PHASE I
ENVIRONMENTAL SITE ASSESSMENT

705-715 W. Fletcher Avenue
Orange, CA 92865

Prepared for:
KEUSDER HOMES, INC.
3184 Airway Avenue, Suite B
Costa Mesa, CA 92626

EAI Project No. 3365

June 20, 2025

Prepared by:

ENVIRONMENTAL AUDIT, INC.®

1000-A Ortega Way
Placentia, CA 92870-7162
(714) 632-8521 = Phone
(714) 632-6754 = Fax

TABLE OF CONTENTS

1.0 EXECUTIVE SUMMARY 1

2.0 INTRODUCTION 5
2.1 PURPOSE 5
2.2 SCOPE OF WORK 5
2.3 USER PROVIDED INFORMATION 5

3.0 SITE DESCRIPTION 7
3.1 ASSESSOR'S PARCEL NUMBER 7
3.2 LAND USE AND ZONING 7
3.2.1 Current 7
3.2.2 Historical 7
3.2.3 Surrounding 7
3.3 ENVIRONMENTAL SETTING 8

4.0 RECORDS REVIEW 9
4.1 PRIOR ASSESSMENTS OF THE SITE 9
4.2 ENVIRONMENTAL DATABASE INDICES 10
4.3 CITY DIRECTORY ABSTRACT REPORT 10
4.4 SANBORN FIRE INSURANCE MAPS 11
4.5 HISTORICAL TOPOGRAPHIC MAPS 11
4.6 AERIAL PHOTOGRAPHS 11
4.7 CITY OF ORANGE 13
4.7.1 EAI Soil Sampling and Testing 14
4.8 OIL AND GAS WELLS 15
4.9 SOUTH COAST AIR QUALITY MANAGEMENT DISTRICT 15
4.10 DEPARTMENT OF TOXIC SUBSTANCES CONTROL, HAZARDOUS WASTE TRACKING SYSTEM 16
4.11 TITLE REPORT 17
4.12 ENVIRONMENTAL LIENS OR ACTIVITY AND USE LIMITATIONS 17

5.0 SITE AND NEIGHBORING PROPERTY INSPECTION 18
5.1 SITE 18
5.1.1 Physical Features 18
5.1.2 Asbestos Containing Building Materials 19
5.1.3 Lead Based Paint 19
5.1.4 Radon 19
5.1.5 Emerging Contaminants Per- and Polyfluoroalkyl Substances 20
5.2 NEIGHBORING PROPERTIES 21

TABLE OF CONTENTS

6.0 INTERVIEWS 22

7.0 DISCUSSION 23
7.1 SITE 23
7.2 OFF-SITE PROPERTIES 23
7.3 VAPOR ENCROACHMENT SCREENING 24
7.3.1 Tier I – Search Distance Test/Chemicals of Concern 24
7.3.2 Tier II – Plume Test 24
7.4 DATA GAPS 25
7.5 DEVIATIONS, DELETIONS AND EXCEPTIONS 25
7.6 SPECIAL CONTRACTUAL CONDITIONS 25

8.0 FINDINGS AND RECOMMENDATIONS 26
8.1 FINDINGS 26
8.2 RECOMMENDATIONS 26

9.0 LIMITATION 27

10.0 CERTIFICATION 28

11.0 REFERENCES 29

TABLE OF CONTENTS

TABLE

1: Properties within the Vicinity of 705-715 W. Fletcher Avenue, Orange, CA 92865 Identified on Database Lists Reviewed by EDR

FIGURES

1: Site Location Map
2: Aerial Site Plan
3: Soil Sampling Locations – May 30, 2025
4: Aerial Vicinity Map
5: Photograph Locations

APPENDICES

A: Orange County Assessor's Parcel Map
B: EDR Radius Map Report with GeoCheck
C: EDR City Directory Abstract
D: EDR Certified Sanborn Map Report
E: EDR Historical Topo Map Report with QuadMatch
F: Photographs
G: City of Orange Records
H: Laboratory Report and Chain of Custody Record
I: DTSC HWTS Records

1.0 EXECUTIVE SUMMARY

Environmental Audit, Inc. (EAI) was retained Keusder Homes, Inc. (Client) to conduct a Phase I Environmental Site Assessment (Phase I ESA) of the real property identified as 705-715 W. Fletcher Avenue, City of Orange, Orange County, California 92865 (Site) (see Figure 1). The Site (approximately 31,200 square feet) is identified by the County of Orange as Assessor's Parcel Numbers 374-261-10 and 374-261-11 and is currently a vacant lot (see Figure 2).

Aerial photographs from 1938 and 1946 depict the Site being used for agricultural purposes. An aerial photograph from 1952 depicts a structure on the southwestern portion and northeast portion of the Site. Between 1962 and 2021, the Site was occupied by Bill's Sweeping Service, LLC (BSS), a company that provided construction street sweeping services.

A prior Phase I ESA of the Site was conducted by FERO Environmental Engineering, Inc. (FERO) in 2022. FERO identified use of the Site, prior to development in the 1950s, as agricultural, with development thereafter being BSS between 1962 and 2022. FERO identified one 1,000-gallon steel underground storage tank (UST), which EAI has identified as UST-1, as being formerly located on the Site (see Figure 2). UST-1 was removed on April 28, 1987, under oversight by the City of Orange Fire Department (City Fire). FERO was unable to locate any records indicating whether soil sampling and testing was conducted in association with removal of UST-1. Records available on the GeoTracker website and contained in the FERO report indicate that UST-1 closure was issued on April 7, 1988. FERO concluded that there were no recognized environmental conditions and that no further action was required for the Site.

EAI's review of records associated with this Phase I ESA located three additional USTs at the Site that have been identified as follows (see Figure 2):

- One 500-gallon diesel (UST-2).
- One 500-gallon gasoline (UST-3).
- One 6,000-gallon double wall (split into 4,000- and 2,000-gallon compartments) gasoline/diesel (UST-4).

UST 2 and UST 3 were removed on April 28, 1987 (same time UST-1 was removed), under oversight by City Fire. Soil samples collected beneath UST-2 and UST-3 following removal indicated no soil contamination, i.e., no detectable concentrations of total hydrocarbons, benzene, toluene, ethylbenzene, or xylenes. A City Fire inspection report dated April 28, 1987, states that the 1,000-gallon UST has soil contamination (i.e., UST-1) and indicates the 500-gallon USTs (i.e., UST 2 and UST 3) did not have any signs of soil contamination. Records also indicate that soil around and beneath UST-1 was excavated to a depth of ~15 feet and spread out in a one-foot layer placed on heavy plastic sheeting in the yard and allowed to aerate for several weeks. Following completion of this work, closure for UST-1 was issued on April 7, 1988.

With respect to UST-4, records indicate UST-4 was installed in 1987, following removal of UST-1, UST-2 and UST-3. Several correspondences between BSS and City Fire in the 2002 and 2003, indicated issues with UST-4, i.e., UST-4 was out of compliance because of the failure to conduct secondary containment testing every 36 months. These records indicate BSS wanted to remove UST-4 and replace it with an aboveground storage tank (AST). Based on evaluation of records related to UST-4 and discussions with Mike Carter, a property owner representative and President of BSS, EAI suspects UST-4 was removed on January 27, 2004[1]. However, EAI was unable to locate any records for removal of UST-4. Therefore, EAI recommended soil sampling and testing at the former location of UST-4.

On May 30, 2025, three borings identified as B-1, B-2 and B-3 were advanced by Strongarm Environmental Field Services to a depth of 15 feet under the supervision of EAI staff (Brian Beltz) at the former location of UST-4 (see Figure 3). Soil samples were collected from each boring at 5, 10 and 15 feet for analytical testing. Field evidence of contamination (i.e., photoionization detector (PID) reading, visual or olfactory) was not noted at any of the sampling locations. Because soil samples were to be analyzed for volatile organic compounds (VOCs), samples were collected in accordance with the requirements of EPA Method 5035. All nine soil samples were analyzed for total petroleum hydrocarbons as gasoline (TPH-G), diesel (TPH-D) and oil (TPH-O), and VOCs. TPH-G, TPH-D, TPH-O and VOCs were not detected in the soil samples analyzed.

EAI was informed that Client is considering acquiring the Site for residential development and wanted to know whether there are any recognized environmental conditions associated with the Site. This Phase I ESA was conducted by EAI in general conformance with the scope and limitations of the American Society for Testing and Materials (ASTM) Standard E1527 – "*Standard Practice for Environmental Site Assessments: Phase I Environmental Site Assessment Process*" dated December 21, 2021 (ASTM, E1527-21) and ASTM Standard E2600 – "*Standard Guide for Vapor Encroachment Screening on Property Involved in Real Estate Transactions*," dated May 18, 2022 (ASTM, E2600-22) in order to determine if there are any recognized environmental conditions associated with the Site. Federal law (Comprehensive Environmental Response, Compensation, and Liability Act [CERCLA] of 1980, as amended) addresses liability and liability protections for environmental contamination. All Appropriate Inquiry (AAI) is the process for evaluating a property's environmental conditions for the purpose of qualifying for certain liability protection under CERCLA. The U.S. Environmental Protection Agency (EPA) has determined that ASTM Standard E1527 is consistent and compliant with the AAI regulations.

For purposes of this report, there are three types of recognized environmental conditions as defined below:

- **Recognized Environmental Condition (REC) means**: (1) the presence of hazardous substances or petroleum products in, on, or at the subject property due to a release to the environment; (2) the likely presence of hazardous substances or petroleum products

[1] City of Orange Permit No. 0312-289 issued for removal of an UST, dated January 27, 2004.

in, on, or at the subject property due to a release or likely release to the environment; or (3) the presence of hazardous substances or petroleum products in, on, or at the subject property under conditions that pose a material threat of a future release to the environment.

- **Controlled Recognized Environmental Condition (C-REC) means**: a condition affecting the subject property that has been addressed to the satisfaction of the applicable regulatory authority or authorities with hazardous substances or petroleum products allowed to remain in place subject to implementation of required controls (for example, activity and use limitations or other property use limitations).

- **Historical Recognized Environmental Condition (H-REC) means**: a previous release of hazardous substances or petroleum products affecting the subject property that has been addressed to the satisfaction of the applicable regulatory authority or authorities and meeting unrestricted use criteria established by the applicable regulatory authority or authorities without subjecting the subject property to any controls (for example, activity and use limitations or other property use limitations).

An "*environmental issue*" is defined herein as an environmental concern identified by EAI that does not qualify as a REC, but warrants further discussion.

A "*de minimis"* condition is defined herein as a condition related to a release that generally does not represent a threat to human health or the environment and that generally would not be the subject of an enforcement action if brought to the attention of appropriate governmental agencies.

A "*significant data gap*" is defined herein as a lack of or inability to obtain information required despite good faith efforts that affects the ability of the environmental professional to identify a REC.

Based on the information contained and/or referenced herein, EAI concludes the following:

- **REC**:

  - None.

- **C-REC**:

  - None.

- **H-REC**:

  - UST-1, UST-2 and UST-3 removed from the Site under oversight by City Fire with a no further action (NFA) determination issued on April 7, 1988.

- **Environmental Issue**:

  - Former UST-4 suspected to have been removed on January 27, 2004. Soil sampling and testing conducted for UST-4 on May 30, 2025, did not encounter any detectable concentrations of TPH-G, TPH-D, TPH-O or VOCs.

- **De Minimis Conditions**:

  - Former use of the Site for agricultural purposes.

- **Significant Data Gaps**:

  - None

No further action is required for the Site.

2.0 INTRODUCTION

2.1 PURPOSE

The purpose of the Phase I ESA is to determine if there are any RECs, C-RECs and/or H-RECs associated with the Site.

2.2 SCOPE OF WORK

The Phase I ESA was completed by EAI in general accordance with ASTM, E1527-21. The scope of the Phase I ESA included:

- **Records Review**: Review available public records associated with the Site and surrounding properties. Records included, but were not limited to:

  - Prior assessments of the Site;
  - Site land use and zoning maps;
  - Geologic, topographical and hydrogeologic maps;
  - Environmental database indices;
  - Aerial photographs;
  - Sanborn Fire Insurance maps; and
  - Information available at local, regional, state and federal regulatory agencies.

- **Site Reconnaissance and Interviews**: Interview appropriate personnel and conduct a detailed walk-through inspection of the Site and existing conditions to determine whether:

  - Hazardous substances are/were used on the Site;
  - Hazardous wastes are/were generated as a result of Site operations;
  - There is any evidence of Site contamination; and
  - There is the potential for Site activities to impact the environment

  An inspection of the properties neighboring the Site was also made from the property line, public right-of-way, or similar vantage point.

- **Report Preparation**: Preparation of a report presenting the findings of the Phase I ESA, including recommendations.

2.3 USER PROVIDED INFORMATION

EAI questioned Bart Hornstein of Client regarding his knowledge of the Site. A summary of the answers to the questions is provided below.

	YES	NO
● Are you aware of any environmental cleanup liens against the property that are filed or recorded under federal, tribal, state or local law?		X
● Are you aware of any activity and land use limitations (AULs), such as engineering controls, land use restrictions or institutional controls that are in place at the site and/or have been filed or recorded in a registry under federal, tribal, state, or local law?		X
● Do you have any specialized knowledge or experience related to the property or nearby properties?		X
● Are you aware of commonly known or reasonably ascertainable information about the property that would help the environmental professional to identify conditions indicative of releases or threatened releases? *Prior Phase I ESA prepared for the Site in 2022 (see FERO, 2022)*.	X	
● Based on your knowledge and experience related to the property are there any obvious indicators that point to the presence or likely presence of contamination at the property?		X

3.0 SITE DESCRIPTION

The Site is comprised of two parcels of real property totaling approximately 0.72 acres and is presently vacant and unpaved (see Figure 2).

The Site is provided water and sewer by the City of Orange, electrical service by Southern California Edison (SCE) and gas service by the Southern California Gas Company.

3.1 ASSESSOR'S PARCEL NUMBER

The following County of Orange APNs (see Appendix A) and addresses are known to be associated with the Site:

Site	Address
APN 374-261-10 (~0.36 acres)	705-715 W. Fletcher Avenue
APN 374-261-11 (~0.36 acres)	

3.2 LAND USE AND ZONING

The Site is located within the jurisdiction of the City of Orange and is zoned R3 - Residential Multiple Family.

3.2.1 Current

Since 2021, the Site has been vacant. In 2022, all structures associated with the Site were removed.

3.2.2 Historical

Aerial photographs from 1938 and 1946 depict the Site being used for agricultural purposes. An aerial photograph from 1952 depict a structure on the southwestern portion and northeast portion of the Site. Between 1962 and 2021, the Site was occupied by BSS, a company that provided construction street sweeping services. Based on discussions with Mike Carter, the structure on the southwestern portion of the Site was a house that remained until the Site was demolished in 2021.

3.2.3 Surrounding

Land use surrounding the Site is a mixture of residential and industrial development (see Figure 4). Immediately surrounding the Site to the north, east and west are residential developments. To the south, across W. Fletcher Avenue are industrial developments such as Marathon Motors, All Proof Decks, Cundiff Steel, Fletcher Coatings Co., and United Tile.

3.3 ENVIRONMENTAL SETTING

The Site is located at an elevation of approximately 200 feet above sea level in the Peninsular Ranges geomorphic province of southern California within the dissected Orange County Coastal Plain of the Los Angeles basin. Topographically, the area slopes to the west southwest. The nearest water bodies are the Fletcher Retarding Basin located immediately south of the Site across W. Fletcher Avenue and the Santa Ana River located approximately 2,500 feet west of the Site (see Figure 1).

The coastal plain is underlain with over 10,000 feet of marine and non-marine sediments. The upper several hundred feet of sediments is composed of unconsolidated recent alluvium consisting of stream channel and over-bank deposits made up of interbedded gravel, sand, silt, and clay. The Site is bounded to the east by the Central Valley and Sierra Nevada Provinces. The coastal mountain ranges of the area are underlain by severely folded, faulted, commonly metamorphosed marine and continental sediments and form the Pacific Border and Lower Californian Physiographic Provinces.

Groundwater in the area of the Site is produced from the Coastal Basins aquifers. These aquifers occupy a number of basins in coastal areas from northern to southern California. All are in structural depressions formed by folding and faulting, filled with marine and alluvial sediments, and are drained by streams that contain water at least part of the year. The principal water-yielding units are unconsolidated continental clastic deposits of Cenozoic age that partly fill fault-created structural basins.

4.0 RECORDS REVIEW

Numerous information sources were reviewed to develop an understanding of the current and historical land use practices at the Site and surrounding properties that may impact the Site, associated with the handling, use, storage and/or disposal of hazardous substances or wastes. Specific sources of information reviewed and activities conducted included:

- Prior assessments of the Site;
- Land use and zoning maps;
- Geologic, hydrogeologic and topographic maps;
- Sanborn Maps;
- Aerial photographs;
- Environmental database indices; and
- Records available at local, regional, state and federal regulatory agencies.

It should be noted that regulatory agency records often are incomplete or inaccurate. Such records do not necessarily include information regarding all possible sources of contamination at a given site. EAI makes no claim that the agency records described herein are the only agency records that contain information regarding the Site and/or surrounding properties.

4.1 PRIOR ASSESSMENTS OF THE SITE

A prior Phase I ESA of the Site was conducted by FERO Environmental Engineering, Inc. (FERO) in 2022 (see FERO, 2022). FERO identified use of the Site, prior to development in the 1950s, as agricultural, with development thereafter being primarily BBS between 1962 and 2022. FERO identified several double-walled ASTs that stored diesel (2,000-gallons), new oil (200-gallons) and waste oil (220-gallons), and UST-1 as formerly being associated with the Site.

FERO identified a number of recordkeeping violations for the oil and waste oil ASTs. The recordkeeping violations were corrected and Site brought back into compliance. No violations related to spills or leaks were noted.

UST-1 was removed on April 28, 1987, under oversight by City Fire. FERO was unable to locate any records indicating whether soil sampling and testing was conducted; impacted soil identified; and if any remedial measures were required related to the UST. FERO reported that a NFA determination was made for UST-1 on April 7, 1988. FERO concluded that there were no recognized environmental conditions associated with the Site and that no further action was required for the Site.

4.2 ENVIRONMENTAL DATABASE INDICES

EAI retained Environmental Data Resources, Inc. (EDR) to conduct a search of available public record database indices covering the Site and properties within the area (see Appendix B). The radius search distances for the various federal, state, local and tribal database lists reviewed complies with the requirements of ASTM, E1527-21. The Site was identified on the following database lists:

Entity	Database
Bills Sweeping Service	CA RGA LUST, CA UST, UST Finder Release, CA AST, CA Sweeps UST, CA FID UST, CA Cortese, CA HIST CORTESE, CA CERS, FINDS, CA CERS HAZ WASTE, CA CERS TANKS, CA HWTS, CA HAZNET
Venture Point	ECHO, RCRA NonGen / NLR, E MANIFEST, FINDS

These database lists identify hazardous waste generation, ASTs, USTs, and a possible release(s) related to USTs at the Site. EDR identified several properties within the area of the Site that are known or suspected to be contaminated, generators of hazardous waste, contain(ed) USTs, conducted auto repair activities, etc. (see Table 1).

4.3 CITY DIRECTORY ABSTRACT REPORT

Appendix C contains a copy of the EDR City Directory Abstract report for the Site. This report provides information obtained for the Site and selected off-site properties near the Site based on review of city directories, e.g., telephone books. Directories covering the time period ranging between 1995 and 2020 were reviewed by EDR. The following entities were identified for the Site:

Address	Year	Entity
705 W. Fletcher Avenue (aka 705 Fletcher Street and 705 Fletchr)	1986	Carter M
	1980	Carter M
	1975	Corel Eugene W
	1970	Corel Eugene W
	1966	Co Ordinated Sweeping Services
715 W. Fletcher Avenue (aka 715 Fletcher Avenue, 715 Fletcher Street and 715 Fletchr)	1995	Bills Sweeping Service Inc Carter DM Carter RF
	1991	Bills Sweeping Service Inc Carter DM Carter RF Carter RHR
	1986	Bills Sweeping Service Inc Carter DM

	Carter RF
1980	Carter DM L Carter Mark N
1975	Bills Sweeping Service Carter DM
1970	Bills Sweeping Service Carter DM
1966	Bills Sweeping Service Cleansweep Maintenance Co M&M Sweeping Serv

4.4 SANBORN FIRE INSURANCE MAPS

Sanborn Maps were prepared for fire insurance underwriting purposes and describe the construction and relative fire resistance of buildings. These maps typically also depict the location of fire prevention devices, gasoline storage tanks, water lines, cisterns, and any potentially flammable materials. According to EDR, Sanborn Map coverage is not available for the Site (see Appendix D)

4.5 HISTORICAL TOPOGRAPHIC MAPS

Topographic maps covering the Site from 1896, 1896, 1901, 1902, 1932, 1935, 1942, 1949, 1950, 1964, 1965, 1972, 1974, 1981, 2012, 2015, 2018 and 2022 were reviewed as part of the assessment process. Copies of these topographic maps are contained in Appendix E, except for the 2022 map, which was used as Figure 1.

4.6 AERIAL PHOTOGRAPHS

Aerial photographs covering the Site from 1938, 1946, 1952, 1963, 1966, 1972, 1977, 1985, 1989, 1990, 2002, 2005, 2009, 2012, 2016, 2020 and 2025 were reviewed as part of the assessment process. Copies of these photographs are contained in Appendix F, except for the 2025 photograph which was used for Figure 2 through Figure 4. The following observations were noted to be visible on the photographs for the Site and immediately adjacent properties.

- **1938**

Site:	Agricultural use
North:	Agricultural use
East:	Agricultural use
South:	Mostly agricultural use with a structure to the southwest
West:	Agricultural use

- **1946**

Site:	Vacant and undeveloped
North:	Vacant and undeveloped
East:	Vacant and undeveloped
South:	Fletcher Retarding Basin has been excavated
West:	Vacant and undeveloped

- **1952**

Site:	Structures have been constructed near the southwestern and northeastern portions of the Site.
North:	Several structures have been constructed
East:	Several structures have been constructed
South:	A few structures to the southwest and southeast have been constructed
West:	Several structures have been constructed

- **1963**

Site:	Essentially the same as 1952
North:	More structures have been constructed. Further to the northeast, the residential neighborhood is under construction
East:	More structures have been constructed
South:	Essentially the same as 1952
West:	More structures have been constructed

- **1966**

Site:	Essentially the same as 1963
North:	Essentially the same as 1963
East:	Fletcher Elementary School has been constructed, as it stands today
South:	Essentially the same as 1963
West:	Essentially the same as 1963

- **1972**

Site:	Several structures have been constructed
North:	A fenced in area has been laid between the area directly north of the Site and the newly constructed residential neighborhood more north of the Site
East:	Several structures have been constructed
South:	Several structures have been constructed
West:	Several structures have been constructed

- **1977**

Site:	Essentially the same as 1972
North:	Essentially the same as 1972
East:	Essentially the same as 1972
South:	Essentially the same as 1972
West:	A residential neighborhood has been constructed

- **1985**

Site:	Essentially the same as 1977
North:	The area has been redeveloped into the residences as they stand today
East:	The area has been redeveloped into the residences as they stand today
South:	Essentially the same as 1977
West:	The area has been redeveloped into the residences as they stand today

- **1989 and 1990**

Site:	Essentially the same as 1985
North:	Essentially the same as 1985
East:	Essentially the same as 1985
South:	Fletcher Retarding Basin appears to have been re-graded
West:	Essentially the same as 1985

- **1995, 2002, 2005, 2009, 2012, 2016 and 2020**

Site:	Essentially the same as 1989 and 1990
North:	Essentially the same as 1989 and 1990
East:	Essentially the same as 1989 and 1990
South:	Essentially the same as 1989 and 1990
West:	The structures immediately to the west have been replaced by the residences as they stand today.

4.7 CITY OF ORANGE

EAI contacted the City of Orange for records regarding the Site via its freedom of information act and online public records request portal. Appendix G contains a copy of the records provided by the City of Orange to EAI for the Site. Records provided are related to primarily: USTs; ASTs; hazardous materials used at the Site; mechanical and electrical permits; demolition permits for a residential structure, sheds and workshop; inspections of the Site; and plans to redevelop the Site for residential use. Based on City of Orange inspection records, small quantities of hazardous waste were generated by BSS related to maintaining its vehicle fleet. The most recent inspection record is from October 8, 2019, where the following are stated: (1) the facility is a small quantity generated of automotive repair wastes: (2) hazardous waste containers were observed to be properly labeled and stored closed; (3) there are no signs of illegal disposal; (4) hazardous waste

manifests were available for review; (5) facility's EPA ID number is active; (6) emergency plan is maintained on-site; and (7) no hazardous waste violations were observed this date.

The prior Phase I ESA of the Site only identified one UST at the Site, which EAI identified as UST-1. It is from review of the City of Orange records that EAI identified three additional USTs at the Site, which EAI identified as UST-2, UST-3 and UST-4 (see Figure 2). Records pertaining to removal of UST-1, UST-2 and UST-3, including soil sampling and testing results are contained in Appendix G.

Records pertaining to UST-4 indicate it is a 6,000-gallon double walled tank split into two compartments (4,000-gallon gasoline; and 2,000-gallon diesel) installed on May 1, 1987. There are also correspondences between BSS and the City of Orange in 2002 and 2003 indicating UST-4 was out of compliance, i.e., must have periodic secondary containment testing every 36 months. These correspondences indicate BSS planned to remove UST-4 and replace it with an AST.

The City of Orange did not provide any records regarding removal of UST-4. The FERO Phase I ESA referenced City of Orange Permit No. 0312-289 dated January 17, 2004, for removal of an UST, size of the UST not identified. Since the other three USTs associated with the Site were removed in April 1987, the only remaining UST at the Site in 2004 was UST-4. The City of Orange did not produce Permit No. 0312-289 in its response to our request for records; therefore, on May 14, 2025, EAI emailed the City of Orange (Samara Eljaouhari) and requested it check to determine if it had a copy of Permit No. 0312-289. Ms. Eljaouhari notified EAI that it could not locate Permit No. 0312-289.

EAI discussed UST-4 with Mike Carter. Mike Carter informed EAI that UST-4 had been removed, but he did not remember the date of removal. Mike Carter confirmed the former location of UST-4 is as depicted on Figure 2. For purposes of this report, EAI used January 27, 2004, the date Permit No. 0312-289 was issued as the removal date for UST-4.

4.7.1 EAI Soil Sampling and Testing

On May 30, 2025, three borings identified as B-1, B-2 and B-3 were advanced by Strongarm Environmental Field Services to 15 feet under the supervision of EAI staff (Brian Beltz) at the former location of UST-4 (see Figure 3). Soil samples were collected from each boring at 5, 10 and 15 feet for analytical testing. Field evidence of contamination (i.e., PID reading, visual or olfactory) was not noted at any of the sampling locations. Because soil samples were to be analyzed for VOCs, samples were collected in accordance with the requirements of EPA Method 5035.

All nine soil samples were analyzed for TPH-G, TPH-D, TPH-O using EPA Method 8015B and VOCs using EPA Method 8260B (see Appendix H). Note that the chain of custody record and laboratory

report indicate that samples were collected from each boring at 15 inches; this is a mistake and the actual depth was 15 feet. The results of the testing are summarized below:

Sample ID	TPH-G (mg/kg)	TPH-D (mg/kg)	TPH-O (mg/kg)	VOCs (mg/kg)
B-1d5'	<10	<10	<50	ND
B-1d10'	<10	<10	<50	ND
B-1d15'	<10	<10	<50	ND
B-2d5'	<10	<10	<50	ND
B-2d10'	<10	<10	<50	ND
B-2d15'	<10	<10	<50	ND
B-3d5'	<10	<10	<50	ND
B-3d10'	<10	<10	<50	ND
B-3d15'	<10	<10	<50	ND

< = Not detected at laboratory reporting limit listed
ND = Not detected; detection limits ranged from 0.005 to 0.020 mg/kg

Based on the soil testing results, no further soil or soil vapor testing is warranted.

4.8 OIL AND GAS WELLS

On May 30, 2025, EAI searched the California Department of Conservation, Geologic Energy Management Division (CalGEM) Well Finder website for records regarding the Site. According to CalGEM, there are no oil or gas wells on the Site. The closest well is located approximately 3,250 feet northeast of the Site and is identified by CalGEM as follows:

1. API No.: 0405901269
   Operator: Union Oil Company of California
   Well No: 4-1
   Lease Name: Olive-Community
   Well Status: Plugged
   Well Type: Dry Hole

4.9 SOUTH COAST AIR QUALITY MANAGEMENT DISTRICT

On May 30, 2025, EAI searched the South Coast Air Quality Management District (SCAQMD), Facility Information Detail (FIND) website for records regarding the Site. The following information was obtained:

1. BILL'S SWEEPING SERVICES, INC.
   Facility ID No. 133601
   Status: Active
   Equipment: No Equipment Listed

4.10 DEPARTMENT OF TOXIC SUBSTANCES CONTROL, HAZARDOUS WASTE TRACKING SYSTEM

On May 5, 2025, EAI searched the California Department of Toxic Substances Control (DTSC), Hazardous Waste Tracking System (HWTS) website for records regarding the Site. The following information was obtained (see Appendix I):

1. 1X BILL'S SWEEPING SERVICE CORP
   ID Number: CAC000003897
   ID Type: Temporary
   Issued Date: 04/02/1987
   Status: Inactive (expired: 10/25/2000)

   No data available o the types of wastes generated, if any.

2. BILLS SWEEPING SVC LLC
   ID Number: CAL000096437
   ID Type: Permanent
   Issued Date: 01/29/1993
   Status: Inactive (expired: 10/28/2016)

   Records identify hazardous waste generation as follows:

CA Waste Code	Description
133	Aq Sol (2<pH<12.5) w/Org Residues >= 10%
134	Aq Sol (2<pH<12.5) w/Org Residues < 10%
223	Unspecified Oil-Containing Waste

EPA Waste Code	Description
D039	Tetrachloroethylene

3. VENTURE POINT
   ID Number: CAC003175466
   ID Type: Temporary
   Issued Date: 05/10/2022
   Status: Inactive (expired: 08/10/2022)

   Records identify hazardous waste generation as follows:

CA Waste Code	Description
151	Asbestos-Containing Waste

4.11 TITLE REPORT

A Title Report was not provided to EAI for review.

4.12 ENVIRONMENTAL LIENS OR ACTIVITY AND USE LIMITATIONS

The EDR Radius Map records (see Appendix B) did not identify the Site on any of the lien lists reviewed. On May 30, 2025, EAI also searched records on the GeoTracker database reports tab, deed restrictions/land use restrictions/covenants section, and records were not found for the Site.

5.0 SITE AND NEIGHBORING PROPERTY INSPECTION

On May 9, 2025, EAI staff (Allen Kim) conducted a walk-through and inspection of the Site and reconnaissance of the neighboring property. The off-site properties were inspected from the property line, public right-of-way, or similar vantage points. Mike Carter accompanied EAI staff during most of the inspection and currently resides at the Site in a recreational vehicle. In addition to the recreational vehicle, the following were also located on the Site: three 40-foot shipping containers that according to Mike Carter contained personal effects and furniture; a few cars; yard tools; and a trailer and flatbed truck. Appendix F contains copies of photographs taken during the Site inspection, and Figure 5 depicts photograph locations.

5.1 SITE

5.1.1 Physical Features

Summarized below are observations relative to selected Site physical features. Observations are limited to those areas of the Site that were accessible at the time of the inspection.

- **Property Boundaries**: Clearly marked by Site fencing in all directions.
- **Locations of Past On-Site Operations:** None.
- **Underground Storage Tanks:** None currently located on the Site. Four USTs identified as UST-1, UST-2, UST-3 and UST-4 were formerly located on the Site (see Figure 2).
- **Aboveground Storage Tanks:** None
- **Hydraulic Lifts:** None.
- **Equipment Known/Likely to Contain Polychlorinated Biphenyls (PCBs)**: None.
- **Unidentified Substance Containers**: None.
- **Drains, Clarifiers, Sumps**: None.
- **Pits, Ponds, Lagoons, Waste Piles**: None.
- **Wells (including dry, irrigation, injection, oil, monitoring, etc.)**: None.
- **Septic Systems**: None observed.
- **Air Emissions**: None.

- **Odors**: None.
- **Pools of Liquids**: None.
- **Surface Stains or Corrosion**: None.
- **Surface Drainage Pathways**: Via overland flow.
- **Stressed Vegetation**: None.
- **Wastewater**: None.
- **High Voltage Power Lines**: None.
- **High Pressure Gas Lines**: None.
- **Roads/Trails With No Apparent Purpose**: None.

5.1.2 Asbestos Containing Building Materials

While the use of asbestos in the manufacture of most building materials has not been fully prohibited by federal law, the use of asbestos, for the most part, has been voluntarily discontinued since the late 1970s. Some non-friable materials, e.g., wall materials and stucco, roofing material, floor tile and mastic, may have been manufactured with asbestos materials and may have been used into the early 1980s.

There are no buildings on the Site to assess for the possible presence of asbestos. However, in 2022, as part of the demolition of structures located on the Site, asbestos containing waste was removed, manifested and properly disposed. See Section 4.10.

5.1.3 Lead-Based Paint

Lead was a major ingredient in paint pigment prior to and through the 1940s. While other pigments were used in the 1950s, the use of lead in paint continued until the mid-1970s. In 1978, the Consumer Products Safety Commission banned paint and other surface coating materials that contained lead.

There are no buildings on the Site to assess for the possible presence of lead.

5.1.4 Radon

Radon is a gas that can seep into structures constructed in areas with soils containing uranium. Radon travels through soil and enters the structure through cracks and holes in basement walls,

floor drains, or other openings. The EPA's map of Radon Zones assigns each of the counties in the United States to one of three zones. The zone designations were determined by assessing five factors that are known to be important indicators of radon potential; indoor random measurements, geology, aerial radioactivity surveys, soil parameters and foundation types. The Radon Zone Level for Orange County is 3 (see Appendix B, page A-31). Zone 3 areas are predicted to have an average indoor radon screening potential of less than 2 pCi/L.

Based on the location of the Site, it is unlikely that the Site contains elevated levels of radon. The only definitive method of identifying specific radon levels for any property is to complete a radon test.

5.1.5 Emerging Contaminants Per- and Polyfluoroalkyl Substances

The Site was evaluated to determine the potential for the release of per- and polyfluoroalkyl substances (PFAS). PFAS are a group of man-make chemicals that have been used in industry and consumer products since the mid-1900s. PFAS are stable and persistent in the environment, can build up in living tissue, and are toxic at low concentrations. PFAS are found in may products such as: dental floss; non-stick cookware; food packaging materials; non-stick products (e.g., Teflon); waterproof and water repellant textiles; water repellant furniture; carpet; polishes; waxes; paints; cleaning products; medical garments, and fire-fighting foams. PFAS are used in the aerospace, automotive, chemical, electronics, metal coatings and plating, and textile industries due to their friction-reducing characteristics.

Potential firefighting sources of PFAS include airports and aviation facilities, military bases and training centers, petroleum refineries and terminals, and petrochemical production facilities. Non-industrial PFAS sources include waste disposal facilities, wastewater treatment plant operations, and biosolids application to agriculture. Secondary sources of PFAS include waste streams such as landfills and wastewater treatment plants.

EPA has developed a dataset from various sources that show which industries may be handling PFAS. The PFAS ECHO database identifies facilities subject to federal environmental programs that have operated or currently operate in industry sectors with processes that may involve handling and/or release of PFAS. The Site is not identified on the PFAS databases. Fletcher Coating Co. was the only facility identified by EDR on the PFAS ECHO database (see Table 1 and Figure 4).

Given the wide range of products that PFAS are known to be associated with, there is the potential for materials and products that were historically stored or used at the Site to contain PFAS. The only definitive method of identifying PFAS contamination for any property is to conduct a PFAS investigation. A PFAS investigation is not recommended.

5.2 NEIGHBORING PROPERTIES

EAI completed a visual inspection of the adjoining properties from the Site property line and public areas adjacent to or on the adjoining properties. See Section 3.2.3 and Figure 4 for specifics on neighboring land uses. As discussed in Section 7.2, neighboring off-site properties have little potential to impact the Site. Therefore, further investigation of neighboring properties is not recommended.

6.0 INTERVIEWS

The following individuals were interviewed either by telephone, electronically (i.e., fax or email) or in person to ascertain information regarding historical and current land use associated with the Site and/or surrounding area:

Name	Affiliation
Bart Hornstein	Keusder Homes, Inc.
Mike Carter	Property Owner Representative, and President of Bill's Sweeping Services

Mike Carter provided information on the former locations of the workshop, office, home and USTs located on the Site, and general information on the activities conducted by BSS.

7.0 DISCUSSION

7.1 SITE

Use of the Site prior to 1962, was agricultural and residential. Residential land use typically does not result in the deleterious release of chemicals that impact the surface or subsurface environment. Pesticides and/or herbicides are typically used on agricultural lands. Improper use of these agricultural chemicals may result in residual agricultural chemicals in soil at elevated concentrations. However, under normal application practices and with the passage of time these agricultural chemicals typically degrade and should not be problematic. Since it has been over 60 years since the Site was last used for agricultural purposes, it is unlikely that elevated concentrations of agricultural chemicals are present at the Site. However, the only definitive method to determine the presence or absence of agricultural chemicals in soil at any property is sampling and testing.

Between 1962 and 2021, the Site was occupied by BSS, a company that provided construction street sweeping services. In 2002, all structures were removed from the Site and the Site has been vacant since that time. Four USTs and ASTs were identified as previously located on the Site. UST-1, UST-2 and UST-3 (see Figure 2) were removed under oversight by City Fire in 1987, and a NFA determination issued on April 7, 1988.

The City of Orange issued Permit No. 0312-289 dated January 17, 2004, for removal of an UST, which EAI has assumed is for UST-4. Mike Carter confirmed that the location of UST-4 is as depicted on Figure 2 and that UST-4 was removed, but he did not remember the date of removal. No records regarding the removal of UST-4 were provided by the City of Orange to EAI. Based on the above, EAI conducted a subsurface investigation at the former location of UST-4 on May 30, 2025. The investigation consisted of: drilling and sampling three borings identified as B-1, B-2 and B-3 to 15 feet at the former location of UST-4 (see Figure 3); and analytical testing of soil samples collected from each boring at 5, 10 and 15 feet for TPH-G, TPH-D, TPH-O and VOCs. TPH-G, TPH-D, TPH-O and VOCs were not detected in the soil samples.

7.2 OFF-SITE PROPERTIES

EDR identified 20 properties within one mile of the Site as known or suspected to be contaminated (see Table 1). Of these 20 properties, 11 have been issued closure and 9 are identified as active cases or sites that need evaluation. For a property identified as closed, EAI has assumed no potential impacts to off-site properties of any significance; otherwise closure of the property would not have been issued by the lead agency.

The closest active or case that needs evaluation is identified as Van Doran Rubber Co. located approximately 2,500 feet south southwest of the Site. All of the other properties identified as active or needs evaluation are located at distances great than 2,500 feet from the Site. In EAI's opinion, given the distances from the Site these off-site properties have little potential to impact

the Site. Further, regulatory agencies typically do not hold a property owner responsible for contamination that has migrated onto their property from an off-site source, unless an on-site release(s) has contributed to the contamination.

7.3 VAPOR ENCROACHMENT SCREENING

ASTM, E2600-22 provides guidance for conducting a vapor encroachment survey (VES). The purpose of the VES is to determine whether a vapor encroachment condition (VEC) exists at the Site from chemicals of concern (COC) that may migrate as vapors onto the Site as a result of contaminated soil and/or groundwater near or on the Site. The screening involves a two tiered approach to assessing a VEC risk as described below.

7.3.1 Tier I – Search Distance Test/Chemicals of Concern Test

The search distance test involves a review of the regulatory database report and available historical records to make a determination if any known or suspect potentially contaminated properties exist within the area of the Site, a.k.a., Area of Concern (AOC). High risk properties typically include current and former gas stations, current and former dry cleaners and industrial sites. The AOC is defined as any up-gradient properties within the ASTM, E1527-21 standard search distances and any cross or down-gradient properties within 1/3 mile (approximately 1,430 feet) for solvents and petroleum products.

If the contamination at the known or potentially contaminated property within the AOC consists of COC, then a potential Vapor Encroachment Condition (pVEC) exists and Tier II evaluation is recommended. COC are typically defined as VOCs, such as chlorinated solvents and petroleum hydrocarbons, but can also include naturally occurring substances such as methane.

7.3.2 Tier II – Plume Test

The plume test assesses whether or not a plume is close enough to the Site to result in a VEC. Step 1 is to determine the distance from the Site to edge of a plume in any direction, and Step 2 to determine if the plume is related to COC. A VEC is assumed to exist if a plume of COC or free petroleum product is accumulating above the water table within 100 feet of the Site or if a plume of dissolved COC is within 30 feet of the Site. The Site is not known to be located within 100 feet of a free-product plume or within 30 feet of a dissolved COC plume. With respect to naturally occurring methane, the Site is not located within a known methane hazard zone. Therefore, there is no reason to suspect naturally occurring methane. The only definitive method to determine the presence or absence of VOCs and/or methane beneath any property is to conduct soil gas sampling and testing.

7.4 DATA GAPS

During the course of this review, no significant data gaps were identified that affected EAI's ability to identify RECs for the Site.

7.5 DEVIATIONS, DELETIONS AND EXCEPTIONS

EAI made no significant variation to ASTM, E1527 during this assessment. However, from information available, notable exceptions comprise the following:

- Past property owners and tenants were not interviewed
- Title report was not reviewed
- Property valuation information was not reviewed
- Resumes for the preparers of this report are not included, but are available upon request

7.6 SPECIAL CONTRACTUAL CONDITIONS

No special agreements exist between Client and EAI. EAI does not have any financial interest in the real property that comprises the Site.

8.0 FINDINGS AND RECOMMENDATIONS

8.1 FINDINGS

EAI has conducted this Phase I ESA of the Site in conformance with generally accepted industry standards. Based on the information contained and/or referenced herein, EAI concludes the following:

- **REC**:
  - None.
- **C-REC**:
  - None.
- **H-REC**:
  - UST-1, UST-2 and UST-3 removed from the Site under oversight by City Fire with a NFA determination issued on April 7, 1988.
- **Environmental Issue**:
  - Former UST-4 is suspected to have been removed on January 27, 2004. Soil sampling and testing conducted for UST-4 on May 30, 2025, did not encounter any detectable concentrations of TPH-G, TPH-D, TPH-O or VOCs.
- **De Minimis Conditions**:
  - Former use of the Site for agricultural purposes.
- **Significant Data Gaps**:
  - None

8.2 RECOMMENDATIONS

No further action is required for the Site.

9.0 LIMITATION

Our professional services have been performed using that degree of knowledge, diligence, care and skill ordinarily exercised, under similar circumstances, by reputable environmental consultants practicing in this or similar localities at this time. This report does not include consideration for non-chemical hazards such as earthquakes or floods; wetlands; regulatory compliance; health and safety; or ecological, cultural and historic resources. Topics not explicitly discussed within this report should not be assumed to have been investigated. EAI assumes that information provided by third parties is true, accurate and reliable.

This report is considered current only for a period of 180 days from the Site inspection of the facility. This report has been prepared for Client. Use of this report by any other party shall be at such party's sole risk. The findings and recommendations contained in this report are based on information contained and/or referenced herein, and our best judgment. No other warranty, expressed or implied, is made as to the professional advice contained in this report.

10.0 CERTIFICATION


We declare that, to the best of our professional knowledge and belief, we meet the definition of Environmental Professional as defined in 40 CFR §312.10, and have the specific qualifications based on education, training, and experience to assess a property of the nature, history and setting of the Site. We have developed and performed this assessment in conformance with the standards and practices set forth in 40 CFR Part 12. This report was prepared by the undersigned.

Respectfully submitted,

ENVIRONMENTAL AUDIT, INC.



Allen S. Kim
Environmental Specialist

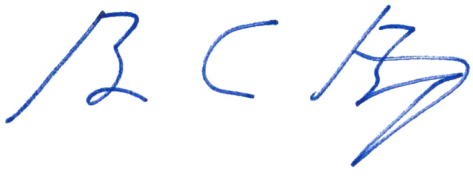



Brian C. Beltz, PG
Project Manager



Steven A. Bright
Principal

11.0 REFERENCES

American Society for Testing and Materials, "Standard E1527 - Standard Practice for Environmental Site Assessments: Phase I Environmental Site Assessment Process," dated December 2021 (ASTM, 2021).

American Society for Testing and Materials, "Standard E2600 – 10, Standard Guide for Vapor Encroachment Screening on Property Involved in Real Estate Transactions," dated May 18, 2022 (ASTM, 2022).

FERO Environmental Engineering, Inc., "Phase I Environmental Site Assessment, Former Bill's Sweeping Service, 707-715 West Fletcher Avenue, Orange, CA 92876," dated October 3, 2022 (FERO, 2022).

Hydro-Fluent, Inc., "Preliminary Site Assessment Investigation, Area Surrounding Removed 1,000 Gallon Regular Fuel Tank, 715 W. Fletcher Street, City of Orange, California," dated June 4, 1987 (HFI, 1987).

TABLE

TABLE 1
PROPERTIES WITHIN THE VICINITY OF 705-715 W. FLETCHER AVENUE, ORANGE, CA 92865
IDENTIFIED ON DATABASE LISTS REVIEWED BY EDR

SITE	ADDRESS	DIRECTION FROM SITE	DISTANCE FROM SITE (feet)	ELEVATION	DATABASE LIST	KNOWN OR SUSPECTED TO BE CONTAMINATED	STATUS
ORANGE TRUCK STOP	643 W FLETCHER AVE	SE	~64	Lower	HIST UST, EDR HIST AUTO	NO	
CUNDIFF STEEL FABRICATION & ERECTION	732 W FLETCHER AVE	SSW	~330	Lower	CERS HAZ WASTE, HIST UST, EMI, NPDES, WDS, CIWQS, CERS, RCRA NONGEN / NLR, E MANIFEST	NO	
CHEEK MACHINE CORP	820 W FLETCHER	SW	~341	Lower	RCRA NONGEN / NLR, E MANIFEST	NO	
KINNEY CONSTRUCTION	830 W FLETCHER AVE	WSW	~414	Lower	RCRA NONGEN / NLR, E MANIFEST	NO	
FLETCHER COATING CO	2467 N AMERICAN WAY	ESE	~440	Lower	PFAS ECHO, HIST UST, EMI, NPDES, CIWQS, CERS	NO	
WEST COAST EQUIPMENT INC PARKS CRANE SERVICE SANDWOOD ENTERPRISE INC DBA OC SANDBAGGER	2424 N BATAVIA ST	WNW	~556	Lower	CERS HAZ WASTE, CERS TANKS, HWTS, HAZNET, CERS, RCRA NONGEN / NLR, E MANIFEST, AST	NO	
V&E TREE SERVICE	2425 N BATAVIA ST	SW	~560	Lower	AST, CERS HAZ WASTE, HIST UST, CERS TANKS, CERS, RCRA NONGEN / NLR, E MANIFEST, SWEEPS UST, CA FID UST	NO	
541 E BRENTWOOD AVE	541 E BRENTWOOD AVE	NNE	~609	Higher	RCRA NONGEN / NLR, E MANIFEST	NO	
JOAN & JOHN TODD KUPFERS	2616 N. PAMPAS ST	NNE	~633	Higher	RCRA NONGEN / NLR	NO	
REXFORD INDUSTRIAL 2390 N. AMERICAN WAY - ABATEMENT	2390 N. AMERICAN WAY	SSE	~765	Lower	RCRA NONGEN / NLR, E MANIFEST	NO	
FLETCHER COATING COMPANY RICKS TRUCK WORKS	426 W FLETCHER AVE	ESE	~779	Lower	RCRA NONGEN / NLR, FINDS, ECHO, CERS HAZ WASTE, CERS	NO	
SADLER ROOFING INC.	2369 N. BATAVIA ST.	South	~798	Lower	RCRA NONGEN / NLR, E MANIFEST	NO	
2650 N PAMPAS ST	2650 N PAMPAS ST	North	~826	Higher	RCRA NONGEN / NLR, E MANIFEST	NO	
NELSON PUZON	1008 W. BADGER PASS LANE	West	~843	Lower	RCRA NONGEN / NLR, E MANIFEST	NO	
K & H MARINE INC	2387 N BATAVIA ST	SW	~843	Lower	CERS HAZ WASTE, RCRA NONGEN / NLR	NO	
LINDA NELSON	2679 N KENNEDY	North	~919	Higher	RCRA NONGEN / NLR	NO	
SHIRLEY CHECCO	740 W CRYSTAL VIEW AVE	NNW	~923	Higher	RCRA NONGEN / NLR, E MANIFEST	NO	
BRUCE WHITE	829 W BROOKSHIRE AVE	NNW	~926	Higher	RCRA NONGEN / NLR, E MANIFEST	NO	
DAN MCDONALD 748 WEST CRYSTAL VIEW AVENUE	748 W CRYSTAL VIEW AVE	NNW	~940	Higher	RCRA NONGEN / NLR, E MANIFEST	NO	
EMPIRE PARKING LOT SERVICES	2363 N BATAVIA ST	SSW	~944	Lower	RCRA NONGEN / NLR, E MANIFEST	NO	
HARVEST LANDSCAPE ENTERPRISE INC.	2351 N BATAVIA ST	SSW	~950	Lower	CERS HAZ WASTE, CERS, RCRA NONGEN / NLR, E MANIFEST	NO	
GENERAL COATINGS CORPORATION	600 W. FREEDOM AVENUE	SSE	~961	Lower	RCRA-LQG, FINDS, ECHO	NO	
JDL TECH USA LLC	410 W FLETCHER AVE	ESE	~995	Lower	RCRA NONGEN / NLR, E MANIFEST	NO	
C & TJ INCORPORATED DBA JJ FOLL COMPANY DMHS SOCAL INC	650 W FREEDOM AVE	South	~1,007	Lower	RCRA NONGEN / NLR, E MANIFEST, CERS HAZ WASTE, HWTS, HAZNET, CERS	NO	

TABLE 1
PROPERTIES WITHIN THE VICINITY OF 705-715 W. FLETCHER AVENUE, ORANGE, CA 92865
IDENTIFIED ON DATABASE LISTS REVIEWED BY EDR

SITE	ADDRESS	DIRECTION FROM SITE	DISTANCE FROM SITE (feet)	ELEVATION	DATABASE LIST	KNOWN OR SUSPECTED TO BE CONTAMINATED	STATUS
SERICOL INC WATER HEATER MAN INC	570 W FREEDOM AVE	SSE	~1,009	Lower	RCRA-SQG, FINDS, ECHO, RCRA NONGEN / NLR	NO	
830 W CRYSTAL VIEW AVE	830 W CRYSTAL VIEW AVE	NNW	~1,016	Higher	RCRA NONGEN / NLR, E MANIFEST	NO	
DURATECH INDUSTRIES INC	630 W FREEDOM AVE	South	~1,025	Lower	RCRA-SQG, FINDS, ECHO, E MANIFEST, CIWQS	NO	
747 W CRYSTAL VIEW AVE	747 W CRYSTAL VIEW AVE	NNW	~1,062	Higher	RCRA NONGEN / NLR, E MANIFEST	NO	
SSR PERFORMANCE	590 W FREEDOM AVE	SSE	~1,066	Lower	RCRA NONGEN / NLR, E MANIFEST	NO	
ROTH, LARRY	1022 W. OREGON TRAIL	WSW	~1,067	Lower	RCRA NONGEN / NLR	NO	
STEVE HARLIN 837 W CRYSTAL VIEW	837 W CRYSTAL VIEW	NNW	~1,102	Higher	FINDS, E MANIFEST, RCRA NONGEN / NLR	NO	
AMANDA DIXON	414 WEST BROOKSHIRE AVE	NE	~1,132	Higher	RCRA NONGEN / NLR, E MANIFEST	NO	
MERICAL	447 WEST FREEDOM AVENUE	SE	~1,133	Lower	RCRA NONGEN / NLR, E MANIFEST	NO	
GEORGE HUDDER	2686 N SYLVAN CIR.	NNE	~1,178	Higher	RCRA NONGEN / NLR	NO	
WARNER MILLHOUSE	2556 N. CRESTWOOD STREET	ENE	~1,204	Higher	RCRA NONGEN / NLR, E MANIFEST	NO	
LAS FLORES LANDSCAPE INC	2336 N BATAVIA	SSW	~1,207	Lower	CERS HAZ WASTE, PEST LIC, CERS	NO	
GARY & CHUNG HSU	2687 SYLVAN CIR	NNE	~1,226	Higher	RCRA NONGEN / NLR, E MANIFEST	NO	
SANTA ANA VALLEY IRRIGATION DUMP #2	S OF LINCOLN AND BATAVIA	West	~1,227	Lower	SWF/LF, CERS	NO	
PADILLA CONSTRUCTION CO	2323 N BATAVIA ST	SSW	~1,228	Lower	RCRA NONGEN / NLR	NO	
PATRICE PETERSON	424 W. CRYSTAL VIEW AVE	NE	~1,255	Higher	RCRA NONGEN / NLR	NO	
DAISY MARCEDO	2698 SYLVAN CIRCLE	NNE	~1,259	Higher	RCRA NONGEN / NLR, E MANIFEST	NO	
316 W. BRENTWOOD AVENUE	316 W. BRENTWOOD AVENUE	ENE	~1,266	Higher	RCRA NONGEN / NLR, E MANIFEST	NO	
AMERICAN INTEGRATED RESOURCES, INC. FISHER PRINTING INC PLAZA PLASTICS CORP	2341 N PACIFIC ST	SE	~1,291	Lower	RCRA NONGEN / NLR, AST, ICE, HWT, HWTS, HAZNET, CA FID UST, CERS HAZ WASTE, CERS, E MANIFEST	NO	
SCOPE PACKAGING, L & W SUPPLY	240 W FLETCHER AVE	ESE	~1,292	Lower	SWEEPS UST, CA FID UST, NPDES, WDS, CIWQS, UST	NO	
BATAVIA PALMS BUSINESS CE STAR D IRON WORKS INC	2322 N BATAVIA ST	SSW	~1,294	Lower	LUST, HIST CORTESE, HIST UST, CORTESE, CERS, UST FINDER RELEASE	YES	Closed
FREDERICK MONTGOMERY	2685 N DELL ST	NNE	~1,310	Higher	RCRA NONGEN / NLR	NO	
OCEANSIDE HEALTH PRODUCTS LLC	2326 N BATAVIA ST STE 120	SSW	~1,311	Lower	RCRA NONGEN / NLR	NO	
RICK HAMM CONSTRUCTION PETERSON GRADING & PAVING INC	2314 N PACIFIC ST	SSE	~1,370	Lower	LUST, SWEEPS UST, CA FID UST, CERS, UST FINDER RELEASE, HIST UST, CORTESE, HWTS, HAZNET	YES	Closed

TABLE 1
PROPERTIES WITHIN THE VICINITY OF 705-715 W. FLETCHER AVENUE, ORANGE, CA 92865
IDENTIFIED ON DATABASE LISTS REVIEWED BY EDR


SITE	ADDRESS	DIRECTION FROM SITE	DISTANCE FROM SITE (feet)	ELEVATION	DATABASE LIST	KNOWN OR SUSPECTED TO BE CONTAMINATED	STATUS
GOLD TRANSPORT MARK COMPANY	2288 N BATAVIA ST	SSW	~1,391	Lower	LUST, HIST CORTESE, UST FINDER RELEASE, RCRA-SQG, LUST, CERS HAZ WASTE, CERS TANKS, E MANIFEST, CORTESE, HWTS, HAZNET, CERS	YES	Closed
JACK JONES TRUCKING INC	2290 N BATAVIA ST	SSW	~1,414	Lower	CPS-SLIC, HWTS, HAZNET	YES	Closed
MAGMA FINISHING CORP.	2294 N BATAVIA STE D	SSW	~1,436	Lower	CHROME PLATING, NON-CASE INFO	NO	
SANTA ANA VALLEY IRRIGATION DUMP #1	E BANK OF SANTA ANA RIVER, S OF LINCOLN	NNW	~1,579	Higher	SWF/LF, CERS	NO	
ORANGE PRECISION CIRCUITS	812 SOUTHERN AVE	SSW	~1,605	Lower	SEMS-ARCHIVE, CORRACTS, RCRA-TSDF, RCRA-SQG, ENVIROSTOR, HIST UST, FINDS, ECHO, HWP, HWTS, HAZNET, CERS	YES	ENVIROSTOR - Closed SEMS - Archived
R J NOBLE CO	15505 LINCOLN	NNW	~1,681	Higher	UST FINDER RELEASE	NO	
BURRIS SAND PIT	15292 E LINCOLN AVE	NNW	~1,791	Higher	SEMS-ARCHIVE	YES	Archived
ANDERSON, AUBREY	8111 EAST LINCOLN	NNW	~1,851	Higher	WMUDS/SWAT	NO	
CONSOLIDATED FREIGHTWAYS USF REDDAWAY INC 575	2200 N BATAVIA	SSW	~1,874	Lower	UST FINDER RELEASE, LUST, NPDES, CIWQS, CORTESE, HWTS, HAZNET, CHMIRS	NO	
SANTA ANA VALLEY IRRIGATION NO	SW OF LINCOLN & BATAVIA	NNW	~1,876	Higher	WMUDS/SWAT	NO	
R J. NOBLE COMPANY	15505 LINCOLN	NNW	~1,902	Higher	LUST, CORTESE, CERS, HIST CORTESE	YES	Closed
DESERT PETROLEUM SS #0090	2440 N GLASSELL ST	ESE	~1,977	Lower	LUST, CORTESE, CERS, UST FINDER RELEASE, HIST CORTESE	YES	Closed
SA RECYCLING	2411 N GLASSEL ST	ESE	~2,159	Lower	PROC	NO	
R J. NOBLE COMPANY	15505 E LINCOLN AVE	North	~2,348	Lower	LUST, CPS-SLIC, UST, SWEEPS UST, SWF/LF, CA FID UST, ORANGE CO. IND SITE, EMI, HWTS, HAZNET, NPDES, WDS, CIWQS, CERS	YES	Closed
ANAHEIM CITY-SPARKS & MCCLELLA	SW SANTA ANA RIVER & LINCOLN	NW	~2,400	Higher	WMUDS/SWAT	NO	
VAN DOREN RUBBER CO INC MARLEY HEAT TRANSFER	2095 N BATAVIA ST	SSW	~2,540	Lower	ENVIROSTOR, EMI, SEMS-ARCHIVE, RCRA-SQG, HWTS, HAZNET	YES	ENVIROSTOR - Refer: Other Agency SEMS - Archived
BURRIS SAND PIT	15292 EAST LINCOLN AVENUE	West	~2,621	Lower	ENVIROSTOR	YES	Closed
MARCEL ELECTRONICS INT'L	230 BRISTOL LANE	SE	~2,955	Lower	ENVIROSTOR	YES	Refer: Local Agency
CONTINUOUS COATING CORP.	520 W. GROVE	South	~3,269	Lower	ENVIROSTOR	YES	Closed
APCT ANAHEIM	250 E EMERSON AVENUE	SE	~3,343	Higher	RCRA-LQG, ENVIROSTOR, TRIS, RAATS, E MANIFEST, MANIFEST, WDS	YES	Inactive - NE
FOAMEX INTERNATIONAL INC	2060 N. BATAVIA ST	SSW	~3,368	Lower	RCRA-SQG, ENVIROSTOR, CERS HAZ WASTE, SWEEPS UST, HIST UST, CA FID UST, CERS TANKS, TRIS, E MANIFEST, EMI, HWTS, NPDES, WDS, CIWQS, CERS, HWP, VCP, DEED, HAZNET	YES	Certified O&M
CONTINENTAL MOLDING	1841 N. BATAVIA STREET	South	~4,188	Lower	RESPONSE, ENVIROSTOR, HIST CAL-SITES, HWTS, HAZNET, CERS	YES	Certified
DUCKETT REALTY ANAHEIM PROPERTY	2811 E. LINCOLN AVENUE	NW	~4,219	Higher	RESPONSE, ENVIROSTOR, CORTESE, CERS	YES	Active

TABLE 1
PROPERTIES WITHIN THE VICINITY OF 705-715 W. FLETCHER AVENUE, ORANGE, CA 92865
IDENTIFIED ON DATABASE LISTS REVIEWED BY EDR

SITE	ADDRESS	DIRECTION FROM SITE	DISTANCE FROM SITE (feet)	ELEVATION	DATABASE LIST	KNOWN OR SUSPECTED TO BE CONTAMINATED	STATUS
SHAFFER PLAZA	301-349 EAST GROVE AVENUE & 1997 NORTH ORANGE OLIV	SE	~4,273	Lower	ENVIROSTOR, VCP	YES	Active
DUNHAM METAL PLATING INC.	1764 N CASE ST	South	~4,678	Lower	RCRA-LQG, ENVIROSTOR, E MANIFEST, NPDES, WDS, CIWQS	YES	Inactive - NE
MCCURDY CIRCUITS INC	1739 N CASE ST	South	~4,851	Lower	RCRA-SQG, ENVIROSTOR, LUST, FINDS, ECHO, CORTESE, EMI, HIST CORTESE, CERS	YES	LUST - Closed ENVIROSTOR - NE

Higher = Property located at an elevation equal to or higher than the Site
Lower = Property at an elevation equal to or higher than the Site
Active = Property being evaluated, remedial actions being implemented or verification monitoring
Closed = Case closed and no further action is required
Inactive: NE = Non-active site that requires evaluation
Refer: Other Agency = DTSC has determined that this site is better addressed by another state or local environmental regulatory agency
Refer: Local Agency = DTSC has determined that this site is better addressed by a local environmental regulatory agency
1248 Local Angency = Referred to a local agency (through SB 1248 determination process) to supervise the cleanup of a simple waste release
Certified O&M = Certified cleanups in place but require on-going Operation and Maintenance (O&M) activities
Archived = EPA has detemined that assessment has been completed and no further remedial action is planned under the Superfund program at this time

FIGURES

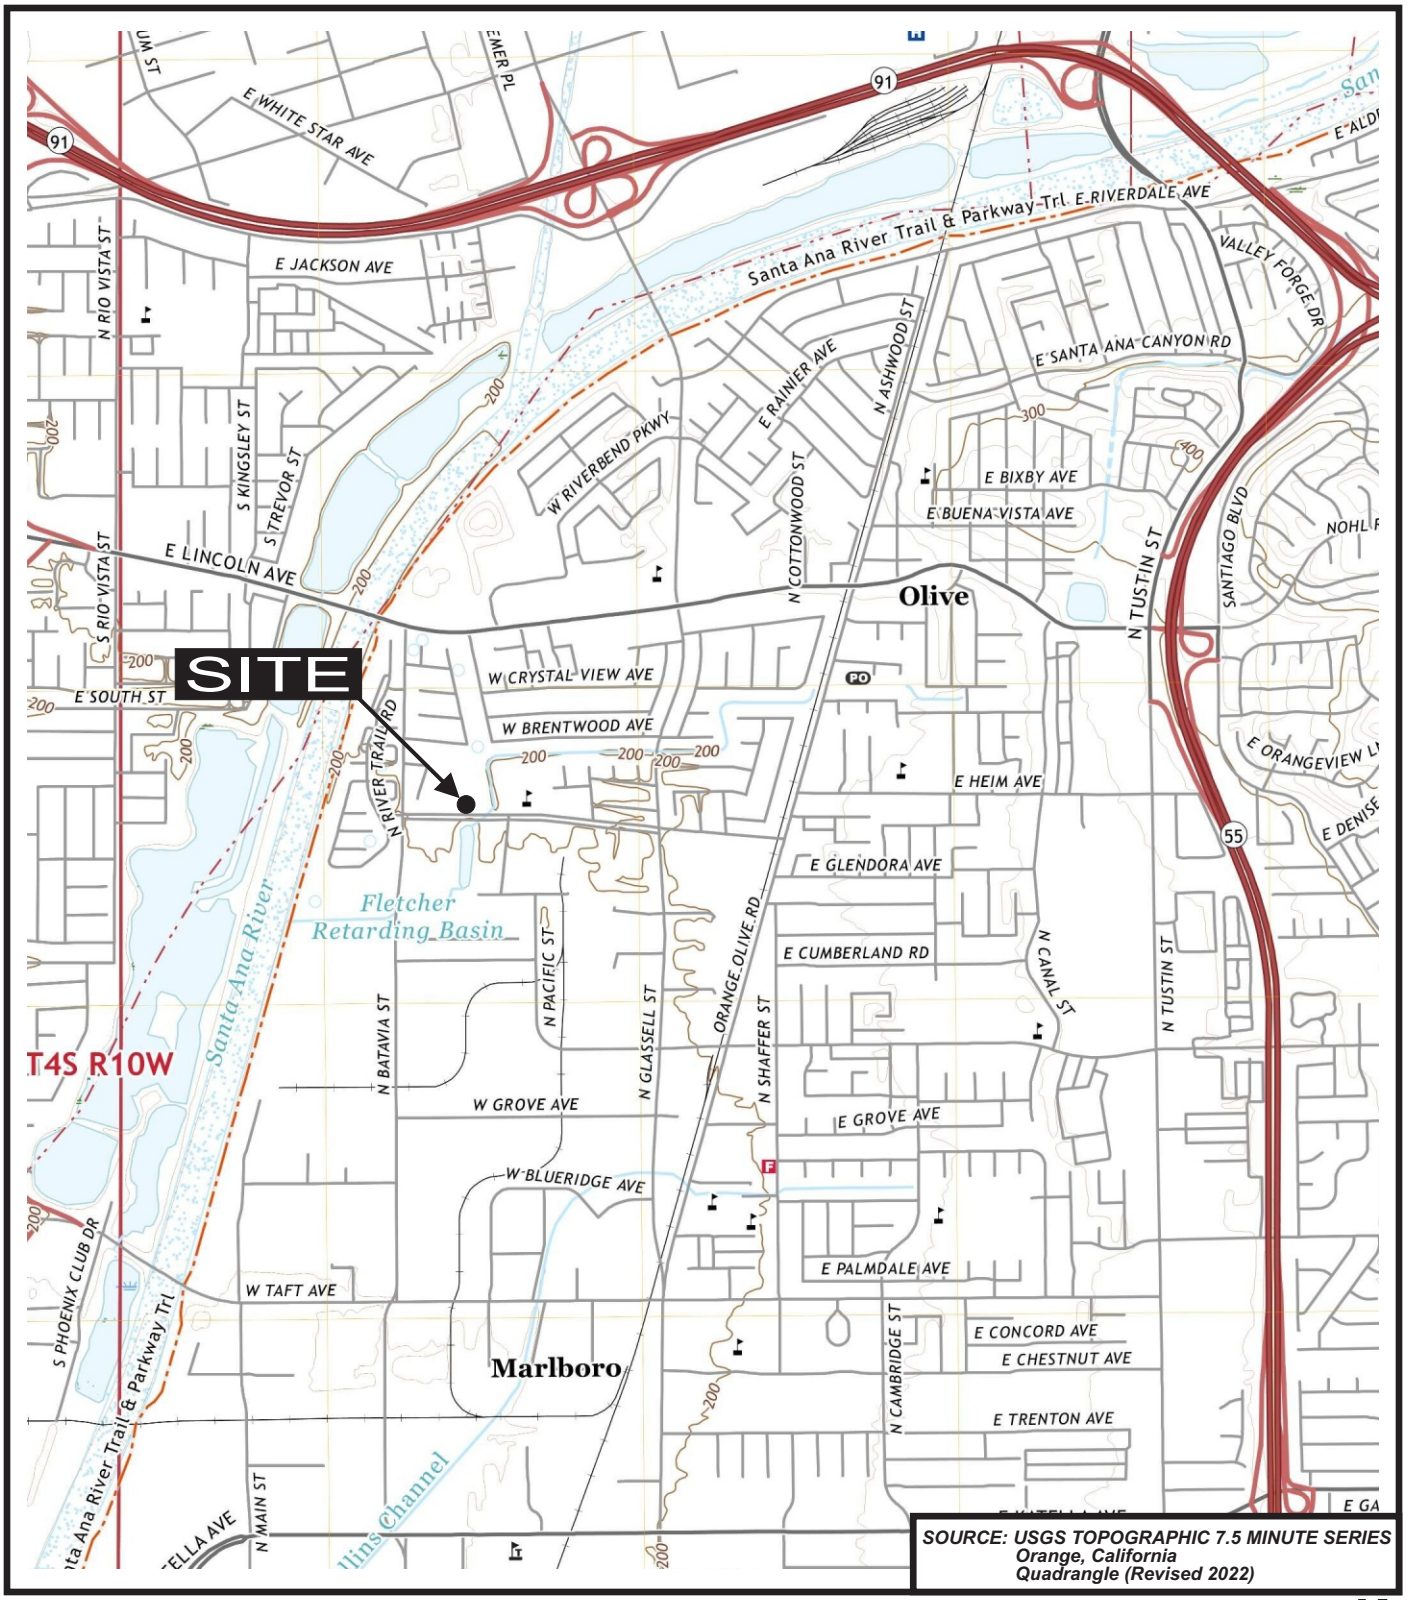

SOURCE: USGS TOPOGRAPHIC 7.5 MINUTE SERIES
Orange, California
Quadrangle (Revised 2022)

Environmental Audit, Inc.

0 2,000'

N

SITE LOCATION MAP
705-715 W. Fletcher Avenue
Orange, CA 92865

Project No. 3365

Figure 1

N:\3365\SiteLocMap.cdr



EXPLANATION

UST-1	One 1,000-gallon gasoline (Removed 04/28/87)
UST-2	One 500-gallon diesel (Removed 04/28/87)
UST-3	One 5,000-gallon gasoline (Removed 04/28/87)
UST-4	One 6,000-gallon double wall gasoline/diesel (suspected to have been removed 01/27/04)

SOURCE: Google (11/20/24)

Environmental Audit, Inc.

0 30'


N

AERIAL SITE PLAN
705-715 W. Fletcher Avenue
Orange, CA 92865

Project No. 3365

Figure 2

N:\3365\AerialSitePlan.cdr

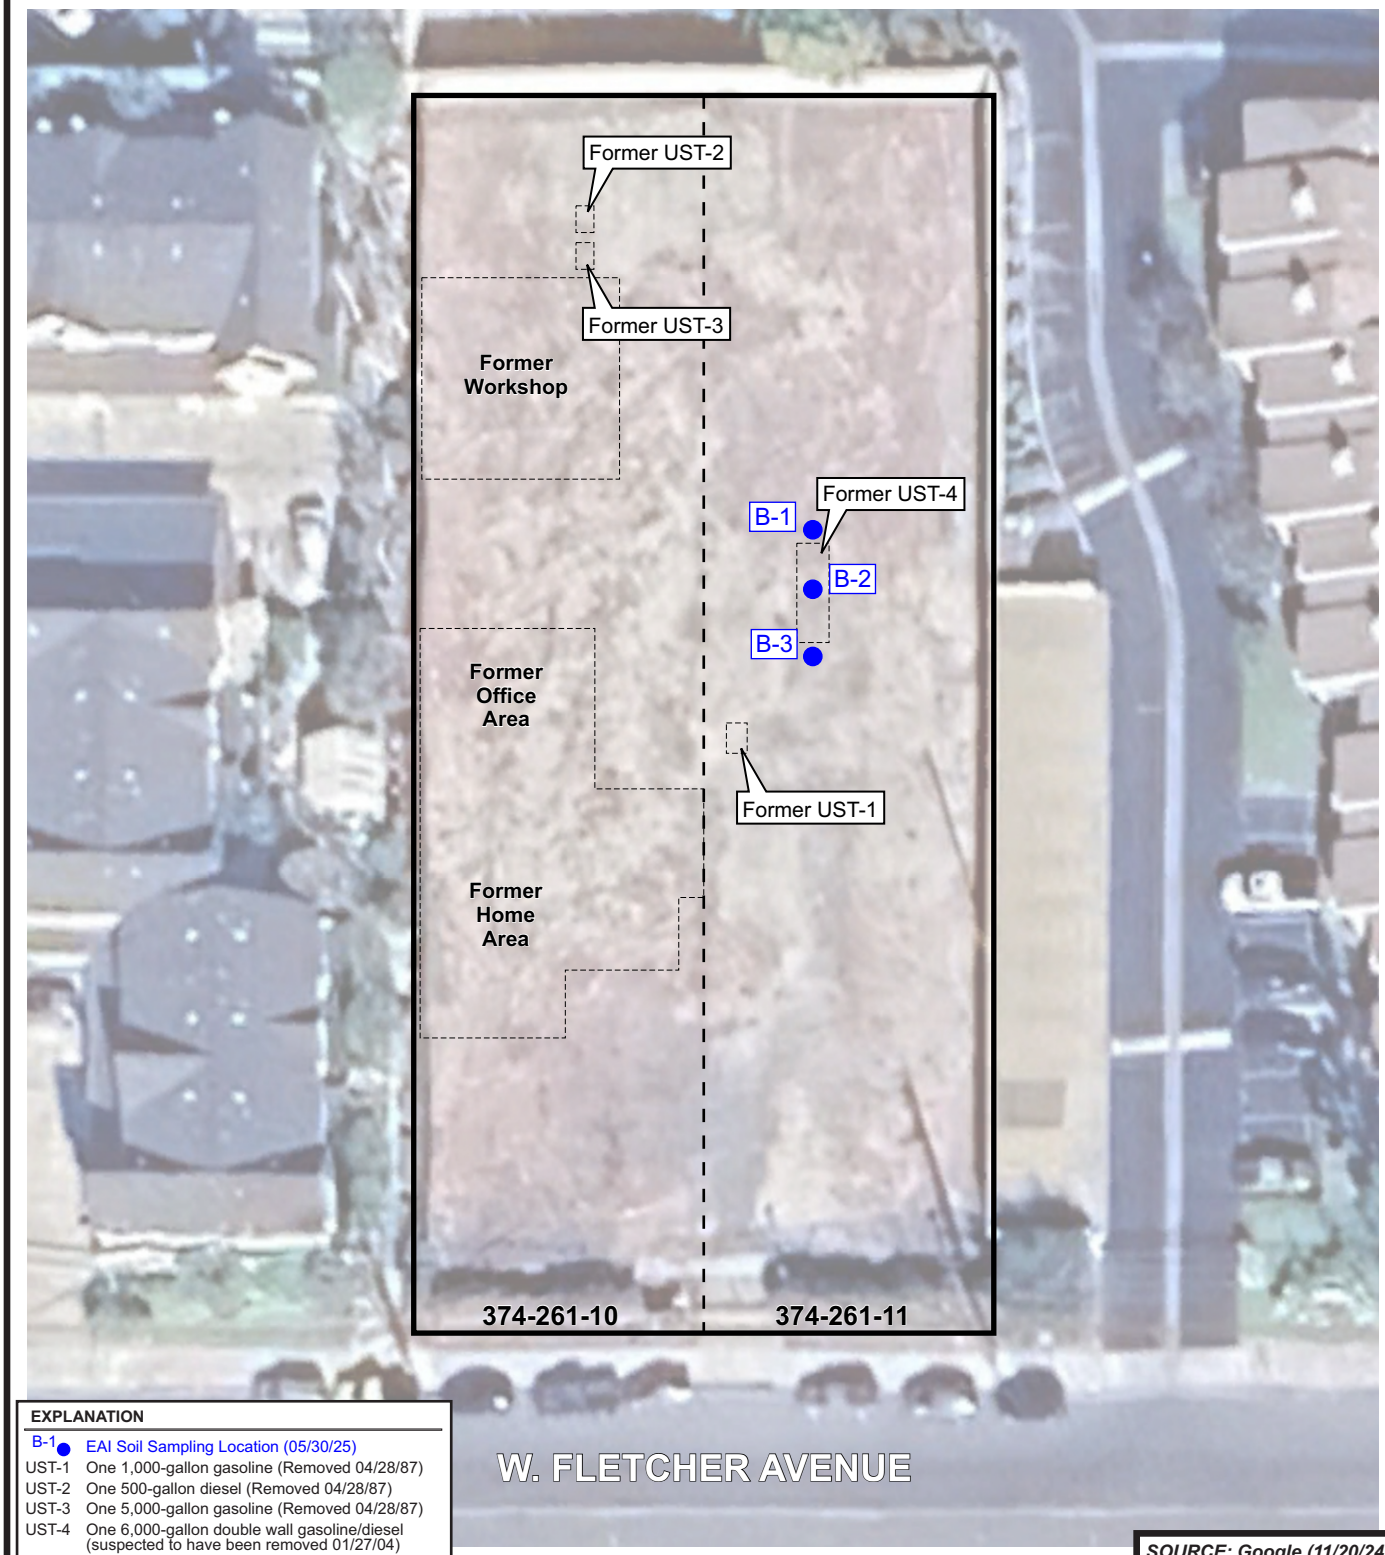


Environmental Audit, Inc.

SOIL SAMPLING LOCATIONS - MAY 30, 2025
705-715 W. Fletcher Avenue
Orange, CA 92865

Project No. 3365

Figure 3

N:\3365\Soil Sampling Locations.cdr

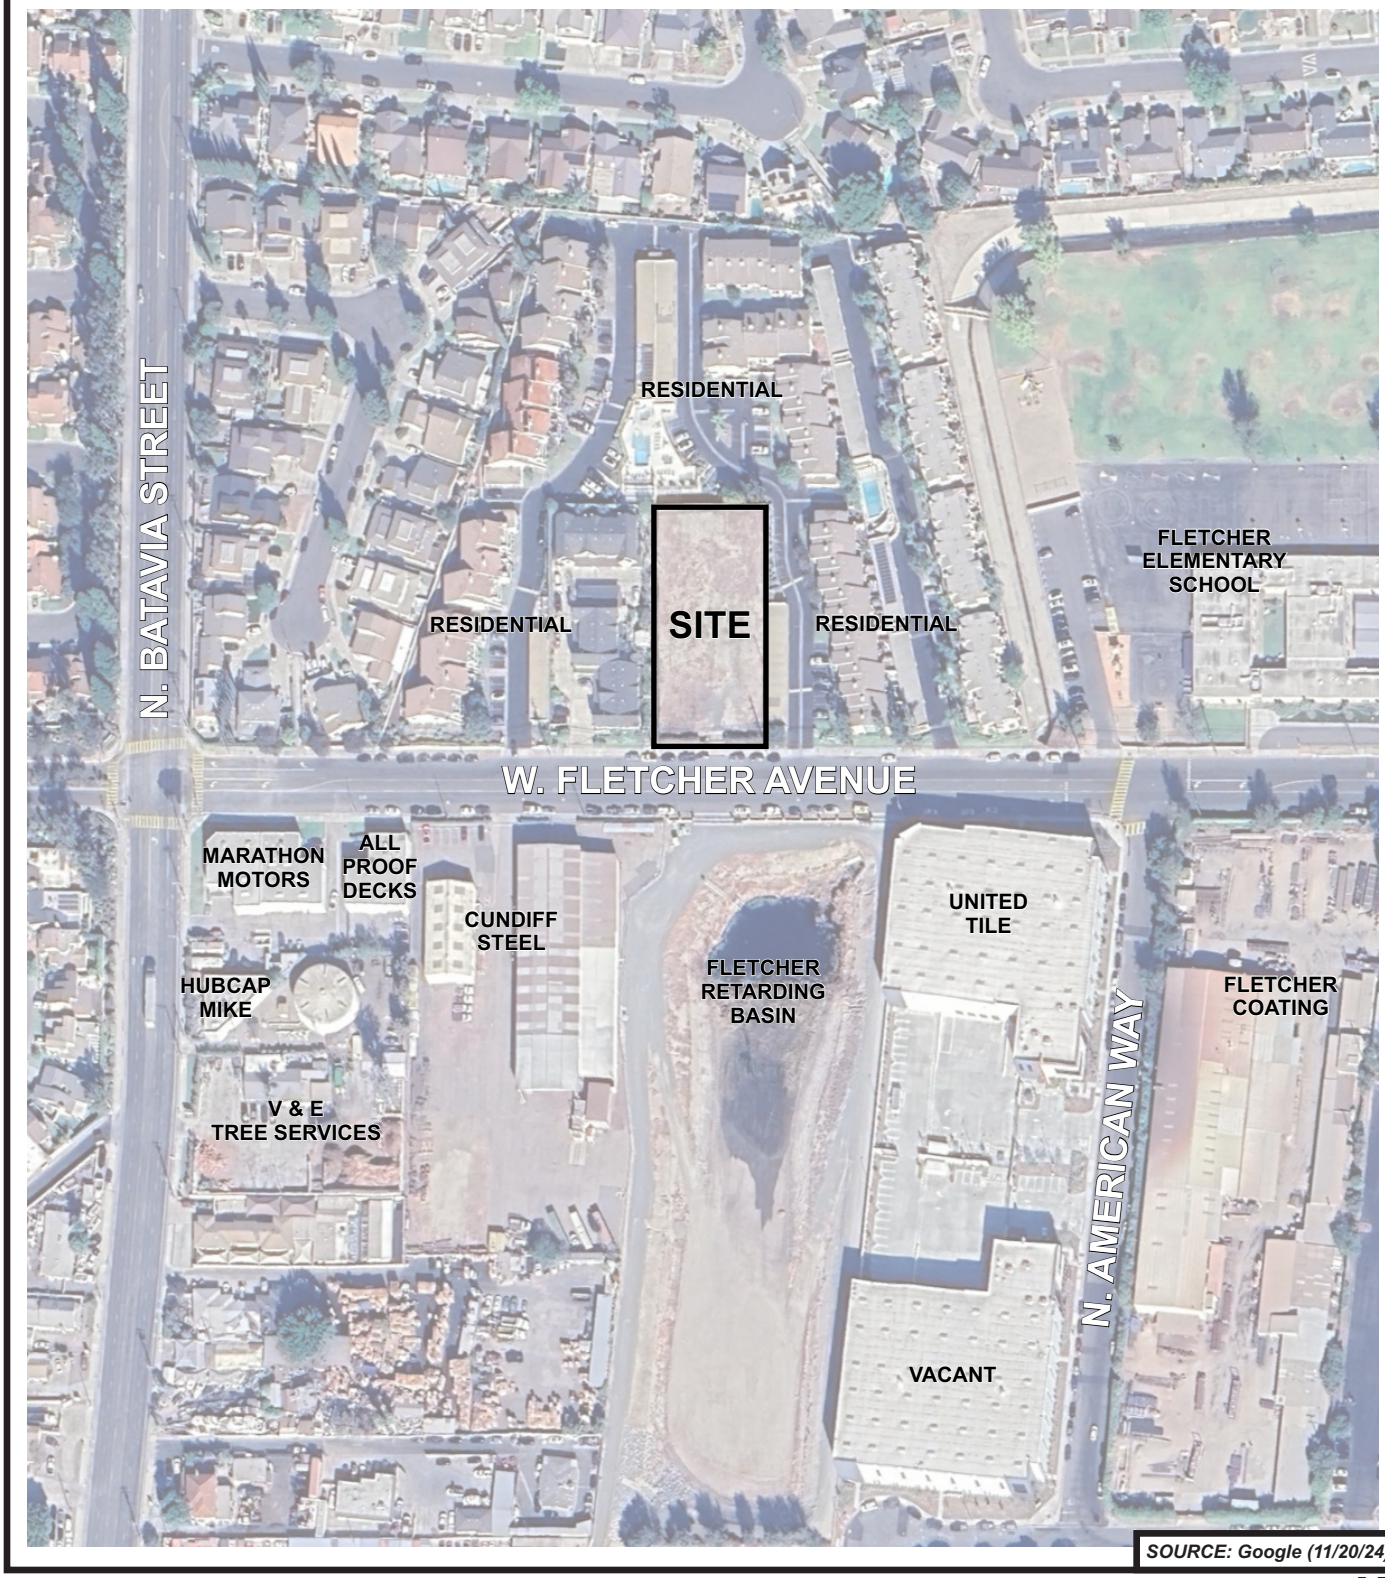


Environmental Audit, Inc.

AERIAL VICINITY MAP
705-715 W. Fletcher Avenue
Orange, CA 92865

Project No. 3365

Figure 4

N:\3365\AerialVicinityMap.cdr

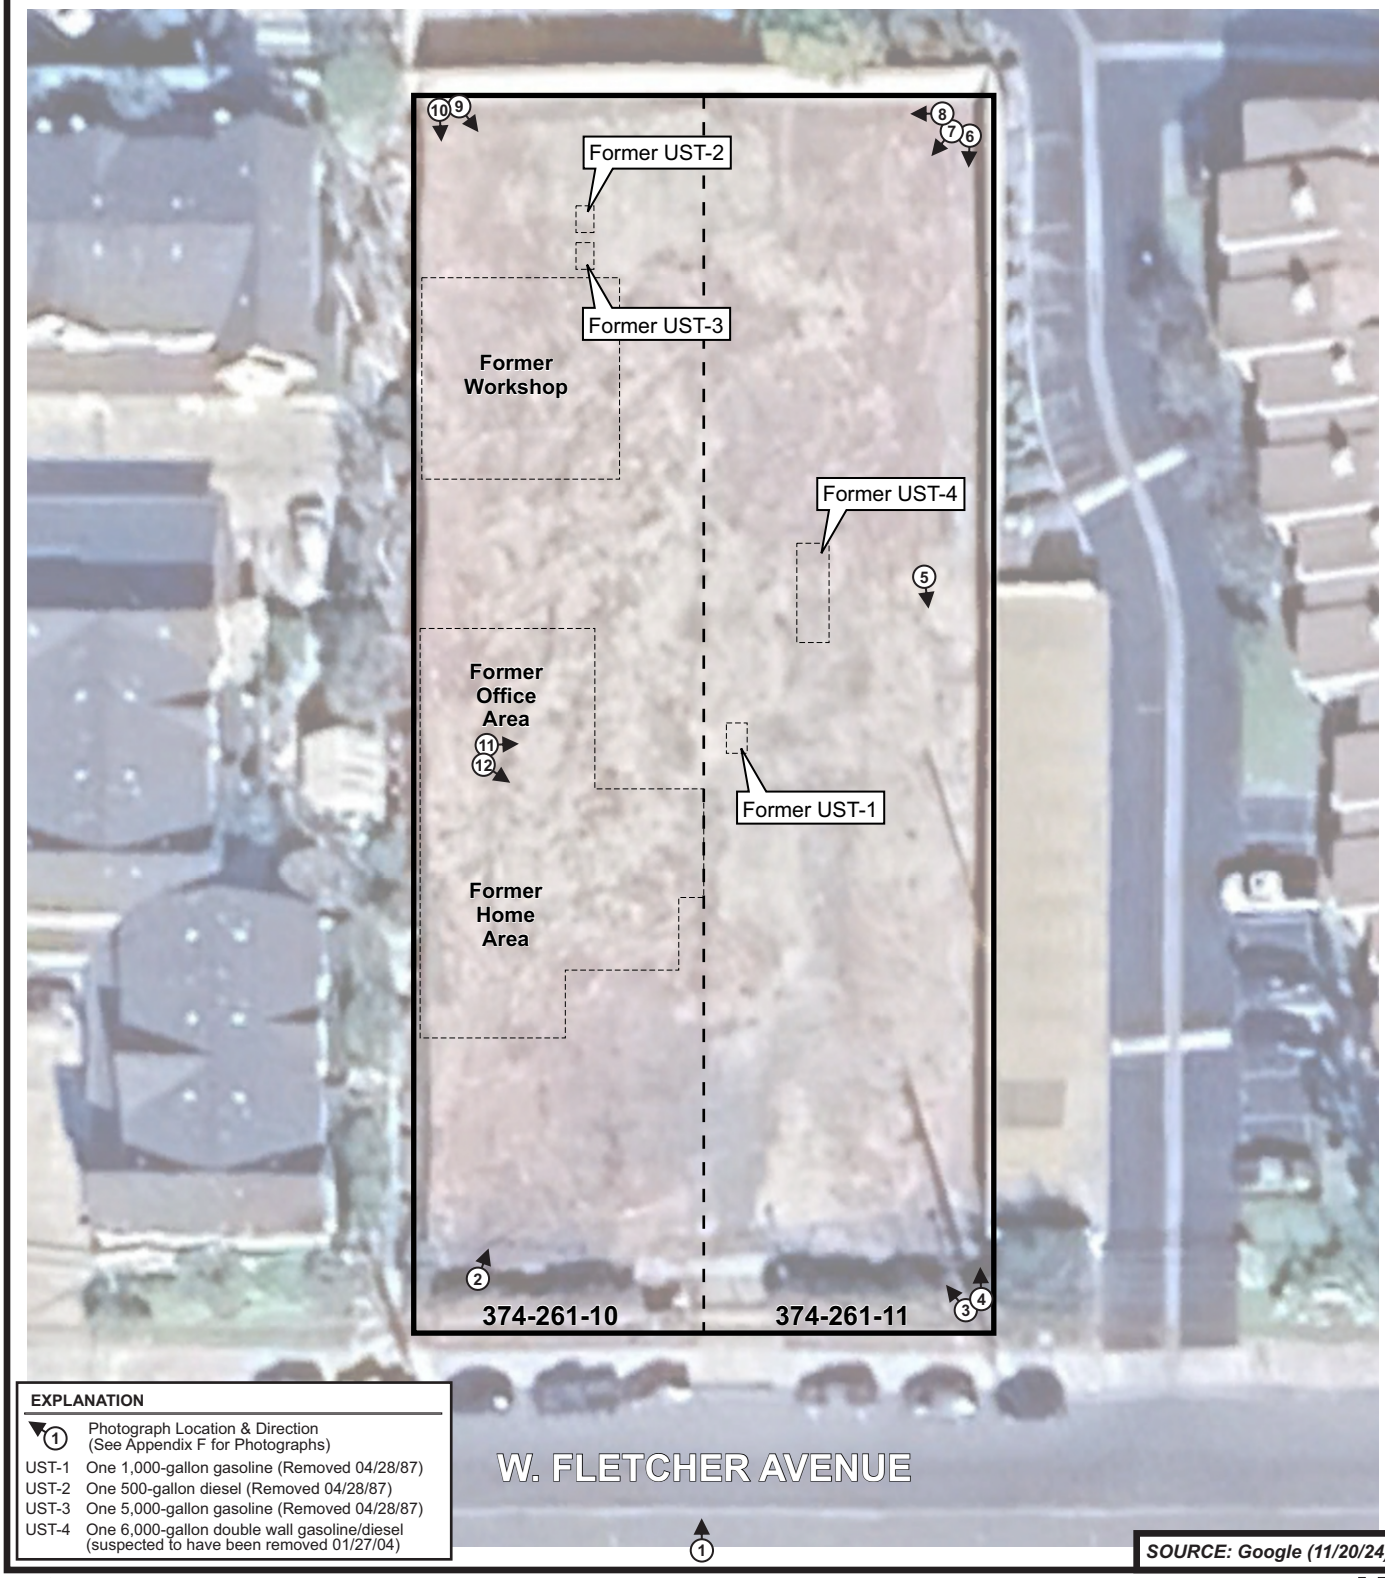

Environmental Audit, Inc.

PHOTOGRAPH LOCATIONS
705-715 W. Fletcher Avenue
Orange, CA 92865

Project No. 3365

Figure 5

N:\3365\PhotoLocMap.cdr


APPENDIX A

Orange County Assessor's Parcel Map

THIS MAP WAS PREPARED FOR ORANGE COUNTY ASSESSOR DEPT. PURPOSES ONLY. THE ASSESSOR MAKES NO GUARANTEE AS TO ITS ACCURACY NOR ASSUMES ANY LIABILITY FOR OTHER USES. NOT TO BE REPRODUCED. ALL RIGHTS RESERVED.
© COPYRIGHT ORANGE COUNTY ASSESSOR 2012

POR. NE 1/4, SEC. 18, T. 4 S., R. 9 W

374-26

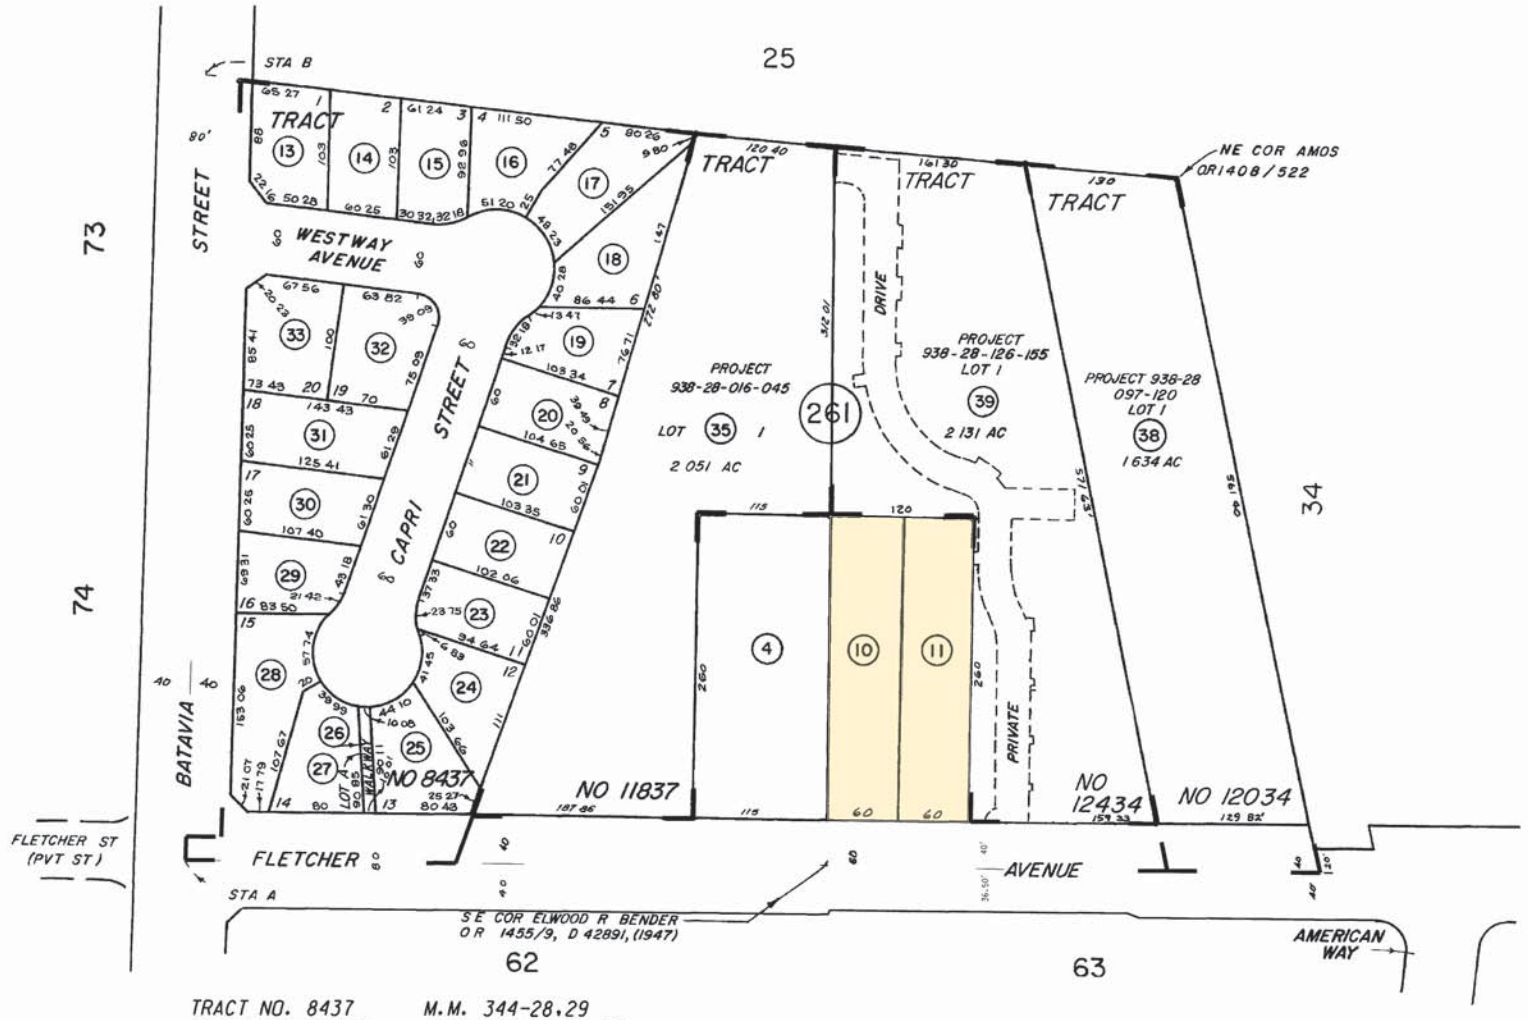

TRACT NO. 8437 M.M. 344-28,29
TRACT NO. 11837 M.M. 520-24,25,26
TRACT NO. 12034 M.M. 526-5,6,7
TRACT NO. 12434 M.M. 548-1,2,3

MARCH 1970

NOTE - ASSESSOR'S BLOCK & PARCEL NUMBERS SHOWN IN CIRCLES

ASSESSOR'S MAP BOOK 374 PAGE 26 COUNTY OF ORANGE

APPENDIX B

EDR Radius Map Report with GeoCheck

Vacant Land
705-715 W. Fletcher Avenue
Orange, CA 92865

Inquiry Number: 7974174.2s
May 01, 2025

The EDR Radius Map™ Report with GeoCheck®

6 Armstrong Road, 4th floor
Shelton, CT 06484
Toll Free: 800.352.0050
www.edrnet.com

TABLE OF CONTENTS

SECTION	PAGE
Executive Summary	ES1
Overview Map	2
Detail Map	3
Map Findings Summary	4
Map Findings	9
Orphan Summary	908
Government Records Searched/Data Currency Tracking	GR-1

GEOCHECK ADDENDUM

Physical Setting Source Addendum	A-1
Physical Setting Source Summary	A-2
Physical Setting SSURGO Soil Map	A-6
Physical Setting Source Map	A-11
Physical Setting Source Map Findings	A-13
Physical Setting Source Records Searched	PSGR-1

Thank you for your business.
Please contact EDR at 1-800-352-0050
with any questions or comments.

Disclaimer - Copyright and Trademark Notice

This Report contains certain information obtained from a variety of public and other sources reasonably available to Environmental Data Resources, LLC. It cannot be concluded from this Report that coverage information for the target and surrounding properties does not exist from other sources. This Report is provided on an "AS IS", "AS AVAILABLE" basis. **NO WARRANTY EXPRESS OR IMPLIED IS MADE WHATSOEVER IN CONNECTION WITH THIS REPORT. ENVIRONMENTAL DATA RESOURCES, LLC AND ITS SUBSIDIARIES, AFFILIATES AND THIRD PARTY SUPPLIERS DISCLAIM ALL WARRANTIES, OF ANY KIND OR NATURE, EXPRESS OR IMPLIED, ARISING OUT OF OR RELATED TO THIS REPORT OR ANY OF THE DATA AND INFORMATION PROVIDED IN THIS REPORT, INCLUDING WITHOUT LIMITATION, ANY WARRANTIES REGARDING ACCURACY, QUALITY, CORRECTNESS, COMPLETENESS, COMPREHENSIVENESS, SUITABILITY, MERCHANTABILITY, FITNESS FOR A PARTICULAR PURPOSE, TITLE, NON-INFRINGEMENT, MISAPPROPRIATION, OR OTHERWISE. ALL RISK IS ASSUMED BY THE USER. IN NO EVENT SHALL ENVIRONMENTAL DATA RESOURCES, LLC OR ITS SUBSIDIARIES, AFFILIATES OR THIRD PARTY SUPPLIERS BE LIABLE TO ANYONE FOR ANY DIRECT, INCIDENTAL, INDIRECT, SPECIAL, CONSEQUENTIAL OR OTHER DAMAGES OF ANY TYPE OR KIND (INCLUDING BUT NOT LIMITED TO LOSS OF PROFITS, LOSS OF USE, OR LOSS OF DATA) INFORMATION PROVIDED IN THIS REPORT.** Any analyses, estimates, ratings, environmental risk levels, or risk codes provided in this Report are provided for illustrative purposes only, and are not intended to provide, nor should they be interpreted as providing any facts regarding, or prediction or forecast of, any environmental risk for any property. Only an assessment performed by a qualified environmental professional can provide findings, opinions or conclusions regarding the environmental risk or conditions in, on or at any property.

Copyright 2025 by Environmental Data Resources, LLC. All rights reserved. Reproduction in any media or format, in whole or in part, of any report or map of Environmental Data Resources, LLC, or its affiliates, is prohibited without prior written permission.

EDR and its logos (including Sanborn and Sanborn Map) are trademarks of Environmental Data Resources, LLC or its affiliates. All other trademarks used herein are the property of their respective owners.

EXECUTIVE SUMMARY

A search of available environmental records was conducted by Environmental Data Resources, Inc (EDR). The report was designed to assist parties seeking to meet the search requirements of EPA's Standards and Practices for All Appropriate Inquiries (40 CFR Part 312), the ASTM Standard Practice for Environmental Site Assessments (E1527 - 21), the ASTM Standard Practice for Environmental Site Assessments for Forestland or Rural Property (E2247 - 16), the ASTM Standard Practice for Limited Environmental Due Diligence: Transaction Screen Process (E1528 - 22) or custom requirements developed for the evaluation of environmental risk associated with a parcel of real estate.

TARGET PROPERTY INFORMATION

ADDRESS

705-715 W. FLETCHER AVENUE
ORANGE, CA 92865

COORDINATES

Latitude (North):	33.8300900 - 33° 49' 48.32''
Longitude (West):	117.8598470 - 117° 51' 35.44''
Universal Tranverse Mercator:	Zone 11
UTM X (Meters):	420434.3
UTM Y (Meters):	3743455.5
Elevation:	203 ft. above sea level

USGS TOPOGRAPHIC MAP ASSOCIATED WITH TARGET PROPERTY

Target Property Map:	50005816 ORANGE, CA
Version Date:	2022
West Map:	50006082 ANAHEIM, CA
Version Date:	2022

AERIAL PHOTOGRAPHY IN THIS REPORT

Portions of Photo from:	20200424
Source:	USDA

MAPPED SITES SUMMARY

Target Property Address:
705-715 W. FLETCHER AVENUE
ORANGE, CA 92865

Click on Map ID to see full detail.

MAP ID	SITE NAME	ADDRESS	DATABASE ACRONYMS	RELATIVE ELEVATION	DIST (ft. & mi.) DIRECTION
A1	BILL'S SWEEPING SERV	715 FLETCHER ST	CA RGA LUST		TP
A2	VENTURE POINT	715 W FLETCHER AVE	ECHO		TP
A3	BILL'S SWEEPING SERV	715 WEST FLETCHER AV	CA UST		TP
A4	BILL'S SWEEPING SERV	715 W FLETCHER ST	CA RGA LUST		TP
A5	BILL'S SWEEPING SERV	715 W FLETCHER ST	UST FINDER RELEASE		TP
A6	BILL'S SWEEPING SERV	715 FLETCHER STREET,	CA RGA LUST		TP
A7	BILL'S SWEEPING SERV	715 FLETCHER ST	CA RGA LUST		TP
A8	BILL'S SWEEPING SERV	715 FLETCHER ST	CA LUST, CA AST, CA SWEEPS UST, CA FID UST, CA...		TP
A9	VENTURE POINT	715 W FLETCHER AVE	RCRA NonGen / NLR, E MANIFEST		TP
A10	BILLS SWEEPING SERVI	715 W FLETCHER AVE	CA AST		TP
A11	BILL'S SWEEPING SERV	715 W FLETCHER ST	FINDS		TP
A12	BILLS SWEEPING SERVI	715 W FLETCHER AVE	CA CERS HAZ WASTE, CA CERS TANKS, CA HWTS, CA...		TP
A13	BILL'S SWEEPING SERV	715 WEST FLETCHER ST	CA RGA LUST		TP
A14	VENTURE POINT	715 W FLETCHER AVE	FINDS		TP
A15	1X BILL'S SWEEPING S	715 W FLETCHER ST	CA HWTS		TP
A16	BILL'S SWEEPING SERV	715 FLETCHER STREET,	CA RGA LUST		TP
A17	ORANGE TRUCK STOP	643 W FLETCHER	CA HIST UST	Lower	64, 0.012, SE
A18	ORANGE TRUCK STOP	643 W FLETCHER AVE	EDR Hist Auto	Lower	64, 0.012, SE
A19	BILL'S SWEEPING SERV	714 W FLETCHER AVE	CA HIST UST	Lower	145, 0.027, SE
A20	BILLS SWEEPING SERVI	714 W FLETCHER ST	CA HIST UST	Lower	145, 0.027, SE
B21	CUNDIFF STEEL FABRIC	732 W FLETCHER AVE	CA CERS HAZ WASTE, CA HIST UST, CA EMI, CA NPDES,...	Lower	330, 0.062, SSW
B22	CUNDIFF STEEL FABRIC	732 W FLETCHER AVE	RCRA NonGen / NLR, E MANIFEST	Lower	330, 0.062, SSW
B23	CUNDIFF STEEL FABRIC	732 WEST FLETCHER AV	CA HIST UST	Lower	330, 0.062, SSW
B24	CHEEK MACHINE CORP	820 W FLETCHER	RCRA NonGen / NLR, E MANIFEST	Lower	341, 0.065, SW
B25	KINNEY CONSTRUCTION	830 W FLETCHER AVE	RCRA NonGen / NLR, E MANIFEST	Lower	414, 0.078, WSW
C26	FLETCHER COATING CO		PFAS ECHO	Lower	440, 0.083, ESE
C27	FLETCHER COATING	2467 N AMERICAN WAY	CA HIST UST, CA EMI, CA NPDES, CA CIWQS, CA CERS	Lower	459, 0.087, ESE
D28	WEST COAST EQUIPMENT	2424 NORTH BATAVIA S	CA CERS HAZ WASTE, CA CERS TANKS, CA HWTS, CA...	Lower	556, 0.105, WNW
D29	PARKS CRANE SERVICE	2424 N. BATAVIA	RCRA NonGen / NLR, E MANIFEST	Lower	556, 0.105, WNW
D30	SANDWOOD ENTERPRISE	2424 N BATAVIA ST	RCRA NonGen / NLR	Lower	556, 0.105, WNW
D31		2424 N BATAVIA ST ST	CA AST	Lower	556, 0.105, WNW
B32	V&E TREE SERVICE	2425 N BATAVIA ST	CA AST	Lower	560, 0.106, SW
B33	V AND E TREE SERVICE	2425 N BATAVIA STREE	CA CERS HAZ WASTE, CA HIST UST, CA CERS TANKS, CA...	Lower	560, 0.106, SW
B34	V & E TREE SERVICE I	2425 N BATAVIA ST	RCRA NonGen / NLR, E MANIFEST	Lower	560, 0.106, SW
B35	V & E TREE SERVICE,	2425 N BATAVIA	CA AST, CA SWEEPS UST, CA FID UST	Lower	560, 0.106, SW
E36	541 E BRENTWOOD AVE	541 E BRENTWOOD AVE	RCRA NonGen / NLR, E MANIFEST	Higher	609, 0.115, NNE
E37	JOAN & JOHN TODD KUP	2616 N. PAMPAS ST	RCRA NonGen / NLR	Higher	633, 0.120, NNE
F38	REXFORD INDUSTRIAL	2390 N. AMERICAN WAY	RCRA NonGen / NLR, E MANIFEST	Lower	765, 0.145, SSE
F39	2390 N. AMERICAN WAY	2390 N. AMERICAN WAY	RCRA NonGen / NLR, E MANIFEST	Lower	765, 0.145, SSE

MAPPED SITES SUMMARY

Target Property Address:
705-715 W. FLETCHER AVENUE
ORANGE, CA 92865

Click on Map ID to see full detail.

MAP ID	SITE NAME	ADDRESS	DATABASE ACRONYMS	RELATIVE ELEVATION	DIST (ft. & mi.) DIRECTION
G40	FLETCHER COATING COR	426 WEST FLETCHER AV	RCRA NonGen / NLR	Lower	779, 0.148, ESE
G41	RICKS TRUCK WORKS	426 W FLETCHER ST	RCRA NonGen / NLR, FINDS, ECHO	Lower	779, 0.148, ESE
G42	FLETCHER COATING COM	426 W FLETCHER AVE	CA CERS HAZ WASTE, CA CERS	Lower	779, 0.148, ESE
H43	SADLER ROOFING INC.	2369 N. BATAVIA ST.	RCRA NonGen / NLR, E MANIFEST	Lower	798, 0.151, South
I44	2650 N PAMPAS ST	2650 N PAMPAS ST	RCRA NonGen / NLR, E MANIFEST	Higher	826, 0.156, North
D45	NELSON PUZON	1008 W. BADGER PASS	RCRA NonGen / NLR, E MANIFEST	Lower	843, 0.160, West
J46	K & H MARINE	2387 N BATAVIA ST	CA CERS HAZ WASTE	Lower	843, 0.160, SW
J47	K & H MARINE INC	2387 N BATAVIA ST	RCRA NonGen / NLR	Lower	843, 0.160, SW
I48	LINDA NELSON	2679 N KENNEDY	RCRA NonGen / NLR	Higher	919, 0.174, North
K49	SHIRLEY CHECCO	740 W CRYSTAL VIEW A	RCRA NonGen / NLR, E MANIFEST	Higher	923, 0.175, NNW
K50	BRUCE WHITE	829 W BROOKSHIRE AVE	RCRA NonGen / NLR, E MANIFEST	Higher	926, 0.175, NNW
K51	DAN MCDONALD	748 W CRYSTAL VIEW A	RCRA NonGen / NLR, E MANIFEST	Higher	940, 0.178, NNW
K52	748 WEST CRYSTAL VIE	748 WEST CRYSTAL VIE	RCRA NonGen / NLR, E MANIFEST	Higher	940, 0.178, NNW
J53	EMPIRE PARKING LOT S	2363 N BATAVIA ST	RCRA NonGen / NLR, E MANIFEST	Lower	944, 0.179, SSW
H54	HARVEST LANDSCAPE EN	2351 N BATAVIA ST	CA CERS HAZ WASTE, CA CERS	Lower	950, 0.180, SSW
H55	HARVEST LANDSCAPE EN	2351 BATAVIA ST	RCRA NonGen / NLR, E MANIFEST	Lower	950, 0.180, SSW
F56	GENERAL COATINGS COR	600 W. FREEDOM AVENU	RCRA-LQG, FINDS, ECHO	Lower	961, 0.182, SSE
G57	JDL TECH USA LLC	410 W FLETCHER AVE	RCRA NonGen / NLR, E MANIFEST	Lower	995, 0.188, ESE
H58	C & TJ INCORPORATED	650 W FREEDOM AVE	RCRA NonGen / NLR, E MANIFEST	Lower	1007, 0.191, South
H59	DMHS SOCAL INC	650 W FREEDOM AVE	RCRA NonGen / NLR, E MANIFEST	Lower	1007, 0.191, South
H60	C & TJ INCORPORATED	650 W FREEDOM AVE	CA CERS HAZ WASTE, CA HWTS, CA HAZNET, CA CERS	Lower	1007, 0.191, South
F61	SERICOL INC	570 W FREEDOM AVE	RCRA-SQG, FINDS, ECHO	Lower	1009, 0.191, SSE
F62	WATER HEATER MAN INC	570 W FREEDOM AVE	RCRA NonGen / NLR	Lower	1009, 0.191, SSE
K63	830 W CRYSTAL VIEW A	830 W CRYSTAL VIEW A	RCRA NonGen / NLR, E MANIFEST	Higher	1016, 0.192, NNW
L64	DURATECH INDUSTRIES	630 W FREEDOM AVE	RCRA-SQG, FINDS, ECHO, E MANIFEST, CA CIWQS	Lower	1025, 0.194, South
K65	747 W CRYSTAL VIEW A	747 W CRYSTAL VIEW A	RCRA NonGen / NLR, E MANIFEST	Higher	1062, 0.201, NNW
L66	SSR PERFORMANCE	590 W FREEDOM AVE	RCRA NonGen / NLR, E MANIFEST	Lower	1066, 0.202, SSE
67	ROTH, LARRY	1022 W. OREGON TRAIL	RCRA NonGen / NLR	Lower	1067, 0.202, WSW
M68	STEVE HARLIN	837 W CRYSTAL VIEW	FINDS, E MANIFEST	Higher	1102, 0.209, NNW
M69	837 W CRYSTAL VIEW	837 W CRYSTAL VIEW	RCRA NonGen / NLR	Higher	1102, 0.209, NNW
N70	AMANDA DIXON	414 WEST BROOKSHIRE	RCRA NonGen / NLR, E MANIFEST	Higher	1132, 0.214, NE
O71	MERICAL	447 WEST FREEDOM AVE	RCRA NonGen / NLR, E MANIFEST	Lower	1133, 0.215, SE
P72	GEORGE HUDDER	2686 N SYLVAN CIR.	RCRA NonGen / NLR	Higher	1178, 0.223, NNE
Q73	WARNER MILLHOUSE	2556 N. CRESTWOOD ST	RCRA NonGen / NLR, E MANIFEST	Higher	1204, 0.228, ENE
R74	LAS FLORES LANDSCAPE	2336 N BATAVIA	CA CERS HAZ WASTE, CA PEST LIC, CA CERS	Lower	1207, 0.229, SSW
P75	GARY & CHUNG HSU	2687 SYLVAN CIR	RCRA NonGen / NLR, E MANIFEST	Higher	1226, 0.232, NNE
76	SANTA ANA VALLEY IRR	S OF LINCOLN AND BAT	CA SWF/LF, CA CERS	Lower	1227, 0.232, West
R77	PADILLA CONSTRUCTION	2323 N BATAVIA ST	RCRA NonGen / NLR	Lower	1228, 0.233, SSW
N78	PATRICE PETERSON	424 W. CRYSTAL VIEW	RCRA NonGen / NLR	Higher	1255, 0.238, NE

MAPPED SITES SUMMARY

Target Property Address:
705-715 W. FLETCHER AVENUE
ORANGE, CA 92865

Click on Map ID to see full detail.

MAP ID	SITE NAME	ADDRESS	DATABASE ACRONYMS	RELATIVE ELEVATION	DIST (ft. & mi.) DIRECTION
P79	DAISY MARCEDO	2698 SYLVAN CIRCLE	RCRA NonGen / NLR, E MANIFEST	Higher	1259, 0.238, NNE
Q80	316 W. BRENTWOOD AVE	316 W. BRENTWOOD AVE	RCRA NonGen / NLR, E MANIFEST	Higher	1266, 0.240, ENE
O81	AMERICAN INTEGRATED	2341 N PACIFIC ST	RCRA NonGen / NLR	Lower	1291, 0.245, SE
O82	FISHER PRINTING INC	2341 N PACIFIC ST	CA AST	Lower	1291, 0.245, SE
O83	AMERICAN INTEGRATED	2341 N PACIFIC ST	CA ICE, CA HWT, CA HWTS, CA HAZNET	Lower	1291, 0.245, SE
O84	PLAZA PLASTICS CORP	2341 N PACIFIC	CA FID UST	Lower	1291, 0.245, SE
O85	AMERICAN INTEGRATED	2341 N PACIFIC ST	RCRA NonGen / NLR	Lower	1291, 0.245, SE
O86	FISHER PRINTING INC	2341 N PACIFIC ST	CA CERS HAZ WASTE, CA HWTS, CA CERS	Lower	1291, 0.245, SE
O87	AMERICAN INTEGRATED	2341 N PACIFIC STREE	RCRA NonGen / NLR, E MANIFEST	Lower	1291, 0.245, SE
S88	SCOPE PACKAGING	240 W FLETCHER AVE	CA SWEEPS UST, CA FID UST, CA NPDES, CA WDS, CA...	Lower	1292, 0.245, ESE
S89	L & W SUPPLY	240 W FLETCHER DR	CA UST	Lower	1292, 0.245, ESE
S90	SCOPE PACKAGING INC	240 W FLETCHER DR	CA UST	Lower	1292, 0.245, ESE
R91	BATAVIA PALMS BUSINE	2322 BATAVIA	CA LUST, CA HIST CORTESE	Lower	1294, 0.245, SSW
R92	STAR D IRON WORKS IN	2322 NORTH BATAVIA S	CA LUST, CA HIST UST, CA Cortese, CA CERS	Lower	1294, 0.245, SSW
R93	BATAVIA PALMS BUSINE	2322 N BATAVIA ST	UST FINDER RELEASE	Lower	1294, 0.245, SSW
94	FREDERICK MONTGOMERY	2685 N DELL ST	RCRA NonGen / NLR	Higher	1310, 0.248, NNE
R95	OCEANSIDE HEALTH PRO	2326 N BATAVIA ST ST	RCRA NonGen / NLR	Lower	1311, 0.248, SSW
T96	RICK HAMM CONSTRUCTI	2314 PACIFIC ST	CA LUST	Lower	1370, 0.259, SSE
T97	RICK HAMM CONSTRUCTI	2314 N PACIFIC	CA LUST, CA SWEEPS UST, CA FID UST, CA CERS	Lower	1370, 0.259, SSE
T98	RICK HAMM CONSTRUCTI	2314 N PACIFIC ST	UST FINDER RELEASE	Lower	1370, 0.259, SSE
T99	PETERSON GRADING & P	2314 N PACIFIC ST	CA HIST UST, CA Cortese, CA HWTS, CA HAZNET	Lower	1370, 0.259, SSE
R100	GOLD TRANSPORT	2288 BATAVIA	CA LUST, CA HIST CORTESE	Lower	1391, 0.263, SSW
R101	GOLD TRANSPORT	2288 N BATAVIA ST	UST FINDER RELEASE	Lower	1404, 0.266, SSW
R102	MARK COMPANY	2288 BATAVIA STREET	RCRA-SQG, CA LUST, CA CERS HAZ WASTE, CA CERS...	Lower	1404, 0.266, SSW
R103	JACK JONES TRUCKING	2290 N BATAVIA ST	CA CPS-SLIC, CA HWTS, CA HAZNET	Lower	1414, 0.268, SSW
R104	MAGMA FINISHING CORP	2294 N BATAVIA STE D	CA CHROME PLATING, CA NON-CASE INFO	Lower	1436, 0.272, SSW
105	SANTA ANA VALLEY IRR	E BANK OF SANTA ANA	CA SWF/LF, CA CERS	Higher	1579, 0.299, NNW
106	ORANGE PRECISION CIR	812 SOUTHERN AVE	SEMS-ARCHIVE, CORRACTS, RCRA-TSDF, RCRA-SQG, CA...	Lower	1605, 0.304, SSW
U107	R J NOBLE CO	15505 LINCOLN	UST FINDER RELEASE	Higher	1681, 0.318, NNW
U108	BURRIS SAND PIT	15292 E LINCOLN AVE	SEMS-ARCHIVE	Higher	1791, 0.339, NNW
U109	ANDERSON, AUBREY	8111 EAST LINCOLN	CA WMUDS/SWAT	Higher	1851, 0.351, NNW
V110	CONSOLIDATED FREIGHT	2200 N BATAVIA	UST FINDER RELEASE	Lower	1874, 0.355, SSW
V111	USF REDDAWAY INC 575	2200 N BATAVIA	CA LUST, CA NPDES, CA CIWQS	Lower	1874, 0.355, SSW
V112	CONSOLIDATED FREIGHT	2200 N BATAVIA	CA Cortese, CA HWTS, CA HAZNET	Lower	1874, 0.355, SSW
V113	CONSOLIDATED FREIGHT	2200 BATAVIA	CA LUST, CA CHMIRS	Lower	1874, 0.355, SSW
U114	SANTA ANA VALLEY IRR	SW OF LINCOLN & BATA	CA WMUDS/SWAT	Higher	1876, 0.355, NNW
U115	LINCOLN & BATAVIA	SW OF LINCOLN & BATA	CA WMUDS/SWAT	Higher	1876, 0.355, NNW
W116	R J NOBLE CO	15505 LINCOLN	CA LUST, CA Cortese, CA CERS	Higher	1902, 0.360, NNW
W117	R.J. NOBLE	15505 LINCOLN	CA HIST CORTESE	Higher	1922, 0.364, NNW

MAPPED SITES SUMMARY

Target Property Address:
705-715 W. FLETCHER AVENUE
ORANGE, CA 92865

Click on Map ID to see full detail.

MAP ID	SITE NAME	ADDRESS	DATABASE ACRONYMS	RELATIVE ELEVATION	DIST (ft. & mi.) DIRECTION
X118	DESERT PETROLEUM SS	2440 N GLASSELL ST	CA LUST, CA Cortese, CA CERS	Lower	1977, 0.374, ESE
X119	DESERT PETROLEUM SS	2440 N GLASSELL ST	UST FINDER RELEASE	Lower	1977, 0.374, ESE
X120	DESERT PETROLEUM SS	2440	CA LUST, CA HIST CORTESE	Lower	1977, 0.374, ESE
X121	SA RECYCLING	2411 N GLASSEL ST	CA PROC	Lower	2159, 0.409, ESE
Y122	R J NOBLE COMPANY	15505 E LINCOLN AVE	CA LUST, CA CPS-SLIC, CA UST, CA SWEEPS UST	Lower	2348, 0.445, North
Y123	R J. NOBLE COMPANY	15505 E LINCOLN AVE	CA SWF/LF, CA FID UST, CA Orange Co. Ind Site, CA...	Lower	2348, 0.445, North
Y124	R J NOBLE	15505 E LINCOLN AVE	CA LUST	Lower	2348, 0.445, North
Y125	R J NOBLE CO	15505 LINCOLN	CA LUST	Lower	2348, 0.445, North
Y126	RJ NOBLE	15505 LINCOLN AVE E	CA LUST	Lower	2348, 0.445, North
127	ANAHEIM CITY-SPARKS	SW SANTA ANA RIVER &	CA WMUDS/SWAT	Higher	2400, 0.455, NW
Z128	VAN DOREN RUBBER CO	2095 BATAVIA	CA ENVIROSTOR, CA EMI	Lower	2540, 0.481, SSW
Z129	MARLEY HEAT TRANSFER	2095 N BATAVIA ST	SEMS-ARCHIVE, RCRA-SQG, CA HWTS, CA HAZNET	Lower	2540, 0.481, SSW
130	BURRIS SAND PIT	15292 EAST LINCOLN A	CA ENVIROSTOR	Lower	2621, 0.496, West
131	MARCEL ELECTRONICS I	230 BRISTOL LANE	CA ENVIROSTOR	Lower	2955, 0.560, SE
132	CONTINUOUS COATING C	520 W. GROVE	CA ENVIROSTOR	Lower	3269, 0.619, South
133	APCT ANAHEIM	250 E EMERSON AVENUE	RCRA-LQG, CA ENVIROSTOR, TRIS, RAATS, E MANIFEST,...	Higher	3343, 0.633, SE
AA134	FXI, INC	2060 NORTH BATAVIA S	RCRA-SQG, CA ENVIROSTOR, CA CERS HAZ WASTE, CA...	Lower	3368, 0.638, SSW
AA135	FOAMEX INTERNATIONAL	2060 N BATAVIA ST	CA EMI, CA HWP, CA HWTS	Lower	3368, 0.638, SSW
AA136	FXI, INC.	2060 NORTH BATAVIA	CA ENVIROSTOR, CA VCP, CA DEED, CA HWTS, CA HAZNET	Lower	3368, 0.638, SSW
137	CONTINENTAL MOLDING	1841 N. BATAVIA STRE	CA RESPONSE, CA ENVIROSTOR, CA HIST Cal-Sites, CA...	Lower	4188, 0.793, South
138	DUCKETT REALTY ANAHE	2811 E. LINCOLN AVEN	CA RESPONSE, CA ENVIROSTOR, CA Cortese, CA CERS	Higher	4219, 0.799, NW
139	SHAFFER PLAZA	301-349 EAST GROVE A	CA ENVIROSTOR, CA VCP	Lower	4273, 0.809, SE
AB140	DUNHAM METAL PLATING	1764 N CASE ST	RCRA-LQG, CA ENVIROSTOR, E MANIFEST, CA NPDES, CA..	Lower	4678, 0.886, South
AB141	MCCURDY CIRCUITS INC	1739 N CASE ST	RCRA-SQG, CA ENVIROSTOR, CA LUST, FINDS, ECHO, CA...	Lower	4851, 0.919, South

EXECUTIVE SUMMARY

TARGET PROPERTY SEARCH RESULTS

The target property was identified in the following records. For more information on this property see page 9 of the attached EDR Radius Map report:

Site	Database(s)	EPA ID
BILL'S SWEEPING SERV 715 FLETCHER ST ORANGE, CA	CA RGA LUST	N/A
VENTURE POINT 715 W FLETCHER AVE ORANGE, CA 92865	ECHO Registry ID: 110071264617	N/A
BILL'S SWEEPING SERV 715 WEST FLETCHER AV ORANGE, CA 92865	CA UST Database: UST, Date of Government Version: 11/26/2024 Facility Id: 30-030-035474	N/A
BILL'S SWEEPING SERV 715 W FLETCHER ST ORANGE, CA	CA RGA LUST	N/A
BILL'S SWEEPING SERV 715 W FLETCHER ST ORANGE, CA 92665	UST FINDER RELEASE	N/A
BILL'S SWEEPING SERV 715 FLETCHER STREET, ORANGE, CA	CA RGA LUST	N/A
BILL'S SWEEPING SERV 715 FLETCHER ST ORANGE, CA	CA RGA LUST	N/A
BILL'S SWEEPING SERV 715 FLETCHER ST ORANGE, CA 92665	CA LUST Database: LUST REG 8, Date of Government Version: 02/14/2005 Database: LUST, Date of Government Version: 02/24/2025 Status: Completed - Case Closed Facility Status: Case Closed Global Id: T0605900378 Global ID: T0605900378 CA AST Database: AST, Date of Government Version: 07/06/2016 CA SWEEPS UST Status: A	N/A

	Tank Status: A Comp Number: 35474 CA FID UST Facility Id: 30001504 Status: A CA Cortese Cleanup Status: COMPLETED - CASE CLOSED CA HIST CORTESE Reg Id: 083000471T CA CERS	
VENTURE POINT 715 W FLETCHER AVE ORANGE, CA 92865	RCRA NonGen / NLR EPA ID:: CAC003175466 E MANIFEST	CAC003175466
BILLS SWEEPING SERVI 715 W FLETCHER AVE ORANGE, CA 92865	CA AST Database: AST, Date of Government Version: 07/06/2016	N/A
BILL'S SWEEPING SERV 715 W FLETCHER ST ORANGE, CA 92665	FINDS Registry ID:: 110066336511	N/A
BILLS SWEEPING SERVI 715 W FLETCHER AVE ORANGE, CA 92865	CA CERS HAZ WASTE CA CERS TANKS CA HWTS CA HAZNET GEPAID: CAL000096437	N/A
BILL'S SWEEPING SERV 715 WEST FLETCHER ST ORANGE, CA	CA RGA LUST	N/A
VENTURE POINT 715 W FLETCHER AVE ORANGE, CA 92865	FINDS Registry ID:: 110071264617	N/A
1X BILL'S SWEEPING S 715 W FLETCHER ST ORANGE, CA 92665	CA HWTS	N/A
BILL'S SWEEPING SERV 715 FLETCHER STREET, ORANGE, CA	CA RGA LUST	N/A

EXECUTIVE SUMMARY

DATABASES WITH NO MAPPED SITES

No mapped sites were found in EDR's search of available ("reasonably ascertainable ") government records either on the target property or within the search radius around the target property for the following databases:

STANDARD ENVIRONMENTAL RECORDS

Lists of Federal NPL (Superfund) sites

NPL ---------- National Priority List
Proposed NPL ---------- Proposed National Priority List Sites
NPL LIENS ---------- Federal Superfund Liens

Lists of Federal Delisted NPL sites

Delisted NPL ---------- National Priority List Deletions

Lists of Federal sites subject to CERCLA removals and CERCLA orders

FEDERAL FACILITY ---------- Federal Facility Site Information listing
SEMS ---------- Superfund Enterprise Management System

Lists of Federal RCRA generators

RCRA-VSQG ---------- RCRA - Very Small Quantity Generators (Formerly Conditionally Exempt Small Quantity Generators)

Federal institutional controls / engineering controls registries

LUCIS ---------- Land Use Control Information System
US ENG CONTROLS ---------- Engineering Controls Sites List
US INST CONTROLS ---------- Institutional Controls Sites List

Federal ERNS list

ERNS ---------- Emergency Response Notification System

Lists of state and tribal leaking storage tanks

INDIAN LUST ---------- Leaking Underground Storage Tanks on Indian Land

Lists of state and tribal registered storage tanks

FEMA UST ---------- Underground Storage Tank Listing
INDIAN UST ---------- Underground Storage Tanks on Indian Land

Lists of state and tribal voluntary cleanup sites

INDIAN VCP ---------- Voluntary Cleanup Priority Listing

EXECUTIVE SUMMARY

Lists of state and tribal brownfield sites

CA BROWNFIELDS ..... Considered Brownfieds Sites Listing

ADDITIONAL ENVIRONMENTAL RECORDS

Local Brownfield lists

US BROWNFIELDS ..... A Listing of Brownfields Sites

Local Lists of Landfill / Solid Waste Disposal Sites

CA SWRCY ..... Recycler Database
CA HAULERS ..... Registered Waste Tire Haulers Listing
INDIAN ODI ..... Report on the Status of Open Dumps on Indian Lands
ODI ..... Open Dump Inventory
DEBRIS REGION 9 ..... Torres Martinez Reservation Illegal Dump Site Locations
IHS OPEN DUMPS ..... Open Dumps on Indian Land

Local Lists of Hazardous waste / Contaminated Sites

US HIST CDL ..... Delisted National Clandestine Laboratory Register
CA SCH ..... School Property Evaluation Program
CA CDL ..... Clandestine Drug Labs
CA Toxic Pits ..... Toxic Pits Cleanup Act Sites
US CDL ..... National Clandestine Laboratory Register

Local Land Records

CA LIENS ..... Environmental Liens Listing
LIENS 2 ..... CERCLA Lien Information

Records of Emergency Release Reports

HMIRS ..... Hazardous Materials Information Reporting System
CA LDS ..... Land Disposal Sites Listing
CA MCS ..... Military Cleanup Sites Listing
CA SPILLS 90 ..... SPILLS 90 data from FirstSearch

Other Ascertainable Records

FUDS ..... Formerly Used Defense Sites
DOD ..... Department of Defense Sites
SCRD DRYCLEANERS ..... State Coalition for Remediation of Drycleaners Listing
US FIN ASSUR ..... Financial Assurance Information
EPA WATCH LIST ..... EPA WATCH LIST
2020 COR ACTION ..... 2020 Corrective Action Program List
TSCA ..... Toxic Substances Control Act
SSTS ..... Section 7 Tracking Systems
ROD ..... Records Of Decision
RMP ..... Risk Management Plans
PRP ..... Potentially Responsible Parties
PADS ..... PCB Activity Database System

EXECUTIVE SUMMARY

ICIS	Integrated Compliance Information System
FTTS	FIFRA/ TSCA Tracking System - FIFRA (Federal Insecticide, Fungicide, & Rodenticide Act)/TSCA (Toxic Substances Control Act)
MLTS	Material Licensing Tracking System
COAL ASH DOE	Steam-Electric Plant Operation Data
COAL ASH EPA	Coal Combustion Residues Surface Impoundments List
PCB TRANSFORMER	PCB Transformer Registration Database
RADINFO	Radiation Information Database
HIST FTTS	FIFRA/TSCA Tracking System Administrative Case Listing
DOT OPS	Incident and Accident Data
CONSENT	Superfund (CERCLA) Consent Decrees
INDIAN RESERV	Indian Reservations
FUSRAP	Formerly Utilized Sites Remedial Action Program
UMTRA	Uranium Mill Tailings Sites
LEAD SMELTERS	Lead Smelter Sites
US AIRS	Aerometric Information Retrieval System Facility Subsystem
US MINES	Mines Master Index File
MINES MRDS	Mineral Resources Data System
ABANDONED MINES	Abandoned Mines
DOCKET HWC	Hazardous Waste Compliance Docket Listing
UXO	Unexploded Ordnance Sites
FUELS PROGRAM	EPA Fuels Program Registered Listing
PFAS NPL	Superfund Sites with PFAS Detections Information
PFAS FEDERAL SITES	Federal Sites PFAS Information
PFAS TRIS	List of PFAS Added to the TRI
PFAS TSCA	PFAS Manufacture and Imports Information
PFAS RCRA MANIFEST	PFAS Transfers Identified In the RCRA Database Listing
PFAS ATSDR	PFAS Contamination Site Location Listing
PFAS WQP	Ambient Environmental Sampling for PFAS
PFAS NPDES	Clean Water Act Discharge Monitoring Information
PFAS PROJECT	NORTHEASTERN UNIVERSITY PFAS PROJECT
PFAS ECHO FIRE TRAIN	Facilities in Industries that May Be Handling PFAS Listing
PFAS PT 139 AIRPORT	All Certified Part 139 Airports PFAS Information Listing
AQUEOUS FOAM NRC	Aqueous Foam Related Incidents Listing
BIOSOLIDS	ICIS-NPDES Biosolids Facility Data
UST FINDER	UST Finder Database
CA PFAS	PFAS Investigation Site Location Listing
CA AQUEOUS FOAM	Former Fire Training Facility Assessments Listing
CA BOND EXP. PLAN	Bond Expenditure Plan
CA CUPA Listings	CUPA Resources List
CA DRYCLEANERS	Cleaner Facilities
CA ENF	Enforcement Action Listing
CA Financial Assurance	Financial Assurance Information Listing
CA MINES	Mines Site Location Listing
CA MWMP	Medical Waste Management Program Listing
CA Notify 65	Proposition 65 Records
CA HAZMAT	Hazardous Material Facilities
CA UIC	UIC Listing
CA UIC GEO	UIC GEO (GEOTRACKER)
CA WASTEWATER PITS	Oil Wastewater Pits Listing
CA WIP	Well Investigation Program Case List
CA MILITARY PRIV SITES	MILITARY PRIV SITES (GEOTRACKER)
CA PROJECT	PROJECT (GEOTRACKER)
CA WDR	Waste Discharge Requirements Listing
CA OTHER OIL GAS	OTHER OIL & GAS (GEOTRACKER)

CA PROD WATER PONDS... PROD WATER PONDS (GEOTRACKER)
CA SAMPLING POINT..... SAMPLING POINT (GEOTRACKER)
CA WELL STIM PROJ..... Well Stimulation Project (GEOTRACKER)

EDR HIGH RISK HISTORICAL RECORDS

EDR Exclusive Records

EDR MGP..... EDR Proprietary Manufactured Gas Plants
EDR Hist Cleaner..... EDR Exclusive Historical Cleaners

EDR RECOVERED GOVERNMENT ARCHIVES

Exclusive Recovered Govt. Archives

CA RGA LF..... Recovered Government Archive Solid Waste Facilities List

SURROUNDING SITES: SEARCH RESULTS

Surrounding sites were identified in the following databases.

Elevations have been determined from the USGS Digital Elevation Model and should be evaluated on a relative (not an absolute) basis. Relative elevation information between sites of close proximity should be field verified. Sites with an elevation equal to or higher than the target property have been differentiated below from sites with an elevation lower than the target property.
Page numbers and map identification numbers refer to the EDR Radius Map report where detailed data on individual sites can be reviewed.

Sites listed in ***bold italics*** are in multiple databases.

Unmappable (orphan) sites are not considered in the foregoing analysis.

STANDARD ENVIRONMENTAL RECORDS

Lists of Federal CERCLA sites with NFRAP

SEMS-ARCHIVE: SEMS-ARCHIVE (Superfund Enterprise Management System Archive) tracks sites that have no further interest under the Federal Superfund Program based on available information. The list was formerly known as the CERCLIS-NFRAP, renamed to SEMS ARCHIVE by the EPA in 2015. EPA may perform a minimal level of assessment work at a site while it is archived if site conditions change and/or new information becomes available. Archived sites have been removed and archived from the inventory of SEMS sites. Archived status indicates that, to the best of EPA's knowledge, assessment at a site has been completed and that EPA has determined no further steps will be taken to list the site on the National Priorities List (NPL), unless information indicates this decision was not appropriate or other considerations require a recommendation for listing at a later time. The decision does not necessarily mean that there is no hazard associated with a given site; it only means that. based upon available information, the location is not judged to be potential NPL site.

A review of the SEMS-ARCHIVE list, as provided by EDR, and dated 03/27/2025 has revealed that there are 3 SEMS-ARCHIVE sites within approximately 0.5 miles of the target property.

Equal/Higher Elevation	Address	Direction / Distance	Map ID	Page
BURRIS SAND PIT	15292 E LINCOLN AVE	NNW 1/4 - 1/2 (0.339 mi.)	U108	419

Site ID: 0900124
EPA Id: CAD982360588

Lower Elevation	Address	Direction / Distance	Map ID	Page
ORANGE PRECISION CIR	***812 SOUTHERN AVE***	***SSW 1/4 - 1/2 (0.304 mi.)***	***106***	***395***
Site ID: 0901690 EPA Id: CAD097577035				
MARLEY HEAT TRANSFER	***2095 N BATAVIA ST***	***SSW 1/4 - 1/2 (0.481 mi.)***	***Z129***	***491***
Site ID: 0903202 EPA Id: CAD982360646				

Lists of Federal RCRA facilities undergoing Corrective Action

CORRACTS: CORRACTS is a list of handlers with RCRA Corrective Action Activity. This report shows which nationally-defined corrective action core events have occurred for every handler that has had corrective action activity.

A review of the CORRACTS list, as provided by EDR, and dated 02/17/2025 has revealed that there is 1 CORRACTS site within approximately 1 mile of the target property.

Lower Elevation	Address	Direction / Distance	Map ID	Page
ORANGE PRECISION CIR	***812 SOUTHERN AVE***	***SSW 1/4 - 1/2 (0.304 mi.)***	***106***	***395***
EPA ID:: CAD097577035				

Lists of Federal RCRA TSD facilities

RCRA-TSDF: RCRAInfo is EPA's comprehensive information system, providing access to data supporting the Resource Conservation and Recovery Act (RCRA) of 1976 and the Hazardous and Solid Waste Amendments (HSWA) of 1984. The database includes selective information on sites which generate, transport, store, treat and/or dispose of hazardous waste as defined by the Resource Conservation and Recovery Act (RCRA). Transporters are individuals or entities that move hazardous waste from the generator offsite to a facility that can recycle, treat, store, or dispose of the waste. TSDFs treat, store, or dispose of the waste.

A review of the RCRA-TSDF list, as provided by EDR, and dated 02/17/2025 has revealed that there is 1 RCRA-TSDF site within approximately 0.5 miles of the target property.

Lower Elevation	Address	Direction / Distance	Map ID	Page
ORANGE PRECISION CIR	***812 SOUTHERN AVE***	***SSW 1/4 - 1/2 (0.304 mi.)***	***106***	***395***
EPA ID:: CAD097577035				

Lists of Federal RCRA generators

RCRA-LQG: RCRAInfo is EPA's comprehensive information system, providing access to data supporting the Resource Conservation and Recovery Act (RCRA) of 1976 and the Hazardous and Solid Waste Amendments (HSWA)

of 1984. The database includes selective information on sites which generate, transport, store, treat and/or dispose of hazardous waste as defined by the Resource Conservation and Recovery Act (RCRA). Large quantity generators (LQGs) generate over 1,000 kilograms (kg) of hazardous waste, or over 1 kg of acutely hazardous waste per month.

A review of the RCRA-LQG list, as provided by EDR, and dated 02/17/2025 has revealed that there is 1 RCRA-LQG site within approximately 0.25 miles of the target property.

Lower Elevation	Address	Direction / Distance	Map ID	Page
GENERAL COATINGS COR	***600 W. FREEDOM AVENU***	***SSE 1/8 - 1/4 (0.182 mi.)***	***F56***	***210***
EPA ID:: CAR000052902				

RCRA-SQG: RCRAInfo is EPA's comprehensive information system, providing access to data supporting the Resource Conservation and Recovery Act (RCRA) of 1976 and the Hazardous and Solid Waste Amendments (HSWA) of 1984. The database includes selective information on sites which generate, transport, store, treat and/or dispose of hazardous waste as defined by the Resource Conservation and Recovery Act (RCRA). Small quantity generators (SQGs) generate between 100 kg and 1,000 kg of hazardous waste per month.

A review of the RCRA-SQG list, as provided by EDR, and dated 02/17/2025 has revealed that there are 2 RCRA-SQG sites within approximately 0.25 miles of the target property.

Lower Elevation	Address	Direction / Distance	Map ID	Page
SERICOL INC	***570 W FREEDOM AVE***	***SSE 1/8 - 1/4 (0.191 mi.)***	***F61***	***239***
EPA ID:: CAD982443509				
DURATECH INDUSTRIES	***630 W FREEDOM AVE***	***S 1/8 - 1/4 (0.194 mi.)***	***L64***	***249***
EPA ID:: CAR000072009				

Lists of state- and tribal (Superfund) equivalent sites

CA RESPONSE: Identifies confirmed release sites where DTSC is involved in remediation, either in a lead or oversight capacity. These confirmed release sites are generally high-priority and high potential risk.

A review of the CA RESPONSE list, as provided by EDR, has revealed that there are 2 CA RESPONSE sites within approximately 1 mile of the target property.

Equal/Higher Elevation	Address	Direction / Distance	Map ID	Page
DUCKETT REALTY ANAHE	***2811 E. LINCOLN AVEN***	***NW 1/2 - 1 (0.799 mi.)***	***138***	***818***
Database: RESPONSE, Date of Government Version: 01/21/2025				
Status: Active				
Facility Id: 60002000				

Lower Elevation	Address	Direction / Distance	Map ID	Page
CONTINENTAL MOLDING	***1841 N. BATAVIA STRE***	***S 1/2 - 1 (0.793 mi.)***	***137***	***809***
Database: RESPONSE, Date of Government Version: 01/21/2025				
Status: Certified				
Facility Id: 30240011				

EXECUTIVE SUMMARY

Lists of state- and tribal hazardous waste facilities

CA ENVIROSTOR: The Department of Toxic Substances Control's (DTSC's) Site Mitigation and Brownfields Reuse Program's (SMBRP's) EnviroStor database identifes sites that have known contamination or sites for which there may be reasons to investigate further. The database includes the following site types: Federal Superfund sites (National Priorities List (NPL)); State Response, including Military Facilities and State Superfund; Voluntary Cleanup; and School sites. EnviroStor provides similar information to the information that was available in CalSites, and provides additional site information, including, but not limited to, identification of formerly-contaminated properties that have been released for reuse, properties where environmental deed restrictions have been recorded to prevent inappropriate land uses, and risk characterization information that is used to assess potential impacts to public health and the environment at contaminated sites.

A review of the CA ENVIROSTOR list, as provided by EDR, and dated 01/21/2025 has revealed that there are 13 CA ENVIROSTOR sites within approximately 1 mile of the target property.

Equal/Higher Elevation	Address	Direction / Distance	Map ID	Page
APCT ANAHEIM Facility Id: 71002789 Status: Inactive - Needs Evaluation	***250 E EMERSON AVENUE***	***SE 1/2 - 1 (0.633 mi.)***	***133***	***518***
DUCKETT REALTY ANAHE Facility Id: 60002000 Status: Active	***2811 E. LINCOLN AVEN***	***NW 1/2 - 1 (0.799 mi.)***	***138***	***818***

Lower Elevation	Address	Direction / Distance	Map ID	Page
ORANGE PRECISION CIR Facility Id: 30360250 Facility Id: 80001732 Status: Refer: RCRA / HWMP Status: No Further Action	***812 SOUTHERN AVE***	***SSW 1/4 - 1/2 (0.304 mi.)***	***106***	***395***
VAN DOREN RUBBER CO Facility Id: 30340167 Status: Refer: Other Agency	***2095 BATAVIA***	***SSW 1/4 - 1/2 (0.481 mi.)***	***Z128***	***489***
BURRIS SAND PIT Facility Id: 30140005 Status: No Further Action	15292 EAST LINCOLN A	W 1/4 - 1/2 (0.496 mi.)	130	515
MARCEL ELECTRONICS I Facility Id: 71002927 Status: Refer: Local Agency	230 BRISTOL LANE	SE 1/2 - 1 (0.560 mi.)	131	516
CONTINUOUS COATING C Facility Id: 71002438 Status: No Action Required	520 W. GROVE	S 1/2 - 1 (0.619 mi.)	132	517
FXI, INC Facility Id: 80001567 Status: No Further Action	***2060 NORTH BATAVIA S***	***SSW 1/2 - 1 (0.638 mi.)***	***AA134***	***621***
FXI, INC. Facility Id: 30280027 Status: Certified O&M - Land Use Restrictions Only	***2060 NORTH BATAVIA***	***SSW 1/2 - 1 (0.638 mi.)***	***AA136***	***796***
CONTINENTAL MOLDING Facility Id: 30240011	***1841 N. BATAVIA STRE***	***S 1/2 - 1 (0.793 mi.)***	***137***	***809***

Status: Certified

SHAFFER PLAZA	***301-349 EAST GROVE A***	***SE 1/2 - 1 (0.809 mi.)***	***139***	***832***
Facility Id: 60003198				
Status: Active				
DUNHAM METAL PLATING	***1764 N CASE ST***	***S 1/2 - 1 (0.886 mi.)***	***AB140***	***837***
Facility Id: 71002846				
Status: Inactive - Needs Evaluation				
MCCURDY CIRCUITS INC	***1739 N CASE ST***	***S 1/2 - 1 (0.919 mi.)***	***AB141***	***896***
Facility Id: 71002406				
Status: Inactive - Needs Evaluation				

Lists of state and tribal landfills and solid waste disposal facilities

CA SWF/LF: The Solid Waste Facilities/Landfill Sites records typically contain an inventory of solid waste disposal facilities or landfills in a particular state. The data come from the Integrated Waste Management Board's Solid Waste Information System (SWIS) database.

A review of the CA SWF/LF list, as provided by EDR, has revealed that there are 3 CA SWF/LF sites within approximately 0.5 miles of the target property.

Equal/Higher Elevation	Address	Direction / Distance	Map ID	Page
SANTA ANA VALLEY IRR	***E BANK OF SANTA ANA***	***NNW 1/4 - 1/2 (0.299 mi.)***	***105***	***392***
Database: SWF/LF (SWIS), Date of Government Version: 02/03/2025				
Facility ID: 30-CR-0060				
Operational Status: Closed				
Regulation Status: Pre-regulation				

Lower Elevation	Address	Direction / Distance	Map ID	Page
SANTA ANA VALLEY IRR	***S OF LINCOLN AND BAT***	***W 1/8 - 1/4 (0.232 mi.)***	***76***	***299***
Database: SWF/LF (SWIS), Date of Government Version: 02/03/2025				
Facility ID: 30-CR-0061				
Operational Status: Closed				
Regulation Status: Pre-regulation				
R J. NOBLE COMPANY	***15505 E LINCOLN AVE***	***N 1/4 - 1/2 (0.445 mi.)***	***Y123***	***452***
Database: SWF/LF (SWIS), Date of Government Version: 02/03/2025				
Facility ID: 30-AB-0392				
Facility ID: 30-AB-0393				
Operational Status: Closed				
Regulation Status: Notification				

Lists of state and tribal leaking storage tanks

CA LUST: Leaking Underground Storage Tank (LUST) Sites included in GeoTracker. GeoTracker is the Water Boards data management system for sites that impact, or have the potential to impact, water quality in California, with emphasis on groundwater.

A review of the CA LUST list, as provided by EDR, has revealed that there are 15 CA LUST sites within

approximately 0.5 miles of the target property.

Equal/Higher Elevation	Address	Direction / Distance	Map ID	Page
R J NOBLE CO	***15505 LINCOLN***	***NNW 1/4 - 1/2 (0.360 mi.)***	***W116***	***441***
Database: LUST REG 8, Date of Government Version: 02/14/2005 Facility Status: Case Closed Global ID: T0605952533				

Lower Elevation	Address	Direction / Distance	Map ID	Page
BATAVIA PALMS BUSINE	***2322 BATAVIA***	***SSW 1/8 - 1/4 (0.245 mi.)***	***R91***	***339***
Database: LUST REG 8, Date of Government Version: 02/14/2005 Facility Status: Case Closed Global ID: T0605900048				
STAR D IRON WORKS IN	***2322 NORTH BATAVIA S***	***SSW 1/8 - 1/4 (0.245 mi.)***	***R92***	***340***
Database: LUST, Date of Government Version: 02/24/2025 Status: Completed - Case Closed Global Id: T0605900048				
RICK HAMM CONSTRUCTI	2314 PACIFIC ST	SSE 1/4 - 1/2 (0.259 mi.)	T96	349
Database: LUST REG 8, Date of Government Version: 02/14/2005 Facility Status: Case Closed Global ID: T0605999277				
RICK HAMM CONSTRUCTI	***2314 N PACIFIC***	***SSE 1/4 - 1/2 (0.259 mi.)***	***T97***	***350***
Database: LUST, Date of Government Version: 02/24/2025 Status: Completed - Case Closed Global Id: T0605999277				
GOLD TRANSPORT	***2288 BATAVIA***	***SSW 1/4 - 1/2 (0.263 mi.)***	***R100***	***357***
Database: LUST REG 8, Date of Government Version: 02/14/2005 Facility Status: Case Closed Global ID: T0605901122				
MARK COMPANY	***2288 BATAVIA STREET***	***SSW 1/4 - 1/2 (0.266 mi.)***	***R102***	***359***
Database: LUST, Date of Government Version: 02/24/2025 Status: Completed - Case Closed Global Id: T0605901122				
USF REDDAWAY INC 575	***2200 N BATAVIA***	***SSW 1/4 - 1/2 (0.355 mi.)***	***V111***	***422***
Database: LUST, Date of Government Version: 02/24/2025 Status: Completed - Case Closed Global Id: T0605999126				
CONSOLIDATED FREIGHT	***2200 BATAVIA***	***SSW 1/4 - 1/2 (0.355 mi.)***	***V113***	***435***
Database: LUST REG 8, Date of Government Version: 02/14/2005 Facility Status: Case Closed Global ID: T0605999126				
DESERT PETROLEUM SS	***2440 N GLASSELL ST***	***ESE 1/4 - 1/2 (0.374 mi.)***	***X118***	***443***
Database: LUST, Date of Government Version: 02/24/2025 Status: Completed - Case Closed Global Id: T0605901372				
DESERT PETROLEUM SS	***2440***	***ESE 1/4 - 1/2 (0.374 mi.)***	***X120***	***446***
Database: LUST REG 8, Date of Government Version: 02/14/2005 Facility Status: Case Closed Global ID: T0605901372				
R J NOBLE COMPANY	***15505 E LINCOLN AVE***	***N 1/4 - 1/2 (0.445 mi.)***	***Y122***	***448***
Database: ORANGE CO. LUST, Date of Government Version: 02/05/2025				

Facility Id: 89UT177

R J NOBLE Database: ORANGE CO. LUST, Date of Government Version: 02/05/2025 Facility Id: 03UT003	15505 E LINCOLN AVE	N 1/4 - 1/2 (0.445 mi.)	Y124	485
R J NOBLE CO Database: LUST, Date of Government Version: 02/24/2025 Status: Completed - Case Closed Global Id: T0605952533	15505 LINCOLN	N 1/4 - 1/2 (0.445 mi.)	Y125	485
RJ NOBLE Database: LUST REG 8, Date of Government Version: 02/14/2005 Facility Status: Preliminary site assessment underway Global ID: T0605917839	15505 LINCOLN AVE E	N 1/4 - 1/2 (0.445 mi.)	Y126	486

CA CPS-SLIC: Cleanup Program Sites (CPS; also known as Site Cleanups [SC] and formerly known as Spills, Leaks, Investigations, and Cleanups [SLIC] sites) included in GeoTracker. GeoTracker is the Water Boards data management system for sites that impact, or have the potential to impact, water quality in California, with emphasis on groundwater.

A review of the CA CPS-SLIC list, as provided by EDR, has revealed that there are 2 CA CPS-SLIC sites within approximately 0.5 miles of the target property.

Lower Elevation	Address	Direction / Distance	Map ID	Page
JACK JONES TRUCKING Database: CPS-SLIC, Date of Government Version: 02/24/2025 Global Id: T10000017956 Facility Status: Completed - Case Closed	***2290 N BATAVIA ST***	***SSW 1/4 - 1/2 (0.268 mi.)***	***R103***	***387***
R J NOBLE COMPANY Database: CPS-SLIC, Date of Government Version: 02/24/2025 Global Id: T10000017910 Global Id: T10000017901 Facility Status: Completed - Case Closed	***15505 E LINCOLN AVE***	***N 1/4 - 1/2 (0.445 mi.)***	***Y122***	***448***

Lists of state and tribal registered storage tanks

CA UST: The Underground Storage Tank database contains registered USTs. USTs are regulated under Subtitle I of the Resource Conservation and Recovery Act (RCRA). The data come from the State Water Resources Control Board's Hazardous Substance Storage Container Database.

A review of the CA UST list, as provided by EDR, has revealed that there are 2 CA UST sites within approximately 0.25 miles of the target property.

Lower Elevation	Address	Direction / Distance	Map ID	Page
L & W SUPPLY Database: UST, Date of Government Version: 11/26/2024 Facility Id: FA0036426	240 W FLETCHER DR	ESE 1/8 - 1/4 (0.245 mi.)	S89	337
SCOPE PACKAGING INC Database: UST, Date of Government Version: 11/26/2024 Facility Id: FA0036426	240 W FLETCHER DR	ESE 1/8 - 1/4 (0.245 mi.)	S90	338

CA AST: A listing of aboveground storage tank petroleum storage tank locations.

A review of the CA AST list, as provided by EDR, has revealed that there are 4 CA AST sites within approximately 0.25 miles of the target property.

Lower Elevation	Address	Direction / Distance	Map ID	Page
Not reported Database: AST, Date of Government Version: 07/06/2016	2424 N BATAVIA ST ST	WNW 0 - 1/8 (0.105 mi.)	D31	110
V&E TREE SERVICE Database: AST, Date of Government Version: 07/06/2016	2425 N BATAVIA ST	SW 0 - 1/8 (0.106 mi.)	B32	111
V & E TREE SERVICE, Database: AST, Date of Government Version: 07/06/2016	***2425 N BATAVIA***	***SW 0 - 1/8 (0.106 mi.)***	***B35***	***123***
FISHER PRINTING INC Database: AST, Date of Government Version: 07/06/2016	2341 N PACIFIC ST	SE 1/8 - 1/4 (0.245 mi.)	O82	316

ADDITIONAL ENVIRONMENTAL RECORDS

Local Lists of Landfill / Solid Waste Disposal Sites

CA WMUDS/SWAT: The Waste Management Unit Database System is used for program tracking and inventory of waste management units. The source is the State Water Resources Control Board.

A review of the CA WMUDS/SWAT list, as provided by EDR, and dated 04/01/2000 has revealed that there are 4 CA WMUDS/SWAT sites within approximately 0.5 miles of the target property.

Equal/Higher Elevation	Address	Direction / Distance	Map ID	Page
ANDERSON, AUBREY	8111 EAST LINCOLN	NNW 1/4 - 1/2 (0.351 mi.)	U109	420
SANTA ANA VALLEY IRR	SW OF LINCOLN & BATA	NNW 1/4 - 1/2 (0.355 mi.)	U114	438
LINCOLN & BATAVIA	SW OF LINCOLN & BATA	NNW 1/4 - 1/2 (0.355 mi.)	U115	440
ANAHEIM CITY-SPARKS	SW SANTA ANA RIVER &	NW 1/4 - 1/2 (0.455 mi.)	127	488

Local Lists of Hazardous waste / Contaminated Sites

CA HIST Cal-Sites: Formerly known as ASPIS, this database contains both known and potential hazardous substance sites. The source is the California Department of Toxic Substance Control. No longer updated by the state agency. It has been replaced by ENVIROSTOR.

A review of the CA HIST Cal-Sites list, as provided by EDR, and dated 08/08/2005 has revealed that there is 1 CA HIST Cal-Sites site within approximately 1 mile of the target property.

Lower Elevation	Address	Direction / Distance	Map ID	Page
CONTINENTAL MOLDING	***1841 N. BATAVIA STRE***	***S 1/2 - 1 (0.793 mi.)***	***137***	***809***

CA CERS HAZ WASTE: List of sites in the California Environmental Protection Agency (CalEPA) Regulated Site Portal which fall under the Hazardous Chemical Management, Hazardous Waste Onsite Treatment, Household Hazardous Waste Collection, Hazardous Waste Generator, and RCRA LQ HW Generator programs.

A review of the CA CERS HAZ WASTE list, as provided by EDR, and dated 01/12/2025 has revealed that there are 9 CA CERS HAZ WASTE sites within approximately 0.25 miles of the target property.

Lower Elevation	Address	Direction / Distance	Map ID	Page
CUNDIFF STEEL FABRIC	***732 W FLETCHER AVE***	***SSW 0 - 1/8 (0.062 mi.)***	***B21***	***46***
WEST COAST EQUIPMENT	***2424 NORTH BATAVIA S***	***WNW 0 - 1/8 (0.105 mi.)***	***D28***	***94***
V AND E TREE SERVICE	***2425 N BATAVIA STREE***	***SW 0 - 1/8 (0.106 mi.)***	***B33***	***112***
FLETCHER COATING COM	***426 W FLETCHER AVE***	***ESE 1/8 - 1/4 (0.148 mi.)***	***G42***	***145***
K & H MARINE	2387 N BATAVIA ST	SW 1/8 - 1/4 (0.160 mi.)	J46	160
HARVEST LANDSCAPE EN	***2351 N BATAVIA ST***	***SSW 1/8 - 1/4 (0.180 mi.)***	***H54***	***194***
C & TJ INCORPORATED	***650 W FREEDOM AVE***	***S 1/8 - 1/4 (0.191 mi.)***	***H60***	***235***
LAS FLORES LANDSCAPE	***2336 N BATAVIA***	***SSW 1/8 - 1/4 (0.229 mi.)***	***R74***	***289***
FISHER PRINTING INC	***2341 N PACIFIC ST***	***SE 1/8 - 1/4 (0.245 mi.)***	***O86***	***323***

Local Lists of Registered Storage Tanks

CA SWEEPS UST: Statewide Environmental Evaluation and Planning System. This underground storage tank listing was updated and maintained by a company contacted by the SWRCB in the early 1990's. The listing is no longer updated or maintained. The local agency is the contact for more information on a site on the SWEEPS list.

A review of the CA SWEEPS UST list, as provided by EDR, and dated 06/01/1994 has revealed that there are 2 CA SWEEPS UST sites within approximately 0.25 miles of the target property.

Lower Elevation	Address	Direction / Distance	Map ID	Page
V & E TREE SERVICE, Status: A Tank Status: A Comp Number: 37921	***2425 N BATAVIA***	***SW 0 - 1/8 (0.106 mi.)***	***B35***	***123***
SCOPE PACKAGING Status: A Tank Status: A Comp Number: 800009	***240 W FLETCHER AVE***	***ESE 1/8 - 1/4 (0.245 mi.)***	***S88***	***332***

CA HIST UST: Historical UST Registered Database.

A review of the CA HIST UST list, as provided by EDR, and dated 10/15/1990 has revealed that there are 8 CA HIST UST sites within approximately 0.25 miles of the target property.

Lower Elevation	Address	Direction / Distance	Map ID	Page
ORANGE TRUCK STOP Facility Id: 00000022391	643 W FLETCHER	SE 0 - 1/8 (0.012 mi.)	A17	43
BILL'S SWEEPING SERV Facility Id: 00000035474	714 W FLETCHER AVE	SE 0 - 1/8 (0.027 mi.)	A19	45
BILLS SWEEPING SERVI	714 W FLETCHER ST	SE 0 - 1/8 (0.027 mi.)	A20	46
CUNDIFF STEEL FABRIC	***732 W FLETCHER AVE***	***SSW 0 - 1/8 (0.062 mi.)***	***B21***	***46***

Facility Id: 00000053554				
CUNDIFF STEEL FABRIC	732 WEST FLETCHER AV	SSW 0 - 1/8 (0.062 mi.)	B23	68
FLETCHER COATING	***2467 N AMERICAN WAY***	***ESE 0 - 1/8 (0.087 mi.)***	***C27***	***83***
Facility Id: 00000038941				
V AND E TREE SERVICE	***2425 N BATAVIA STREE***	***SW 0 - 1/8 (0.106 mi.)***	***B33***	***112***
Facility Id: 00000037921				
STAR D IRON WORKS IN	***2322 NORTH BATAVIA S***	***SSW 1/8 - 1/4 (0.245 mi.)***	***R92***	***340***
Facility Id: 00000024684				

CA CERS TANKS: List of sites in the California Environmental Protection Agency (CalEPA) Regulated Site Portal which fall under the Aboveground Petroleum Storage and Underground Storage Tank regulatory programs.

A review of the CA CERS TANKS list, as provided by EDR, and dated 01/12/2025 has revealed that there are 2 CA CERS TANKS sites within approximately 0.25 miles of the target property.

Lower Elevation	Address	Direction / Distance	Map ID	Page
WEST COAST EQUIPMENT	***2424 NORTH BATAVIA S***	***WNW 0 - 1/8 (0.105 mi.)***	***D28***	***94***
V AND E TREE SERVICE	***2425 N BATAVIA STREE***	***SW 0 - 1/8 (0.106 mi.)***	***B33***	***112***

CA FID UST: The Facility Inventory Database contains active and inactive underground storage tank locations. The source is the State Water Resource Control Board.

A review of the CA FID UST list, as provided by EDR, and dated 10/31/1994 has revealed that there are 3 CA FID UST sites within approximately 0.25 miles of the target property.

Lower Elevation	Address	Direction / Distance	Map ID	Page
V & E TREE SERVICE,	***2425 N BATAVIA***	***SW 0 - 1/8 (0.106 mi.)***	***B35***	***123***
Facility Id: 30015434				
Status: A				
PLAZA PLASTICS CORP	2341 N PACIFIC	SE 1/8 - 1/4 (0.245 mi.)	O84	320
Facility Id: 30017920				
Status: A				
SCOPE PACKAGING	***240 W FLETCHER AVE***	***ESE 1/8 - 1/4 (0.245 mi.)***	***S88***	***332***
Facility Id: 30009184				
Status: A				

Other Ascertainable Records

RCRA NonGen / NLR: RCRAInfo is EPA's comprehensive information system, providing access to data supporting the Resource Conservation and Recovery Act (RCRA) of 1976 and the Hazardous and Solid Waste Amendments (HSWA) of 1984. The database includes selective information on sites which generate, transport, store, treat and/or dispose of hazardous waste as defined by the Resource Conservation and Recovery Act (RCRA). Non-Generators do not presently generate hazardous waste.

A review of the RCRA NonGen / NLR list, as provided by EDR, and dated 02/17/2025 has revealed that there are 46 RCRA NonGen / NLR sites within approximately 0.25 miles of the target property.

EXECUTIVE SUMMARY

Equal/Higher Elevation	Address	Direction / Distance	Map ID	Page
541 E BRENTWOOD AVE EPA ID:: CAC003011719	***541 E BRENTWOOD AVE***	***NNE 0 - 1/8 (0.115 mi.)***	***E36***	***124***
JOAN & JOHN TODD KUP EPA ID:: CAC003306034	2616 N. PAMPAS ST	NNE 0 - 1/8 (0.120 mi.)	E37	128
2650 N PAMPAS ST EPA ID:: CAC003067679	***2650 N PAMPAS ST***	***N 1/8 - 1/4 (0.156 mi.)***	***I44***	***152***
LINDA NELSON EPA ID:: CAC003018871	2679 N KENNEDY	N 1/8 - 1/4 (0.174 mi.)	I48	165
SHIRLEY CHECCO EPA ID:: CAC003135698	***740 W CRYSTAL VIEW A***	***NNW 1/8 - 1/4 (0.175 mi.)***	***K49***	***167***
BRUCE WHITE EPA ID:: CAC003304744	***829 W BROOKSHIRE AVE***	***NNW 1/8 - 1/4 (0.175 mi.)***	***K50***	***171***
DAN MCDONALD EPA ID:: CAC003062421	***748 W CRYSTAL VIEW A***	***NNW 1/8 - 1/4 (0.178 mi.)***	***K51***	***175***
748 WEST CRYSTAL VIE EPA ID:: CAC003078739	***748 WEST CRYSTAL VIE***	***NNW 1/8 - 1/4 (0.178 mi.)***	***K52***	***179***
830 W CRYSTAL VIEW A EPA ID:: CAC003007797	***830 W CRYSTAL VIEW A***	***NNW 1/8 - 1/4 (0.192 mi.)***	***K63***	***245***
747 W CRYSTAL VIEW A EPA ID:: CAC003077287	***747 W CRYSTAL VIEW A***	***NNW 1/8 - 1/4 (0.201 mi.)***	***K65***	***253***
837 W CRYSTAL VIEW EPA ID:: CAC003108131	837 W CRYSTAL VIEW	NNW 1/8 - 1/4 (0.209 mi.)	M69	273
AMANDA DIXON EPA ID:: CAC003143312	***414 WEST BROOKSHIRE***	***NE 1/8 - 1/4 (0.214 mi.)***	***N70***	***275***
GEORGE HUDDER EPA ID:: CAC003078929	2686 N SYLVAN CIR.	NNE 1/8 - 1/4 (0.223 mi.)	P72	283
WARNER MILLHOUSE EPA ID:: CAC003072316	***2556 N. CRESTWOOD ST***	***ENE 1/8 - 1/4 (0.228 mi.)***	***Q73***	***285***
GARY & CHUNG HSU EPA ID:: CAC003271177	***2687 SYLVAN CIR***	***NNE 1/8 - 1/4 (0.232 mi.)***	***P75***	***294***
PATRICE PETERSON EPA ID:: CAC003142051	424 W. CRYSTAL VIEW	NE 1/8 - 1/4 (0.238 mi.)	N78	304
DAISY MARCEDO EPA ID:: CAC003189749	***2698 SYLVAN CIRCLE***	***NNE 1/8 - 1/4 (0.238 mi.)***	***P79***	***306***
316 W. BRENTWOOD AVE EPA ID:: CAC002969227	***316 W. BRENTWOOD AVE***	***ENE 1/8 - 1/4 (0.240 mi.)***	***Q80***	***310***
FREDERICK MONTGOMERY EPA ID:: CAC003315494	2685 N DELL ST	NNE 1/8 - 1/4 (0.248 mi.)	94	345

Lower Elevation	Address	Direction / Distance	Map ID	Page
CUNDIFF STEEL FABRIC EPA ID:: CAL000159363	***732 W FLETCHER AVE***	***SSW 0 - 1/8 (0.062 mi.)***	***B22***	***64***
CHEEK MACHINE CORP EPA ID:: CAL000299143	***820 W FLETCHER***	***SW 0 - 1/8 (0.065 mi.)***	***B24***	***69***
KINNEY CONSTRUCTION	***830 W FLETCHER AVE***	***WSW 0 - 1/8 (0.078 mi.)***	***B25***	***76***

EPA ID:: CAC003252656				
PARKS CRANE SERVICE EPA ID:: CAC003086611	***2424 N. BATAVIA***	***WNW 0 - 1/8 (0.105 mi.)***	***D29***	***104***
SANDWOOD ENTERPRISE EPA ID:: CAL000218391	2424 N BATAVIA ST	WNW 0 - 1/8 (0.105 mi.)	D30	108
V & E TREE SERVICE I EPA ID:: CAL000234681	***2425 N BATAVIA ST***	***SW 0 - 1/8 (0.106 mi.)***	***B34***	***118***
REXFORD INDUSTRIAL EPA ID:: CAC003153497	***2390 N. AMERICAN WAY***	***SSE 1/8 - 1/4 (0.145 mi.)***	***F38***	***130***
2390 N. AMERICAN WAY EPA ID:: CAC003197357	***2390 N. AMERICAN WAY***	***SSE 1/8 - 1/4 (0.145 mi.)***	***F39***	***134***
FLETCHER COATING COR EPA ID:: CAL000285610	426 WEST FLETCHER AV	ESE 1/8 - 1/4 (0.148 mi.)	G40	139
RICKS TRUCK WORKS EPA ID:: CAD983584509	***426 W FLETCHER ST***	***ESE 1/8 - 1/4 (0.148 mi.)***	***G41***	***142***
SADLER ROOFING INC. EPA ID:: CAC003091576	***2369 N. BATAVIA ST.***	***S 1/8 - 1/4 (0.151 mi.)***	***H43***	***148***
NELSON PUZON EPA ID:: CAC003090690	***1008 W. BADGER PASS***	***W 1/8 - 1/4 (0.160 mi.)***	***D45***	***156***
K & H MARINE INC EPA ID:: CAL000096481	2387 N BATAVIA ST	SW 1/8 - 1/4 (0.160 mi.)	J47	163
EMPIRE PARKING LOT S EPA ID:: CAL000375146	***2363 N BATAVIA ST***	***SSW 1/8 - 1/4 (0.179 mi.)***	***J53***	***183***
HARVEST LANDSCAPE EN EPA ID:: CAL000313540	***2351 BATAVIA ST***	***SSW 1/8 - 1/4 (0.180 mi.)***	***H55***	***199***
JDL TECH USA LLC EPA ID:: CAL000474377	***410 W FLETCHER AVE***	***ESE 1/8 - 1/4 (0.188 mi.)***	***G57***	***219***
C & TJ INCORPORATED EPA ID:: CAL000314116	***650 W FREEDOM AVE***	***S 1/8 - 1/4 (0.191 mi.)***	***H58***	***223***
DMHS SOCAL INC EPA ID:: CAL000481917	***650 W FREEDOM AVE***	***S 1/8 - 1/4 (0.191 mi.)***	***H59***	***228***
WATER HEATER MAN INC EPA ID:: CAL000265431	570 W FREEDOM AVE	SSE 1/8 - 1/4 (0.191 mi.)	F62	242
SSR PERFORMANCE EPA ID:: CAL000435553	***590 W FREEDOM AVE***	***SSE 1/8 - 1/4 (0.202 mi.)***	***L66***	***258***
ROTH, LARRY EPA ID:: CAC002967694	1022 W. OREGON TRAIL	WSW 1/8 - 1/4 (0.202 mi.)	67	268
MERICAL EPA ID:: CAC003259024	***447 WEST FREEDOM AVE***	***SE 1/8 - 1/4 (0.215 mi.)***	***O71***	***279***
PADILLA CONSTRUCTION EPA ID:: CAL000459261	2323 N BATAVIA ST	SSW 1/8 - 1/4 (0.233 mi.)	R77	301
AMERICAN INTEGRATED EPA ID:: CAC003235400	2341 N PACIFIC ST	SE 1/8 - 1/4 (0.245 mi.)	O81	314
AMERICAN INTEGRATED EPA ID:: CAL000470820	2341 N PACIFIC ST	SE 1/8 - 1/4 (0.245 mi.)	O85	320
AMERICAN INTEGRATED	***2341 N PACIFIC STREE***	***SE 1/8 - 1/4 (0.245 mi.)***	***O87***	***327***

EPA ID:: CAC002967279				
OCEANSIDE HEALTH PRO EPA ID:: CAL000488505	2326 N BATAVIA ST ST	SSW 1/8 - 1/4 (0.248 mi.)	R95	347

PFAS ECHO: Regulators and the public have expressed interest in knowing which regulated entities may be using PFAS. EPA has developed a dataset from various sources that show which industries may be handling PFAS. Approximately 120,000 facilities subject to federal environmental programs have operated or currently operate in industry sectors with processes that may involve handling and/or release of PFAS.

A review of the PFAS ECHO list, as provided by EDR, and dated 12/30/2024 has revealed that there is 1 PFAS ECHO site within approximately 0.25 miles of the target property.

Lower Elevation	Address	Direction / Distance	Map ID	Page
FLETCHER COATING CO		ESE 0 - 1/8 (0.083 mi.)	C26	81

UST FINDER RELEASE: US EPA's UST Finder data is a national composite of leaking underground storage tanks. This data contains information about, and locations of, leaking underground storage tanks. Data was collected from state sources and standardized into a national profile by EPA's Office of Underground Storage Tanks, Office of Research and Development, and the Association of State and Territorial Solid Waste Management Officials.

A review of the UST FINDER RELEASE list, as provided by EDR, and dated 06/08/2023 has revealed that there are 6 UST FINDER RELEASE sites within approximately 0.5 miles of the target property.

Equal/Higher Elevation	Address	Direction / Distance	Map ID	Page
R J NOBLE CO	15505 LINCOLN	NNW 1/4 - 1/2 (0.318 mi.)	U107	418

Lower Elevation	Address	Direction / Distance	Map ID	Page
BATAVIA PALMS BUSINE	2322 N BATAVIA ST	SSW 1/8 - 1/4 (0.245 mi.)	R93	344
RICK HAMM CONSTRUCTI	2314 N PACIFIC ST	SSE 1/4 - 1/2 (0.259 mi.)	T98	353
GOLD TRANSPORT	2288 N BATAVIA ST	SSW 1/4 - 1/2 (0.266 mi.)	R101	358
CONSOLIDATED FREIGHT	2200 N BATAVIA	SSW 1/4 - 1/2 (0.355 mi.)	V110	421
DESERT PETROLEUM SS	2440 N GLASSELL ST	ESE 1/4 - 1/2 (0.374 mi.)	X119	446

E MANIFEST: EPA established a national system for tracking hazardous waste shipments electronically. This system, known as ?e-Manifest,? will modernize the nation?s cradle-to-grave hazardous waste tracking process while saving valuable time, resources, and dollars for industry and states.

A review of the E MANIFEST list, as provided by EDR, and dated 02/17/2025 has revealed that there are 32 E MANIFEST sites within approximately 0.25 miles of the target property.

Equal/Higher Elevation	Address	Direction / Distance	Map ID	Page
541 E BRENTWOOD AVE	***541 E BRENTWOOD AVE***	***NNE 0 - 1/8 (0.115 mi.)***	***E36***	***124***
2650 N PAMPAS ST	***2650 N PAMPAS ST***	***N 1/8 - 1/4 (0.156 mi.)***	***I44***	***152***
SHIRLEY CHECCO	***740 W CRYSTAL VIEW A***	***NNW 1/8 - 1/4 (0.175 mi.)***	***K49***	***167***
BRUCE WHITE	***829 W BROOKSHIRE AVE***	***NNW 1/8 - 1/4 (0.175 mi.)***	***K50***	***171***
DAN MCDONALD	***748 W CRYSTAL VIEW A***	***NNW 1/8 - 1/4 (0.178 mi.)***	***K51***	***175***
748 WEST CRYSTAL VIE	***748 WEST CRYSTAL VIE***	***NNW 1/8 - 1/4 (0.178 mi.)***	***K52***	***179***
830 W CRYSTAL VIEW A	***830 W CRYSTAL VIEW A***	***NNW 1/8 - 1/4 (0.192 mi.)***	***K63***	***245***
747 W CRYSTAL VIEW A	***747 W CRYSTAL VIEW A***	***NNW 1/8 - 1/4 (0.201 mi.)***	***K65***	***253***

EXECUTIVE SUMMARY

Equal/Higher Elevation	Address	Direction / Distance	Map ID	Page
STEVE HARLIN	*837 W CRYSTAL VIEW*	*NNW 1/8 - 1/4 (0.209 mi.)*	*M68*	*271*
AMANDA DIXON	*414 WEST BROOKSHIRE*	*NE 1/8 - 1/4 (0.214 mi.)*	*N70*	*275*
WARNER MILLHOUSE	*2556 N. CRESTWOOD ST*	*ENE 1/8 - 1/4 (0.228 mi.)*	*Q73*	*285*
GARY & CHUNG HSU	*2687 SYLVAN CIR*	*NNE 1/8 - 1/4 (0.232 mi.)*	*P75*	*294*
DAISY MARCEDO	*2698 SYLVAN CIRCLE*	*NNE 1/8 - 1/4 (0.238 mi.)*	*P79*	*306*
316 W. BRENTWOOD AVE	*316 W. BRENTWOOD AVE*	*ENE 1/8 - 1/4 (0.240 mi.)*	*Q80*	*310*

Lower Elevation	Address	Direction / Distance	Map ID	Page
CUNDIFF STEEL FABRIC	*732 W FLETCHER AVE*	*SSW 0 - 1/8 (0.062 mi.)*	*B22*	*64*
CHEEK MACHINE CORP	*820 W FLETCHER*	*SW 0 - 1/8 (0.065 mi.)*	*B24*	*69*
KINNEY CONSTRUCTION	*830 W FLETCHER AVE*	*WSW 0 - 1/8 (0.078 mi.)*	*B25*	*76*
PARKS CRANE SERVICE	*2424 N. BATAVIA*	*WNW 0 - 1/8 (0.105 mi.)*	*D29*	*104*
V & E TREE SERVICE I	*2425 N BATAVIA ST*	*SW 0 - 1/8 (0.106 mi.)*	*B34*	*118*
REXFORD INDUSTRIAL	*2390 N. AMERICAN WAY*	*SSE 1/8 - 1/4 (0.145 mi.)*	*F38*	*130*
2390 N. AMERICAN WAY	*2390 N. AMERICAN WAY*	*SSE 1/8 - 1/4 (0.145 mi.)*	*F39*	*134*
SADLER ROOFING INC.	*2369 N. BATAVIA ST.*	*S 1/8 - 1/4 (0.151 mi.)*	*H43*	*148*
NELSON PUZON	*1008 W. BADGER PASS*	*W 1/8 - 1/4 (0.160 mi.)*	*D45*	*156*
EMPIRE PARKING LOT S	*2363 N BATAVIA ST*	*SSW 1/8 - 1/4 (0.179 mi.)*	*J53*	*183*
HARVEST LANDSCAPE EN	*2351 BATAVIA ST*	*SSW 1/8 - 1/4 (0.180 mi.)*	*H55*	*199*
JDL TECH USA LLC	*410 W FLETCHER AVE*	*ESE 1/8 - 1/4 (0.188 mi.)*	*G57*	*219*
C & TJ INCORPORATED	*650 W FREEDOM AVE*	*S 1/8 - 1/4 (0.191 mi.)*	*H58*	*223*
DMHS SOCAL INC	*650 W FREEDOM AVE*	*S 1/8 - 1/4 (0.191 mi.)*	*H59*	*228*
DURATECH INDUSTRIES	*630 W FREEDOM AVE*	*S 1/8 - 1/4 (0.194 mi.)*	*L64*	*249*
SSR PERFORMANCE	*590 W FREEDOM AVE*	*SSE 1/8 - 1/4 (0.202 mi.)*	*L66*	*258*
MERICAL	*447 WEST FREEDOM AVE*	*SE 1/8 - 1/4 (0.215 mi.)*	*O71*	*279*
AMERICAN INTEGRATED	*2341 N PACIFIC STREE*	*SE 1/8 - 1/4 (0.245 mi.)*	*O87*	*327*

CA CHROME PLATING: This listing represents chrome plating facilities the California State Water Resources Control Board staff identified as possibly being a source of Per- and polyfluoroalkyl substance (PFAS) contamination. Sites and locations were identified by staff with the Division of Water Quality in the California State Water Board. Data was collected from the CA Air Resources Board 2013 and 2018 - Cr VI emission survey, CA Emission Inventory, CA HAZ Waste discharge database and by reviewing storm water permits. Former chrome plating sites are also included that are open site investigation or remediation cases with the Regional Water Quality Control Boards and the Department of Toxic Substances Control.

A review of the CA CHROME PLATING list, as provided by EDR, and dated 12/02/2024 has revealed that there is 1 CA CHROME PLATING site within approximately 0.5 miles of the target property.

Lower Elevation	Address	Direction / Distance	Map ID	Page
MAGMA FINISHING CORP	*2294 N BATAVIA STE D*	*SSW 1/4 - 1/2 (0.272 mi.)*	*R104*	*391*

CA Cortese: The sites for the list are designated by the State Water Resource Control Board (LUST), the Integrated Waste Board (SWF/LS), and the Department of Toxic Substances Control (Cal-Sites).

A review of the CA Cortese list, as provided by EDR, and dated 12/11/2024 has revealed that there are 6 CA Cortese sites within approximately 0.5 miles of the target property.

Equal/Higher Elevation	Address	Direction / Distance	Map ID	Page
R J NOBLE CO	*15505 LINCOLN*	*NNW 1/4 - 1/2 (0.360 mi.)*	*W116*	*441*

Cleanup Status: COMPLETED - CASE CLOSED

Lower Elevation	Address	Direction / Distance	Map ID	Page
STAR D IRON WORKS IN	***2322 NORTH BATAVIA S***	***SSW 1/8 - 1/4 (0.245 mi.)***	***R92***	***340***
Cleanup Status: COMPLETED - CASE CLOSED				
PETERSON GRADING & P	***2314 N PACIFIC ST***	***SSE 1/4 - 1/2 (0.259 mi.)***	***T99***	***354***
Cleanup Status: COMPLETED - CASE CLOSED				
MARK COMPANY	***2288 BATAVIA STREET***	***SSW 1/4 - 1/2 (0.266 mi.)***	***R102***	***359***
Cleanup Status: COMPLETED - CASE CLOSED				
CONSOLIDATED FREIGHT	***2200 N BATAVIA***	***SSW 1/4 - 1/2 (0.355 mi.)***	***V112***	***427***
Cleanup Status: COMPLETED - CASE CLOSED				
DESERT PETROLEUM SS	***2440 N GLASSELL ST***	***ESE 1/4 - 1/2 (0.374 mi.)***	***X118***	***443***
Cleanup Status: COMPLETED - CASE CLOSED				

CA HIST CORTESE: The sites for the list are designated by the State Water Resource Control Board [LUST], the Integrated Waste Board [SWF/LS], and the Department of Toxic Substances Control [CALSITES]. This listing is no longer updated by the state agency.

A review of the CA HIST CORTESE list, as provided by EDR, and dated 04/01/2001 has revealed that there are 4 CA HIST CORTESE sites within approximately 0.5 miles of the target property.

Equal/Higher Elevation	Address	Direction / Distance	Map ID	Page
R.J. NOBLE	15505 LINCOLN	NNW 1/4 - 1/2 (0.364 mi.)	W117	443
Reg Id: 083001409T				

Lower Elevation	Address	Direction / Distance	Map ID	Page
BATAVIA PALMS BUSINE	***2322 BATAVIA***	***SSW 1/8 - 1/4 (0.245 mi.)***	***R91***	***339***
Reg Id: 083000061T				
GOLD TRANSPORT	***2288 BATAVIA***	***SSW 1/4 - 1/2 (0.263 mi.)***	***R100***	***357***
Reg Id: 083001476T				
DESERT PETROLEUM SS	***2440***	***ESE 1/4 - 1/2 (0.374 mi.)***	***X120***	***446***
Reg Id: 083001834T				

CA HWP: Detailed information on permitted hazardous waste facilities and corrective action ("cleanups") tracked in EnviroStor.

A review of the CA HWP list, as provided by EDR, and dated 02/10/2025 has revealed that there are 2 CA HWP sites within approximately 1 mile of the target property.

Lower Elevation	Address	Direction / Distance	Map ID	Page
ORANGE PRECISION CIR	***812 SOUTHERN AVE***	***SSW 1/4 - 1/2 (0.304 mi.)***	***106***	***395***
EPA ID: CAD097577035				
Cleanup Status: CLOSED				
FOAMEX INTERNATIONAL	***2060 N BATAVIA ST***	***SSW 1/2 - 1 (0.638 mi.)***	***AA135***	***791***
EPA ID: CAD008352361				
Cleanup Status: PROTECTIVE FILER				

CA HWT: A listing of hazardous waste transporters. In California, unless specifically exempted, it is unlawful for any person to transport hazardous wastes unless the person holds a valid registration issued by DTSC. A hazardous waste transporter registration is valid for one year and is assigned a unique registration number.

A review of the CA HWT list, as provided by EDR, and dated 12/27/2024 has revealed that there is 1 CA HWT site within approximately 0.25 miles of the target property.

Lower Elevation	Address	Direction / Distance	Map ID	Page
AMERICAN INTEGRATED Reg Num: 6950	***2341 N PACIFIC ST***	***SE 1/8 - 1/4 (0.245 mi.)***	***O83***	***317***

CA PROC: A listing of certified processors.

A review of the CA PROC list, as provided by EDR, and dated 12/02/2024 has revealed that there is 1 CA PROC site within approximately 0.5 miles of the target property.

Lower Elevation	Address	Direction / Distance	Map ID	Page
SA RECYCLING Cert Id: PR153938.001 Reg Id: 153938	2411 N GLASSEL ST	ESE 1/4 - 1/2 (0.409 mi.)	X121	448

EDR HIGH RISK HISTORICAL RECORDS

EDR Exclusive Records

EDR Hist Auto: EDR has searched selected national collections of business directories and has collected listings of potential gas station/filling station/service station sites that were available to EDR researchers. EDR's review was limited to those categories of sources that might, in EDR's opinion, include gas station/filling station/service station establishments. The categories reviewed included, but were not limited to gas, gas station, gasoline station, filling station, auto, automobile repair, auto service station, service station, etc. This database falls within a category of information EDR classifies as "High Risk Historical Records", or HRHR. EDR's HRHR effort presents unique and sometimes proprietary data about past sites and operations that typically create environmental concerns, but may not show up in current government records searches.


A review of the EDR Hist Auto list, as provided by EDR, has revealed that there is 1 EDR Hist Auto site within approximately 0.125 miles of the target property.

Lower Elevation	Address	Direction / Distance	Map ID	Page
ORANGE TRUCK STOP	643 W FLETCHER AVE	SE 0 - 1/8 (0.012 mi.)	A18	45

EXECUTIVE SUMMARY

There were no unmapped sites in this report.

OVERVIEW MAP - 7974174.2S

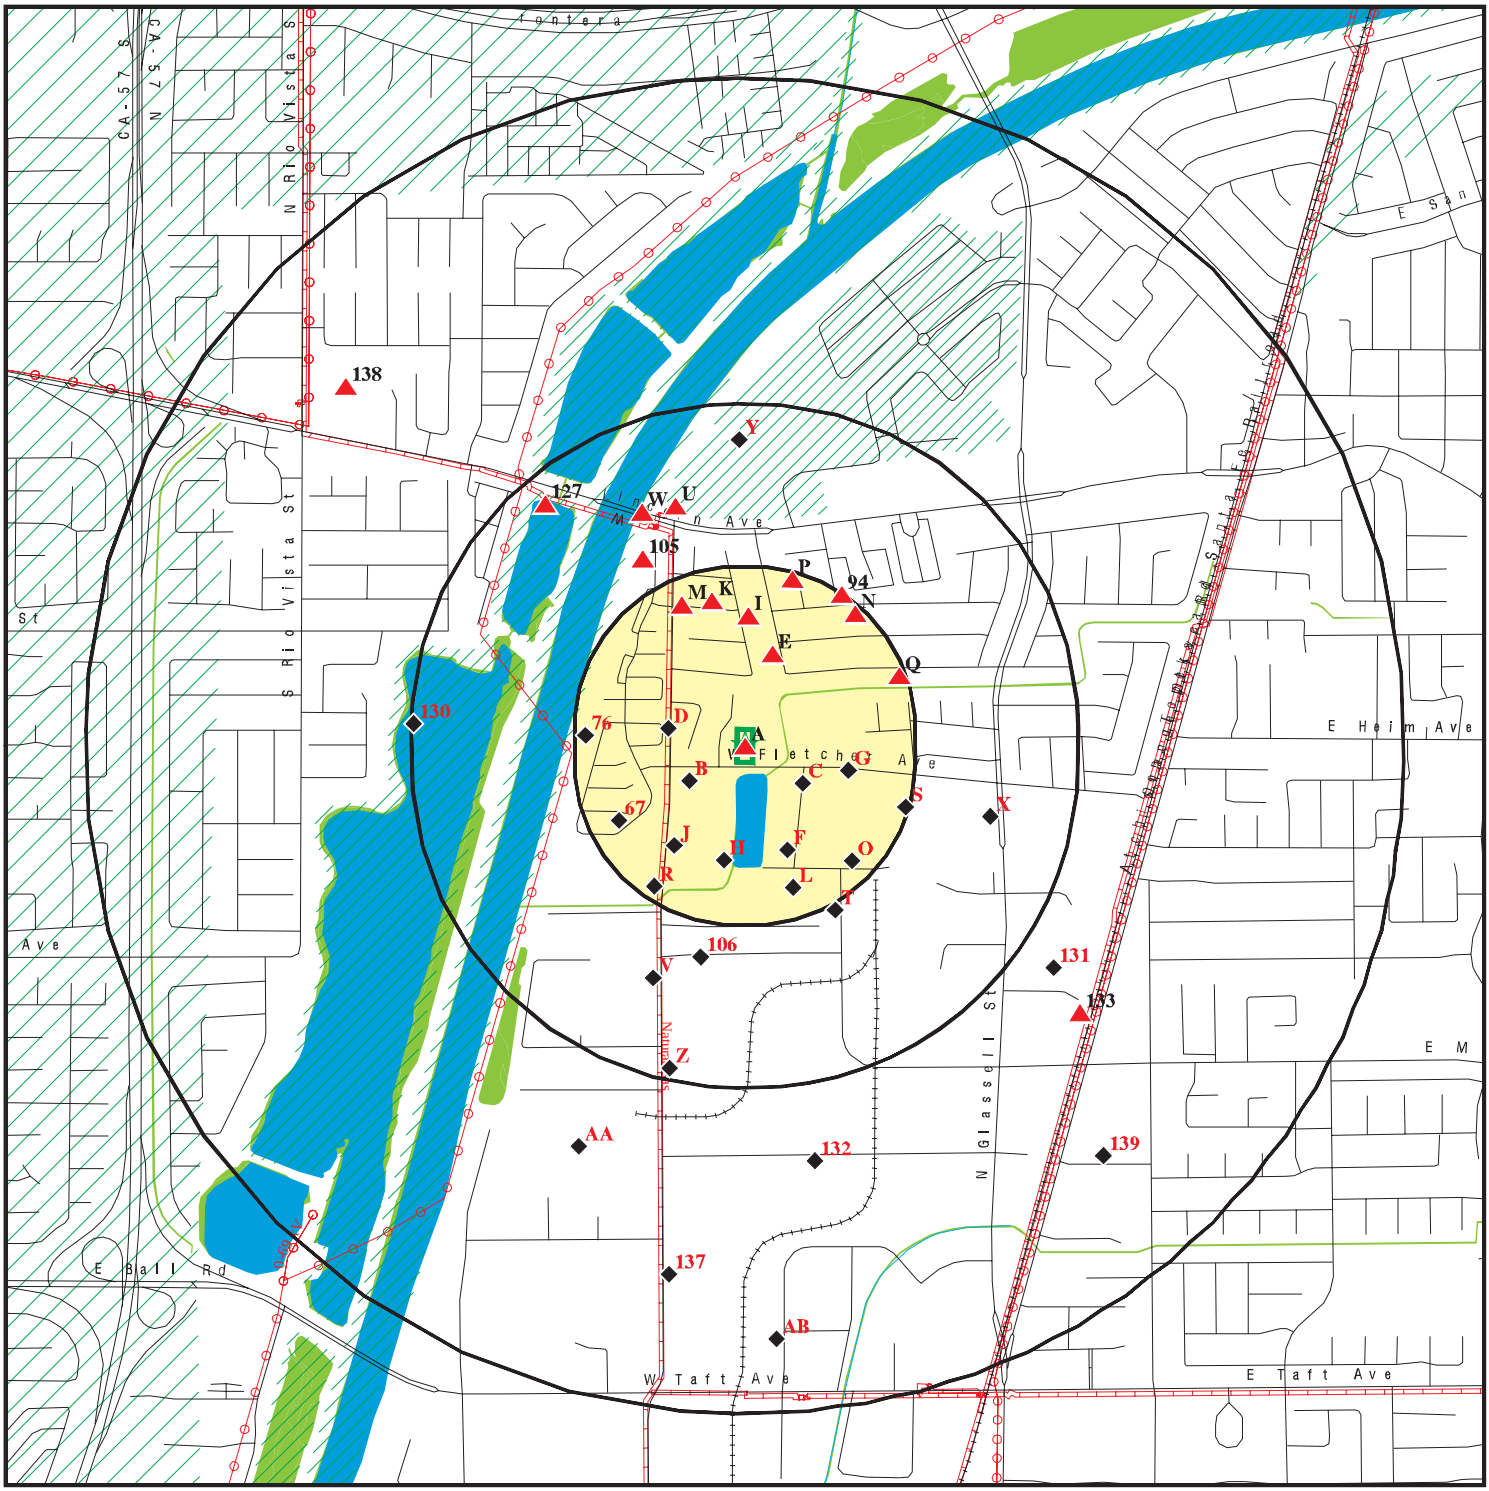


This report includes Interactive Map Layers to display and/or hide map information. The legend includes only those icons for the default map view.

SITE NAME:	Vacant Land	CLIENT:	Environmental Audit, Inc.
ADDRESS:	705-715 W. Fletcher Avenue Orange CA 92865	CONTACT:	Allen Kim
LAT/LONG:	33.83009 / 117.859847	INQUIRY #:	7974174.2s
		DATE:	May 01, 2025 8:38 am

Copyright © 2025 EDR, Inc. © 2015 TomTom Rel. 2015.

DETAIL MAP - 7974174.2S

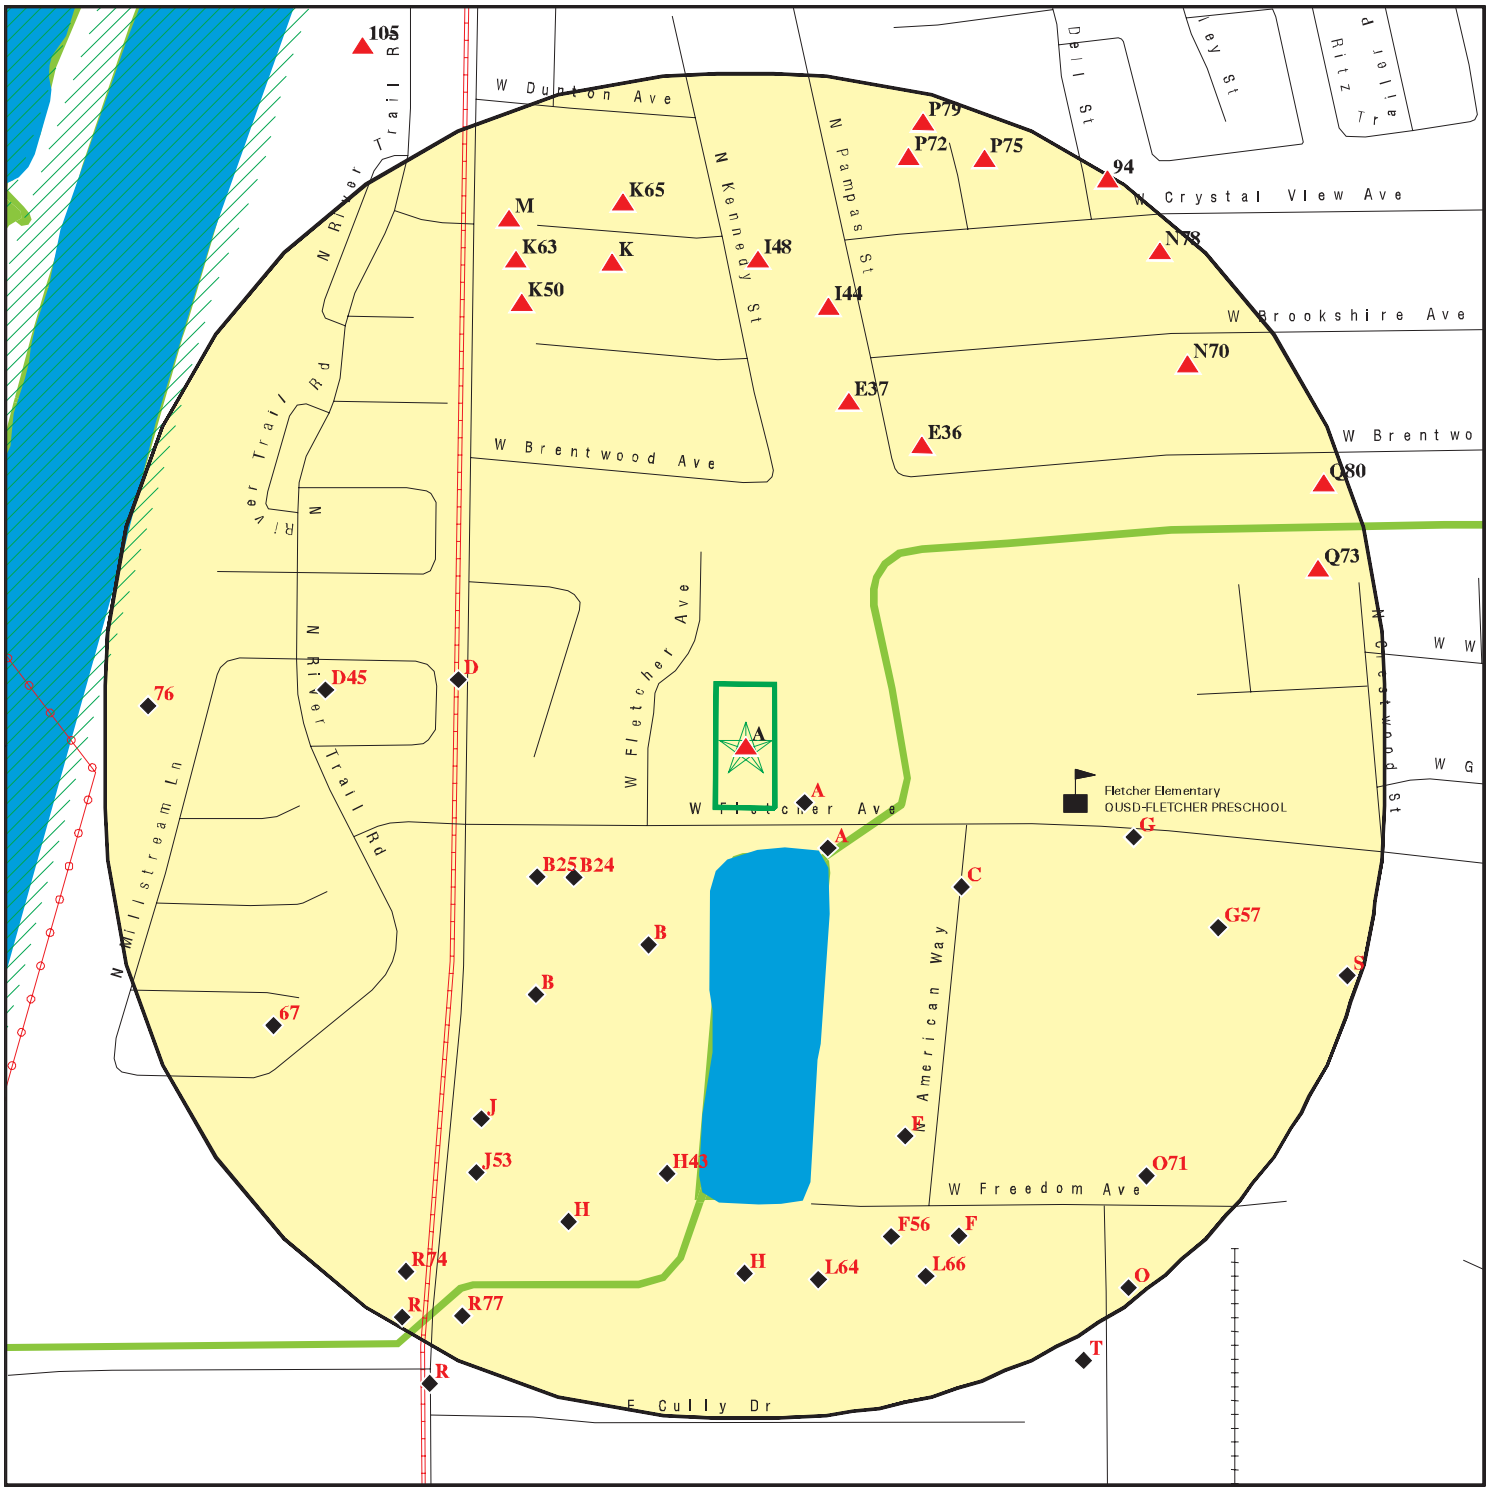

Target Property

Sites at elevations higher than or equal to the target property

Sites at elevations lower than the target property

Manufactured Gas Plants

Sensitive Receptors

National Priority List Sites

Dept. Defense Sites

0 1/16 1/8 1/4 Miles

Indian Reservations BIA

Power transmission lines

Pipelines

Special Flood Hazard Area (1%)

0.2% Annual Chance Flood Hazard

National Wetland Inventory

State Wetlands

Areas of Concern

This report includes Interactive Map Layers to display and/or hide map information. The legend includes only those icons for the default map view.

SITE NAME:	Vacant Land	CLIENT:	Environmental Audit, Inc.
ADDRESS:	705-715 W. Fletcher Avenue Orange CA 92865	CONTACT:	Allen Kim
LAT/LONG:	33.83009 / 117.859847	INQUIRY #:	7974174.2s
		DATE:	May 01, 2025 8:41 am

Copyright © 2025 EDR, Inc. © 2015 TomTom Rel. 2015.

MAP FINDINGS SUMMARY

Database	Search Distance (Miles)	Target Property	< 1/8	1/8 - 1/4	1/4 - 1/2	1/2 - 1	> 1	Total Plotted
STANDARD ENVIRONMENTAL RECORDS								
Lists of Federal NPL (Superfund) sites								
NPL	1.000		0	0	0	0	NR	0
Proposed NPL	1.000		0	0	0	0	NR	0
NPL LIENS	1.000		0	0	0	0	NR	0
Lists of Federal Delisted NPL sites								
Delisted NPL	1.000		0	0	0	0	NR	0
Lists of Federal sites subject to CERCLA removals and CERCLA orders								
FEDERAL FACILITY	0.500		0	0	0	NR	NR	0
SEMS	0.500		0	0	0	NR	NR	0
Lists of Federal CERCLA sites with NFRAP								
SEMS-ARCHIVE	0.500		0	0	3	NR	NR	3
Lists of Federal RCRA facilities undergoing Corrective Action								
CORRACTS	1.000		0	0	1	0	NR	1
Lists of Federal RCRA TSD facilities								
RCRA-TSDF	0.500		0	0	1	NR	NR	1
Lists of Federal RCRA generators								
RCRA-LQG	0.250		0	1	NR	NR	NR	1
RCRA-SQG	0.250		0	2	NR	NR	NR	2
RCRA-VSQG	0.250		0	0	NR	NR	NR	0
Federal institutional controls / engineering controls registries								
LUCIS	0.500		0	0	0	NR	NR	0
US ENG CONTROLS	0.500		0	0	0	NR	NR	0
US INST CONTROLS	0.500		0	0	0	NR	NR	0
Federal ERNS list								
ERNS	0.001		0	NR	NR	NR	NR	0
Lists of state- and tribal (Superfund) equivalent sites								
CA RESPONSE	1.000		0	0	0	2	NR	2
Lists of state- and tribal hazardous waste facilities								
CA ENVIROSTOR	1.000		0	0	3	10	NR	13
Lists of state and tribal landfills and solid waste disposal facilities								
CA SWF/LF	0.500		0	1	2	NR	NR	3

MAP FINDINGS SUMMARY

Database	Search Distance (Miles)	Target Property	< 1/8	1/8 - 1/4	1/4 - 1/2	1/2 - 1	> 1	Total Plotted
Lists of state and tribal leaking storage tanks								
CA LUST	0.500	1	0	2	13	NR	NR	16
INDIAN LUST	0.500		0	0	0	NR	NR	0
CA CPS-SLIC	0.500		0	0	2	NR	NR	2
Lists of state and tribal registered storage tanks								
FEMA UST	0.250		0	0	NR	NR	NR	0
CA UST	0.250	1	0	2	NR	NR	NR	3
CA AST	0.250	2	3	1	NR	NR	NR	6
INDIAN UST	0.250		0	0	NR	NR	NR	0
Lists of state and tribal voluntary cleanup sites								
CA VCP	0.500		0	0	0	NR	NR	0
INDIAN VCP	0.500		0	0	0	NR	NR	0
Lists of state and tribal brownfield sites								
CA BROWNFIELDS	0.500		0	0	0	NR	NR	0
ADDITIONAL ENVIRONMENTAL RECORDS								
Local Brownfield lists								
US BROWNFIELDS	0.500		0	0	0	NR	NR	0
Local Lists of Landfill / Solid Waste Disposal Sites								
CA WMUDS/SWAT	0.500		0	0	4	NR	NR	4
CA SWRCY	0.500		0	0	0	NR	NR	0
CA HAULERS	0.001		0	NR	NR	NR	NR	0
INDIAN ODI	0.500		0	0	0	NR	NR	0
ODI	0.500		0	0	0	NR	NR	0
DEBRIS REGION 9	0.500		0	0	0	NR	NR	0
IHS OPEN DUMPS	0.500		0	0	0	NR	NR	0
Local Lists of Hazardous waste / Contaminated Sites								
US HIST CDL	0.001		0	NR	NR	NR	NR	0
CA HIST Cal-Sites	1.000		0	0	0	1	NR	1
CA SCH	0.250		0	0	NR	NR	NR	0
CA CDL	0.001		0	NR	NR	NR	NR	0
CA CERS HAZ WASTE	0.250	1	3	6	NR	NR	NR	10
CA Toxic Pits	1.000		0	0	0	0	NR	0
US CDL	0.001		0	NR	NR	NR	NR	0
Local Lists of Registered Storage Tanks								
CA SWEEPS UST	0.250	1	1	1	NR	NR	NR	3
CA HIST UST	0.250		7	1	NR	NR	NR	8
CA CERS TANKS	0.250	1	2	0	NR	NR	NR	3
CA FID UST	0.250	1	1	2	NR	NR	NR	4
Local Land Records								
CA LIENS	0.001		0	NR	NR	NR	NR	0

MAP FINDINGS SUMMARY

Database	Search Distance (Miles)	Target Property	< 1/8	1/8 - 1/4	1/4 - 1/2	1/2 - 1	> 1	Total Plotted
LIENS 2	0.001		0	NR	NR	NR	NR	0
CA DEED	0.500		0	0	0	NR	NR	0
Records of Emergency Release Reports								
HMIRS	0.001		0	NR	NR	NR	NR	0
CA CHMIRS	0.001		0	NR	NR	NR	NR	0
CA LDS	0.001		0	NR	NR	NR	NR	0
CA MCS	0.001		0	NR	NR	NR	NR	0
CA Orange Co. Ind Site	0.001		0	NR	NR	NR	NR	0
CA SPILLS 90	0.001		0	NR	NR	NR	NR	0
Other Ascertainable Records								
RCRA NonGen / NLR	0.250	1	8	38	NR	NR	NR	47
FUDS	1.000		0	0	0	0	NR	0
DOD	1.000		0	0	0	0	NR	0
SCRD DRYCLEANERS	0.500		0	0	0	NR	NR	0
US FIN ASSUR	0.001		0	NR	NR	NR	NR	0
EPA WATCH LIST	0.001		0	NR	NR	NR	NR	0
2020 COR ACTION	0.250		0	0	NR	NR	NR	0
TSCA	0.001		0	NR	NR	NR	NR	0
TRIS	0.001		0	NR	NR	NR	NR	0
SSTS	0.001		0	NR	NR	NR	NR	0
ROD	1.000		0	0	0	0	NR	0
RMP	0.001		0	NR	NR	NR	NR	0
RAATS	0.001		0	NR	NR	NR	NR	0
PRP	0.001		0	NR	NR	NR	NR	0
PADS	0.001		0	NR	NR	NR	NR	0
ICIS	0.001		0	NR	NR	NR	NR	0
FTTS	0.001		0	NR	NR	NR	NR	0
MLTS	0.001		0	NR	NR	NR	NR	0
COAL ASH DOE	0.001		0	NR	NR	NR	NR	0
COAL ASH EPA	0.500		0	0	0	NR	NR	0
PCB TRANSFORMER	0.001		0	NR	NR	NR	NR	0
RADINFO	0.001		0	NR	NR	NR	NR	0
HIST FTTS	0.001		0	NR	NR	NR	NR	0
DOT OPS	0.001		0	NR	NR	NR	NR	0
CONSENT	1.000		0	0	0	0	NR	0
INDIAN RESERV	1.000		0	0	0	0	NR	0
FUSRAP	1.000		0	0	0	0	NR	0
UMTRA	0.500		0	0	0	NR	NR	0
LEAD SMELTERS	0.001		0	NR	NR	NR	NR	0
US AIRS	0.001		0	NR	NR	NR	NR	0
US MINES	0.250		0	0	NR	NR	NR	0
MINES MRDS	0.250		0	0	NR	NR	NR	0
ABANDONED MINES	0.250		0	0	NR	NR	NR	0
FINDS	0.001	2	0	NR	NR	NR	NR	2
DOCKET HWC	0.001		0	NR	NR	NR	NR	0
ECHO	0.001	1	0	NR	NR	NR	NR	1
UXO	1.000		0	0	0	0	NR	0
FUELS PROGRAM	0.250		0	0	NR	NR	NR	0
PFAS NPL	0.250		0	0	NR	NR	NR	0

MAP FINDINGS SUMMARY

Database	Search Distance (Miles)	Target Property	< 1/8	1/8 - 1/4	1/4 - 1/2	1/2 - 1	> 1	Total Plotted
PFAS FEDERAL SITES	0.250		0	0	NR	NR	NR	0
PFAS TRIS	0.250		0	0	NR	NR	NR	0
PFAS TSCA	0.250		0	0	NR	NR	NR	0
PFAS RCRA MANIFEST	0.250		0	0	NR	NR	NR	0
PFAS ATSDR	0.250		0	0	NR	NR	NR	0
PFAS WQP	0.250		0	0	NR	NR	NR	0
PFAS NPDES	0.250		0	0	NR	NR	NR	0
PFAS PROJECT	0.250		0	0	NR	NR	NR	0
PFAS ECHO	0.250		1	0	NR	NR	NR	1
PFAS ECHO FIRE TRAIN	0.250		0	0	NR	NR	NR	0
PFAS PT 139 AIRPORT	0.250		0	0	NR	NR	NR	0
AQUEOUS FOAM NRC	0.250		0	0	NR	NR	NR	0
BIOSOLIDS	0.001		0	NR	NR	NR	NR	0
UST FINDER RELEASE	0.500	1	0	1	5	NR	NR	7
UST FINDER	0.250		0	0	NR	NR	NR	0
E MANIFEST	0.250	1	6	26	NR	NR	NR	33
CA PFAS	0.250		0	0	NR	NR	NR	0
CA AQUEOUS FOAM	0.250		0	0	NR	NR	NR	0
CA BOND EXP. PLAN	1.000		0	0	0	0	NR	0
CA CHROME PLATING	0.500		0	0	1	NR	NR	1
CA Cortese	0.500	1	0	1	5	NR	NR	7
CA CUPA Listings	0.250		0	0	NR	NR	NR	0
CA DRYCLEANERS	0.250		0	0	NR	NR	NR	0
CA EMI	0.001		0	NR	NR	NR	NR	0
CA ENF	0.001		0	NR	NR	NR	NR	0
CA Financial Assurance	0.001		0	NR	NR	NR	NR	0
CA ICE	0.001		0	NR	NR	NR	NR	0
CA HIST CORTESE	0.500	1	0	1	3	NR	NR	5
CA HWP	1.000		0	0	1	1	NR	2
CA HWT	0.250		0	1	NR	NR	NR	1
CA HWTS	0.001	2	0	NR	NR	NR	NR	2
CA HAZNET	0.001	1	0	NR	NR	NR	NR	1
RI MANIFEST	0.250		0	0	NR	NR	NR	0
CA MINES	0.250		0	0	NR	NR	NR	0
CA MWMP	0.250		0	0	NR	NR	NR	0
CA NPDES	0.001		0	NR	NR	NR	NR	0
CA PEST LIC	0.001		0	NR	NR	NR	NR	0
CA PROC	0.500		0	0	1	NR	NR	1
CA Notify 65	1.000		0	0	0	0	NR	0
CA HAZMAT	0.250		0	0	NR	NR	NR	0
CA UIC	0.001		0	NR	NR	NR	NR	0
CA UIC GEO	0.001		0	NR	NR	NR	NR	0
CA WASTEWATER PITS	0.500		0	0	0	NR	NR	0
CA WDS	0.001		0	NR	NR	NR	NR	0
CA WIP	0.250		0	0	NR	NR	NR	0
CA MILITARY PRIV SITES	0.001		0	NR	NR	NR	NR	0
CA PROJECT	0.001		0	NR	NR	NR	NR	0
CA WDR	0.001		0	NR	NR	NR	NR	0
CA CIWQS	0.001		0	NR	NR	NR	NR	0
CA CERS	0.001	1	0	NR	NR	NR	NR	1
CA NON-CASE INFO	0.001		0	NR	NR	NR	NR	0

MAP FINDINGS SUMMARY

Database	Search Distance (Miles)	Target Property	< 1/8	1/8 - 1/4	1/4 - 1/2	1/2 - 1	> 1	Total Plotted
CA OTHER OIL GAS	0.001		0	NR	NR	NR	NR	0
CA PROD WATER PONDS	0.001		0	NR	NR	NR	NR	0
CA SAMPLING POINT	0.001		0	NR	NR	NR	NR	0
CA WELL STIM PROJ	0.001		0	NR	NR	NR	NR	0
EDR HIGH RISK HISTORICAL RECORDS								
EDR Exclusive Records								
EDR MGP	1.000		0	0	0	0	NR	0
EDR Hist Auto	0.125		1	NR	NR	NR	NR	1
EDR Hist Cleaner	0.125		0	NR	NR	NR	NR	0
EDR RECOVERED GOVERNMENT ARCHIVES								
Exclusive Recovered Govt. Archives								
CA RGA LF	0.001		0	NR	NR	NR	NR	0
CA RGA LUST	0.001	6	0	NR	NR	NR	NR	6
- Totals --		26	33	87	45	14	0	205

NOTES:

TP = Target Property

NR = Not Requested at this Search Distance

Sites may be listed in more than one database

A1
Target Property
BILL'S SWEEPING SERVICE, IN
715 FLETCHER ST
ORANGE, CA

CA RGA LUST **S114583322**
N/A

Site 1 of 20 in cluster A

Actual: 203 ft.

RGA LUST:
Name: BILL'S SWEEPING SERVICE, IN
Address: 715 FLETCHER ST
City: ORANGE
State: ORANGE
2004 BILL'S SWEEPING SERVICE, IN 715 FLETCHER ST

A2
Target Property
VENTURE POINT
715 W FLETCHER AVE
ORANGE, CA 92865

ECHO **1027240765**
N/A

Site 2 of 20 in cluster A

Actual: 203 ft.

ECHO:
Envid: 1027240765
Registry ID: 110071264617

DFR URL:
Name: VENTURE POINT
Address: 715 W FLETCHER AVE
City,State,Zip: ORANGE, CA 92865

A3
Target Property
BILL'S SWEEPING SERVICE INC.
715 WEST FLETCHER AVE
ORANGE, CA 92865

CA UST **U003970986**
N/A

Site 3 of 20 in cluster A

Actual: 203 ft.

UST:
Name: BILL'S SWEEPING SERVICE INC.
Address: 715 WEST FLETCHER AVE
City,State,Zip: ORANGE, CA 92865
Facility ID: 30-030-035474
Permitting Agency: ORANGE, CITY OF
CERSID: Not reported
Latitude: 33.8313919
Longitude: -117.8585985
Owner type: Not reported
Facility type: Not reported
Num of inuse ust: Not reported
Num of closed ust: Not reported
Num of oos ust: Not reported
Epa region: Not reported
Tribal lands: Not reported
Tank owner name: Not reported
Tank owner mailing address: Not reported
Tank owner mailing city: Not reported
Tank owner mailing zip: Not reported
Tank owner mailing state: Not reported
Tank operator name: Not reported
Tank operator mailing address: Not reported
Tank operator mailing city: Not reported

BILL'S SWEEPING SERVICE INC. (Continued) **U003970986**

Tank operator mailing zip:	Not reported
Tank operator mailing state:	Not reported
Tankidnumber:	Not reported
Tank status:	Not reported
Tank configuration:	Not reported
Tank closure date:	Not reported
Tank installation date:	Not reported
Tank num of compartments:	Not reported
Tank contents:	Not reported
Tank capacity gallons:	Not reported
Tank type:	Not reported
Tank pc construction:	Not reported
Tank pwpiping construction:	Not reported
Tank piping type:	Not reported
Tank piping construction:	Not reported
Tank sacrificial anode:	Not reported
Tank cp impressed current:	Not reported
Tank cp shutoff:	Not reported
Tank alarms:	Not reported
Tank ball float:	Not reported
Tank spill bucket:	Not reported

A4 **BILL'S SWEEPING SERVICE, INC.** **CA RGA LUST** **S114583326**
Target **715 W FLETCHER ST** **N/A**
Property **ORANGE, CA**

Site 4 of 20 in cluster A

Actual: **203 ft.**

RGA LUST:

Name:	BILL'S SWEEPING SERVICE, INC.		
Address:	715 W FLETCHER ST		
City:	ORANGE		
State:	ORANGE		
	2012	BILL'S SWEEPING SERVICE, INC.	715 W FLETCHER ST
Name:	BILL'S SWEEPING SERVICE, INC.		
Address:	715 W FLETCHER ST		
City:	ORANGE		
State:	ORANGE		
	2011	BILL'S SWEEPING SERVICE, INC.	715 W FLETCHER ST
Name:	BILL'S SWEEPING SERVICE, INC.		
Address:	715 W FLETCHER ST		
City:	ORANGE		
State:	ORANGE		
	2010	BILL'S SWEEPING SERVICE, INC.	715 W FLETCHER ST
Name:	BILL'S SWEEPING SERVICE, INC.		
Address:	715 W FLETCHER ST		
City:	ORANGE		
State:	ORANGE		
	2009	BILL'S SWEEPING SERVICE, INC.	715 W FLETCHER ST
Name:	BILL'S SWEEPING SERVICE, INC.		
Address:	715 W FLETCHER ST		
City:	ORANGE		
State:	ORANGE		
	2008	BILL'S SWEEPING SERVICE, INC.	715 W FLETCHER ST

A5 **BILL'S SWEEPING SERVICE, INC.** **UST FINDER RELEASE** **1028924908**
Target **715 W FLETCHER ST** **N/A**
Property **ORANGE, CA 92665**

Site 5 of 20 in cluster A

Actual: **203 ft.**

UST FINDER RELEASE:

Object ID:	68167
Facility ID:	Not reported
Lust ID:	CAT0605900378
Name:	BILL'S SWEEPING SERVICE, INC.
Address:	715 W FLETCHER ST
City,State,Zip:	ORANGE, CA 92665
Address Match Type:	PointAddress
Reported Date:	Not reported
Status:	No Further Action
Substance:	Not reported
Population within 1500ft:	1350
Domestic Wells within 1500ft:	0
Land Use:	Developed, High Intensity
Within SPA:	No
SPA PWS Facility ID:	Not reported
SPA Water Type:	Not reported
SPA Facility Type:	Not reported
SPA HUC12:	Not reported
Within WHPA:	Yes
WHPA PWS Facility ID:	CA3010027_14337
WHPA Water Type:	GW - Ground water
WHPA Facility Type:	WL - Well
WHPA HUC12:	180702031002
Within 100yr Floodplain:	No
Tribe:	Not reported
EPA Region:	9
NFA Letter 1:	Not reported
NFA Letter 2:	Not reported
NFA Letter 3:	Not reported
NFA Letter 4:	Not reported
Closed With Residual Contaminate:	Not reported
Coordinate Source:	Geocode
X Coord:	-117.85995
Y Coord:	33.8296500000001
Latitude:	33.82965
Longitude:	-117.859949999999

A6 **BILL'S SWEEPING SERVICE, INC.** **CA RGA LUST** **S114583325**
Target **715 FLETCHER STREET, WEST** **N/A**
Property **ORANGE, CA**

Site 6 of 20 in cluster A

Actual: **203 ft.**

RGA LUST:

Name:	BILL'S SWEEPING SERVICE, INC.
Address:	715 FLETCHER STREET, WEST
City:	ORANGE
State:	ORANGE

1998 BILL'S SWEEPING SERVICE, INC. 715 FLETCHER STREET, WEST

Name:	BILL'S SWEEPING SERVICE, INC.
Address:	715 FLETCHER STREET, WEST
City:	ORANGE
State:	ORANGE

BILL'S SWEEPING SERVICE, INC. (Continued) **S114583325**

1997 BILL'S SWEEPING SERVICE, INC. 715 FLETCHER STREET, WEST
Name: BILL'S SWEEPING SERVICE, INC.
Address: 715 FLETCHER STREET, WEST
City: ORANGE
State: ORANGE
1996 BILL'S SWEEPING SERVICE, INC. 715 FLETCHER STREET, WEST
Name: BILL'S SWEEPING SERVICE, INC.
Address: 715 FLETCHER STREET, WEST
City: ORANGE
State: ORANGE
1994 BILL'S SWEEPING SERVICE, INC. 715 FLETCHER STREET, WEST

A7 **BILL'S SWEEPING SERVICE, INC.** **CA RGA LUST** **S114583323**
Target **715 FLETCHER ST** **N/A**
Property **ORANGE, CA**

Site 7 of 20 in cluster A

Actual: 203 ft.

RGA LUST:
Name: BILL'S SWEEPING SERVICE, INC.
Address: 715 FLETCHER ST
City: ORANGE
State: ORANGE
2007 BILL'S SWEEPING SERVICE, INC. 715 FLETCHER ST
Name: BILL'S SWEEPING SERVICE, INC.
Address: 715 FLETCHER ST
City: ORANGE
State: ORANGE
2006 BILL'S SWEEPING SERVICE, INC. 715 FLETCHER ST
Name: BILL'S SWEEPING SERVICE, INC.
Address: 715 FLETCHER ST
City: ORANGE
State: ORANGE
2005 BILL'S SWEEPING SERVICE, INC. 715 FLETCHER ST
Name: BILL'S SWEEPING SERVICE, INC.
Address: 715 FLETCHER ST
City: ORANGE
State: ORANGE
2003 BILL'S SWEEPING SERVICE, INC. 715 FLETCHER ST
Name: BILL'S SWEEPING SERVICE, INC.
Address: 715 FLETCHER ST
City: ORANGE
State: ORANGE
2001 BILL'S SWEEPING SERVICE, INC. 715 FLETCHER ST

A8 **BILL'S SWEEPING SERVICE, INC.** **CA LUST** **S101619672**
Target **715 FLETCHER ST** **CA AST** **N/A**
Property **ORANGE, CA 92665** **CA SWEEPS UST**
CA FID UST

Site 8 of 20 in cluster A **CA Cortese**
CA HIST CORTESE

Actual: 203 ft. **CA CERS**

LUST:
Name: BILL'S SWEEPING SERVICE, INC.
Address: 715 W FLETCHER ST

BILL'S SWEEPING SERVICE, INC. (Continued) **S101619672**

City,State,Zip: ORANGE, CA 92665
Lead Agency: ORANGE, CITY OF
Case Type: LUST Cleanup Site

Geo Track:
Global Id: T0605900378
Latitude: 33.8300849
Longitude: -117.859946
Status: Completed - Case Closed
Status Date: 04/07/1988
Case Worker: UNK
RB Case Number: 083000471T
Local Agency: ORANGE, CITY OF
File Location: Not reported
Local Case Number: Not reported
Potential Media Affect: Soil
Potential Contaminants of Concern: Gasoline
EPA Region: 9
Coordinate Source: Google Geocode
Quantity Released Gallons: Not reported
Begin Date: 07/20/1987
Leak Reported Date: 02/15/1988
How Discovered: Not reported
How Discovered Description: Not reported
Discharge Source: Not reported
Discharge Cause: Not reported
Stop Method: Not reported
Stop Description: Not reported
No Further Action Date: 04/07/1988
CA Water Watershed Name: Santa Ana River - Lower Santa Ana River - East Coastal Plain (801.11)
Dwr Groundwater Subbasin Name: Coastal Plain Of Orange County (8-001)
Disadvantaged Community: Not reported
CA Enviroscreen 3 Score: 31-35%
CA Enviroscreen 4 Score: 35-40%
Military DOD Site: No
Facility Project Subtype: Not reported
RWQCB Region: SANTA ANA RWQCB (REGION 8)
Claim Number: Not reported
Claim Status: Not reported
Site History: Not reported

LUST:
Global Id: T0605900378
Contact Type: Regional Board Caseworker
Contact Name: JESSICA LAW
Organization Name: SANTA ANA RWQCB (REGION 8)
Address: 3737 Main Street, Suite 500
City: RIVERSIDE
Email: jessica.law@waterboards.ca.gov
Phone Number: 9517824381

Global Id: T0605900378
Contact Type: Local Agency Caseworker - Primary Caseworker
Contact Name: UNK
Organization Name: ORANGE, CITY OF
Address: Not reported
City: r8 UNKNOWN
Email: Not reported

BILL'S SWEEPING SERVICE, INC. (Continued) **S101619672**

Phone Number: Not reported

LUST:
Global Id: T0605900378
Action Type: ENFORCEMENT
Date: 04/07/1988
Action: Closure/No Further Action Letter

Global Id: T0605900378
Action Type: Other
Date: 02/15/1988
Action: Leak Reported

LUST:
Global Id: T0605900378
Status: Open - Case Begin Date
Status Date: 07/20/1987

Global Id: T0605900378
Status: Open - Site Assessment
Status Date: 07/20/1987

Global Id: T0605900378
Status: Completed - Case Closed
Status Date: 04/07/1988

LUST REG 8:
Name: BILL'S SWEEPING SERVICE, INC.
Address: 715 FLETCHER ST
City: ORANGE
Region: 8
County: Orange
Regional Board: Santa Ana Region
Facility Status: Case Closed
Case Number: 083000471T
Local Case Num: Not reported
Case Type: Soil only
Substance: Regular Gasoline
Qty Leaked: Not reported
Abate Method: Not reported
Cross Street: BATAVIA
Enf Type: CLOS
Funding: Not reported
How Discovered: Not reported
How Stopped: Not reported
Leak Cause: Not reported
Leak Source: Not reported
Global ID: T0605900378
How Stopped Date: Not reported
Enter Date: 7/21/1987
Date Confirmation of Leak Began: Not reported
Date Preliminary Assessment Began: Not reported
Discover Date: Not reported
Enforcement Date: Not reported
Close Date: 4/7/1988

BILL'S SWEEPING SERVICE, INC. (Continued) **S101619672**

Date Prelim Assessment Workplan Submitted:	Not reported
Date Pollution Characterization Began:	7/20/1987
Date Remediation Plan Submitted:	Not reported
Date Remedial Action Underway:	Not reported
Date Post Remedial Action Monitoring:	Not reported
Enter Date:	7/21/1987
GW Qualifies:	Not reported
Soil Qualifies:	Not reported
Operator:	Not reported
Facility Contact:	Not reported
Interim:	Not reported
Oversite Program:	LUST
Latitude:	33.8287509
Longitude:	-117.8467593
MTBE Date:	Not reported
Max MTBE GW:	Not reported
MTBE Concentration:	0
Max MTBE Soil:	Not reported
MTBE Fuel:	1
MTBE Tested:	Site NOT Tested for MTBE.Includes Unknown and Not Analyzed.
MTBE Class:	*
Staff:	PAH
Staff Initials:	UNK
Lead Agency:	Local Agency
Local Agency:	Orange, Orange County
Hydr Basin #:	COASTAL PLAIN OF ORA
Beneficial:	Not reported
Priority:	Not reported
Cleanup Fund Id:	Not reported
Work Suspended:	Not reported

Summary: Not reported

AST:

Name:	Not reported
Address:	715 W FLETCHER AVE
City/Zip:	ORANGE,
Certified Unified Program Agencies:	Orange
Owner:	BILLS SWEEPING SERVICE
Total Gallons:	1,320
CERSID:	Not reported
Facility ID:	Not reported
Business Name:	Not reported
Phone:	Not reported
Fax:	Not reported
Mailing Address:	Not reported
Mailing Address City:	Not reported
Mailing Address State:	Not reported
Mailing Address Zip Code:	Not reported
Operator Name:	Not reported
Operator Phone:	Not reported
Owner Phone:	Not reported
Owner Mail Address:	Not reported
Owner State:	Not reported
Owner Zip Code:	Not reported
Owner Country:	Not reported
Property Owner Name:	Not reported
Property Owner Phone:	Not reported

BILL'S SWEEPING SERVICE, INC. (Continued) **S101619672**

Property Owner Mailing Address: Not reported
Property Owner City: Not reported
Property Owner Stat : Not reported
Property Owner Zip Code: Not reported
Property Owner Country: Not reported
EPAID: Not reported

SWEEPS UST:
Name: BILL'S SWEEPING SERVICE INC.
Address: 715 W FLETCHER
City: ORANGE
Status: Active
Comp Number: 35474
Number: 1
Board Of Equalization: 44-016930
Referral Date: 01-23-92
Action Date: 12-06-93
Created Date: 10-13-88
Owner Tank Id: Not reported
SWRCB Tank Id: 30-030-035474-000001
Tank Status: A
Capacity: 6000
Active Date: 01-23-92
Tank Use: M.V. FUEL
STG: P
Content: LEADED
Number Of Tanks: 1

CA FID UST:
Facility ID: 30001504
Regulated By: UTNKA
Regulated ID: 00035474
Cortese Code: Not reported
SIC Code: Not reported
Facility Phone: 7146373180
Mail To: Not reported
Mailing Address: 715 W FLETCHER
Mailing Address 2: Not reported
Mailing City,St,Zip: ORANGE 92665
Contact: Not reported
Contact Phone: Not reported
DUNs Number: Not reported
NPDES Number: Not reported
EPA ID: Not reported
Comments: Not reported
Status: Active

CORTESE:
Name: BILL'S SWEEPING SERVICE, INC.
Address: 715 W FLETCHER ST
City,State,Zip: ORANGE, CA 92665
Region: CORTESE
Envirostor Id: Not reported
Global ID: T0605900378
Site/Facility Type: LUST CLEANUP SITE
Cleanup Status: COMPLETED - CASE CLOSED

BILL'S SWEEPING SERVICE, INC. (Continued) **S101619672**

Status Date:	Not reported
Site Code:	Not reported
Latitude:	Not reported
Longitude:	Not reported
Owner:	Not reported
Enf Type:	Not reported
Swat R:	Not reported
Flag:	active
Order No:	Not reported
Waste Discharge System No:	Not reported
Effective Date:	Not reported
Region 2:	Not reported
WID Id:	Not reported
Solid Waste Id No:	Not reported
Waste Management Uit Name:	Not reported
File Name:	Active Open

HIST CORTESE:

edr_fname:	BILL'S SWEEPING SERVICE
edr_fadd1:	715 FLETCHER
City,State,Zip:	ORANGE, CA 92665
Region:	CORTESE
Facility County Code:	30
Reg By:	LTNKA
Reg Id:	083000471T

CERS:

Name:	BILL'S SWEEPING SERVICE, INC.
Address:	715 W FLETCHER ST
City,State,Zip:	ORANGE, CA 92665
Site ID:	858920
CERS ID:	T0605900378
CERS Description:	Leaking Underground Storage Tank Cleanup Site

Affiliation:

Affiliation Type Desc:	Local Agency Caseworker
Entity Name:	UNK - ORANGE, CITY OF
Entity Title:	Not reported
Affiliation Address:	Not reported
Affiliation City:	r8 UNKNOWN
Affiliation State:	CA
Affiliation Country:	Not reported
Affiliation Zip:	Not reported
Affiliation Phone:	,

Affiliation Type Desc:	Regional Board Caseworker
Entity Name:	JESSICA LAW - SANTA ANA RWQCB (REGION 8)
Entity Title:	Not reported
Affiliation Address:	3737 Main Street, Suite 500
Affiliation City:	RIVERSIDE
Affiliation State:	CA
Affiliation Country:	Not reported
Affiliation Zip:	Not reported
Affiliation Phone:	9517824381,

A9 **VENTURE POINT** **RCRA NonGen / NLR** **1027211073**
Target **715 W FLETCHER AVE** **E MANIFEST** **CAC003175466**
Property **ORANGE, CA 92865**

Site 9 of 20 in cluster A

Actual:
203 ft.

RCRA Listings:

Date Form Received by Agency:		20220510
Handler Name:		715 W Fletcher Ave
Handler Address:		715 W Fletcher Ave
Handler City,State,Zip:		ORANGE, CA 92865
EPA ID:		CAC003175466
Contact Name:		JOHN CLEMENT
Contact Address:		4685 MACARTHUR CT STE 375
Contact City,State,Zip:		NEWPORT BEACH, CA 92660
Contact Telephone:		949-673-4660
Contact Fax:		Not reported
Contact Email:		JOHN.CLEMENT@VENTUREPOINTINC.COM
Contact Title:		Not reported
EPA Region:		09
Land Type:		Not reported
Federal Waste Generator Description:		Not a generator, verified
Non-Notifier:		Not reported
Biennial Report Cycle:		Not reported
Accessibility:		Not reported
Active Site Indicator:		Not reported
State District Owner:		Not reported
State District:		Not reported
Mailing Address:		4685 MACARTHUR CT STE 375
Mailing City,State,Zip:		NEWPORT BEACH, CA 92660
Owner Name:	Venture Point	
Owner Type:		Other
Operator Name:	John Clement	
Operator Type:		Other
Short-Term Generator Activity:		No
Importer Activity:		No
Mixed Waste Generator:		No
Transporter Activity:		No
Transfer Facility Activity:		No
Recycler Activity with Storage:		No
Small Quantity On-Site Burner Exemption:		No
Smelting Melting and Refining Furnace Exemption:		No
Underground Injection Control:		No
Off-Site Waste Receipt:		No
Universal Waste Indicator:		No
Universal Waste Destination Facility:		No
Federal Universal Waste:		No
Active Site State-Reg Handler:		---
Federal Facility Indicator:		Not reported
Hazardous Secondary Material Indicator:		N
Sub-Part K Indicator:		Not reported
2018 GPRA Permit Baseline:		Not on the Baseline
2018 GPRA Renewals Baseline:		Not on the Baseline
202 GPRA Corrective Action Baseline:		No
Subject to Corrective Action Universe:		No
Non-TSDFs Where RCRA CA has Been Imposed Universe:		No
Corrective Action Priority Ranking:		No NCAPS ranking
Environmental Control Indicator:		No
Institutional Control Indicator:		No

VENTURE POINT (Continued) **1027211073**

Human Exposure Controls Indicator:	N/A
Groundwater Controls Indicator:	N/A
Significant Non-Complier Universe:	No
Unaddressed Significant Non-Complier Universe:	No
Addressed Significant Non-Complier Universe:	No
Significant Non-Complier With a Compliance Schedule Universe:	No
Financial Assurance Required:	Not reported
Handler Date of Last Change:	20241212
Recognized Trader-Importer:	No
Recognized Trader-Exporter:	No
Importer of Spent Lead Acid Batteries:	No
Exporter of Spent Lead Acid Batteries:	No
Recycler Activity Without Storage:	No
Manifest Broker:	No
Sub-Part P Indicator:	No

Handler - Owner Operator:

Owner/Operator Indicator:	Owner
Owner/Operator Name: VENTURE POINT	
Legal Status:	Other
Date Became Current:	Not reported
Date Ended Current:	Not reported
Owner/Operator Address:	4685 MACARTHUR CT STE 375
Owner/Operator City,State,Zip:	NEWPORT BEACH, CA 92660
Owner/Operator Telephone:	949-673-4660
Owner/Operator Telephone Ext:	Not reported
Owner/Operator Fax:	Not reported
Owner/Operator Email:	Not reported

Owner/Operator Indicator:	Operator
Owner/Operator Name: JOHN CLEMENT	
Legal Status:	Other
Date Became Current:	Not reported
Date Ended Current:	Not reported
Owner/Operator Address:	4685 MACARTHUR CT STE 375
Owner/Operator City,State,Zip:	NEWPORT BEACH, CA 92660
Owner/Operator Telephone:	949-673-4660
Owner/Operator Telephone Ext:	Not reported
Owner/Operator Fax:	Not reported
Owner/Operator Email:	Not reported

Historic Generators:

Receive Date:	20220510
Handler Name: 715 W FLETCHER AVE	
Federal Waste Generator Description:	Not a generator, verified
State District Owner:	Not reported
Large Quantity Handler of Universal Waste:	No
Recognized Trader Importer:	No
Recognized Trader Exporter:	No
Spent Lead Acid Battery Importer:	No
Spent Lead Acid Battery Exporter:	No
Current Record:	Yes
Non Storage Recycler Activity:	No
Electronic Manifest Broker:	No

VENTURE POINT (Continued) **1027211073**

List of NAICS Codes and Descriptions:
NAICS Code: 56299
NAICS Description: All Other Waste Management Services

Facility Has Received Notices of Violations:
Violations: No Violations Found

Evaluation Action Summary:
Evaluations: No Evaluations Found

E MANIFEST:

Manifest Tracking Number:	022863337JJK
Last Updated Date:	20220817
Shipped Date:	20220609
Received Date:	20220617
Manifest Status:	Signed
Submission Type:	DataImage5Copy
Origin Type:	Web
Generator EPA ID:	CAC003175466
Generator Name:	Venture Point
Generator Location Street Number:	Not reported
Generator Location Street 1:	715 W FLETCHER AVE
Generator Location Street 2:	Not reported
Generator Location City:	ORANGE
Generator Location State:	CA
Generator Location Zip:	92865
Generator Mail Street Number:	Not reported
Generator Mail Street 1:	4685 MACARTHUR CT STE 375
Generator Mail Street 2:	Not reported
Generator Mail City:	NEWPORT BEACH
Generator Mail Zip:	92660
Generator Mail State:	CA
Generator Contact Company Name:	Not reported
Designated Facility EPA ID:	AZR000520882
Designated Facility Name:	La Paz County Landfill
Designated Facility Mail Street Number:	Not reported
Designated Facility Mail Street 1:	Not reported
Designated Facility Mail Street 2:	26999 HIGHWAY 95
Designated Facility Mail City:	PARKER
Designated Facility Mail Zip:	85344
Designated Facility Mail State:	AZ
Designated Facility Location Street Number:	Not reported
Designated Facility Location Street 1:	26999 HIGHWAY 95
Designated Facility Location Street 2:	Not reported
Designated Facility Location City:	PARKER
Designated Facility Location Zip:	85344
Designated Facility Location State:	AZ
Designated Facility Contact Company Name:	Not reported
Manifest Residue Indicator:	N
Rejection Indicator:	N

Manifest Tracking Number:	022863325JJK
Last Updated Date:	20220624
Shipped Date:	20220524

VENTURE POINT (Continued) **1027211073**

Received Date:	20220526
Manifest Status:	Signed
Submission Type:	DataImage5Copy
Origin Type:	Web
Generator EPA ID:	CAC003175466
Generator Name:	Venture Point
Generator Location Street Number:	Not reported
Generator Location Street 1:	715 W FLETCHER AVE
Generator Location Street 2:	Not reported
Generator Location City:	ORANGE
Generator Location State:	CA
Generator Location Zip:	92865
Generator Mail Street Number:	Not reported
Generator Mail Street 1:	4685 MACARTHUR CT STE 375
Generator Mail Street 2:	Not reported
Generator Mail City:	NEWPORT BEACH
Generator Mail Zip:	92660
Generator Mail State:	CA
Generator Contact Company Name:	Not reported
Designated Facility EPA ID:	AZR000520882
Designated Facility Name:	La Paz County Landfill
Designated Facility Mail Street Number:	Not reported
Designated Facility Mail Street 1:	Not reported
Designated Facility Mail Street 2:	26999 HIGHWAY 95
Designated Facility Mail City:	PARKER
Designated Facility Mail Zip:	85344
Designated Facility Mail State:	AZ
Designated Facility Location Street Number:	Not reported
Designated Facility Location Street 1:	26999 HIGHWAY 95
Designated Facility Location Street 2:	Not reported
Designated Facility Location City:	PARKER
Designated Facility Location Zip:	85344
Designated Facility Location State:	AZ
Designated Facility Contact Company Name:	Not reported
Manifest Residue Indicator:	N
Rejection Indicator:	N

Manifest Tracking Number:	022863349JJK
Last Updated Date:	20220623
Shipped Date:	20220531
Received Date:	20220601
Manifest Status:	Signed
Submission Type:	DataImage5Copy
Origin Type:	Web
Generator EPA ID:	CAC003175466
Generator Name:	Venture Point
Generator Location Street Number:	Not reported
Generator Location Street 1:	715 W FLETCHER AVE
Generator Location Street 2:	Not reported
Generator Location City:	ORANGE
Generator Location State:	CA
Generator Location Zip:	92865
Generator Mail Street Number:	Not reported
Generator Mail Street 1:	4685 MACARTHUR CT STE 375
Generator Mail Street 2:	Not reported
Generator Mail City:	NEWPORT BEACH
Generator Mail Zip:	92660

VENTURE POINT (Continued) **1027211073**

Generator Mail State:	CA
Generator Contact Company Name:	Not reported
Designated Facility EPA ID:	AZR000520882
Designated Facility Name:	La Paz County Landfill
Designated Facility Mail Street Number:	Not reported
Designated Facility Mail Street 1:	Not reported
Designated Facility Mail Street 2:	26999 HIGHWAY 95
Designated Facility Mail City:	PARKER
Designated Facility Mail Zip:	85344
Designated Facility Mail State:	AZ
Designated Facility Location Street Number:	Not reported
Designated Facility Location Street 1:	26999 HIGHWAY 95
Designated Facility Location Street 2:	Not reported
Designated Facility Location City:	PARKER
Designated Facility Location Zip:	85344
Designated Facility Location State:	AZ
Designated Facility Contact Company Name:	Not reported
Manifest Residue Indicator:	N
Rejection Indicator:	N

Manifest Tracking Number:	022863350JJK
Last Updated Date:	20220818
Shipped Date:	20220531
Received Date:	20220616
Manifest Status:	Signed
Submission Type:	DataImage5Copy
Origin Type:	Web
Generator EPA ID:	CAC003175466
Generator Name:	Venture Point
Generator Location Street Number:	Not reported
Generator Location Street 1:	715 W FLETCHER AVE
Generator Location Street 2:	Not reported
Generator Location City:	ORANGE
Generator Location State:	CA
Generator Location Zip:	92865
Generator Mail Street Number:	Not reported
Generator Mail Street 1:	4685 MACARTHUR CT STE 375
Generator Mail Street 2:	Not reported
Generator Mail City:	NEWPORT BEACH
Generator Mail Zip:	92660
Generator Mail State:	CA
Generator Contact Company Name:	Not reported
Designated Facility EPA ID:	AZR000520882
Designated Facility Name:	La Paz County Landfill
Designated Facility Mail Street Number:	Not reported
Designated Facility Mail Street 1:	Not reported
Designated Facility Mail Street 2:	26999 HIGHWAY 95
Designated Facility Mail City:	PARKER
Designated Facility Mail Zip:	85344
Designated Facility Mail State:	AZ
Designated Facility Location Street Number:	Not reported
Designated Facility Location Street 1:	26999 HIGHWAY 95
Designated Facility Location Street 2:	Not reported
Designated Facility Location City:	PARKER
Designated Facility Location Zip:	85344
Designated Facility Location State:	AZ
Designated Facility Contact Company Name:	Not reported

VENTURE POINT (Continued) **1027211073**

Manifest Residue Indicator:	N
Rejection Indicator:	N
Manifest Tracking Number:	023373740JJK
Last Updated Date:	20220623
Shipped Date:	20220524
Received Date:	20220601
Manifest Status:	Signed
Submission Type:	DataImage5Copy
Origin Type:	Web
Generator EPA ID:	CAC003175466
Generator Name:	Venture Point
Generator Location Street Number:	Not reported
Generator Location Street 1:	715 W FLETCHER AVE
Generator Location Street 2:	Not reported
Generator Location City:	ORANGE
Generator Location State:	CA
Generator Location Zip:	92865
Generator Mail Street Number:	Not reported
Generator Mail Street 1:	4685 MACARTHUR CT STE 375
Generator Mail Street 2:	Not reported
Generator Mail City:	NEWPORT BEACH
Generator Mail Zip:	92660
Generator Mail State:	CA
Generator Contact Company Name:	Not reported
Designated Facility EPA ID:	AZR000520882
Designated Facility Name:	La Paz County Landfill
Designated Facility Mail Street Number:	Not reported
Designated Facility Mail Street 1:	Not reported
Designated Facility Mail Street 2:	26999 HIGHWAY 95
Designated Facility Mail City:	PARKER
Designated Facility Mail Zip:	85344
Designated Facility Mail State:	AZ
Designated Facility Location Street Number:	Not reported
Designated Facility Location Street 1:	26999 HIGHWAY 95
Designated Facility Location Street 2:	Not reported
Designated Facility Location City:	PARKER
Designated Facility Location Zip:	85344
Designated Facility Location State:	AZ
Designated Facility Contact Company Name:	Not reported
Manifest Residue Indicator:	N
Rejection Indicator:	N

Transporter:

Manifest Tracking Number:	023373740JJK
Transporter Line Number:	1
Transporter EPA ID:	CAR000206086
Transporter Name:	North State Environmental Inc

Waste Line:

Manifest Tracking Number:	023373740JJK
Waste Line Number:	1
U.S. DOT Hazardous Indicator:	Y
U.S. DOT ID Number:	NA2212
U.S. DOT Description:	Rq, Na2212, Asbestos, 9, Pgiii
Non-Hazardous Waste Description:	Not reported

VENTURE POINT (Continued) **1027211073**

Number of Containers:	1
Container Type Code:	CM
Container Type Description:	Metal boxes, cartons, cases (including roll offs)
Waste Quantity:	20
Quantity Unit of Measure Code:	Y
Quantity Unit of Measure Description:	Cubic Yards
Waste Quantity, in Tons:	16.8
Acute Waste Quantity, in Tons:	0
Non-Acute Waste Quantity, in Tons:	16.8
Waste Quantity, in Kilograms:	15238.104
Acute Waste Quantity, in Kilograms:	0
Non-Acute Waste Quantity, in Kilorgrams:	15238.104
Management Method Code:	H132
Management Method Description:	LANDFILL (WITH PRIOR TREATMENT AND/OR STABILIZATION)
Waste Residue Indicator:	N
Quantity Discrepancy Indicator:	N
Waste Type Discrepancy Indicator:	N
Waste Density:	Not reported
Waste Density Unit of Measure Code:	Not reported
Waste Density Unit of Measure Description:	Not reported
Form Code:	Not reported
Form Code Description:	Not reported
Source Code:	Not reported
Source Code Description:	Not reported
Waste Minimization Code:	Not reported
Waste Minimization Code Description:	Not reported
Consent Number:	Not reported
EPA Waste Indicator:	N
Federal Waste Codes:	Not reported
Quantity Haz Kg:	0
Quantity Haz Tons:	0
Quantity Non Haz Kg:	15238.104
Quantity Non Haz Tons:	16.8
State Waste Codes:	CA-151

A10 **BILLS SWEEPING SERVICE** **CA AST** **A100417683**
Target **715 W FLETCHER AVE** **N/A**
Property **ORANGE, CA 92865**

Site 10 of 20 in cluster A

Actual: AST:
203 ft.

Name:	BILLS SWEEPING SERVICE
Address:	715 W FLETCHER AVE
City/Zip:	ORANGE,92865
Certified Unified Program Agencies:	Not reported
Owner:	Not reported
Total Gallons:	Not reported
CERSID:	10542682
Facility ID:	FA0029747
Business Name:	BILLS SWEEPING SERVICE
Phone:	Not reported
Fax:	Not reported
Mailing Address:	Not reported
Mailing Address City:	Not reported
Mailing Address State:	Not reported
Mailing Address Zip Code:	Not reported
Operator Name:	Not reported

BILLS SWEEPING SERVICE (Continued) **A100417683**

Operator Phone:	Not reported
Owner Phone:	Not reported
Owner Mail Address:	Not reported
Owner State:	Not reported
Owner Zip Code:	Not reported
Owner Country:	Not reported
Property Owner Name:	Not reported
Property Owner Phone:	Not reported
Property Owner Mailing Address:	Not reported
Property Owner City:	Not reported
Property Owner Stat :	Not reported
Property Owner Zip Code:	Not reported
Property Owner Country:	Not reported
EPAID:	cal000096437

A11 **BILL'S SWEEPING SERVICENA INC.** **FINDS** **1023338363**
Target Property **715 W FLETCHER ST** **N/A**
ORANGE, CA 92665

Site 11 of 20 in cluster A

Actual: 203 ft.

FINDS:
Registry ID: 110066336511

Click Here for FRS Facility Detail Report:

Environmental Interest/Information System:
The California Environmental Protection Agency (CalEPA) has recently implemented a new data warehouse system (nSite). This data warehouse combines and merges facility and site information from five different systems managed within CalEPA. The five systems are: California Environmental Reporting System (CERS),EnviroStor, GeoTracker, California Integrated Water Quality System (CIWQS), andToxic Release Inventory (TRI).

Click this hyperlink while viewing on your computer to access additional FINDS: detail in the EDR Site Report.

A12 **BILLS SWEEPING SERVICE** **CA CERS HAZ WASTE** **S113058554**
Target Property **715 W FLETCHER AVE** **CA CERS TANKS** **N/A**
ORANGE, CA 92865 **CA HWTS**
CA HAZNET

Site 12 of 20 in cluster A

Actual: 203 ft.

CERS HAZ WASTE:

Name:	BILLS SWEEPING SERVICE
Address:	715 W FLETCHER AVE
City,State,Zip:	ORANGE, CA 92865
Site ID:	364023
CERS ID:	10542682
CERS Description:	Hazardous Waste Generator

Violations:

Site ID:	364023
Site Name:	BILLS SWEEPING SERVICE
Violation Date:	09-09-2020
Citation:	HSC 6.95 25508(a)(1) - California Health and Safety Code, Chapter 6.95, Section(s) 25508(a)(1)

BILLS SWEEPING SERVICE (Continued) **S113058554**

Violation Description:	Failure to complete and electronically submit a site map with all required content.
Violation Notes:	Returned to compliance on 01/14/2021.
Violation Division:	Orange City Fire Department
Violation Program:	HMRRP
Violation Source:	CERS,
Site ID:	364023
Site Name:	BILLS SWEEPING SERVICE
Violation Date:	09-09-2020
Citation:	HSC 6.95 25508(a)(1) - California Health and Safety Code, Chapter 6.95, Section(s) 25508(a)(1)
Violation Description:	Failure to complete and electronically submit hazardous material inventory information for all reportable hazardous materials on site at or above reportable quantities.
Violation Notes:	Returned to compliance on 01/14/2021.
Violation Division:	Orange City Fire Department
Violation Program:	HMRRP
Violation Source:	CERS,
Site ID:	364023
Site Name:	BILLS SWEEPING SERVICE
Violation Date:	03-29-2016
Citation:	HSC 6.67 25270.4.5(a) - California Health and Safety Code, Chapter 6.67, Section(s) 25270.4.5(a)
Violation Description:	Failure to schedule and conduct spill prevention briefings at least once a year.
Violation Notes:	Returned to compliance on 07/03/2017. The facility s oil handling employee(s) did not receive annual SPCC refresher training. Train the oil handlers as required. Submit a copy of the updated annual training outline and sign in page to this Agency within 30 days.
Violation Division:	Orange County Environmental Health
Violation Program:	APSA
Violation Source:	CERS,
Site ID:	364023
Site Name:	BILLS SWEEPING SERVICE
Violation Date:	03-29-2016
Citation:	HSC 6.67 25270.4.5(a) - California Health and Safety Code, Chapter 6.67, Section(s) 25270.4.5(a)
Violation Description:	Failure to perform a five-year review of the SPCC plan.
Violation Notes:	Returned to compliance on 07/03/2017. The SPCC plan s most recent review date was 11-10-10. The plan must be reviewed once every 5 years. Complete the review. Update to be current. Submit a copy of the updated review signature and date page to this Agency within 30 days.
Violation Division:	Orange County Environmental Health
Violation Program:	APSA
Violation Source:	CERS,
Site ID:	364023
Site Name:	BILLS SWEEPING SERVICE
Violation Date:	11-12-2015
Citation:	HSC 6.95 25508.2 - California Health and Safety Code, Chapter 6.95, Section(s) 25508.2
Violation Description:	Failure to annually review and electronically certify that the business plan is complete, accurate, and up-to-date.
Violation Notes:	Returned to compliance on 02/27/2017. Verified, owner requested access

BILLS SWEEPING SERVICE (Continued) **S113058554**

from CUPA on 10/28/15, pending authorization. Called and left a message on VM.
Violation Division: Orange City Fire Department
Violation Program: HMRRP
Violation Source: CERS,

Evaluation:
Eval General Type: Compliance Evaluation Inspection
Eval Date: 09-09-2020
Violations Found: Yes
Eval Type: Routine done by local agency
Eval Notes: field verification.
Eval Division: Orange City Fire Department
Eval Program: HMRRP
Eval Source: CERS,

Eval General Type: Compliance Evaluation Inspection
Eval Date: 10-08-2019
Violations Found: No
Eval Type: Routine done by local agency
Eval Notes: On site to conduct a routine Aboveground Petroleum Storage Tank (APST) inspection. Met with Mike Carter, President. The facility is a Tier I Qualified Facility. The following petroleum storage capacity was observed: - 2,000 gallons diesel, double-walled tank - 220 gallon waste oil, double-walled tank - 200 gallon new motor oil, single-walled tank with containment The 2,000 gallon diesel APST has tertiary containment and the 200 gallon new motor oil APST is stored within fiberglass containment. Containment was observed free of liquid and debris at this time. A Spill Prevention Control & Countermeasures (SPCC) Plan dated 2019 was available for review and is complete. Employee training records were available for review. Inspection records of APSTs were available for review. This inspection report was sent to info@billssweeping.net.
Eval Division: Orange County Environmental Health
Eval Program: APSA
Eval Source: CERS,

Eval General Type: Compliance Evaluation Inspection
Eval Date: 11-20-2017
Violations Found: No
Eval Type: Routine done by local agency
Eval Notes: Field verification of chemical inventory, no violations noted.
Eval Division: Orange City Fire Department
Eval Program: HMRRP
Eval Source: CERS,

Eval General Type: Compliance Evaluation Inspection
Eval Date: 03-29-2016
Violations Found: No
Eval Type: Routine done by local agency
Eval Notes: On site for a routine hazardous waste inspection. Mike Carter, vice president, was present for the inspection and provided consent to inspect. The facility s operations and the waste generated were discussed. The inspection included a walk of the facility’s outside perimeter and its trash storage areas. I did not observe hazardous waste in the facility’s trash or as run off on the ground. The storage of the shop’s hazardous waste was inspected. The storage containers

BILLS SWEEPING SERVICE (Continued) **S113058554**

were closed and labeled with the required information. The receipts for the removal of the facility's hazardous waste were on site and available for inspection. The records for the last year were reviewed. The facility had a SPCC plan, which contained spill response directions and emergency contact numbers. report PDF to mike@streetsweeper.com

Eval Division: Orange County Environmental Health
Eval Program: HW
Eval Source: CERS,

Eval General Type: Compliance Evaluation Inspection
Eval Date: 08-10-2022
Violations Found: No
Eval Type: Routine done by local agency
Eval Notes: On site to conduct a routine Aboveground Petroleum Storage inspection. This Agency received a notification the facility had closed. I went on site and observed the facility had been removed. The property is under construction and down to bare dirt. A task was sent to data entry to inactivate this record.

Eval Division: Orange County Environmental Health
Eval Program: APSA
Eval Source: CERS,

Eval General Type: Compliance Evaluation Inspection
Eval Date: 08-10-2022
Violations Found: No
Eval Type: Routine done by local agency
Eval Notes: On site to conduct a routine Hazardous Waste inspection. This Agency received a notification the facility had closed. I went on site and observed the facility had been removed. The property is under construction and down to bare dirt. A task was sent to data entry to inactivate this record.

Eval Division: Orange County Environmental Health
Eval Program: HW
Eval Source: CERS,

Eval General Type: Compliance Evaluation Inspection
Eval Date: 11-12-2015
Violations Found: Yes
Eval Type: Routine done by local agency
Eval Notes: Pending CUPA authorization to report electronically. Request made on 10/28/15.

Eval Division: Orange City Fire Department
Eval Program: HMRRP
Eval Source: CERS,

Eval General Type: Compliance Evaluation Inspection
Eval Date: 03-29-2016
Violations Found: Yes
Eval Type: Routine done by local agency
Eval Notes: On site for a routine above ground petroleum storage tank (APST) inspection. Mike Carter, vice president, was present for the inspection and provided consent to inspect. This facility is regulated under the Above Ground Storage Act (APSA). There is equal to or greater than 1,320 but less than 9,999 gallons of regulated petroleum products in drums or tanks sized 55 gallons or larger on site. We reviewed the qualifying petroleum above ground storage on site, which

BILLS SWEEPING SERVICE (Continued) **S113058554**

included oils, used oil, and diesel fuel. The facility had a Spill Prevention, Control and Countermeasure (SPCC) plan. The plan was on site and available for review. SPILL CONTROL: Secondary containment and spill response equipment was provided as described in the plan. INSPECTIONS: Weekly inspections were conducted as described in the plan. Inspection records were on site and available for inspection. EMPLOYEE TRAINING: Annual employee SPCC training was discussed. report PDF to [Truncated]

Eval Division: Orange County Environmental Health
Eval Program: APSA
Eval Source: CERS,

Eval General Type: Other/Unknown
Eval Date: 05-08-2017
Violations Found: No
Eval Type: Other, not routine, done by local agency
Eval Notes: CERS ACCEPTED - Facility Information
Eval Division: Orange County Environmental Health
Eval Program: HW
Eval Source: CERS,

Eval General Type: Compliance Evaluation Inspection
Eval Date: 10-08-2019
Violations Found: No
Eval Type: Routine done by local agency
Eval Notes: On site to conduct a routine Hazardous Waste inspection. Met with Mike Carter, President. The facility is a Small Quantity Generator of automotive repair wastes from maintenance of their vehicle fleet. Walked throughout the facility and observed the facility s Hazardous Waste storage area. Hazardous Waste containers were observed properly labeled and stored closed. The perimeter of the facility was walked and the municipal trash dumpster was observed. There are no signs of illegal disposal. Hazardous waste manifests were available for review. The facility s EPA ID number is active. Emergency plan is maintained on site. No hazardous waste violations were observed this date. This inspection report was sent to info@billsweeping.net.
Eval Division: Orange County Environmental Health
Eval Program: HW
Eval Source: CERS,

Coordinates:
Site ID: 364023
Facility Name: BILLS SWEEPING SERVICE
Env Int Type Code: HWG
Program ID: 10542682
Coord Name: Not reported
Ref Point Type Desc: Center of a facility or station.,
Latitude: 33.830090
Longitude: -117.859950

Affiliation:
Affiliation Type Desc: Parent Corporation
Entity Name: BILLS SWEEPING SERVICE
Entity Title: Not reported
Affiliation Address: Not reported
Affiliation City: Not reported

BILLS SWEEPING SERVICE (Continued) **S113058554**

Affiliation State:	Not reported
Affiliation Country:	Not reported
Affiliation Zip:	Not reported
Affiliation Phone:	,
Affiliation Type Desc:	CUPA District
Entity Name:	Orange County Env Health
Entity Title:	Not reported
Affiliation Address:	1241 East Dyer RoadSuite 120
Affiliation City:	Santa Ana
Affiliation State:	CA
Affiliation Country:	Not reported
Affiliation Zip:	92705-5611
Affiliation Phone:	(714) 433-6406,
Affiliation Type Desc:	Document Preparer
Entity Name:	Michael Carter
Entity Title:	Not reported
Affiliation Address:	Not reported
Affiliation City:	Not reported
Affiliation State:	Not reported
Affiliation Country:	Not reported
Affiliation Zip:	Not reported
Affiliation Phone:	,
Affiliation Type Desc:	Identification Signer
Entity Name:	Michael Carter
Entity Title:	managing partner
Affiliation Address:	Not reported
Affiliation City:	Not reported
Affiliation State:	Not reported
Affiliation Country:	Not reported
Affiliation Zip:	Not reported
Affiliation Phone:	,
Affiliation Type Desc:	Environmental Contact
Entity Name:	Rachel Price
Entity Title:	Not reported
Affiliation Address:	715 W. Fletcher Ave
Affiliation City:	Orange
Affiliation State:	CA
Affiliation Country:	Not reported
Affiliation Zip:	92865
Affiliation Phone:	,
Affiliation Type Desc:	Operator
Entity Name:	BILLS SWEEPING SERVICE
Entity Title:	Not reported
Affiliation Address:	Not reported
Affiliation City:	Not reported
Affiliation State:	Not reported
Affiliation Country:	Not reported
Affiliation Zip:	Not reported
Affiliation Phone:	(714) 637-3180,
Affiliation Type Desc:	Facility Mailing Address
Entity Name:	Mailing Address

BILLS SWEEPING SERVICE (Continued) **S113058554**

Entity Title: Not reported
Affiliation Address: 715 W. Fletcher Ave
Affiliation City: Orange
Affiliation State: CA
Affiliation Country: Not reported
Affiliation Zip: 92865
Affiliation Phone: ,

Affiliation Type Desc: Legal Owner
Entity Name: BILLS SWEEPING SERVICE
Entity Title: Not reported
Affiliation Address: 715 W. Fletcher Ave
Affiliation City: Orange
Affiliation State: CA
Affiliation Country: United States
Affiliation Zip: 92865
Affiliation Phone: (714) 637-3180,

CERS TANKS:
Name: BILLS SWEEPING SERVICE
Address: 715 W FLETCHER AVE
City,State,Zip: ORANGE, CA 92865
Site ID: 364023
CERS ID: 10542682
CERS Description: Aboveground Petroleum Storage

Violations:
Site ID: 364023
Site Name: BILLS SWEEPING SERVICE
Violation Date: 09-09-2020
Citation: HSC 6.95 25508(a)(1) - California Health and Safety Code, Chapter 6.95, Section(s) 25508(a)(1)
Violation Description: Failure to complete and electronically submit a site map with all required content.
Violation Notes: Returned to compliance on 01/14/2021.
Violation Division: Orange City Fire Department
Violation Program: HMRRP
Violation Source: CERS,

Site ID: 364023
Site Name: BILLS SWEEPING SERVICE
Violation Date: 09-09-2020
Citation: HSC 6.95 25508(a)(1) - California Health and Safety Code, Chapter 6.95, Section(s) 25508(a)(1)
Violation Description: Failure to complete and electronically submit hazardous material inventory information for all reportable hazardous materials on site at or above reportable quantities.
Violation Notes: Returned to compliance on 01/14/2021.
Violation Division: Orange City Fire Department
Violation Program: HMRRP
Violation Source: CERS,

Site ID: 364023
Site Name: BILLS SWEEPING SERVICE
Violation Date: 03-29-2016
Citation: HSC 6.67 25270.4.5(a) - California Health and Safety Code, Chapter

BILLS SWEEPING SERVICE (Continued) **S113058554**

6.67, Section(s) 25270.4.5(a)
Violation Description: Failure to schedule and conduct spill prevention briefings at least once a year.
Violation Notes: Returned to compliance on 07/03/2017. The facility s oil handling employee(s) did not receive annual SPCC refresher training. Train the oil handlers as required. Submit a copy of the updated annual training outline and sign in page to this Agency within 30 days.
Violation Division: Orange County Environmental Health
Violation Program: APSA
Violation Source: CERS,

Site ID: 364023
Site Name: BILLS SWEEPING SERVICE
Violation Date: 03-29-2016
Citation: HSC 6.67 25270.4.5(a) - California Health and Safety Code, Chapter 6.67, Section(s) 25270.4.5(a)
Violation Description: Failure to perform a five-year review of the SPCC plan.
Violation Notes: Returned to compliance on 07/03/2017. The SPCC plan s most recent review date was 11-10-10. The plan must be reviewed once every 5 years. Complete the review. Update to be current. Submit a copy of the updated review signature and date page to this Agency within 30 days.
Violation Division: Orange County Environmental Health
Violation Program: APSA
Violation Source: CERS,

Site ID: 364023
Site Name: BILLS SWEEPING SERVICE
Violation Date: 11-12-2015
Citation: HSC 6.95 25508.2 - California Health and Safety Code, Chapter 6.95, Section(s) 25508.2
Violation Description: Failure to annually review and electronically certify that the business plan is complete, accurate, and up-to-date.
Violation Notes: Returned to compliance on 02/27/2017. Verified, owner requested access from CUPA on 10/28/15, pending authorization. Called and left a message on VM.
Violation Division: Orange City Fire Department
Violation Program: HMRRP
Violation Source: CERS,

Evaluation:
Eval General Type: Compliance Evaluation Inspection
Eval Date: 09-09-2020
Violations Found: Yes
Eval Type: Routine done by local agency
Eval Notes: field verification.
Eval Division: Orange City Fire Department
Eval Program: HMRRP
Eval Source: CERS,

Eval General Type: Compliance Evaluation Inspection
Eval Date: 10-08-2019
Violations Found: No
Eval Type: Routine done by local agency
Eval Notes: On site to conduct a routine Aboveground Petroleum Storage Tank (APST) inspection. Met with Mike Carter, President. The facility is a Tier I Qualified Facility. The following petroleum storage capacity was observed: - 2,000 gallons diesel, double-walled tank - 220 gallon

BILLS SWEEPING SERVICE (Continued) **S113058554**

waste oil, double-walled tank - 200 gallon new motor oil, single-walled tank with containment The 2,000 gallon diesel APST has tertiary containment and the 200 gallon new motor oil APST is stored within fiberglass containment. Containment was observed free of liquid and debris at this time. A Spill Prevention Control & Countermeasures (SPCC) Plan dated 2019 was available for review and is complete. Employee training records were available for review. Inspection records of APSTs were available for review. This inspection report was sent to info@billssweeping.net.

Eval Division: Orange County Environmental Health
Eval Program: APSA
Eval Source: CERS,

Eval General Type: Compliance Evaluation Inspection
Eval Date: 11-20-2017
Violations Found: No
Eval Type: Routine done by local agency
Eval Notes: Field verification of chemical inventory, no violations noted.
Eval Division: Orange City Fire Department
Eval Program: HMRRP
Eval Source: CERS,

Eval General Type: Compliance Evaluation Inspection
Eval Date: 03-29-2016
Violations Found: No
Eval Type: Routine done by local agency
Eval Notes: On site for a routine hazardous waste inspection. Mike Carter, vice president, was present for the inspection and provided consent to inspect. The facility s operations and the waste generated were discussed. The inspection included a walk of the facility's outside perimeter and its trash storage areas. I did not observe hazardous waste in the facility's trash or as run off on the ground. The storage of the shop's hazardous waste was inspected. The storage containers were closed and labeled with the required information. The receipts for the removal of the facility's hazardous waste were on site and available for inspection. The records for the last year were reviewed. The facility had a SPCC plan, which contained spill response directions and emergency contact numbers. report PDF to mike@streetsweeper.com
Eval Division: Orange County Environmental Health
Eval Program: HW
Eval Source: CERS,

Eval General Type: Compliance Evaluation Inspection
Eval Date: 08-10-2022
Violations Found: No
Eval Type: Routine done by local agency
Eval Notes: On site to conduct a routine Aboveground Petroleum Storage inspection. This Agency received a notification the facility had closed. I went on site and observed the facility had been removed. The property is under construction and down to bare dirt. A task was sent to data entry to inactivate this record.
Eval Division: Orange County Environmental Health
Eval Program: APSA
Eval Source: CERS,

Eval General Type: Compliance Evaluation Inspection

BILLS SWEEPING SERVICE (Continued) **S113058554**

Eval Date: 08-10-2022
Violations Found: No
Eval Type: Routine done by local agency
Eval Notes: On site to conduct a routine Hazardous Waste inspection. This Agency received a notification the facility had closed. I went on site and observed the facility had been removed. The property is under construction and down to bare dirt. A task was sent to data entry to inactivate this record.
Eval Division: Orange County Environmental Health
Eval Program: HW
Eval Source: CERS,

Eval General Type: Compliance Evaluation Inspection
Eval Date: 11-12-2015
Violations Found: Yes
Eval Type: Routine done by local agency
Eval Notes: Pending CUPA authorization to report electronically. Request made on 10/28/15.
Eval Division: Orange City Fire Department
Eval Program: HMRRP
Eval Source: CERS,

Eval General Type: Compliance Evaluation Inspection
Eval Date: 03-29-2016
Violations Found: Yes
Eval Type: Routine done by local agency
Eval Notes: On site for a routine above ground petroleum storage tank (APST) inspection. Mike Carter, vice president, was present for the inspection and provided consent to inspect. This facility is regulated under the Above Ground Storage Act (APSA). There is equal to or greater than 1,320 but less than 9,999 gallons of regulated petroleum products in drums or tanks sized 55 gallons or larger on site. We reviewed the qualifying petroleum above ground storage on site, which included oils, used oil, and diesel fuel. The facility had a Spill Prevention, Control and Countermeasure (SPCC) plan. The plan was on site and available for review. SPILL CONTROL: Secondary containment and spill response equipment was provided as described in the plan. INSPECTIONS: Weekly inspections were conducted as described in the plan. Inspection records were on site and available for inspection. EMPLOYEE TRAINING: Annual employee SPCC training was discussed. report PDF to [Truncated]
Eval Division: Orange County Environmental Health
Eval Program: APSA
Eval Source: CERS,

Eval General Type: Other/Unknown
Eval Date: 05-08-2017
Violations Found: No
Eval Type: Other, not routine, done by local agency
Eval Notes: CERS ACCEPTED - Facility Information
Eval Division: Orange County Environmental Health
Eval Program: HW
Eval Source: CERS,

Eval General Type: Compliance Evaluation Inspection
Eval Date: 10-08-2019
Violations Found: No

BILLS SWEEPING SERVICE (Continued) **S113058554**

Eval Type: Routine done by local agency
Eval Notes: On site to conduct a routine Hazardous Waste inspection. Met with Mike Carter, President. The facility is a Small Quantity Generator of automotive repair wastes from maintenance of their vehicle fleet. Walked throughout the facility and observed the facility s Hazardous Waste storage area. Hazardous Waste containers were observed properly labeled and stored closed. The perimeter of the facility was walked and the municipal trash dumpster was observed. There are no signs of illegal disposal. Hazardous waste manifests were available for review. The facility s EPA ID number is active. Emergency plan is maintained on site. No hazardous waste violations were observed this date. This inspection report was sent to info@billsweeping.net.
Eval Division: Orange County Environmental Health
Eval Program: HW
Eval Source: CERS,

Coordinates:
Site ID: 364023
Facility Name: BILLS SWEEPING SERVICE
Env Int Type Code: HWG
Program ID: 10542682
Coord Name: Not reported
Ref Point Type Desc: Center of a facility or station.,
Latitude: 33.830090
Longitude: -117.859950

Affiliation:
Affiliation Type Desc: Parent Corporation
Entity Name: BILLS SWEEPING SERVICE
Entity Title: Not reported
Affiliation Address: Not reported
Affiliation City: Not reported
Affiliation State: Not reported
Affiliation Country: Not reported
Affiliation Zip: Not reported
Affiliation Phone: ,

Affiliation Type Desc: CUPA District
Entity Name: Orange County Env Health
Entity Title: Not reported
Affiliation Address: 1241 East Dyer RoadSuite 120
Affiliation City: Santa Ana
Affiliation State: CA
Affiliation Country: Not reported
Affiliation Zip: 92705-5611
Affiliation Phone: (714) 433-6406,

Affiliation Type Desc: Document Preparer
Entity Name: Michael Carter
Entity Title: Not reported
Affiliation Address: Not reported
Affiliation City: Not reported
Affiliation State: Not reported
Affiliation Country: Not reported
Affiliation Zip: Not reported
Affiliation Phone: ,

BILLS SWEEPING SERVICE (Continued) **S113058554**

Affiliation Type Desc:	Identification Signer
Entity Name:	Michael Carter
Entity Title:	managing partner
Affiliation Address:	Not reported
Affiliation City:	Not reported
Affiliation State:	Not reported
Affiliation Country:	Not reported
Affiliation Zip:	Not reported
Affiliation Phone:	,

Affiliation Type Desc:	Environmental Contact
Entity Name:	Rachel Price
Entity Title:	Not reported
Affiliation Address:	715 W. Fletcher Ave
Affiliation City:	Orange
Affiliation State:	CA
Affiliation Country:	Not reported
Affiliation Zip:	92865
Affiliation Phone:	,

Affiliation Type Desc:	Operator
Entity Name:	BILLS SWEEPING SERVICE
Entity Title:	Not reported
Affiliation Address:	Not reported
Affiliation City:	Not reported
Affiliation State:	Not reported
Affiliation Country:	Not reported
Affiliation Zip:	Not reported
Affiliation Phone:	(714) 637-3180,

Affiliation Type Desc:	Facility Mailing Address
Entity Name:	Mailing Address
Entity Title:	Not reported
Affiliation Address:	715 W. Fletcher Ave
Affiliation City:	Orange
Affiliation State:	CA
Affiliation Country:	Not reported
Affiliation Zip:	92865
Affiliation Phone:	,

Affiliation Type Desc:	Legal Owner
Entity Name:	BILLS SWEEPING SERVICE
Entity Title:	Not reported
Affiliation Address:	715 W. Fletcher Ave
Affiliation City:	Orange
Affiliation State:	CA
Affiliation Country:	United States
Affiliation Zip:	92865
Affiliation Phone:	(714) 637-3180,

HWTS:

Name:	BILLS SWEEPING SVC LLC
Address:	715 W FLETCHER AVE
Address 2:	Not reported
City,State,Zip:	ORANGE, CA 92865
EPA ID:	CAL000096437

BILLS SWEEPING SERVICE (Continued) **S113058554**

Inactive Date:	06/30/2017
Create Date:	01/29/1993
Last Act Date:	Not reported
Mailing Name:	Not reported
Mailing Address:	715 W FLETCHER AVE
Mailing Address 2:	Not reported
Mailing City,State,Zip:	ORANGE, CA 928652598
Owner Name:	BILLS SWEEPING SERVICE LLC
Owner Address:	715 W FLETCHER AVE
Owner Address 2:	Not reported
Owner City,State,Zip:	ORANGE, CA 928652598
Owner Phone:	Not reported
Owner Fax:	Not reported
Contact Name:	MICHAEL CARTER
Contact Address:	715 W FLETCHER AVE
Contact Address 2:	Not reported
City,State,Zip:	ORANGE, CA 928652598
Contact Phone:	Not reported
Contact Fax:	Not reported
Facility Status:	Inactive
Facility Type:	PERMANENT
Category:	STATE
Latitude:	33.829619
Longitude:	-117.860039

NAICS:

EPA ID:	CAL000096437
Create Date:	2004-10-20 10:23:57.043
NAICS Code:	488119
NAICS Description:	Other Airport Operations
Issued EPA ID Date:	1993-01-29 00:00:00
Inactive Date:	2017-06-30 00:00:00
Facility Name:	BILLS SWEEPING SVC LLC
Facility Address:	715 W FLETCHER AVE
Facility Address 2:	Not reported
Facility City:	ORANGE
Facility County:	Not reported
Facility State:	CA
Facility Zip:	928652525

Name:	VENTURE POINT
Address:	715 W FLETCHER AVE
Address 2:	Not reported
City,State,Zip:	ORANGE, CA 92865
EPA ID:	CAC003175466
Inactive Date:	08/09/2022
Create Date:	05/10/2022
Last Act Date:	Not reported
Mailing Name:	Not reported
Mailing Address:	4685 MACARTHUR CT STE 375
Mailing Address 2:	Not reported
Mailing City,State,Zip:	NEWPORT BEACH, CA 92660
Owner Name:	VENTURE POINT
Owner Address:	4685 MACARTHUR CT STE 375
Owner Address 2:	Not reported
Owner City,State,Zip:	NEWPORT BEACH, CA 92660
Owner Phone:	Not reported

BILLS SWEEPING SERVICE (Continued) **S113058554**

Owner Fax: Not reported
Contact Name: JOHN CLEMENT
Contact Address: 4685 MACARTHUR CT STE 375
Contact Address 2: Not reported
City,State,Zip: NEWPORT BEACH, CA 92660
Contact Phone: Not reported
Contact Fax: Not reported
Facility Status: Inactive
Facility Type: Temporary
Category: State
Latitude: 33.8296475
Longitude: -117.85998599

HAZNET:
Name: BILLS SWEEPING SVC INC
Address: 715 W FLETCHER AVE
Address 2: Not reported
City,State,Zip: ORANGE, CA 928652525
Contact: MARK CARTER
Telephone: 7146373180
Mailing Name: Not reported
Mailing Address: 715 W FLETCHER AVE

Year: 2004
Gepaid: CAL000096437
TSD EPA ID: CAD028409019
CA Waste Code: 223 - Unspecified oil-containing waste
Disposal Method: T01 - Treatment, Tank
Tons: 0.834

Year: 1999
Gepaid: CAL000096437
TSD EPA ID: CAT000613893
CA Waste Code: 134 - Aqueous solution with total organic residues less than 10 percent
Disposal Method: H01 - Transfer Station
Tons: 0.5712

Year: 1998
Gepaid: CAL000096437
TSD EPA ID: CAT080013352
CA Waste Code: 133 - Aqueous solution with total organic residues 10 percent or more
Disposal Method: R01 - Recycler
Tons: 0.7506

Year: 1997
Gepaid: CAL000096437
TSD EPA ID: CAT080013352
CA Waste Code: 133 - Aqueous solution with total organic residues 10 percent or more
Disposal Method: R01 - Recycler
Tons: 1.668

Additional Information:
Year: 2004
Gen EPA ID: CAL000096437

BILLS SWEEPING SERVICE (Continued) **S113058554**

Shipment Date:	20040323
Creation Date:	8/23/2004 8:30:10
Receipt Date:	20040323
Manifest ID:	23552467
Trans EPA ID:	CAD000603738
Trans Name:	NORTH STATE ENVIRONMENTAL
Trans 2 EPA ID:	Not reported
Trans 2 Name:	Not reported
TSDF EPA ID:	CAD028409019
Trans Name:	CROSBY AND OVERTON
TSDF Alt EPA ID:	CAD028409019
TSDF Alt Name:	Not reported
Waste Code Description:	223 - Unspecified oil-containing waste
RCRA Code:	Not reported
Meth Code:	T01 - Treatment, Tank
Quantity Tons:	0.834
Waste Quantity:	200
Quantity Unit:	G
Additional Code 1:	Not reported
Additional Code 2:	Not reported
Additional Code 3:	Not reported
Additional Code 4:	Not reported
Additional Code 5:	Not reported

Additional Information:

Year:	1999
Gen EPA ID:	CAL000096437

Shipment Date:	19991221
Creation Date:	2/15/2000 0:00:00
Receipt Date:	19991223
Manifest ID:	99534573
Trans EPA ID:	ILD984908202
Trans Name:	Not reported
Trans 2 EPA ID:	SCD987574647
Trans 2 Name:	Not reported
TSDF EPA ID:	CAT000613893
Trans Name:	Not reported
TSDF Alt EPA ID:	Not reported
TSDF Alt Name:	Not reported
Waste Code Description:	134 - Aqueous solution with <10% total organic residues
RCRA Code:	D039
Meth Code:	H01 - Transfer Station
Quantity Tons:	0.168
Waste Quantity:	40
Quantity Unit:	G
Additional Code 1:	Not reported
Additional Code 2:	Not reported
Additional Code 3:	Not reported
Additional Code 4:	Not reported
Additional Code 5:	Not reported

Shipment Date:	19990929
Creation Date:	11/18/1999 0:00:00
Receipt Date:	19991001
Manifest ID:	99505074
Trans EPA ID:	ILD984908202

BILLS SWEEPING SERVICE (Continued) **S113058554**

Trans Name:	Not reported
Trans 2 EPA ID:	SCD987574647
Trans 2 Name:	Not reported
TSDF EPA ID:	CAT000613893
Trans Name:	Not reported
TSDF Alt EPA ID:	Not reported
TSDF Alt Name:	Not reported
Waste Code Description:	134 - Aqueous solution with <10% total organic residues
RCRA Code:	D039
Meth Code:	H01 - Transfer Station
Quantity Tons:	0.1932
Waste Quantity:	46
Quantity Unit:	G
Additional Code 1:	Not reported
Additional Code 2:	Not reported
Additional Code 3:	Not reported
Additional Code 4:	Not reported
Additional Code 5:	Not reported

Shipment Date:	19990707
Creation Date:	8/24/1999 0:00:00
Receipt Date:	19990709
Manifest ID:	99234848
Trans EPA ID:	ILD984908202
Trans Name:	Not reported
Trans 2 EPA ID:	SCD987574647
Trans 2 Name:	Not reported
TSDF EPA ID:	CAT000613893
Trans Name:	Not reported
TSDF Alt EPA ID:	Not reported
TSDF Alt Name:	Not reported
Waste Code Description:	134 - Aqueous solution with <10% total organic residues
RCRA Code:	D039
Meth Code:	H01 - Transfer Station
Quantity Tons:	0.21
Waste Quantity:	50
Quantity Unit:	G
Additional Code 1:	Not reported
Additional Code 2:	Not reported
Additional Code 3:	Not reported
Additional Code 4:	Not reported
Additional Code 5:	Not reported

Additional Information:

Year:	1998
Gen EPA ID:	CAL000096437

Shipment Date:	19980122
Creation Date:	4/16/1998 0:00:00
Receipt Date:	19980122
Manifest ID:	96835157
Trans EPA ID:	CAD028277036
Trans Name:	Not reported
Trans 2 EPA ID:	Not reported
Trans 2 Name:	Not reported
TSDF EPA ID:	CAT080013352
Trans Name:	Not reported

BILLS SWEEPING SERVICE (Continued) **S113058554**

TSDF Alt EPA ID:	Not reported
TSDF Alt Name:	Not reported
Waste Code Description:	133 - Aqueous solution with 10% or more total organic residues
RCRA Code:	Not reported
Meth Code:	R01 - Recycler
Quantity Tons:	0.7506
Waste Quantity:	180
Quantity Unit:	G
Additional Code 1:	Not reported
Additional Code 2:	Not reported
Additional Code 3:	Not reported
Additional Code 4:	Not reported
Additional Code 5:	Not reported

Additional Information:

Year:	1997
Gen EPA ID:	CAL000096437
Shipment Date:	19970808
Creation Date:	7/23/1998 0:00:00
Receipt Date:	19970809
Manifest ID:	96819178
Trans EPA ID:	CAD028277036
Trans Name:	Not reported
Trans 2 EPA ID:	Not reported
Trans 2 Name:	Not reported
TSDF EPA ID:	CAT080013352
Trans Name:	Not reported
TSDF Alt EPA ID:	Not reported
TSDF Alt Name:	Not reported
Waste Code Description:	133 - Aqueous solution with 10% or more total organic residues
RCRA Code:	Not reported
Meth Code:	R01 - Recycler
Quantity Tons:	0.834
Waste Quantity:	200
Quantity Unit:	G
Additional Code 1:	Not reported
Additional Code 2:	Not reported
Additional Code 3:	Not reported
Additional Code 4:	Not reported
Additional Code 5:	Not reported
Shipment Date:	19970228
Creation Date:	6/26/1997 0:00:00
Receipt Date:	19970301
Manifest ID:	96784894
Trans EPA ID:	CAD028277036
Trans Name:	Not reported
Trans 2 EPA ID:	Not reported
Trans 2 Name:	Not reported
TSDF EPA ID:	CAT080013352
Trans Name:	Not reported
TSDF Alt EPA ID:	CAT080013352
TSDF Alt Name:	Not reported
Waste Code Description:	133 - Aqueous solution with 10% or more total organic residues
RCRA Code:	Not reported
Meth Code:	R01 - Recycler

BILLS SWEEPING SERVICE (Continued) **S113058554**

Quantity Tons:	0.834
Waste Quantity:	200
Quantity Unit:	G
Additional Code 1:	Not reported
Additional Code 2:	Not reported
Additional Code 3:	Not reported
Additional Code 4:	Not reported
Additional Code 5:	Not reported

A13 **BILL'S SWEEPING SERVICE, INC.** **CA RGA LUST** **S114583327**
Target Property **715 WEST FLETCHER STREET** **N/A**
ORANGE, CA

Site 13 of 20 in cluster A

Actual: 203 ft.

RGA LUST:

Name:	BILL'S SWEEPING SERVICE, INC.
Address:	715 WEST FLETCHER STREET
City:	ORANGE
State:	ORANGE

1992 BILL'S SWEEPING SERVICE, INC. 715 WEST FLETCHER STREET

A14 **VENTURE POINT** **FINDS** **1027281314**
Target Property **715 W FLETCHER AVE** **N/A**
ORANGE, CA 92865

Site 14 of 20 in cluster A

Actual: 203 ft.

FINDS:

Registry ID: 110071264617

Click Here for FRS Facility Detail Report:

Environmental Interest/Information System:
The Resource Conservation and Recovery Act Information System (RCRAInfo) is EPA's comprehensive information system in support of the Resource Conservation and Recovery Act (RCRA) of 1976 and the Hazardous and Solid Waste Amendments (HSWA) of 1984. It tracks many types of information about generators, transporters, treaters, storers, and disposers of hazardous waste.

Click this hyperlink while viewing on your computer to access additional FINDS: detail in the EDR Site Report.

A15 **1X BILL'S SWEEPING SERVICE CORP** **CA HWTS** **S124522240**
Target Property **715 W FLETCHER ST** **N/A**
ORANGE, CA 92665

Site 15 of 20 in cluster A

Actual: 203 ft.

HWTS:

Name:	1X BILL'S SWEEPING SERVICE CORP
Address:	715 W FLETCHER ST
Address 2:	Not reported
City,State,Zip:	ORANGE, CA 92665
EPA ID:	CAC000003897

1X BILL'S SWEEPING SERVICE CORP (Continued) **S124522240**

Inactive Date:	10/25/2000
Create Date:	04/02/1987
Last Act Date:	Not reported
Mailing Name:	Not reported
Mailing Address:	715 W FLETCHER ST
Mailing Address 2:	Not reported
Mailing City,State,Zip:	ORANGE, CA 926650000
Owner Name:	Not reported
Owner Address:	Not reported
Owner Address 2:	Not reported
Owner City,State,Zip:	Not reported
Owner Phone:	Not reported
Owner Fax:	Not reported
Contact Name:	MARK CARTER
Contact Address:	Not reported
Contact Address 2:	Not reported
City,State,Zip:	Not reported
Contact Phone:	Not reported
Contact Fax:	Not reported
Facility Status:	Inactive
Facility Type:	TEMPORARY
Category:	STATE
Latitude:	33.575711
Longitude:	-117.681048

A16 **BILL'S SWEEPING SERVICE, INC.** **CA RGA LUST** **S114583324**
Target **715 FLETCHER STREET, WES** **N/A**
Property **ORANGE, CA**

Site 16 of 20 in cluster A

Actual: **203 ft.**

RGA LUST:

Name:	BILL'S SWEEPING SERVICE, INC.		
Address:	715 FLETCHER STREET, WES		
City:	ORANGE		
State:	ORANGE		
	1995	BILL'S SWEEPING SERVICE, INC.	715 FLETCHER STREET, WES
Name:	BILL'S SWEEPING SERVICE, INC.		
Address:	715 FLETCHER STREET, WES		
City:	ORANGE		
State:	ORANGE		
	1993	BILL'S SWEEPING SERVICE, INC.	715 FLETCHER STREET, WES

A17 **ORANGE TRUCK STOP** **CA HIST UST** **U001577497**
SE **643 W FLETCHER** **N/A**
< 1/8 **ORANGE, CA 92665**
0.012 mi.
64 ft. **Site 17 of 20 in cluster A**

Relative: **Lower**

Actual: **194 ft.**

HIST UST:

Name:	ORANGE TRUCK STOP
Address:	643 W FLETCHER
City,State,Zip:	ORANGE, CA 92665
File Number:	0002ec2b

ORANGE TRUCK STOP (Continued) **U001577497**

URL:

Region:	STATE
Facility ID:	00000022391
Facility Type:	Gas Station
Other Type:	Not reported
Contact Name:	Not reported
Telephone:	7146373530
Owner Name:	O. T. S. INC.
Owner Address:	643 W. FLETCHER
Owner City,St,Zip:	ORANGE, CA 92665
Total Tanks:	0004
Tank Num:	001
Container Num:	1
Year Installed:	Not reported
Tank Capacity:	00012000
Tank Used for:	PRODUCT
Type of Fuel:	DIESEL
Container Construction Thickness:	Not reported
Leak Detection:	None
Tank Num:	002
Container Num:	2
Year Installed:	Not reported
Tank Capacity:	00010000
Tank Used for:	PRODUCT
Type of Fuel:	DIESEL
Container Construction Thickness:	Not reported
Leak Detection:	None
Tank Num:	003
Container Num:	3
Year Installed:	Not reported
Tank Capacity:	00008000
Tank Used for:	PRODUCT
Type of Fuel:	UNLEADED
Container Construction Thickness:	Not reported
Leak Detection:	None
Tank Num:	004
Container Num:	4
Year Installed:	Not reported
Tank Capacity:	00010000
Tank Used for:	PRODUCT
Type of Fuel:	REGULAR
Container Construction Thickness:	Not reported
Leak Detection:	None

Click here for Geo Tracker PDF:

A18
SE
< 1/8
0.012 mi.
64 ft.

ORANGE TRUCK STOP
643 W FLETCHER AVE
ORANGE, CA 92665

Site 18 of 20 in cluster A

EDR Hist Auto **1020507141**
N/A

Relative:
Lower

Actual:
194 ft.

EDR Hist Auto

Year:	Name:	Type:
1973	ORANGE TRUCK STOP	Gasoline Service Stations
1974	ORANGE TRUCK STOP	Gasoline Service Stations
1977	ORANGE TRUCK STOP	Gasoline Service Stations
1978	ORANGE TRUCK STOP	Gasoline Service Stations
1979	ORANGE TRUCK STOP	Gasoline Service Stations
1980	ORANGE TRUCK STOP	Gasoline Service Stations
1982	O T S INC	Gasoline Service Stations
1983	O T S INC	Gasoline Service Stations
1985	O T S INC	Gasoline Service Stations

A19
SE
< 1/8
0.027 mi.
145 ft.

BILL'S SWEEPING SERVICE, INC.
714 W FLETCHER AVE
ORANGE, CA 92665

Site 19 of 20 in cluster A

CA HIST UST **U001577480**
N/A

Relative:
Lower

Actual:
191 ft.

HIST UST:

Name:	BILL'S SWEEPING SERVICE, INC.
Address:	714 W FLETCHER AVE
City,State,Zip:	ORANGE, CA 92665
File Number:	Not reported
URL:	Not reported
Region:	STATE
Facility ID:	00000035474
Facility Type:	Other
Other Type:	STREET SWEEP
Contact Name:	MARK CARTER
Telephone:	7146373180
Owner Name:	BILL'S SWEEPING SERVICE, INC.
Owner Address:	714 W. FLETCHER ST.
Owner City,St,Zip:	ORANGE, CA 92665
Total Tanks:	0003
Tank Num:	001
Container Num:	-1-
Year Installed:	1962
Tank Capacity:	00001000
Tank Used for:	PRODUCT
Type of Fuel:	REGULAR
Container Construction Thickness:	Not reported
Leak Detection:	Visual, None
Tank Num:	002
Container Num:	-2-
Year Installed:	1978
Tank Capacity:	00000550
Tank Used for:	PRODUCT
Type of Fuel:	UNLEADED
Container Construction Thickness:	Not reported
Leak Detection:	None

BILL'S SWEEPING SERVICE, INC. (Continued) **U001577480**

Tank Num:	003
Container Num:	-3-
Year Installed:	1978
Tank Capacity:	00000550
Tank Used for:	PRODUCT
Type of Fuel:	DIESEL
Container Construction Thickness:	Not reported
Leak Detection:	None

A20 **BILLS SWEEPING SERVICE INC** **CA HIST UST** **S118407979**
SE **714 W FLETCHER ST** **N/A**
< 1/8 **ORANGE, CA 92665**
0.027 mi.
145 ft. **Site 20 of 20 in cluster A**

Relative:
Lower

Actual:
191 ft.

HIST UST:

Name:	BILLS SWEEPING SERVICE INC
Address:	714 W FLETCHER ST
City,State,Zip:	ORANGE, CA 92665
File Number:	0002e633
URL:	
Region:	Not reported
Facility ID:	Not reported
Facility Type:	Not reported
Other Type:	Not reported
Contact Name:	Not reported
Telephone:	Not reported
Owner Name:	Not reported
Owner Address:	Not reported
Owner City,St,Zip:	Not reported
Total Tanks:	Not reported
Tank Num:	Not reported
Container Num:	Not reported
Year Installed:	Not reported
Tank Capacity:	Not reported
Tank Used for:	Not reported
Type of Fuel:	Not reported
Container Construction Thickness:	Not reported
Leak Detection:	Not reported

Click here for Geo Tracker PDF:

B21 **CUNDIFF STEEL FABRICATING & ER** **CA CERS HAZ WASTE** **U001577483**
SSW **732 W FLETCHER AVE** **CA HIST UST** **N/A**
< 1/8 **ORANGE, CA 92665** **CA EMI**
0.062 mi. **CA NPDES**
330 ft. **Site 1 of 9 in cluster B** **CA WDS**
CA CIWQS
Relative: **CA CERS**
Lower

Actual:
191 ft.

CERS HAZ WASTE:

Name:	CUNDIFF STEEL FABRICATING
Address:	732 W FLETCHER AVE
City,State,Zip:	ORANGE, CA 92865

CUNDIFF STEEL FABRICATING & ER (Continued) **U001577483**

Site ID: 411083
CERS ID: 10521493
CERS Description: Hazardous Waste Generator

HIST UST:
Name: CUNDIFF STEEL FABRICATING & ER
Address: 732 W FLETCHER AVE
City,State,Zip: ORANGE, CA 92665
File Number: Not reported
URL: Not reported
Region: STATE
Facility ID: 00000053554
Facility Type: Other
Other Type: FABRICATING
Contact Name: JOE FLORES
Telephone: 7146372211
Owner Name: CUNDIFF STEEL FABRICATING & ER
Owner Address: 732 WEST FLETCHER AVENUE
Owner City,St,Zip: ORANGE, CA 92665
Total Tanks: 0002

Tank Num: 001
Container Num: #1
Year Installed: 1980
Tank Capacity: 00009950
Tank Used for: PRODUCT
Type of Fuel: REGULAR
Container Construction Thickness: Not reported
Leak Detection: Stock Inventor

Tank Num: 002
Container Num: #2
Year Installed: 1968
Tank Capacity: 00001000
Tank Used for: PRODUCT
Type of Fuel: PREMIUM
Container Construction Thickness: Not reported
Leak Detection: Stock Inventor

EMI:
Name: CUNDIFF STEEL FAB & ERECTING
Address: 732 W FLETCHER AV
City,State,Zip: ORANGE, CA 92665
Year: 1993
County Code: 30
Air Basin: SC
Facility ID: 4329
Air District Name: SC
SIC Code: 3441
Air District Name: SOUTH COAST AQMD
Community Health Air Pollution Info System: Not reported
Consolidated Emission Reporting Rule: Not reported
Total Organic Hydrocarbon Gases Tons/Yr: 1
Reactive Organic Gases Tons/Yr: 0
Carbon Monoxide Emissions Tons/Yr: 0
NOX - Oxides of Nitrogen Tons/Yr: 0

CUNDIFF STEEL FABRICATING & ER (Continued) **U001577483**

SOX - Oxides of Sulphur Tons/Yr: 0
Particulate Matter Tons/Yr: 0
Part. Matter 10 Micrometers and Smllr Tons/Yr: 0

Name: CUNDIFF STEEL FAB & ERECTING
Address: 732 W FLETCHER AV
City,State,Zip: ORANGE, CA 92665
Year: 1995
County Code: 30
Air Basin: SC
Facility ID: 4329
Air District Name: SC
SIC Code: 3441
Air District Name: SOUTH COAST AQMD
Community Health Air Pollution Info System: Not reported
Consolidated Emission Reporting Rule: Not reported
Total Organic Hydrocarbon Gases Tons/Yr: 1
Reactive Organic Gases Tons/Yr: 0
Carbon Monoxide Emissions Tons/Yr: 0
NOX - Oxides of Nitrogen Tons/Yr: 0
SOX - Oxides of Sulphur Tons/Yr: 0
Particulate Matter Tons/Yr: 0
Part. Matter 10 Micrometers and Smllr Tons/Yr: 0

NPDES:
Name: CUNDIFF STEEL
Address: 732 W FLETCHER AVE
City,State,Zip: ORANGE, CA 92865
Facility Status: Not reported
NPDES Number: Not reported
Region: Not reported
Agency Number: Not reported
Regulatory Measure ID: Not reported
Place ID: Not reported
Order Number: Not reported
WDID: 8 30I005334
Regulatory Measure Type: Industrial
Program Type: Not reported
Adoption Date Of Regulatory Measure: Not reported
Effective Date Of Regulatory Measure: Not reported
Termination Date Of Regulatory Measure: Not reported
Expiration Date Of Regulatory Measure: Not reported
Discharge Address: Not reported
Discharge Name: Not reported
Discharge City: Not reported
Discharge State: Not reported
Discharge Zip: Not reported
Status: Active
Status Date: 04/10/1992
Operator Name: Cundiff Steel Fab Erect
Operator Address: 732 W Fletcher Ave
Operator City: Orange
Operator State: California
Operator Zip: 92857

NPDES as of 03/2018:
NPDES Number: Not reported

CUNDIFF STEEL FABRICATING & ER (Continued) **U001577483**

Status:	Not reported
Agency Number:	Not reported
Region:	8
Regulatory Measure ID:	208526
Order Number:	Not reported
Regulatory Measure Type:	Industrial
Place ID:	Not reported
WDID:	8 30I005334
Program Type:	Not reported
Adoption Date Of Regulatory Measure:	Not reported
Effective Date Of Regulatory Measure:	Not reported
Expiration Date Of Regulatory Measure:	Not reported
Termination Date Of Regulatory Measure:	Not reported
Discharge Name:	Not reported
Discharge Address:	Not reported
Discharge City:	Not reported
Discharge State:	Not reported
Discharge Zip:	Not reported
Received Date:	05/09/2008
Processed Date:	04/10/1992
Status:	Active
Status Date:	04/10/1992
Place Size:	3
Place Size Unit:	Acres
Contact:	Charles Piscopo
Contact Title:	Operations Manager
Contact Phone:	714637211-2
Contact Phone Ext:	14
Contact Email:	charlie@cundiff-steel.com
Operator Name:	Cundiff Steel Fab Erect
Operator Address:	732 W Fletcher Ave
Operator City:	Orange
Operator State:	California
Operator Zip:	92857
Operator Contact:	Charles Piscopo
Operator Contact Title:	Operations Manager
Operator Contact Phone:	714-637-2211
Operator Contact Phone Ext:	14
Operator Contact Email:	charlie@cundiff-steel.com
Operator Type:	Private Business
Developer:	Not reported
Developer Address:	Not reported
Developer City:	Not reported
Developer State:	California
Developer Zip:	Not reported
Developer Contact:	Not reported
Developer Contact Title:	Not reported
Constype Linear Utility Ind:	Not reported
Emergency Phone:	714-936-6371
Emergency Phone Ext:	Not reported
Constype Above Ground Ind:	Not reported
Constype Below Ground Ind:	Not reported
Constype Cable Line Ind:	Not reported
Constype Comm Line Ind:	Not reported
Constype Commertial Ind:	Not reported
Constype Electrical Line Ind:	Not reported
Constype Gas Line Ind:	Not reported

CUNDIFF STEEL FABRICATING & ER (Continued) **U001577483**

Constype Industrial Ind:	Not reported
Constype Other Description:	Not reported
Constype Other Ind:	Not reported
Constype Recons Ind:	Not reported
Constype Residential Ind:	Not reported
Constype Transport Ind:	Not reported
Constype Utility Description:	Not reported
Constype Utility Ind:	Not reported
Constype Water Sewer Ind:	Not reported
Dir Discharge Uswater Ind:	N
Receiving Water Name:	Fletcher Basin
Certifier:	Charles Piscopo
Certifier Title:	Operations Manager
Certification Date:	28-JAN-15
Primary Sic:	3441-Fabricated Structural Metal
Secondary Sic:	Not reported
Tertiary Sic:	Not reported
NPDES Number:	CAS000001
Status:	Active
Agency Number:	0
Region:	8
Regulatory Measure ID:	208526
Order Number:	97-03-DWQ
Regulatory Measure Type:	Enrollee
Place ID:	Not reported
WDID:	8 30I005334
Program Type:	Industrial
Adoption Date Of Regulatory Measure:	Not reported
Effective Date Of Regulatory Measure:	04/10/1992
Expiration Date Of Regulatory Measure:	Not reported
Termination Date Of Regulatory Measure:	Not reported
Discharge Name:	Cundiff Steel Fab Erect
Discharge Address:	732 W Fletcher Ave
Discharge City:	Orange
Discharge State:	California
Discharge Zip:	92857
Received Date:	Not reported
Processed Date:	Not reported
Status:	Not reported
Status Date:	Not reported
Place Size:	Not reported
Place Size Unit:	Not reported
Contact:	Not reported
Contact Title:	Not reported
Contact Phone:	Not reported
Contact Phone Ext:	Not reported
Contact Email:	Not reported
Operator Name:	Not reported
Operator Address:	Not reported
Operator City:	Not reported
Operator State:	Not reported
Operator Zip:	Not reported
Operator Contact:	Not reported
Operator Contact Title:	Not reported
Operator Contact Phone:	Not reported
Operator Contact Phone Ext:	Not reported

CUNDIFF STEEL FABRICATING & ER (Continued) **U001577483**

Operator Contact Email:	Not reported
Operator Type:	Not reported
Developer:	Not reported
Developer Address:	Not reported
Developer City:	Not reported
Developer State:	Not reported
Developer Zip:	Not reported
Developer Contact:	Not reported
Developer Contact Title:	Not reported
Constype Linear Utility Ind:	Not reported
Emergency Phone:	Not reported
Emergency Phone Ext:	Not reported
Constype Above Ground Ind:	Not reported
Constype Below Ground Ind:	Not reported
Constype Cable Line Ind:	Not reported
Constype Comm Line Ind:	Not reported
Constype Commertial Ind:	Not reported
Constype Electrical Line Ind:	Not reported
Constype Gas Line Ind:	Not reported
Constype Industrial Ind:	Not reported
Constype Other Description:	Not reported
Constype Other Ind:	Not reported
Constype Recons Ind:	Not reported
Constype Residential Ind:	Not reported
Constype Transport Ind:	Not reported
Constype Utility Description:	Not reported
Constype Utility Ind:	Not reported
Constype Water Sewer Ind:	Not reported
Dir Discharge Uswater Ind:	Not reported
Receiving Water Name:	Not reported
Certifier:	Not reported
Certifier Title:	Not reported
Certification Date:	Not reported
Primary Sic:	Not reported
Secondary Sic:	Not reported
Tertiary Sic:	Not reported

Name:	CUNDIFF STEEL
Address:	732 W FLETCHER AVE
City,State,Zip:	ORANGE, CA 92865
Facility Status:	Active
NPDES Number:	CAS000001
Region:	8
Agency Number:	0
Regulatory Measure ID:	208526
Place ID:	Not reported
Order Number:	97-03-DWQ
WDID:	8 30I005334
Regulatory Measure Type:	Enrollee
Program Type:	Industrial
Adoption Date Of Regulatory Measure:	Not reported
Effective Date Of Regulatory Measure:	04/10/1992
Termination Date Of Regulatory Measure:	Not reported
Expiration Date Of Regulatory Measure:	Not reported
Discharge Address:	732 W Fletcher Ave
Discharge Name:	Cundiff Steel Fab Erect

CUNDIFF STEEL FABRICATING & ER (Continued) **U001577483**

Discharge City:	Orange
Discharge State:	California
Discharge Zip:	92857
Status:	Not reported
Status Date:	Not reported
Operator Name:	Not reported
Operator Address:	Not reported
Operator City:	Not reported
Operator State:	Not reported
Operator Zip:	Not reported

NPDES as of 03/2018:

NPDES Number:	Not reported
Status:	Not reported
Agency Number:	Not reported
Region:	8
Regulatory Measure ID:	208526
Order Number:	Not reported
Regulatory Measure Type:	Industrial
Place ID:	Not reported
WDID:	8 30I005334
Program Type:	Not reported
Adoption Date Of Regulatory Measure:	Not reported
Effective Date Of Regulatory Measure:	Not reported
Expiration Date Of Regulatory Measure:	Not reported
Termination Date Of Regulatory Measure:	Not reported
Discharge Name:	Not reported
Discharge Address:	Not reported
Discharge City:	Not reported
Discharge State:	Not reported
Discharge Zip:	Not reported
Received Date:	05/09/2008
Processed Date:	04/10/1992
Status:	Active
Status Date:	04/10/1992
Place Size:	3
Place Size Unit:	Acres
Contact:	Charles Piscopo
Contact Title:	Operations Manager
Contact Phone:	714637211-2
Contact Phone Ext:	14
Contact Email:	charlie@cundiff-steel.com
Operator Name:	Cundiff Steel Fab Erect
Operator Address:	732 W Fletcher Ave
Operator City:	Orange
Operator State:	California
Operator Zip:	92857
Operator Contact:	Charles Piscopo
Operator Contact Title:	Operations Manager
Operator Contact Phone:	714-637-2211
Operator Contact Phone Ext:	14
Operator Contact Email:	charlie@cundiff-steel.com
Operator Type:	Private Business
Developer:	Not reported
Developer Address:	Not reported
Developer City:	Not reported
Developer State:	California
Developer Zip:	Not reported

CUNDIFF STEEL FABRICATING & ER (Continued) **U001577483**

Developer Contact:	Not reported
Developer Contact Title:	Not reported
Constype Linear Utility Ind:	Not reported
Emergency Phone:	714-936-6371
Emergency Phone Ext:	Not reported
Constype Above Ground Ind:	Not reported
Constype Below Ground Ind:	Not reported
Constype Cable Line Ind:	Not reported
Constype Comm Line Ind:	Not reported
Constype Commertial Ind:	Not reported
Constype Electrical Line Ind:	Not reported
Constype Gas Line Ind:	Not reported
Constype Industrial Ind:	Not reported
Constype Other Description:	Not reported
Constype Other Ind:	Not reported
Constype Recons Ind:	Not reported
Constype Residential Ind:	Not reported
Constype Transport Ind:	Not reported
Constype Utility Description:	Not reported
Constype Utility Ind:	Not reported
Constype Water Sewer Ind:	Not reported
Dir Discharge Uswater Ind:	N
Receiving Water Name:	Fletcher Basin
Certifier:	Charles Piscopo
Certifier Title:	Operations Manager
Certification Date:	28-JAN-15
Primary Sic:	3441-Fabricated Structural Metal
Secondary Sic:	Not reported
Tertiary Sic:	Not reported
NPDES Number:	CAS000001
Status:	Active
Agency Number:	0
Region:	8
Regulatory Measure ID:	208526
Order Number:	97-03-DWQ
Regulatory Measure Type:	Enrollee
Place ID:	Not reported
WDID:	8 30I005334
Program Type:	Industrial
Adoption Date Of Regulatory Measure:	Not reported
Effective Date Of Regulatory Measure:	04/10/1992
Expiration Date Of Regulatory Measure:	Not reported
Termination Date Of Regulatory Measure:	Not reported
Discharge Name:	Cundiff Steel Fab Erect
Discharge Address:	732 W Fletcher Ave
Discharge City:	Orange
Discharge State:	California
Discharge Zip:	92857
Received Date:	Not reported
Processed Date:	Not reported
Status:	Not reported
Status Date:	Not reported
Place Size:	Not reported
Place Size Unit:	Not reported
Contact:	Not reported
Contact Title:	Not reported

CUNDIFF STEEL FABRICATING & ER (Continued) **U001577483**

Contact Phone:	Not reported
Contact Phone Ext:	Not reported
Contact Email:	Not reported
Operator Name:	Not reported
Operator Address:	Not reported
Operator City:	Not reported
Operator State:	Not reported
Operator Zip:	Not reported
Operator Contact:	Not reported
Operator Contact Title:	Not reported
Operator Contact Phone:	Not reported
Operator Contact Phone Ext:	Not reported
Operator Contact Email:	Not reported
Operator Type:	Not reported
Developer:	Not reported
Developer Address:	Not reported
Developer City:	Not reported
Developer State:	Not reported
Developer Zip:	Not reported
Developer Contact:	Not reported
Developer Contact Title:	Not reported
Constype Linear Utility Ind:	Not reported
Emergency Phone:	Not reported
Emergency Phone Ext:	Not reported
Constype Above Ground Ind:	Not reported
Constype Below Ground Ind:	Not reported
Constype Cable Line Ind:	Not reported
Constype Comm Line Ind:	Not reported
Constype Commertial Ind:	Not reported
Constype Electrical Line Ind:	Not reported
Constype Gas Line Ind:	Not reported
Constype Industrial Ind:	Not reported
Constype Other Description:	Not reported
Constype Other Ind:	Not reported
Constype Recons Ind:	Not reported
Constype Residential Ind:	Not reported
Constype Transport Ind:	Not reported
Constype Utility Description:	Not reported
Constype Utility Ind:	Not reported
Constype Water Sewer Ind:	Not reported
Dir Discharge Uswater Ind:	Not reported
Receiving Water Name:	Not reported
Certifier:	Not reported
Certifier Title:	Not reported
Certification Date:	Not reported
Primary Sic:	Not reported
Secondary Sic:	Not reported
Tertiary Sic:	Not reported

WDS:

Name:	CUNDIFF STEEL
Address:	732 W FLETCHER
City:	ORANGE
Facility ID:	Santa Ana River 30I005334
Facility Type:	Industrial - Facility that treats and/or disposes of liquid or semisolid wastes from any servicing, producing, manufacturing or

CUNDIFF STEEL FABRICATING & ER (Continued) **U001577483**

processing operation of whatever nature, including mining, gravel washing, geothermal operations, air conditioning, ship building and repairing, oil production, storage and disposal operations, water pumping.

Facility Status: Active - Any facility with a continuous or seasonal discharge that is under Waste Discharge Requirements.
NPDES Number: CAS000001 The 1st 2 characters designate the state. The remaining 7 are assigned by the Regional Board
Subregion: 8
Facility Telephone: 7146372211
Facility Contact: CRAIG CUNDIFF
Agency Name: CUNDIFF STEEL FAB & ERECT
Agency Address: P.O. BOX 3437
Agency City,St,Zip: ORANGE 928573437
Agency Contact: CRAIG CUNDIFF
Agency Telephone: 7146372211
Agency Type: Private
SIC Code: 0
SIC Code 2: Not reported
Primary Waste Type: Not reported
Primary Waste: Not reported
Waste Type2: Not reported
Waste2: Not reported
Primary Waste Type: Not reported
Secondary Waste: Not reported
Secondary Waste Type: Not reported
Design Flow: 0
Baseline Flow: 0
Reclamation: Not reported
POTW: Not reported
Treat To Water: Minor Threat to Water Quality. A violation of a regional board order should cause a relatively minor impairment of beneficial uses compared to a major or minor threat. Not: All nurds without a TTWQ will be considered a minor threat to water quality unless coded at a higher Level. A Zero (0) may be used to code those NURDS that are found to represent no threat to water quality.
Complexity: Category C - Facilities having no waste treatment systems, such as cooling water dischargers or thosewho must comply through best management practices, facilities with passive waste treatment and disposal systems, such as septic systems with subsurface disposal, or dischargers having waste storage systems with land disposal such as dairy waste ponds.

CIWQS:
Name: Cundiff Steel
Address: 732 W FLETCHER AVE
City,State,Zip: ORANGE, CA 92865
Agency: Cundiff Steel Fab Erect
Agency Address: 732 W Fletcher Ave, Orange, CA 92857
Place/Project Type: Industrial - Fabricated Structural Metal
SIC/NAICS: 3441
Region: 8
Program: INDSTW
Regulatory Measure Status: Active
Regulatory Measure Type: Storm water industrial
Order Number: 2014-0057-DWQ
WDID: 8 30I005334

CUNDIFF STEEL FABRICATING & ER (Continued) **U001577483**

NPDES Number:	CAS000001
Adoption Date:	Not reported
Effective Date:	04/10/1992
Termination Date:	Not reported
Expiration/Review Date:	Not reported
Design Flow:	Not reported
Major/Minor:	Not reported
Complexity:	Not reported
TTWQ:	Not reported
Enforcement Actions within 5 years:	0
Violations within 5 years:	0
Latitude:	33.82962
Longitude:	-117.86012

CERS:

Name:	CUNDIFF STEEL
Address:	732 W FLETCHER AVE
City,State,Zip:	ORANGE, CA 92865
Site ID:	530133
CERS ID:	216353
CERS Description:	Industrial Facility Storm Water

Violations:

Site ID:	530133
Site Name:	Cundiff Steel
Violation Date:	08-21-2017
Citation:	2014-0057-DWQ - Industrial General Permit
Violation Description:	SWPPP
Violation Notes:	SWPPP needs to be updated to include the new media used on site for sand blasting and a calibrated pH meter.
Violation Division:	Water Boards
Violation Program:	INDSTW
Violation Source:	SMARTS,

Site ID:	530133
Site Name:	Cundiff Steel
Violation Date:	10-27-2005
Citation:	2014-0057-DWQ - Industrial General Permit
Violation Description:	SW - Deficient Report
Violation Notes:	Deficient Annual Report additional parameters were not included in the 2004-2005 Annual Report.
Violation Division:	Water Boards
Violation Program:	INDSTW
Violation Source:	SMARTS,

Site ID:	530133
Site Name:	Cundiff Steel
Violation Date:	06-12-2001
Citation:	2014-0057-DWQ - Industrial General Permit
Violation Description:	SW - Deficient BMP Implementation
Violation Notes:	Sampling results showed low pH and high N+NO3 and Al, Fe, and Zn. Facility SWPPP conrained outdated info. Large amount of metals and equipment stored on site with no BMPs. Several containers of chemical on site with inadequate BMPs.
Violation Division:	Water Boards
Violation Program:	INDSTW
Violation Source:	SMARTS,

CUNDIFF STEEL FABRICATING & ER (Continued) **U001577483**

Site ID: 530133
Site Name: Cundiff Steel
Violation Date: 04-03-2003
Citation: 2014-0057-DWQ - Industrial General Permit
Violation Description: SW - Deficient BMP Implementation
Violation Notes: SWPPP lacked certification page, training records and monitoring program. High levels of N+N may be due to neighboring mulch manufacturer.
Violation Division: Water Boards
Violation Program: INDSTW
Violation Source: SMARTS,

Evaluation:
Eval General Type: Compliance Evaluation Inspection
Eval Date: 04-03-2003
Violations Found: Yes
Eval Type: Industrial Storm Water Compliance Evaluation
Eval Notes: Regional Board staff conducted a routine compliance inspection of the above facility on April 3, 2003. The SWPPP was lacking the following items: a certification page, training records, and monitoring program. Review of previous Annual Reports showed extremely high levels of Al, Fe, Zn, and N+N. The elevated levels of N+N are most likely due to the neighboring mulch manufacturer. Staff could not locate any pollution sources of nitrates originating from the permitted facility. The industrial processes are all under cover with a berm surrounding the area. There are three (3) discharge locations that discharge directly to the adjacent flood channel.
Eval Division: Water Boards
Eval Program: INDSTW
Eval Source: SMARTS,

Eval General Type: Compliance Evaluation Inspection
Eval Date: 06-12-2001
Violations Found: Yes
Eval Type: Industrial Storm Water Compliance Evaluation
Eval Notes: See attached.
Eval Division: Water Boards
Eval Program: INDSTW
Eval Source: SMARTS,

Eval General Type: Compliance Evaluation Inspection
Eval Date: 07-03-2018
Violations Found: No
Eval Type: Industrial Storm Water Compliance Evaluation
Eval Notes: Regional Board staff conducted a compliance inspection of the above facility on July 3, 2018. Staff met with Mr. William McGuire. The SWPPP and training records were not reviewed. The facility is currently in Level 1 for Iron and Aluminum and Level 2 for Zinc. The Level 2 ERA Action Plan BMP implementation schedule notes that a collection and percolation system will be installed near sampling locations #1 and #3. The facility is in the process of constructing the two collection systems. A memo uploaded in SMARTS, dated 02/07/2018, explains that Cundiff Steel is in the process of achieving zero discharge from their facility by constructing on-site infiltration systems. Another memo uploaded in SMARTS, dated 06/15/2018, notes the infiltration systems will be completed by the 3rd or 4th quarter of 2018, which is outlined in the Level 2 ERA

CUNDIFF STEEL FABRICATING & ER (Continued) **U001577483**

Action Plan BMP implementation schedule.
Eval Division: Water Boards
Eval Program: INDSTW
Eval Source: SMARTS,

Eval General Type: Compliance Evaluation Inspection
Eval Date: 08-21-2017
Violations Found: Yes
Eval Type: Industrial Storm Water Compliance Evaluation
Eval Notes: Regional Board staff conducted a compliance inspection of the above facility on August 21, 2017. The SWPPP was reviewed and needs to be updated to include the new media used for sand blasting. It was also determined the facility has been using litmus paper to sample pH since moving into Level 1 and Level 2 status. The facility needs to purchase a calibrated meter with 3 pH buffers for sampling. Subsequent employee training needs to be conducted to ensure proper meter calibration and use. A site walk was then conducted. A scrap metal stockpile was observed uncovered in an unpaved dirt lot. Mr. Piscopo explained the stockpile is covered with a tarp during rain events as the cost of the tarp is too expensive to maintain. A garden hose was observed on site and is used to hose down the trucks on the property. Mr. Piscopo explained the water does not flow off property (instead ponds) and he is aware this would constitute a Non-Storm Water Discharge and a violation of the permit if it flowed off the site.
Eval Division: Water Boards
Eval Program: INDSTW
Eval Source: SMARTS,

Enforcement Action:
Site ID: 530133
Site Name: Cundiff Steel
Site Address: 732 W FLETCHER AVE
Site City: ORANGE
Site Zip: 92865
Enf Action Date: 08-24-2017
Enf Action Type: Industrial Storm Water Enforcement
Enf Action Description: Industrial Storm Water Enforcement
Enf Action Notes: SWPPP needs to be updated to include the new media used on site for sand blasting and a calibrated pH meter.
Enf Action Division: Water Boards
Enf Action Program: INDSTW
Enf Action Source: SMARTS,

Site ID: 530133
Site Name: Cundiff Steel
Site Address: 732 W FLETCHER AVE
Site City: ORANGE
Site Zip: 92865
Enf Action Date: 11-03-2005
Enf Action Type: Staff Enforcement Letter
Enf Action Description: Staff Enforcement Letter
Enf Action Notes: A clerical error at the Regional Board office resulted in the issuance of an incorrect Notice of Violation.
Enf Action Division: Water Boards
Enf Action Program: INDSTW
Enf Action Source: SMARTS,

CUNDIFF STEEL FABRICATING & ER (Continued) **U001577483**

Site ID:	530133
Site Name:	Cundiff Steel
Site Address:	732 W FLETCHER AVE
Site City:	ORANGE
Site Zip:	92865
Enf Action Date:	04-03-2003
Enf Action Type:	Industrial Storm Water Enforcement
Enf Action Description:	Industrial Storm Water Enforcement
Enf Action Notes:	SWPPP lacked certification page, training records and monitoring program. High levels of N+N may be due to neighboring mulch manufacturer.
Enf Action Division:	Water Boards
Enf Action Program:	INDSTW
Enf Action Source:	SMARTS,

Site ID:	530133
Site Name:	Cundiff Steel
Site Address:	732 W FLETCHER AVE
Site City:	ORANGE
Site Zip:	92865
Enf Action Date:	10-27-2005
Enf Action Type:	Staff Enforcement Letter
Enf Action Description:	Staff Enforcement Letter
Enf Action Notes:	Deficient Annual Report additional parameters were not included in the 2004-2005 Annual Report.
Enf Action Division:	Water Boards
Enf Action Program:	INDSTW
Enf Action Source:	SMARTS,

Site ID:	530133
Site Name:	Cundiff Steel
Site Address:	732 W FLETCHER AVE
Site City:	ORANGE
Site Zip:	92865
Enf Action Date:	07-01-2019
Enf Action Type:	Industrial Storm Water Enforcement
Enf Action Description:	Industrial Storm Water Enforcement
Enf Action Notes:	Level 2 Technical Report Extension Request
Enf Action Division:	Water Boards
Enf Action Program:	INDSTW
Enf Action Source:	SMARTS,

Site ID:	530133
Site Name:	Cundiff Steel
Site Address:	732 W FLETCHER AVE
Site City:	ORANGE
Site Zip:	92865
Enf Action Date:	06-20-2001
Enf Action Type:	Staff Enforcement Letter
Enf Action Description:	Staff Enforcement Letter
Enf Action Notes:	An NOV was issued on 6/20/2001 requesting for submittal of revised SWPPP and addreesing the issues of inadequate BMPs for chemical containers, high contaminants in runoff, and rusted equipment with inadequate BMP
Enf Action Division:	Water Boards
Enf Action Program:	INDSTW
Enf Action Source:	SMARTS,

CUNDIFF STEEL FABRICATING & ER (Continued) **U001577483**

Affiliation:
- Affiliation Type Desc: Owner/Operator
- Entity Name: Cundiff Steel Fab Erect
- Entity Title: Operator
- Affiliation Address: 732 W Fletcher Ave
- Affiliation City: Orange
- Affiliation State: CA
- Affiliation Country: Not reported
- Affiliation Zip: 92857
- Affiliation Phone: ,

- Name: CUNDIFF STEEL FABRICATING
- Address: 732 W FLETCHER AVE
- City,State,Zip: ORANGE, CA 92865
- Site ID: 411083
- CERS ID: 10521493
- CERS Description: Chemical Storage Facilities

Evaluation:
- Eval General Type: Compliance Evaluation Inspection
- Eval Date: 01-28-2016
- Violations Found: No
- Eval Type: Routine done by local agency
- Eval Notes: On site for a routine hazardous waste inspection. Charlie Piscopo, operations manager, was present for the inspection and provided consent to inspect. The facility s operations and the waste generated were discussed. The inspection included a walk of the facility's perimeter and its trash storage areas. I did not observe hazardous waste in the facility's trash or as run off on the ground. The storage of the shop's hazardous waste was inspected. The storage containers were closed and labeled. The records for the removal of the facility's hazardous waste was on site and available for inspection. The records for the last year were reviewed. We reviewed on site hazardous waste accumulation / storage times. The facility had written spill response directions and emergency contact numbers for the employees. report PDF to charlie piscopo
- Eval Division: Orange County Environmental Health
- Eval Program: HW
- Eval Source: CERS,

- Eval General Type: Other/Unknown
- Eval Date: 03-02-2016
- Violations Found: No
- Eval Type: Other, not routine, done by local agency
- Eval Notes: From: Krall, Joyce Sent: Wednesday, March 02, 2016 9:12 AM To: 'Charlie Piscopo' Subject: RE: HAZARDOUS WASTE INSPECTION Hi Charlie, Thank you for your reminder email. I apologize for overlooking your first email! In order to make a hazardous waste determination, have a representative sample of the waste bag house dust analyzed by a state certified lab for California regulated heavy metals (Title 22, CCR). Perform a Total Threshold Limit Concentration (TTLC) analysis and if necessary, a Soluble Threshold Limit Concentration (STLC) analysis. Submit a copy of the lab analysis report to this Agency for evaluation and comment. If waste is not analyzed or if the lab analysis results are above Title 22, CCR hazardous waste criteria, then the waste must continue to be handled as hazardous waste. Please contact me if you

CUNDIFF STEEL FABRICATING & ER (Continued) **U001577483**

should have any questions. Regards, Joyce Krall, REHS Hazardous Waste Specialist III Environmental Health, Health Care Agency [Truncated]
Eval Division: Orange County Environmental Health
Eval Program: HW
Eval Source: CERS,

Eval General Type: Compliance Evaluation Inspection
Eval Date: 07-13-2015
Violations Found: No
Eval Type: Routine done by local agency
Eval Notes: No violations
Eval Division: Orange City Fire Department
Eval Program: HMRRP
Eval Source: CERS,

Eval General Type: Compliance Evaluation Inspection
Eval Date: 08-01-2017
Violations Found: No
Eval Type: Routine done by local agency
Eval Notes: No violations, required to add propylene before 30 day timeframe
Eval Division: Orange City Fire Department
Eval Program: HMRRP
Eval Source: CERS,

Eval General Type: Compliance Evaluation Inspection
Eval Date: 09-17-2019
Violations Found: No
Eval Type: Routine done by local agency
Eval Notes: On site to conduct a routine Hazardous Waste inspection. Met with Charlie Piscopo, Operations Manager. The facility is a Very Small Quantity Generator of waste oil and oily absorbent generated from structural steel fabrication, including cutting and welding. Walked throughout the facility and observed the facility s Hazardous Waste storage area. Hazardous waste containers were observed properly labeled and stored closed. The perimeter of the facility was walked and the municipal trash dumpster was observed. There are no signs of illegal disposal. Hazardous waste manifests were available for review. The facility s EPA ID number is active. Emergency plan is maintained on site. No hazardous waste violations were observed this date. This inspection report was sent to charlie@cundiff-steel.com.
Eval Division: Orange County Environmental Health
Eval Program: HW
Eval Source: CERS,

Eval General Type: Other/Unknown
Eval Date: 03-29-2017
Violations Found: No
Eval Type: Other, not routine, done by local agency
Eval Notes: Accepted CERS
Eval Division: Orange County Environmental Health
Eval Program: HW
Eval Source: CERS,

Eval General Type: Compliance Evaluation Inspection
Eval Date: 08-23-2023
Violations Found: No
Eval Type: Routine done by local agency

CUNDIFF STEEL FABRICATING & ER (Continued) **U001577483**

Eval Notes: field verification.
Eval Division: Orange City Fire Department
Eval Program: HMRRP
Eval Source: CERS,

Eval General Type: Compliance Evaluation Inspection
Eval Date: 08-26-2020
Violations Found: No
Eval Type: Routine done by local agency
Eval Notes: field verification.
Eval Division: Orange City Fire Department
Eval Program: HMRRP
Eval Source: CERS,

Coordinates:
Site ID: 411083
Facility Name: CUNDIFF STEEL FABRICATING
Env Int Type Code: HMBP
Program ID: 10521493
Coord Name: Not reported
Ref Point Type Desc: Center of a facility or station.,
Latitude: 33.828910
Longitude: -117.860540

Affiliation:
Affiliation Type Desc: Document Preparer
Entity Name: Bill McGuire
Entity Title: Not reported
Affiliation Address: Not reported
Affiliation City: Not reported
Affiliation State: Not reported
Affiliation Country: Not reported
Affiliation Zip: Not reported
Affiliation Phone: ,

Affiliation Type Desc: Facility Mailing Address
Entity Name: Mailing Address
Entity Title: Not reported
Affiliation Address: PO BOX 3437
Affiliation City: ORANGE
Affiliation State: CA
Affiliation Country: Not reported
Affiliation Zip: 92857
Affiliation Phone: ,

Affiliation Type Desc: Operator
Entity Name: Charles Cundiff
Entity Title: Not reported
Affiliation Address: Not reported
Affiliation City: Not reported
Affiliation State: Not reported
Affiliation Country: Not reported
Affiliation Zip: Not reported
Affiliation Phone: (714) 637-2211,

Affiliation Type Desc: Parent Corporation

CUNDIFF STEEL FABRICATING & ER (Continued) **U001577483**

Entity Name:	CUNDIFF STEEL FABRICATING
Entity Title:	Not reported
Affiliation Address:	Not reported
Affiliation City:	Not reported
Affiliation State:	Not reported
Affiliation Country:	Not reported
Affiliation Zip:	Not reported
Affiliation Phone:	,
Affiliation Type Desc:	Environmental Contact
Entity Name:	Bill McGuire
Entity Title:	Not reported
Affiliation Address:	732 W. Fletcher Ave.
Affiliation City:	Orange
Affiliation State:	CA
Affiliation Country:	Not reported
Affiliation Zip:	92865
Affiliation Phone:	,
Affiliation Type Desc:	Identification Signer
Entity Name:	Bill McGuire
Entity Title:	Operations Manager
Affiliation Address:	Not reported
Affiliation City:	Not reported
Affiliation State:	Not reported
Affiliation Country:	Not reported
Affiliation Zip:	Not reported
Affiliation Phone:	,
Affiliation Type Desc:	CUPA District
Entity Name:	Orange County Env Health
Entity Title:	Not reported
Affiliation Address:	1241 East Dyer RoadSuite 120
Affiliation City:	Santa Ana
Affiliation State:	CA
Affiliation Country:	Not reported
Affiliation Zip:	92705-5611
Affiliation Phone:	(714) 433-6406,
Affiliation Type Desc:	Legal Owner
Entity Name:	CUNDIFF STEEL FABRICATING INC
Entity Title:	Not reported
Affiliation Address:	732 W. Fletcher Ave.
Affiliation City:	ORANGE
Affiliation State:	CA
Affiliation Country:	United States
Affiliation Zip:	92865
Affiliation Phone:	(714) 637-2211,

Name:	CUNDIFF STEEL FAB & ERECTING
Address:	732 W FLETCHER AV
City,State,Zip:	ORANGE, CA 92865-2526
Site ID:	463381
CERS ID:	110012432162
CERS Description:	US EPA Air Emission Inventory System (EIS)

B22 **CUNDIFF STEEL FABRICATION & ERECTION** **RCRA NonGen / NLR** **1024795056**
SSW **732 W FLETCHER AVE** **E MANIFEST** **CAL000159363**
< 1/8 **ORANGE, CA 92665**
0.062 mi.
330 ft. **Site 2 of 9 in cluster B**

Relative: **Lower**
Actual: **191 ft.**

RCRA Listings:

Date Form Received by Agency:		19950616
Handler Name:		Cundiff Steel Fabrication & Erection
Handler Address:		732 W Fletcher Ave
Handler City,State,Zip:		ORANGE, CA 92665-0000
EPA ID:		CAL000159363
Contact Name:		CHARLIE PISCOPO
Contact Address:		732 W. FLETCHER AVE.
Contact City,State,Zip:		ORANGE, CA 92865
Contact Telephone:		714-637-2211
Contact Fax:		714-921-9314
Contact Email:		CHARLIE@CUNDIFF-STEEL.COM
Contact Title:		Not reported
EPA Region:		09
Land Type:		Not reported
Federal Waste Generator Description:		Not a generator, verified
Non-Notifier:		Not reported
Biennial Report Cycle:		Not reported
Accessibility:		Not reported
Active Site Indicator:		Handler Activities
State District Owner:		Not reported
State District:		Not reported
Mailing Address:		732 W. FLETCHER AVE.
Mailing City,State,Zip:		ORANGE, CA 92865-0000
Owner Name:	Charles Cundiff	
Owner Type:		Other
Operator Name:	Charlie Piscopo	
Operator Type:		Other
Short-Term Generator Activity:		No
Importer Activity:		No
Mixed Waste Generator:		No
Transporter Activity:		No
Transfer Facility Activity:		No
Recycler Activity with Storage:		No
Small Quantity On-Site Burner Exemption:		No
Smelting Melting and Refining Furnace Exemption:		No
Underground Injection Control:		No
Off-Site Waste Receipt:		No
Universal Waste Indicator:		Yes
Universal Waste Destination Facility:		Yes
Federal Universal Waste:		No
Active Site State-Reg Handler:		---
Federal Facility Indicator:		Not reported
Hazardous Secondary Material Indicator:		N
Sub-Part K Indicator:		Not reported
2018 GPRA Permit Baseline:		Not on the Baseline
2018 GPRA Renewals Baseline:		Not on the Baseline
202 GPRA Corrective Action Baseline:		No
Subject to Corrective Action Universe:		No
Non-TSDFs Where RCRA CA has Been Imposed Universe:		No
Corrective Action Priority Ranking:		No NCAPS ranking
Environmental Control Indicator:		No
Institutional Control Indicator:		No

CUNDIFF STEEL FABRICATION & ERECTION (Continued) **1024795056**

Human Exposure Controls Indicator:	N/A
Groundwater Controls Indicator:	N/A
Significant Non-Complier Universe:	No
Unaddressed Significant Non-Complier Universe:	No
Addressed Significant Non-Complier Universe:	No
Significant Non-Complier With a Compliance Schedule Universe:	No
Financial Assurance Required:	Not reported
Handler Date of Last Change:	20180905
Recognized Trader-Importer:	No
Recognized Trader-Exporter:	No
Importer of Spent Lead Acid Batteries:	No
Exporter of Spent Lead Acid Batteries:	No
Recycler Activity Without Storage:	No
Manifest Broker:	No
Sub-Part P Indicator:	No

Handler - Owner Operator:

Owner/Operator Indicator:	Operator
Owner/Operator Name: CHARLIE PISCOPO	
Legal Status:	Other
Date Became Current:	Not reported
Date Ended Current:	Not reported
Owner/Operator Address:	732 W. FLETCHER AVE.
Owner/Operator City,State,Zip:	ORANGE, CA 92865
Owner/Operator Telephone:	714-637-2211
Owner/Operator Telephone Ext:	Not reported
Owner/Operator Fax:	Not reported
Owner/Operator Email:	Not reported

Owner/Operator Indicator:	Owner
Owner/Operator Name: CHARLES CUNDIFF	
Legal Status:	Other
Date Became Current:	Not reported
Date Ended Current:	Not reported
Owner/Operator Address:	732 W. FLETCHER AVE.
Owner/Operator City,State,Zip:	ORANGE, CA 92865-0437
Owner/Operator Telephone:	714-637-2211
Owner/Operator Telephone Ext:	Not reported
Owner/Operator Fax:	Not reported
Owner/Operator Email:	Not reported

Historic Generators:

Receive Date:	19950616
Handler Name: CUNDIFF STEEL FABRICATION & ERECTION	
Federal Waste Generator Description:	Not a generator, verified
State District Owner:	Not reported
Large Quantity Handler of Universal Waste:	No
Recognized Trader Importer:	No
Recognized Trader Exporter:	No
Spent Lead Acid Battery Importer:	No
Spent Lead Acid Battery Exporter:	No
Current Record:	Yes
Non Storage Recycler Activity:	Not reported
Electronic Manifest Broker:	Not reported

CUNDIFF STEEL FABRICATION & ERECTION (Continued) **1024795056**

List of NAICS Codes and Descriptions:
NAICS Code: 332312
NAICS Description: Fabricated Structural Metal Manufacturing

Facility Has Received Notices of Violations:
Violations: No Violations Found

Evaluation Action Summary:
Evaluations: No Evaluations Found

E MANIFEST:

Manifest Tracking Number:	016627910FLE
Last Updated Date:	20211207
Shipped Date:	20210727
Received Date:	20210803
Manifest Status:	Signed
Submission Type:	DataImage5Copy
Origin Type:	Web
Generator EPA ID:	CAL000159363
Generator Name:	Cundiff Steel Fabrication & Erection
Generator Location Street Number:	Not reported
Generator Location Street 1:	732 W FLETCHER AVE
Generator Location Street 2:	Not reported
Generator Location City:	ORANGE
Generator Location State:	CA
Generator Location Zip:	92665-0000
Generator Mail Street Number:	Not reported
Generator Mail Street 1:	732 W. FLETCHER AVE.
Generator Mail Street 2:	PO BOX 3437
Generator Mail City:	ORANGE
Generator Mail Zip:	92865-0000
Generator Mail State:	CA
Generator Contact Company Name:	Not reported
Designated Facility EPA ID:	AZR000520478
Designated Facility Name:	Environmental Waste Solutions, Inc.
Designated Facility Mail Street Number:	Not reported
Designated Facility Mail Street 1:	Not reported
Designated Facility Mail Street 2:	PO BOX 626
Designated Facility Mail City:	LOMA LINDA
Designated Facility Mail Zip:	92354
Designated Facility Mail State:	CA
Designated Facility Location Street Number:	Not reported
Designated Facility Location Street 1:	31915 INDUSTRIAL LANE
Designated Facility Location Street 2:	Not reported
Designated Facility Location City:	PARKER
Designated Facility Location Zip:	85344
Designated Facility Location State:	AZ
Designated Facility Contact Company Name:	Not reported
Manifest Residue Indicator:	N
Rejection Indicator:	N

Manifest Tracking Number:	011502161FLE
Last Updated Date:	20190328
Shipped Date:	20190305

CUNDIFF STEEL FABRICATION & ERECTION (Continued) **1024795056**

Received Date:	20190307
Manifest Status:	Signed
Submission Type:	DataImage5Copy
Origin Type:	Service
Generator EPA ID:	CAL000159363
Generator Name:	Cundiff Steel Fabrication & Erection
Generator Location Street Number:	Not reported
Generator Location Street 1:	732 W FLETCHER AVE
Generator Location Street 2:	Not reported
Generator Location City:	ORANGE
Generator Location State:	CA
Generator Location Zip:	92665-0000
Generator Mail Street Number:	Not reported
Generator Mail Street 1:	732 W. FLETCHER AVE.
Generator Mail Street 2:	PO BOX 3437
Generator Mail City:	ORANGE
Generator Mail Zip:	92865-0000
Generator Mail State:	CA
Generator Contact Company Name:	Not reported
Designated Facility EPA ID:	CAT080013352
Designated Facility Name:	World Oil Recycling
Designated Facility Mail Street Number:	2000
Designated Facility Mail Street 1:	CA90222 CA037US 2000
Designated Facility Mail Street 2:	2000 N. ALAMEDA STREET
Designated Facility Mail City:	COMPTON
Designated Facility Mail Zip:	90222
Designated Facility Mail State:	CA
Designated Facility Location Street Number:	2000
Designated Facility Location Street 1:	2000 N. ALAMEDA STREET
Designated Facility Location Street 2:	Not reported
Designated Facility Location City:	COMPTON
Designated Facility Location Zip:	90222-0000
Designated Facility Location State:	CA
Designated Facility Contact Company Name:	Not reported
Manifest Residue Indicator:	N
Rejection Indicator:	N

Transporter:

Manifest Tracking Number:	011502161FLE
Transporter Line Number:	1
Transporter EPA ID:	CAR000163097
Transporter Name:	Kvac Environmental Services Inc

Waste Line:

Manifest Tracking Number:	011502161FLE
Waste Line Number:	1
U.S. DOT Hazardous Indicator:	N
U.S. DOT ID Number:	Not reported
U.S. DOT Description:	Not reported
Non-Hazardous Waste Description:	Non-Rcra Hazardous Waste, Liquid (Mixed Oils)
Number of Containers:	1
Container Type Code:	DM
Container Type Description:	Metal drums, barrels, kegs
Waste Quantity:	30
Quantity Unit of Measure Code:	G
Quantity Unit of Measure Description:	Gallons

CUNDIFF STEEL FABRICATION & ERECTION (Continued) **1024795056**

Waste Quantity, in Tons:	0.12510425
Acute Waste Quantity, in Tons:	0
Non-Acute Waste Quantity, in Tons:	0.12510425
Waste Quantity, in Kilograms:	113.47331
Acute Waste Quantity, in Kilograms:	0
Non-Acute Waste Quantity, in Kilorgrams:	113.47331
Management Method Code:	H039
Management Method Description:	OTHER RECOVERY OR RECLAMATION FOR REUSE
Waste Residue Indicator:	N
Quantity Discrepancy Indicator:	N
Waste Type Discrepancy Indicator:	N
Waste Density:	Not reported
Waste Density Unit of Measure Code:	Not reported
Waste Density Unit of Measure Description:	Not reported
Form Code:	Not reported
Form Code Description:	Not reported
Source Code:	Not reported
Source Code Description:	Not reported
Waste Minimization Code:	Not reported
Waste Minimization Code Description:	Not reported
Consent Number:	Not reported
EPA Waste Indicator:	N
Federal Waste Codes:	Not reported
Quantity Haz Kg:	0
Quantity Haz Tons:	0
Quantity Non Haz Kg:	113.47331
Quantity Non Haz Tons:	0.12510425
State Waste Codes:	CA-221

B23 **CUNDIFF STEEL FABRICATING AND ER** **CA HIST UST** **S118409051**
SSW **732 WEST FLETCHER AVENUE** **N/A**
< 1/8 **ORANGE, CA 92665**
0.062 mi.
330 ft. **Site 3 of 9 in cluster B**

Relative: HIST UST:
Lower

Actual: Name:	CUNDIFF STEEL FABRICATING AND ER
191 ft. Address:	732 WEST FLETCHER AVENUE
City,State,Zip:	ORANGE, CA 92665
File Number:	0002e832
URL:	
Region:	Not reported
Facility ID:	Not reported
Facility Type:	Not reported
Other Type:	Not reported
Contact Name:	Not reported
Telephone:	Not reported
Owner Name:	Not reported
Owner Address:	Not reported
Owner City,St,Zip:	Not reported
Total Tanks:	Not reported
Tank Num:	Not reported
Container Num:	Not reported
Year Installed:	Not reported
Tank Capacity:	Not reported
Tank Used for:	Not reported

CUNDIFF STEEL FABRICATING AND ER (Continued) **S118409051**

Type of Fuel: Not reported
Container Construction Thickness: Not reported
Leak Detection: Not reported

Click here for Geo Tracker PDF:

B24 **CHEEK MACHINE CORP** **RCRA NonGen / NLR** **1024812289**
SW **820 W FLETCHER** **E MANIFEST** **CAL000299143**
< 1/8 **ORANGE, CA 92865**
0.065 mi.
341 ft. **Site 4 of 9 in cluster B**

Relative: **Lower**
Actual: **198 ft.**

RCRA Listings:

Date Form Received by Agency:		20051005
Handler Name:		Cheek Machine Corp
Handler Address:		820 W Fletcher
Handler City,State,Zip:		ORANGE, CA 92865-0000
EPA ID:		CAL000299143
Contact Name:		TATIANA CHEEK
Contact Address:		820 W FLETCHER
Contact City,State,Zip:		ORANGE, CA 92865
Contact Telephone:		714-279-9486
Contact Fax:		714-991-1138
Contact Email:		TATIANACHEEK@SBCGLOBAL.NET
Contact Title:		Not reported
EPA Region:		09
Land Type:		Not reported
Federal Waste Generator Description:		Not a generator, verified
Non-Notifier:		Not reported
Biennial Report Cycle:		Not reported
Accessibility:		Not reported
Active Site Indicator:		Handler Activities
State District Owner:		Not reported
State District:		Not reported
Mailing Address:		820 W FLETCHER
Mailing City,State,Zip:		ORANGE, CA 92865-0000
Owner Name:	Cheek Machine Corp	
Owner Type:		Other
Operator Name:	Tatiana Cheek	
Operator Type:		Other
Short-Term Generator Activity:		No
Importer Activity:		No
Mixed Waste Generator:		No
Transporter Activity:		No
Transfer Facility Activity:		No
Recycler Activity with Storage:		No
Small Quantity On-Site Burner Exemption:		No
Smelting Melting and Refining Furnace Exemption:		No
Underground Injection Control:		No
Off-Site Waste Receipt:		No
Universal Waste Indicator:		Yes
Universal Waste Destination Facility:		Yes
Federal Universal Waste:		No
Active Site State-Reg Handler:		---
Federal Facility Indicator:		Not reported
Hazardous Secondary Material Indicator:		N
Sub-Part K Indicator:		Not reported
2018 GPRA Permit Baseline:		Not on the Baseline

CHEEK MACHINE CORP (Continued) **1024812289**

2018 GPRA Renewals Baseline:	Not on the Baseline
202 GPRA Corrective Action Baseline:	No
Subject to Corrective Action Universe:	No
Non-TSDFs Where RCRA CA has Been Imposed Universe:	No
Corrective Action Priority Ranking:	No NCAPS ranking
Environmental Control Indicator:	No
Institutional Control Indicator:	No
Human Exposure Controls Indicator:	N/A
Groundwater Controls Indicator:	N/A
Significant Non-Complier Universe:	No
Unaddressed Significant Non-Complier Universe:	No
Addressed Significant Non-Complier Universe:	No
Significant Non-Complier With a Compliance Schedule Universe:	No
Financial Assurance Required:	Not reported
Handler Date of Last Change:	20180905
Recognized Trader-Importer:	No
Recognized Trader-Exporter:	No
Importer of Spent Lead Acid Batteries:	No
Exporter of Spent Lead Acid Batteries:	No
Recycler Activity Without Storage:	No
Manifest Broker:	No
Sub-Part P Indicator:	No

Handler - Owner Operator:

Owner/Operator Indicator:	Owner
Owner/Operator Name: CHEEK MACHINE CORP	
Legal Status:	Other
Date Became Current:	Not reported
Date Ended Current:	Not reported
Owner/Operator Address:	820 W FLETCHER
Owner/Operator City,State,Zip:	ORANGE, CA 92865-0000
Owner/Operator Telephone:	714-279-9486
Owner/Operator Telephone Ext:	Not reported
Owner/Operator Fax:	Not reported
Owner/Operator Email:	Not reported

Owner/Operator Indicator:	Operator
Owner/Operator Name: TATIANA CHEEK	
Legal Status:	Other
Date Became Current:	Not reported
Date Ended Current:	Not reported
Owner/Operator Address:	820 W FLETCHER
Owner/Operator City,State,Zip:	ORANGE, CA 92865
Owner/Operator Telephone:	714-279-9486
Owner/Operator Telephone Ext:	Not reported
Owner/Operator Fax:	Not reported
Owner/Operator Email:	Not reported

Historic Generators:

Receive Date:	20051005
Handler Name: CHEEK MACHINE CORP	
Federal Waste Generator Description:	Not a generator, verified
State District Owner:	Not reported
Large Quantity Handler of Universal Waste:	No
Recognized Trader Importer:	No

CHEEK MACHINE CORP (Continued) **1024812289**

Recognized Trader Exporter: No
Spent Lead Acid Battery Importer: No
Spent Lead Acid Battery Exporter: No
Current Record: Yes
Non Storage Recycler Activity: Not reported
Electronic Manifest Broker: Not reported

List of NAICS Codes and Descriptions:
NAICS Code: 54171
NAICS Description: Research And Development In The Physical, Engineering, And Life Sciences

Facility Has Received Notices of Violations:
Violations: No Violations Found

Evaluation Action Summary:
Evaluations: No Evaluations Found

E MANIFEST:
Manifest Tracking Number: 024332523JJK
Last Updated Date: 20220825
Shipped Date: 20220801
Received Date: 20220804
Manifest Status: Signed
Submission Type: DataImage5Copy
Origin Type: Service
Generator EPA ID: CAL000299143
Generator Name: Cheek Machine Corp.
Generator Location Street Number: Not reported
Generator Location Street 1: 820 W FLETCHER AVE
Generator Location Street 2: Not reported
Generator Location City: ORANGE
Generator Location State: CA
Generator Location Zip: 92865
Generator Mail Street Number: Not reported
Generator Mail Street 1: 820 W FLETCHER AVE
Generator Mail Street 2: Not reported
Generator Mail City: ORANGE
Generator Mail Zip: 92865
Generator Mail State: CA
Generator Contact Company Name: Not reported
Designated Facility EPA ID: NVT330010000
Designated Facility Name: Us Ecology Nevada, Inc.
Designated Facility Mail Street Number: Not reported
Designated Facility Mail Street 1: Not reported
Designated Facility Mail Street 2: HWY 95 11 MILES S. OF BEATTY
Designated Facility Mail City: BEATTY
Designated Facility Mail Zip: 89003
Designated Facility Mail State: NV
Designated Facility Location Street Number: Not reported
Designated Facility Location Street 1: HWY 95 11 MILES S. OF BEATTY
Designated Facility Location Street 2: Not reported
Designated Facility Location City: BEATTY
Designated Facility Location Zip: 89003

CHEEK MACHINE CORP (Continued) **1024812289**

Designated Facility Location State:	NV
Designated Facility Contact Company Name:	Not reported
Manifest Residue Indicator:	N
Rejection Indicator:	N
Manifest Tracking Number:	023600860JJK
Last Updated Date:	20220415
Shipped Date:	20220307
Received Date:	20220314
Manifest Status:	Signed
Submission Type:	DataImage5Copy
Origin Type:	Service
Generator EPA ID:	CAL000299143
Generator Name:	Cheek Machine Corp.
Generator Location Street Number:	Not reported
Generator Location Street 1:	820 W FLETCHER AVE
Generator Location Street 2:	Not reported
Generator Location City:	ORANGE
Generator Location State:	CA
Generator Location Zip:	92865
Generator Mail Street Number:	Not reported
Generator Mail Street 1:	820 W FLETCHER AVE
Generator Mail Street 2:	Not reported
Generator Mail City:	ORANGE
Generator Mail Zip:	92865
Generator Mail State:	CA
Generator Contact Company Name:	Not reported
Designated Facility EPA ID:	NVT330010000
Designated Facility Name:	Us Ecology Nevada, Inc.
Designated Facility Mail Street Number:	Not reported
Designated Facility Mail Street 1:	Not reported
Designated Facility Mail Street 2:	HWY 95 11 MILES S. OF BEATTY
Designated Facility Mail City:	BEATTY
Designated Facility Mail Zip:	89003
Designated Facility Mail State:	NV
Designated Facility Location Street Number:	Not reported
Designated Facility Location Street 1:	HWY 95 11 MILES S. OF BEATTY
Designated Facility Location Street 2:	Not reported
Designated Facility Location City:	BEATTY
Designated Facility Location Zip:	89003
Designated Facility Location State:	NV
Designated Facility Contact Company Name:	Not reported
Manifest Residue Indicator:	N
Rejection Indicator:	N
Manifest Tracking Number:	024758577JJK
Last Updated Date:	20230503
Shipped Date:	20230417
Received Date:	20230421
Manifest Status:	Signed
Submission Type:	DataImage5Copy
Origin Type:	Service
Generator EPA ID:	CAL000299143
Generator Name:	Cheek Machine Corp.
Generator Location Street Number:	Not reported
Generator Location Street 1:	820 W FLETCHER AVE
Generator Location Street 2:	Not reported

CHEEK MACHINE CORP (Continued) **1024812289**

Generator Location City:	ORANGE
Generator Location State:	CA
Generator Location Zip:	92865
Generator Mail Street Number:	Not reported
Generator Mail Street 1:	820 W FLETCHER AVE
Generator Mail Street 2:	Not reported
Generator Mail City:	ORANGE
Generator Mail Zip:	92865
Generator Mail State:	CA
Generator Contact Company Name:	Not reported
Designated Facility EPA ID:	NVT330010000
Designated Facility Name:	Us Ecology Nevada, Inc.
Designated Facility Mail Street Number:	Not reported
Designated Facility Mail Street 1:	Not reported
Designated Facility Mail Street 2:	HWY 95 11 MILES S. OF BEATTY
Designated Facility Mail City:	BEATTY
Designated Facility Mail Zip:	89003
Designated Facility Mail State:	NV
Designated Facility Location Street Number:	Not reported
Designated Facility Location Street 1:	HWY 95 11 MILES S. OF BEATTY
Designated Facility Location Street 2:	Not reported
Designated Facility Location City:	BEATTY
Designated Facility Location Zip:	89003
Designated Facility Location State:	NV
Designated Facility Contact Company Name:	Not reported
Manifest Residue Indicator:	N
Rejection Indicator:	N

Manifest Tracking Number:	024743206JJK
Last Updated Date:	20230323
Shipped Date:	20230123
Received Date:	20230126
Manifest Status:	Signed
Submission Type:	DataImage5Copy
Origin Type:	Service
Generator EPA ID:	CAL000299143
Generator Name:	Cheek Machine Corp.
Generator Location Street Number:	Not reported
Generator Location Street 1:	820 W FLETCHER AVE
Generator Location Street 2:	Not reported
Generator Location City:	ORANGE
Generator Location State:	CA
Generator Location Zip:	92865
Generator Mail Street Number:	Not reported
Generator Mail Street 1:	820 W FLETCHER AVE
Generator Mail Street 2:	Not reported
Generator Mail City:	ORANGE
Generator Mail Zip:	92865
Generator Mail State:	CA
Generator Contact Company Name:	Not reported
Designated Facility EPA ID:	NVT330010000
Designated Facility Name:	Us Ecology Nevada, Inc.
Designated Facility Mail Street Number:	Not reported
Designated Facility Mail Street 1:	Not reported
Designated Facility Mail Street 2:	HWY 95 11 MILES S. OF BEATTY
Designated Facility Mail City:	BEATTY
Designated Facility Mail Zip:	89003

CHEEK MACHINE CORP (Continued) **1024812289**

Designated Facility Mail State:	NV
Designated Facility Location Street Number:	Not reported
Designated Facility Location Street 1:	HWY 95 11 MILES S. OF BEATTY
Designated Facility Location Street 2:	Not reported
Designated Facility Location City:	BEATTY
Designated Facility Location Zip:	89003
Designated Facility Location State:	NV
Designated Facility Contact Company Name:	Not reported
Manifest Residue Indicator:	N
Rejection Indicator:	N

Manifest Tracking Number:	024763427JJK
Last Updated Date:	20230803
Shipped Date:	20230707
Received Date:	20230712
Manifest Status:	Signed
Submission Type:	DataImage5Copy
Origin Type:	Service
Generator EPA ID:	CAL000299143
Generator Name:	Cheek Machine Corp.
Generator Location Street Number:	Not reported
Generator Location Street 1:	820 W FLETCHER AVE
Generator Location Street 2:	Not reported
Generator Location City:	ORANGE
Generator Location State:	CA
Generator Location Zip:	92865
Generator Mail Street Number:	Not reported
Generator Mail Street 1:	820 W FLETCHER AVE
Generator Mail Street 2:	Not reported
Generator Mail City:	ORANGE
Generator Mail Zip:	92865
Generator Mail State:	CA
Generator Contact Company Name:	Not reported
Designated Facility EPA ID:	NVT330010000
Designated Facility Name:	Us Ecology Nevada, Inc.
Designated Facility Mail Street Number:	Not reported
Designated Facility Mail Street 1:	Not reported
Designated Facility Mail Street 2:	HWY 95 11 MILES S. OF BEATTY
Designated Facility Mail City:	BEATTY
Designated Facility Mail Zip:	89003
Designated Facility Mail State:	NV
Designated Facility Location Street Number:	Not reported
Designated Facility Location Street 1:	HWY 95 11 MILES S. OF BEATTY
Designated Facility Location Street 2:	Not reported
Designated Facility Location City:	BEATTY
Designated Facility Location Zip:	89003
Designated Facility Location State:	NV
Designated Facility Contact Company Name:	Not reported
Manifest Residue Indicator:	N
Rejection Indicator:	N

Manifest Tracking Number:	024763974JJK
Last Updated Date:	20230314
Shipped Date:	20221213
Received Date:	20221219
Manifest Status:	Signed
Submission Type:	DataImage5Copy

CHEEK MACHINE CORP (Continued) **1024812289**

Origin Type:	Service
Generator EPA ID:	CAL000299143
Generator Name:	Cheek Machine Corp.
Generator Location Street Number:	Not reported
Generator Location Street 1:	820 W FLETCHER AVE
Generator Location Street 2:	Not reported
Generator Location City:	ORANGE
Generator Location State:	CA
Generator Location Zip:	92865
Generator Mail Street Number:	Not reported
Generator Mail Street 1:	820 W FLETCHER AVE
Generator Mail Street 2:	Not reported
Generator Mail City:	ORANGE
Generator Mail Zip:	92865
Generator Mail State:	CA
Generator Contact Company Name:	Not reported
Designated Facility EPA ID:	NVT330010000
Designated Facility Name:	Us Ecology Nevada, Inc.
Designated Facility Mail Street Number:	Not reported
Designated Facility Mail Street 1:	Not reported
Designated Facility Mail Street 2:	HWY 95 11 MILES S. OF BEATTY
Designated Facility Mail City:	BEATTY
Designated Facility Mail Zip:	89003
Designated Facility Mail State:	NV
Designated Facility Location Street Number:	Not reported
Designated Facility Location Street 1:	HWY 95 11 MILES S. OF BEATTY
Designated Facility Location Street 2:	Not reported
Designated Facility Location City:	BEATTY
Designated Facility Location Zip:	89003
Designated Facility Location State:	NV
Designated Facility Contact Company Name:	Not reported
Manifest Residue Indicator:	N
Rejection Indicator:	N

Transporter:

Manifest Tracking Number:	024763974JJK
Transporter Line Number:	1
Transporter EPA ID:	CAR000175422
Transporter Name:	Worldwide Recovery Systems, Inc.

Waste Line:

Manifest Tracking Number:	024763974JJK
Waste Line Number:	1
U.S. DOT Hazardous Indicator:	N
U.S. DOT ID Number:	Not reported
U.S. DOT Description:	Not reported
Non-Hazardous Waste Description:	Oily Water And Coolant
Number of Containers:	1
Container Type Code:	TP
Container Type Description:	Portable tanks
Waste Quantity:	275
Quantity Unit of Measure Code:	G
Quantity Unit of Measure Description:	Gallons
Waste Quantity, in Tons:	1.146789
Acute Waste Quantity, in Tons:	0
Non-Acute Waste Quantity, in Tons:	1.146789

CHEEK MACHINE CORP (Continued) **1024812289**

Waste Quantity, in Kilograms:	1040.172
Acute Waste Quantity, in Kilograms:	0
Non-Acute Waste Quantity, in Kilorgrams:	1040.172
Management Method Code:	H039
Management Method Description:	OTHER RECOVERY OR RECLAMATION FOR REUSE
Waste Residue Indicator:	N
Quantity Discrepancy Indicator:	N
Waste Type Discrepancy Indicator:	N
Waste Density:	Not reported
Waste Density Unit of Measure Code:	Not reported
Waste Density Unit of Measure Description:	Not reported
Form Code:	Not reported
Form Code Description:	Not reported
Source Code:	Not reported
Source Code Description:	Not reported
Waste Minimization Code:	Not reported
Waste Minimization Code Description:	Not reported
Consent Number:	Not reported
EPA Waste Indicator:	N
Federal Waste Codes:	Not reported
Quantity Haz Kg:	Not reported
Quantity Haz Tons:	Not reported
Quantity Non Haz Kg:	1040.172
Quantity Non Haz Tons:	1.146789
State Waste Codes:	CA-223

B25 **KINNEY CONSTRUCTION** **RCRA NonGen / NLR** **1028891513**
WSW **830 W FLETCHER AVE** **E MANIFEST** **CAC003252656**
< 1/8 **ORANGE, CA 92865**
0.078 mi.
414 ft. **Site 5 of 9 in cluster B**

Relative: **Lower**
Actual: **198 ft.**

RCRA Listings:

Date Form Received by Agency:	20230920
Handler Name:	Kinney Construction
Handler Address:	830 W Fletcher Ave
Handler City,State,Zip:	ORANGE, CA 92865
EPA ID:	CAC003252656
Contact Name:	Not reported
Contact Address:	830 W FLETCHER AVE
Contact City,State,Zip:	ORANGE, CA 92865
Contact Telephone:	714-944-7792
Contact Fax:	Not reported
Contact Email:	GENEVIE@HAYWARDENVIRONMENTAL.COM
Contact Title:	Not reported
EPA Region:	09
Land Type:	Not reported
Federal Waste Generator Description:	Not a generator, verified
Non-Notifier:	Not reported
Biennial Report Cycle:	Not reported
Accessibility:	Not reported
Active Site Indicator:	Not reported
State District Owner:	Not reported
State District:	Not reported
Mailing Address:	830 W FLETCHER AVE
Mailing City,State,Zip:	ORANGE, CA 92865
Owner Name: Manny	
Owner Type:	Other

KINNEY CONSTRUCTION (Continued) **1028891513**

Operator Name: Manny	
Operator Type:	Other
Short-Term Generator Activity:	No
Importer Activity:	No
Mixed Waste Generator:	No
Transporter Activity:	No
Transfer Facility Activity:	No
Recycler Activity with Storage:	No
Small Quantity On-Site Burner Exemption:	No
Smelting Melting and Refining Furnace Exemption:	No
Underground Injection Control:	No
Off-Site Waste Receipt:	No
Universal Waste Indicator:	No
Universal Waste Destination Facility:	No
Federal Universal Waste:	No
Active Site State-Reg Handler:	---
Federal Facility Indicator:	Not reported
Hazardous Secondary Material Indicator:	N
Sub-Part K Indicator:	Not reported
2018 GPRA Permit Baseline:	Not on the Baseline
2018 GPRA Renewals Baseline:	Not on the Baseline
202 GPRA Corrective Action Baseline:	No
Subject to Corrective Action Universe:	No
Non-TSDFs Where RCRA CA has Been Imposed Universe:	No
Corrective Action Priority Ranking:	No NCAPS ranking
Environmental Control Indicator:	No
Institutional Control Indicator:	No
Human Exposure Controls Indicator:	N/A
Groundwater Controls Indicator:	N/A
Significant Non-Complier Universe:	No
Unaddressed Significant Non-Complier Universe:	No
Addressed Significant Non-Complier Universe:	No
Significant Non-Complier With a Compliance Schedule Universe:	No
Financial Assurance Required:	Not reported
Handler Date of Last Change:	20230920
Recognized Trader-Importer:	No
Recognized Trader-Exporter:	No
Importer of Spent Lead Acid Batteries:	No
Exporter of Spent Lead Acid Batteries:	No
Recycler Activity Without Storage:	No
Manifest Broker:	No
Sub-Part P Indicator:	No

Handler - Owner Operator:

Owner/Operator Indicator:	Owner
Owner/Operator Name: MANNY	
Legal Status:	Other
Date Became Current:	Not reported
Date Ended Current:	Not reported
Owner/Operator Address:	830 W FLETCHER AVE
Owner/Operator City,State,Zip:	ORANGE, CA 92865
Owner/Operator Telephone:	714-944-7792
Owner/Operator Telephone Ext:	Not reported
Owner/Operator Fax:	Not reported
Owner/Operator Email:	Not reported

KINNEY CONSTRUCTION (Continued) **1028891513**

Owner/Operator Indicator: Operator
Owner/Operator Name: MANNY
Legal Status: Other
Date Became Current: Not reported
Date Ended Current: Not reported
Owner/Operator Address: 830 W FLETCHER AVE
Owner/Operator City,State,Zip: ORANGE, CA 92865
Owner/Operator Telephone: 714-944-7792
Owner/Operator Telephone Ext: Not reported
Owner/Operator Fax: Not reported
Owner/Operator Email: Not reported

Historic Generators:
Receive Date: 20230920
Handler Name: KINNEY CONSTRUCTION
Federal Waste Generator Description: Not a generator, verified
State District Owner: Not reported
Large Quantity Handler of Universal Waste: No
Recognized Trader Importer: No
Recognized Trader Exporter: No
Spent Lead Acid Battery Importer: No
Spent Lead Acid Battery Exporter: No
Current Record: Yes
Non Storage Recycler Activity: No
Electronic Manifest Broker: No

List of NAICS Codes and Descriptions:
NAICS Code: 56299
NAICS Description: All Other Waste Management Services

Facility Has Received Notices of Violations:
Violations: No Violations Found

Evaluation Action Summary:
Evaluations: No Evaluations Found

E MANIFEST:
Manifest Tracking Number: 025454315JJK
Last Updated Date: 20231030
Shipped Date: 20230922
Received Date: 20231002
Manifest Status: Signed
Submission Type: DataImage5Copy
Origin Type: Web
Generator EPA ID: CAC003252656
Generator Name: Kinney Construction
Generator Location Street Number: Not reported
Generator Location Street 1: 830 W FLETCHER AVE
Generator Location Street 2: Not reported
Generator Location City: ORANGE
Generator Location State: CA
Generator Location Zip: 92865
Generator Mail Street Number: Not reported
Generator Mail Street 1: 830 W FLETCHER AVE

KINNEY CONSTRUCTION (Continued) **1028891513**

Generator Mail Street 2:	Not reported
Generator Mail City:	ORANGE
Generator Mail Zip:	92865
Generator Mail State:	CA
Generator Contact Company Name:	Not reported
Designated Facility EPA ID:	AZR000520478
Designated Facility Name:	Environmental Waste Solutions, Inc.
Designated Facility Mail Street Number:	Not reported
Designated Facility Mail Street 1:	Not reported
Designated Facility Mail Street 2:	PO BOX 626
Designated Facility Mail City:	LOMA LINDA
Designated Facility Mail Zip:	92354
Designated Facility Mail State:	CA
Designated Facility Location Street Number:	Not reported
Designated Facility Location Street 1:	31915 INDUSTRIAL LANE
Designated Facility Location Street 2:	Not reported
Designated Facility Location City:	PARKER
Designated Facility Location Zip:	85344
Designated Facility Location State:	AZ
Designated Facility Contact Company Name:	Not reported
Manifest Residue Indicator:	N
Rejection Indicator:	N

Transporter:

Manifest Tracking Number:	025454315JJK
Transporter Line Number:	1
Transporter EPA ID:	CAR000277699
Transporter Name:	Hec Inc

Manifest Tracking Number:	025454315JJK
Transporter Line Number:	2
Transporter EPA ID:	CAR000183574
Transporter Name:	Environmental Mngmt Technologies Inc

Waste Line:

Manifest Tracking Number:	025454315JJK
Waste Line Number:	1
U.S. DOT Hazardous Indicator:	N
U.S. DOT ID Number:	Not reported
U.S. DOT Description:	Not reported
Non-Hazardous Waste Description:	Non Rcra Hazardous Waste Liquid
Number of Containers:	2
Container Type Code:	DF
Container Type Description:	Fiberboard or plastic drums, barrels, kegs
Waste Quantity:	100
Quantity Unit of Measure Code:	P
Quantity Unit of Measure Description:	Pounds
Waste Quantity, in Tons:	0.05
Acute Waste Quantity, in Tons:	0
Non-Acute Waste Quantity, in Tons:	0.05
Waste Quantity, in Kilograms:	45.3515
Acute Waste Quantity, in Kilograms:	0
Non-Acute Waste Quantity, in Kilorgrams:	45.3515
Management Method Code:	H061
Management Method Description:	FUEL BLENDING
Waste Residue Indicator:	N

KINNEY CONSTRUCTION (Continued) **1028891513**

Quantity Discrepancy Indicator:	N
Waste Type Discrepancy Indicator:	N
Waste Density:	Not reported
Waste Density Unit of Measure Code:	Not reported
Waste Density Unit of Measure Description:	Not reported
Form Code:	Not reported
Form Code Description:	Not reported
Source Code:	Not reported
Source Code Description:	Not reported
Waste Minimization Code:	Not reported
Waste Minimization Code Description:	Not reported
Consent Number:	Not reported
EPA Waste Indicator:	N
Federal Waste Codes:	Not reported
Quantity Haz Kg:	Not reported
Quantity Haz Tons:	Not reported
Quantity Non Haz Kg:	45.3515
Quantity Non Haz Tons:	0.05
State Waste Codes:	CA-221

Manifest Tracking Number:	025454315JJK
Waste Line Number:	2
U.S. DOT Hazardous Indicator:	N
U.S. DOT ID Number:	Not reported
U.S. DOT Description:	Not reported
Non-Hazardous Waste Description:	Non Rcra Hazardous Waste Liquid
Number of Containers:	3
Container Type Code:	DF
Container Type Description:	Fiberboard or plastic drums, barrels, kegs
Waste Quantity:	550
Quantity Unit of Measure Code:	P
Quantity Unit of Measure Description:	Pounds
Waste Quantity, in Tons:	0.275
Acute Waste Quantity, in Tons:	0
Non-Acute Waste Quantity, in Tons:	0.275
Waste Quantity, in Kilograms:	249.43326
Acute Waste Quantity, in Kilograms:	0
Non-Acute Waste Quantity, in Kilorgrams:	249.43326
Management Method Code:	H061
Management Method Description:	FUEL BLENDING
Waste Residue Indicator:	N
Quantity Discrepancy Indicator:	N
Waste Type Discrepancy Indicator:	N
Waste Density:	Not reported
Waste Density Unit of Measure Code:	Not reported
Waste Density Unit of Measure Description:	Not reported
Form Code:	Not reported
Form Code Description:	Not reported
Source Code:	Not reported
Source Code Description:	Not reported
Waste Minimization Code:	Not reported
Waste Minimization Code Description:	Not reported
Consent Number:	Not reported
EPA Waste Indicator:	N
Federal Waste Codes:	Not reported
Quantity Haz Kg:	Not reported
Quantity Haz Tons:	Not reported

KINNEY CONSTRUCTION (Continued) **1028891513**

Quantity Non Haz Kg:	249.43326
Quantity Non Haz Tons:	0.275
State Waste Codes:	CA-221
Manifest Tracking Number:	025454315JJK
Waste Line Number:	3
U.S. DOT Hazardous Indicator:	N
U.S. DOT ID Number:	Not reported
U.S. DOT Description:	Not reported
Non-Hazardous Waste Description:	Non Rcra Hazardous Waste Liquid
Number of Containers:	2
Container Type Code:	DM
Container Type Description:	Metal drums, barrels, kegs
Waste Quantity:	200
Quantity Unit of Measure Code:	P
Quantity Unit of Measure Description:	Pounds
Waste Quantity, in Tons:	0.1
Acute Waste Quantity, in Tons:	0
Non-Acute Waste Quantity, in Tons:	0.1
Waste Quantity, in Kilograms:	90.703
Acute Waste Quantity, in Kilograms:	0
Non-Acute Waste Quantity, in Kilorgrams:	90.703
Management Method Code:	H061
Management Method Description:	FUEL BLENDING
Waste Residue Indicator:	N
Quantity Discrepancy Indicator:	N
Waste Type Discrepancy Indicator:	N
Waste Density:	Not reported
Waste Density Unit of Measure Code:	Not reported
Waste Density Unit of Measure Description:	Not reported
Form Code:	Not reported
Form Code Description:	Not reported
Source Code:	Not reported
Source Code Description:	Not reported
Waste Minimization Code:	Not reported
Waste Minimization Code Description:	Not reported
Consent Number:	Not reported
EPA Waste Indicator:	N
Federal Waste Codes:	Not reported
Quantity Haz Kg:	Not reported
Quantity Haz Tons:	Not reported
Quantity Non Haz Kg:	90.703
Quantity Non Haz Tons:	0.1
State Waste Codes:	CA-221

C26 **FLETCHER COATING CO** **PFAS ECHO** **1027360078**
ESE **N/A**
< 1/8 **ORANGE, CA**
0.083 mi.
440 ft. **Site 1 of 2 in cluster C**

Relative: PFAS ECHO:
Lower

Actual: Name:	Fletcher Coating Co
191 ft. Address:	Not reported
City,State,Zip:	ORANGE, CA
Latitude:	33.829253
Longitude:	-117.858308
Count:	1

FLETCHER COATING CO (Continued) **1027360078**

County:	ORANGE
Status:	Inactive
Region:	09
Industry:	Metal Coating

ECHO Facility Report:

Facility Percent Minority:	66.429
Facility Derived Tribes:	-
Facility Population:	5953.97
EPA Programs:	CWA
Federal Facility:	No
Federal Agency:	-
Facility FIPS Code:	06059
Facility Indian Country Flag:	N
Facility Collection Method:	ADDRESS MATCHING-HOUSE NUMBER
Facility Derived HUC:	18070203
Facility Derived WBD:	180702031002
Facility Derived CD113:	46
Facility Derived CB2010:	060590762041030
Facility Major Flag:	-
Facility Active Flag:	Y
Facility Inspection Count:	0
Facility Date Last Inspection:	-
Facility Days Last Inspection:	-
Facility Informal Count:	0
Facility Date Last Informal Action:	-
Facility Formal Action Count:	0
Facility Date Last Formal Action:	-
Facility Total Penalties:	0
Facility Penalty Count:	-
Facility Date Last Penalty:	-
Facility Last Penalty AMT:	-
Facility QTRS With NC:	0
Facility Programs With SNC:	0
Facility Compliance Status:	No Violation Identified
Facility SNC Flag:	N
AIR Flag:	N
NPDES Flag:	Y
SDWIS Flag:	N
RCRA Flag:	N
TRI Flag:	N
GHG Flag:	N
AIR IDS:	-
CAA Permit Types:	-
CAA NAICS:	-
CAA SICS:	-
NPDES IDS:	CAZ209084
CWA Permit Types:	Non-M
CWA NAICS:	-
CWA SICS:	3479
RCRA IDS:	-
RCRA Permit Types:	-
RCRA NAICS:	-
SDWA IDS:	-
SDWA System Types:	-
SDWA Compliance Status:	-
SDWA SNC Flag:	N

FLETCHER COATING CO (Continued) **1027360078**

TRI IDS: -
TRI Releases Transfers: -
TRI On Site Releases: -
TRI Off Site Transfers: -
TRI Reporter: -
Facility IMP Water Flag: -
EJSCREEN Flag US: Y

EJSCREEN Report:

C27 **FLETCHER COATING** **CA HIST UST** **U001577488**
ESE **2467 N AMERICAN WAY** **CA EMI** **N/A**
< 1/8 **ORANGE, CA 92665** **CA NPDES**
0.087 mi. **CA CIWQS**
459 ft. **Site 2 of 2 in cluster C** **CA CERS**

Relative:
Lower

Actual:
191 ft.

HIST UST:
Name: FLETCHER COATING
Address: 2467 N AMERICAN WAY
City,State,Zip: ORANGE, CA 92665
File Number: 0002e675

URL:
Region: STATE
Facility ID: 00000038941
Facility Type: Other
Other Type: PLANT
Contact Name: Not reported
Telephone: 7146374763
Owner Name: CAL-COAT CORP.
Owner Address: 2467 N. AMERICAN WAY
Owner City,St,Zip: ORANGE, CA 92665
Total Tanks: 0002

Tank Num: 001
Container Num: 660278
Year Installed: 1980
Tank Capacity: 00002000
Tank Used for: PRODUCT
Type of Fuel: REGULAR
Container Construction Thickness: 3/16
Leak Detection: Visual, Stock Inventor

Tank Num: 002
Container Num: 528455
Year Installed: 1979
Tank Capacity: 00000500
Tank Used for: PRODUCT
Type of Fuel: REGULAR
Container Construction Thickness: 10
Leak Detection: Visual, Stock Inventor

Click here for Geo Tracker PDF:

EMI:
Name: FLETCHER COATING CO
Address: 2467 N AMERICAN WAY

FLETCHER COATING (Continued) **U001577488**

City,State,Zip:	ORANGE, CA 92665
Year:	1990
County Code:	30
Air Basin:	SC
Facility ID:	15902
Air District Name:	SC
SIC Code:	3479
Air District Name:	SOUTH COAST AQMD
Community Health Air Pollution Info System:	Not reported
Consolidated Emission Reporting Rule:	Not reported
Total Organic Hydrocarbon Gases Tons/Yr:	0
Reactive Organic Gases Tons/Yr:	0
Carbon Monoxide Emissions Tons/Yr:	0
NOX - Oxides of Nitrogen Tons/Yr:	2
SOX - Oxides of Sulphur Tons/Yr:	0
Particulate Matter Tons/Yr:	0
Part. Matter 10 Micrometers and Smllr Tons/Yr:	0

Name:	FLETCHER COATING CO
Address:	2467 N AMERICAN WAY ST
City,State,Zip:	ORANGE, CA 92665
Year:	1993
County Code:	30
Air Basin:	SC
Facility ID:	15902
Air District Name:	SC
SIC Code:	3479
Air District Name:	SOUTH COAST AQMD
Community Health Air Pollution Info System:	Not reported
Consolidated Emission Reporting Rule:	Not reported
Total Organic Hydrocarbon Gases Tons/Yr:	1
Reactive Organic Gases Tons/Yr:	0
Carbon Monoxide Emissions Tons/Yr:	1
NOX - Oxides of Nitrogen Tons/Yr:	2
SOX - Oxides of Sulphur Tons/Yr:	0
Particulate Matter Tons/Yr:	1
Part. Matter 10 Micrometers and Smllr Tons/Yr:	1

Name:	FLETCHER COATING CO
Address:	2467 N AMERICAN WAY ST
City,State,Zip:	ORANGE, CA 92665
Year:	1995
County Code:	30
Air Basin:	SC
Facility ID:	15902
Air District Name:	SC
SIC Code:	3479
Air District Name:	SOUTH COAST AQMD
Community Health Air Pollution Info System:	Not reported
Consolidated Emission Reporting Rule:	Not reported
Total Organic Hydrocarbon Gases Tons/Yr:	1
Reactive Organic Gases Tons/Yr:	0
Carbon Monoxide Emissions Tons/Yr:	1
NOX - Oxides of Nitrogen Tons/Yr:	2
SOX - Oxides of Sulphur Tons/Yr:	0
Particulate Matter Tons/Yr:	1
Part. Matter 10 Micrometers and Smllr Tons/Yr:	1

FLETCHER COATING (Continued) **U001577488**

NPDES:

Name:	FLETCHER COATING CO
Address:	2467 N AMERICAN WAY
City,State,Zip:	ORANGE, CA 92865
Facility Status:	Not reported
NPDES Number:	Not reported
Region:	Not reported
Agency Number:	Not reported
Regulatory Measure ID:	Not reported
Place ID:	Not reported
Order Number:	Not reported
WDID:	8 30I016793
Regulatory Measure Type:	Industrial
Program Type:	Not reported
Adoption Date Of Regulatory Measure:	Not reported
Effective Date Of Regulatory Measure:	Not reported
Termination Date Of Regulatory Measure:	Not reported
Expiration Date Of Regulatory Measure:	Not reported
Discharge Address:	Not reported
Discharge Name:	Not reported
Discharge City:	Not reported
Discharge State:	Not reported
Discharge Zip:	Not reported
Status:	Active
Status Date:	09/19/2001
Operator Name:	Fletcher Coating Co
Operator Address:	426 W Fletcher Ave
Operator City:	Orange
Operator State:	California
Operator Zip:	92865

NPDES as of 03/2018:

NPDES Number:	CAS000001
Status:	Active
Agency Number:	0
Region:	8
Regulatory Measure ID:	209084
Order Number:	97-03-DWQ
Regulatory Measure Type:	Enrollee
Place ID:	Not reported
WDID:	8 30I016793
Program Type:	Industrial
Adoption Date Of Regulatory Measure:	Not reported
Effective Date Of Regulatory Measure:	09/19/2001
Expiration Date Of Regulatory Measure:	Not reported
Termination Date Of Regulatory Measure:	Not reported
Discharge Name:	Fletcher Coating Co
Discharge Address:	426 W Fletcher Ave
Discharge City:	Orange
Discharge State:	California
Discharge Zip:	92865
Received Date:	Not reported
Processed Date:	Not reported
Status:	Not reported
Status Date:	Not reported
Place Size:	Not reported
Place Size Unit:	Not reported

FLETCHER COATING (Continued) **U001577488**

Contact:	Not reported
Contact Title:	Not reported
Contact Phone:	Not reported
Contact Phone Ext:	Not reported
Contact Email:	Not reported
Operator Name:	Not reported
Operator Address:	Not reported
Operator City:	Not reported
Operator State:	Not reported
Operator Zip:	Not reported
Operator Contact:	Not reported
Operator Contact Title:	Not reported
Operator Contact Phone:	Not reported
Operator Contact Phone Ext:	Not reported
Operator Contact Email:	Not reported
Operator Type:	Not reported
Developer:	Not reported
Developer Address:	Not reported
Developer City:	Not reported
Developer State:	Not reported
Developer Zip:	Not reported
Developer Contact:	Not reported
Developer Contact Title:	Not reported
Constype Linear Utility Ind:	Not reported
Emergency Phone:	Not reported
Emergency Phone Ext:	Not reported
Constype Above Ground Ind:	Not reported
Constype Below Ground Ind:	Not reported
Constype Cable Line Ind:	Not reported
Constype Comm Line Ind:	Not reported
Constype Commertial Ind:	Not reported
Constype Electrical Line Ind:	Not reported
Constype Gas Line Ind:	Not reported
Constype Industrial Ind:	Not reported
Constype Other Description:	Not reported
Constype Other Ind:	Not reported
Constype Recons Ind:	Not reported
Constype Residential Ind:	Not reported
Constype Transport Ind:	Not reported
Constype Utility Description:	Not reported
Constype Utility Ind:	Not reported
Constype Water Sewer Ind:	Not reported
Dir Discharge Uswater Ind:	Not reported
Receiving Water Name:	Not reported
Certifier:	Not reported
Certifier Title:	Not reported
Certification Date:	Not reported
Primary Sic:	Not reported
Secondary Sic:	Not reported
Tertiary Sic:	Not reported
NPDES Number:	Not reported
Status:	Not reported
Agency Number:	Not reported
Region:	8
Regulatory Measure ID:	209084
Order Number:	Not reported

FLETCHER COATING (Continued) **U001577488**

Regulatory Measure Type:	Industrial
Place ID:	Not reported
WDID:	8 30I016793
Program Type:	Not reported
Adoption Date Of Regulatory Measure:	Not reported
Effective Date Of Regulatory Measure:	Not reported
Expiration Date Of Regulatory Measure:	Not reported
Termination Date Of Regulatory Measure:	Not reported
Discharge Name:	Not reported
Discharge Address:	Not reported
Discharge City:	Not reported
Discharge State:	Not reported
Discharge Zip:	Not reported
Received Date:	05/09/2008
Processed Date:	09/19/2001
Status:	Active
Status Date:	09/19/2001
Place Size:	218000
Place Size Unit:	SqFt
Contact:	Andrea Aldinger
Contact Title:	Manager
Contact Phone:	7146374763
Contact Phone Ext:	204
Contact Email:	aaldinger@fletcherkote.com
Operator Name:	Fletcher Coating Co
Operator Address:	426 W Fletcher Ave
Operator City:	Orange
Operator State:	California
Operator Zip:	92865
Operator Contact:	Kurtis Breeding
Operator Contact Title:	Owner
Operator Contact Phone:	714-637-4763
Operator Contact Phone Ext:	Not reported
Operator Contact Email:	aaldinger@fletcherkote.com
Operator Type:	Private Business
Developer:	Not reported
Developer Address:	Not reported
Developer City:	Not reported
Developer State:	California
Developer Zip:	Not reported
Developer Contact:	Not reported
Developer Contact Title:	Not reported
Constype Linear Utility Ind:	Not reported
Emergency Phone:	714-637-4763
Emergency Phone Ext:	Not reported
Constype Above Ground Ind:	Not reported
Constype Below Ground Ind:	Not reported
Constype Cable Line Ind:	Not reported
Constype Comm Line Ind:	Not reported
Constype Commertial Ind:	Not reported
Constype Electrical Line Ind:	Not reported
Constype Gas Line Ind:	Not reported
Constype Industrial Ind:	Not reported
Constype Other Description:	Not reported
Constype Other Ind:	Not reported
Constype Recons Ind:	Not reported
Constype Residential Ind:	Not reported

FLETCHER COATING (Continued) **U001577488**

Constype Transport Ind:	Not reported
Constype Utility Description:	Not reported
Constype Utility Ind:	Not reported
Constype Water Sewer Ind:	Not reported
Dir Discharge Uswater Ind:	N
Receiving Water Name:	Santa Ana River
Certifier:	Andrea Aldinger
Certifier Title:	Manager
Certification Date:	08-MAY-15
Primary Sic:	3479-Coating, Engraving, and Allied Services, NEC
Secondary Sic:	Not reported
Tertiary Sic:	Not reported

Name:	FLETCHER COATING CO
Address:	2467 N AMERICAN WAY
City,State,Zip:	ORANGE, CA 92865
Facility Status:	Active
NPDES Number:	CAS000001
Region:	8
Agency Number:	0
Regulatory Measure ID:	209084
Place ID:	Not reported
Order Number:	97-03-DWQ
WDID:	8 30I016793
Regulatory Measure Type:	Enrollee
Program Type:	Industrial
Adoption Date Of Regulatory Measure:	Not reported
Effective Date Of Regulatory Measure:	09/19/2001
Termination Date Of Regulatory Measure:	Not reported
Expiration Date Of Regulatory Measure:	Not reported
Discharge Address:	426 W Fletcher Ave
Discharge Name:	Fletcher Coating Co
Discharge City:	Orange
Discharge State:	California
Discharge Zip:	92865
Status:	Not reported
Status Date:	Not reported
Operator Name:	Not reported
Operator Address:	Not reported
Operator City:	Not reported
Operator State:	Not reported
Operator Zip:	Not reported

NPDES as of 03/2018:

NPDES Number:	CAS000001
Status:	Active
Agency Number:	0
Region:	8
Regulatory Measure ID:	209084
Order Number:	97-03-DWQ
Regulatory Measure Type:	Enrollee
Place ID:	Not reported
WDID:	8 30I016793
Program Type:	Industrial
Adoption Date Of Regulatory Measure:	Not reported
Effective Date Of Regulatory Measure:	09/19/2001
Expiration Date Of Regulatory Measure:	Not reported

FLETCHER COATING (Continued) **U001577488**

Termination Date Of Regulatory Measure:	Not reported
Discharge Name:	Fletcher Coating Co
Discharge Address:	426 W Fletcher Ave
Discharge City:	Orange
Discharge State:	California
Discharge Zip:	92865
Received Date:	Not reported
Processed Date:	Not reported
Status:	Not reported
Status Date:	Not reported
Place Size:	Not reported
Place Size Unit:	Not reported
Contact:	Not reported
Contact Title:	Not reported
Contact Phone:	Not reported
Contact Phone Ext:	Not reported
Contact Email:	Not reported
Operator Name:	Not reported
Operator Address:	Not reported
Operator City:	Not reported
Operator State:	Not reported
Operator Zip:	Not reported
Operator Contact:	Not reported
Operator Contact Title:	Not reported
Operator Contact Phone:	Not reported
Operator Contact Phone Ext:	Not reported
Operator Contact Email:	Not reported
Operator Type:	Not reported
Developer:	Not reported
Developer Address:	Not reported
Developer City:	Not reported
Developer State:	Not reported
Developer Zip:	Not reported
Developer Contact:	Not reported
Developer Contact Title:	Not reported
Constype Linear Utility Ind:	Not reported
Emergency Phone:	Not reported
Emergency Phone Ext:	Not reported
Constype Above Ground Ind:	Not reported
Constype Below Ground Ind:	Not reported
Constype Cable Line Ind:	Not reported
Constype Comm Line Ind:	Not reported
Constype Commertial Ind:	Not reported
Constype Electrical Line Ind:	Not reported
Constype Gas Line Ind:	Not reported
Constype Industrial Ind:	Not reported
Constype Other Description:	Not reported
Constype Other Ind:	Not reported
Constype Recons Ind:	Not reported
Constype Residential Ind:	Not reported
Constype Transport Ind:	Not reported
Constype Utility Description:	Not reported
Constype Utility Ind:	Not reported
Constype Water Sewer Ind:	Not reported
Dir Discharge Uswater Ind:	Not reported
Receiving Water Name:	Not reported
Certifier:	Not reported

FLETCHER COATING (Continued) **U001577488**

Certifier Title:	Not reported
Certification Date:	Not reported
Primary Sic:	Not reported
Secondary Sic:	Not reported
Tertiary Sic:	Not reported
NPDES Number:	Not reported
Status:	Not reported
Agency Number:	Not reported
Region:	8
Regulatory Measure ID:	209084
Order Number:	Not reported
Regulatory Measure Type:	Industrial
Place ID:	Not reported
WDID:	8 30I016793
Program Type:	Not reported
Adoption Date Of Regulatory Measure:	Not reported
Effective Date Of Regulatory Measure:	Not reported
Expiration Date Of Regulatory Measure:	Not reported
Termination Date Of Regulatory Measure:	Not reported
Discharge Name:	Not reported
Discharge Address:	Not reported
Discharge City:	Not reported
Discharge State:	Not reported
Discharge Zip:	Not reported
Received Date:	05/09/2008
Processed Date:	09/19/2001
Status:	Active
Status Date:	09/19/2001
Place Size:	218000
Place Size Unit:	SqFt
Contact:	Andrea Aldinger
Contact Title:	Manager
Contact Phone:	7146374763
Contact Phone Ext:	204
Contact Email:	aaldinger@fletcherkote.com
Operator Name:	Fletcher Coating Co
Operator Address:	426 W Fletcher Ave
Operator City:	Orange
Operator State:	California
Operator Zip:	92865
Operator Contact:	Kurtis Breeding
Operator Contact Title:	Owner
Operator Contact Phone:	714-637-4763
Operator Contact Phone Ext:	Not reported
Operator Contact Email:	aaldinger@fletcherkote.com
Operator Type:	Private Business
Developer:	Not reported
Developer Address:	Not reported
Developer City:	Not reported
Developer State:	California
Developer Zip:	Not reported
Developer Contact:	Not reported
Developer Contact Title:	Not reported
Constype Linear Utility Ind:	Not reported
Emergency Phone:	714-637-4763
Emergency Phone Ext:	Not reported

FLETCHER COATING (Continued) **U001577488**

Constype Above Ground Ind:	Not reported
Constype Below Ground Ind:	Not reported
Constype Cable Line Ind:	Not reported
Constype Comm Line Ind:	Not reported
Constype Commertial Ind:	Not reported
Constype Electrical Line Ind:	Not reported
Constype Gas Line Ind:	Not reported
Constype Industrial Ind:	Not reported
Constype Other Description:	Not reported
Constype Other Ind:	Not reported
Constype Recons Ind:	Not reported
Constype Residential Ind:	Not reported
Constype Transport Ind:	Not reported
Constype Utility Description:	Not reported
Constype Utility Ind:	Not reported
Constype Water Sewer Ind:	Not reported
Dir Discharge Uswater Ind:	N
Receiving Water Name:	Santa Ana River
Certifier:	Andrea Aldinger
Certifier Title:	Manager
Certification Date:	08-MAY-15
Primary Sic:	3479-Coating, Engraving, and Allied Services, NEC
Secondary Sic:	Not reported
Tertiary Sic:	Not reported

CIWQS:

Name:	Fletcher Coating Co
Address:	2467 N AMERICAN WAY
City,State,Zip:	ORANGE, CA 92865
Agency:	Fletcher Coating Co
Agency Address:	426 W Fletcher Ave, Orange, CA 92865
Place/Project Type:	Industrial - Coating, Engraving, and Allied Services, NEC
SIC/NAICS:	3479
Region:	8
Program:	INDSTW
Regulatory Measure Status:	Active
Regulatory Measure Type:	Storm water industrial
Order Number:	2014-0057-DWQ
WDID:	8 30I016793
NPDES Number:	CAS000001
Adoption Date:	Not reported
Effective Date:	09/19/2001
Termination Date:	Not reported
Expiration/Review Date:	Not reported
Design Flow:	Not reported
Major/Minor:	Not reported
Complexity:	Not reported
TTWQ:	Not reported
Enforcement Actions within 5 years:	0
Violations within 5 years:	0
Latitude:	33.82921
Longitude:	-117.85832

CERS:

Name:	FLETCHER COATING CO

FLETCHER COATING (Continued) **U001577488**

Address: 2467 N AMERICAN WAY
City,State,Zip: ORANGE, CA 92865
Site ID: 532099
CERS ID: 224628
CERS Description: Industrial Facility Storm Water

Violations:
Site ID: 532099
Site Name: Fletcher Coating Co
Violation Date: 05-19-2004
Citation: 2014-0057-DWQ - Industrial General Permit
Violation Description: SW - Deficient BMP Implementation
Violation Notes: SWPPP MUST BE IN AL OCATION THAT CAN BE ACCESSED DURIONG BUSINESS HOURS. NEEDS TO REEVALUATE CURRENT SMPLING POINTS.
Violation Division: Water Boards
Violation Program: INDSTW
Violation Source: SMARTS,

Site ID: 532099
Site Name: Fletcher Coating Co
Violation Date: 10-27-2005
Citation: 2014-0057-DWQ - Industrial General Permit
Violation Description: SW - Deficient Report
Violation Notes: This site failed to analyze Table D parameters for 2004-2005 Annual Report.
Violation Division: Water Boards
Violation Program: INDSTW
Violation Source: SMARTS,

Evaluation:
Eval General Type: Compliance Evaluation Inspection
Eval Date: 01-11-2002
Violations Found: No
Eval Type: Industrial Storm Water Compliance Evaluation
Eval Notes: Address for site should be corrected to read: 426 Fletcher Avenue, Orange, CA 92865. Arrived on site at approximately 10:00 a.m., clear skies, approximately 70 degrees F. Met with Kurtis Breeding and new CEO (Don?). Reviewed the site monitoring reports and SWPPP. SWPPP was in place in October 2001. Mr. Breeding stated that the business operated from 7:00 a.m. to 3:30 p.m., and that he is the primary contact for storm water and has received some training via his consultant (Jorgensen). SWPPP appeared to be adequate. Conducted site inspection. In general, the site appeared to be in compliance; however, we did identify a few areas that required better housekeeping. Stated that pipes/supplies are kept covered with tarp in the event of rain. Areas needing improvement included the following: (1) scrap metal bins needs to be kept covered with tarp, in the event of rain; (2) several 55-gallong drums need to be collected and stored appropriately; (3) rust from pipes on ashalt-covered area needs to be swept on a routine basis; (4) blow-by water from compressor needs secondary containment; and (5) tracking from trucks along American Way needs to be swept on a routine basis.
Eval Division: Water Boards
Eval Program: INDSTW
Eval Source: SMARTS,

Eval General Type: Complaint Inspection

FLETCHER COATING (Continued) **U001577488**

Eval Date: 05-19-2004
Violations Found: No
Eval Type: Industrial Storm Water Complaint Inspection
Eval Notes: On May 19, 2004. Regional Water Board staff conducted a routine inspection at the above mentioned site. Contact was made with John Bejarano the Plant Manager. The SWPPP and inspection logs could not be reviewed at this time due to the fact that they were locked up in another office and there was no access to them. Upon inspection of the facility the following observations were made. The facility was about 50 percent asphalt and 50 percent loose sediment and rock. The majority of operations occurred indoors or under some type of coverage. Although, a large amount of materials are stored outside. Based on previous analytical sampling it is staff's best professional judgment that the sampling points are not reflective of the actual discharges that can occur on this site. Therefore the site should re-evaluate this portion of the program. Large amounts of rust was noted in the ground located in the northwest portion of the facility.
Eval Division: Water Boards
Eval Program: INDSTW
Eval Source: SMARTS,

Enforcement Action:
Site ID: 532099
Site Name: Fletcher Coating Co
Site Address: 2467 N AMERICAN WAY
Site City: ORANGE
Site Zip: 92865
Enf Action Date: 11-03-2005
Enf Action Type: Staff Enforcement Letter
Enf Action Description: Staff Enforcement Letter
Enf Action Notes: A clerical error at the Regional Board office resulted in the issuance of an incorrect Notice of Violation.
Enf Action Division: Water Boards
Enf Action Program: INDSTW
Enf Action Source: SMARTS,

Site ID: 532099
Site Name: Fletcher Coating Co
Site Address: 2467 N AMERICAN WAY
Site City: ORANGE
Site Zip: 92865
Enf Action Date: 05-24-2004
Enf Action Type: Staff Enforcement Letter
Enf Action Description: Staff Enforcement Letter
Enf Action Notes: SWPPP NEEDS TO BE IN A LOCATION THAT CAN BE ACCESSED DURING BUSINESS HOURS. NNES TO RE-EVALUATE THE CURRENT SAMPLING POINTS.
Enf Action Division: Water Boards
Enf Action Program: INDSTW
Enf Action Source: SMARTS,

Site ID: 532099
Site Name: Fletcher Coating Co
Site Address: 2467 N AMERICAN WAY
Site City: ORANGE
Site Zip: 92865
Enf Action Date: 10-27-2005
Enf Action Type: Staff Enforcement Letter

FLETCHER COATING (Continued) **U001577488**

Enf Action Description: Staff Enforcement Letter
Enf Action Notes: This site failed to analyze Table D parameters for 2004-2005 Annual Report.
Enf Action Division: Water Boards
Enf Action Program: INDSTW
Enf Action Source: SMARTS,

Affiliation:
Affiliation Type Desc: Owner/Operator
Entity Name: Fletcher Coating Co
Entity Title: Operator
Affiliation Address: 426 W Fletcher Ave
Affiliation City: Orange
Affiliation State: CA
Affiliation Country: Not reported
Affiliation Zip: 92865
Affiliation Phone: ,

D28 **WEST COAST EQUIPMENT INC** **CA CERS HAZ WASTE** **S113120026**
WNW **2424 NORTH BATAVIA STREET** **CA CERS TANKS** **N/A**
< 1/8 **ORANGE, CA 92865** **CA HWTS**
0.105 mi. **CA HAZNET**
556 ft. **Site 1 of 5 in cluster D** **CA CERS**

Relative:
Lower

Actual:
201 ft.

CERS HAZ WASTE:
Name: ORANGE COUNTY SANDBAGGER
Address: 2424 N BATAVIA ST STE A
City,State,Zip: ORANGE, CA 92865
Site ID: 411948
CERS ID: 10521469
CERS Description: Hazardous Waste Generator

CERS TANKS:
Name: ORANGE COUNTY SANDBAGGER
Address: 2424 N BATAVIA ST STE A
City,State,Zip: ORANGE, CA 92865
Site ID: 411948
CERS ID: 10521469
CERS Description: Aboveground Petroleum Storage

HWTS:
Name: WEST COAST EQUIPMENT INC
Address: 2424 NORTH BATAVIA STREET
Address 2: Not reported
City,State,Zip: ORANGE, CA 92865
EPA ID: CAL000253638
Inactive Date: 06/30/2005
Create Date: 06/12/2002
Last Act Date: Not reported
Mailing Name: Not reported
Mailing Address: PO BOX 6169
Mailing Address 2: Not reported
Mailing City,State,Zip: ORANGE, CA 92863
Owner Name: WEST COAST EQUIPMENT INC
Owner Address: PO BOX 6169

WEST COAST EQUIPMENT INC (Continued) **S113120026**

Owner Address 2:	Not reported
Owner City,State,Zip:	ORANGE, CA 92863
Owner Phone:	Not reported
Owner Fax:	Not reported
Contact Name:	LORI CAPITULIK/OPERATIONS MGR
Contact Address:	PO BOX 6169
Contact Address 2:	Not reported
City,State,Zip:	ORANGE, CA 92863
Contact Phone:	Not reported
Contact Fax:	Not reported
Facility Status:	Inactive
Facility Type:	PERMANENT
Category:	STATE
Latitude:	33.830503
Longitude:	-117.861871

NAICS:

EPA ID:	CAL000253638
Create Date:	2002-06-12 09:08:59.110
NAICS Code:	81131
NAICS Description:	Commercial and Industrial Machinery and Equipment (except Automotive and Electronic) Repair and Maintenance
Issued EPA ID Date:	2002-06-12 09:08:59.04700
Inactive Date:	2005-06-30 10:01:00
Facility Name:	WEST COAST EQUIPMENT INC
Facility Address:	2424 NORTH BATAVIA STREET
Facility Address 2:	Not reported
Facility City:	ORANGE
Facility County:	Not reported
Facility State:	CA
Facility Zip:	928650000

HAZNET:

Name:	WEST COAST EQUIPMENT INC
Address:	2424 NORTH BATAVIA STREET
Address 2:	Not reported
City,State,Zip:	ORANGE, CA 928650000
Contact:	LORI CAPITULIK/OPERATIONS MGR
Telephone:	7146858826
Mailing Name:	Not reported
Mailing Address:	PO BOX 6169
Year:	2003
Gepaid:	CAL000253638
TSD EPA ID:	CAT080013352
CA Waste Code:	222 - Oil/water separation sludge
Disposal Method:	R01 - Recycler
Tons:	1.0425

Additional Information:

Year:	2003
Gen EPA ID:	CAL000253638
Shipment Date:	20030409
Creation Date:	8/5/2003 18:30:51

WEST COAST EQUIPMENT INC (Continued) **S113120026**

Receipt Date:	20030409
Manifest ID:	22465855
Trans EPA ID:	CAD028277036
Trans Name:	Not reported
Trans 2 EPA ID:	Not reported
Trans 2 Name:	Not reported
TSDF EPA ID:	CAT080013352
Trans Name:	Not reported
TSDF Alt EPA ID:	CAT080013352
TSDF Alt Name:	Not reported
Waste Code Description:	222 - Oil/water separation sludge
RCRA Code:	Not reported
Meth Code:	R01 - Recycler
Quantity Tons:	1.0425
Waste Quantity:	250
Quantity Unit:	G
Additional Code 1:	Not reported
Additional Code 2:	Not reported
Additional Code 3:	Not reported
Additional Code 4:	Not reported
Additional Code 5:	Not reported

CERS:

Name:	ORANGE COUNTY SANDBAGGER
Address:	2424 N BATAVIA ST STE A
City,State,Zip:	ORANGE, CA 92865
Site ID:	411948
CERS ID:	10521469
CERS Description:	Chemical Storage Facilities

Violations:

Site ID:	411948
Site Name:	ORANGE COUNTY SANDBAGGER
Violation Date:	01-10-2014
Citation:	22 CCR 12 66262.34(f) - California Code of Regulations, Title 22, Chapter 12, Section(s) 66262.34(f)
Violation Description:	Failure to properly label hazardous waste accumulation containers with the following requirements: "Hazardous Waste", name and address of the generator, physical and chemical characteristics of the Hazardous Waste, and starting accumulation date.
Violation Notes:	The waste oil UST was not marked with the required identifying information. Also, unmarked 5 gallon containers storing waste oil were observed at several perimeter locations. All containers storing hazardous waste must be marked with the required identifying information. Once corrected, please submit the attached certificate of return to compliance, signed and dated, to this Agency within 30 days.
Violation Division:	Orange County Environmental Health
Violation Program:	HW
Violation Source:	CERS,

Site ID:	411948
Site Name:	ORANGE COUNTY SANDBAGGER
Violation Date:	12-01-2016
Citation:	22 CCR 15 66265.173 - California Code of Regulations, Title 22, Chapter 15, Section(s) 66265.173
Violation Description:	Failure to meet the following container management requirements: (a) A container holding hazardous waste must always be closed during

WEST COAST EQUIPMENT INC (Continued) **S113120026**

	storage, except when it is necessary to add or remove waste. (b) A container holding hazardous waste must not be opened, handled, or stored in a manner which may rupture the container or cause it to leak.
Violation Notes:	When not in use, containers must be kept closed. Please remove the funnel and seal the waste oil tank.
Violation Division:	Orange County Environmental Health
Violation Program:	HW
Violation Source:	CERS,
Site ID:	411948
Site Name:	ORANGE COUNTY SANDBAGGER
Violation Date:	12-01-2016
Citation:	22 CCR 12 66262.40(a) - California Code of Regulations, Title 22, Chapter 12, Section(s) 66262.40(a)
Violation Description:	Failure to keep a copy of each properly signed manifest for at least three years from the date the waste was accepted by the initial transporter. The manifest signed at the time the waste was accepted for transport shall be kept until receiving a signed copy from the designated facility which received the waste.
Violation Notes:	Hazardous Waste Manifests were not available during this inspection. Please send me hazardous waste manifests for the past year. Documents can be sent to mescobedo@ochca.com
Violation Division:	Orange County Environmental Health
Violation Program:	HW
Violation Source:	CERS,
Site ID:	411948
Site Name:	ORANGE COUNTY SANDBAGGER
Violation Date:	11-01-2018
Citation:	HSC 6.67 25270.4.5(a) - California Health and Safety Code, Chapter 6.67, Section(s) 25270.4.5(a)
Violation Description:	Failure to implement the SPCC Plan.
Violation Notes:	Returned to compliance on 01/02/2019. Please refer to report comments.
Violation Division:	Orange County Environmental Health
Violation Program:	APSA
Violation Source:	CERS,
Site ID:	411948
Site Name:	ORANGE COUNTY SANDBAGGER
Violation Date:	12-01-2016
Citation:	22 CCR 12 66262.12 - California Code of Regulations, Title 22, Chapter 12, Section(s) 66262.12
Violation Description:	Failure to obtain an Identification Number prior to treating, storing, disposing of, transporting or offering for transportation any hazardous waste.
Violation Notes:	EPA ID CAL000218391 is inactive. Please activate immediately by visiting http://www.dtsc.ca.gov/HazardousWaste/upload/GISS_FORM_1358.pdf.
Violation Division:	Orange County Environmental Health
Violation Program:	HW
Violation Source:	CERS,
Site ID:	411948
Site Name:	ORANGE COUNTY SANDBAGGER
Violation Date:	11-05-2018
Citation:	40 CFR 1 265.31 - U.S. Code of Federal Regulations, Title 40, Chapter

WEST COAST EQUIPMENT INC (Continued) **S113120026**

1, Section(s) 265.31
Violation Description: Failure to maintain and operate the facility to minimize the possibility of a fire, explosion, or any unplanned sudden or non-sudden release of hazardous waste or hazardous waste constituents to air, soil, or surface water which could threaten human health or the environment.
Violation Notes: Returned to compliance on 01/02/2019. The 500 gallon used oil tank was observed with used oil in containment underneath it. This tank has not been maintained to prevent a release, please properly manage the used oil in containment. A reinspection will be conducted by 11/9/18.
Violation Division: Orange County Environmental Health
Violation Program: HW
Violation Source: CERS,

Site ID: 411948
Site Name: ORANGE COUNTY SANDBAGGER
Violation Date: 08-10-2016
Citation: HSC 6.67 25270.4.5(a) - California Health and Safety Code, Chapter 6.67, Section(s) 25270.4.5(a)
Violation Description: Failure to prepare and implement a Spill Prevention Control and Countermeasure (SPCC) Plan.
Violation Notes: Returned to compliance on 11/01/2018. The facility's SPCC plan could not be located for the inspection. Locate your facility's plan and submit a copy to this Agency for our review. If you do not have a plan, prepare a SPCC plan for the facility and submit a copy to this Agency for our review within 30 days.
Violation Division: Orange County Environmental Health
Violation Program: APSA
Violation Source: CERS,

Evaluation:
Eval General Type: Other/Unknown
Eval Date: 01-02-2019
Violations Found: No
Eval Type: Other, not routine, done by local agency
Eval Notes: On site to conduct an Aboveground Petroleum Storage Tank reinspection. The facility was cited violation I031 on 11/1/18 for not having a Spill Prevention Control & Countermeasures (SPCC) Plan prepared or being implemented. This Agency had received a copy of the facility's SPCC Plan on 12/18/18, but corrections were required. Corrections have since been made and the facility's SPCC Plan is complete. Monthly inspections are being conducted and records were available for review. Violations I031 is corrected, no outstanding violations remain. This inspection report was sent to Jason Vos at jason@ocsandbagger.com.
Eval Division: Orange County Environmental Health
Eval Program: APSA
Eval Source: CERS,

Eval General Type: Compliance Evaluation Inspection
Eval Date: 05-23-2016
Violations Found: No
Eval Type: Routine done by local agency
Eval Notes: no violations observed
Eval Division: Orange City Fire Department
Eval Program: HMRRP
Eval Source: CERS,

WEST COAST EQUIPMENT INC (Continued) **S113120026**

Eval General Type: Other/Unknown
Eval Date: 05-31-2016
Violations Found: No
Eval Type: Other, not routine, done by local agency
Eval Notes: history reviewed in prep for inspection.
Eval Division: Orange County Environmental Health
Eval Program: HW
Eval Source: CERS,

Eval General Type: Compliance Evaluation Inspection
Eval Date: 11-01-2018
Violations Found: Yes
Eval Type: Routine done by local agency
Eval Notes: On site to conduct a routine Aboveground Petroleum Storage Tank (APST) inspection. The facility has the following aboveground petroleum storage capacity: - 1,000 gallon clear diesel tank - 500 gallon red dye diesel tank - 500 gallon used oil tank - 55 gallon drum hydraulic oil The APSTs on site have appropriate secondary containment measures. An SPCC (Spill Prevention Control & Countermeasures) Plan has not been prepared and implemented. The facility was cited violation I085 on 8/10/16 for not having an SPCC Plan in place. This violation is being closed and recited. Discussed and provided the Tier I Qualified Facility SPCC Plan template with Jason Vos. Please note, because your facility is maintaining aboveground petroleum storage in quantities greater than 1,320 gallons, it is subject to the requirements of the Aboveground Petroleum Storage Act, and is required to implement an SPCC Plan. Please complete the SPCC Plan within 30 days and immediately begin [Truncated]
Eval Division: Orange County Environmental Health
Eval Program: APSA
Eval Source: CERS,

Eval General Type: Compliance Evaluation Inspection
Eval Date: 12-01-2016
Violations Found: Yes
Eval Type: Routine done by local agency
Eval Notes: On site to conduct a routine hazardous waste inspection. Spoke to Jason Voss of OC Sandbagger on the phone. He was away from the office. Consent was provided over the phone to enter and conduct inspection activities. Hazardous waste observed onsite included a 500 gallon aboveground waste oil tank. The tank was labeled however the container was stored open (See violation I617 above). Waste manifests were unavailable for review (see violation I474 above). EPA ID # CAL000218391 is inactive (see violation I352 above). Your EPA ID # can be reactivated at http://www.dtsc.ca.gov/HazardousWaste/upload/GISS_FORM_1358.pdf. Perimeter of the facility was inspected. Did not observe any indication of a hazardous waste release or illegal dumping in the trash dumpster.
Eval Division: Orange County Environmental Health
Eval Program: HW
Eval Source: CERS,

Eval General Type: Other/Unknown
Eval Date: 12-19-2018
Violations Found: No
Eval Type: Other, not routine, done by local agency

WEST COAST EQUIPMENT INC (Continued) **S113120026**

Eval Notes: Received email from facility with an SPCC Plan attached. The SPCC Plan was not properly completed, violation I031 remains outstanding. From: angie@ocsandbagger.com [mailto:angie@ocsandbagger.com] Sent: Tuesday, December 18, 2018 3:15 PM To: Bechara, Justin <JBechara@ochca.com> Subject: Hello Justin, This is Angie from Sandwood enterprises, here is the copy of the SPCC Plan, can you tell please refresh my memory ? what else did we need, neither Jason or I recall what we need to do. Thank you Angie From: Bechara, Justin Sent: Wednesday, December 19, 2018 8:19 AM To: 'angie@ocsandbagger.com' <angie@ocsandbagger.com> Subject: RE: Good morning Angie, To start off, I would like to come out tomorrow for a reinspection. Please have Jason sign all the parts in the SPCC Plan that require a signature (there are several blank lines). On page 3, Table G4, this is applicable. On page 4, please complete Table G8. Please note, pages 10 and 11 are [Truncated]
Eval Division: Orange County Environmental Health
Eval Program: APSA
Eval Source: CERS,

Eval General Type: Compliance Evaluation Inspection
Eval Date: 01-11-2022
Violations Found: No
Eval Type: Routine done by local agency
Eval Notes: On site to conduct a routine Aboveground Petroleum Storage Tank (APST) inspection. Met with Jason Vos, President. The facility is a Tier I Qualified Facility of aboveground petroleum storage. The following petroleum storage capacity was observed: - 1,000 gallon single-walled clear diesel tank - 500 gallon single-walled red-dye diesel tank - 500 gallon used oil tank - 55 gallon hydraulic oil container All APSTs on site have appropriate secondary containment, which were observed without liquid or debris. The facility s Spill Prevention Control and Countermeasures (SPCC) Plan, dated 11/30/18 was available for review and is complete. Monthly inspection and test logs for APSTs were available for review. Employee training records for employees handling petroleum were available for review. This inspection report was sent to jason@ocsandbagger.com.
Eval Division: Orange County Environmental Health
Eval Program: APSA
Eval Source: CERS,

Eval General Type: Other/Unknown
Eval Date: 08-10-2016
Violations Found: No
Eval Type: Other, not routine, done by local agency
Eval Notes: On site to conduct a hazardous waste re inspection. Jason Vos, Sandwood Enterprises, was present for the inspection and provided access to inspect. The inspection confirmed the correction of the hazardous waste storage violations.
Eval Division: Orange County Environmental Health
Eval Program: HW
Eval Source: CERS,

Eval General Type: Compliance Evaluation Inspection
Eval Date: 11-01-2018
Violations Found: Yes
Eval Type: Routine done by local agency
Eval Notes: On site to conduct a routine Hazardous Waste inspection. Walked throughout the facility and observed hazardous waste storage.

WEST COAST EQUIPMENT INC (Continued) **S113120026**

Containers were observed properly labeled and stored closed. A 500 gallon used oil tank was observed with used oil in containment underneath it. Jason Vos stated he had moved the tank the tank recently and a valve had broke, which has been fixed, and that he would pump the used oil in containment back into the tank. Municipal trash were observed free of hazardous waste. Manifests and emergency response plan were available for review. The following violations were cited 12/1/16 and are now corrected: I474 - Failure to have hazardous waste manifests available for review; manifests were available for review during this inspection I617 - Failure to keep hazardous waste containers kept closed when not actively being poured into; hazardous waste containers were observed closed I352 - Failure to have an active EPA ID number; the facility an [Truncated]

Eval Division: Orange County Environmental Health
Eval Program: HW
Eval Source: CERS,

Eval General Type: Compliance Evaluation Inspection
Eval Date: 01-10-2014
Violations Found: Yes
Eval Type: Routine done by local agency
Eval Notes: On site for a routine hazardous waste inspection. Rick Tankersley, welder, was present for the inspection and provided consent to inspect. The inspection included a walk of the facility's outside perimeter and its trash storage areas. I did not observe hazardous waste in the facility's trash or as run off on the ground. The storage of the shop's hazardous waste was inspected. We discussed maintaining containers storing waste oil closed, except when adding or removing waste, and marking the containers with the required identifying information. The receipts for the removal of the facility's hazardous waste were maintained on site and reviewed with Jason Vos via a phone follow up. A hazardous waste emergency response card was posted in the office. report PDF to jason@swentinc.com

Eval Division: Orange County Environmental Health
Eval Program: HW
Eval Source: CERS,

Eval General Type: Compliance Evaluation Inspection
Eval Date: 01-11-2022
Violations Found: No
Eval Type: Routine done by local agency
Eval Notes: On site to conduct a routine Hazardous Waste inspection. Met with Jason Vos, President. The facility is a Small Quantity Generator of auto repair hazardous wastes. Walked throughout the facility and observed the facility s Hazardous Waste storage area. One hazardous waste container of used oil filters was properly labeled and stored closed. The perimeter of the facility was walked and the municipal trash dumpster was observed. There are no signs of illegal disposal. Hazardous waste manifests were available for review. The facility is using a mobile auto mechanic, Chavez Truck Repair, which does maintenance on the business trucks and also manages the waste generated. Invoices from Chavez Truck Repair indicating the date, what waste and how much waste was taken were available for review. The facility has an inactive EPA ID number, CAL000218391. Please reactivate your EPA ID number by completing the provided DTSC EPA ID application. Emergency is [Truncated]

Eval Division: Orange County Environmental Health

WEST COAST EQUIPMENT INC (Continued) **S113120026**

Eval Program: HW
Eval Source: CERS,

Eval General Type: Other/Unknown
Eval Date: 01-02-2019
Violations Found: No
Eval Type: Other, not routine, done by local agency
Eval Notes: On site to conduct a Hazardous Waste reinspection. The facility was cited violations I014 on 11/1/18 due to used oil being observed in containment underneath the used oil tank in the yard. The tank has since been moved and the oil in the containment has been pumped back into the tank. Violation I014 is corrected, no outstanding violations remain. This inspection report was sent to Jason Vos at jason@ocsandbagger.com.
Eval Division: Orange County Environmental Health
Eval Program: HW
Eval Source: CERS,

Eval General Type: Other/Unknown
Eval Date: 03-31-2017
Violations Found: No
Eval Type: Other, not routine, done by local agency
Eval Notes: CERS Accepted
Eval Division: Orange County Environmental Health
Eval Program: HW
Eval Source: CERS,

Eval General Type: Compliance Evaluation Inspection
Eval Date: 05-23-2019
Violations Found: No
Eval Type: Routine done by local agency
Eval Notes: field verification.
Eval Division: Orange City Fire Department
Eval Program: HMRRP
Eval Source: CERS,

Eval General Type: Compliance Evaluation Inspection
Eval Date: 08-10-2016
Violations Found: Yes
Eval Type: Routine done by local agency
Eval Notes: On site for a routine above ground petroleum storage tank (APST) inspection. Jason Vos, Sandwood Enterprises, was present for the inspection and provided consent to inspect. This facility is regulated under the Above Ground Storage Act (APSA). There was equal to or greater than 1,320 but less than 9,999 gallons of regulated petroleum products in drums or tanks sized 55 gallons or larger on site. We reviewed the qualifying petroleum above ground storage on site, which included tanks and an occasional drum. We reviewed the SPCC plan templates available on our website occupainfo.com for use. SPILL CONTROL: Secondary containment and spill response equipment was reviewed. INSPECTIONS: We discussed the required SPCC inspections and record keeping. EMPLOYEE TRAINING: Annual oil handling employee SPCC training was reportedly conducted. We recommend maintaining training records and having the records available for inspection. report PDF to Jason Vos
Eval Division: Orange County Environmental Health
Eval Program: APSA

WEST COAST EQUIPMENT INC (Continued) **S113120026**

Eval Source: CERS,

Eval General Type: Compliance Evaluation Inspection
Eval Date: 06-08-2022
Violations Found: No
Eval Type: Routine done by local agency
Eval Notes: field verification.
Eval Division: Orange City Fire Department
Eval Program: HMRRP
Eval Source: CERS,

Affiliation:
Affiliation Type Desc: Document Preparer
Entity Name: Jason Vos
Entity Title: Not reported
Affiliation Address: Not reported
Affiliation City: Not reported
Affiliation State: Not reported
Affiliation Country: Not reported
Affiliation Zip: Not reported
Affiliation Phone: ,

Affiliation Type Desc: Facility Mailing Address
Entity Name: Mailing Address
Entity Title: Not reported
Affiliation Address: 2424 N BATAVIA ST STE A
Affiliation City: ORANGE
Affiliation State: CA
Affiliation Country: Not reported
Affiliation Zip: 92865
Affiliation Phone: ,

Affiliation Type Desc: Legal Owner
Entity Name: SANDWOOD ENTERPRISES
Entity Title: Not reported
Affiliation Address: 2424 BATAVIA
Affiliation City: ORANGE
Affiliation State: CA
Affiliation Country: United States
Affiliation Zip: 92865
Affiliation Phone: (714) 637-2000,

Affiliation Type Desc: Operator
Entity Name: Jason Vos
Entity Title: Not reported
Affiliation Address: Not reported
Affiliation City: Not reported
Affiliation State: Not reported
Affiliation Country: Not reported
Affiliation Zip: Not reported
Affiliation Phone: (714) 637-2000,

Affiliation Type Desc: CUPA District
Entity Name: Orange County Env Health
Entity Title: Not reported
Affiliation Address: 1241 East Dyer RoadSuite 120
Affiliation City: Santa Ana

WEST COAST EQUIPMENT INC (Continued) **S113120026**

Affiliation State:	CA
Affiliation Country:	Not reported
Affiliation Zip:	92705-5611
Affiliation Phone:	(714) 433-6406,
Affiliation Type Desc:	Parent Corporation
Entity Name:	ORANGE COUNTY SANDBAGGER
Entity Title:	Not reported
Affiliation Address:	Not reported
Affiliation City:	Not reported
Affiliation State:	Not reported
Affiliation Country:	Not reported
Affiliation Zip:	Not reported
Affiliation Phone:	,
Affiliation Type Desc:	Environmental Contact
Entity Name:	Jason Vos
Entity Title:	Not reported
Affiliation Address:	2424 N. Batavia St.
Affiliation City:	Orange
Affiliation State:	CA
Affiliation Country:	Not reported
Affiliation Zip:	92865
Affiliation Phone:	,
Affiliation Type Desc:	Identification Signer
Entity Name:	Jason Vos
Entity Title:	President
Affiliation Address:	Not reported
Affiliation City:	Not reported
Affiliation State:	Not reported
Affiliation Country:	Not reported
Affiliation Zip:	Not reported
Affiliation Phone:	,

D29 **PARKS CRANE SERVICE** **RCRA NonGen / NLR** **1026480635**
WNW **2424 N. BATAVIA** **E MANIFEST** **CAC003086611**
< 1/8 **ORANGE, CA 92865**
0.105 mi.
556 ft. **Site 2 of 5 in cluster D**

Relative: **Lower**

Actual: **201 ft.**

RCRA Listings:

Date Form Received by Agency:	20201002
Handler Name:	Parks Crane Service
Handler Address:	2424 N. Batavia
Handler City,State,Zip:	ORANGE, CA 92865
EPA ID:	CAC003086611
Contact Name:	CRAIG PARKS
Contact Address:	617 E. RAINIER AVE.
Contact City,State,Zip:	ORANGE, CA 92865
Contact Telephone:	714-283-5215
Contact Fax:	714-637-7093
Contact Email:	PARKSCRANE@HOTMAIL.COM
Contact Title:	Not reported
EPA Region:	09
Land Type:	Not reported
Federal Waste Generator Description:	Not a generator, verified

PARKS CRANE SERVICE (Continued) **1026480635**

Non-Notifier:		Not reported
Biennial Report Cycle:		Not reported
Accessibility:		Not reported
Active Site Indicator:		Not reported
State District Owner:		Not reported
State District:		Not reported
Mailing Address:		617 E. RAINIER AVE.
Mailing City,State,Zip:		ORANGE, CA 92865
Owner Name:	Craig Parks	
Owner Type:		Other
Operator Name:	Craig Parks	
Operator Type:		Other
Short-Term Generator Activity:		No
Importer Activity:		No
Mixed Waste Generator:		No
Transporter Activity:		No
Transfer Facility Activity:		No
Recycler Activity with Storage:		No
Small Quantity On-Site Burner Exemption:		No
Smelting Melting and Refining Furnace Exemption:		No
Underground Injection Control:		No
Off-Site Waste Receipt:		No
Universal Waste Indicator:		No
Universal Waste Destination Facility:		No
Federal Universal Waste:		No
Active Site State-Reg Handler:		---
Federal Facility Indicator:		Not reported
Hazardous Secondary Material Indicator:		N
Sub-Part K Indicator:		Not reported
2018 GPRA Permit Baseline:		Not on the Baseline
2018 GPRA Renewals Baseline:		Not on the Baseline
202 GPRA Corrective Action Baseline:		No
Subject to Corrective Action Universe:		No
Non-TSDFs Where RCRA CA has Been Imposed Universe:		No
Corrective Action Priority Ranking:		No NCAPS ranking
Environmental Control Indicator:		No
Institutional Control Indicator:		No
Human Exposure Controls Indicator:		N/A
Groundwater Controls Indicator:		N/A
Significant Non-Complier Universe:		No
Unaddressed Significant Non-Complier Universe:		No
Addressed Significant Non-Complier Universe:		No
Significant Non-Complier With a Compliance Schedule Universe:		No
Financial Assurance Required:		Not reported
Handler Date of Last Change:		20201008
Recognized Trader-Importer:		No
Recognized Trader-Exporter:		No
Importer of Spent Lead Acid Batteries:		No
Exporter of Spent Lead Acid Batteries:		No
Recycler Activity Without Storage:		No
Manifest Broker:		No
Sub-Part P Indicator:		No

Handler - Owner Operator:
Owner/Operator Indicator: Operator
Owner/Operator Name: CRAIG PARKS

PARKS CRANE SERVICE (Continued) **1026480635**

Legal Status:	Other
Date Became Current:	Not reported
Date Ended Current:	Not reported
Owner/Operator Address:	617 E. RAINIER AVE.
Owner/Operator City,State,Zip:	ORANGE, CA 92865
Owner/Operator Telephone:	714-283-5215
Owner/Operator Telephone Ext:	Not reported
Owner/Operator Fax:	Not reported
Owner/Operator Email:	Not reported
Owner/Operator Indicator:	Owner
Owner/Operator Name: CRAIG PARKS	
Legal Status:	Other
Date Became Current:	Not reported
Date Ended Current:	Not reported
Owner/Operator Address:	617 E. RAINIER AVE.
Owner/Operator City,State,Zip:	ORANGE, CA 92865
Owner/Operator Telephone:	714-283-5215
Owner/Operator Telephone Ext:	Not reported
Owner/Operator Fax:	Not reported
Owner/Operator Email:	Not reported

Historic Generators:

Receive Date:	20201002
Handler Name: PARKS CRANE SERVICE	
Federal Waste Generator Description:	Not a generator, verified
State District Owner:	Not reported
Large Quantity Handler of Universal Waste:	No
Recognized Trader Importer:	No
Recognized Trader Exporter:	No
Spent Lead Acid Battery Importer:	No
Spent Lead Acid Battery Exporter:	No
Current Record:	Yes
Non Storage Recycler Activity:	Not reported
Electronic Manifest Broker:	Not reported

List of NAICS Codes and Descriptions:

NAICS Code:	336120
NAICS Description:	Heavy Duty Truck Manufacturing

Facility Has Received Notices of Violations:

Violations:	No Violations Found

Evaluation Action Summary:

Evaluations:	No Evaluations Found

E MANIFEST:

Manifest Tracking Number:	006535262GBF
Last Updated Date:	20201028
Shipped Date:	20201005
Received Date:	20201006
Manifest Status:	Signed
Submission Type:	DataImage5Copy
Origin Type:	Service

PARKS CRANE SERVICE (Continued) **1026480635**

Generator EPA ID:	CAC003086611
Generator Name:	Parks Crane Service
Generator Location Street Number:	Not reported
Generator Location Street 1:	2424 N. BATAVIA
Generator Location Street 2:	Not reported
Generator Location City:	ORANGE
Generator Location State:	CA
Generator Location Zip:	92865
Generator Mail Street Number:	Not reported
Generator Mail Street 1:	617 E. RAINIER AVE.
Generator Mail Street 2:	Not reported
Generator Mail City:	ORANGE
Generator Mail Zip:	92865
Generator Mail State:	CA
Generator Contact Company Name:	Not reported
Designated Facility EPA ID:	CAT080013352
Designated Facility Name:	Not reported
Designated Facility Mail Street Number:	2000
Designated Facility Mail Street 1:	CA90222 CA037US 2000
Designated Facility Mail Street 2:	N. ALAMEDA STREET
Designated Facility Mail City:	COMPTON
Designated Facility Mail Zip:	90222
Designated Facility Mail State:	CA
Designated Facility Location Street Number:	2000
Designated Facility Location Street 1:	N. ALAMEDA STREET
Designated Facility Location Street 2:	Not reported
Designated Facility Location City:	COMPTON
Designated Facility Location Zip:	90222-0000
Designated Facility Location State:	CA
Designated Facility Contact Company Name:	World Oil Recycling
Manifest Residue Indicator:	N
Rejection Indicator:	N

Transporter:

Manifest Tracking Number:	006535262GBF
Transporter Line Number:	1
Transporter EPA ID:	CAR000293316
Transporter Name:	Swift Oil & Vacuum Inc

Waste Line:

Manifest Tracking Number:	006535262GBF
Waste Line Number:	1
U.S. DOT Hazardous Indicator:	N
U.S. DOT ID Number:	Not reported
U.S. DOT Description:	Not reported
Non-Hazardous Waste Description:	Non-Rcra Hazardous Waste Liquid (Used Oil)
Number of Containers:	1
Container Type Code:	TT
Container Type Description:	Cargo tanks (tank trucks)
Waste Quantity:	220
Quantity Unit of Measure Code:	G
Quantity Unit of Measure Description:	Gallons
Waste Quantity, in Tons:	0.9174312
Acute Waste Quantity, in Tons:	0
Non-Acute Waste Quantity, in Tons:	0.9174312
Waste Quantity, in Kilograms:	832.13763

PARKS CRANE SERVICE (Continued) **1026480635**

Acute Waste Quantity, in Kilograms:	0
Non-Acute Waste Quantity, in Kilorgrams:	832.13763
Management Method Code:	H039
Management Method Description:	OTHER RECOVERY OR RECLAMATION FOR REUSE
Waste Residue Indicator:	N
Quantity Discrepancy Indicator:	N
Waste Type Discrepancy Indicator:	N
Waste Density:	Not reported
Waste Density Unit of Measure Code:	Not reported
Waste Density Unit of Measure Description:	Not reported
Form Code:	Not reported
Form Code Description:	Not reported
Source Code:	Not reported
Source Code Description:	Not reported
Waste Minimization Code:	Not reported
Waste Minimization Code Description:	Not reported
Consent Number:	Not reported
EPA Waste Indicator:	N
Federal Waste Codes:	Not reported
Quantity Haz Kg:	0
Quantity Haz Tons:	0
Quantity Non Haz Kg:	832.13763
Quantity Non Haz Tons:	0.9174312
State Waste Codes:	CA-221

D30 **SANDWOOD ENTERPRISE INC DBA OC SANDBAGGER** **RCRA NonGen / NLR** **1027528202**
WNW **2424 N BATAVIA ST** **CAL000218391**
< 1/8 **ORANGE, CA 92865**
0.105 mi.
556 ft. **Site 3 of 5 in cluster D**

Relative: **Lower**

Actual: **201 ft.**

RCRA Listings:

Date Form Received by Agency:		20000615
Handler Name:		Sandwood Enterprise Inc Dba Oc Sandbagger
Handler Address:		2424 N Batavia St
Handler City,State,Zip:		ORANGE, CA 92865
EPA ID:		CAL000218391
Contact Name:		RICK TANKERSLEY, PRES.
Contact Address:		2424 N BATAVIA ST
Contact City,State,Zip:		ORANGE, CA 92865
Contact Telephone:		714-637-2000
Contact Fax:		Not reported
Contact Email:		ANGIE@OCSANDBAGGER.COM
Contact Title:		Not reported
EPA Region:		09
Land Type:		Not reported
Federal Waste Generator Description:		Not a generator, verified
Non-Notifier:		Not reported
Biennial Report Cycle:		Not reported
Accessibility:		Not reported
Active Site Indicator:		Not reported
State District Owner:		Not reported
State District:		Not reported
Mailing Address:		2424 N BATAVIA ST
Mailing City,State,Zip:		ORANGE, CA 92865
Owner Name:	Sandwood Enterprise Inc	
Owner Type:		Other
Operator Name:	Rick Tankersley, Pres.	

SANDWOOD ENTERPRISE INC DBA OC SANDBAGGER (Continued) **1027528202**

Operator Type:	Other
Short-Term Generator Activity:	No
Importer Activity:	No
Mixed Waste Generator:	No
Transporter Activity:	No
Transfer Facility Activity:	No
Recycler Activity with Storage:	No
Small Quantity On-Site Burner Exemption:	No
Smelting Melting and Refining Furnace Exemption:	No
Underground Injection Control:	No
Off-Site Waste Receipt:	No
Universal Waste Indicator:	No
Universal Waste Destination Facility:	No
Federal Universal Waste:	No
Active Site State-Reg Handler:	---
Federal Facility Indicator:	Not reported
Hazardous Secondary Material Indicator:	N
Sub-Part K Indicator:	Not reported
2018 GPRA Permit Baseline:	Not on the Baseline
2018 GPRA Renewals Baseline:	Not on the Baseline
202 GPRA Corrective Action Baseline:	No
Subject to Corrective Action Universe:	No
Non-TSDFs Where RCRA CA has Been Imposed Universe:	No
Corrective Action Priority Ranking:	No NCAPS ranking
Environmental Control Indicator:	No
Institutional Control Indicator:	No
Human Exposure Controls Indicator:	N/A
Groundwater Controls Indicator:	N/A
Significant Non-Complier Universe:	No
Unaddressed Significant Non-Complier Universe:	No
Addressed Significant Non-Complier Universe:	No
Significant Non-Complier With a Compliance Schedule Universe:	No
Financial Assurance Required:	Not reported
Handler Date of Last Change:	20230221
Recognized Trader-Importer:	No
Recognized Trader-Exporter:	No
Importer of Spent Lead Acid Batteries:	No
Exporter of Spent Lead Acid Batteries:	No
Recycler Activity Without Storage:	No
Manifest Broker:	No
Sub-Part P Indicator:	No

Handler - Owner Operator:

Owner/Operator Indicator:	Owner
Owner/Operator Name: SANDWOOD ENTERPRISE INC	
Legal Status:	Other
Date Became Current:	Not reported
Date Ended Current:	Not reported
Owner/Operator Address:	2424 N BATAVIA ST
Owner/Operator City,State,Zip:	ORANGE, CA 92865
Owner/Operator Telephone:	714-863-8980
Owner/Operator Telephone Ext:	Not reported
Owner/Operator Fax:	Not reported
Owner/Operator Email:	Not reported
Owner/Operator Indicator:	Operator

SANDWOOD ENTERPRISE INC DBA OC SANDBAGGER (Continued) **1027528202**

Owner/Operator Name: RICK TANKERSLEY, PRES.
Legal Status: Other
Date Became Current: Not reported
Date Ended Current: Not reported
Owner/Operator Address: 2424 N BATAVIA ST
Owner/Operator City,State,Zip: ORANGE, CA 92865
Owner/Operator Telephone: 714-637-2000
Owner/Operator Telephone Ext: Not reported
Owner/Operator Fax: Not reported
Owner/Operator Email: Not reported

Historic Generators:
Receive Date: 20000615
Handler Name: SANDWOOD ENTERPRISE INC DBA OC SANDBAGGER
Federal Waste Generator Description: Not a generator, verified
State District Owner: Not reported
Large Quantity Handler of Universal Waste: No
Recognized Trader Importer: Not reported
Recognized Trader Exporter: Not reported
Spent Lead Acid Battery Importer: Not reported
Spent Lead Acid Battery Exporter: Not reported
Current Record: Yes
Non Storage Recycler Activity: Not reported
Electronic Manifest Broker: Not reported

List of NAICS Codes and Descriptions:
NAICS Code: 56299
NAICS Description: All Other Waste Management Services

Facility Has Received Notices of Violations:
Violations: No Violations Found

Evaluation Action Summary:
Evaluations: No Evaluations Found

D31 **CA AST** **A100336893**
WNW **2424 N BATAVIA ST STE A** **N/A**
< 1/8 **ORANGE, CA**
0.105 mi.
556 ft. **Site 4 of 5 in cluster D**

Relative: AST:
Lower
Actual: Name: Not reported
201 ft. Address: 2424 N BATAVIA ST STE A
City/Zip: ORANGE,
Certified Unified Program Agencies: Orange
Owner: ORANGE COUNTY SANDBAGGER
Total Gallons: 1,320
CERSID: Not reported
Facility ID: Not reported
Business Name: Not reported
Phone: Not reported
Fax: Not reported
Mailing Address: Not reported
Mailing Address City: Not reported

(Continued) **A100336893**

Mailing Address State:	Not reported
Mailing Address Zip Code:	Not reported
Operator Name:	Not reported
Operator Phone:	Not reported
Owner Phone:	Not reported
Owner Mail Address:	Not reported
Owner State:	Not reported
Owner Zip Code:	Not reported
Owner Country:	Not reported
Property Owner Name:	Not reported
Property Owner Phone:	Not reported
Property Owner Mailing Address:	Not reported
Property Owner City:	Not reported
Property Owner Stat :	Not reported
Property Owner Zip Code:	Not reported
Property Owner Country:	Not reported
EPAID:	Not reported

B32 **V&E TREE SERVICE** **CA AST** **A100425699**
SW **2425 N BATAVIA ST** **N/A**
< 1/8 **ORANGE, CA 92865**
0.106 mi.
560 ft. **Site 6 of 9 in cluster B**

Relative: AST:
Lower

Actual:
197 ft.

Name:	V&E TREE SERVICE
Address:	2425 N BATAVIA ST
City/Zip:	ORANGE,92865
Certified Unified Program Agencies:	Not reported
Owner:	V&E Tree Service
Total Gallons:	Not reported
CERSID:	10617823
Facility ID:	Not reported
Business Name:	V&E Tree Service
Phone:	714-997-0903
Fax:	714-637-4070
Mailing Address:	PO Box 3280
Mailing Address City:	Orange
Mailing Address State:	CA
Mailing Address Zip Code:	92857
Operator Name:	V&E Tree Service
Operator Phone:	714-997-0903
Owner Phone:	714-997-0903
Owner Mail Address:	P.O. Box 3280
Owner State:	CA
Owner Zip Code:	92857
Owner Country:	United States
Property Owner Name:	Victor Eggers
Property Owner Phone:	714-293-2720
Property Owner Mailing Address:	2425 N. Batavia St.
Property Owner City:	Orange
Property Owner Stat :	CA
Property Owner Zip Code:	92865
Property Owner Country:	United States
EPAID:	Cal000234681

B33
SW
< 1/8
0.106 mi.
560 ft.

V AND E TREE SERVICE INC
2425 N BATAVIA STREET
ORANGE, CA 92665

Site 7 of 9 in cluster B

CA CERS HAZ WASTE
CA HIST UST
CA CERS TANKS
CA CERS

U001577508
N/A

Relative:
Lower

Actual:
197 ft.

CERS HAZ WASTE:

Name:	V&E TREE SERVICE
Address:	2425 N BATAVIA ST
City,State,Zip:	ORANGE, CA 92865
Site ID:	273641
CERS ID:	10617823
CERS Description:	Hazardous Waste Generator

HIST UST:

Name:	V AND E TREE SERVICE INC
Address:	2425 N BATAVIA STREET
City,State,Zip:	ORANGE, CA 92665
File Number:	0002d703

URL:

Region:	STATE
Facility ID:	00000037921
Facility Type:	Other
Other Type:	TREE MAINTENANCE
Contact Name:	VICTOR EGGERS
Telephone:	7149970903
Owner Name:	V&E TREE SERVICE, INC.
Owner Address:	2425 N. BATAVIA STREET
Owner City,St,Zip:	ORANGE, CA 92665
Total Tanks:	0001

Tank Num:	001
Container Num:	1
Year Installed:	Not reported
Tank Capacity:	00001000
Tank Used for:	PRODUCT
Type of Fuel:	PREMIUM
Container Construction Thickness:	Not reported
Leak Detection:	Visual, None

Click here for Geo Tracker PDF:

CERS TANKS:

Name:	V&E TREE SERVICE
Address:	2425 N BATAVIA ST
City,State,Zip:	ORANGE, CA 92865
Site ID:	273641
CERS ID:	10617823
CERS Description:	Aboveground Petroleum Storage

CERS:

Name:	V&E TREE SERVICE
Address:	2425 N BATAVIA ST
City,State,Zip:	ORANGE, CA 92865
Site ID:	273641
CERS ID:	10617823
CERS Description:	Chemical Storage Facilities

V AND E TREE SERVICE INC (Continued) **U001577508**

Violations:

Site ID:	273641
Site Name:	V&E Tree Service
Violation Date:	10-31-2016
Citation:	HSC 6.95 25508(a)(1) - California Health and Safety Code, Chapter 6.95, Section(s) 25508(a)(1)
Violation Description:	Failure to complete and electronically submit hazardous material inventory information for all reportable hazardous materials on site at or above reportable quantities.
Violation Notes:	Returned to compliance on 01/05/2017.
Violation Division:	Orange City Fire Department
Violation Program:	HMRRP
Violation Source:	CERS,

Site ID:	273641
Site Name:	V&E Tree Service
Violation Date:	07-16-2015
Citation:	HSC 6.67 25270.4.5(a) - California Health and Safety Code, Chapter 6.67, Section(s) 25270.4.5(a)
Violation Description:	Failure to provide training regarding: 1. The operation and maintenance of equipment to prevent discharges. 2. Discharge procedure protocols. 3. Applicable pollution control laws, rules, and regulations. 4. General facility operations. AND 5. The contents of the SPCC Plan.
Violation Notes:	Returned to compliance on 10/28/2015. Annual training of the facility's oil handling personnel in the SPPC plan was not being conducted. Conduct the required training. Once completed, please submit a copy of the updated training log to this Agency.
Violation Division:	Orange County Environmental Health
Violation Program:	APSA
Violation Source:	CERS,

Site ID:	273641
Site Name:	V&E Tree Service
Violation Date:	10-31-2019
Citation:	HSC 6.95 25508(a)(1) - California Health and Safety Code, Chapter 6.95, Section(s) 25508(a)(1)
Violation Description:	Failure to complete and electronically submit hazardous material inventory information for all reportable hazardous materials on site at or above reportable quantities.
Violation Notes:	Returned to compliance on 01/13/2021.
Violation Division:	Orange City Fire Department
Violation Program:	HMRRP
Violation Source:	CERS,

Site ID:	273641
Site Name:	V&E Tree Service
Violation Date:	07-16-2015
Citation:	HSC 6.67 25270.4.5(a) - California Health and Safety Code, Chapter 6.67, Section(s) 25270.4.5(a)
Violation Description:	Failure to adequately discuss bulk storage tanks or no discussion regarding bulk storage tanks included within the SPCC Plan.
Violation Notes:	Returned to compliance on 10/28/2015. Table G-4 "Containers with potential for an oil discharge" in the SPCC plan was blank, except for one filled in space. Complete the table with the requested information. Once completed, please submit a copy to this Agency within 30 days.

V AND E TREE SERVICE INC (Continued) **U001577508**

Violation Division: Orange County Environmental Health
Violation Program: APSA
Violation Source: CERS,

Site ID: 273641
Site Name: V&E Tree Service
Violation Date: 07-16-2015
Citation: HSC 6.67 25270.4.5(a) - California Health and Safety Code, Chapter 6.67, Section(s) 25270.4.5(a)
Violation Description: Failure to perform a five-year review of the SPCC plan.
Violation Notes: Returned to compliance on 10/28/2015. The facility's SPCC plan was last reviewed in 2008. Conduct the required review of the plan. Submit a copy of the plan's signed and dated "5 year review log" to this Agency within 30 days.
Violation Division: Orange County Environmental Health
Violation Program: APSA
Violation Source: CERS,

Evaluation:
Eval General Type: Other/Unknown
Eval Date: 07-15-2015
Violations Found: No
Eval Type: Other, not routine, done by local agency
Eval Notes: review and prep for inspection
Eval Division: Orange County Environmental Health
Eval Program: APSA
Eval Source: CERS,

Eval General Type: Other/Unknown
Eval Date: 10-28-2015
Violations Found: No
Eval Type: Other, not routine, done by local agency
Eval Notes: This Agency received the requested documents on 7-31-15 to correct violations (I757, I320, I009). The violations noted on the 7-16-15 inspection report were corrected.
Eval Division: Orange County Environmental Health
Eval Program: APSA
Eval Source: CERS,

Eval General Type: Compliance Evaluation Inspection
Eval Date: 10-31-2016
Violations Found: Yes
Eval Type: Routine done by local agency
Eval Notes: violations noted
Eval Division: Orange City Fire Department
Eval Program: HMRRP
Eval Source: CERS,

Eval General Type: Compliance Evaluation Inspection
Eval Date: 11-10-2022
Violations Found: No
Eval Type: Routine done by local agency
Eval Notes: field verification.
Eval Division: Orange City Fire Department
Eval Program: HMRRP
Eval Source: CERS,

V AND E TREE SERVICE INC (Continued) **U001577508**

Eval General Type: Other/Unknown
Eval Date: 02-21-2017
Violations Found: No
Eval Type: Other, not routine, done by local agency
Eval Notes: CERS ID 10617823, accepted
Eval Division: Orange County Environmental Health
Eval Program: HW
Eval Source: CERS,

Eval General Type: Compliance Evaluation Inspection
Eval Date: 07-16-2015
Violations Found: No
Eval Type: Routine done by local agency
Eval Notes: On site for a routine hazardous waste inspection. Vic Eggers, vice president, was present for the inspection and provided consent to inspect. The facility s operations and the waste generated were discussed. The inspection included a walk of the facility's outside perimeter and its trash storage areas. I did not observe hazardous waste in the facility's trash or as run off on the ground. The storage of the shop's hazardous waste was inspected. The storage containers were closed and labeled. We discussed the identifying information to be marked on containers storing hazardous waste. The receipts for the removal of the facility's hazardous waste were on site and available for inspection. The records for the last year were reviewed. A hazardous waste emergency response card was posted in the office area. The facility also had a SPCC plan, that contained emergency contact information and spill response directions. report PDF to vic@vetreeservice.com
Eval Division: Orange County Environmental Health
Eval Program: HW
Eval Source: CERS,

Eval General Type: Compliance Evaluation Inspection
Eval Date: 07-16-2015
Violations Found: Yes
Eval Type: Routine done by local agency
Eval Notes: On site for an above ground petroleum storage tank (APST) inspection. Vic Eggers, vice president, was present for the inspection. This facility is regulated under the Above Ground Storage Act (APSA). There is equal to or greater than 1,320 but less than 9,999 gallons of regulated petroleum products in drums or tanks sized 55 gallons or larger on site. The facility had a Spill Control and Countermeasure (SPCC) plan. Its most recent review date was 12-3-08. The plan was on site and available for review. SPILL CONTROL: Inspection found bulk petroleum storage secondary containment and available spill response sorbent materials were provided. We discussed the completion of the SPCC plan to include this information. INSPECTIONS: Owner reported that monthly inspections were being conducted as described in the plan. However, inspection records were not maintained. You must keep a record of the inspections and tests performed, signed by the appropriate supervisor or [Truncated]
Eval Division: Orange County Environmental Health
Eval Program: APSA
Eval Source: CERS,

Eval General Type: Compliance Evaluation Inspection
Eval Date: 08-22-2018

V AND E TREE SERVICE INC (Continued) **U001577508**

Violations Found: No
Eval Type: Routine done by local agency
Eval Notes: On site for routine hazardous waste inspection. Inspection report emailed to vic@vetreeservice.com
Eval Division: Orange County Environmental Health
Eval Program: HW
Eval Source: CERS,

Eval General Type: Compliance Evaluation Inspection
Eval Date: 09-08-2021
Violations Found: No
Eval Type: Routine done by local agency
Eval Notes: On site to conduct a routine Hazardous Waste inspection. Met with Sam Galindez, Yard Foreman, and Vic Eggers, VP/Owner. The facility is a Small Quantity Generator of auto repair wastes generated from maintenance on facility vehicles and equipment. Walked throughout the facility and observed the facility s Hazardous Waste storage area. Hazardous Waste containers were observed properly labeled and stored closed. The perimeter of the facility was walked and the municipal trash dumpster was observed. There are no signs of illegal disposal. Hazardous waste manifests were available for review. The facility has an active EPA ID number, CAL000234681. Emergency plan is maintained on site. No hazardous waste violations were observed this date. This inspection report was sent to vic@vetreeservice.com.
Eval Division: Orange County Environmental Health
Eval Program: HW
Eval Source: CERS,

Eval General Type: Compliance Evaluation Inspection
Eval Date: 09-08-2021
Violations Found: No
Eval Type: Routine done by local agency
Eval Notes: On site to conduct a routine Aboveground Petroleum Storage Tank (APST) inspection. Met with Sam Galindez, Yard Foreman, and Vic Eggers, VP/Owner. The facility is a Tier I Qualified Facility of aboveground petroleum storage for quantities less than 10,000 gallons. The following petroleum storage capacity was observed: - 2,000 gal split tank (1500/500) both containing clear diesel, double-walled tank - 1,000 gal red-dye diesel, double-walled tank with tertiary containment - 220 gal container waste oil - 110 gal x 2 containers of motor oil All APSTs on site have appropriate secondary containment. Secondary containment was observed dry and free of liquid and debris. The facility s Spill Prevention Control and Countermeasures (SPCC) Plan, dated 9/8/21 was available for review and is complete. The plan was updated and recertified during this inspection. Monthly inspection logs for APSTs were available for review. Employee training records for employees [Truncated]
Eval Division: Orange County Environmental Health
Eval Program: APSA
Eval Source: CERS,

Eval General Type: Compliance Evaluation Inspection
Eval Date: 10-31-2019
Violations Found: Yes
Eval Type: Routine done by local agency
Eval Notes: field verification.
Eval Division: Orange City Fire Department

V AND E TREE SERVICE INC (Continued) **U001577508**

Eval Program: HMRRP
Eval Source: CERS,

Affiliation:
Affiliation Type Desc: Document Preparer
Entity Name: Eric Gorsuch
Entity Title: Not reported
Affiliation Address: Not reported
Affiliation City: Not reported
Affiliation State: Not reported
Affiliation Country: Not reported
Affiliation Zip: Not reported
Affiliation Phone: ,

Affiliation Type Desc: Environmental Contact
Entity Name: Victor Eggers
Entity Title: Not reported
Affiliation Address: 2425 N. Batavia St
Affiliation City: Orange
Affiliation State: CA
Affiliation Country: Not reported
Affiliation Zip: 92587
Affiliation Phone: ,

Affiliation Type Desc: CUPA District
Entity Name: Orange County Env Health
Entity Title: Not reported
Affiliation Address: 1241 East Dyer RoadSuite 120
Affiliation City: Santa Ana
Affiliation State: CA
Affiliation Country: Not reported
Affiliation Zip: 92705-5611
Affiliation Phone: (714) 433-6406,

Affiliation Type Desc: Parent Corporation
Entity Name: V&E Tree Service
Entity Title: Not reported
Affiliation Address: Not reported
Affiliation City: Not reported
Affiliation State: Not reported
Affiliation Country: Not reported
Affiliation Zip: Not reported
Affiliation Phone: ,

Affiliation Type Desc: Identification Signer
Entity Name: Eric Gorsuch
Entity Title: CTSP
Affiliation Address: Not reported
Affiliation City: Not reported
Affiliation State: Not reported
Affiliation Country: Not reported
Affiliation Zip: Not reported
Affiliation Phone: ,

Affiliation Type Desc: Property Owner
Entity Name: Victor Eggers
Entity Title: Not reported

V AND E TREE SERVICE INC (Continued) **U001577508**

Affiliation Address:	2425 N. Batavia St
Affiliation City:	Orange
Affiliation State:	CA
Affiliation Country:	United States
Affiliation Zip:	92857
Affiliation Phone:	(714) 997-0903,
Affiliation Type Desc:	Facility Mailing Address
Entity Name:	Mailing Address
Entity Title:	Not reported
Affiliation Address:	PO Box 3280
Affiliation City:	Orange
Affiliation State:	CA
Affiliation Country:	Not reported
Affiliation Zip:	92857
Affiliation Phone:	,
Affiliation Type Desc:	Operator
Entity Name:	V & E Tree Service
Entity Title:	Not reported
Affiliation Address:	Not reported
Affiliation City:	Not reported
Affiliation State:	Not reported
Affiliation Country:	Not reported
Affiliation Zip:	Not reported
Affiliation Phone:	(714) 997-0903,

B34 **V & E TREE SERVICE INC** **RCRA NonGen / NLR** **1024801873**
SW **2425 N BATAVIA ST** **E MANIFEST** **CAL000234681**
< 1/8 **ORANGE, CA 92865**
0.106 mi.
560 ft. **Site 8 of 9 in cluster B**

Relative: **Lower**

Actual: **197 ft.**

RCRA Listings:

Date Form Received by Agency:	20020205
Handler Name:	V & E Tree Service Inc
Handler Address:	2425 N Batavia St
Handler City,State,Zip:	ORANGE, CA 92865-0000
EPA ID:	CAL000234681
Contact Name:	VICTOR EGGERS-OWNER
Contact Address:	PO BOX 3280
Contact City,State,Zip:	ORANGE, CA 92857
Contact Telephone:	714-997-0903
Contact Fax:	714-637-4070
Contact Email:	PATTI@VETREESERVICE.COM
Contact Title:	Not reported
EPA Region:	09
Land Type:	Not reported
Federal Waste Generator Description:	Not a generator, verified
Non-Notifier:	Not reported
Biennial Report Cycle:	Not reported
Accessibility:	Not reported
Active Site Indicator:	Handler Activities
State District Owner:	Not reported
State District:	Not reported
Mailing Address:	2425 N BATAVIA
Mailing City,State,Zip:	ORANGE, CA 92865-2003

V & E TREE SERVICE INC (Continued) **1024801873**

Owner Name:	V & E Tree Service Inc	
Owner Type:		Other
Operator Name:	Victor Eggers-Owner	
Operator Type:		Other
Short-Term Generator Activity:		No
Importer Activity:		No
Mixed Waste Generator:		No
Transporter Activity:		No
Transfer Facility Activity:		No
Recycler Activity with Storage:		No
Small Quantity On-Site Burner Exemption:		No
Smelting Melting and Refining Furnace Exemption:		No
Underground Injection Control:		No
Off-Site Waste Receipt:		No
Universal Waste Indicator:		Yes
Universal Waste Destination Facility:		Yes
Federal Universal Waste:		No
Active Site State-Reg Handler:		---
Federal Facility Indicator:		Not reported
Hazardous Secondary Material Indicator:		N
Sub-Part K Indicator:		Not reported
2018 GPRA Permit Baseline:		Not on the Baseline
2018 GPRA Renewals Baseline:		Not on the Baseline
202 GPRA Corrective Action Baseline:		No
Subject to Corrective Action Universe:		No
Non-TSDFs Where RCRA CA has Been Imposed Universe:		No
Corrective Action Priority Ranking:		No NCAPS ranking
Environmental Control Indicator:		No
Institutional Control Indicator:		No
Human Exposure Controls Indicator:		N/A
Groundwater Controls Indicator:		N/A
Significant Non-Complier Universe:		No
Unaddressed Significant Non-Complier Universe:		No
Addressed Significant Non-Complier Universe:		No
Significant Non-Complier With a Compliance Schedule Universe:		No
Financial Assurance Required:		Not reported
Handler Date of Last Change:		20180905
Recognized Trader-Importer:		No
Recognized Trader-Exporter:		No
Importer of Spent Lead Acid Batteries:		No
Exporter of Spent Lead Acid Batteries:		No
Recycler Activity Without Storage:		No
Manifest Broker:		No
Sub-Part P Indicator:		No

Handler - Owner Operator:

Owner/Operator Indicator:	Owner
Owner/Operator Name: V & E TREE SERVICE INC	
Legal Status:	Other
Date Became Current:	Not reported
Date Ended Current:	Not reported
Owner/Operator Address:	PO BOX 3280
Owner/Operator City,State,Zip:	ORANGE, CA 92857-0280
Owner/Operator Telephone:	714-997-0903
Owner/Operator Telephone Ext:	Not reported
Owner/Operator Fax:	Not reported

V & E TREE SERVICE INC (Continued) **1024801873**

Owner/Operator Email: Not reported

Owner/Operator Indicator: Operator
Owner/Operator Name: VICTOR EGGERS-OWNER
Legal Status: Other
Date Became Current: Not reported
Date Ended Current: Not reported
Owner/Operator Address: PO BOX 3280
Owner/Operator City,State,Zip: ORANGE, CA 92857
Owner/Operator Telephone: 714-997-0903
Owner/Operator Telephone Ext: Not reported
Owner/Operator Fax: Not reported
Owner/Operator Email: Not reported

Historic Generators:
Receive Date: 20020205
Handler Name: V & E TREE SERVICE INC
Federal Waste Generator Description: Not a generator, verified
State District Owner: Not reported
Large Quantity Handler of Universal Waste: No
Recognized Trader Importer: No
Recognized Trader Exporter: No
Spent Lead Acid Battery Importer: No
Spent Lead Acid Battery Exporter: No
Current Record: Yes
Non Storage Recycler Activity: Not reported
Electronic Manifest Broker: Not reported

List of NAICS Codes and Descriptions:
NAICS Code: 56173
NAICS Description: Landscaping Services

Facility Has Received Notices of Violations:
Violations: No Violations Found

Evaluation Action Summary:
Evaluations: No Evaluations Found

E MANIFEST:
Manifest Tracking Number: 020823781JJK
Last Updated Date: 20191224
Shipped Date: 20191105
Received Date: 20191111
Manifest Status: Signed
Submission Type: DataImage5Copy
Origin Type: Web
Generator EPA ID: CAL000234681
Generator Name: V & E Tree Service Inc
Generator Location Street Number: Not reported
Generator Location Street 1: 2425 N BATAVIA ST
Generator Location Street 2: Not reported
Generator Location City: ORANGE
Generator Location State: CA
Generator Location Zip: 92865-0000

V & E TREE SERVICE INC (Continued) **1024801873**

Generator Mail Street Number:	Not reported
Generator Mail Street 1:	2425 N BATAVIA
Generator Mail Street 2:	Not reported
Generator Mail City:	ORANGE
Generator Mail Zip:	92865-2003
Generator Mail State:	CA
Generator Contact Company Name:	Not reported
Designated Facility EPA ID:	AZR000520304
Designated Facility Name:	Aa Sydcol Llc
Designated Facility Mail Street Number:	Not reported
Designated Facility Mail Street 1:	Not reported
Designated Facility Mail Street 2:	3155 GOLDEN WILLOW CT
Designated Facility Mail City:	YORBA LINDA
Designated Facility Mail Zip:	92886-1303
Designated Facility Mail State:	CA
Designated Facility Location Street Number:	Not reported
Designated Facility Location Street 1:	2264 E 13TH ST
Designated Facility Location Street 2:	Not reported
Designated Facility Location City:	YUMA
Designated Facility Location Zip:	85365-1858
Designated Facility Location State:	AZ
Designated Facility Contact Company Name:	Not reported
Manifest Residue Indicator:	N
Rejection Indicator:	N

Manifest Tracking Number:	023776043JJK
Last Updated Date:	20220606
Shipped Date:	20220428
Received Date:	20220514
Manifest Status:	Signed
Submission Type:	DataImage5Copy
Origin Type:	Web
Generator EPA ID:	CAL000234681
Generator Name:	V & E Tree Service Inc
Generator Location Street Number:	Not reported
Generator Location Street 1:	2425 N BATAVIA ST
Generator Location Street 2:	Not reported
Generator Location City:	ORANGE
Generator Location State:	CA
Generator Location Zip:	92865-0000
Generator Mail Street Number:	Not reported
Generator Mail Street 1:	2425 N BATAVIA
Generator Mail Street 2:	Not reported
Generator Mail City:	ORANGE
Generator Mail Zip:	92865-2003
Generator Mail State:	CA
Generator Contact Company Name:	Not reported
Designated Facility EPA ID:	AZR000520304
Designated Facility Name:	Aa Sydcol Llc
Designated Facility Mail Street Number:	Not reported
Designated Facility Mail Street 1:	Not reported
Designated Facility Mail Street 2:	3155 GOLDEN WILLOW CT
Designated Facility Mail City:	YORBA LINDA
Designated Facility Mail Zip:	92886-1303
Designated Facility Mail State:	CA
Designated Facility Location Street Number:	Not reported
Designated Facility Location Street 1:	2264 E 13TH ST

V & E TREE SERVICE INC (Continued) **1024801873**

Designated Facility Location Street 2: Not reported
Designated Facility Location City: YUMA
Designated Facility Location Zip: 85365-1858
Designated Facility Location State: AZ
Designated Facility Contact Company Name: Not reported
Manifest Residue Indicator: N
Rejection Indicator: N

Transporter:
Manifest Tracking Number: 023776043JJK
Transporter Line Number: 1
Transporter EPA ID: CAL000468167
Transporter Name: Action Waste Oil Service Llc

Manifest Tracking Number: 023776043JJK
Transporter Line Number: 2
Transporter EPA ID: CAD980585293
Transporter Name: Industrial Waste Utilization

Waste Line:
Manifest Tracking Number: 023776043JJK
Waste Line Number: 1
U.S. DOT Hazardous Indicator: N
U.S. DOT ID Number: Not reported
U.S. DOT Description: Not reported
Non-Hazardous Waste Description: Non Rcra Hazardous Waste Solid (Oil Filter Paper)
Number of Containers: 1
Container Type Code: DM
Container Type Description: Metal drums, barrels, kegs
Waste Quantity: 100
Quantity Unit of Measure Code: P
Quantity Unit of Measure Description: Pounds
Waste Quantity, in Tons: 0.05
Acute Waste Quantity, in Tons: 0
Non-Acute Waste Quantity, in Tons: 0.05
Waste Quantity, in Kilograms: 45.3515
Acute Waste Quantity, in Kilograms: 0
Non-Acute Waste Quantity, in Kilorgrams: 45.3515
Management Method Code: H141
Management Method Description: STORAGE, BULKING AND/OR TRANSFER OFF SITE
Waste Residue Indicator: N
Quantity Discrepancy Indicator: N
Waste Type Discrepancy Indicator: N
Waste Density: Not reported
Waste Density Unit of Measure Code: Not reported
Waste Density Unit of Measure Description: Not reported
Form Code: Not reported
Form Code Description: Not reported
Source Code: Not reported
Source Code Description: Not reported
Waste Minimization Code: Not reported
Waste Minimization Code Description: Not reported
Consent Number: Not reported
EPA Waste Indicator: N
Federal Waste Codes: Not reported
Quantity Haz Kg: 0

V & E TREE SERVICE INC (Continued) **1024801873**

Quantity Haz Tons:	0
Quantity Non Haz Kg:	45.3515
Quantity Non Haz Tons:	0.05
State Waste Codes:	CA-352

B35 **V & E TREE SERVICE, INC.** **CA AST** **S101589483**
SW **2425 N BATAVIA** **CA SWEEPS UST** **N/A**
< 1/8 **ORANGE, CA 92665** **CA FID UST**
0.106 mi.
560 ft. **Site 9 of 9 in cluster B**

Relative:
Lower

Actual:
197 ft.

AST:

Name:	Not reported
Address:	2425 N BATAVIA ST
City/Zip:	ORANGE,
Certified Unified Program Agencies:	Orange
Owner:	V & E TREE SERVICE INC
Total Gallons:	1,320
CERSID:	Not reported
Facility ID:	Not reported
Business Name:	Not reported
Phone:	Not reported
Fax:	Not reported
Mailing Address:	Not reported
Mailing Address City:	Not reported
Mailing Address State:	Not reported
Mailing Address Zip Code:	Not reported
Operator Name:	Not reported
Operator Phone:	Not reported
Owner Phone:	Not reported
Owner Mail Address:	Not reported
Owner State:	Not reported
Owner Zip Code:	Not reported
Owner Country:	Not reported
Property Owner Name:	Not reported
Property Owner Phone:	Not reported
Property Owner Mailing Address:	Not reported
Property Owner City:	Not reported
Property Owner Stat :	Not reported
Property Owner Zip Code:	Not reported
Property Owner Country:	Not reported
EPAID:	Not reported

SWEEPS UST:

Name:	V & E TREE SERVICE INC.
Address:	2425 N BATAVIA
City:	ORANGE
Status:	Active
Comp Number:	37921
Number:	1
Board Of Equalization:	Not reported
Referral Date:	10-28-92
Action Date:	09-30-93
Created Date:	10-30-91
Owner Tank Id:	Not reported
SWRCB Tank Id:	30-030-037921-000001
Tank Status:	A

V & E TREE SERVICE, INC. (Continued) **S101589483**

Capacity:	1000
Active Date:	10-28-92
Tank Use:	M.V. FUEL
STG:	P
Content:	REG UNLEADED
Number Of Tanks:	1

CA FID UST:

Facility ID:	30015434
Regulated By:	UTNKA
Regulated ID:	Not reported
Cortese Code:	Not reported
SIC Code:	Not reported
Facility Phone:	7149970903
Mail To:	Not reported
Mailing Address:	2425 N BATAVIA
Mailing Address 2:	Not reported
Mailing City,St,Zip:	ORANGE 92665
Contact:	Not reported
Contact Phone:	Not reported
DUNs Number:	Not reported
NPDES Number:	Not reported
EPA ID:	Not reported
Comments:	Not reported
Status:	Active

E36 **541 E BRENTWOOD AVE** **RCRA NonGen / NLR** **1025832156**
NNE **541 E BRENTWOOD AVE** **E MANIFEST** **CAC003011719**
< 1/8 **ORANGE, CA 92865**
0.115 mi.
609 ft. **Site 1 of 2 in cluster E**

Relative: **Higher**

Actual: **203 ft.**

RCRA Listings:

Date Form Received by Agency:	20190424
Handler Name:	541 E Brentwood Ave
Handler Address:	541 E Brentwood Ave
Handler City,State,Zip:	ORANGE, CA 92865
EPA ID:	CAC003011719
Contact Name:	ELAINE NORR
Contact Address:	541 E BRENTWOOD AVE
Contact City,State,Zip:	ORANGE, CA 92865
Contact Telephone:	714-644-0557
Contact Fax:	Not reported
Contact Email:	TAMY@PEASOLUTIONS.COM
Contact Title:	Not reported
EPA Region:	09
Land Type:	Not reported
Federal Waste Generator Description:	Not a generator, verified
Non-Notifier:	Not reported
Biennial Report Cycle:	Not reported
Accessibility:	Not reported
Active Site Indicator:	Not reported
State District Owner:	Not reported
State District:	Not reported
Mailing Address:	541 E BRENTWOOD AVE
Mailing City,State,Zip:	ORANGE, CA 92865
Owner Name:	Elaine Norr

541 E BRENTWOOD AVE (Continued) **1025832156**

Owner Type:		Other
Operator Name:	Elaine Norr	
Operator Type:		Other
Short-Term Generator Activity:		No
Importer Activity:		No
Mixed Waste Generator:		No
Transporter Activity:		No
Transfer Facility Activity:		No
Recycler Activity with Storage:		No
Small Quantity On-Site Burner Exemption:		No
Smelting Melting and Refining Furnace Exemption:		No
Underground Injection Control:		No
Off-Site Waste Receipt:		No
Universal Waste Indicator:		No
Universal Waste Destination Facility:		No
Federal Universal Waste:		No
Active Site State-Reg Handler:		---
Federal Facility Indicator:		Not reported
Hazardous Secondary Material Indicator:		N
Sub-Part K Indicator:		Not reported
2018 GPRA Permit Baseline:		Not on the Baseline
2018 GPRA Renewals Baseline:		Not on the Baseline
202 GPRA Corrective Action Baseline:		No
Subject to Corrective Action Universe:		No
Non-TSDFs Where RCRA CA has Been Imposed Universe:		No
Corrective Action Priority Ranking:		No NCAPS ranking
Environmental Control Indicator:		No
Institutional Control Indicator:		No
Human Exposure Controls Indicator:		N/A
Groundwater Controls Indicator:		N/A
Significant Non-Complier Universe:		No
Unaddressed Significant Non-Complier Universe:		No
Addressed Significant Non-Complier Universe:		No
Significant Non-Complier With a Compliance Schedule Universe:		No
Financial Assurance Required:		Not reported
Handler Date of Last Change:		20241211
Recognized Trader-Importer:		No
Recognized Trader-Exporter:		No
Importer of Spent Lead Acid Batteries:		No
Exporter of Spent Lead Acid Batteries:		No
Recycler Activity Without Storage:		No
Manifest Broker:		No
Sub-Part P Indicator:		No

Handler - Owner Operator:

Owner/Operator Indicator:	Owner
Owner/Operator Name: ELAINE NORR	
Legal Status:	Other
Date Became Current:	Not reported
Date Ended Current:	Not reported
Owner/Operator Address:	541 E BRENTWOOD AVE
Owner/Operator City,State,Zip:	ORANGE, CA 92865
Owner/Operator Telephone:	714-644-0557
Owner/Operator Telephone Ext:	Not reported
Owner/Operator Fax:	Not reported
Owner/Operator Email:	Not reported

541 E BRENTWOOD AVE (Continued) **1025832156**

Owner/Operator Indicator: Operator
Owner/Operator Name: ELAINE NORR
Legal Status: Other
Date Became Current: Not reported
Date Ended Current: Not reported
Owner/Operator Address: 541 E BRENTWOOD AVE
Owner/Operator City,State,Zip: ORANGE, CA 92865
Owner/Operator Telephone: 714-644-0557
Owner/Operator Telephone Ext: Not reported
Owner/Operator Fax: Not reported
Owner/Operator Email: Not reported

Historic Generators:
Receive Date: 20190424
Handler Name: 541 E BRENTWOOD AVE
Federal Waste Generator Description: Not a generator, verified
State District Owner: Not reported
Large Quantity Handler of Universal Waste: No
Recognized Trader Importer: No
Recognized Trader Exporter: No
Spent Lead Acid Battery Importer: No
Spent Lead Acid Battery Exporter: No
Current Record: Yes
Non Storage Recycler Activity: No
Electronic Manifest Broker: No

List of NAICS Codes and Descriptions:
NAICS Code: 56299
NAICS Description: All Other Waste Management Services

Facility Has Received Notices of Violations:
Violations: No Violations Found

Evaluation Action Summary:
Evaluations: No Evaluations Found

E MANIFEST:
Manifest Tracking Number: 019635899JJK
Last Updated Date: 20190612
Shipped Date: 20190426
Received Date: 20190502
Manifest Status: Signed
Submission Type: DataImage5Copy
Origin Type: Service
Generator EPA ID: CAC003011719
Generator Name: Elaine Norr
Generator Location Street Number: Not reported
Generator Location Street 1: 541 E BRENTWOOD AVE
Generator Location Street 2: Not reported
Generator Location City: ORANGE
Generator Location State: CA
Generator Location Zip: 92865
Generator Mail Street Number: Not reported
Generator Mail Street 1: 541 E Brentwood Ave

541 E BRENTWOOD AVE (Continued) **1025832156**

Generator Mail Street 2:	Not reported
Generator Mail City:	Orange
Generator Mail Zip:	92865
Generator Mail State:	CA
Generator Contact Company Name:	Not reported
Designated Facility EPA ID:	CAD009007626
Designated Facility Name:	Azusa Land Reclamation Co Inc
Designated Facility Mail Street Number:	Not reported
Designated Facility Mail Street 1:	Not reported
Designated Facility Mail Street 2:	1211 W. GLADSTONE STREET
Designated Facility Mail City:	AZUSA
Designated Facility Mail Zip:	91702
Designated Facility Mail State:	CA
Designated Facility Location Street Number:	Not reported
Designated Facility Location Street 1:	1211 W. GLADSTONE STREET
Designated Facility Location Street 2:	Not reported
Designated Facility Location City:	AZUSA
Designated Facility Location Zip:	91702
Designated Facility Location State:	CA
Designated Facility Contact Company Name:	Not reported
Manifest Residue Indicator:	N
Rejection Indicator:	N

Transporter:

Manifest Tracking Number:	019635899JJK
Transporter Line Number:	1
Transporter EPA ID:	CAR000152058
Transporter Name:	Earthwise Services Llc

Waste Line:

Manifest Tracking Number:	019635899JJK
Waste Line Number:	1
U.S. DOT Hazardous Indicator:	Y
U.S. DOT ID Number:	NA2212
U.S. DOT Description:	Na2212, Asbestos, 9, Pg Iii, Rq
Non-Hazardous Waste Description:	Not reported
Number of Containers:	8
Container Type Code:	BA
Container Type Description:	Burlap, cloth, paper, or plastic bags
Waste Quantity:	1
Quantity Unit of Measure Code:	Y
Quantity Unit of Measure Description:	Cubic Yards
Waste Quantity, in Tons:	0.84
Acute Waste Quantity, in Tons:	0
Non-Acute Waste Quantity, in Tons:	0.84
Waste Quantity, in Kilograms:	761.9052
Acute Waste Quantity, in Kilograms:	0
Non-Acute Waste Quantity, in Kilorgrams:	761.9052
Management Method Code:	H132
Management Method Description:	LANDFILL (WITH PRIOR TREATMENT AND/OR STABILIZATION)
Waste Residue Indicator:	N
Quantity Discrepancy Indicator:	N
Waste Type Discrepancy Indicator:	N
Waste Density:	Not reported
Waste Density Unit of Measure Code:	Not reported
Waste Density Unit of Measure Description:	Not reported

541 E BRENTWOOD AVE (Continued) **1025832156**

Form Code:	Not reported
Form Code Description:	Not reported
Source Code:	Not reported
Source Code Description:	Not reported
Waste Minimization Code:	Not reported
Waste Minimization Code Description:	Not reported
Consent Number:	Not reported
EPA Waste Indicator:	N
Federal Waste Codes:	Not reported
Quantity Haz Kg:	0
Quantity Haz Tons:	0
Quantity Non Haz Kg:	761.9052
Quantity Non Haz Tons:	0.84
State Waste Codes:	CA-151

E37 **JOAN & JOHN TODD KUPFERS** **RCRA NonGen / NLR** **1031463525**
NNE **2616 N. PAMPAS ST** **CAC003306034**
< 1/8 **ORANGE, CA 92865**
0.120 mi.
633 ft. **Site 2 of 2 in cluster E**

Relative: **Higher**

Actual: **204 ft.**

RCRA Listings:

Date Form Received by Agency:	20241218
Handler Name:	Joan & John Todd Kupfers
Handler Address:	2616 N. Pampas St
Handler City,State,Zip:	ORANGE, CA 92865
EPA ID:	CAC003306034
Contact Name:	JOAN & JOHN TODD KUPFERS
Contact Address:	2616 N. PAMPAS ST
Contact City,State,Zip:	ORANGE, CA 92865
Contact Telephone:	714-403-9265
Contact Fax:	Not reported
Contact Email:	JASD.MBE@GMAIL.COM
Contact Title:	Not reported
EPA Region:	09
Land Type:	Not reported
Federal Waste Generator Description:	Not a generator, verified
Non-Notifier:	Not reported
Biennial Report Cycle:	Not reported
Accessibility:	Not reported
Active Site Indicator:	Not reported
State District Owner:	Not reported
State District:	Not reported
Mailing Address:	Not reported
Mailing City,State,Zip:	Not reported
Owner Name: Not reported	
Owner Type:	Not reported
Operator Name: Not reported	
Operator Type:	Not reported
Short-Term Generator Activity:	No
Importer Activity:	No
Mixed Waste Generator:	No
Transporter Activity:	No
Transfer Facility Activity:	No
Recycler Activity with Storage:	No
Small Quantity On-Site Burner Exemption:	No
Smelting Melting and Refining Furnace Exemption:	No
Underground Injection Control:	No

JOAN & JOHN TODD KUPFERS (Continued) **1031463525**

Off-Site Waste Receipt:	No
Universal Waste Indicator:	No
Universal Waste Destination Facility:	No
Federal Universal Waste:	No
Active Site State-Reg Handler:	---
Federal Facility Indicator:	Not reported
Hazardous Secondary Material Indicator:	N
Sub-Part K Indicator:	Not reported
2018 GPRA Permit Baseline:	Not on the Baseline
2018 GPRA Renewals Baseline:	Not on the Baseline
202 GPRA Corrective Action Baseline:	No
Subject to Corrective Action Universe:	No
Non-TSDFs Where RCRA CA has Been Imposed Universe:	No
Corrective Action Priority Ranking:	No NCAPS ranking
Environmental Control Indicator:	No
Institutional Control Indicator:	No
Human Exposure Controls Indicator:	N/A
Groundwater Controls Indicator:	N/A
Significant Non-Complier Universe:	No
Unaddressed Significant Non-Complier Universe:	No
Addressed Significant Non-Complier Universe:	No
Significant Non-Complier With a Compliance Schedule Universe:	No
Financial Assurance Required:	Not reported
Handler Date of Last Change:	20250108
Recognized Trader-Importer:	No
Recognized Trader-Exporter:	No
Importer of Spent Lead Acid Batteries:	No
Exporter of Spent Lead Acid Batteries:	No
Recycler Activity Without Storage:	No
Manifest Broker:	No
Sub-Part P Indicator:	No

Handler - Owner Operator:

Owner/Operator Indicator:	Owner
Owner/Operator Name: JOAN & JOHN TODD KUPFERS	
Legal Status:	Other
Date Became Current:	Not reported
Date Ended Current:	Not reported
Owner/Operator Address:	2616 N. PAMPAS ST
Owner/Operator City,State,Zip:	ORANGE, CA 92865
Owner/Operator Telephone:	714-403-9265
Owner/Operator Telephone Ext:	Not reported
Owner/Operator Fax:	Not reported
Owner/Operator Email:	Not reported

Owner/Operator Indicator:	Operator
Owner/Operator Name: JOAN & JOHN TODD KUPFERS	
Legal Status:	Other
Date Became Current:	Not reported
Date Ended Current:	Not reported
Owner/Operator Address:	2616 N. PAMPAS ST
Owner/Operator City,State,Zip:	ORANGE, CA 92865
Owner/Operator Telephone:	714-403-9265
Owner/Operator Telephone Ext:	Not reported
Owner/Operator Fax:	Not reported
Owner/Operator Email:	Not reported

JOAN & JOHN TODD KUPFERS (Continued) **1031463525**

Historic Generators:
Receive Date: 20240918
Handler Name: JOAN & JOHN TODD KUPFERS
Federal Waste Generator Description: Not a generator, verified
State District Owner: Not reported
Large Quantity Handler of Universal Waste: No
Recognized Trader Importer: No
Recognized Trader Exporter: No
Spent Lead Acid Battery Importer: No
Spent Lead Acid Battery Exporter: No
Current Record: No
Non Storage Recycler Activity: No
Electronic Manifest Broker: No

Receive Date: 20241218
Handler Name: JOAN & JOHN TODD KUPFERS
Federal Waste Generator Description: Not a generator, verified
State District Owner: Not reported
Large Quantity Handler of Universal Waste: No
Recognized Trader Importer: No
Recognized Trader Exporter: No
Spent Lead Acid Battery Importer: No
Spent Lead Acid Battery Exporter: No
Current Record: Yes
Non Storage Recycler Activity: No
Electronic Manifest Broker: No

List of NAICS Codes and Descriptions:
NAICS Code: 56299
NAICS Description: All Other Waste Management Services

Facility Has Received Notices of Violations:
Violations: No Violations Found

Evaluation Action Summary:
Evaluations: No Evaluations Found

F38 **REXFORD INDUSTRIAL** **RCRA NonGen / NLR** **1027081429**
SSE **2390 N. AMERICAN WAY** **E MANIFEST** **CAC003153497**
1/8-1/4 **ORANGE, CA 92865**
0.145 mi.
765 ft. **Site 1 of 5 in cluster F**

Relative: **Lower**
Actual: **191 ft.**

RCRA Listings:
Date Form Received by Agency: 20211220
Handler Name: Rexford Industrial
Handler Address: 2390 N. American Way
Handler City,State,Zip: ORANGE, CA 92865
EPA ID: CAC003153497
Contact Name: MICHAEL RAMIREZ
Contact Address: 333 CITY BLVD WEST, SUITE 705
Contact City,State,Zip: ORANGE, CA 92868
Contact Telephone: 424-324-2575
Contact Fax: Not reported
Contact Email: MRAMIREZ@REXFORDINDUSTRIAL.COM

REXFORD INDUSTRIAL (Continued) **1027081429**

Contact Title:		Not reported
EPA Region:		09
Land Type:		Not reported
Federal Waste Generator Description:		Not a generator, verified
Non-Notifier:		Not reported
Biennial Report Cycle:		Not reported
Accessibility:		Not reported
Active Site Indicator:		Not reported
State District Owner:		Not reported
State District:		Not reported
Mailing Address:		333 CITY BLVD WEST, SUITE 705
Mailing City,State,Zip:		ORANGE, CA 92868
Owner Name:	Rexford Industrial	
Owner Type:		Other
Operator Name:	Michael Ramirez	
Operator Type:		Other
Short-Term Generator Activity:		No
Importer Activity:		No
Mixed Waste Generator:		No
Transporter Activity:		No
Transfer Facility Activity:		No
Recycler Activity with Storage:		No
Small Quantity On-Site Burner Exemption:		No
Smelting Melting and Refining Furnace Exemption:		No
Underground Injection Control:		No
Off-Site Waste Receipt:		No
Universal Waste Indicator:		No
Universal Waste Destination Facility:		No
Federal Universal Waste:		No
Active Site State-Reg Handler:		---
Federal Facility Indicator:		Not reported
Hazardous Secondary Material Indicator:		N
Sub-Part K Indicator:		Not reported
2018 GPRA Permit Baseline:		Not on the Baseline
2018 GPRA Renewals Baseline:		Not on the Baseline
202 GPRA Corrective Action Baseline:		No
Subject to Corrective Action Universe:		No
Non-TSDFs Where RCRA CA has Been Imposed Universe:		No
Corrective Action Priority Ranking:		No NCAPS ranking
Environmental Control Indicator:		No
Institutional Control Indicator:		No
Human Exposure Controls Indicator:		N/A
Groundwater Controls Indicator:		N/A
Significant Non-Complier Universe:		No
Unaddressed Significant Non-Complier Universe:		No
Addressed Significant Non-Complier Universe:		No
Significant Non-Complier With a Compliance Schedule Universe:		No
Financial Assurance Required:		Not reported
Handler Date of Last Change:		20211220
Recognized Trader-Importer:		No
Recognized Trader-Exporter:		No
Importer of Spent Lead Acid Batteries:		No
Exporter of Spent Lead Acid Batteries:		No
Recycler Activity Without Storage:		No
Manifest Broker:		No
Sub-Part P Indicator:		No

REXFORD INDUSTRIAL (Continued) **1027081429**

Handler - Owner Operator:
Owner/Operator Indicator: Operator
Owner/Operator Name: MICHAEL RAMIREZ
Legal Status: Other
Date Became Current: Not reported
Date Ended Current: Not reported
Owner/Operator Address: 333 CITY BLVD WEST, SUITE 705
Owner/Operator City,State,Zip: ORANGE, CA 92868
Owner/Operator Telephone: 424-324-2575
Owner/Operator Telephone Ext: Not reported
Owner/Operator Fax: Not reported
Owner/Operator Email: Not reported

Owner/Operator Indicator: Owner
Owner/Operator Name: REXFORD INDUSTRIAL
Legal Status: Other
Date Became Current: Not reported
Date Ended Current: Not reported
Owner/Operator Address: 333 CITY BLVD WEST, SUITE 705
Owner/Operator City,State,Zip: ORANGE, CA 92868
Owner/Operator Telephone: 424-324-2575
Owner/Operator Telephone Ext: Not reported
Owner/Operator Fax: Not reported
Owner/Operator Email: Not reported

Historic Generators:
Receive Date: 20211220
Handler Name: REXFORD INDUSTRIAL
Federal Waste Generator Description: Not a generator, verified
State District Owner: Not reported
Large Quantity Handler of Universal Waste: No
Recognized Trader Importer: No
Recognized Trader Exporter: No
Spent Lead Acid Battery Importer: No
Spent Lead Acid Battery Exporter: No
Current Record: Yes
Non Storage Recycler Activity: No
Electronic Manifest Broker: No

List of NAICS Codes and Descriptions:
NAICS Code: 56299
NAICS Description: All Other Waste Management Services

Facility Has Received Notices of Violations:
Violations: No Violations Found

Evaluation Action Summary:
Evaluations: No Evaluations Found

E MANIFEST:
Manifest Tracking Number: 016574792FLE
Last Updated Date: 20220204
Shipped Date: 20211230

REXFORD INDUSTRIAL (Continued) **1027081429**

Received Date:	20220114
Manifest Status:	Signed
Submission Type:	DataImage5Copy
Origin Type:	Service
Generator EPA ID:	Not reported
Generator Name:	Rexford Industrial
Generator Location Street Number:	Not reported
Generator Location Street 1:	2390 N. AMERICAN WAY
Generator Location Street 2:	Not reported
Generator Location City:	ORANGE
Generator Location State:	CA
Generator Location Zip:	92865
Generator Mail Street Number:	Not reported
Generator Mail Street 1:	333 CITY BLVD WEST, SUITE 705
Generator Mail Street 2:	Not reported
Generator Mail City:	ORANGE
Generator Mail Zip:	92868
Generator Mail State:	CA
Generator Contact Company Name:	Not reported
Designated Facility EPA ID:	NVT330010000
Designated Facility Name:	Us Ecology Nevada, Inc.
Designated Facility Mail Street Number:	Not reported
Designated Facility Mail Street 1:	Not reported
Designated Facility Mail Street 2:	HWY 95 11 MILES S. OF BEATTY
Designated Facility Mail City:	BEATTY
Designated Facility Mail Zip:	89003
Designated Facility Mail State:	NV
Designated Facility Location Street Number:	Not reported
Designated Facility Location Street 1:	HWY 95 11 MILES S. OF BEATTY
Designated Facility Location Street 2:	Not reported
Designated Facility Location City:	BEATTY
Designated Facility Location Zip:	89003
Designated Facility Location State:	NV
Designated Facility Contact Company Name:	Not reported
Manifest Residue Indicator:	N
Rejection Indicator:	N

Transporter:

Manifest Tracking Number:	016574792FLE
Transporter Line Number:	1
Transporter EPA ID:	CAR000049064
Transporter Name:	E.C.T.I.
Manifest Tracking Number:	016574792FLE
Transporter Line Number:	2
Transporter EPA ID:	CAR000045963
Transporter Name:	Aro Trucking

Waste Line:

Manifest Tracking Number:	016574792FLE
Waste Line Number:	1
U.S. DOT Hazardous Indicator:	N
U.S. DOT ID Number:	Not reported
U.S. DOT Description:	Not reported
Non-Hazardous Waste Description:	Waste Oil, Oily Water, & Soapy Water
Number of Containers:	4

REXFORD INDUSTRIAL (Continued) **1027081429**

Container Type Code:	DM
Container Type Description:	Metal drums, barrels, kegs
Waste Quantity:	175
Quantity Unit of Measure Code:	G
Quantity Unit of Measure Description:	Gallons
Waste Quantity, in Tons:	0.72977483
Acute Waste Quantity, in Tons:	0
Non-Acute Waste Quantity, in Tons:	0.72977483
Waste Quantity, in Kilograms:	661.9277
Acute Waste Quantity, in Kilograms:	0
Non-Acute Waste Quantity, in Kilorgrams:	661.9277
Management Method Code:	H039
Management Method Description:	OTHER RECOVERY OR RECLAMATION FOR REUSE
Waste Residue Indicator:	N
Quantity Discrepancy Indicator:	N
Waste Type Discrepancy Indicator:	N
Waste Density:	Not reported
Waste Density Unit of Measure Code:	Not reported
Waste Density Unit of Measure Description:	Not reported
Form Code:	Not reported
Form Code Description:	Not reported
Source Code:	Not reported
Source Code Description:	Not reported
Waste Minimization Code:	Not reported
Waste Minimization Code Description:	Not reported
Consent Number:	Not reported
EPA Waste Indicator:	N
Federal Waste Codes:	Not reported
Quantity Haz Kg:	0
Quantity Haz Tons:	0
Quantity Non Haz Kg:	661.9277
Quantity Non Haz Tons:	0.72977483
State Waste Codes:	CA-141, CA-221, CA-223, CA-331

F39 **2390 N. AMERICAN WAY - ABATEMENT** **RCRA NonGen / NLR** **1027458996**
SSE **2390 N. AMERICAN WAY** **E MANIFEST** **CAC003197357**
1/8-1/4 **ORANGE, CA 92865**
0.145 mi.
765 ft. **Site 2 of 5 in cluster F**

Relative: **Lower**

Actual: **191 ft.**

RCRA Listings:

Date Form Received by Agency:	20220930
Handler Name:	2390 N. American Way - Abatement
Handler Address:	2390 N. American Way
Handler City,State,Zip:	ORANGE, CA 92865
EPA ID:	CAC003197357
Contact Name:	MICHAEL RAMIREZ
Contact Address:	333 CITY BLVD WEST, SUITE 705
Contact City,State,Zip:	ORANGE, CA 92868
Contact Telephone:	424-324-2575
Contact Fax:	Not reported
Contact Email:	MRAMIREZ@REXFORDINDUSTRIAL.COM
Contact Title:	Not reported
EPA Region:	09
Land Type:	Not reported
Federal Waste Generator Description:	Not a generator, verified
Non-Notifier:	Not reported
Biennial Report Cycle:	Not reported

2390 N. AMERICAN WAY - ABATEMENT (Continued) **1027458996**

Accessibility:		Not reported
Active Site Indicator:		Not reported
State District Owner:		Not reported
State District:		Not reported
Mailing Address:		333 CITY BLVD WEST, SUITE 705
Mailing City,State,Zip:		ORANGE, CA 92868
Owner Name:	Rexford Industrial Realty, Inc.	
Owner Type:		Other
Operator Name:	Michael Ramirez	
Operator Type:		Other
Short-Term Generator Activity:		No
Importer Activity:		No
Mixed Waste Generator:		No
Transporter Activity:		No
Transfer Facility Activity:		No
Recycler Activity with Storage:		No
Small Quantity On-Site Burner Exemption:		No
Smelting Melting and Refining Furnace Exemption:		No
Underground Injection Control:		No
Off-Site Waste Receipt:		No
Universal Waste Indicator:		No
Universal Waste Destination Facility:		No
Federal Universal Waste:		No
Active Site State-Reg Handler:		---
Federal Facility Indicator:		Not reported
Hazardous Secondary Material Indicator:		N
Sub-Part K Indicator:		Not reported
2018 GPRA Permit Baseline:		Not on the Baseline
2018 GPRA Renewals Baseline:		Not on the Baseline
202 GPRA Corrective Action Baseline:		No
Subject to Corrective Action Universe:		No
Non-TSDFs Where RCRA CA has Been Imposed Universe:		No
Corrective Action Priority Ranking:		No NCAPS ranking
Environmental Control Indicator:		No
Institutional Control Indicator:		No
Human Exposure Controls Indicator:		N/A
Groundwater Controls Indicator:		N/A
Significant Non-Complier Universe:		No
Unaddressed Significant Non-Complier Universe:		No
Addressed Significant Non-Complier Universe:		No
Significant Non-Complier With a Compliance Schedule Universe:		No
Financial Assurance Required:		Not reported
Handler Date of Last Change:		20221004
Recognized Trader-Importer:		No
Recognized Trader-Exporter:		No
Importer of Spent Lead Acid Batteries:		No
Exporter of Spent Lead Acid Batteries:		No
Recycler Activity Without Storage:		No
Manifest Broker:		No
Sub-Part P Indicator:		No

Handler - Owner Operator:

Owner/Operator Indicator:	Operator
Owner/Operator Name: MICHAEL RAMIREZ	
Legal Status:	Other
Date Became Current:	Not reported

2390 N. AMERICAN WAY - ABATEMENT (Continued) **1027458996**

Date Ended Current: Not reported
Owner/Operator Address: 333 CITY BLVD WEST, SUITE 705
Owner/Operator City,State,Zip: ORANGE, CA 92868
Owner/Operator Telephone: 424-324-2575
Owner/Operator Telephone Ext: Not reported
Owner/Operator Fax: Not reported
Owner/Operator Email: Not reported

Owner/Operator Indicator: Owner
Owner/Operator Name: REXFORD INDUSTRIAL REALTY, INC.
Legal Status: Other
Date Became Current: Not reported
Date Ended Current: Not reported
Owner/Operator Address: 333 CITY BLVD WEST, SUITE 705
Owner/Operator City,State,Zip: ORANGE, CA 92868
Owner/Operator Telephone: 424-324-2575
Owner/Operator Telephone Ext: Not reported
Owner/Operator Fax: Not reported
Owner/Operator Email: Not reported

Historic Generators:
Receive Date: 20220930
Handler Name: 2390 N. AMERICAN WAY - ABATEMENT
Federal Waste Generator Description: Not a generator, verified
State District Owner: Not reported
Large Quantity Handler of Universal Waste: No
Recognized Trader Importer: No
Recognized Trader Exporter: No
Spent Lead Acid Battery Importer: No
Spent Lead Acid Battery Exporter: No
Current Record: Yes
Non Storage Recycler Activity: No
Electronic Manifest Broker: No

List of NAICS Codes and Descriptions:
NAICS Code: 56299
NAICS Description: All Other Waste Management Services

Facility Has Received Notices of Violations:
Violations: No Violations Found

Evaluation Action Summary:
Evaluations: No Evaluations Found

E MANIFEST:
Manifest Tracking Number: 024172819JJK
Last Updated Date: 20221107
Shipped Date: 20221024
Received Date: 20221028
Manifest Status: Signed
Submission Type: DataImage5Copy
Origin Type: Web
Generator EPA ID: CAC003197357
Generator Name: 2390 N. American Way - Abatement

2390 N. AMERICAN WAY - ABATEMENT (Continued) **1027458996**

Generator Location Street Number:	Not reported
Generator Location Street 1:	2390 N. AMERICAN WAY
Generator Location Street 2:	Not reported
Generator Location City:	ORANGE
Generator Location State:	CA
Generator Location Zip:	92865
Generator Mail Street Number:	Not reported
Generator Mail Street 1:	333 CITY BLVD WEST, SUITE 705
Generator Mail Street 2:	Not reported
Generator Mail City:	ORANGE
Generator Mail Zip:	92868
Generator Mail State:	CA
Generator Contact Company Name:	Not reported
Designated Facility EPA ID:	AZR000520882
Designated Facility Name:	La Paz County Landfill
Designated Facility Mail Street Number:	Not reported
Designated Facility Mail Street 1:	Not reported
Designated Facility Mail Street 2:	26999 HIGHWAY 95
Designated Facility Mail City:	PARKER
Designated Facility Mail Zip:	85344
Designated Facility Mail State:	AZ
Designated Facility Location Street Number:	Not reported
Designated Facility Location Street 1:	26999 HIGHWAY 95
Designated Facility Location Street 2:	Not reported
Designated Facility Location City:	PARKER
Designated Facility Location Zip:	85344
Designated Facility Location State:	AZ
Designated Facility Contact Company Name:	Not reported
Manifest Residue Indicator:	N
Rejection Indicator:	N

Manifest Tracking Number:	024172879JJK
Last Updated Date:	20221130
Shipped Date:	20221104
Received Date:	20221111
Manifest Status:	Signed
Submission Type:	DataImage5Copy
Origin Type:	Service
Generator EPA ID:	CAC003197357
Generator Name:	2390 N. American Way - Abatement
Generator Location Street Number:	Not reported
Generator Location Street 1:	2390 N. AMERICAN WAY
Generator Location Street 2:	Not reported
Generator Location City:	ORANGE
Generator Location State:	CA
Generator Location Zip:	92865
Generator Mail Street Number:	Not reported
Generator Mail Street 1:	333 CITY BLVD WEST, SUITE 705
Generator Mail Street 2:	Not reported
Generator Mail City:	ORANGE
Generator Mail Zip:	92868
Generator Mail State:	CA
Generator Contact Company Name:	Not reported
Designated Facility EPA ID:	CAT000646117
Designated Facility Name:	Chemical Waste Management, Inc.
Designated Facility Mail Street Number:	35251
Designated Facility Mail Street 1:	PO BOX 471

2390 N. AMERICAN WAY - ABATEMENT (Continued) **1027458996**

Designated Facility Mail Street 2:	OLD SKYLINE ROAD
Designated Facility Mail City:	KETTLEMAN CITY
Designated Facility Mail Zip:	93239
Designated Facility Mail State:	CA
Designated Facility Location Street Number:	35251
Designated Facility Location Street 1:	OLD SKYLINE ROAD
Designated Facility Location Street 2:	Not reported
Designated Facility Location City:	KETTLEMAN CITY
Designated Facility Location Zip:	93239
Designated Facility Location State:	CA
Designated Facility Contact Company Name:	Not reported
Manifest Residue Indicator:	N
Rejection Indicator:	N

Manifest Tracking Number:	024172880JJK
Last Updated Date:	20221130
Shipped Date:	20221104
Received Date:	20221111
Manifest Status:	Signed
Submission Type:	DataImage5Copy
Origin Type:	Service
Generator EPA ID:	CAC003197357
Generator Name:	2390 N. American Way - Abatement
Generator Location Street Number:	Not reported
Generator Location Street 1:	2390 N. AMERICAN WAY
Generator Location Street 2:	Not reported
Generator Location City:	ORANGE
Generator Location State:	CA
Generator Location Zip:	92865
Generator Mail Street Number:	Not reported
Generator Mail Street 1:	333 CITY BLVD WEST, SUITE 705
Generator Mail Street 2:	Not reported
Generator Mail City:	ORANGE
Generator Mail Zip:	92868
Generator Mail State:	CA
Generator Contact Company Name:	Not reported
Designated Facility EPA ID:	CAT000646117
Designated Facility Name:	Chemical Waste Management, Inc.
Designated Facility Mail Street Number:	35251
Designated Facility Mail Street 1:	PO BOX 471
Designated Facility Mail Street 2:	OLD SKYLINE ROAD
Designated Facility Mail City:	KETTLEMAN CITY
Designated Facility Mail Zip:	93239
Designated Facility Mail State:	CA
Designated Facility Location Street Number:	35251
Designated Facility Location Street 1:	OLD SKYLINE ROAD
Designated Facility Location Street 2:	Not reported
Designated Facility Location City:	KETTLEMAN CITY
Designated Facility Location Zip:	93239
Designated Facility Location State:	CA
Designated Facility Contact Company Name:	Not reported
Manifest Residue Indicator:	N
Rejection Indicator:	N

Transporter:

Manifest Tracking Number:	024172880JJK
Transporter Line Number:	1

2390 N. AMERICAN WAY - ABATEMENT (Continued) **1027458996**

Transporter EPA ID: CAR000181891
Transporter Name: Usa Waste Of Ca Inc Dba Bdc Special Wast

Waste Line:
Manifest Tracking Number: 024172880JJK
Waste Line Number: 1
U.S. DOT Hazardous Indicator: Y
U.S. DOT ID Number: NA2212
U.S. DOT Description: Rq, Na2212, Asbestos, 9, Pg Iii
Non-Hazardous Waste Description: Not reported
Number of Containers: 1
Container Type Code: CM
Container Type Description: Metal boxes, cartons, cases (including roll offs)
Waste Quantity: 40
Quantity Unit of Measure Code: Y
Quantity Unit of Measure Description: Cubic Yards
Waste Quantity, in Tons: 33.6
Acute Waste Quantity, in Tons: 0
Non-Acute Waste Quantity, in Tons: 33.6
Waste Quantity, in Kilograms: 30476.207
Acute Waste Quantity, in Kilograms: 0
Non-Acute Waste Quantity, in Kilorgrams: 30476.207
Management Method Code: H132
Management Method Description: LANDFILL (WITH PRIOR TREATMENT AND/OR STABILIZATION)
Waste Residue Indicator: N
Quantity Discrepancy Indicator: N
Waste Type Discrepancy Indicator: N
Waste Density: Not reported
Waste Density Unit of Measure Code: Not reported
Waste Density Unit of Measure Description: Not reported
Form Code: Not reported
Form Code Description: Not reported
Source Code: Not reported
Source Code Description: Not reported
Waste Minimization Code: Not reported
Waste Minimization Code Description: Not reported
Consent Number: Not reported
EPA Waste Indicator: N
Federal Waste Codes: Not reported
Quantity Haz Kg: 0
Quantity Haz Tons: 0
Quantity Non Haz Kg: 30476.207
Quantity Non Haz Tons: 33.6
State Waste Codes: CA-151

G40 **FLETCHER COATING CORPORATION** **RCRA NonGen / NLR** **1024809624**
ESE **426 WEST FLETCHER AVE** **CAL000285610**
1/8-1/4 **ORANGE, CA 92865**
0.148 mi.
779 ft. **Site 1 of 4 in cluster G**

Relative: RCRA Listings:
Lower
Date Form Received by Agency: 20220224
Actual: Handler Name: Fletcher Coating Corporation
199 ft. Handler Address: West Fletcher Ave
Handler City,State,Zip: ORANGE, CA 92865
EPA ID: CAL000285610

FLETCHER COATING CORPORATION (Continued) **1024809624**

Contact Name:		ANDREA ALDINGER
Contact Address:		WEST FLETCHER AVENUE
Contact City,State,Zip:		ORANGE, CA 92865
Contact Telephone:		714-637-4763
Contact Fax:		714-921-8357
Contact Email:		AALDINGER@FLETCHERKOTE.COM
Contact Title:		Not reported
EPA Region:		09
Land Type:		Private
Federal Waste Generator Description:		Not a generator, verified
Non-Notifier:		Not reported
Biennial Report Cycle:		2021
Accessibility:		Not reported
Active Site Indicator:		Not reported
State District Owner:		Not reported
State District:		Not reported
Mailing Address:		WEST FLETCHER AVENUE
Mailing City,State,Zip:		ORANGE, CA 92865-0000
Owner Name:	Cal-Coat Corporation	
Owner Type:		Private
Operator Name:	Kurtis Breeding	
Operator Type:		Private
Short-Term Generator Activity:		No
Importer Activity:		No
Mixed Waste Generator:		No
Transporter Activity:		No
Transfer Facility Activity:		No
Recycler Activity with Storage:		No
Small Quantity On-Site Burner Exemption:		No
Smelting Melting and Refining Furnace Exemption:		No
Underground Injection Control:		No
Off-Site Waste Receipt:		No
Universal Waste Indicator:		No
Universal Waste Destination Facility:		No
Federal Universal Waste:		No
Active Site State-Reg Handler:		---
Federal Facility Indicator:		Not reported
Hazardous Secondary Material Indicator:		N
Sub-Part K Indicator:		Not reported
2018 GPRA Permit Baseline:		Not on the Baseline
2018 GPRA Renewals Baseline:		Not on the Baseline
202 GPRA Corrective Action Baseline:		No
Subject to Corrective Action Universe:		No
Non-TSDFs Where RCRA CA has Been Imposed Universe:		No
Corrective Action Priority Ranking:		No NCAPS ranking
Environmental Control Indicator:		No
Institutional Control Indicator:		No
Human Exposure Controls Indicator:		N/A
Groundwater Controls Indicator:		N/A
Significant Non-Complier Universe:		No
Unaddressed Significant Non-Complier Universe:		No
Addressed Significant Non-Complier Universe:		No
Significant Non-Complier With a Compliance Schedule Universe:		No
Financial Assurance Required:		Not reported
Handler Date of Last Change:		20220317
Recognized Trader-Importer:		No
Recognized Trader-Exporter:		No

FLETCHER COATING CORPORATION (Continued) **1024809624**

Importer of Spent Lead Acid Batteries:	No
Exporter of Spent Lead Acid Batteries:	No
Recycler Activity Without Storage:	No
Manifest Broker:	No
Sub-Part P Indicator:	No

Biennial: List of Years
Year: 2021

Click Here for Biennial Reporting System Data:

Handler - Owner Operator:

Owner/Operator Indicator:	Owner
Owner/Operator Name: CAL-COAT CORPORATION	
Legal Status:	Other
Date Became Current:	Not reported
Date Ended Current:	Not reported
Owner/Operator Address:	426 WEST FLETCHER AVENUE
Owner/Operator City,State,Zip:	ORANGE, CA 92865-0000
Owner/Operator Telephone:	714-637-4763
Owner/Operator Telephone Ext:	Not reported
Owner/Operator Fax:	Not reported
Owner/Operator Email:	Not reported

Owner/Operator Indicator:	Owner
Owner/Operator Name: CAL-COAT CORPORATION	
Legal Status:	Private
Date Became Current:	20220224
Date Ended Current:	Not reported
Owner/Operator Address:	426 WEST FLETCHER AVENUE
Owner/Operator City,State,Zip:	ORANGE, CA 92865-0000
Owner/Operator Telephone:	714-637-4763
Owner/Operator Telephone Ext:	Not reported
Owner/Operator Fax:	Not reported
Owner/Operator Email:	AALDINGER@FLETCHERKOTE.COM

Owner/Operator Indicator:	Operator
Owner/Operator Name: KURTIS BREEDING	
Legal Status:	Private
Date Became Current:	20220224
Date Ended Current:	Not reported
Owner/Operator Address:	426 WEST FLETCHER AVENUE
Owner/Operator City,State,Zip:	ORANGE, CA 92865
Owner/Operator Telephone:	714-637-4763
Owner/Operator Telephone Ext:	Not reported
Owner/Operator Fax:	Not reported
Owner/Operator Email:	KBREEDING@FLETCHERKOTE.COM

Owner/Operator Indicator:	Operator
Owner/Operator Name: ANDREA ALDINGER	
Legal Status:	Other
Date Became Current:	Not reported
Date Ended Current:	Not reported
Owner/Operator Address:	426 WEST FLETCHER AVENUE
Owner/Operator City,State,Zip:	ORANGE, CA 92865
Owner/Operator Telephone:	714-637-4763

FLETCHER COATING CORPORATION (Continued) **1024809624**

Owner/Operator Telephone Ext: Not reported
Owner/Operator Fax: Not reported
Owner/Operator Email: Not reported

Historic Generators:
Receive Date: 20220224
Handler Name: FLETCHER COATING CORPORATION
Federal Waste Generator Description: Not a generator, verified
State District Owner: Not reported
Large Quantity Handler of Universal Waste: No
Recognized Trader Importer: No
Recognized Trader Exporter: No
Spent Lead Acid Battery Importer: No
Spent Lead Acid Battery Exporter: No
Current Record: Yes
Non Storage Recycler Activity: No
Electronic Manifest Broker: No

Receive Date: 20040816
Handler Name: FLETCHER COATING CORPORATION
Federal Waste Generator Description: Not a generator, verified
State District Owner: Not reported
Large Quantity Handler of Universal Waste: No
Recognized Trader Importer: No
Recognized Trader Exporter: No
Spent Lead Acid Battery Importer: No
Spent Lead Acid Battery Exporter: No
Current Record: No
Non Storage Recycler Activity: Not reported
Electronic Manifest Broker: Not reported

List of NAICS Codes and Descriptions:
NAICS Code: 33281
NAICS Description: Coating, Engraving, Heat Treating, And Allied Activities

NAICS Code: 339912
NAICS Description: Silverware And Hollowware Manufacturing

Facility Has Received Notices of Violations:
Violations: No Violations Found

Evaluation Action Summary:
Evaluations: No Evaluations Found

G41 **RICKS TRUCK WORKS** **RCRA NonGen / NLR** **1000594605**
ESE **426 W FLETCHER ST** **FINDS** **CAD983584509**
1/8-1/4 **ORANGE, CA 92865** **ECHO**
0.148 mi.
779 ft. **Site 2 of 4 in cluster G**

Relative: RCRA Listings:
Lower Date Form Received by Agency: 19970106
Actual: Handler Name: Ricks Truck Works
199 ft. Handler Address: 426 W Fletcher St
Handler City,State,Zip: ORANGE, CA 92865

RICKS TRUCK WORKS (Continued) **1000594605**

EPA ID:		CAD983584509
Contact Name:		RICHARD BENVENUTO
Contact Address:		1962 N GLASSELL ST
Contact City,State,Zip:		ORANGE, CA 92865
Contact Telephone:		714-974-4949
Contact Fax:		Not reported
Contact Email:		Not reported
Contact Title:		Not reported
EPA Region:		09
Land Type:		Private
Federal Waste Generator Description:		Not a generator, verified
Non-Notifier:		Not reported
Biennial Report Cycle:		Not reported
Accessibility:		Not reported
Active Site Indicator:		Not reported
State District Owner:		Ca
State District:		2
Mailing Address:		426 W FLETCHER ST
Mailing City,State,Zip:		ORANGE, CA 92865
Owner Name:	Richard Benvenuto	
Owner Type:		Private
Operator Name:	Not reported	
Operator Type:		Not reported
Short-Term Generator Activity:		No
Importer Activity:		No
Mixed Waste Generator:		No
Transporter Activity:		No
Transfer Facility Activity:		No
Recycler Activity with Storage:		No
Small Quantity On-Site Burner Exemption:		No
Smelting Melting and Refining Furnace Exemption:		No
Underground Injection Control:		No
Off-Site Waste Receipt:		No
Universal Waste Indicator:		No
Universal Waste Destination Facility:		No
Federal Universal Waste:		No
Active Site State-Reg Handler:		---
Federal Facility Indicator:		Not reported
Hazardous Secondary Material Indicator:		N
Sub-Part K Indicator:		Not reported
2018 GPRA Permit Baseline:		Not on the Baseline
2018 GPRA Renewals Baseline:		Not on the Baseline
202 GPRA Corrective Action Baseline:		No
Subject to Corrective Action Universe:		No
Non-TSDFs Where RCRA CA has Been Imposed Universe:		No
Corrective Action Priority Ranking:		No NCAPS ranking
Environmental Control Indicator:		No
Institutional Control Indicator:		No
Human Exposure Controls Indicator:		N/A
Groundwater Controls Indicator:		N/A
Significant Non-Complier Universe:		No
Unaddressed Significant Non-Complier Universe:		No
Addressed Significant Non-Complier Universe:		No
Significant Non-Complier With a Compliance Schedule Universe:		No
Financial Assurance Required:		Not reported
Handler Date of Last Change:		20020627
Recognized Trader-Importer:		No

RICKS TRUCK WORKS (Continued) **1000594605**

Recognized Trader-Exporter:	No
Importer of Spent Lead Acid Batteries:	No
Exporter of Spent Lead Acid Batteries:	No
Recycler Activity Without Storage:	No
Manifest Broker:	No
Sub-Part P Indicator:	No

Handler - Owner Operator:

Owner/Operator Indicator:	Owner
Owner/Operator Name: RICHARD BENVENUTO	
Legal Status:	Private
Date Became Current:	Not reported
Date Ended Current:	Not reported
Owner/Operator Address:	627 GATES ST
Owner/Operator City,State,Zip:	ORANGE, CA 92665
Owner/Operator Telephone:	714-282-8930
Owner/Operator Telephone Ext:	Not reported
Owner/Operator Fax:	Not reported
Owner/Operator Email:	Not reported

Historic Generators:

Receive Date:	19970106
Handler Name: RICKS TRUCK WORKS	
Federal Waste Generator Description:	Not a generator, verified
State District Owner:	Ca
Large Quantity Handler of Universal Waste:	No
Recognized Trader Importer:	No
Recognized Trader Exporter:	No
Spent Lead Acid Battery Importer:	No
Spent Lead Acid Battery Exporter:	No
Current Record:	Yes
Non Storage Recycler Activity:	Not reported
Electronic Manifest Broker:	Not reported

List of NAICS Codes and Descriptions:

NAICS Code:	811111
NAICS Description:	General Automotive Repair

Facility Has Received Notices of Violations:

Violations:	No Violations Found

Evaluation Action Summary:

Evaluations:	No Evaluations Found

FINDS:

Registry ID: 110008281046

Click Here for FRS Facility Detail Report:

Environmental Interest/Information System:

The Resource Conservation and Recovery Act Information System (RCRAInfo) is EPA's comprehensive information system in support of the Resource Conservation and Recovery Act (RCRA) of 1976 and the

RICKS TRUCK WORKS (Continued) **1000594605**

Hazardous and Solid Waste Amendments (HSWA) of 1984. It tracks many types of information about generators, transporters, treaters, storers, and disposers of hazardous waste.

Click this hyperlink while viewing on your computer to access additional FINDS: detail in the EDR Site Report.

ECHO:
Envid: 1000594605
Registry ID: 110008281046

DFR URL:
Name: RICKS TRUCK WORKS
Address: 426 W FLETCHER ST
City,State,Zip: ORANGE, CA 92865

G42 **FLETCHER COATING COMPANY** **CA CERS HAZ WASTE** **S123517333**
ESE **426 W FLETCHER AVE** **CA CERS** **N/A**
1/8-1/4 **ORANGE, CA 92865**
0.148 mi.
779 ft. **Site 3 of 4 in cluster G**

Relative:
Lower

Actual:
199 ft.

CERS HAZ WASTE:
Name: FLETCHER COATING COMPANY
Address: 426 W FLETCHER AVE
City,State,Zip: ORANGE, CA 92865
Site ID: 411274
CERS ID: 10400194
CERS Description: Hazardous Waste Generator

CERS:
Name: FLETCHER COATING COMPANY
Address: 426 W FLETCHER AVE
City,State,Zip: ORANGE, CA 92865
Site ID: 411274
CERS ID: 10400194
CERS Description: Chemical Storage Facilities

Evaluation:
Eval General Type: Compliance Evaluation Inspection
Eval Date: 04-06-2015
Violations Found: No
Eval Type: Routine done by local agency
Eval Notes: No violations
Eval Division: Orange City Fire Department
Eval Program: HMRRP
Eval Source: CERS,

Eval General Type: Compliance Evaluation Inspection
Eval Date: 04-07-2021
Violations Found: No
Eval Type: Routine done by local agency
Eval Notes: field verification.
Eval Division: Orange City Fire Department
Eval Program: HMRRP
Eval Source: CERS,

Eval General Type: Compliance Evaluation Inspection

FLETCHER COATING COMPANY (Continued) **S123517333**

Eval Date: 06-11-2020
Violations Found: No
Eval Type: Routine done by local agency
Eval Notes: On site to conduct a routine Hazardous Waste inspection. Met with Kurtis Breeding, President. The facility is a Very Small Quantity Generator of waste oil from air compressor maintenance. Steel grit media blasting and powder coating operations were discussed and observed. Steel media blast is recycled as scrap metal when spent. Powder coat is applied in a closed loop system. Excess powder coat is captured in baghouse units and used back in process. Walked throughout the facility and observed the facility s Hazardous Waste storage area. One hazardous waste container was observed properly labeled and stored closed. The perimeter of the facility was walked and the municipal trash dumpster was observed. There are no signs of illegal disposal. Hazardous waste manifests were available for review. The facility s EPA ID number is active. Emergency plan is maintained on site. No hazardous waste violations were observed this date. This inspection report was [Truncated]
Eval Division: Orange County Environmental Health
Eval Program: HW
Eval Source: CERS,

Eval General Type: Compliance Evaluation Inspection
Eval Date: 03-21-2018
Violations Found: No
Eval Type: Routine done by local agency
Eval Notes: field verification
Eval Division: Orange City Fire Department
Eval Program: HMRRP
Eval Source: CERS,

Eval General Type: Other/Unknown
Eval Date: 05-01-2017
Violations Found: No
Eval Type: Other, not routine, done by local agency
Eval Notes: On site to conduct a routine hazardous waste inspection. Met with John Bejerano and Andrea Aldinger of Fletcher Coating Company. Mr. Bejerano provided consent to enter and conduct this inspection. Hazardous waste observed on-site included used hydraulic oil contained in a 55-gallon drum. Hazardous waste was properly labeled and stored closed. Hazardous waste manifests were available for review. Perimeter of the facility was inspected. Did not observe any indication of a hazardous waste release or illegal dumping along the perimeter of the facility.
Eval Division: Orange County Environmental Health
Eval Program: HW
Eval Source: CERS,

Eval General Type: Compliance Evaluation Inspection
Eval Date: 12-12-2024
Violations Found: No
Eval Type: Routine done by local agency
Eval Notes: Field Verification of Chemical Inventory and HMRRP
Eval Division: Orange City Fire Department
Eval Program: HMRRP
Eval Source: CERS,

FLETCHER COATING COMPANY (Continued) **S123517333**

Coordinates:

Site ID:	411274
Facility Name:	Fletcher Coating Company
Env Int Type Code:	HMBP
Program ID:	10400194
Coord Name:	Not reported
Ref Point Type Desc:	Center of a facility or station.,
Latitude:	33.829130
Longitude:	-117.857030

Affiliation:

Affiliation Type Desc:	Document Preparer
Entity Name:	ALL4
Entity Title:	Not reported
Affiliation Address:	Not reported
Affiliation City:	Not reported
Affiliation State:	Not reported
Affiliation Country:	Not reported
Affiliation Zip:	Not reported
Affiliation Phone:	,

Affiliation Type Desc:	Identification Signer
Entity Name:	Kurtis Breeding
Entity Title:	Owner
Affiliation Address:	Not reported
Affiliation City:	Not reported
Affiliation State:	Not reported
Affiliation Country:	Not reported
Affiliation Zip:	Not reported
Affiliation Phone:	,

Affiliation Type Desc:	Operator
Entity Name:	Fletcher Coating Company
Entity Title:	Not reported
Affiliation Address:	Not reported
Affiliation City:	Not reported
Affiliation State:	Not reported
Affiliation Country:	Not reported
Affiliation Zip:	Not reported
Affiliation Phone:	(714) 637-4763,

Affiliation Type Desc:	Parent Corporation
Entity Name:	Fletcher Coating Company
Entity Title:	Not reported
Affiliation Address:	Not reported
Affiliation City:	Not reported
Affiliation State:	Not reported
Affiliation Country:	Not reported
Affiliation Zip:	Not reported
Affiliation Phone:	,

Affiliation Type Desc:	Environmental Contact
Entity Name:	Andrea Aldinger
Entity Title:	Not reported
Affiliation Address:	426 West Fletcher Avenue
Affiliation City:	Orange

FLETCHER COATING COMPANY (Continued) **S123517333**

Affiliation State:	CA
Affiliation Country:	Not reported
Affiliation Zip:	92865
Affiliation Phone:	,
Affiliation Type Desc:	Facility Mailing Address
Entity Name:	Mailing Address
Entity Title:	Not reported
Affiliation Address:	426 West Fletcher Avenue
Affiliation City:	Orange
Affiliation State:	CA
Affiliation Country:	Not reported
Affiliation Zip:	92865
Affiliation Phone:	,
Affiliation Type Desc:	Legal Owner
Entity Name:	Cal-Coat Corporation
Entity Title:	Not reported
Affiliation Address:	426 West Fletcher Avenue
Affiliation City:	Orange
Affiliation State:	CA
Affiliation Country:	United States
Affiliation Zip:	92865
Affiliation Phone:	(714) 637-4763,
Affiliation Type Desc:	CUPA District
Entity Name:	Orange County Env Health
Entity Title:	Not reported
Affiliation Address:	1241 East Dyer RoadSuite 120
Affiliation City:	Santa Ana
Affiliation State:	CA
Affiliation Country:	Not reported
Affiliation Zip:	92705-5611
Affiliation Phone:	(714) 433-6406,

H43 **SADLER ROOFING INC.** **RCRA NonGen / NLR** **1026485446**
South **2369 N. BATAVIA ST.** **E MANIFEST** **CAC003091576**
1/8-1/4 **ORANGE, CA 92865**
0.151 mi.
798 ft. **Site 1 of 6 in cluster H**

Relative: **Lower**

Actual: **191 ft.**

RCRA Listings:

Date Form Received by Agency:	20201105
Handler Name:	Sadler Roofing Inc.
Handler Address:	2369 N. Batavia St.
Handler City,State,Zip:	ORANGE, CA 92865
EPA ID:	CAC003091576
Contact Name:	RONALD SADLER JR.
Contact Address:	2369 N. BATAVIA ST.
Contact City,State,Zip:	ORANGE, CA 92865
Contact Telephone:	949-675-5095
Contact Fax:	Not reported
Contact Email:	INFO@SADLERROOFING.COM
Contact Title:	Not reported
EPA Region:	09
Land Type:	Not reported
Federal Waste Generator Description:	Not a generator, verified

SADLER ROOFING INC. (Continued) **1026485446**

Non-Notifier:		Not reported
Biennial Report Cycle:		Not reported
Accessibility:		Not reported
Active Site Indicator:		Not reported
State District Owner:		Not reported
State District:		Not reported
Mailing Address:		2369 N. BATAVIA ST.
Mailing City,State,Zip:		ORANGE, CA 92865
Owner Name:	Ronald Sadler Jr.	
Owner Type:		Other
Operator Name:	Ronald Sadler Jr.	
Operator Type:		Other
Short-Term Generator Activity:		No
Importer Activity:		No
Mixed Waste Generator:		No
Transporter Activity:		No
Transfer Facility Activity:		No
Recycler Activity with Storage:		No
Small Quantity On-Site Burner Exemption:		No
Smelting Melting and Refining Furnace Exemption:		No
Underground Injection Control:		No
Off-Site Waste Receipt:		No
Universal Waste Indicator:		No
Universal Waste Destination Facility:		No
Federal Universal Waste:		No
Active Site State-Reg Handler:		---
Federal Facility Indicator:		Not reported
Hazardous Secondary Material Indicator:		N
Sub-Part K Indicator:		Not reported
2018 GPRA Permit Baseline:		Not on the Baseline
2018 GPRA Renewals Baseline:		Not on the Baseline
202 GPRA Corrective Action Baseline:		No
Subject to Corrective Action Universe:		No
Non-TSDFs Where RCRA CA has Been Imposed Universe:		No
Corrective Action Priority Ranking:		No NCAPS ranking
Environmental Control Indicator:		No
Institutional Control Indicator:		No
Human Exposure Controls Indicator:		N/A
Groundwater Controls Indicator:		N/A
Significant Non-Complier Universe:		No
Unaddressed Significant Non-Complier Universe:		No
Addressed Significant Non-Complier Universe:		No
Significant Non-Complier With a Compliance Schedule Universe:		No
Financial Assurance Required:		Not reported
Handler Date of Last Change:		20201106
Recognized Trader-Importer:		No
Recognized Trader-Exporter:		No
Importer of Spent Lead Acid Batteries:		No
Exporter of Spent Lead Acid Batteries:		No
Recycler Activity Without Storage:		No
Manifest Broker:		No
Sub-Part P Indicator:		No

Handler - Owner Operator:
Owner/Operator Indicator: Operator
Owner/Operator Name: RONALD SADLER JR.

SADLER ROOFING INC. (Continued) **1026485446**

Legal Status:	Other
Date Became Current:	Not reported
Date Ended Current:	Not reported
Owner/Operator Address:	2369 N. BATAVIA ST.
Owner/Operator City,State,Zip:	ORANGE, CA 92865
Owner/Operator Telephone:	949-675-5095
Owner/Operator Telephone Ext:	Not reported
Owner/Operator Fax:	Not reported
Owner/Operator Email:	Not reported
Owner/Operator Indicator:	Owner
Owner/Operator Name: RONALD SADLER JR.	
Legal Status:	Other
Date Became Current:	Not reported
Date Ended Current:	Not reported
Owner/Operator Address:	2369 N. BATAVIA ST.
Owner/Operator City,State,Zip:	ORANGE, CA 92865
Owner/Operator Telephone:	949-675-5095
Owner/Operator Telephone Ext:	Not reported
Owner/Operator Fax:	Not reported
Owner/Operator Email:	Not reported

Historic Generators:

Receive Date:	20201105
Handler Name: SADLER ROOFING INC.	
Federal Waste Generator Description:	Not a generator, verified
State District Owner:	Not reported
Large Quantity Handler of Universal Waste:	No
Recognized Trader Importer:	No
Recognized Trader Exporter:	No
Spent Lead Acid Battery Importer:	No
Spent Lead Acid Battery Exporter:	No
Current Record:	Yes
Non Storage Recycler Activity:	Not reported
Electronic Manifest Broker:	Not reported

List of NAICS Codes and Descriptions:

NAICS Code:	238160
NAICS Description:	Roofing Contractors

Facility Has Received Notices of Violations:

Violations:	No Violations Found

Evaluation Action Summary:

Evaluations:	No Evaluations Found

E MANIFEST:

Manifest Tracking Number:	015693868FLE
Last Updated Date:	20210325
Shipped Date:	20201203
Received Date:	20201207
Manifest Status:	Signed
Submission Type:	DataImage5Copy
Origin Type:	Web

SADLER ROOFING INC. (Continued) **1026485446**

Generator EPA ID:	CAC003091576
Generator Name:	Sadler Roofing Inc.
Generator Location Street Number:	Not reported
Generator Location Street 1:	2369 N. BATAVIA ST.
Generator Location Street 2:	Not reported
Generator Location City:	ORANGE
Generator Location State:	CA
Generator Location Zip:	92865
Generator Mail Street Number:	Not reported
Generator Mail Street 1:	2369 N. BATAVIA ST.
Generator Mail Street 2:	Not reported
Generator Mail City:	ORANGE
Generator Mail Zip:	92865
Generator Mail State:	CA
Generator Contact Company Name:	Not reported
Designated Facility EPA ID:	AZR000520478
Designated Facility Name:	Environmental Waste Solutions, Inc.
Designated Facility Mail Street Number:	Not reported
Designated Facility Mail Street 1:	Not reported
Designated Facility Mail Street 2:	PO BOX 626
Designated Facility Mail City:	LOMA LINDA
Designated Facility Mail Zip:	92354-0626
Designated Facility Mail State:	CA
Designated Facility Location Street Number:	Not reported
Designated Facility Location Street 1:	31915 INDUSTRIAL LANE
Designated Facility Location Street 2:	Not reported
Designated Facility Location City:	PAKER
Designated Facility Location Zip:	85344
Designated Facility Location State:	AZ
Designated Facility Contact Company Name:	Not reported
Manifest Residue Indicator:	N
Rejection Indicator:	N

Transporter:

Manifest Tracking Number:	015693868FLE
Transporter Line Number:	1
Transporter EPA ID:	CAR000277566
Transporter Name:	Environmental Regulatory Compliance Llc
Manifest Tracking Number:	015693868FLE
Transporter Line Number:	2
Transporter EPA ID:	CAR000183574
Transporter Name:	Environmental Mngmt Technologies Inc

Waste Line:

Manifest Tracking Number:	015693868FLE
Waste Line Number:	1
U.S. DOT Hazardous Indicator:	N
U.S. DOT ID Number:	Not reported
U.S. DOT Description:	Not reported
Non-Hazardous Waste Description:	Non-Rcra Hazardous Waste Liquid (Roofing Elastomer, Water)
Number of Containers:	6
Container Type Code:	DM
Container Type Description:	Metal drums, barrels, kegs
Waste Quantity:	330
Quantity Unit of Measure Code:	G

SADLER ROOFING INC. (Continued) **1026485446**

Quantity Unit of Measure Description:	Gallons
Waste Quantity, in Tons:	1.3761468
Acute Waste Quantity, in Tons:	0
Non-Acute Waste Quantity, in Tons:	1.3761468
Waste Quantity, in Kilograms:	1248.2064
Acute Waste Quantity, in Kilograms:	0
Non-Acute Waste Quantity, in Kilorgrams:	1248.2064
Management Method Code:	H141
Management Method Description:	STORAGE, BULKING AND/OR TRANSFER OFF SITE
Waste Residue Indicator:	N
Quantity Discrepancy Indicator:	N
Waste Type Discrepancy Indicator:	N
Waste Density:	Not reported
Waste Density Unit of Measure Code:	Not reported
Waste Density Unit of Measure Description:	Not reported
Form Code:	Not reported
Form Code Description:	Not reported
Source Code:	Not reported
Source Code Description:	Not reported
Waste Minimization Code:	Not reported
Waste Minimization Code Description:	Not reported
Consent Number:	Not reported
EPA Waste Indicator:	N
Federal Waste Codes:	Not reported
Quantity Haz Kg:	0
Quantity Haz Tons:	0
Quantity Non Haz Kg:	1248.2064
Quantity Non Haz Tons:	1.3761468
State Waste Codes:	CA-331

I44 **2650 N PAMPAS ST** **RCRA NonGen / NLR** **1026167635**
North **2650 N PAMPAS ST** **E MANIFEST** **CAC003067679**
1/8-1/4 **ORANGE, CA 92865**
0.156 mi.
826 ft. **Site 1 of 2 in cluster I**

Relative: **Higher**

Actual: **204 ft.**

RCRA Listings:

Date Form Received by Agency:	20200520
Handler Name:	2650 N Pampas St
Handler Address:	2650 N Pampas St
Handler City,State,Zip:	ORANGE, CA 92865
EPA ID:	CAC003067679
Contact Name:	HOA & ISA CHAU
Contact Address:	2650 N PAMPAS ST
Contact City,State,Zip:	ORANGE, CA 92865
Contact Telephone:	714-797-1399
Contact Fax:	Not reported
Contact Email:	GENEVADEGUIRE@ALLIANCE-ENVIRO.COM
Contact Title:	Not reported
EPA Region:	09
Land Type:	Not reported
Federal Waste Generator Description:	Not a generator, verified
Non-Notifier:	Not reported
Biennial Report Cycle:	Not reported
Accessibility:	Not reported
Active Site Indicator:	Not reported
State District Owner:	Not reported
State District:	Not reported

2650 N PAMPAS ST (Continued) **1026167635**

Mailing Address:		2650 N PAMPAS ST
Mailing City,State,Zip:		ORANGE, CA 92865
Owner Name:	Hoa & Isa Chau	
Owner Type:		Other
Operator Name:	Hoa & Isa Chau	
Operator Type:		Other
Short-Term Generator Activity:		No
Importer Activity:		No
Mixed Waste Generator:		No
Transporter Activity:		No
Transfer Facility Activity:		No
Recycler Activity with Storage:		No
Small Quantity On-Site Burner Exemption:		No
Smelting Melting and Refining Furnace Exemption:		No
Underground Injection Control:		No
Off-Site Waste Receipt:		No
Universal Waste Indicator:		No
Universal Waste Destination Facility:		No
Federal Universal Waste:		No
Active Site State-Reg Handler:		---
Federal Facility Indicator:		Not reported
Hazardous Secondary Material Indicator:		N
Sub-Part K Indicator:		Not reported
2018 GPRA Permit Baseline:		Not on the Baseline
2018 GPRA Renewals Baseline:		Not on the Baseline
202 GPRA Corrective Action Baseline:		No
Subject to Corrective Action Universe:		No
Non-TSDFs Where RCRA CA has Been Imposed Universe:		No
Corrective Action Priority Ranking:		No NCAPS ranking
Environmental Control Indicator:		No
Institutional Control Indicator:		No
Human Exposure Controls Indicator:		N/A
Groundwater Controls Indicator:		N/A
Significant Non-Complier Universe:		No
Unaddressed Significant Non-Complier Universe:		No
Addressed Significant Non-Complier Universe:		No
Significant Non-Complier With a Compliance Schedule Universe:		No
Financial Assurance Required:		Not reported
Handler Date of Last Change:		20241211
Recognized Trader-Importer:		No
Recognized Trader-Exporter:		No
Importer of Spent Lead Acid Batteries:		No
Exporter of Spent Lead Acid Batteries:		No
Recycler Activity Without Storage:		No
Manifest Broker:		No
Sub-Part P Indicator:		No

Handler - Owner Operator:

Owner/Operator Indicator:	Owner
Owner/Operator Name: HOA & ISA CHAU	
Legal Status:	Other
Date Became Current:	Not reported
Date Ended Current:	Not reported
Owner/Operator Address:	2650 N PAMPAS ST
Owner/Operator City,State,Zip:	ORANGE, CA 92865
Owner/Operator Telephone:	714-797-1399

2650 N PAMPAS ST (Continued) **1026167635**

Owner/Operator Telephone Ext: Not reported
Owner/Operator Fax: Not reported
Owner/Operator Email: Not reported

Owner/Operator Indicator: Operator
Owner/Operator Name: HOA & ISA CHAU
Legal Status: Other
Date Became Current: Not reported
Date Ended Current: Not reported
Owner/Operator Address: 2650 N PAMPAS ST
Owner/Operator City,State,Zip: ORANGE, CA 92865
Owner/Operator Telephone: 714-797-1399
Owner/Operator Telephone Ext: Not reported
Owner/Operator Fax: Not reported
Owner/Operator Email: Not reported

Historic Generators:
Receive Date: 20200520
Handler Name: 2650 N PAMPAS ST
Federal Waste Generator Description: Not a generator, verified
State District Owner: Not reported
Large Quantity Handler of Universal Waste: No
Recognized Trader Importer: No
Recognized Trader Exporter: No
Spent Lead Acid Battery Importer: No
Spent Lead Acid Battery Exporter: No
Current Record: Yes
Non Storage Recycler Activity: No
Electronic Manifest Broker: No

List of NAICS Codes and Descriptions:
NAICS Code: 56299
NAICS Description: All Other Waste Management Services

Facility Has Received Notices of Violations:
Violations: No Violations Found

Evaluation Action Summary:
Evaluations: No Evaluations Found

E MANIFEST:
Manifest Tracking Number: 019644416JJK
Last Updated Date: 20200630
Shipped Date: 20200601
Received Date: 20200615
Manifest Status: Signed
Submission Type: DataImage5Copy
Origin Type: Web
Generator EPA ID: CAC003067679
Generator Name: Hoa & Isa Chau
Generator Location Street Number: Not reported
Generator Location Street 1: 2650 N PAMPAS ST
Generator Location Street 2: Not reported
Generator Location City: ORANGE

2650 N PAMPAS ST (Continued) **1026167635**

Generator Location State:	CA
Generator Location Zip:	92865
Generator Mail Street Number:	Not reported
Generator Mail Street 1:	2650 N PAMPAS ST
Generator Mail Street 2:	Not reported
Generator Mail City:	ORANGE
Generator Mail Zip:	92865
Generator Mail State:	CA
Generator Contact Company Name:	Not reported
Designated Facility EPA ID:	AZR000520882
Designated Facility Name:	La Paz County Landfill
Designated Facility Mail Street Number:	Not reported
Designated Facility Mail Street 1:	Not reported
Designated Facility Mail Street 2:	26999 HIGHWAY 95
Designated Facility Mail City:	PARKER
Designated Facility Mail Zip:	85344
Designated Facility Mail State:	AZ
Designated Facility Location Street Number:	Not reported
Designated Facility Location Street 1:	26999 HIGHWAY 95
Designated Facility Location Street 2:	Not reported
Designated Facility Location City:	PARKER
Designated Facility Location Zip:	85344
Designated Facility Location State:	AZ
Designated Facility Contact Company Name:	Not reported
Manifest Residue Indicator:	N
Rejection Indicator:	N

Transporter:

Manifest Tracking Number:	019644416JJK
Transporter Line Number:	1
Transporter EPA ID:	CAL000160111
Transporter Name:	Alliance Evironmental Group

Manifest Tracking Number:	019644416JJK
Transporter Line Number:	2
Transporter EPA ID:	CAR000049064
Transporter Name:	E C T I

Waste Line:

Manifest Tracking Number:	019644416JJK
Waste Line Number:	1
U.S. DOT Hazardous Indicator:	Y
U.S. DOT ID Number:	NA2212
U.S. DOT Description:	Rq, Na2212, Asbestos, 9, Pgiii
Non-Hazardous Waste Description:	Not reported
Number of Containers:	12
Container Type Code:	BA
Container Type Description:	Burlap, cloth, paper, or plastic bags
Waste Quantity:	1
Quantity Unit of Measure Code:	Y
Quantity Unit of Measure Description:	Cubic Yards
Waste Quantity, in Tons:	0.84
Acute Waste Quantity, in Tons:	0
Non-Acute Waste Quantity, in Tons:	0.84
Waste Quantity, in Kilograms:	761.9052
Acute Waste Quantity, in Kilograms:	0

2650 N PAMPAS ST (Continued) **1026167635**

Non-Acute Waste Quantity, in Kilorgrams:	761.9052
Management Method Code:	H132
Management Method Description:	LANDFILL (WITH PRIOR TREATMENT AND/OR STABILIZATION)
Waste Residue Indicator:	N
Quantity Discrepancy Indicator:	N
Waste Type Discrepancy Indicator:	N
Waste Density:	Not reported
Waste Density Unit of Measure Code:	Not reported
Waste Density Unit of Measure Description:	Not reported
Form Code:	Not reported
Form Code Description:	Not reported
Source Code:	Not reported
Source Code Description:	Not reported
Waste Minimization Code:	Not reported
Waste Minimization Code Description:	Not reported
Consent Number:	Not reported
EPA Waste Indicator:	Y
Federal Waste Codes:	Not reported
Quantity Haz Kg:	761.9052
Quantity Haz Tons:	0.84
Quantity Non Haz Kg:	0
Quantity Non Haz Tons:	0
State Waste Codes:	CA-151

D45 **NELSON PUZON** **RCRA NonGen / NLR** **1026484587**
West **1008 W. BADGER PASS LANE** **E MANIFEST** **CAC003090690**
1/8-1/4 **ORANGE, CA 92865**
0.160 mi.
843 ft. **Site 5 of 5 in cluster D**

Relative: **Lower**
Actual: **200 ft.**

RCRA Listings:

Date Form Received by Agency:		20201029
Handler Name:		1008 W. Badger Pass Lane
Handler Address:		1008 W. Badger Pass Lane
Handler City,State,Zip:		ORANGE, CA 92865
EPA ID:		CAC003090690
Contact Name:		NELSON PUZON
Contact Address:		1008 W. BADGER PASS LANE
Contact City,State,Zip:		ORANGE, CA 92865
Contact Telephone:		714-313-2951
Contact Fax:		Not reported
Contact Email:		EARTHWISESERVICES@SBCGLOBAL.NET
Contact Title:		Not reported
EPA Region:		09
Land Type:		Not reported
Federal Waste Generator Description:		Not a generator, verified
Non-Notifier:		Not reported
Biennial Report Cycle:		Not reported
Accessibility:		Not reported
Active Site Indicator:		Not reported
State District Owner:		Not reported
State District:		Not reported
Mailing Address:		1008 W. BADGER PASS LANE
Mailing City,State,Zip:		ORANGE, CA 92865
Owner Name:	Nelson Puzon	
Owner Type:		Other
Operator Name:	Nelson Puzon	
Operator Type:		Other

NELSON PUZON (Continued) **1026484587**

Short-Term Generator Activity:	No
Importer Activity:	No
Mixed Waste Generator:	No
Transporter Activity:	No
Transfer Facility Activity:	No
Recycler Activity with Storage:	No
Small Quantity On-Site Burner Exemption:	No
Smelting Melting and Refining Furnace Exemption:	No
Underground Injection Control:	No
Off-Site Waste Receipt:	No
Universal Waste Indicator:	No
Universal Waste Destination Facility:	No
Federal Universal Waste:	No
Active Site State-Reg Handler:	---
Federal Facility Indicator:	Not reported
Hazardous Secondary Material Indicator:	N
Sub-Part K Indicator:	Not reported
2018 GPRA Permit Baseline:	Not on the Baseline
2018 GPRA Renewals Baseline:	Not on the Baseline
202 GPRA Corrective Action Baseline:	No
Subject to Corrective Action Universe:	No
Non-TSDFs Where RCRA CA has Been Imposed Universe:	No
Corrective Action Priority Ranking:	No NCAPS ranking
Environmental Control Indicator:	No
Institutional Control Indicator:	No
Human Exposure Controls Indicator:	N/A
Groundwater Controls Indicator:	N/A
Significant Non-Complier Universe:	No
Unaddressed Significant Non-Complier Universe:	No
Addressed Significant Non-Complier Universe:	No
Significant Non-Complier With a Compliance Schedule Universe:	No
Financial Assurance Required:	Not reported
Handler Date of Last Change:	20241211
Recognized Trader-Importer:	No
Recognized Trader-Exporter:	No
Importer of Spent Lead Acid Batteries:	No
Exporter of Spent Lead Acid Batteries:	No
Recycler Activity Without Storage:	No
Manifest Broker:	No
Sub-Part P Indicator:	No

Handler - Owner Operator:

Owner/Operator Indicator:	Owner
Owner/Operator Name: NELSON PUZON	
Legal Status:	Other
Date Became Current:	Not reported
Date Ended Current:	Not reported
Owner/Operator Address:	1008 W. BADGER PASS LANE
Owner/Operator City,State,Zip:	ORANGE, CA 92865
Owner/Operator Telephone:	714-313-2951
Owner/Operator Telephone Ext:	Not reported
Owner/Operator Fax:	Not reported
Owner/Operator Email:	Not reported
Owner/Operator Indicator:	Operator
Owner/Operator Name: NELSON PUZON	

NELSON PUZON (Continued) **1026484587**

Legal Status:	Other
Date Became Current:	Not reported
Date Ended Current:	Not reported
Owner/Operator Address:	1008 W. BADGER PASS LANE
Owner/Operator City,State,Zip:	ORANGE, CA 92865
Owner/Operator Telephone:	714-313-2951
Owner/Operator Telephone Ext:	Not reported
Owner/Operator Fax:	Not reported
Owner/Operator Email:	Not reported

Historic Generators:

Receive Date:	20201029
Handler Name:	1008 W. BADGER PASS LANE
Federal Waste Generator Description:	Not a generator, verified
State District Owner:	Not reported
Large Quantity Handler of Universal Waste:	No
Recognized Trader Importer:	No
Recognized Trader Exporter:	No
Spent Lead Acid Battery Importer:	No
Spent Lead Acid Battery Exporter:	No
Current Record:	Yes
Non Storage Recycler Activity:	No
Electronic Manifest Broker:	No

List of NAICS Codes and Descriptions:

NAICS Code:	56299
NAICS Description:	All Other Waste Management Services

Facility Has Received Notices of Violations:

Violations:	No Violations Found

Evaluation Action Summary:

Evaluations:	No Evaluations Found

E MANIFEST:

Manifest Tracking Number:	020929955JJK
Last Updated Date:	20201204
Shipped Date:	20201029
Received Date:	20201104
Manifest Status:	Signed
Submission Type:	DataImage5Copy
Origin Type:	Service
Generator EPA ID:	CAC003090690
Generator Name:	Nelson Puzon
Generator Location Street Number:	Not reported
Generator Location Street 1:	1008 W. BADGER PASS LANE
Generator Location Street 2:	Not reported
Generator Location City:	ORANGE
Generator Location State:	CA
Generator Location Zip:	92865
Generator Mail Street Number:	Not reported
Generator Mail Street 1:	1008 W. BADGER PASS LANE
Generator Mail Street 2:	Not reported
Generator Mail City:	ORANGE

NELSON PUZON (Continued) **1026484587**

Generator Mail Zip:	92865
Generator Mail State:	CA
Generator Contact Company Name:	Not reported
Designated Facility EPA ID:	CAD009007626
Designated Facility Name:	Azusa Land Reclamation Co Inc
Designated Facility Mail Street Number:	Not reported
Designated Facility Mail Street 1:	Not reported
Designated Facility Mail Street 2:	1211 W. GLADSTONE STREET
Designated Facility Mail City:	AZUSA
Designated Facility Mail Zip:	91702
Designated Facility Mail State:	CA
Designated Facility Location Street Number:	Not reported
Designated Facility Location Street 1:	1211 W. GLADSTONE STREET
Designated Facility Location Street 2:	Not reported
Designated Facility Location City:	AZUSA
Designated Facility Location Zip:	91702
Designated Facility Location State:	CA
Designated Facility Contact Company Name:	Not reported
Manifest Residue Indicator:	N
Rejection Indicator:	N

Transporter:

Manifest Tracking Number:	020929955JJK
Transporter Line Number:	1
Transporter EPA ID:	CAR000152058
Transporter Name:	Earthwise Services Llc

Waste Line:

Manifest Tracking Number:	020929955JJK
Waste Line Number:	1
U.S. DOT Hazardous Indicator:	Y
U.S. DOT ID Number:	NA2212
U.S. DOT Description:	Rq, Na2212, Asbestos, 9, Pg Iii
Non-Hazardous Waste Description:	Not reported
Number of Containers:	1
Container Type Code:	BA
Container Type Description:	Burlap, cloth, paper, or plastic bags
Waste Quantity:	1
Quantity Unit of Measure Code:	Y
Quantity Unit of Measure Description:	Cubic Yards
Waste Quantity, in Tons:	0.84
Acute Waste Quantity, in Tons:	0
Non-Acute Waste Quantity, in Tons:	0.84
Waste Quantity, in Kilograms:	761.9052
Acute Waste Quantity, in Kilograms:	0
Non-Acute Waste Quantity, in Kilorgrams:	761.9052
Management Method Code:	H132
Management Method Description:	LANDFILL (WITH PRIOR TREATMENT AND/OR STABILIZATION)
Waste Residue Indicator:	N
Quantity Discrepancy Indicator:	N
Waste Type Discrepancy Indicator:	N
Waste Density:	Not reported
Waste Density Unit of Measure Code:	Not reported
Waste Density Unit of Measure Description:	Not reported
Form Code:	Not reported
Form Code Description:	Not reported

NELSON PUZON (Continued) **1026484587**

Source Code:	Not reported
Source Code Description:	Not reported
Waste Minimization Code:	Not reported
Waste Minimization Code Description:	Not reported
Consent Number:	Not reported
EPA Waste Indicator:	N
Federal Waste Codes:	Not reported
Quantity Haz Kg:	0
Quantity Haz Tons:	0
Quantity Non Haz Kg:	761.9052
Quantity Non Haz Tons:	0.84
State Waste Codes:	CA-151

J46 **K & H MARINE** **CA CERS HAZ WASTE** **S123537248**
SW **2387 N BATAVIA ST** **N/A**
1/8-1/4 **ORANGE, CA 92865**
0.160 mi.
843 ft. **Site 1 of 3 in cluster J**

Relative:
Lower

Actual:
196 ft.

CERS HAZ WASTE:

Name:	K & H MARINE
Address:	2387 N BATAVIA ST
City,State,Zip:	ORANGE, CA 92865
Site ID:	181882
CERS ID:	10544863
CERS Description:	Hazardous Waste Generator

Evaluation:

Eval General Type:	Compliance Evaluation Inspection
Eval Date:	09-21-2023
Violations Found:	No
Eval Type:	Routine done by local agency
Eval Notes:	On site to conduct a routine hazardous waste inspection. Consent to enter and inspecthe facility was given by Bob Grant, Owner at the site. The following hazardous waste streams were observed: - used oil - used oil filters (metal) Observed the facility, hazardous waste storage area, perimeter, and dumpster area. Hazardous waste containers were stored closed. Used oil container was properly labeled with the required information during the inspection. No indication of hazardous waste spillage, runoff, or illegal disposal was observed. Manifests and the emergency response information were reviewed.
Eval Division:	Orange County Environmental Health
Eval Program:	HW
Eval Source:	CERS,

Eval General Type:	Compliance Evaluation Inspection
Eval Date:	10-30-2018
Violations Found:	No
Eval Type:	Routine done by local agency
Eval Notes:	INSPECTOR COMMENTS K & H MARINE 2387 NORTH BATAVIA ST ORANGE, CA 92865 CO0069028 EPA ID: CAL00009641 = ACTIVE On site to conduct a Hazardous Waste Generator inspection of the facility. Met this date with Bob Grant, Owner, who granted consent to enter and inspect and take photos if necessary. Facility is a boat maintenance site which conducts occasional boat oil changes as well. Hazardous waste generated on site is Waste Oil and Waste Oil Filters. Guidance documents provided this date. EPA ID is active. Manifests from Action Oil were available for review. Emergency information is posted in the office. Walked the

K & H MARINE (Continued) **S123537248**

entire lot and did not observed any signs of hazardous waste dumping. Looked in the facility dumpster also. No signs of leakage or any other signs of chemicals from any of the boats on site or other equipment (Engine blocks/engines). Labels were placed on the waste oil and waste filters this date. Report emailed to Bob Grant at info@knhmarine.com. [Truncated]

Eval Division: Orange County Environmental Health
Eval Program: HW
Eval Source: CERS,

Eval General Type: Compliance Evaluation Inspection
Eval Date: 09-10-2020
Violations Found: No
Eval Type: Routine done by local agency
Eval Notes: On site to conduct a routine Hazardous Waste inspection. Met with Bob Grant, Owner. The facility is a Small Quantity Generator of waste oil and oil filters from boat repair. Walked throughout the facility and observed the facility s Hazardous Waste storage area. Hazardous Waste containers were observed properly labeled and stored closed. The perimeter of the facility was walked and the municipal trash dumpster was observed. There are no signs of illegal disposal. Hazardous waste manifests were available for review. The facility s EPA ID number is active. Emergency plan is maintained on site. No hazardous waste violations were observed this date. This inspection report was sent to info@knhmarine.com.

Eval Division: Orange County Environmental Health
Eval Program: HW
Eval Source: CERS,

Coordinates:
Site ID: 181882
Facility Name: K & H Marine
Env Int Type Code: HWG
Program ID: 10544863
Coord Name: Not reported
Ref Point Type Desc: Center of a facility or station.,
Latitude: 33.827950
Longitude: -117.860890

Affiliation:
Affiliation Type Desc: Facility Mailing Address
Entity Name: Mailing Address
Entity Title: Not reported
Affiliation Address: 2387 N Batavia St
Affiliation City: Orange
Affiliation State: CA
Affiliation Country: Not reported
Affiliation Zip: 92865
Affiliation Phone: ,

Affiliation Type Desc: Identification Signer
Entity Name: BOB GRANT
Entity Title: OWNER
Affiliation Address: Not reported
Affiliation City: Not reported
Affiliation State: Not reported

K & H MARINE (Continued) **S123537248**

Affiliation Country:	Not reported
Affiliation Zip:	Not reported
Affiliation Phone:	,
Affiliation Type Desc:	Operator
Entity Name:	BOB GRANT
Entity Title:	Not reported
Affiliation Address:	Not reported
Affiliation City:	Not reported
Affiliation State:	Not reported
Affiliation Country:	Not reported
Affiliation Zip:	Not reported
Affiliation Phone:	(714) 321-5543,
Affiliation Type Desc:	Parent Corporation
Entity Name:	K & H Marine
Entity Title:	Not reported
Affiliation Address:	Not reported
Affiliation City:	Not reported
Affiliation State:	Not reported
Affiliation Country:	Not reported
Affiliation Zip:	Not reported
Affiliation Phone:	,
Affiliation Type Desc:	Document Preparer
Entity Name:	Bob Grant
Entity Title:	Not reported
Affiliation Address:	Not reported
Affiliation City:	Not reported
Affiliation State:	Not reported
Affiliation Country:	Not reported
Affiliation Zip:	Not reported
Affiliation Phone:	,
Affiliation Type Desc:	Environmental Contact
Entity Name:	BOB GRANT
Entity Title:	Not reported
Affiliation Address:	2387 N Batavia St
Affiliation City:	Orange
Affiliation State:	CA
Affiliation Country:	Not reported
Affiliation Zip:	92865
Affiliation Phone:	,
Affiliation Type Desc:	Legal Owner
Entity Name:	BOB GRANT
Entity Title:	Not reported
Affiliation Address:	2420 LASSALETTE CT
Affiliation City:	RIVERSIDE
Affiliation State:	CA
Affiliation Country:	United States
Affiliation Zip:	92503
Affiliation Phone:	(714) 321-5543,
Affiliation Type Desc:	CUPA District
Entity Name:	Orange County Env Health
Entity Title:	Not reported

K & H MARINE (Continued) **S123537248**

Affiliation Address:	1241 East Dyer RoadSuite 120
Affiliation City:	Santa Ana
Affiliation State:	CA
Affiliation Country:	Not reported
Affiliation Zip:	92705-5611
Affiliation Phone:	(714) 433-6406,

J47 **K & H MARINE INC** **RCRA NonGen / NLR** **1024791025**
SW **2387 N BATAVIA ST** **CAL000096481**
1/8-1/4 **ORANGE, CA 92865**
0.160 mi.
843 ft. **Site 2 of 3 in cluster J**

Relative: **Lower**
Actual: **196 ft.**

RCRA Listings:

Date Form Received by Agency:		19930129
Handler Name:		K & H Marine Inc
Handler Address:		2387 N Batavia St
Handler City,State,Zip:		ORANGE, CA 92865-2001
EPA ID:		CAL000096481
Contact Name:		BOB GRANT
Contact Address:		2387 N BATAVIA ST
Contact City,State,Zip:		ORANGE, CA 92865-2001
Contact Telephone:		714-637-8780
Contact Fax:		714-637-9121
Contact Email:		INFO@KNHMARINE.COM
Contact Title:		Not reported
EPA Region:		09
Land Type:		Not reported
Federal Waste Generator Description:		Not a generator, verified
Non-Notifier:		Not reported
Biennial Report Cycle:		Not reported
Accessibility:		Not reported
Active Site Indicator:		Handler Activities
State District Owner:		Not reported
State District:		Not reported
Mailing Address:		2387 N BATAVIA ST
Mailing City,State,Zip:		ORANGE, CA 92865-2001
Owner Name:	Bob Grant	
Owner Type:		Other
Operator Name:	Bob Grant	
Operator Type:		Other
Short-Term Generator Activity:		No
Importer Activity:		No
Mixed Waste Generator:		No
Transporter Activity:		No
Transfer Facility Activity:		No
Recycler Activity with Storage:		No
Small Quantity On-Site Burner Exemption:		No
Smelting Melting and Refining Furnace Exemption:		No
Underground Injection Control:		No
Off-Site Waste Receipt:		No
Universal Waste Indicator:		Yes
Universal Waste Destination Facility:		Yes
Federal Universal Waste:		No
Active Site State-Reg Handler:		---
Federal Facility Indicator:		Not reported
Hazardous Secondary Material Indicator:		N

K & H MARINE INC (Continued) **1024791025**

Sub-Part K Indicator:	Not reported
2018 GPRA Permit Baseline:	Not on the Baseline
2018 GPRA Renewals Baseline:	Not on the Baseline
202 GPRA Corrective Action Baseline:	No
Subject to Corrective Action Universe:	No
Non-TSDFs Where RCRA CA has Been Imposed Universe:	No
Corrective Action Priority Ranking:	No NCAPS ranking
Environmental Control Indicator:	No
Institutional Control Indicator:	No
Human Exposure Controls Indicator:	N/A
Groundwater Controls Indicator:	N/A
Significant Non-Complier Universe:	No
Unaddressed Significant Non-Complier Universe:	No
Addressed Significant Non-Complier Universe:	No
Significant Non-Complier With a Compliance Schedule Universe:	No
Financial Assurance Required:	Not reported
Handler Date of Last Change:	20180905
Recognized Trader-Importer:	No
Recognized Trader-Exporter:	No
Importer of Spent Lead Acid Batteries:	No
Exporter of Spent Lead Acid Batteries:	No
Recycler Activity Without Storage:	No
Manifest Broker:	No
Sub-Part P Indicator:	No

Handler - Owner Operator:

Owner/Operator Indicator:	Owner
Owner/Operator Name: BOB GRANT	
Legal Status:	Other
Date Became Current:	Not reported
Date Ended Current:	Not reported
Owner/Operator Address:	2387 N BATAVIA ST
Owner/Operator City,State,Zip:	ORANGE, CA 92865-2001
Owner/Operator Telephone:	714-321-5543
Owner/Operator Telephone Ext:	Not reported
Owner/Operator Fax:	Not reported
Owner/Operator Email:	Not reported

Owner/Operator Indicator:	Operator
Owner/Operator Name: BOB GRANT	
Legal Status:	Other
Date Became Current:	Not reported
Date Ended Current:	Not reported
Owner/Operator Address:	2387 N BATAVIA ST
Owner/Operator City,State,Zip:	ORANGE, CA 92865-2001
Owner/Operator Telephone:	714-637-8780
Owner/Operator Telephone Ext:	Not reported
Owner/Operator Fax:	Not reported
Owner/Operator Email:	Not reported

Historic Generators:

Receive Date:	19930129
Handler Name: K & H MARINE INC	
Federal Waste Generator Description:	Not a generator, verified
State District Owner:	Not reported

K & H MARINE INC (Continued) **1024791025**

Large Quantity Handler of Universal Waste: No
Recognized Trader Importer: No
Recognized Trader Exporter: No
Spent Lead Acid Battery Importer: No
Spent Lead Acid Battery Exporter: No
Current Record: Yes
Non Storage Recycler Activity: Not reported
Electronic Manifest Broker: Not reported

List of NAICS Codes and Descriptions:
NAICS Code: 81149
NAICS Description: Other Personal And Household Goods Repair And Maintenance

Facility Has Received Notices of Violations:
Violations: No Violations Found

Evaluation Action Summary:
Evaluations: No Evaluations Found

I48 **LINDA NELSON** **RCRA NonGen / NLR** **1025839272**
North **2679 N KENNEDY** **CAC003018871**
1/8-1/4 **ORANGE, CA 92865**
0.174 mi.
919 ft. **Site 2 of 2 in cluster I**

Relative: **Higher**
Actual: **205 ft.**

RCRA Listings:
Date Form Received by Agency: 20190610
Handler Name: Linda Nelson
Handler Address: 2679 N Kennedy
Handler City,State,Zip: ORANGE, CA 92865
EPA ID: CAC003018871
Contact Name: LINDA NELSON
Contact Address: 2679 N KENNEDY
Contact City,State,Zip: ORANGE, CA 92865
Contact Telephone: 714-305-0490
Contact Fax: Not reported
Contact Email: KC@AQHIINC.COM
Contact Title: Not reported
EPA Region: 09
Land Type: Not reported
Federal Waste Generator Description: Not a generator, verified
Non-Notifier: Not reported
Biennial Report Cycle: Not reported
Accessibility: Not reported
Active Site Indicator: Handler Activities
State District Owner: Not reported
State District: Not reported
Mailing Address: 2679 N KENNEDY
Mailing City,State,Zip: ORANGE, CA 92865
Owner Name: Linda Nelson
Owner Type: Other
Operator Name: Linda Nelson
Operator Type: Other
Short-Term Generator Activity: No
Importer Activity: No

LINDA NELSON (Continued) **1025839272**

Mixed Waste Generator:	No
Transporter Activity:	No
Transfer Facility Activity:	No
Recycler Activity with Storage:	No
Small Quantity On-Site Burner Exemption:	No
Smelting Melting and Refining Furnace Exemption:	No
Underground Injection Control:	No
Off-Site Waste Receipt:	No
Universal Waste Indicator:	Yes
Universal Waste Destination Facility:	Yes
Federal Universal Waste:	No
Active Site State-Reg Handler:	---
Federal Facility Indicator:	Not reported
Hazardous Secondary Material Indicator:	N
Sub-Part K Indicator:	Not reported
2018 GPRA Permit Baseline:	Not on the Baseline
2018 GPRA Renewals Baseline:	Not on the Baseline
202 GPRA Corrective Action Baseline:	No
Subject to Corrective Action Universe:	No
Non-TSDFs Where RCRA CA has Been Imposed Universe:	No
Corrective Action Priority Ranking:	No NCAPS ranking
Environmental Control Indicator:	No
Institutional Control Indicator:	No
Human Exposure Controls Indicator:	N/A
Groundwater Controls Indicator:	N/A
Significant Non-Complier Universe:	No
Unaddressed Significant Non-Complier Universe:	No
Addressed Significant Non-Complier Universe:	No
Significant Non-Complier With a Compliance Schedule Universe:	No
Financial Assurance Required:	Not reported
Handler Date of Last Change:	20190627
Recognized Trader-Importer:	No
Recognized Trader-Exporter:	No
Importer of Spent Lead Acid Batteries:	No
Exporter of Spent Lead Acid Batteries:	No
Recycler Activity Without Storage:	No
Manifest Broker:	No
Sub-Part P Indicator:	No

Handler - Owner Operator:

Owner/Operator Indicator:	Operator
Owner/Operator Name: LINDA NELSON	
Legal Status:	Other
Date Became Current:	Not reported
Date Ended Current:	Not reported
Owner/Operator Address:	2679 N KENNEDY
Owner/Operator City,State,Zip:	ORANGE, CA 92865
Owner/Operator Telephone:	714-305-0490
Owner/Operator Telephone Ext:	Not reported
Owner/Operator Fax:	Not reported
Owner/Operator Email:	Not reported

Owner/Operator Indicator:	Owner
Owner/Operator Name: LINDA NELSON	
Legal Status:	Other
Date Became Current:	Not reported

LINDA NELSON (Continued) **1025839272**

Date Ended Current: Not reported
Owner/Operator Address: 2679 N KENNEDY
Owner/Operator City,State,Zip: ORANGE, CA 92865
Owner/Operator Telephone: 714-305-0490
Owner/Operator Telephone Ext: Not reported
Owner/Operator Fax: Not reported
Owner/Operator Email: Not reported

Historic Generators:
Receive Date: 20190610
Handler Name: LINDA NELSON
Federal Waste Generator Description: Not a generator, verified
State District Owner: Not reported
Large Quantity Handler of Universal Waste: No
Recognized Trader Importer: No
Recognized Trader Exporter: No
Spent Lead Acid Battery Importer: No
Spent Lead Acid Battery Exporter: No
Current Record: Yes
Non Storage Recycler Activity: Not reported
Electronic Manifest Broker: Not reported

List of NAICS Codes and Descriptions:
NAICS Code: 56299
NAICS Description: All Other Waste Management Services

Facility Has Received Notices of Violations:
Violations: No Violations Found

Evaluation Action Summary:
Evaluations: No Evaluations Found

K49 **SHIRLEY CHECCO** **RCRA NonGen / NLR** **1026822729**
NNW **740 W CRYSTAL VIEW AVE** **E MANIFEST** **CAC003135698**
1/8-1/4 **ORANGE, CA 92865**
0.175 mi.
923 ft. **Site 1 of 6 in cluster K**

Relative: **Higher**
Actual: **205 ft.**

RCRA Listings:
Date Form Received by Agency: 20210823
Handler Name: Shirley Checco
Handler Address: 740 W Crystal View Ave
Handler City,State,Zip: ORANGE, CA 92865
EPA ID: CAC003135698
Contact Name: SHIRLEY CHECCO
Contact Address: 740 W CRYSTAL VIEW AVE
Contact City,State,Zip: ORANGE, CA 92865
Contact Telephone: 714-637-7185
Contact Fax: Not reported
Contact Email: SCHEDULING@PWSEI.COM
Contact Title: Not reported
EPA Region: 09
Land Type: Not reported
Federal Waste Generator Description: Not a generator, verified
Non-Notifier: Not reported

SHIRLEY CHECCO (Continued) **1026822729**

Biennial Report Cycle:		Not reported
Accessibility:		Not reported
Active Site Indicator:		Not reported
State District Owner:		Not reported
State District:		Not reported
Mailing Address:		740 W CRYSTAL VIEW AVE
Mailing City,State,Zip:		ORANGE, CA 92865
Owner Name:	Shirley Checco	
Owner Type:		Other
Operator Name:	Shirley Checco	
Operator Type:		Other
Short-Term Generator Activity:		No
Importer Activity:		No
Mixed Waste Generator:		No
Transporter Activity:		No
Transfer Facility Activity:		No
Recycler Activity with Storage:		No
Small Quantity On-Site Burner Exemption:		No
Smelting Melting and Refining Furnace Exemption:		No
Underground Injection Control:		No
Off-Site Waste Receipt:		No
Universal Waste Indicator:		No
Universal Waste Destination Facility:		No
Federal Universal Waste:		No
Active Site State-Reg Handler:		---
Federal Facility Indicator:		Not reported
Hazardous Secondary Material Indicator:		N
Sub-Part K Indicator:		Not reported
2018 GPRA Permit Baseline:		Not on the Baseline
2018 GPRA Renewals Baseline:		Not on the Baseline
202 GPRA Corrective Action Baseline:		No
Subject to Corrective Action Universe:		No
Non-TSDFs Where RCRA CA has Been Imposed Universe:		No
Corrective Action Priority Ranking:		No NCAPS ranking
Environmental Control Indicator:		No
Institutional Control Indicator:		No
Human Exposure Controls Indicator:		N/A
Groundwater Controls Indicator:		N/A
Significant Non-Complier Universe:		No
Unaddressed Significant Non-Complier Universe:		No
Addressed Significant Non-Complier Universe:		No
Significant Non-Complier With a Compliance Schedule Universe:		No
Financial Assurance Required:		Not reported
Handler Date of Last Change:		20210823
Recognized Trader-Importer:		No
Recognized Trader-Exporter:		No
Importer of Spent Lead Acid Batteries:		No
Exporter of Spent Lead Acid Batteries:		No
Recycler Activity Without Storage:		No
Manifest Broker:		No
Sub-Part P Indicator:		No

Handler - Owner Operator:

Owner/Operator Indicator:	Operator
Owner/Operator Name: SHIRLEY CHECCO	
Legal Status:	Other

SHIRLEY CHECCO (Continued) **1026822729**

Date Became Current: Not reported
Date Ended Current: Not reported
Owner/Operator Address: 740 W CRYSTAL VIEW AVE
Owner/Operator City,State,Zip: ORANGE, CA 92865
Owner/Operator Telephone: 714-637-7185
Owner/Operator Telephone Ext: Not reported
Owner/Operator Fax: Not reported
Owner/Operator Email: Not reported

Owner/Operator Indicator: Owner
Owner/Operator Name: SHIRLEY CHECCO
Legal Status: Other
Date Became Current: Not reported
Date Ended Current: Not reported
Owner/Operator Address: 740 W CRYSTAL VIEW AVE
Owner/Operator City,State,Zip: ORANGE, CA 92865
Owner/Operator Telephone: 714-637-7185
Owner/Operator Telephone Ext: Not reported
Owner/Operator Fax: Not reported
Owner/Operator Email: Not reported

Historic Generators:
Receive Date: 20210823
Handler Name: SHIRLEY CHECCO
Federal Waste Generator Description: Not a generator, verified
State District Owner: Not reported
Large Quantity Handler of Universal Waste: No
Recognized Trader Importer: No
Recognized Trader Exporter: No
Spent Lead Acid Battery Importer: No
Spent Lead Acid Battery Exporter: No
Current Record: Yes
Non Storage Recycler Activity: No
Electronic Manifest Broker: No

List of NAICS Codes and Descriptions:
NAICS Code: 56299
NAICS Description: All Other Waste Management Services

Facility Has Received Notices of Violations:
Violations: No Violations Found

Evaluation Action Summary:
Evaluations: No Evaluations Found

E MANIFEST:
Manifest Tracking Number: 021433835JJK
Last Updated Date: 20210917
Shipped Date: 20210827
Received Date: 20210908
Manifest Status: Signed
Submission Type: DataImage5Copy
Origin Type: Web
Generator EPA ID: CAC003135698

SHIRLEY CHECCO (Continued) **1026822729**

Generator Name:	Shirley Checco
Generator Location Street Number:	Not reported
Generator Location Street 1:	740 W CRYSTAL VIEW AVE
Generator Location Street 2:	Not reported
Generator Location City:	ORANGE
Generator Location State:	CA
Generator Location Zip:	92865
Generator Mail Street Number:	Not reported
Generator Mail Street 1:	740 W CRYSTAL VIEW AVE
Generator Mail Street 2:	Not reported
Generator Mail City:	ORANGE
Generator Mail Zip:	92865
Generator Mail State:	CA
Generator Contact Company Name:	Not reported
Designated Facility EPA ID:	AZR000520882
Designated Facility Name:	La Paz County Landfill
Designated Facility Mail Street Number:	Not reported
Designated Facility Mail Street 1:	Not reported
Designated Facility Mail Street 2:	26999 HIGHWAY 95
Designated Facility Mail City:	PARKER
Designated Facility Mail Zip:	85344
Designated Facility Mail State:	AZ
Designated Facility Location Street Number:	Not reported
Designated Facility Location Street 1:	26999 HIGHWAY 95
Designated Facility Location Street 2:	Not reported
Designated Facility Location City:	PARKER
Designated Facility Location Zip:	85344
Designated Facility Location State:	AZ
Designated Facility Contact Company Name:	Not reported
Manifest Residue Indicator:	N
Rejection Indicator:	N

Transporter:

Manifest Tracking Number:	021433835JJK
Transporter Line Number:	1
Transporter EPA ID:	CAR000050815
Transporter Name:	P W Stephens Environmental Inc

Manifest Tracking Number:	021433835JJK
Transporter Line Number:	2
Transporter EPA ID:	CAR000049064
Transporter Name:	E C T I

Waste Line:

Manifest Tracking Number:	021433835JJK
Waste Line Number:	1
U.S. DOT Hazardous Indicator:	Y
U.S. DOT ID Number:	NA2212
U.S. DOT Description:	Rq Na2212, Asbestos, 9, Iii
Non-Hazardous Waste Description:	Not reported
Number of Containers:	42
Container Type Code:	BA
Container Type Description:	Burlap, cloth, paper, or plastic bags
Waste Quantity:	2
Quantity Unit of Measure Code:	Y
Quantity Unit of Measure Description:	Cubic Yards

SHIRLEY CHECCO (Continued) **1026822729**

Waste Quantity, in Tons:	1.68
Acute Waste Quantity, in Tons:	0
Non-Acute Waste Quantity, in Tons:	1.68
Waste Quantity, in Kilograms:	1523.8104
Acute Waste Quantity, in Kilograms:	0
Non-Acute Waste Quantity, in Kilorgrams:	1523.8104
Management Method Code:	H132
Management Method Description:	LANDFILL (WITH PRIOR TREATMENT AND/OR STABILIZATION)
Waste Residue Indicator:	N
Quantity Discrepancy Indicator:	N
Waste Type Discrepancy Indicator:	N
Waste Density:	Not reported
Waste Density Unit of Measure Code:	Not reported
Waste Density Unit of Measure Description:	Not reported
Form Code:	Not reported
Form Code Description:	Not reported
Source Code:	Not reported
Source Code Description:	Not reported
Waste Minimization Code:	Not reported
Waste Minimization Code Description:	Not reported
Consent Number:	Not reported
EPA Waste Indicator:	N
Federal Waste Codes:	Not reported
Quantity Haz Kg:	0
Quantity Haz Tons:	0
Quantity Non Haz Kg:	1523.8104
Quantity Non Haz Tons:	1.68
State Waste Codes:	CA-151

K50 **BRUCE WHITE** **RCRA NonGen / NLR** **1031279477**
NNW **829 W BROOKSHIRE AVE** **E MANIFEST** **CAC003304744**
1/8-1/4 **ORANGE, CA 92865**
0.175 mi.
926 ft. **Site 2 of 6 in cluster K**

Relative: **Higher**
Actual: **204 ft.**

RCRA Listings:

Date Form Received by Agency:	20241210
Handler Name:	Bruce White
Handler Address:	829 W Brookshire Ave
Handler City,State,Zip:	ORANGE, CA 92865
EPA ID:	CAC003304744
Contact Name:	BRUCE WHITE
Contact Address:	829 W BROOKSHIRE AVE
Contact City,State,Zip:	ORANGE, CA 92865
Contact Telephone:	714-343-8094
Contact Fax:	Not reported
Contact Email:	BWHITE8094@GMAIL.COM
Contact Title:	Not reported
EPA Region:	09
Land Type:	Not reported
Federal Waste Generator Description:	Not a generator, verified
Non-Notifier:	Not reported
Biennial Report Cycle:	Not reported
Accessibility:	Not reported
Active Site Indicator:	Not reported
State District Owner:	Not reported
State District:	Not reported
Mailing Address:	Not reported

BRUCE WHITE (Continued) **1031279477**

Mailing City,State,Zip:		Not reported
Owner Name:	Not reported	
Owner Type:		Not reported
Operator Name:	Not reported	
Operator Type:		Not reported
Short-Term Generator Activity:		No
Importer Activity:		No
Mixed Waste Generator:		No
Transporter Activity:		No
Transfer Facility Activity:		No
Recycler Activity with Storage:		No
Small Quantity On-Site Burner Exemption:		No
Smelting Melting and Refining Furnace Exemption:		No
Underground Injection Control:		No
Off-Site Waste Receipt:		No
Universal Waste Indicator:		No
Universal Waste Destination Facility:		No
Federal Universal Waste:		No
Active Site State-Reg Handler:		---
Federal Facility Indicator:		Not reported
Hazardous Secondary Material Indicator:		N
Sub-Part K Indicator:		Not reported
2018 GPRA Permit Baseline:		Not on the Baseline
2018 GPRA Renewals Baseline:		Not on the Baseline
202 GPRA Corrective Action Baseline:		No
Subject to Corrective Action Universe:		No
Non-TSDFs Where RCRA CA has Been Imposed Universe:		No
Corrective Action Priority Ranking:		No NCAPS ranking
Environmental Control Indicator:		No
Institutional Control Indicator:		No
Human Exposure Controls Indicator:		N/A
Groundwater Controls Indicator:		N/A
Significant Non-Complier Universe:		No
Unaddressed Significant Non-Complier Universe:		No
Addressed Significant Non-Complier Universe:		No
Significant Non-Complier With a Compliance Schedule Universe:		No
Financial Assurance Required:		Not reported
Handler Date of Last Change:		20250108
Recognized Trader-Importer:		No
Recognized Trader-Exporter:		No
Importer of Spent Lead Acid Batteries:		No
Exporter of Spent Lead Acid Batteries:		No
Recycler Activity Without Storage:		No
Manifest Broker:		No
Sub-Part P Indicator:		No

Handler - Owner Operator:

Owner/Operator Indicator:	Operator
Owner/Operator Name: BRUCE WHITE	
Legal Status:	Other
Date Became Current:	Not reported
Date Ended Current:	Not reported
Owner/Operator Address:	829 W BROOKSHIRE AVE
Owner/Operator City,State,Zip:	ORANGE, CA 92865
Owner/Operator Telephone:	714-343-8094
Owner/Operator Telephone Ext:	Not reported

BRUCE WHITE (Continued) **1031279477**

Owner/Operator Fax: Not reported
Owner/Operator Email: Not reported

Owner/Operator Indicator: Owner
Owner/Operator Name: BRUCE WHITE
Legal Status: Other
Date Became Current: Not reported
Date Ended Current: Not reported
Owner/Operator Address: 829 W BROOKSHIRE AVE
Owner/Operator City,State,Zip: ORANGE, CA 92865
Owner/Operator Telephone: 714-343-8094
Owner/Operator Telephone Ext: Not reported
Owner/Operator Fax: Not reported
Owner/Operator Email: Not reported

Historic Generators:
Receive Date: 20240910
Handler Name: BRUCE WHITE
Federal Waste Generator Description: Not a generator, verified
State District Owner: Not reported
Large Quantity Handler of Universal Waste: No
Recognized Trader Importer: No
Recognized Trader Exporter: No
Spent Lead Acid Battery Importer: No
Spent Lead Acid Battery Exporter: No
Current Record: No
Non Storage Recycler Activity: No
Electronic Manifest Broker: No

Receive Date: 20241210
Handler Name: BRUCE WHITE
Federal Waste Generator Description: Not a generator, verified
State District Owner: Not reported
Large Quantity Handler of Universal Waste: No
Recognized Trader Importer: No
Recognized Trader Exporter: No
Spent Lead Acid Battery Importer: No
Spent Lead Acid Battery Exporter: No
Current Record: Yes
Non Storage Recycler Activity: No
Electronic Manifest Broker: No

List of NAICS Codes and Descriptions:
NAICS Code: 56299
NAICS Description: All Other Waste Management Services

Facility Has Received Notices of Violations:
Violations: No Violations Found

Evaluation Action Summary:
Evaluations: No Evaluations Found

E MANIFEST:
Manifest Tracking Number: 026675116JJK

BRUCE WHITE (Continued) **1031279477**

Last Updated Date:	20240927
Shipped Date:	20240911
Received Date:	20240912
Manifest Status:	Signed
Submission Type:	DataImage5Copy
Origin Type:	Service
Generator EPA ID:	CAC003304744
Generator Name:	Bruce White
Generator Location Street Number:	Not reported
Generator Location Street 1:	829 W BROOKSHIRE AVE
Generator Location Street 2:	Not reported
Generator Location City:	ORANGE
Generator Location State:	CA
Generator Location Zip:	92865
Generator Mail Street Number:	Not reported
Generator Mail Street 1:	829 W BROOKSHIRE AVE
Generator Mail Street 2:	Not reported
Generator Mail City:	ORANGE
Generator Mail Zip:	92865
Generator Mail State:	CA
Generator Contact Company Name:	Not reported
Designated Facility EPA ID:	CAD009007626
Designated Facility Name:	Azusa Land Reclamation Co Inc
Designated Facility Mail Street Number:	Not reported
Designated Facility Mail Street 1:	Not reported
Designated Facility Mail Street 2:	1211 W. GLADSTONE STREET
Designated Facility Mail City:	AZUSA
Designated Facility Mail Zip:	91702
Designated Facility Mail State:	CA
Designated Facility Location Street Number:	Not reported
Designated Facility Location Street 1:	1211 W. GLADSTONE STREET
Designated Facility Location Street 2:	Not reported
Designated Facility Location City:	AZUSA
Designated Facility Location Zip:	91702
Designated Facility Location State:	CA
Designated Facility Contact Company Name:	Not reported
Manifest Residue Indicator:	N
Rejection Indicator:	N

Transporter:

Manifest Tracking Number:	026675116JJK
Transporter Line Number:	1
Transporter EPA ID:	CAL000453354
Transporter Name:	Ati Restoration Llc

Waste Line:

Manifest Tracking Number:	026675116JJK
Waste Line Number:	1
U.S. DOT Hazardous Indicator:	Y
U.S. DOT ID Number:	NA2212
U.S. DOT Description:	Rq, Na2212, Asbestos, 9, Pg Iii
Non-Hazardous Waste Description:	Not reported
Number of Containers:	15
Container Type Code:	BA
Container Type Description:	Burlap, cloth, paper, or plastic bags
Waste Quantity:	1

BRUCE WHITE (Continued) **1031279477**

Quantity Unit of Measure Code:	Y
Quantity Unit of Measure Description:	Cubic Yards
Waste Quantity, in Tons:	0.84
Acute Waste Quantity, in Tons:	0
Non-Acute Waste Quantity, in Tons:	0.84
Waste Quantity, in Kilograms:	761.9052
Acute Waste Quantity, in Kilograms:	0
Non-Acute Waste Quantity, in Kilorgrams:	761.9052
Management Method Code:	H132
Management Method Description:	LANDFILL (WITH PRIOR TREATMENT AND/OR STABILIZATION)
Waste Residue Indicator:	N
Quantity Discrepancy Indicator:	N
Waste Type Discrepancy Indicator:	N
Waste Density:	Not reported
Waste Density Unit of Measure Code:	Not reported
Waste Density Unit of Measure Description:	Not reported
Form Code:	Not reported
Form Code Description:	Not reported
Source Code:	Not reported
Source Code Description:	Not reported
Waste Minimization Code:	Not reported
Waste Minimization Code Description:	Not reported
Consent Number:	Not reported
EPA Waste Indicator:	N
Federal Waste Codes:	Not reported
Quantity Haz Kg:	0
Quantity Haz Tons:	0
Quantity Non Haz Kg:	761.9052
Quantity Non Haz Tons:	0.84
State Waste Codes:	CA-151

K51 **DAN MCDONALD** **RCRA NonGen / NLR** **1026162435**
NNW **748 W CRYSTAL VIEW AVE** **E MANIFEST** **CAC003062421**
1/8-1/4 **ORANGE, CA 92865**
0.178 mi.
940 ft. **Site 3 of 6 in cluster K**

Relative: **Higher**

Actual: **205 ft.**

RCRA Listings:

Date Form Received by Agency:	20200403
Handler Name:	Dan Mcdonald
Handler Address:	748 W Crystal View Ave
Handler City,State,Zip:	ORANGE, CA 92865-2132
EPA ID:	CAC003062421
Contact Name:	DAN MCDONALD
Contact Address:	748 W CRYSTAL VIEW AVE
Contact City,State,Zip:	ORANGE, CA 92865-2132
Contact Telephone:	562-505-2686
Contact Fax:	Not reported
Contact Email:	DONNAC@PWSEI.COM
Contact Title:	Not reported
EPA Region:	09
Land Type:	Not reported
Federal Waste Generator Description:	Not a generator, verified
Non-Notifier:	Not reported
Biennial Report Cycle:	Not reported
Accessibility:	Not reported
Active Site Indicator:	Not reported
State District Owner:	Not reported

DAN MCDONALD (Continued) **1026162435**

State District:		Not reported
Mailing Address:		748 W CRYSTAL VIEW AVE
Mailing City,State,Zip:		ORANGE, CA 92865-2132
Owner Name:	Dan Mcdonald	
Owner Type:		Other
Operator Name:	Dan Mcdonald	
Operator Type:		Other
Short-Term Generator Activity:		No
Importer Activity:		No
Mixed Waste Generator:		No
Transporter Activity:		No
Transfer Facility Activity:		No
Recycler Activity with Storage:		No
Small Quantity On-Site Burner Exemption:		No
Smelting Melting and Refining Furnace Exemption:		No
Underground Injection Control:		No
Off-Site Waste Receipt:		No
Universal Waste Indicator:		No
Universal Waste Destination Facility:		No
Federal Universal Waste:		No
Active Site State-Reg Handler:		---
Federal Facility Indicator:		Not reported
Hazardous Secondary Material Indicator:		N
Sub-Part K Indicator:		Not reported
2018 GPRA Permit Baseline:		Not on the Baseline
2018 GPRA Renewals Baseline:		Not on the Baseline
202 GPRA Corrective Action Baseline:		No
Subject to Corrective Action Universe:		No
Non-TSDFs Where RCRA CA has Been Imposed Universe:		No
Corrective Action Priority Ranking:		No NCAPS ranking
Environmental Control Indicator:		No
Institutional Control Indicator:		No
Human Exposure Controls Indicator:		N/A
Groundwater Controls Indicator:		N/A
Significant Non-Complier Universe:		No
Unaddressed Significant Non-Complier Universe:		No
Addressed Significant Non-Complier Universe:		No
Significant Non-Complier With a Compliance Schedule Universe:		No
Financial Assurance Required:		Not reported
Handler Date of Last Change:		20200408
Recognized Trader-Importer:		No
Recognized Trader-Exporter:		No
Importer of Spent Lead Acid Batteries:		No
Exporter of Spent Lead Acid Batteries:		No
Recycler Activity Without Storage:		No
Manifest Broker:		No
Sub-Part P Indicator:		No

Handler - Owner Operator:

Owner/Operator Indicator:	Owner
Owner/Operator Name: DAN MCDONALD	
Legal Status:	Other
Date Became Current:	Not reported
Date Ended Current:	Not reported
Owner/Operator Address:	748 W CRYSTAL VIEW AVE
Owner/Operator City,State,Zip:	ORANGE, CA 92865-2132

DAN MCDONALD (Continued) **1026162435**

Owner/Operator Telephone: 562-505-2686
Owner/Operator Telephone Ext: Not reported
Owner/Operator Fax: Not reported
Owner/Operator Email: Not reported

Owner/Operator Indicator: Operator
Owner/Operator Name: DAN MCDONALD
Legal Status: Other
Date Became Current: Not reported
Date Ended Current: Not reported
Owner/Operator Address: 748 W CRYSTAL VIEW AVE
Owner/Operator City,State,Zip: ORANGE, CA 92865-2132
Owner/Operator Telephone: 562-505-2686
Owner/Operator Telephone Ext: Not reported
Owner/Operator Fax: Not reported
Owner/Operator Email: Not reported

Historic Generators:
Receive Date: 20200403
Handler Name: DAN MCDONALD
Federal Waste Generator Description: Not a generator, verified
State District Owner: Not reported
Large Quantity Handler of Universal Waste: No
Recognized Trader Importer: No
Recognized Trader Exporter: No
Spent Lead Acid Battery Importer: No
Spent Lead Acid Battery Exporter: No
Current Record: Yes
Non Storage Recycler Activity: Not reported
Electronic Manifest Broker: Not reported

List of NAICS Codes and Descriptions:
NAICS Code: 56299
NAICS Description: All Other Waste Management Services

Facility Has Received Notices of Violations:
Violations: No Violations Found

Evaluation Action Summary:
Evaluations: No Evaluations Found

E MANIFEST:
Manifest Tracking Number: 019813326JJK
Last Updated Date: 20200507
Shipped Date: 20200417
Received Date: 20200430
Manifest Status: Signed
Submission Type: DataImage5Copy
Origin Type: Web
Generator EPA ID: CAC003062421
Generator Name: Dan Mcdonald
Generator Location Street Number: Not reported
Generator Location Street 1: 748 W CRYSTAL VIEW AVE
Generator Location Street 2: Not reported

DAN MCDONALD (Continued) **1026162435**

Generator Location City:	ORANGE
Generator Location State:	CA
Generator Location Zip:	92865-2132
Generator Mail Street Number:	Not reported
Generator Mail Street 1:	748 W CRYSTAL VIEW AVE
Generator Mail Street 2:	44-117850
Generator Mail City:	ORANGE
Generator Mail Zip:	92865-2132
Generator Mail State:	CA
Generator Contact Company Name:	Not reported
Designated Facility EPA ID:	AZR000520882
Designated Facility Name:	La Paz County Landfill
Designated Facility Mail Street Number:	Not reported
Designated Facility Mail Street 1:	Not reported
Designated Facility Mail Street 2:	26999 HIGHWAY 95
Designated Facility Mail City:	PARKER
Designated Facility Mail Zip:	85344
Designated Facility Mail State:	AZ
Designated Facility Location Street Number:	Not reported
Designated Facility Location Street 1:	26999 HIGHWAY 95
Designated Facility Location Street 2:	Not reported
Designated Facility Location City:	PARKER
Designated Facility Location Zip:	85344
Designated Facility Location State:	AZ
Designated Facility Contact Company Name:	Not reported
Manifest Residue Indicator:	N
Rejection Indicator:	N

Transporter:

Manifest Tracking Number:	019813326JJK
Transporter Line Number:	1
Transporter EPA ID:	CAR000050815
Transporter Name:	P W Stephens Environmental Inc
Manifest Tracking Number:	019813326JJK
Transporter Line Number:	2
Transporter EPA ID:	CAR000049064
Transporter Name:	E C T I

Waste Line:

Manifest Tracking Number:	019813326JJK
Waste Line Number:	1
U.S. DOT Hazardous Indicator:	Y
U.S. DOT ID Number:	NA2212
U.S. DOT Description:	Rq Na2212, Asbestos, 9, Iii
Non-Hazardous Waste Description:	Not reported
Number of Containers:	18
Container Type Code:	BA
Container Type Description:	Burlap, cloth, paper, or plastic bags
Waste Quantity:	1
Quantity Unit of Measure Code:	Y
Quantity Unit of Measure Description:	Cubic Yards
Waste Quantity, in Tons:	0.84
Acute Waste Quantity, in Tons:	0
Non-Acute Waste Quantity, in Tons:	0.84
Waste Quantity, in Kilograms:	761.9052

DAN MCDONALD (Continued) **1026162435**

Acute Waste Quantity, in Kilograms:	0
Non-Acute Waste Quantity, in Kilorgrams:	761.9052
Management Method Code:	H132
Management Method Description:	LANDFILL (WITH PRIOR TREATMENT AND/OR STABILIZATION)
Waste Residue Indicator:	N
Quantity Discrepancy Indicator:	N
Waste Type Discrepancy Indicator:	N
Waste Density:	Not reported
Waste Density Unit of Measure Code:	Not reported
Waste Density Unit of Measure Description:	Not reported
Form Code:	Not reported
Form Code Description:	Not reported
Source Code:	Not reported
Source Code Description:	Not reported
Waste Minimization Code:	Not reported
Waste Minimization Code Description:	Not reported
Consent Number:	Not reported
EPA Waste Indicator:	N
Federal Waste Codes:	Not reported
Quantity Haz Kg:	0
Quantity Haz Tons:	0
Quantity Non Haz Kg:	761.9052
Quantity Non Haz Tons:	0.84
State Waste Codes:	CA-151

K52 **748 WEST CRYSTAL VIEW AVENUE** **RCRA NonGen / NLR** **1026473085**
NNW **748 WEST CRYSTAL VIEW AVENUE** **E MANIFEST** **CAC003078739**
1/8-1/4 **ORANGE, CA 92865**
0.178 mi.
940 ft. **Site 4 of 6 in cluster K**

Relative: **Higher**
Actual: **205 ft.**

RCRA Listings:

Date Form Received by Agency:		20200811
Handler Name:		748 West Crystal View Avenue
Handler Address:		748 West Crystal View Avenue
Handler City,State,Zip:		ORANGE, CA 92865
EPA ID:		CAC003078739
Contact Name:		CHRISTINA MCDONALD
Contact Address:		748 WEST CRYSTAL VIEW AVENUE
Contact City,State,Zip:		ORANGE, CA 92865
Contact Telephone:		562-505-2686
Contact Fax:		Not reported
Contact Email:		SHAY@PRECISIONENV.COM
Contact Title:		Not reported
EPA Region:		09
Land Type:		Not reported
Federal Waste Generator Description:		Not a generator, verified
Non-Notifier:		Not reported
Biennial Report Cycle:		Not reported
Accessibility:		Not reported
Active Site Indicator:		Not reported
State District Owner:		Not reported
State District:		Not reported
Mailing Address:		748 WEST CRYSTAL VIEW AVENUE
Mailing City,State,Zip:		ORANGE, CA 92865
Owner Name:	Christina Mcdonald	
Owner Type:		Other
Operator Name:	Christina Mcdonald	

748 WEST CRYSTAL VIEW AVENUE (Continued) **1026473085**

Operator Type:	Other
Short-Term Generator Activity:	No
Importer Activity:	No
Mixed Waste Generator:	No
Transporter Activity:	No
Transfer Facility Activity:	No
Recycler Activity with Storage:	No
Small Quantity On-Site Burner Exemption:	No
Smelting Melting and Refining Furnace Exemption:	No
Underground Injection Control:	No
Off-Site Waste Receipt:	No
Universal Waste Indicator:	No
Universal Waste Destination Facility:	No
Federal Universal Waste:	No
Active Site State-Reg Handler:	---
Federal Facility Indicator:	Not reported
Hazardous Secondary Material Indicator:	N
Sub-Part K Indicator:	Not reported
2018 GPRA Permit Baseline:	Not on the Baseline
2018 GPRA Renewals Baseline:	Not on the Baseline
202 GPRA Corrective Action Baseline:	No
Subject to Corrective Action Universe:	No
Non-TSDFs Where RCRA CA has Been Imposed Universe:	No
Corrective Action Priority Ranking:	No NCAPS ranking
Environmental Control Indicator:	No
Institutional Control Indicator:	No
Human Exposure Controls Indicator:	N/A
Groundwater Controls Indicator:	N/A
Significant Non-Complier Universe:	No
Unaddressed Significant Non-Complier Universe:	No
Addressed Significant Non-Complier Universe:	No
Significant Non-Complier With a Compliance Schedule Universe:	No
Financial Assurance Required:	Not reported
Handler Date of Last Change:	20241211
Recognized Trader-Importer:	No
Recognized Trader-Exporter:	No
Importer of Spent Lead Acid Batteries:	No
Exporter of Spent Lead Acid Batteries:	No
Recycler Activity Without Storage:	No
Manifest Broker:	No
Sub-Part P Indicator:	No

Handler - Owner Operator:

Owner/Operator Indicator:	Operator
Owner/Operator Name: CHRISTINA MCDONALD	
Legal Status:	Other
Date Became Current:	Not reported
Date Ended Current:	Not reported
Owner/Operator Address:	748 WEST CRYSTAL VIEW AVENUE
Owner/Operator City,State,Zip:	ORANGE, CA 92865
Owner/Operator Telephone:	562-505-2686
Owner/Operator Telephone Ext:	Not reported
Owner/Operator Fax:	Not reported
Owner/Operator Email:	Not reported
Owner/Operator Indicator:	Owner

748 WEST CRYSTAL VIEW AVENUE (Continued) **1026473085**

Owner/Operator Name: CHRISTINA MCDONALD
Legal Status: Other
Date Became Current: Not reported
Date Ended Current: Not reported
Owner/Operator Address: 748 WEST CRYSTAL VIEW AVENUE
Owner/Operator City,State,Zip: ORANGE, CA 92865
Owner/Operator Telephone: 562-505-2686
Owner/Operator Telephone Ext: Not reported
Owner/Operator Fax: Not reported
Owner/Operator Email: Not reported

Historic Generators:
Receive Date: 20200811
Handler Name: 748 WEST CRYSTAL VIEW AVENUE
Federal Waste Generator Description: Not a generator, verified
State District Owner: Not reported
Large Quantity Handler of Universal Waste: No
Recognized Trader Importer: No
Recognized Trader Exporter: No
Spent Lead Acid Battery Importer: No
Spent Lead Acid Battery Exporter: No
Current Record: Yes
Non Storage Recycler Activity: No
Electronic Manifest Broker: No

List of NAICS Codes and Descriptions:
NAICS Code: 56299
NAICS Description: All Other Waste Management Services

Facility Has Received Notices of Violations:
Violations: No Violations Found

Evaluation Action Summary:
Evaluations: No Evaluations Found

E MANIFEST:
Manifest Tracking Number: 021645517JJK
Last Updated Date: 20201007
Shipped Date: 20200824
Received Date: 20200824
Manifest Status: Signed
Submission Type: DataImage5Copy
Origin Type: Service
Generator EPA ID: CAC009078739
Generator Name: Christina Mcdonald
Generator Location Street Number: Not reported
Generator Location Street 1: 748 WEST CRYSTAL VIEW AVENUE
Generator Location Street 2: Not reported
Generator Location City: ORANGE
Generator Location State: CA
Generator Location Zip: 92865
Generator Mail Street Number: Not reported
Generator Mail Street 1: 748 WEST CRYSTAL VIEW AVENUE
Generator Mail Street 2: Not reported

748 WEST CRYSTAL VIEW AVENUE (Continued) **1026473085**

Generator Mail City:	ORANGE
Generator Mail Zip:	92865
Generator Mail State:	CA
Generator Contact Company Name:	Not reported
Designated Facility EPA ID:	CAD009007626
Designated Facility Name:	Azusa Land Reclamation Co Inc
Designated Facility Mail Street Number:	Not reported
Designated Facility Mail Street 1:	Not reported
Designated Facility Mail Street 2:	1211 W. GLADSTONE STREET
Designated Facility Mail City:	AZUSA
Designated Facility Mail Zip:	91702
Designated Facility Mail State:	CA
Designated Facility Location Street Number:	Not reported
Designated Facility Location Street 1:	1211 W. GLADSTONE STREET
Designated Facility Location Street 2:	Not reported
Designated Facility Location City:	AZUSA
Designated Facility Location Zip:	91702
Designated Facility Location State:	CA
Designated Facility Contact Company Name:	Not reported
Manifest Residue Indicator:	N
Rejection Indicator:	N

Transporter:

Manifest Tracking Number:	021645517JJK
Transporter Line Number:	1
Transporter EPA ID:	CAR000154450
Transporter Name:	Precision Works, Inc. D.B.A. Precision Environmental

Waste Line:

Manifest Tracking Number:	021645517JJK
Waste Line Number:	1
U.S. DOT Hazardous Indicator:	Y
U.S. DOT ID Number:	NA2212
U.S. DOT Description:	R.Q., Na2212, Asbestos, 9, Pg Iii
Non-Hazardous Waste Description:	Not reported
Number of Containers:	10
Container Type Code:	BA
Container Type Description:	Burlap, cloth, paper, or plastic bags
Waste Quantity:	1
Quantity Unit of Measure Code:	Y
Quantity Unit of Measure Description:	Cubic Yards
Waste Quantity, in Tons:	0.84
Acute Waste Quantity, in Tons:	0
Non-Acute Waste Quantity, in Tons:	0.84
Waste Quantity, in Kilograms:	761.9052
Acute Waste Quantity, in Kilograms:	0
Non-Acute Waste Quantity, in Kilorgrams:	761.9052
Management Method Code:	H132
Management Method Description:	LANDFILL (WITH PRIOR TREATMENT AND/OR STABILIZATION)
Waste Residue Indicator:	N
Quantity Discrepancy Indicator:	N
Waste Type Discrepancy Indicator:	N
Waste Density:	Not reported
Waste Density Unit of Measure Code:	Not reported
Waste Density Unit of Measure Description:	Not reported
Form Code:	Not reported

748 WEST CRYSTAL VIEW AVENUE (Continued) **1026473085**

Form Code Description:	Not reported
Source Code:	Not reported
Source Code Description:	Not reported
Waste Minimization Code:	Not reported
Waste Minimization Code Description:	Not reported
Consent Number:	Not reported
EPA Waste Indicator:	N
Federal Waste Codes:	Not reported
Quantity Haz Kg:	0
Quantity Haz Tons:	0
Quantity Non Haz Kg:	761.9052
Quantity Non Haz Tons:	0.84
State Waste Codes:	CA-151

J53 **EMPIRE PARKING LOT SERVICES** **RCRA NonGen / NLR** **1024834508**
SSW **2363 N BATAVIA ST** **E MANIFEST** **CAL000375146**
1/8-1/4 **ORANGE, CA 92865**
0.179 mi.
944 ft. **Site 3 of 3 in cluster J**

Relative: **Lower**
Actual: **193 ft.**

RCRA Listings:

Date Form Received by Agency:		20120607
Handler Name:		Empire Parking Lot Services
Handler Address:		2363 N Batavia St
Handler City,State,Zip:		ORANGE, CA 92865
EPA ID:		CAL000375146
Contact Name:		COREY SPAIN
Contact Address:		2363 N BATAVIA ST
Contact City,State,Zip:		ORANGE, CA 92865
Contact Telephone:		714-633-0300
Contact Fax:		714-464-4630
Contact Email:		CSPAIN@EMPIREPLS.COM
Contact Title:		Not reported
EPA Region:		09
Land Type:		Not reported
Federal Waste Generator Description:		Not a generator, verified
Non-Notifier:		Not reported
Biennial Report Cycle:		Not reported
Accessibility:		Not reported
Active Site Indicator:		Handler Activities
State District Owner:		Not reported
State District:		Not reported
Mailing Address:		2363 N BATAVIA ST
Mailing City,State,Zip:		ORANGE, CA 92865-0000
Owner Name:	Scott Flores	
Owner Type:		Other
Operator Name:	Corey Spain	
Operator Type:		Other
Short-Term Generator Activity:		No
Importer Activity:		No
Mixed Waste Generator:		No
Transporter Activity:		No
Transfer Facility Activity:		No
Recycler Activity with Storage:		No
Small Quantity On-Site Burner Exemption:		No
Smelting Melting and Refining Furnace Exemption:		No
Underground Injection Control:		No
Off-Site Waste Receipt:		No

EMPIRE PARKING LOT SERVICES (Continued) **1024834508**

Universal Waste Indicator:	Yes
Universal Waste Destination Facility:	Yes
Federal Universal Waste:	No
Active Site State-Reg Handler:	---
Federal Facility Indicator:	Not reported
Hazardous Secondary Material Indicator:	N
Sub-Part K Indicator:	Not reported
2018 GPRA Permit Baseline:	Not on the Baseline
2018 GPRA Renewals Baseline:	Not on the Baseline
202 GPRA Corrective Action Baseline:	No
Subject to Corrective Action Universe:	No
Non-TSDFs Where RCRA CA has Been Imposed Universe:	No
Corrective Action Priority Ranking:	No NCAPS ranking
Environmental Control Indicator:	No
Institutional Control Indicator:	No
Human Exposure Controls Indicator:	N/A
Groundwater Controls Indicator:	N/A
Significant Non-Complier Universe:	No
Unaddressed Significant Non-Complier Universe:	No
Addressed Significant Non-Complier Universe:	No
Significant Non-Complier With a Compliance Schedule Universe:	No
Financial Assurance Required:	Not reported
Handler Date of Last Change:	20180906
Recognized Trader-Importer:	No
Recognized Trader-Exporter:	No
Importer of Spent Lead Acid Batteries:	No
Exporter of Spent Lead Acid Batteries:	No
Recycler Activity Without Storage:	No
Manifest Broker:	No
Sub-Part P Indicator:	No

Handler - Owner Operator:

Owner/Operator Indicator:	Owner
Owner/Operator Name: SCOTT FLORES	
Legal Status:	Other
Date Became Current:	Not reported
Date Ended Current:	Not reported
Owner/Operator Address:	2363 N BATAVIA ST
Owner/Operator City,State,Zip:	ORANGE, CA 92865-0000
Owner/Operator Telephone:	714-633-0300
Owner/Operator Telephone Ext:	Not reported
Owner/Operator Fax:	Not reported
Owner/Operator Email:	Not reported

Owner/Operator Indicator:	Operator
Owner/Operator Name: COREY SPAIN	
Legal Status:	Other
Date Became Current:	Not reported
Date Ended Current:	Not reported
Owner/Operator Address:	2363 N BATAVIA ST
Owner/Operator City,State,Zip:	ORANGE, CA 92865
Owner/Operator Telephone:	714-633-0300
Owner/Operator Telephone Ext:	Not reported
Owner/Operator Fax:	Not reported
Owner/Operator Email:	Not reported

EMPIRE PARKING LOT SERVICES (Continued) **1024834508**

Historic Generators:
- Receive Date: 20120607
- Handler Name: EMPIRE PARKING LOT SERVICES
- Federal Waste Generator Description: Not a generator, verified
- State District Owner: Not reported
- Large Quantity Handler of Universal Waste: No
- Recognized Trader Importer: No
- Recognized Trader Exporter: No
- Spent Lead Acid Battery Importer: No
- Spent Lead Acid Battery Exporter: No
- Current Record: Yes
- Non Storage Recycler Activity: Not reported
- Electronic Manifest Broker: Not reported

List of NAICS Codes and Descriptions:
- NAICS Code: 23411
- NAICS Description: Highway And Street Construction

Facility Has Received Notices of Violations:
- Violations: No Violations Found

Evaluation Action Summary:
- Evaluations: No Evaluations Found

E MANIFEST:
- Manifest Tracking Number: 025330173JJK
- Last Updated Date: 20240327
- Shipped Date: 20240301
- Received Date: 20240306
- Manifest Status: Signed
- Submission Type: DataImage5Copy
- Origin Type: Web
- Generator EPA ID: CAL000375146
- Generator Name: Empire Parking Lot Services
- Generator Location Street Number: Not reported
- Generator Location Street 1: 2363 N BATAVIA ST
- Generator Location Street 2: Not reported
- Generator Location City: ORANGE
- Generator Location State: CA
- Generator Location Zip: 92865
- Generator Mail Street Number: Not reported
- Generator Mail Street 1: 2363 N BATAVIA ST
- Generator Mail Street 2: Not reported
- Generator Mail City: ORANGE
- Generator Mail Zip: 92865-0000
- Generator Mail State: CA
- Generator Contact Company Name: Not reported
- Designated Facility EPA ID: CAD008252405
- Designated Facility Name: Pacific Resource Recovery Services Inc
- Designated Facility Mail Street Number: 3150
- Designated Facility Mail Street 1: CA90023 CA037US 3150
- Designated Facility Mail Street 2: EAST PICO BLVD
- Designated Facility Mail City: LOS ANGELES
- Designated Facility Mail Zip: 90023

EMPIRE PARKING LOT SERVICES (Continued) **1024834508**

Designated Facility Mail State:	CA
Designated Facility Location Street Number:	3150
Designated Facility Location Street 1:	EAST PICO BLVD
Designated Facility Location Street 2:	Not reported
Designated Facility Location City:	LOS ANGELES
Designated Facility Location Zip:	90023-0000
Designated Facility Location State:	CA
Designated Facility Contact Company Name:	Not reported
Manifest Residue Indicator:	N
Rejection Indicator:	N

Manifest Tracking Number:	025010510JJK
Last Updated Date:	20230308
Shipped Date:	20230203
Received Date:	20230208
Manifest Status:	Signed
Submission Type:	DataImage5Copy
Origin Type:	Web
Generator EPA ID:	CAL000375146
Generator Name:	Empire Parking Lot Services
Generator Location Street Number:	Not reported
Generator Location Street 1:	2363 N BATAVIA ST
Generator Location Street 2:	Not reported
Generator Location City:	ORANGE
Generator Location State:	CA
Generator Location Zip:	92865
Generator Mail Street Number:	Not reported
Generator Mail Street 1:	2363 N BATAVIA ST
Generator Mail Street 2:	Not reported
Generator Mail City:	ORANGE
Generator Mail Zip:	92865-0000
Generator Mail State:	CA
Generator Contact Company Name:	Not reported
Designated Facility EPA ID:	CAD008252405
Designated Facility Name:	Pacific Resource Recovery Services Inc
Designated Facility Mail Street Number:	3150
Designated Facility Mail Street 1:	CA90023 CA037US 3150
Designated Facility Mail Street 2:	EAST PICO BLVD
Designated Facility Mail City:	LOS ANGELES
Designated Facility Mail Zip:	90023
Designated Facility Mail State:	CA
Designated Facility Location Street Number:	3150
Designated Facility Location Street 1:	EAST PICO BLVD
Designated Facility Location Street 2:	Not reported
Designated Facility Location City:	LOS ANGELES
Designated Facility Location Zip:	90023-0000
Designated Facility Location State:	CA
Designated Facility Contact Company Name:	Not reported
Manifest Residue Indicator:	N
Rejection Indicator:	N

Manifest Tracking Number:	025014197JJK
Last Updated Date:	20230517
Shipped Date:	20230424
Received Date:	20230503
Manifest Status:	Signed
Submission Type:	DataImage5Copy

EMPIRE PARKING LOT SERVICES (Continued) **1024834508**

Origin Type:	Web
Generator EPA ID:	CAL000375146
Generator Name:	Empire Parking Lot Services
Generator Location Street Number:	Not reported
Generator Location Street 1:	2363 N BATAVIA ST
Generator Location Street 2:	Not reported
Generator Location City:	ORANGE
Generator Location State:	CA
Generator Location Zip:	92865
Generator Mail Street Number:	Not reported
Generator Mail Street 1:	2363 N BATAVIA ST
Generator Mail Street 2:	Not reported
Generator Mail City:	ORANGE
Generator Mail Zip:	92865-0000
Generator Mail State:	CA
Generator Contact Company Name:	Not reported
Designated Facility EPA ID:	CAD008252405
Designated Facility Name:	Pacific Resource Recovery Services Inc
Designated Facility Mail Street Number:	3150
Designated Facility Mail Street 1:	CA90023 CA037US 3150
Designated Facility Mail Street 2:	EAST PICO BLVD
Designated Facility Mail City:	LOS ANGELES
Designated Facility Mail Zip:	90023
Designated Facility Mail State:	CA
Designated Facility Location Street Number:	3150
Designated Facility Location Street 1:	EAST PICO BLVD
Designated Facility Location Street 2:	Not reported
Designated Facility Location City:	LOS ANGELES
Designated Facility Location Zip:	90023-0000
Designated Facility Location State:	CA
Designated Facility Contact Company Name:	Not reported
Manifest Residue Indicator:	N
Rejection Indicator:	N

Manifest Tracking Number:	020472721JJK
Last Updated Date:	20191204
Shipped Date:	20190911
Received Date:	20190918
Manifest Status:	Signed
Submission Type:	DataImage5Copy
Origin Type:	Web
Generator EPA ID:	CAL000375146
Generator Name:	Empire Parking Lot Services
Generator Location Street Number:	Not reported
Generator Location Street 1:	2363 N BATAVIA ST
Generator Location Street 2:	Not reported
Generator Location City:	ORANGE
Generator Location State:	CA
Generator Location Zip:	92865
Generator Mail Street Number:	Not reported
Generator Mail Street 1:	2363 N BATAVIA ST
Generator Mail Street 2:	Not reported
Generator Mail City:	ORANGE
Generator Mail Zip:	92865-0000
Generator Mail State:	CA
Generator Contact Company Name:	Not reported
Designated Facility EPA ID:	CAD008252405

EMPIRE PARKING LOT SERVICES (Continued) **1024834508**

Designated Facility Name:	Pacific Resource Recovery Services Inc
Designated Facility Mail Street Number:	Not reported
Designated Facility Mail Street 1:	CA90023 CA037US 3150
Designated Facility Mail Street 2:	3150 EAST PICO BLVD
Designated Facility Mail City:	LOS ANGELES
Designated Facility Mail Zip:	90023
Designated Facility Mail State:	CA
Designated Facility Location Street Number:	Not reported
Designated Facility Location Street 1:	3150 EAST PICO BLVD
Designated Facility Location Street 2:	Not reported
Designated Facility Location City:	LOS ANGELES
Designated Facility Location Zip:	90023-0000
Designated Facility Location State:	CA
Designated Facility Contact Company Name:	Not reported
Manifest Residue Indicator:	N
Rejection Indicator:	N

Manifest Tracking Number:	020468593JJK
Last Updated Date:	20191115
Shipped Date:	20190515
Received Date:	20190522
Manifest Status:	Signed
Submission Type:	DataImage5Copy
Origin Type:	Web
Generator EPA ID:	CAL000375146
Generator Name:	Empire Parking Lot Services
Generator Location Street Number:	Not reported
Generator Location Street 1:	2363 N BATAVIA ST
Generator Location Street 2:	Not reported
Generator Location City:	ORANGE
Generator Location State:	CA
Generator Location Zip:	92865
Generator Mail Street Number:	Not reported
Generator Mail Street 1:	2363 N BATAVIA ST
Generator Mail Street 2:	Not reported
Generator Mail City:	ORANGE
Generator Mail Zip:	92865-0000
Generator Mail State:	CA
Generator Contact Company Name:	Not reported
Designated Facility EPA ID:	CAD008252405
Designated Facility Name:	Pacific Resource Recovery Services Inc
Designated Facility Mail Street Number:	Not reported
Designated Facility Mail Street 1:	CA90023 CA037US 3150
Designated Facility Mail Street 2:	3150 EAST PICO BLVD
Designated Facility Mail City:	LOS ANGELES
Designated Facility Mail Zip:	90023
Designated Facility Mail State:	CA
Designated Facility Location Street Number:	Not reported
Designated Facility Location Street 1:	3150 EAST PICO BLVD
Designated Facility Location Street 2:	Not reported
Designated Facility Location City:	LOS ANGELES
Designated Facility Location Zip:	90023-0000
Designated Facility Location State:	CA
Designated Facility Contact Company Name:	Not reported
Manifest Residue Indicator:	N
Rejection Indicator:	N

EMPIRE PARKING LOT SERVICES (Continued) **1024834508**

Manifest Tracking Number:	025337607JJK
Last Updated Date:	20231122
Shipped Date:	20231010
Received Date:	20231018
Manifest Status:	Signed
Submission Type:	DataImage5Copy
Origin Type:	Web
Generator EPA ID:	CAL000375146
Generator Name:	Empire Parking Lot Services
Generator Location Street Number:	Not reported
Generator Location Street 1:	2363 N BATAVIA ST
Generator Location Street 2:	Not reported
Generator Location City:	ORANGE
Generator Location State:	CA
Generator Location Zip:	92865
Generator Mail Street Number:	Not reported
Generator Mail Street 1:	2363 N BATAVIA ST
Generator Mail Street 2:	Not reported
Generator Mail City:	ORANGE
Generator Mail Zip:	92865-0000
Generator Mail State:	CA
Generator Contact Company Name:	Not reported
Designated Facility EPA ID:	CAD008252405
Designated Facility Name:	Pacific Resource Recovery Services Inc
Designated Facility Mail Street Number:	3150
Designated Facility Mail Street 1:	CA90023 CA037US 3150
Designated Facility Mail Street 2:	EAST PICO BLVD
Designated Facility Mail City:	LOS ANGELES
Designated Facility Mail Zip:	90023
Designated Facility Mail State:	CA
Designated Facility Location Street Number:	3150
Designated Facility Location Street 1:	EAST PICO BLVD
Designated Facility Location Street 2:	Not reported
Designated Facility Location City:	LOS ANGELES
Designated Facility Location Zip:	90023-0000
Designated Facility Location State:	CA
Designated Facility Contact Company Name:	Not reported
Manifest Residue Indicator:	N
Rejection Indicator:	N

Manifest Tracking Number:	022117539JJK
Last Updated Date:	20201103
Shipped Date:	20201014
Received Date:	20201021
Manifest Status:	Signed
Submission Type:	DataImage5Copy
Origin Type:	Web
Generator EPA ID:	CAL000375146
Generator Name:	Empire Parking Lot Services
Generator Location Street Number:	Not reported
Generator Location Street 1:	2363 N BATAVIA ST
Generator Location Street 2:	Not reported
Generator Location City:	ORANGE
Generator Location State:	CA
Generator Location Zip:	92865
Generator Mail Street Number:	Not reported
Generator Mail Street 1:	2363 N BATAVIA ST

EMPIRE PARKING LOT SERVICES (Continued) **1024834508**

Generator Mail Street 2:	Not reported
Generator Mail City:	ORANGE
Generator Mail Zip:	92865-0000
Generator Mail State:	CA
Generator Contact Company Name:	Not reported
Designated Facility EPA ID:	CAD008252405
Designated Facility Name:	Pacific Resource Recovery Services Inc
Designated Facility Mail Street Number:	3150
Designated Facility Mail Street 1:	CA90023 CA037US 3150
Designated Facility Mail Street 2:	EAST PICO BLVD
Designated Facility Mail City:	LOS ANGELES
Designated Facility Mail Zip:	90023
Designated Facility Mail State:	CA
Designated Facility Location Street Number:	3150
Designated Facility Location Street 1:	EAST PICO BLVD
Designated Facility Location Street 2:	Not reported
Designated Facility Location City:	LOS ANGELES
Designated Facility Location Zip:	90023-0000
Designated Facility Location State:	CA
Designated Facility Contact Company Name:	Not reported
Manifest Residue Indicator:	N
Rejection Indicator:	N

Manifest Tracking Number:	022142939JJK
Last Updated Date:	20210920
Shipped Date:	20210827
Received Date:	20210901
Manifest Status:	Signed
Submission Type:	DataImage5Copy
Origin Type:	Web
Generator EPA ID:	CAL000375146
Generator Name:	Empire Parking Lot Services
Generator Location Street Number:	Not reported
Generator Location Street 1:	2363 N BATAVIA ST
Generator Location Street 2:	Not reported
Generator Location City:	ORANGE
Generator Location State:	CA
Generator Location Zip:	92865
Generator Mail Street Number:	Not reported
Generator Mail Street 1:	2363 N BATAVIA ST
Generator Mail Street 2:	Not reported
Generator Mail City:	ORANGE
Generator Mail Zip:	92865-0000
Generator Mail State:	CA
Generator Contact Company Name:	Not reported
Designated Facility EPA ID:	CAD008252405
Designated Facility Name:	Pacific Resource Recovery Services Inc
Designated Facility Mail Street Number:	3150
Designated Facility Mail Street 1:	CA90023 CA037US 3150
Designated Facility Mail Street 2:	EAST PICO BLVD
Designated Facility Mail City:	LOS ANGELES
Designated Facility Mail Zip:	90023
Designated Facility Mail State:	CA
Designated Facility Location Street Number:	3150
Designated Facility Location Street 1:	EAST PICO BLVD
Designated Facility Location Street 2:	Not reported
Designated Facility Location City:	LOS ANGELES

EMPIRE PARKING LOT SERVICES (Continued) **1024834508**

Designated Facility Location Zip:	90023-0000
Designated Facility Location State:	CA
Designated Facility Contact Company Name:	Not reported
Manifest Residue Indicator:	N
Rejection Indicator:	N
Manifest Tracking Number:	022146061JJK
Last Updated Date:	20210524
Shipped Date:	20210507
Received Date:	20210512
Manifest Status:	Signed
Submission Type:	DataImage5Copy
Origin Type:	Web
Generator EPA ID:	CAL000375146
Generator Name:	Empire Parking Lot Services
Generator Location Street Number:	Not reported
Generator Location Street 1:	2363 N BATAVIA ST
Generator Location Street 2:	Not reported
Generator Location City:	ORANGE
Generator Location State:	CA
Generator Location Zip:	92865
Generator Mail Street Number:	Not reported
Generator Mail Street 1:	2363 N BATAVIA ST
Generator Mail Street 2:	Not reported
Generator Mail City:	ORANGE
Generator Mail Zip:	92865-0000
Generator Mail State:	CA
Generator Contact Company Name:	Not reported
Designated Facility EPA ID:	CAD008252405
Designated Facility Name:	Pacific Resource Recovery Services Inc
Designated Facility Mail Street Number:	3150
Designated Facility Mail Street 1:	CA90023 CA037US 3150
Designated Facility Mail Street 2:	EAST PICO BLVD
Designated Facility Mail City:	LOS ANGELES
Designated Facility Mail Zip:	90023
Designated Facility Mail State:	CA
Designated Facility Location Street Number:	3150
Designated Facility Location Street 1:	EAST PICO BLVD
Designated Facility Location Street 2:	Not reported
Designated Facility Location City:	LOS ANGELES
Designated Facility Location Zip:	90023-0000
Designated Facility Location State:	CA
Designated Facility Contact Company Name:	Not reported
Manifest Residue Indicator:	N
Rejection Indicator:	N
Manifest Tracking Number:	019294643JJK
Last Updated Date:	20191028
Shipped Date:	20190103
Received Date:	20190114
Manifest Status:	Signed
Submission Type:	DataImage5Copy
Origin Type:	Web
Generator EPA ID:	CAL000375146
Generator Name:	Empire Parking Lot Services
Generator Location Street Number:	Not reported
Generator Location Street 1:	2363 N BATAVIA ST

EMPIRE PARKING LOT SERVICES (Continued) **1024834508**

Generator Location Street 2:	Not reported
Generator Location City:	ORANGE
Generator Location State:	CA
Generator Location Zip:	92865
Generator Mail Street Number:	Not reported
Generator Mail Street 1:	2363 N BATAVIA ST
Generator Mail Street 2:	Not reported
Generator Mail City:	ORANGE
Generator Mail Zip:	92865-0000
Generator Mail State:	CA
Generator Contact Company Name:	Not reported
Designated Facility EPA ID:	CAD008252405
Designated Facility Name:	Pacific Resource Recovery Services Inc
Designated Facility Mail Street Number:	Not reported
Designated Facility Mail Street 1:	CA90023 CA037US 3150
Designated Facility Mail Street 2:	3150 EAST PICO BLVD
Designated Facility Mail City:	LOS ANGELES
Designated Facility Mail Zip:	90023
Designated Facility Mail State:	CA
Designated Facility Location Street Number:	Not reported
Designated Facility Location Street 1:	3150 EAST PICO BLVD
Designated Facility Location Street 2:	Not reported
Designated Facility Location City:	LOS ANGELES
Designated Facility Location Zip:	90023-0000
Designated Facility Location State:	CA
Designated Facility Contact Company Name:	Not reported
Manifest Residue Indicator:	N
Rejection Indicator:	N

Manifest Tracking Number:	023380775JJK
Last Updated Date:	20220301
Shipped Date:	20220201
Received Date:	20220209
Manifest Status:	Signed
Submission Type:	DataImage5Copy
Origin Type:	Web
Generator EPA ID:	CAL000375146
Generator Name:	Empire Parking Lot Services
Generator Location Street Number:	Not reported
Generator Location Street 1:	2363 N BATAVIA ST
Generator Location Street 2:	Not reported
Generator Location City:	ORANGE
Generator Location State:	CA
Generator Location Zip:	92865
Generator Mail Street Number:	Not reported
Generator Mail Street 1:	2363 N BATAVIA ST
Generator Mail Street 2:	Not reported
Generator Mail City:	ORANGE
Generator Mail Zip:	92865-0000
Generator Mail State:	CA
Generator Contact Company Name:	Not reported
Designated Facility EPA ID:	CAD008252405
Designated Facility Name:	Pacific Resource Recovery Services Inc
Designated Facility Mail Street Number:	3150
Designated Facility Mail Street 1:	CA90023 CA037US 3150
Designated Facility Mail Street 2:	EAST PICO BLVD
Designated Facility Mail City:	LOS ANGELES

EMPIRE PARKING LOT SERVICES (Continued) **1024834508**

Designated Facility Mail Zip:	90023
Designated Facility Mail State:	CA
Designated Facility Location Street Number:	3150
Designated Facility Location Street 1:	EAST PICO BLVD
Designated Facility Location Street 2:	Not reported
Designated Facility Location City:	LOS ANGELES
Designated Facility Location Zip:	90023-0000
Designated Facility Location State:	CA
Designated Facility Contact Company Name:	Not reported
Manifest Residue Indicator:	N
Rejection Indicator:	N

Transporter:

Manifest Tracking Number:	020953887JJK
Transporter Line Number:	1
Transporter EPA ID:	CAR000172189
Transporter Name:	Amberwick Corporation

Waste Line:

Manifest Tracking Number:	020953887JJK
Waste Line Number:	1
U.S. DOT Hazardous Indicator:	Y
U.S. DOT ID Number:	UN1263
U.S. DOT Description:	Un1263 Waste Paint Related Material 3 Ii(D001)
Non-Hazardous Waste Description:	Not reported
Number of Containers:	1
Container Type Code:	DM
Container Type Description:	Metal drums, barrels, kegs
Waste Quantity:	55
Quantity Unit of Measure Code:	G
Quantity Unit of Measure Description:	Gallons
Waste Quantity, in Tons:	0.2293578
Acute Waste Quantity, in Tons:	0
Non-Acute Waste Quantity, in Tons:	0.2293578
Waste Quantity, in Kilograms:	208.03441
Acute Waste Quantity, in Kilograms:	0
Non-Acute Waste Quantity, in Kilorgrams:	208.03441
Management Method Code:	H061
Management Method Description:	FUEL BLENDING
Waste Residue Indicator:	N
Quantity Discrepancy Indicator:	N
Waste Type Discrepancy Indicator:	N
Waste Density:	Not reported
Waste Density Unit of Measure Code:	Not reported
Waste Density Unit of Measure Description:	Not reported
Form Code:	Not reported
Form Code Description:	Not reported
Source Code:	Not reported
Source Code Description:	Not reported
Waste Minimization Code:	Not reported
Waste Minimization Code Description:	Not reported
Consent Number:	Not reported
EPA Waste Indicator:	Y
Federal Waste Codes:	D001
Quantity Haz Kg:	208.03441
Quantity Haz Tons:	0.2293578

EMPIRE PARKING LOT SERVICES (Continued) **1024834508**

Quantity Non Haz Kg: 0
Quantity Non Haz Tons: 0
State Waste Codes: CA-214

Click this hyperlink while viewing on your computer to access
4 additional US EManifest: record(s) in the EDR Site Report.

H54 **HARVEST LANDSCAPE ENTERPRISE INC.** **CA CERS HAZ WASTE** **S123518759**
SSW **2351 N BATAVIA ST** **CA CERS** **N/A**
1/8-1/4 **ORANGE, CA 92865**
0.180 mi.
950 ft. **Site 2 of 6 in cluster H**

Relative:
Lower

Actual:
191 ft.

CERS HAZ WASTE:
Name: HARVEST LANDSCAPE ENTERPRISE INC.
Address: 2351 N BATAVIA ST
City,State,Zip: ORANGE, CA 92865
Site ID: 420076
CERS ID: 10584007
CERS Description: Hazardous Waste Generator

CERS:
Name: HARVEST LANDSCAPE ENTERPRISE INC.
Address: 2351 N BATAVIA ST
City,State,Zip: ORANGE, CA 92865
Site ID: 420076
CERS ID: 10584007
CERS Description: Chemical Storage Facilities

Violations:
Site ID: 420076
Site Name: HARVEST LANDSCAPE ENTERPRISE INC.
Violation Date: 03-04-2015
Citation: HSC 6.95 25508.2 - California Health and Safety Code, Chapter 6.95, Section(s) 25508.2
Violation Description: Failure to annually review and electronically certify that the business plan is complete, accurate, and up-to-date.
Violation Notes: Returned to compliance on 09/11/2017.
Violation Division: Orange City Fire Department
Violation Program: HMRRP
Violation Source: CERS,

Site ID: 420076
Site Name: HARVEST LANDSCAPE ENTERPRISE INC.
Violation Date: 03-07-2018
Citation: HSC 6.95 25508(a)(1) - California Health and Safety Code, Chapter 6.95, Section(s) 25508(a)(1)
Violation Description: Failure to complete and electronically submit hazardous material inventory information for all reportable hazardous materials on site at or above reportable quantities.
Violation Notes: Returned to compliance on 03/07/2018.
Violation Division: Orange City Fire Department
Violation Program: HMRRP
Violation Source: CERS,

Site ID: 420076
Site Name: HARVEST LANDSCAPE ENTERPRISE INC.
Violation Date: 08-22-2018

HARVEST LANDSCAPE ENTERPRISE INC. (Continued) **S123518759**

Citation: HSC 6.5 25123.3(h)(1) - California Health and Safety Code, Chapter 6.5, Section(s) 25123.3(h)(1)
Violation Description: Failure to send hazardous waste offsite for treatment, storage, or disposal within 180 days (or 270 days if waste is transported over 200 miles) for a generator who generates less than 1000 kilogram per month if all of the following conditions are met: (1) The quantity of hazardous waste accumulated onsite never exceeds 6,000 kilograms. (2) The generator complies with the requirements of 40 Code of Federal Regulations section 262.34(d), (e) and (f). (3) The generator does not hold acutely hazardous waste or extremely hazardous waste in an amount greater than one kilogram for more than 90 days.
Violation Notes: Returned to compliance on 12/12/2018.
Violation Division: Orange County Environmental Health
Violation Program: HW
Violation Source: CERS,

Evaluation:
Eval General Type: Compliance Evaluation Inspection
Eval Date: 04-14-2021
Violations Found: No
Eval Type: Routine done by local agency
Eval Notes: field verification.
Eval Division: Orange City Fire Department
Eval Program: HMRRP
Eval Source: CERS,

Eval General Type: Compliance Evaluation Inspection
Eval Date: 03-07-2018
Violations Found: Yes
Eval Type: Routine done by local agency
Eval Notes: field verification
Eval Division: Orange City Fire Department
Eval Program: HMRRP
Eval Source: CERS,

Eval General Type: Compliance Evaluation Inspection
Eval Date: 07-28-2015
Violations Found: No
Eval Type: Routine done by local agency
Eval Notes: HARVEST LANDSCAPE ENTERPRISES INC 2351 BATAVIA ST ORANGE 92665 On site to conduct a new business hazardous waste generator inspection. The business owner was identified as Harvest Landscape Enterprises Inc. Ignacio Santiago, mechanic, was present for the inspection and provided consent to inspect. The facility hazardous waste generator EPA ID # was CAL000313540. The facility s operations and the waste generated were discussed. The inspection included a walk of the facility’s outside work and parking areas. I did not observe hazardous waste in the facility’s trash or as run off on the ground. The storage of the facility’s hazardous waste was inspected. The containers were marked with the required identifying information. We discussed maintaining the facility s records for the removal of its hazardous waste for 3 years from the date of removal and have available for inspection.. Written spill response directions and emergency contact numbers must be provided [Truncated]
Eval Division: Orange County Environmental Health
Eval Program: HW
Eval Source: CERS,

HARVEST LANDSCAPE ENTERPRISE INC. (Continued) **S123518759**

Eval General Type: Other/Unknown
Eval Date: 09-11-2017
Violations Found: No
Eval Type: Other, not routine, done by local agency
Eval Notes: CERS Accepted - Facility Information
Eval Division: Orange County Environmental Health
Eval Program: HW
Eval Source: CERS,

Eval General Type: Other/Unknown
Eval Date: 12-12-2018
Violations Found: No
Eval Type: Other, not routine, done by local agency
Eval Notes: On site to conduct a Hazardous Waste reinspection. The facility was cited violation I053 during the last routine inspection on 8/22/18 for storing waste on site past its allowable accumulation time of 180 days. No waste was observed on site past accumulation time limits. A manifest dated 9/14/18 was available for review showing hazardous waste being hauled offsite. Violation I053 is corrected, no outstanding violations remain. Please ensure hazardous waste is disposed of within 180 days of its starting accumulation date. This report was sent to Maria Lopez at maria@hlei.us.
Eval Division: Orange County Environmental Health
Eval Program: HW
Eval Source: CERS,

Eval General Type: Compliance Evaluation Inspection
Eval Date: 12-16-2024
Violations Found: No
Eval Type: Routine done by local agency
Eval Notes: FIELD VERIFICATION OF CHEMICAL INVENTORY AND HMBEP
Eval Division: Orange City Fire Department
Eval Program: HMRRP
Eval Source: CERS,

Eval General Type: Compliance Evaluation Inspection
Eval Date: 07-14-2021
Violations Found: No
Eval Type: Routine done by local agency
Eval Notes: On site to conduct a routine Hazardous Waste inspection. Met with Jorge Lopez, Fleet Manager. The facility is a Small Quantity Generator of automotive repair wastes generated from fleet and equipment maintenance. Walked throughout the facility and observed the facility s Hazardous Waste storage area. Hazardous Waste containers were observed properly labeled and stored closed. The perimeter of the facility was walked and the municipal trash dumpster was observed. There are no signs of illegal disposal. Hazardous waste manifests were available for review. The facility has an active EPA ID, CAL000313540. Emergency plan is maintained on site. No hazardous waste violations were observed this date. This inspection report was sent to jorge.lopez@hlei.us.
Eval Division: Orange County Environmental Health
Eval Program: HW
Eval Source: CERS,

Eval General Type: Compliance Evaluation Inspection
Eval Date: 08-19-2024

HARVEST LANDSCAPE ENTERPRISE INC. (Continued) **S123518759**

Violations Found: No
Eval Type: Routine done by local agency
Eval Notes: Onsite for a routine hazardous waste inspection. Consent to enter and inspect was granted by Renata Garcia, Fleet Supervisor. The following hazardous wastes were observed onsite: - Oily rags - Waste coolant - Used oil - Used oil filters Observed facility, hazardous waste storage area, and dumpster area. Hazardous waste containers were stored closed with appropriate labels. No indication of hazardous waste spillage, runoff, or illegal disposal was observed. Emergency response plan is onsite. Employees are reported to be trained. Manifests were available for review. Facility has 8 employees. No hazardous waste violations were observed. Emailed a copy of the report to renata.garcia@hlei.us.
Eval Division: Orange County Environmental Health
Eval Program: HW
Eval Source: CERS,

Eval General Type: Compliance Evaluation Inspection
Eval Date: 08-22-2018
Violations Found: Yes
Eval Type: Routine done by local agency
Eval Notes: Steven S attempted to locate the documents requested for inspection. Documents could not be located. Stephen S (owner) was contacted, and I agreed to return and complete the inspection when he was present. Returned to site on xxxx to meet with Stephen S, owner, to access records and complete inspection.
Eval Division: Orange County Environmental Health
Eval Program: HW
Eval Source: CERS,

Eval General Type: Compliance Evaluation Inspection
Eval Date: 03-04-2015
Violations Found: Yes
Eval Type: Routine done by local agency
Eval Notes: Failure to submit annual Haz Mat Inventory form(s)
Eval Division: Orange City Fire Department
Eval Program: HMRRP
Eval Source: CERS,

Coordinates:
Site ID: 420076
Facility Name: HARVEST LANDSCAPE ENTERPRISE INC.
Env Int Type Code: HMBP
Program ID: 10584007
Coord Name: Not reported
Ref Point Type Desc: Center of a facility or station.,
Latitude: 33.827260
Longitude: -117.861110

Affiliation:
Affiliation Type Desc: Environmental Contact
Entity Name: Art Nila
Entity Title: Not reported
Affiliation Address: 8030 E. Crystal Dr.
Affiliation City: Anaheim
Affiliation State: CA
Affiliation Country: Not reported

HARVEST LANDSCAPE ENTERPRISE INC. (Continued) **S123518759**

Affiliation Zip:	92807
Affiliation Phone:	,
Affiliation Type Desc:	Identification Signer
Entity Name:	Arturo Nila
Entity Title:	Safety Risk Manager
Affiliation Address:	Not reported
Affiliation City:	Not reported
Affiliation State:	Not reported
Affiliation Country:	Not reported
Affiliation Zip:	Not reported
Affiliation Phone:	,
Affiliation Type Desc:	Parent Corporation
Entity Name:	HARVEST LANDSCAPE ENTERPRISE INC.
Entity Title:	Not reported
Affiliation Address:	Not reported
Affiliation City:	Not reported
Affiliation State:	Not reported
Affiliation Country:	Not reported
Affiliation Zip:	Not reported
Affiliation Phone:	,
Affiliation Type Desc:	Facility Mailing Address
Entity Name:	Mailing Address
Entity Title:	Not reported
Affiliation Address:	8030 E. Crystal Dr.
Affiliation City:	Anaheim
Affiliation State:	CA
Affiliation Country:	Not reported
Affiliation Zip:	92807
Affiliation Phone:	,
Affiliation Type Desc:	Legal Owner
Entity Name:	Harvest Landscape Enterprises Inc
Entity Title:	Not reported
Affiliation Address:	8030 E. Crystal Dr.
Affiliation City:	Anaheim
Affiliation State:	CA
Affiliation Country:	United States
Affiliation Zip:	92807
Affiliation Phone:	(714) 693-8100,
Affiliation Type Desc:	CUPA District
Entity Name:	Orange County Env Health
Entity Title:	Not reported
Affiliation Address:	1241 East Dyer RoadSuite 120
Affiliation City:	Santa Ana
Affiliation State:	CA
Affiliation Country:	Not reported
Affiliation Zip:	92705-5611
Affiliation Phone:	(714) 433-6406,
Affiliation Type Desc:	Document Preparer
Entity Name:	Arturo Nila
Entity Title:	Not reported
Affiliation Address:	Not reported

HARVEST LANDSCAPE ENTERPRISE INC. (Continued) **S123518759**

Affiliation City:	Not reported
Affiliation State:	Not reported
Affiliation Country:	Not reported
Affiliation Zip:	Not reported
Affiliation Phone:	,
Affiliation Type Desc:	Operator
Entity Name:	Harvest Landscape Enterprises, Inc
Entity Title:	Not reported
Affiliation Address:	Not reported
Affiliation City:	Not reported
Affiliation State:	Not reported
Affiliation Country:	Not reported
Affiliation Zip:	Not reported
Affiliation Phone:	(714) 620-4022,
Affiliation Type Desc:	Property Owner
Entity Name:	Steven Schinhofen
Entity Title:	Not reported
Affiliation Address:	8030 E. Crystal Dr.
Affiliation City:	Anaheim
Affiliation State:	CA
Affiliation Country:	United States
Affiliation Zip:	92807
Affiliation Phone:	(714) 620-4383,

H55 **HARVEST LANDSCAPE ENTERPRISES, INC. (10321)** **RCRA NonGen / NLR** **1024815447**
SSW **2351 BATAVIA ST** **E MANIFEST** **CAL000313540**
1/8-1/4 **ORANGE, CA 92665**
0.180 mi.
950 ft. **Site 3 of 6 in cluster H**

Relative: **Lower**
Actual: **191 ft.**

RCRA Listings:

Date Form Received by Agency:	20061116
Handler Name:	Harvest Landscape Enterprises Inc
Handler Address:	2351 Batavia St
Handler City,State,Zip:	ORANGE, CA 92665
EPA ID:	CAL000313540
Contact Name:	SHELLEY FAJARDO
Contact Address:	P O BOX 3877
Contact City,State,Zip:	ORANGE, CA 92857
Contact Telephone:	714-463-7671
Contact Fax:	714-693-8112
Contact Email:	SHELLEY@HLEI.US
Contact Title:	Not reported
EPA Region:	09
Land Type:	Not reported
Federal Waste Generator Description:	Not a generator, verified
Non-Notifier:	Not reported
Biennial Report Cycle:	Not reported
Accessibility:	Not reported
Active Site Indicator:	Handler Activities
State District Owner:	Not reported
State District:	Not reported
Mailing Address:	PO BOX 3877
Mailing City,State,Zip:	ORANGE, CA 92857-0000
Owner Name:	Steven Shinhofen

HARVEST LANDSCAPE ENTERPRISES, INC. (10321) (Continued) **1024815447**

Owner Type:		Other
Operator Name:	Shelley Fajardo	
Operator Type:		Other
Short-Term Generator Activity:		No
Importer Activity:		No
Mixed Waste Generator:		No
Transporter Activity:		No
Transfer Facility Activity:		No
Recycler Activity with Storage:		No
Small Quantity On-Site Burner Exemption:		No
Smelting Melting and Refining Furnace Exemption:		No
Underground Injection Control:		No
Off-Site Waste Receipt:		No
Universal Waste Indicator:		Yes
Universal Waste Destination Facility:		Yes
Federal Universal Waste:		No
Active Site State-Reg Handler:		---
Federal Facility Indicator:		Not reported
Hazardous Secondary Material Indicator:		N
Sub-Part K Indicator:		Not reported
2018 GPRA Permit Baseline:		Not on the Baseline
2018 GPRA Renewals Baseline:		Not on the Baseline
202 GPRA Corrective Action Baseline:		No
Subject to Corrective Action Universe:		No
Non-TSDFs Where RCRA CA has Been Imposed Universe:		No
Corrective Action Priority Ranking:		No NCAPS ranking
Environmental Control Indicator:		No
Institutional Control Indicator:		No
Human Exposure Controls Indicator:		N/A
Groundwater Controls Indicator:		N/A
Significant Non-Complier Universe:		No
Unaddressed Significant Non-Complier Universe:		No
Addressed Significant Non-Complier Universe:		No
Significant Non-Complier With a Compliance Schedule Universe:		No
Financial Assurance Required:		Not reported
Handler Date of Last Change:		20180905
Recognized Trader-Importer:		No
Recognized Trader-Exporter:		No
Importer of Spent Lead Acid Batteries:		No
Exporter of Spent Lead Acid Batteries:		No
Recycler Activity Without Storage:		No
Manifest Broker:		No
Sub-Part P Indicator:		No

Handler - Owner Operator:

Owner/Operator Indicator:	Owner
Owner/Operator Name: STEVEN SHINHOFEN	
Legal Status:	Other
Date Became Current:	Not reported
Date Ended Current:	Not reported
Owner/Operator Address:	2339 N BATAVIA ST
Owner/Operator City,State,Zip:	ORANGE, CA 92865
Owner/Operator Telephone:	714-693-8100
Owner/Operator Telephone Ext:	Not reported
Owner/Operator Fax:	Not reported
Owner/Operator Email:	Not reported

HARVEST LANDSCAPE ENTERPRISES, INC. (10321) (Continued) **1024815447**

Owner/Operator Indicator:	Operator
Owner/Operator Name: SHELLEY FAJARDO	
Legal Status:	Other
Date Became Current:	Not reported
Date Ended Current:	Not reported
Owner/Operator Address:	P O BOX 3877
Owner/Operator City,State,Zip:	ORANGE, CA 92857
Owner/Operator Telephone:	714-463-7671
Owner/Operator Telephone Ext:	Not reported
Owner/Operator Fax:	Not reported
Owner/Operator Email:	Not reported

Historic Generators:

Receive Date:	20061116
Handler Name:	HARVEST LANDSCAPE ENTERPRISES INC
Federal Waste Generator Description:	Not a generator, verified
State District Owner:	Not reported
Large Quantity Handler of Universal Waste:	No
Recognized Trader Importer:	No
Recognized Trader Exporter:	No
Spent Lead Acid Battery Importer:	No
Spent Lead Acid Battery Exporter:	No
Current Record:	Yes
Non Storage Recycler Activity:	Not reported
Electronic Manifest Broker:	Not reported

List of NAICS Codes and Descriptions:

NAICS Code:	56173
NAICS Description:	Landscaping Services

Facility Has Received Notices of Violations:

Violations:	No Violations Found

Evaluation Action Summary:

Evaluations:	No Evaluations Found

E MANIFEST:

Manifest Tracking Number:	006244044GBF
Last Updated Date:	20191209
Shipped Date:	20191118
Received Date:	20191122
Manifest Status:	Signed
Submission Type:	DataImage5Copy
Origin Type:	Service
Generator EPA ID:	CAL000313540
Generator Name:	Harvest Landscape Enterprises Inc
Generator Location Street Number:	Not reported
Generator Location Street 1:	2351 BATAVIA ST
Generator Location Street 2:	Not reported
Generator Location City:	ORANGE
Generator Location State:	CA
Generator Location Zip:	92665
Generator Mail Street Number:	Not reported
Generator Mail Street 1:	2351 BATAVIA ST

HARVEST LANDSCAPE ENTERPRISES, INC. (10321) (Continued) **1024815447**

Generator Mail Street 2:	Not reported
Generator Mail City:	ORANGE
Generator Mail Zip:	92665
Generator Mail State:	CA
Generator Contact Company Name:	Not reported
Designated Facility EPA ID:	CAT080013352
Designated Facility Name:	Not reported
Designated Facility Mail Street Number:	2000
Designated Facility Mail Street 1:	CA90222 CA037US 2000
Designated Facility Mail Street 2:	2000 N. ALAMEDA STREET
Designated Facility Mail City:	COMPTON
Designated Facility Mail Zip:	90222
Designated Facility Mail State:	CA
Designated Facility Location Street Number:	2000
Designated Facility Location Street 1:	2000 N. ALAMEDA STREET
Designated Facility Location Street 2:	Not reported
Designated Facility Location City:	COMPTON
Designated Facility Location Zip:	90222-0000
Designated Facility Location State:	CA
Designated Facility Contact Company Name:	World Oil Recycling
Manifest Residue Indicator:	N
Rejection Indicator:	N

Manifest Tracking Number:	006244045GBF
Last Updated Date:	20200421
Shipped Date:	20191118
Received Date:	20191127
Manifest Status:	Signed
Submission Type:	DataImage5Copy
Origin Type:	Web
Generator EPA ID:	CAL000313540
Generator Name:	Harvest Landscape Enterprises Inc
Generator Location Street Number:	Not reported
Generator Location Street 1:	2351 BATAVIA ST
Generator Location Street 2:	Not reported
Generator Location City:	ORANGE
Generator Location State:	CA
Generator Location Zip:	92665
Generator Mail Street Number:	Not reported
Generator Mail Street 1:	PO BOX 3877
Generator Mail Street 2:	Not reported
Generator Mail City:	ORANGE
Generator Mail Zip:	92857-0000
Generator Mail State:	CA
Generator Contact Company Name:	Not reported
Designated Facility EPA ID:	AZR000520478
Designated Facility Name:	Not reported
Designated Facility Mail Street Number:	Not reported
Designated Facility Mail Street 1:	Not reported
Designated Facility Mail Street 2:	PO BOX 626
Designated Facility Mail City:	LOMA LINDA
Designated Facility Mail Zip:	92354-0626
Designated Facility Mail State:	CA
Designated Facility Location Street Number:	Not reported
Designated Facility Location Street 1:	31915 INDUSTRIAL LANE
Designated Facility Location Street 2:	Not reported
Designated Facility Location City:	PAKER

HARVEST LANDSCAPE ENTERPRISES, INC. (10321) (Continued) **1024815447**

Designated Facility Location Zip:	85344
Designated Facility Location State:	AZ
Designated Facility Contact Company Name:	Environmental Waste Solutions, Inc.
Manifest Residue Indicator:	N
Rejection Indicator:	N

Manifest Tracking Number:	006244104GBF
Last Updated Date:	20200608
Shipped Date:	20200508
Received Date:	20200515
Manifest Status:	Signed
Submission Type:	DataImage5Copy
Origin Type:	Service
Generator EPA ID:	CAL000313540
Generator Name:	Harvest Landscape Enterprises Inc
Generator Location Street Number:	Not reported
Generator Location Street 1:	2351 BATAVIA ST
Generator Location Street 2:	Not reported
Generator Location City:	ORANGE
Generator Location State:	CA
Generator Location Zip:	92665
Generator Mail Street Number:	Not reported
Generator Mail Street 1:	2351 BATAVIA ST
Generator Mail Street 2:	Not reported
Generator Mail City:	ORANGE
Generator Mail Zip:	92665
Generator Mail State:	CA
Generator Contact Company Name:	Not reported
Designated Facility EPA ID:	CAT080013352
Designated Facility Name:	Not reported
Designated Facility Mail Street Number:	2000
Designated Facility Mail Street 1:	CA90222 CA037US 2000
Designated Facility Mail Street 2:	N. ALAMEDA STREET
Designated Facility Mail City:	COMPTON
Designated Facility Mail Zip:	90222
Designated Facility Mail State:	CA
Designated Facility Location Street Number:	2000
Designated Facility Location Street 1:	N. ALAMEDA STREET
Designated Facility Location Street 2:	Not reported
Designated Facility Location City:	COMPTON
Designated Facility Location Zip:	90222-0000
Designated Facility Location State:	CA
Designated Facility Contact Company Name:	World Oil Recycling
Manifest Residue Indicator:	N
Rejection Indicator:	N

Manifest Tracking Number:	020327340JJK
Last Updated Date:	20221220
Shipped Date:	20221116
Received Date:	20221123
Manifest Status:	Signed
Submission Type:	DataImage5Copy
Origin Type:	Service
Generator EPA ID:	CAL000313540
Generator Name:	Harvest Landscape Enterprises Inc
Generator Location Street Number:	Not reported
Generator Location Street 1:	2351 BATAVIA ST

HARVEST LANDSCAPE ENTERPRISES, INC. (10321) (Continued) **1024815447**

Generator Location Street 2:	Not reported
Generator Location City:	ORANGE
Generator Location State:	CA
Generator Location Zip:	92665
Generator Mail Street Number:	Not reported
Generator Mail Street 1:	2351 BATAVIA ST
Generator Mail Street 2:	Not reported
Generator Mail City:	ORANGE
Generator Mail Zip:	92665
Generator Mail State:	CA
Generator Contact Company Name:	Not reported
Designated Facility EPA ID:	CAT080013352
Designated Facility Name:	World Oil Recycling
Designated Facility Mail Street Number:	2000
Designated Facility Mail Street 1:	CA90222 CA037US 2000
Designated Facility Mail Street 2:	N. ALAMEDA STREET
Designated Facility Mail City:	COMPTON
Designated Facility Mail Zip:	90222
Designated Facility Mail State:	CA
Designated Facility Location Street Number:	2000
Designated Facility Location Street 1:	N. ALAMEDA STREET
Designated Facility Location Street 2:	Not reported
Designated Facility Location City:	COMPTON
Designated Facility Location Zip:	90222-0000
Designated Facility Location State:	CA
Designated Facility Contact Company Name:	Not reported
Manifest Residue Indicator:	N
Rejection Indicator:	N

Manifest Tracking Number:	003413958GBF
Last Updated Date:	20181005
Shipped Date:	20180914
Received Date:	20180924
Manifest Status:	Signed
Submission Type:	DataImage5Copy
Origin Type:	Service
Generator EPA ID:	CAL000313540
Generator Name:	Harvest Landscape Enterprises Inc
Generator Location Street Number:	Not reported
Generator Location Street 1:	2351 BATAVIA ST
Generator Location Street 2:	Not reported
Generator Location City:	ORANGE
Generator Location State:	CA
Generator Location Zip:	92665
Generator Mail Street Number:	Not reported
Generator Mail Street 1:	PO BOX 3877
Generator Mail Street 2:	Not reported
Generator Mail City:	ORANGE
Generator Mail Zip:	92857-0000
Generator Mail State:	CA
Generator Contact Company Name:	Not reported
Designated Facility EPA ID:	CAD097030993
Designated Facility Name:	Not reported
Designated Facility Mail Street Number:	5375
Designated Facility Mail Street 1:	CA90058 CA037US 5375
Designated Facility Mail Street 2:	5375 SOUTH BOYLE AVENUE
Designated Facility Mail City:	VERNON

HARVEST LANDSCAPE ENTERPRISES, INC. (10321) (Continued) **1024815447**

Designated Facility Mail Zip:	90058
Designated Facility Mail State:	CA
Designated Facility Location Street Number:	5375
Designated Facility Location Street 1:	5375 SOUTH BOYLE AVENUE
Designated Facility Location Street 2:	Not reported
Designated Facility Location City:	LOS ANGELES
Designated Facility Location Zip:	90058-0000
Designated Facility Location State:	CA
Designated Facility Contact Company Name:	Us Ecology Vernon Inc
Manifest Residue Indicator:	N
Rejection Indicator:	N

Manifest Tracking Number:	006201801GBF
Last Updated Date:	20200501
Shipped Date:	20200229
Received Date:	20200304
Manifest Status:	Signed
Submission Type:	DataImage5Copy
Origin Type:	Web
Generator EPA ID:	CAL000313540
Generator Name:	Harvest Landscape Enterprises Inc
Generator Location Street Number:	Not reported
Generator Location Street 1:	2351 BATAVIA ST
Generator Location Street 2:	Not reported
Generator Location City:	ORANGE
Generator Location State:	CA
Generator Location Zip:	92665
Generator Mail Street Number:	Not reported
Generator Mail Street 1:	PO BOX 3877
Generator Mail Street 2:	Not reported
Generator Mail City:	ORANGE
Generator Mail Zip:	92857-0000
Generator Mail State:	CA
Generator Contact Company Name:	Not reported
Designated Facility EPA ID:	AZR000520478
Designated Facility Name:	Not reported
Designated Facility Mail Street Number:	Not reported
Designated Facility Mail Street 1:	Not reported
Designated Facility Mail Street 2:	PO BOX 626
Designated Facility Mail City:	LOMA LINDA
Designated Facility Mail Zip:	92354-0626
Designated Facility Mail State:	CA
Designated Facility Location Street Number:	Not reported
Designated Facility Location Street 1:	31915 INDUSTRIAL LANE
Designated Facility Location Street 2:	Not reported
Designated Facility Location City:	PAKER
Designated Facility Location Zip:	85344
Designated Facility Location State:	AZ
Designated Facility Contact Company Name:	Environmental Waste Solutions, Inc.
Manifest Residue Indicator:	N
Rejection Indicator:	N

Manifest Tracking Number:	003724916GBF
Last Updated Date:	20191122
Shipped Date:	20190620
Received Date:	20190701
Manifest Status:	Signed

HARVEST LANDSCAPE ENTERPRISES, INC. (10321) (Continued) **1024815447**

Submission Type:	DataImage5Copy
Origin Type:	Web
Generator EPA ID:	CAL000313540
Generator Name:	Harvest Landscape Enterprises Inc
Generator Location Street Number:	Not reported
Generator Location Street 1:	2351 BATAVIA ST
Generator Location Street 2:	Not reported
Generator Location City:	ORANGE
Generator Location State:	CA
Generator Location Zip:	92665
Generator Mail Street Number:	Not reported
Generator Mail Street 1:	PO BOX 3877
Generator Mail Street 2:	Not reported
Generator Mail City:	ORANGE
Generator Mail Zip:	92857-0000
Generator Mail State:	CA
Generator Contact Company Name:	Not reported
Designated Facility EPA ID:	AZR000520478
Designated Facility Name:	Not reported
Designated Facility Mail Street Number:	Not reported
Designated Facility Mail Street 1:	Not reported
Designated Facility Mail Street 2:	PO BOX 626
Designated Facility Mail City:	LOMA LINDA
Designated Facility Mail Zip:	92354-0626
Designated Facility Mail State:	CA
Designated Facility Location Street Number:	Not reported
Designated Facility Location Street 1:	31915 INDUSTRIAL LANE
Designated Facility Location Street 2:	Not reported
Designated Facility Location City:	PAKER
Designated Facility Location Zip:	85344
Designated Facility Location State:	AZ
Designated Facility Contact Company Name:	Environmental Waste Solutions, Inc.
Manifest Residue Indicator:	N
Rejection Indicator:	N

Manifest Tracking Number:	025785005JJK
Last Updated Date:	20231017
Shipped Date:	20230926
Received Date:	20230929
Manifest Status:	Signed
Submission Type:	DataImage5Copy
Origin Type:	Service
Generator EPA ID:	CAL000313540
Generator Name:	Harvest Landscape Enterprises Inc
Generator Location Street Number:	Not reported
Generator Location Street 1:	2351 BATAVIA ST
Generator Location Street 2:	Not reported
Generator Location City:	ORANGE
Generator Location State:	CA
Generator Location Zip:	92665
Generator Mail Street Number:	Not reported
Generator Mail Street 1:	2351 BATAVIA ST
Generator Mail Street 2:	Not reported
Generator Mail City:	ORANGE
Generator Mail Zip:	92665
Generator Mail State:	CA
Generator Contact Company Name:	Not reported

HARVEST LANDSCAPE ENTERPRISES, INC. (10321) (Continued) **1024815447**

Designated Facility EPA ID:	CAT080013352
Designated Facility Name:	World Oil Recycling
Designated Facility Mail Street Number:	2000
Designated Facility Mail Street 1:	CA90222 CA037US 2000
Designated Facility Mail Street 2:	N. ALAMEDA STREET
Designated Facility Mail City:	COMPTON
Designated Facility Mail Zip:	90222
Designated Facility Mail State:	CA
Designated Facility Location Street Number:	2000
Designated Facility Location Street 1:	N. ALAMEDA STREET
Designated Facility Location Street 2:	Not reported
Designated Facility Location City:	COMPTON
Designated Facility Location Zip:	90222-0000
Designated Facility Location State:	CA
Designated Facility Contact Company Name:	Not reported
Manifest Residue Indicator:	N
Rejection Indicator:	N

Manifest Tracking Number:	006383949GBF
Last Updated Date:	20210719
Shipped Date:	20210409
Received Date:	20210414
Manifest Status:	Signed
Submission Type:	DataImage5Copy
Origin Type:	Web
Generator EPA ID:	CAL000313540
Generator Name:	Harvest Landscape Enterprises Inc
Generator Location Street Number:	Not reported
Generator Location Street 1:	2351 BATAVIA ST
Generator Location Street 2:	Not reported
Generator Location City:	ORANGE
Generator Location State:	CA
Generator Location Zip:	92665
Generator Mail Street Number:	Not reported
Generator Mail Street 1:	PO BOX 3877
Generator Mail Street 2:	Not reported
Generator Mail City:	ORANGE
Generator Mail Zip:	92857-0000
Generator Mail State:	CA
Generator Contact Company Name:	Not reported
Designated Facility EPA ID:	AZR000520478
Designated Facility Name:	Not reported
Designated Facility Mail Street Number:	Not reported
Designated Facility Mail Street 1:	Not reported
Designated Facility Mail Street 2:	PO BOX 626
Designated Facility Mail City:	LOMA LINDA
Designated Facility Mail Zip:	92354
Designated Facility Mail State:	CA
Designated Facility Location Street Number:	Not reported
Designated Facility Location Street 1:	31915 INDUSTRIAL LANE
Designated Facility Location Street 2:	Not reported
Designated Facility Location City:	PARKER
Designated Facility Location Zip:	85344
Designated Facility Location State:	AZ
Designated Facility Contact Company Name:	Environmental Waste Solutions, Inc.
Manifest Residue Indicator:	N
Rejection Indicator:	N

HARVEST LANDSCAPE ENTERPRISES, INC. (10321) (Continued) **1024815447**

Manifest Tracking Number:	006384340GBF
Last Updated Date:	20200819
Shipped Date:	20200720
Received Date:	20200724
Manifest Status:	Signed
Submission Type:	DataImage5Copy
Origin Type:	Service
Generator EPA ID:	CAL000313540
Generator Name:	Harvest Landscape Enterprises Inc
Generator Location Street Number:	Not reported
Generator Location Street 1:	2351 BATAVIA ST
Generator Location Street 2:	Not reported
Generator Location City:	ORANGE
Generator Location State:	CA
Generator Location Zip:	92665
Generator Mail Street Number:	Not reported
Generator Mail Street 1:	2351 BATAVIA ST
Generator Mail Street 2:	Not reported
Generator Mail City:	ORANGE
Generator Mail Zip:	92665
Generator Mail State:	CA
Generator Contact Company Name:	Not reported
Designated Facility EPA ID:	CAT080013352
Designated Facility Name:	Not reported
Designated Facility Mail Street Number:	2000
Designated Facility Mail Street 1:	CA90222 CA037US 2000
Designated Facility Mail Street 2:	N. ALAMEDA STREET
Designated Facility Mail City:	COMPTON
Designated Facility Mail Zip:	90222
Designated Facility Mail State:	CA
Designated Facility Location Street Number:	2000
Designated Facility Location Street 1:	N. ALAMEDA STREET
Designated Facility Location Street 2:	Not reported
Designated Facility Location City:	COMPTON
Designated Facility Location Zip:	90222-0000
Designated Facility Location State:	CA
Designated Facility Contact Company Name:	World Oil Recycling
Manifest Residue Indicator:	N
Rejection Indicator:	N

Manifest Tracking Number:	006384684GBF
Last Updated Date:	20210526
Shipped Date:	20210423
Received Date:	20210430
Manifest Status:	Signed
Submission Type:	DataImage5Copy
Origin Type:	Service
Generator EPA ID:	CAL000313540
Generator Name:	Harvest Landscape Enterprises, Inc. (10321)
Generator Location Street Number:	Not reported
Generator Location Street 1:	2351 BATAVIA ST
Generator Location Street 2:	Not reported
Generator Location City:	ORANGE
Generator Location State:	CA
Generator Location Zip:	92665
Generator Mail Street Number:	Not reported
Generator Mail Street 1:	2351 BATAVIA ST

HARVEST LANDSCAPE ENTERPRISES, INC. (10321) (Continued) **1024815447**

Generator Mail Street 2:	Not reported
Generator Mail City:	ORANGE
Generator Mail Zip:	92665
Generator Mail State:	CA
Generator Contact Company Name:	Not reported
Designated Facility EPA ID:	CAT080013352
Designated Facility Name:	Not reported
Designated Facility Mail Street Number:	2000
Designated Facility Mail Street 1:	CA90222 CA037US 2000
Designated Facility Mail Street 2:	N. ALAMEDA STREET
Designated Facility Mail City:	COMPTON
Designated Facility Mail Zip:	90222
Designated Facility Mail State:	CA
Designated Facility Location Street Number:	2000
Designated Facility Location Street 1:	N. ALAMEDA STREET
Designated Facility Location Street 2:	Not reported
Designated Facility Location City:	COMPTON
Designated Facility Location Zip:	90222-0000
Designated Facility Location State:	CA
Designated Facility Contact Company Name:	World Oil Recycling
Manifest Residue Indicator:	N
Rejection Indicator:	N

Transporter:

Manifest Tracking Number:	022582314JJK
Transporter Line Number:	1
Transporter EPA ID:	CAR000129254
Transporter Name:	Bennys Maint And Oil Filter Recycling

Waste Line:

Manifest Tracking Number:	022582314JJK
Waste Line Number:	1
U.S. DOT Hazardous Indicator:	Y
U.S. DOT ID Number:	UN1993
U.S. DOT Description:	Un1993, Waste Flammable Liquids N.O.S., 3, Pg Ii
Non-Hazardous Waste Description:	Not reported
Number of Containers:	1
Container Type Code:	DM
Container Type Description:	Metal drums, barrels, kegs
Waste Quantity:	55
Quantity Unit of Measure Code:	G
Quantity Unit of Measure Description:	Gallons
Waste Quantity, in Tons:	0.2293578
Acute Waste Quantity, in Tons:	0
Non-Acute Waste Quantity, in Tons:	0.2293578
Waste Quantity, in Kilograms:	208.03441
Acute Waste Quantity, in Kilograms:	0
Non-Acute Waste Quantity, in Kilorgrams:	208.03441
Management Method Code:	H039
Management Method Description:	OTHER RECOVERY OR RECLAMATION FOR REUSE
Waste Residue Indicator:	N
Quantity Discrepancy Indicator:	N
Waste Type Discrepancy Indicator:	N
Waste Density:	Not reported
Waste Density Unit of Measure Code:	Not reported
Waste Density Unit of Measure Description:	Not reported

HARVEST LANDSCAPE ENTERPRISES, INC. (10321) (Continued) **1024815447**

Form Code:	Not reported
Form Code Description:	Not reported
Source Code:	Not reported
Source Code Description:	Not reported
Waste Minimization Code:	Not reported
Waste Minimization Code Description:	Not reported
Consent Number:	Not reported
EPA Waste Indicator:	Y
Federal Waste Codes:	D001
Quantity Haz Kg:	208.03441
Quantity Haz Tons:	0.2293578
Quantity Non Haz Kg:	0
Quantity Non Haz Tons:	0
State Waste Codes:	CA-343

Click this hyperlink while viewing on your computer to access
2 additional US EManifest: record(s) in the EDR Site Report.

F56 **GENERAL COATINGS CORPORATION** **RCRA-LQG** **1001486896**
SSE **600 W. FREEDOM AVENUE** **FINDS** **CAR000052902**
1/8-1/4 **ORANGE, CA 92865** **ECHO**
0.182 mi.
961 ft. **Site 3 of 5 in cluster F**

Relative: RCRA Listings:
Lower

Actual:
191 ft.

Date Form Received by Agency:		20080229
Handler Name:		General Coatings Corporation
Handler Address:		600 W. Freedom Avenue
Handler City,State,Zip:		ORANGE, CA 92865
EPA ID:		CAR000052902
Contact Name:		ED BARTHEL
Contact Address:		Not reported
Contact City,State,Zip:		Not reported
Contact Telephone:		714-279-9294
Contact Fax:		Not reported
Contact Email:		EBARTHEL@GENCOAT.COM
Contact Title:		Not reported
EPA Region:		09
Land Type:		Private
Federal Waste Generator Description:		Large Quantity Generator
Non-Notifier:		Not reported
Biennial Report Cycle:		2007
Accessibility:		Not reported
Active Site Indicator:		Handler Activities
State District Owner:		Not reported
State District:		Not reported
Mailing Address:		600 W FREEDOM AVENUE
Mailing City,State,Zip:		ORANGE, CA 92865
Owner Name:	Craig Kinsman	
Owner Type:		Private
Operator Name:	General Coatings Corporation	
Operator Type:		Private
Short-Term Generator Activity:		No
Importer Activity:		No
Mixed Waste Generator:		No
Transporter Activity:		No
Transfer Facility Activity:		No
Recycler Activity with Storage:		No

GENERAL COATINGS CORPORATION (Continued) **1001486896**

Small Quantity On-Site Burner Exemption:	No
Smelting Melting and Refining Furnace Exemption:	No
Underground Injection Control:	No
Off-Site Waste Receipt:	No
Universal Waste Indicator:	No
Universal Waste Destination Facility:	No
Federal Universal Waste:	No
Active Site State-Reg Handler:	---
Federal Facility Indicator:	Not reported
Hazardous Secondary Material Indicator:	N
Sub-Part K Indicator:	Not reported
2018 GPRA Permit Baseline:	Not on the Baseline
2018 GPRA Renewals Baseline:	Not on the Baseline
202 GPRA Corrective Action Baseline:	No
Subject to Corrective Action Universe:	No
Non-TSDFs Where RCRA CA has Been Imposed Universe:	No
Corrective Action Priority Ranking:	No NCAPS ranking
Environmental Control Indicator:	No
Institutional Control Indicator:	No
Human Exposure Controls Indicator:	N/A
Groundwater Controls Indicator:	N/A
Significant Non-Complier Universe:	No
Unaddressed Significant Non-Complier Universe:	No
Addressed Significant Non-Complier Universe:	No
Significant Non-Complier With a Compliance Schedule Universe:	No
Financial Assurance Required:	Not reported
Handler Date of Last Change:	20081015
Recognized Trader-Importer:	No
Recognized Trader-Exporter:	No
Importer of Spent Lead Acid Batteries:	No
Exporter of Spent Lead Acid Batteries:	No
Recycler Activity Without Storage:	No
Manifest Broker:	No
Sub-Part P Indicator:	No

Biennial: List of Years
Year: 2007

Click Here for Biennial Reporting System Data:
Year: 2005

Click Here for Biennial Reporting System Data:

Hazardous Waste Summary:
Waste Code: D001
Waste Description: Ignitable Waste

Waste Code: D005
Waste Description: Barium

Waste Code: D006
Waste Description: Cadmium

Waste Code: D007
Waste Description: Chromium

GENERAL COATINGS CORPORATION (Continued) **1001486896**

Waste Code: D008
Waste Description: Lead

Waste Code: D035
Waste Description: Methyl Ethyl Ketone

Waste Code: F002
Waste Description: The Following Spent Halogenated Solvents: Tetrachloroethylene, Methylene Chloride, Trichloroethylene, 1,1,1-Trichloroethane, Chlorobenzene, 1,1,2-Trichloro-1,2,2-Trifluoroethane, Ortho-Dichlorobenzene, Trichlorofluoromethane, And 1,1,2, Trichloroethane; All Spent Solvent Mixtures/Blends Containing, Before Use, A Total Of Ten Percent Or More (By Volume) Of One Or More Of The Above Halogenated Solvents Or Those Solvents Listed In F001, F004, And F005; And Still Bottoms From The Recovery Of These Spent Solvents And Spent Solvent Mixtures.

Waste Code: F003
Waste Description: The Following Spent Nonhalogenated Solvents: Xylene, Acetone, Ethyl Acetate, Ethyl Benzene, Ethyl Ether, Methyl Isobutyl Ketone, N-Butyl Alcohol, Cyclohexanone, And Methanol; All Spent Solvent Mixtures/Blends Containing, Before Use, Only The Above Spent Nonhalogenated Solvents; And All Spent Solvent Mixtures/Blends Containing, Before Use, One Or More Of The Above Nonhalogenated Solvents, And A Total Of Ten Percent Or More (By Volume) Of One Or More Of Those Solvents Listed In F001, F002, F004, And F005; And Still Bottoms From The Recovery Of These Spent Solvents And Spent Solvent Mixtures.

Waste Code: F005
Waste Description: The Following Spent Nonhalogenated Solvents: Toluene, Methyl Ethyl Ketone, Carbon Disulfide, Isobutanol, Pyridine, Benzene, 2-Ethoxyethanol, And 2-Nitropropane; All Spent Solvent Mixtures/Blends Containing, Before Use, A Total Of Ten Percent Or More (By Volume) Of One Or More Of The Above Nonhalogenated Solvents Or Those Solvents Listed In F001, F002, Or F004; And Still Bottoms From The Recovery Of These Spent Solvents And Spent Solvent Mixtures.

Handler - Owner Operator:
Owner/Operator Indicator: Owner
Owner/Operator Name: CRAIG KINSMAN
Legal Status: Private
Date Became Current: 19831107
Date Ended Current: Not reported
Owner/Operator Address: 6711 NANCY RIDGE DR.
Owner/Operator City,State,Zip: SAN DIEGO, CA 92121
Owner/Operator Telephone: Not reported
Owner/Operator Telephone Ext: Not reported
Owner/Operator Fax: Not reported
Owner/Operator Email: Not reported

Owner/Operator Indicator: Operator
Owner/Operator Name: SAFETY KLEEN SYSTEMS INC
Legal Status: Private
Date Became Current: 20050422
Date Ended Current: Not reported
Owner/Operator Address: Not reported

GENERAL COATINGS CORPORATION (Continued) **1001486896**

Owner/Operator City,State,Zip: Not reported
Owner/Operator Telephone: Not reported
Owner/Operator Telephone Ext: Not reported
Owner/Operator Fax: Not reported
Owner/Operator Email: Not reported

Owner/Operator Indicator: Operator
Owner/Operator Name: GENERAL COATINGS CORPORATION
Legal Status: Private
Date Became Current: 20050422
Date Ended Current: Not reported
Owner/Operator Address: Not reported
Owner/Operator City,State,Zip: Not reported
Owner/Operator Telephone: Not reported
Owner/Operator Telephone Ext: Not reported
Owner/Operator Fax: Not reported
Owner/Operator Email: Not reported

Owner/Operator Indicator: Owner
Owner/Operator Name: CRAIG ALLEN KINSMAN
Legal Status: Private
Date Became Current: Not reported
Date Ended Current: Not reported
Owner/Operator Address: 2736 LLAMA CT
Owner/Operator City,State,Zip: CARLSBAD, CA 92009
Owner/Operator Telephone: 760-431-7820
Owner/Operator Telephone Ext: Not reported
Owner/Operator Fax: Not reported
Owner/Operator Email: Not reported

Owner/Operator Indicator: Owner
Owner/Operator Name: CRAIG KINSMAN
Legal Status: Private
Date Became Current: 19831107
Date Ended Current: Not reported
Owner/Operator Address: 6711 NANCY RIDGE DRIVE
Owner/Operator City,State,Zip: SAN DIEGO, CA 92121
Owner/Operator Telephone: Not reported
Owner/Operator Telephone Ext: Not reported
Owner/Operator Fax: Not reported
Owner/Operator Email: Not reported

Historic Generators:
Receive Date: 19990602
Handler Name: GENERAL COATINGS CORP
Federal Waste Generator Description: Small Quantity Generator
State District Owner: Not reported
Large Quantity Handler of Universal Waste: No
Recognized Trader Importer: No
Recognized Trader Exporter: No
Spent Lead Acid Battery Importer: No
Spent Lead Acid Battery Exporter: No
Current Record: No
Non Storage Recycler Activity: Not reported
Electronic Manifest Broker: Not reported

Receive Date: 20060220

GENERAL COATINGS CORPORATION (Continued) **1001486896**

Handler Name: GENERAL COATINGS CORP. (ORANGE DIVISION)
Federal Waste Generator Description: Large Quantity Generator
State District Owner: Not reported
Large Quantity Handler of Universal Waste: No
Recognized Trader Importer: No
Recognized Trader Exporter: No
Spent Lead Acid Battery Importer: No
Spent Lead Acid Battery Exporter: No
Current Record: No
Non Storage Recycler Activity: Not reported
Electronic Manifest Broker: Not reported

Receive Date: 20080229
Handler Name: GENERAL COATINGS CORPORATION
Federal Waste Generator Description: Large Quantity Generator
State District Owner: Not reported
Large Quantity Handler of Universal Waste: No
Recognized Trader Importer: No
Recognized Trader Exporter: No
Spent Lead Acid Battery Importer: No
Spent Lead Acid Battery Exporter: No
Current Record: Yes
Non Storage Recycler Activity: Not reported
Electronic Manifest Broker: Not reported

List of NAICS Codes and Descriptions:
NAICS Code: 23832
NAICS Description: Painting And Wall Covering Contractors

Has the Facility Received Notices of Violations:
Found Violation: Yes
Agency Which Determined Violation: State
Violation Short Description: Generators - General
Date Violation was Determined: 20060425
Actual Return to Compliance Date: 20060825
Return to Compliance Qualifier: Observed
Violation Responsible Agency: State
Scheduled Compliance Date: Not reported
Enforcement Identifier: 501
Date of Enforcement Action: 20060425
Enforcement Responsible Agency: State
Enforcement Docket Number: Not reported
Enforcement Attorney: Not reported
Corrective Action Component: No
Appeal Initiated Date: Not reported
Appeal Resolution Date: Not reported
Disposition Status Date: Not reported
Disposition Status: Not reported
Disposition Status Description: Not reported
Consent/Final Order Sequence Number:Not reported
Consent/Final Order Respondent Name: Not reported
Consent/Final Order Lead Agency: Not reported
Enforcement Type: WRITTEN INFORMAL
Enforcement Responsible Person: Not reported
Enforcement Responsible Sub-Organization: Not reported
SEP Sequence Number: Not reported

GENERAL COATINGS CORPORATION (Continued) **1001486896**

SEP Expenditure Amount:	Not reported
SEP Scheduled Completion Date:	Not reported
SEP Actual Date:	Not reported
SEP Defaulted Date:	Not reported
SEP Type:	Not reported
SEP Type Description:	Not reported
Proposed Amount:	Not reported
Final Monetary Amount:	Not reported
Paid Amount:	Not reported
Final Count:	Not reported
Final Amount:	Not reported
Found Violation:	Yes
Agency Which Determined Violation:	State
Violation Short Description:	Generators - General
Date Violation was Determined:	20061031
Actual Return to Compliance Date:	20070124
Return to Compliance Qualifier:	Observed
Violation Responsible Agency:	State
Scheduled Compliance Date:	Not reported
Enforcement Identifier:	601
Date of Enforcement Action:	20061031
Enforcement Responsible Agency:	State
Enforcement Docket Number:	Not reported
Enforcement Attorney:	Not reported
Corrective Action Component:	No
Appeal Initiated Date:	Not reported
Appeal Resolution Date:	Not reported
Disposition Status Date:	Not reported
Disposition Status:	Not reported
Disposition Status Description:	Not reported
Consent/Final Order Sequence Number:	Not reported
Consent/Final Order Respondent Name:	Not reported
Consent/Final Order Lead Agency:	Not reported
Enforcement Type:	WRITTEN INFORMAL
Enforcement Responsible Person:	Not reported
Enforcement Responsible Sub-Organization:	Not reported
SEP Sequence Number:	Not reported
SEP Expenditure Amount:	Not reported
SEP Scheduled Completion Date:	Not reported
SEP Actual Date:	Not reported
SEP Defaulted Date:	Not reported
SEP Type:	Not reported
SEP Type Description:	Not reported
Proposed Amount:	Not reported
Final Monetary Amount:	Not reported
Paid Amount:	Not reported
Final Count:	Not reported
Final Amount:	Not reported
Found Violation:	No
Agency Which Determined Violation:	Not reported
Violation Short Description:	Not reported
Date Violation was Determined:	Not reported
Actual Return to Compliance Date:	Not reported
Return to Compliance Qualifier:	Not reported
Violation Responsible Agency:	Not reported

GENERAL COATINGS CORPORATION (Continued) **1001486896**

Scheduled Compliance Date: Not reported
Enforcement Identifier: Not reported
Date of Enforcement Action: Not reported
Enforcement Responsible Agency: Not reported
Enforcement Docket Number: Not reported
Enforcement Attorney: Not reported
Corrective Action Component: Not reported
Appeal Initiated Date: Not reported
Appeal Resolution Date: Not reported
Disposition Status Date: Not reported
Disposition Status: Not reported
Disposition Status Description: Not reported
Consent/Final Order Sequence Number: Not reported
Consent/Final Order Respondent Name: Not reported
Consent/Final Order Lead Agency: Not reported
Enforcement Type: Not reported
Enforcement Responsible Person: Not reported
Enforcement Responsible Sub-Organization: Not reported
SEP Sequence Number: Not reported
SEP Expenditure Amount: Not reported
SEP Scheduled Completion Date: Not reported
SEP Actual Date: Not reported
SEP Defaulted Date: Not reported
SEP Type: Not reported
SEP Type Description: Not reported
Proposed Amount: Not reported
Final Monetary Amount: Not reported
Paid Amount: Not reported
Final Count: Not reported
Final Amount: Not reported

Found Violation: Yes
Agency Which Determined Violation: State
Violation Short Description: Generators - General
Date Violation was Determined: 20061031
Actual Return to Compliance Date: 20070124
Return to Compliance Qualifier: Observed
Violation Responsible Agency: State
Scheduled Compliance Date: Not reported
Enforcement Identifier: 601
Date of Enforcement Action: 20061031
Enforcement Responsible Agency: State
Enforcement Docket Number: Not reported
Enforcement Attorney: Not reported
Corrective Action Component: No
Appeal Initiated Date: Not reported
Appeal Resolution Date: Not reported
Disposition Status Date: Not reported
Disposition Status: Not reported
Disposition Status Description: Not reported
Consent/Final Order Sequence Number: Not reported
Consent/Final Order Respondent Name: Not reported
Consent/Final Order Lead Agency: Not reported
Enforcement Type: WRITTEN INFORMAL
Enforcement Responsible Person: Not reported
Enforcement Responsible Sub-Organization: Not reported
SEP Sequence Number: Not reported

GENERAL COATINGS CORPORATION (Continued) **1001486896**

SEP Expenditure Amount:	Not reported
SEP Scheduled Completion Date:	Not reported
SEP Actual Date:	Not reported
SEP Defaulted Date:	Not reported
SEP Type:	Not reported
SEP Type Description:	Not reported
Proposed Amount:	Not reported
Final Monetary Amount:	Not reported
Paid Amount:	Not reported
Final Count:	Not reported
Final Amount:	Not reported

Evaluation Action Summary:

Evaluation Date:	20060425
Evaluation Responsible Agency:	Local
Found Violation:	Yes
Evaluation Type Description:	COMPLIANCE EVALUATION INSPECTION
Evaluation Responsible Person Identifier:	Not reported
Evaluation Responsible Sub-Organization:	Not reported
Actual Return to Compliance Date:	20060825
Scheduled Compliance Date:	Not reported
Date of Request:	Not reported
Date Response Received:	Not reported
Request Agency:	Not reported
Former Citation:	Not reported

Evaluation Date:	20061031
Evaluation Responsible Agency:	State
Found Violation:	Yes
Evaluation Type Description:	COMPLIANCE EVALUATION INSPECTION
Evaluation Responsible Person Identifier:	Not reported
Evaluation Responsible Sub-Organization:	Not reported
Actual Return to Compliance Date:	20070124
Scheduled Compliance Date:	Not reported
Date of Request:	Not reported
Date Response Received:	Not reported
Request Agency:	Not reported
Former Citation:	Not reported

Evaluation Date:	20070104
Evaluation Responsible Agency:	State
Found Violation:	No
Evaluation Type Description:	COMPLIANCE EVALUATION INSPECTION
Evaluation Responsible Person Identifier:	Not reported
Evaluation Responsible Sub-Organization:	Not reported
Actual Return to Compliance Date:	Not reported
Scheduled Compliance Date:	Not reported
Date of Request:	Not reported
Date Response Received:	Not reported
Request Agency:	Not reported
Former Citation:	Not reported

Evaluation Date:	20061031
Evaluation Responsible Agency:	State
Found Violation:	Yes
Evaluation Type Description:	COMPLIANCE EVALUATION INSPECTION
Evaluation Responsible Person Identifier:	Not reported

GENERAL COATINGS CORPORATION (Continued) **1001486896**

Evaluation Responsible Sub-Organization:	Not reported
Actual Return to Compliance Date:	20070124
Scheduled Compliance Date:	Not reported
Date of Request:	Not reported
Date Response Received:	Not reported
Request Agency:	Not reported
Former Citation:	Not reported

FINDS:
Registry ID: 110002928262

Click Here for FRS Facility Detail Report:

Environmental Interest/Information System:
All generators and treatment, storage, and disposal (TSD) facilities who handle hazardous waste are required to report to the EPA Administrator at least once every two years. The data collected is used to create the National Biennial Resource Conservation and Recovery Act (RCRA) Hazardous Waste Report. This data is processed within the RCRA Information (RCRAInfo) database
The Resource Conservation and Recovery Act Information System (RCRAInfo) is EPA's comprehensive information system in support of the Resource Conservation and Recovery Act (RCRA) of 1976 and the Hazardous and Solid Waste Amendments (HSWA) of 1984. It tracks many types of information about generators, transporters, treaters, storers, and disposers of hazardous waste.
The California Environmental Protection Agency (CalEPA) has recently implemented a new data warehouse system (nSite). This data warehouse combines and merges facility and site information from five different systems managed within CalEPA. The five systems are: California Environmental Reporting System (CERS),EnviroStor, GeoTracker, California Integrated Water Quality System (CIWQS), andToxic Release Inventory (TRI).
California's Hazardous Waste Tracking System Data Mart (HWTS-DATAMART) provides information on hazardous waste shipments for generators, transporters, and treatment, storage, and disposal facilities.
Registry ID: 110070324099

Click Here for FRS Facility Detail Report:

Environmental Interest/Information System:
The Department of Labor, Occupational Safety and Health Administration information system consists of inspection case detail for approximately 100,000 OSHA inspections conducted annually. The FRS dataset includes facilities that had inspections within the last 7 years within the mining, oil and gas, utilities, and manufacturing sectors.

Click this hyperlink while viewing on your computer to access additional FINDS: detail in the EDR Site Report.

ECHO:
Envid: 1001486896
Registry ID: 110002928262

DFR URL:
Name: GENERAL COATINGS CORPORATION

GENERAL COATINGS CORPORATION (Continued) **1001486896**

Address: 600 W FREEDOM AVE
City,State,Zip: ORANGE, CA 92865

G57 **JDL TECH USA LLC** **RCRA NonGen / NLR** **1027469921**
ESE **410 W FLETCHER AVE** **E MANIFEST** **CAL000474377**
1/8-1/4 **ORANGE, CA 92865**
0.188 mi.
995 ft. **Site 4 of 4 in cluster G**

Relative: **Lower**
Actual: **196 ft.**

RCRA Listings:

Date Form Received by Agency:		20221102
Handler Name:		Jdl Tech Usa Llc
Handler Address:		410 W Fletcher Ave
Handler City,State,Zip:		ORANGE, CA 92865
EPA ID:		CAL000474377
Contact Name:		VANESSA DIZON
Contact Address:		410 W FLETCHER AVE
Contact City,State,Zip:		ORANGE, CA 92865
Contact Telephone:		617-243-0404
Contact Fax:		Not reported
Contact Email:		LICENSING@VIOC.NET
Contact Title:		Not reported
EPA Region:		09
Land Type:		Not reported
Federal Waste Generator Description:		Not a generator, verified
Non-Notifier:		Not reported
Biennial Report Cycle:		Not reported
Accessibility:		Not reported
Active Site Indicator:		Not reported
State District Owner:		Not reported
State District:		Not reported
Mailing Address:		410 W FLETCHER AVE
Mailing City,State,Zip:		ORANGE, CA 92865
Owner Name:	Jdl Tech Usa Llc	
Owner Type:		Other
Operator Name:	Vanessa Dizon	
Operator Type:		Other
Short-Term Generator Activity:		No
Importer Activity:		No
Mixed Waste Generator:		No
Transporter Activity:		No
Transfer Facility Activity:		No
Recycler Activity with Storage:		No
Small Quantity On-Site Burner Exemption:		No
Smelting Melting and Refining Furnace Exemption:		No
Underground Injection Control:		No
Off-Site Waste Receipt:		No
Universal Waste Indicator:		No
Universal Waste Destination Facility:		No
Federal Universal Waste:		No
Active Site State-Reg Handler:		---
Federal Facility Indicator:		Not reported
Hazardous Secondary Material Indicator:		N
Sub-Part K Indicator:		Not reported
2018 GPRA Permit Baseline:		Not on the Baseline
2018 GPRA Renewals Baseline:		Not on the Baseline
202 GPRA Corrective Action Baseline:		No
Subject to Corrective Action Universe:		No

JDL TECH USA LLC (Continued) **1027469921**

Non-TSDFs Where RCRA CA has Been Imposed Universe:	No
Corrective Action Priority Ranking:	No NCAPS ranking
Environmental Control Indicator:	No
Institutional Control Indicator:	No
Human Exposure Controls Indicator:	N/A
Groundwater Controls Indicator:	N/A
Significant Non-Complier Universe:	No
Unaddressed Significant Non-Complier Universe:	No
Addressed Significant Non-Complier Universe:	No
Significant Non-Complier With a Compliance Schedule Universe:	No
Financial Assurance Required:	Not reported
Handler Date of Last Change:	20221102
Recognized Trader-Importer:	No
Recognized Trader-Exporter:	No
Importer of Spent Lead Acid Batteries:	No
Exporter of Spent Lead Acid Batteries:	No
Recycler Activity Without Storage:	No
Manifest Broker:	No
Sub-Part P Indicator:	No

Handler - Owner Operator:

Owner/Operator Indicator:	Operator
Owner/Operator Name: VANESSA DIZON	
Legal Status:	Other
Date Became Current:	Not reported
Date Ended Current:	Not reported
Owner/Operator Address:	410 W FLETCHER AVE
Owner/Operator City,State,Zip:	ORANGE, CA 92865
Owner/Operator Telephone:	617-243-0404
Owner/Operator Telephone Ext:	Not reported
Owner/Operator Fax:	Not reported
Owner/Operator Email:	Not reported

Owner/Operator Indicator:	Owner
Owner/Operator Name: JDL TECH USA LLC	
Legal Status:	Other
Date Became Current:	Not reported
Date Ended Current:	Not reported
Owner/Operator Address:	54 JACONNET ST
Owner/Operator City,State,Zip:	NEWTON HIGHLANDS, MA 02461
Owner/Operator Telephone:	617-243-0404
Owner/Operator Telephone Ext:	Not reported
Owner/Operator Fax:	Not reported
Owner/Operator Email:	Not reported

Historic Generators:

Receive Date:	20221102
Handler Name: JDL TECH USA LLC	
Federal Waste Generator Description:	Not a generator, verified
State District Owner:	Not reported
Large Quantity Handler of Universal Waste:	No
Recognized Trader Importer:	No
Recognized Trader Exporter:	No
Spent Lead Acid Battery Importer:	No
Spent Lead Acid Battery Exporter:	No

JDL TECH USA LLC (Continued) **1027469921**

Current Record: Yes
Non Storage Recycler Activity: No
Electronic Manifest Broker: No

List of NAICS Codes and Descriptions:
NAICS Code: 339999
NAICS Description: All Other Miscellaneous Manufacturing

Facility Has Received Notices of Violations:
Violations: No Violations Found

Evaluation Action Summary:
Evaluations: No Evaluations Found

E MANIFEST:

Manifest Tracking Number:	025542806JJK
Last Updated Date:	20230814
Shipped Date:	20230724
Received Date:	20230728
Manifest Status:	Signed
Submission Type:	DataImage5Copy
Origin Type:	Service
Generator EPA ID:	CAL000474377
Generator Name:	Jdl Tech Usa Llc
Generator Location Street Number:	Not reported
Generator Location Street 1:	410 W FLETCHER AVE
Generator Location Street 2:	Not reported
Generator Location City:	ORANGE
Generator Location State:	CA
Generator Location Zip:	92865
Generator Mail Street Number:	Not reported
Generator Mail Street 1:	410 W FLETCHER AVE
Generator Mail Street 2:	Not reported
Generator Mail City:	ORANGE
Generator Mail Zip:	92865
Generator Mail State:	CA
Generator Contact Company Name:	Not reported
Designated Facility EPA ID:	CAT080013352
Designated Facility Name:	World Oil Recycling
Designated Facility Mail Street Number:	2000
Designated Facility Mail Street 1:	CA90222 CA037US 2000
Designated Facility Mail Street 2:	N. ALAMEDA STREET
Designated Facility Mail City:	COMPTON
Designated Facility Mail Zip:	90222
Designated Facility Mail State:	CA
Designated Facility Location Street Number:	2000
Designated Facility Location Street 1:	N. ALAMEDA STREET
Designated Facility Location Street 2:	Not reported
Designated Facility Location City:	COMPTON
Designated Facility Location Zip:	90222-0000
Designated Facility Location State:	CA
Designated Facility Contact Company Name:	Not reported
Manifest Residue Indicator:	N
Rejection Indicator:	N

JDL TECH USA LLC (Continued) **1027469921**

Manifest Tracking Number:	025782528JJK
Last Updated Date:	20230815
Shipped Date:	20230728
Received Date:	20230802
Manifest Status:	Signed
Submission Type:	DataImage5Copy
Origin Type:	Service
Generator EPA ID:	CAL000474377
Generator Name:	Jdl Tech Usa Llc
Generator Location Street Number:	Not reported
Generator Location Street 1:	410 W FLETCHER AVE
Generator Location Street 2:	Not reported
Generator Location City:	ORANGE
Generator Location State:	CA
Generator Location Zip:	92865
Generator Mail Street Number:	Not reported
Generator Mail Street 1:	410 W FLETCHER AVE
Generator Mail Street 2:	Not reported
Generator Mail City:	ORANGE
Generator Mail Zip:	92865
Generator Mail State:	CA
Generator Contact Company Name:	Not reported
Designated Facility EPA ID:	CAT080013352
Designated Facility Name:	World Oil Recycling
Designated Facility Mail Street Number:	2000
Designated Facility Mail Street 1:	CA90222 CA037US 2000
Designated Facility Mail Street 2:	N. ALAMEDA STREET
Designated Facility Mail City:	COMPTON
Designated Facility Mail Zip:	90222
Designated Facility Mail State:	CA
Designated Facility Location Street Number:	2000
Designated Facility Location Street 1:	N. ALAMEDA STREET
Designated Facility Location Street 2:	Not reported
Designated Facility Location City:	COMPTON
Designated Facility Location Zip:	90222-0000
Designated Facility Location State:	CA
Designated Facility Contact Company Name:	Not reported
Manifest Residue Indicator:	N
Rejection Indicator:	N

Transporter:

Manifest Tracking Number:	025782528JJK
Transporter Line Number:	1
Transporter EPA ID:	CAD028277036
Transporter Name:	World Oil Environmental Services

Waste Line:

Manifest Tracking Number:	025782528JJK
Waste Line Number:	1
U.S. DOT Hazardous Indicator:	N
U.S. DOT ID Number:	Not reported
U.S. DOT Description:	Not reported
Non-Hazardous Waste Description:	Non-Rcra Hazardous Waste, Liquid (Paint Sludge)
Number of Containers:	1
Container Type Code:	DM
Container Type Description:	Metal drums, barrels, kegs

JDL TECH USA LLC (Continued) **1027469921**

Waste Quantity:	50
Quantity Unit of Measure Code:	G
Quantity Unit of Measure Description:	Gallons
Waste Quantity, in Tons:	0.20850709
Acute Waste Quantity, in Tons:	0
Non-Acute Waste Quantity, in Tons:	0.20850709
Waste Quantity, in Kilograms:	189.1222
Acute Waste Quantity, in Kilograms:	0
Non-Acute Waste Quantity, in Kilorgrams:	189.1222
Management Method Code:	H061
Management Method Description:	FUEL BLENDING
Waste Residue Indicator:	N
Quantity Discrepancy Indicator:	N
Waste Type Discrepancy Indicator:	N
Waste Density:	Not reported
Waste Density Unit of Measure Code:	Not reported
Waste Density Unit of Measure Description:	Not reported
Form Code:	Not reported
Form Code Description:	Not reported
Source Code:	Not reported
Source Code Description:	Not reported
Waste Minimization Code:	Not reported
Waste Minimization Code Description:	Not reported
Consent Number:	Not reported
EPA Waste Indicator:	N
Federal Waste Codes:	Not reported
Quantity Haz Kg:	Not reported
Quantity Haz Tons:	Not reported
Quantity Non Haz Kg:	189.1222
Quantity Non Haz Tons:	0.20850709
State Waste Codes:	CA-461

H58 **C & TJ INCORPORATED DBA JJ FOLL COMPANY** **RCRA NonGen / NLR** **1024815564**
South **650 W FREEDOM AVE** **E MANIFEST** **CAL000314116**
1/8-1/4 **ORANGE, CA 92865**
0.191 mi.
1007 ft. **Site 4 of 6 in cluster H**

Relative: **Lower**
Actual: **191 ft.**

RCRA Listings:

Date Form Received by Agency:	20061208
Handler Name:	C & Tj Incorporated Dba Jj Foll Company
Handler Address:	650 W Freedom Ave
Handler City,State,Zip:	ORANGE, CA 92865
EPA ID:	CAL000314116
Contact Name:	TIFFANY DANG
Contact Address:	650 W FREEDOM AVE
Contact City,State,Zip:	ORANGE, CA 92865
Contact Telephone:	714-998-9920
Contact Fax:	714-998-9921
Contact Email:	DIANANGUYEN@JJFOIL.COM
Contact Title:	Not reported
EPA Region:	09
Land Type:	Not reported
Federal Waste Generator Description:	Not a generator, verified
Non-Notifier:	Not reported
Biennial Report Cycle:	Not reported
Accessibility:	Not reported
Active Site Indicator:	Handler Activities

C & TJ INCORPORATED DBA JJ FOLL COMPANY (Continued) **1024815564**

State District Owner:		Not reported
State District:		Not reported
Mailing Address:		650 W FREEDOM AVE
Mailing City,State,Zip:		ORANGE, CA 92865
Owner Name:	Tiffany Dang	
Owner Type:		Other
Operator Name:	Tiffany Dang	
Operator Type:		Other
Short-Term Generator Activity:		No
Importer Activity:		No
Mixed Waste Generator:		No
Transporter Activity:		No
Transfer Facility Activity:		No
Recycler Activity with Storage:		No
Small Quantity On-Site Burner Exemption:		No
Smelting Melting and Refining Furnace Exemption:		No
Underground Injection Control:		No
Off-Site Waste Receipt:		No
Universal Waste Indicator:		Yes
Universal Waste Destination Facility:		Yes
Federal Universal Waste:		No
Active Site State-Reg Handler:		---
Federal Facility Indicator:		Not reported
Hazardous Secondary Material Indicator:		N
Sub-Part K Indicator:		Not reported
2018 GPRA Permit Baseline:		Not on the Baseline
2018 GPRA Renewals Baseline:		Not on the Baseline
202 GPRA Corrective Action Baseline:		No
Subject to Corrective Action Universe:		No
Non-TSDFs Where RCRA CA has Been Imposed Universe:		No
Corrective Action Priority Ranking:		No NCAPS ranking
Environmental Control Indicator:		No
Institutional Control Indicator:		No
Human Exposure Controls Indicator:		N/A
Groundwater Controls Indicator:		N/A
Significant Non-Complier Universe:		No
Unaddressed Significant Non-Complier Universe:		No
Addressed Significant Non-Complier Universe:		No
Significant Non-Complier With a Compliance Schedule Universe:		No
Financial Assurance Required:		Not reported
Handler Date of Last Change:		20180905
Recognized Trader-Importer:		No
Recognized Trader-Exporter:		No
Importer of Spent Lead Acid Batteries:		No
Exporter of Spent Lead Acid Batteries:		No
Recycler Activity Without Storage:		No
Manifest Broker:		No
Sub-Part P Indicator:		No

Handler - Owner Operator:

Owner/Operator Indicator:	Operator
Owner/Operator Name: TIFFANY DANG	
Legal Status:	Other
Date Became Current:	Not reported
Date Ended Current:	Not reported
Owner/Operator Address:	650 W FREEDOM AVE

C & TJ INCORPORATED DBA JJ FOLL COMPANY (Continued) **1024815564**

Owner/Operator City,State,Zip: ORANGE, CA 92865
Owner/Operator Telephone: 714-998-9920
Owner/Operator Telephone Ext: Not reported
Owner/Operator Fax: Not reported
Owner/Operator Email: Not reported

Owner/Operator Indicator: Owner
Owner/Operator Name: TIFFANY DANG
Legal Status: Other
Date Became Current: Not reported
Date Ended Current: Not reported
Owner/Operator Address: 6505 E WOODVIEW CIR.
Owner/Operator City,State,Zip: ORANGE, CA 92869
Owner/Operator Telephone: 714-998-9920
Owner/Operator Telephone Ext: Not reported
Owner/Operator Fax: Not reported
Owner/Operator Email: Not reported

Historic Generators:
Receive Date: 20061208
Handler Name: C & TJ INCORPORATED DBA JJ FOLL COMPANY
Federal Waste Generator Description: Not a generator, verified
State District Owner: Not reported
Large Quantity Handler of Universal Waste: No
Recognized Trader Importer: No
Recognized Trader Exporter: No
Spent Lead Acid Battery Importer: No
Spent Lead Acid Battery Exporter: No
Current Record: Yes
Non Storage Recycler Activity: Not reported
Electronic Manifest Broker: Not reported

List of NAICS Codes and Descriptions:
NAICS Code: 56299
NAICS Description: All Other Waste Management Services

Facility Has Received Notices of Violations:
Violations: No Violations Found

Evaluation Action Summary:
Evaluations: No Evaluations Found

E MANIFEST:
Manifest Tracking Number: 006243910GBF
Last Updated Date: 20200121
Shipped Date: 20191024
Received Date: 20191105
Manifest Status: Signed
Submission Type: DataImage5Copy
Origin Type: Web
Generator EPA ID: CAL000314116
Generator Name: C & Tj Incorporated Dba Jj Foll Company
Generator Location Street Number: Not reported
Generator Location Street 1: 650 W FREEDOM AVE

C & TJ INCORPORATED DBA JJ FOLL COMPANY (Continued) **1024815564**

Generator Location Street 2:	Not reported
Generator Location City:	ORANGE
Generator Location State:	CA
Generator Location Zip:	92865
Generator Mail Street Number:	Not reported
Generator Mail Street 1:	650 W FREEDOM AVE
Generator Mail Street 2:	Not reported
Generator Mail City:	ORANGE
Generator Mail Zip:	92865
Generator Mail State:	CA
Generator Contact Company Name:	Not reported
Designated Facility EPA ID:	AZR000520478
Designated Facility Name:	Not reported
Designated Facility Mail Street Number:	Not reported
Designated Facility Mail Street 1:	Not reported
Designated Facility Mail Street 2:	PO BOX 626
Designated Facility Mail City:	LOMA LINDA
Designated Facility Mail Zip:	92354-0626
Designated Facility Mail State:	CA
Designated Facility Location Street Number:	Not reported
Designated Facility Location Street 1:	31915 INDUSTRIAL LANE
Designated Facility Location Street 2:	Not reported
Designated Facility Location City:	PAKER
Designated Facility Location Zip:	85344
Designated Facility Location State:	AZ
Designated Facility Contact Company Name:	Environmental Waste Solutions, Inc.
Manifest Residue Indicator:	N
Rejection Indicator:	N

Transporter:

Manifest Tracking Number:	006243910GBF
Transporter Line Number:	1
Transporter EPA ID:	CAR000129254
Transporter Name:	Bennys Maintenance And Oil Filter Recycling
Manifest Tracking Number:	006243910GBF
Transporter Line Number:	2
Transporter EPA ID:	CAR000183574
Transporter Name:	Environmental Management Technologies Inc

Waste Line:

Manifest Tracking Number:	006243910GBF
Waste Line Number:	1
U.S. DOT Hazardous Indicator:	N
U.S. DOT ID Number:	Not reported
U.S. DOT Description:	Not reported
Non-Hazardous Waste Description:	Non-Rcra Hazardous Waste Liquid
Number of Containers:	2
Container Type Code:	DM
Container Type Description:	Metal drums, barrels, kegs
Waste Quantity:	110
Quantity Unit of Measure Code:	G
Quantity Unit of Measure Description:	Gallons
Waste Quantity, in Tons:	0.4587156
Acute Waste Quantity, in Tons:	0
Non-Acute Waste Quantity, in Tons:	0.4587156

C & TJ INCORPORATED DBA JJ FOLL COMPANY (Continued) **1024815564**

Waste Quantity, in Kilograms:	416.06882
Acute Waste Quantity, in Kilograms:	0
Non-Acute Waste Quantity, in Kilorgrams:	416.06882
Management Method Code:	H141
Management Method Description:	STORAGE, BULKING AND/OR TRANSFER OFF SITE
Waste Residue Indicator:	N
Quantity Discrepancy Indicator:	N
Waste Type Discrepancy Indicator:	N
Waste Density:	Not reported
Waste Density Unit of Measure Code:	Not reported
Waste Density Unit of Measure Description:	Not reported
Form Code:	Not reported
Form Code Description:	Not reported
Source Code:	Not reported
Source Code Description:	Not reported
Waste Minimization Code:	Not reported
Waste Minimization Code Description:	Not reported
Consent Number:	Not reported
EPA Waste Indicator:	N
Federal Waste Codes:	Not reported
Quantity Haz Kg:	0
Quantity Haz Tons:	0
Quantity Non Haz Kg:	416.06882
Quantity Non Haz Tons:	0.4587156
State Waste Codes:	CA-343

Manifest Tracking Number:	006243910GBF
Waste Line Number:	2
U.S. DOT Hazardous Indicator:	N
U.S. DOT ID Number:	Not reported
U.S. DOT Description:	Not reported
Non-Hazardous Waste Description:	Non-Rcra Hazardous Waste Liquid
Number of Containers:	1
Container Type Code:	DF
Container Type Description:	Fiberboard or plastic drums, barrels, kegs
Waste Quantity:	55
Quantity Unit of Measure Code:	G
Quantity Unit of Measure Description:	Gallons
Waste Quantity, in Tons:	0.2293578
Acute Waste Quantity, in Tons:	0
Non-Acute Waste Quantity, in Tons:	0.2293578
Waste Quantity, in Kilograms:	208.03441
Acute Waste Quantity, in Kilograms:	0
Non-Acute Waste Quantity, in Kilorgrams:	208.03441
Management Method Code:	H141
Management Method Description:	STORAGE, BULKING AND/OR TRANSFER OFF SITE
Waste Residue Indicator:	N
Quantity Discrepancy Indicator:	N
Waste Type Discrepancy Indicator:	N
Waste Density:	Not reported
Waste Density Unit of Measure Code:	Not reported
Waste Density Unit of Measure Description:	Not reported
Form Code:	Not reported
Form Code Description:	Not reported
Source Code:	Not reported
Source Code Description:	Not reported
Waste Minimization Code:	Not reported

C & TJ INCORPORATED DBA JJ FOLL COMPANY (Continued) **1024815564**

Waste Minimization Code Description:	Not reported
Consent Number:	Not reported
EPA Waste Indicator:	N
Federal Waste Codes:	Not reported
Quantity Haz Kg:	0
Quantity Haz Tons:	0
Quantity Non Haz Kg:	208.03441
Quantity Non Haz Tons:	0.2293578
State Waste Codes:	CA-343

H59 **DMHS SOCAL INC** **RCRA NonGen / NLR** **1028904201**
South **650 W FREEDOM AVE** **E MANIFEST** **CAL000481917**
1/8-1/4 **ORANGE, CA 92685**
0.191 mi.
1007 ft. **Site 5 of 6 in cluster H**

Relative: **Lower**

Actual: **191 ft.**

RCRA Listings:

Date Form Received by Agency:		20231117
Handler Name:		Dmhs Socal Inc
Handler Address:		650 W Freedom Ave
Handler City,State,Zip:		ORANGE, CA 92685
EPA ID:		CAL000481917
Contact Name:		ALONDRA HURTADO
Contact Address:		650 W FREEDOM AVE
Contact City,State,Zip:		ORANGE, CA 92685
Contact Telephone:		657-286-0350
Contact Fax:		Not reported
Contact Email:		ALONDRA.HURTADO@DMHS-SOCAL.COM
Contact Title:		Not reported
EPA Region:		09
Land Type:		Not reported
Federal Waste Generator Description:		Not a generator, verified
Non-Notifier:		Not reported
Biennial Report Cycle:		Not reported
Accessibility:		Not reported
Active Site Indicator:		Not reported
State District Owner:		Not reported
State District:		Not reported
Mailing Address:		4701 OAKPORT ST
Mailing City,State,Zip:		OAKLAND, CA 90621
Owner Name:	Dmhs Socal Inc	
Owner Type:		Other
Operator Name:	Alondra Hurtado	
Operator Type:		Other
Short-Term Generator Activity:		No
Importer Activity:		No
Mixed Waste Generator:		No
Transporter Activity:		No
Transfer Facility Activity:		No
Recycler Activity with Storage:		No
Small Quantity On-Site Burner Exemption:		No
Smelting Melting and Refining Furnace Exemption:		No
Underground Injection Control:		No
Off-Site Waste Receipt:		No
Universal Waste Indicator:		No
Universal Waste Destination Facility:		No
Federal Universal Waste:		No
Active Site State-Reg Handler:		---

DMHS SOCAL INC (Continued) **1028904201**

Federal Facility Indicator:	Not reported
Hazardous Secondary Material Indicator:	N
Sub-Part K Indicator:	Not reported
2018 GPRA Permit Baseline:	Not on the Baseline
2018 GPRA Renewals Baseline:	Not on the Baseline
202 GPRA Corrective Action Baseline:	No
Subject to Corrective Action Universe:	No
Non-TSDFs Where RCRA CA has Been Imposed Universe:	No
Corrective Action Priority Ranking:	No NCAPS ranking
Environmental Control Indicator:	No
Institutional Control Indicator:	No
Human Exposure Controls Indicator:	N/A
Groundwater Controls Indicator:	N/A
Significant Non-Complier Universe:	No
Unaddressed Significant Non-Complier Universe:	No
Addressed Significant Non-Complier Universe:	No
Significant Non-Complier With a Compliance Schedule Universe:	No
Financial Assurance Required:	Not reported
Handler Date of Last Change:	20231117
Recognized Trader-Importer:	No
Recognized Trader-Exporter:	No
Importer of Spent Lead Acid Batteries:	No
Exporter of Spent Lead Acid Batteries:	No
Recycler Activity Without Storage:	No
Manifest Broker:	No
Sub-Part P Indicator:	No

Handler - Owner Operator:

Owner/Operator Indicator:	Operator
Owner/Operator Name: ALONDRA HURTADO	
Legal Status:	Other
Date Became Current:	Not reported
Date Ended Current:	Not reported
Owner/Operator Address:	650 W FREEDOM AVE
Owner/Operator City,State,Zip:	ORANGE, CA 92685
Owner/Operator Telephone:	657-286-0350
Owner/Operator Telephone Ext:	Not reported
Owner/Operator Fax:	Not reported
Owner/Operator Email:	Not reported

Owner/Operator Indicator:	Owner
Owner/Operator Name: DMHS SOCAL INC	
Legal Status:	Other
Date Became Current:	Not reported
Date Ended Current:	Not reported
Owner/Operator Address:	650 W FREEDOM AVE
Owner/Operator City,State,Zip:	ORANGE, CA 92685
Owner/Operator Telephone:	714-676-8750
Owner/Operator Telephone Ext:	Not reported
Owner/Operator Fax:	Not reported
Owner/Operator Email:	Not reported

Historic Generators:

Receive Date:	20231117
Handler Name: DMHS SOCAL INC	

DMHS SOCAL INC (Continued) **1028904201**

Federal Waste Generator Description:	Not a generator, verified
State District Owner:	Not reported
Large Quantity Handler of Universal Waste:	No
Recognized Trader Importer:	No
Recognized Trader Exporter:	No
Spent Lead Acid Battery Importer:	No
Spent Lead Acid Battery Exporter:	No
Current Record:	Yes
Non Storage Recycler Activity:	No
Electronic Manifest Broker:	No

List of NAICS Codes and Descriptions:

NAICS Code:	336390
NAICS Description:	Other Motor Vehicle Parts Manufacturing

Facility Has Received Notices of Violations:

Violations:	No Violations Found

Evaluation Action Summary:

Evaluations:	No Evaluations Found

E MANIFEST:

Manifest Tracking Number:	030084855WAS
Last Updated Date:	20231213
Shipped Date:	20231211
Received Date:	20231212
Manifest Status:	Signed
Submission Type:	DataImage5Copy
Origin Type:	Web
Generator EPA ID:	CAL000481917
Generator Name:	Dmhs Socal Inc
Generator Location Street Number:	Not reported
Generator Location Street 1:	650 W FREEDOM AVE
Generator Location Street 2:	Not reported
Generator Location City:	ORANGE
Generator Location State:	CA
Generator Location Zip:	92685
Generator Mail Street Number:	Not reported
Generator Mail Street 1:	4701 OAKPORT ST
Generator Mail Street 2:	Not reported
Generator Mail City:	OAKLAND
Generator Mail Zip:	90621
Generator Mail State:	CA
Generator Contact Company Name:	Not reported
Designated Facility EPA ID:	CAL000330453
Designated Facility Name:	Agritec Int Dba Cleantech Environmental
Designated Facility Mail Street Number:	5820
Designated Facility Mail Street 1:	Not reported
Designated Facility Mail Street 2:	MARTIN ROAD
Designated Facility Mail City:	IRWINDALE
Designated Facility Mail Zip:	91706
Designated Facility Mail State:	CA
Designated Facility Location Street Number:	5820
Designated Facility Location Street 1:	MARTIN ROAD

DMHS SOCAL INC (Continued) **1028904201**

Designated Facility Location Street 2:	Not reported
Designated Facility Location City:	IRWINDALE
Designated Facility Location Zip:	91706
Designated Facility Location State:	CA
Designated Facility Contact Company Name:	Not reported
Manifest Residue Indicator:	N
Rejection Indicator:	N

Manifest Tracking Number:	030100273WAS
Last Updated Date:	20240917
Shipped Date:	20240911
Received Date:	20240911
Manifest Status:	Signed
Submission Type:	DataImage5Copy
Origin Type:	Web
Generator EPA ID:	CAL000481917
Generator Name:	Dmhs Socal Inc
Generator Location Street Number:	Not reported
Generator Location Street 1:	650 W FREEDOM AVE
Generator Location Street 2:	Not reported
Generator Location City:	ORANGE
Generator Location State:	CA
Generator Location Zip:	92685
Generator Mail Street Number:	Not reported
Generator Mail Street 1:	4701 OAKPORT ST
Generator Mail Street 2:	Not reported
Generator Mail City:	OAKLAND
Generator Mail Zip:	90621
Generator Mail State:	CA
Generator Contact Company Name:	Not reported
Designated Facility EPA ID:	CAL000330453
Designated Facility Name:	Agritec Int Dba Cleantech Environmental
Designated Facility Mail Street Number:	5820
Designated Facility Mail Street 1:	Not reported
Designated Facility Mail Street 2:	MARTIN ROAD
Designated Facility Mail City:	IRWINDALE
Designated Facility Mail Zip:	91706
Designated Facility Mail State:	CA
Designated Facility Location Street Number:	5820
Designated Facility Location Street 1:	MARTIN ROAD
Designated Facility Location Street 2:	Not reported
Designated Facility Location City:	IRWINDALE
Designated Facility Location Zip:	91706
Designated Facility Location State:	CA
Designated Facility Contact Company Name:	Not reported
Manifest Residue Indicator:	N
Rejection Indicator:	N

Manifest Tracking Number:	001250395WAS
Last Updated Date:	20240613
Shipped Date:	20240430
Received Date:	20240531
Manifest Status:	Signed
Submission Type:	DataImage5Copy
Origin Type:	Service
Generator EPA ID:	CAL000481917
Generator Name:	Dmhs Socal Inc

DMHS SOCAL INC (Continued) **1028904201**

Generator Location Street Number:	Not reported
Generator Location Street 1:	650 W FREEDOM AVE
Generator Location Street 2:	Not reported
Generator Location City:	ORANGE
Generator Location State:	CA
Generator Location Zip:	92685
Generator Mail Street Number:	Not reported
Generator Mail Street 1:	4701 OAKPORT ST
Generator Mail Street 2:	Not reported
Generator Mail City:	OAKLAND
Generator Mail Zip:	90621
Generator Mail State:	CA
Generator Contact Company Name:	Not reported
Designated Facility EPA ID:	AZD081705402
Designated Facility Name:	Not reported
Designated Facility Mail Street Number:	Not reported
Designated Facility Mail Street 1:	Not reported
Designated Facility Mail Street 2:	284 E STOREY RD
Designated Facility Mail City:	COOLIDGE
Designated Facility Mail Zip:	85128
Designated Facility Mail State:	AZ
Designated Facility Location Street Number:	Not reported
Designated Facility Location Street 1:	284 E STOREY RD
Designated Facility Location Street 2:	Not reported
Designated Facility Location City:	COOLIDGE
Designated Facility Location Zip:	85128
Designated Facility Location State:	AZ
Designated Facility Contact Company Name:	Heritage Environmental Services Llc
Manifest Residue Indicator:	N
Rejection Indicator:	N

Manifest Tracking Number:	030093088WAS
Last Updated Date:	20240531
Shipped Date:	20240529
Received Date:	20240529
Manifest Status:	Signed
Submission Type:	DataImage5Copy
Origin Type:	Web
Generator EPA ID:	CAL000481917
Generator Name:	Dmhs Socal Inc
Generator Location Street Number:	Not reported
Generator Location Street 1:	650 W FREEDOM AVE
Generator Location Street 2:	Not reported
Generator Location City:	ORANGE
Generator Location State:	CA
Generator Location Zip:	92685
Generator Mail Street Number:	Not reported
Generator Mail Street 1:	4701 OAKPORT ST
Generator Mail Street 2:	Not reported
Generator Mail City:	OAKLAND
Generator Mail Zip:	90621
Generator Mail State:	CA
Generator Contact Company Name:	Not reported
Designated Facility EPA ID:	CAL000330453
Designated Facility Name:	Agritec Int Dba Cleantech Environmental
Designated Facility Mail Street Number:	5820
Designated Facility Mail Street 1:	Not reported

DMHS SOCAL INC (Continued) **1028904201**

Designated Facility Mail Street 2:	MARTIN ROAD
Designated Facility Mail City:	IRWINDALE
Designated Facility Mail Zip:	91706
Designated Facility Mail State:	CA
Designated Facility Location Street Number:	5820
Designated Facility Location Street 1:	MARTIN ROAD
Designated Facility Location Street 2:	Not reported
Designated Facility Location City:	IRWINDALE
Designated Facility Location Zip:	91706
Designated Facility Location State:	CA
Designated Facility Contact Company Name:	Not reported
Manifest Residue Indicator:	N
Rejection Indicator:	N

Manifest Tracking Number:	030093479WAS
Last Updated Date:	20240403
Shipped Date:	20240401
Received Date:	20240402
Manifest Status:	Signed
Submission Type:	DataImage5Copy
Origin Type:	Web
Generator EPA ID:	CAL000481917
Generator Name:	Dmhs Socal Inc
Generator Location Street Number:	Not reported
Generator Location Street 1:	650 W FREEDOM AVE
Generator Location Street 2:	Not reported
Generator Location City:	ORANGE
Generator Location State:	CA
Generator Location Zip:	92685
Generator Mail Street Number:	Not reported
Generator Mail Street 1:	4701 OAKPORT ST
Generator Mail Street 2:	Not reported
Generator Mail City:	OAKLAND
Generator Mail Zip:	90621
Generator Mail State:	CA
Generator Contact Company Name:	Not reported
Designated Facility EPA ID:	CAL000330453
Designated Facility Name:	Agritec Int Dba Cleantech Environmental
Designated Facility Mail Street Number:	5820
Designated Facility Mail Street 1:	Not reported
Designated Facility Mail Street 2:	MARTIN ROAD
Designated Facility Mail City:	IRWINDALE
Designated Facility Mail Zip:	91706
Designated Facility Mail State:	CA
Designated Facility Location Street Number:	5820
Designated Facility Location Street 1:	MARTIN ROAD
Designated Facility Location Street 2:	Not reported
Designated Facility Location City:	IRWINDALE
Designated Facility Location Zip:	91706
Designated Facility Location State:	CA
Designated Facility Contact Company Name:	Not reported
Manifest Residue Indicator:	N
Rejection Indicator:	N

Manifest Tracking Number:	030094887WAS
Last Updated Date:	20240206
Shipped Date:	20240205

DMHS SOCAL INC (Continued) **1028904201**

Received Date:	20240206
Manifest Status:	Signed
Submission Type:	DataImage5Copy
Origin Type:	Web
Generator EPA ID:	CAL000481917
Generator Name:	Dmhs Socal Inc
Generator Location Street Number:	Not reported
Generator Location Street 1:	650 W FREEDOM AVE
Generator Location Street 2:	Not reported
Generator Location City:	ORANGE
Generator Location State:	CA
Generator Location Zip:	92685
Generator Mail Street Number:	Not reported
Generator Mail Street 1:	4701 OAKPORT ST
Generator Mail Street 2:	Not reported
Generator Mail City:	OAKLAND
Generator Mail Zip:	90621
Generator Mail State:	CA
Generator Contact Company Name:	Not reported
Designated Facility EPA ID:	CAL000330453
Designated Facility Name:	Agritec Int Dba Cleantech Environmental
Designated Facility Mail Street Number:	5820
Designated Facility Mail Street 1:	Not reported
Designated Facility Mail Street 2:	MARTIN ROAD
Designated Facility Mail City:	IRWINDALE
Designated Facility Mail Zip:	91706
Designated Facility Mail State:	CA
Designated Facility Location Street Number:	5820
Designated Facility Location Street 1:	MARTIN ROAD
Designated Facility Location Street 2:	Not reported
Designated Facility Location City:	IRWINDALE
Designated Facility Location Zip:	91706
Designated Facility Location State:	CA
Designated Facility Contact Company Name:	Not reported
Manifest Residue Indicator:	N
Rejection Indicator:	N

Transporter:

Manifest Tracking Number:	030094887WAS
Transporter Line Number:	1
Transporter EPA ID:	CAR000330019
Transporter Name:	Cleantech Environmental, Inc

Waste Line:

Manifest Tracking Number:	030094887WAS
Waste Line Number:	1
U.S. DOT Hazardous Indicator:	N
U.S. DOT ID Number:	Not reported
U.S. DOT Description:	Not reported
Non-Hazardous Waste Description:	Non-Rcra Hazardous Waste Solid (Used Absorbent)
Number of Containers:	1
Container Type Code:	DM
Container Type Description:	Metal drums, barrels, kegs
Waste Quantity:	300
Quantity Unit of Measure Code:	P
Quantity Unit of Measure Description:	Pounds

DMHS SOCAL INC (Continued) **1028904201**

Waste Quantity, in Tons:	0.15
Acute Waste Quantity, in Tons:	0
Non-Acute Waste Quantity, in Tons:	0.15
Waste Quantity, in Kilograms:	136.0545
Acute Waste Quantity, in Kilograms:	0
Non-Acute Waste Quantity, in Kilorgrams:	136.0545
Management Method Code:	H141
Management Method Description:	STORAGE, BULKING AND/OR TRANSFER OFF SITE
Waste Residue Indicator:	N
Quantity Discrepancy Indicator:	N
Waste Type Discrepancy Indicator:	N
Waste Density:	Not reported
Waste Density Unit of Measure Code:	Not reported
Waste Density Unit of Measure Description:	Not reported
Form Code:	Not reported
Form Code Description:	Not reported
Source Code:	Not reported
Source Code Description:	Not reported
Waste Minimization Code:	Not reported
Waste Minimization Code Description:	Not reported
Consent Number:	Not reported
EPA Waste Indicator:	N
Federal Waste Codes:	Not reported
Quantity Haz Kg:	Not reported
Quantity Haz Tons:	Not reported
Quantity Non Haz Kg:	136.0545
Quantity Non Haz Tons:	0.15
State Waste Codes:	CA-352

H60 **C & TJ INCORPORATED DBA JJ FOLL COMPANY** **CA CERS HAZ WASTE** **S124863518**
South **650 W FREEDOM AVE** **CA HWTS** **N/A**
1/8-1/4 **ORANGE, CA 92865** **CA HAZNET**
0.191 mi. **CA CERS**
1007 ft. **Site 6 of 6 in cluster H**

Relative: **Lower**

Actual: **191 ft.**

CERS HAZ WASTE:

Name:	C&TJ INCORPORATED
Address:	650 W FREEDOM AVE
City,State,Zip:	ORANGE, CA 92865
Site ID:	612140
CERS ID:	10896031
CERS Description:	Hazardous Waste Generator

HWTS:

Name:	DMHS SOCAL INC
Address:	650 W FREEDOM AVE
Address 2:	Not reported
City,State,Zip:	ORANGE, CA 92685
EPA ID:	CAL000481917
Inactive Date:	Not reported
Create Date:	11/17/2023
Last Act Date:	Not reported
Mailing Name:	Not reported
Mailing Address:	4701 OAKPORT ST
Mailing Address 2:	Not reported
Mailing City,State,Zip:	OAKLAND, CA 946010000
Owner Name:	DMHS SOCAL INC

C & TJ INCORPORATED DBA JJ FOLL COMPANY (Continued) **S124863518**

Owner Address:	650 W FREEDOM AVENUE
Owner Address 2:	Not reported
Owner City,State,Zip:	ORANGE, CA 928650000
Owner Phone:	Not reported
Owner Fax:	Not reported
Contact Name:	LORRAINE B ESPIRITU
Contact Address:	4701 OAKPORT ST
Contact Address 2:	Not reported
City,State,Zip:	OAKLAND, CA 946010000
Contact Phone:	Not reported
Contact Fax:	Not reported
Facility Status:	Active
Facility Type:	Permanent
Category:	State
Latitude:	33.827345280000003
Longitude:	-117.85924335

Name:	C & TJ INCORPORATED DBA JJ FOLL COMPANY
Address:	650 W FREEDOM AVE
Address 2:	Not reported
City,State,Zip:	ORANGE, CA 92865
EPA ID:	CAL000314116
Inactive Date:	Not reported
Create Date:	12/08/2006
Last Act Date:	Not reported
Mailing Name:	Not reported
Mailing Address:	650 W FREEDOM AVE
Mailing Address 2:	Not reported
Mailing City,State,Zip:	ORANGE, CA 92865
Owner Name:	TIFFANY DANG
Owner Address:	6505 E WOODVIEW CIR.
Owner Address 2:	Not reported
Owner City,State,Zip:	ORANGE, CA 92869
Owner Phone:	Not reported
Owner Fax:	Not reported
Contact Name:	TIFFANY DANG
Contact Address:	650 W FREEDOM AVE
Contact Address 2:	Not reported
City,State,Zip:	ORANGE, CA 92865
Contact Phone:	Not reported
Contact Fax:	Not reported
Facility Status:	Active
Facility Type:	PERMANENT
Category:	STATE
Latitude:	33.827252
Longitude:	-117.85897

NAICS:

EPA ID:	CAL000314116
Create Date:	2006-12-08 11:43:41.247
NAICS Code:	336399
NAICS Description:	All Other Motor Vehicle Parts Manufacturing
Issued EPA ID Date:	2006-12-08 11:43:41.18300
Inactive Date:	Not reported
Facility Name:	C & TJ INCORPORATED DBA JJ FOLL COMPANY
Facility Address:	650 W FREEDOM AVE
Facility Address 2:	Not reported
Facility City:	ORANGE

C & TJ INCORPORATED DBA JJ FOLL COMPANY (Continued) **S124863518**

Facility County: Not reported
Facility State: CA
Facility Zip: 92865

HAZNET:
Name: C & TJ INCORPORATED DBA JJ FOLL COMPANY
Address: 650 W FREEDOM AVE
Address 2: Not reported
City,State,Zip: ORANGE, CA 92865
Contact: TIFFANY DANG
Telephone: 7149989920
Mailing Name: Not reported
Mailing Address: 650 W FREEDOM AVE

Year: 2019
Gepaid: CAL000314116
TSD EPA ID: AZR000520478
CA Waste Code: 343 - Unspecified organic liquid mixture
Disposal Method: H141 - Storage, Bulking, And/Or Transfer Off Site--No Treatment/Reovery (H010-H129) Or (H131-H135)
Tons: 0.56100

CERS:
Name: C&TJ INCORPORATED
Address: 650 W FREEDOM AVE
City,State,Zip: ORANGE, CA 92865
Site ID: 612140
CERS ID: 10896031
CERS Description: Chemical Storage Facilities

Evaluation:
Eval General Type: Compliance Evaluation Inspection
Eval Date: 03-09-2022
Violations Found: No
Eval Type: Routine done by local agency
Eval Notes: field verification
Eval Division: Orange City Fire Department
Eval Program: HMRRP
Eval Source: CERS,

Eval General Type: Compliance Evaluation Inspection
Eval Date: 04-05-2024
Violations Found: No
Eval Type: Routine done by local agency
Eval Notes: Onsite for a routine hazardous waste inspection. Consent to enter and inspect was granted by Rachel Gonzales, Safety and Risk Management Specialist. The facility generates the following hazardous wastes: - Waste absorbent - Waste aerosol cans - Used oil filters (metal) - Used oil - Waste coolant - Oily rags - Parts washer Observed facility, perimeter, hazardous waste storage area, and dumpster area. No indication of hazardous waste spillage, runoff, or illegal disposal was observed. On an ongoing basis, labels are required to have the following information: 1) the words "Hazardous Waste"; 2) name and address of generator; 3) hazardous properties; 4) physical state; 5) composition (contents); 6) accumulation start date. Emergency response

C & TJ INCORPORATED DBA JJ FOLL COMPANY (Continued) **S124863518**

plan in onsite. Employees are reported to be trained. Manifests were available for review. Facility has 45 employees. No hazardous waste violations were observed. Emailed a copy of the report to rgonzales@gncoinc.com.

Eval Division: Orange County Environmental Health
Eval Program: HW
Eval Source: CERS,

Affiliation:

Affiliation Type Desc: Document Preparer
Entity Name: Rachel Gonzales
Entity Title: Not reported
Affiliation Address: Not reported
Affiliation City: Not reported
Affiliation State: Not reported
Affiliation Country: Not reported
Affiliation Zip: Not reported
Affiliation Phone: ,

Affiliation Type Desc: Operator
Entity Name: DMHS Socal
Entity Title: Not reported
Affiliation Address: Not reported
Affiliation City: Not reported
Affiliation State: Not reported
Affiliation Country: Not reported
Affiliation Zip: Not reported
Affiliation Phone: (714) 213-9282,

Affiliation Type Desc: CUPA District
Entity Name: Orange County Env Health
Entity Title: Not reported
Affiliation Address: 1241 East Dyer RoadSuite 120
Affiliation City: Santa Ana
Affiliation State: CA
Affiliation Country: Not reported
Affiliation Zip: 92705-5611
Affiliation Phone: (714) 433-6406,

Affiliation Type Desc: Environmental Contact
Entity Name: Rachel Gonzales
Entity Title: Not reported
Affiliation Address: 6131 S Lincoln Court
Affiliation City: Fresno
Affiliation State: CA
Affiliation Country: Not reported
Affiliation Zip: 93725
Affiliation Phone: ,

Affiliation Type Desc: Facility Mailing Address
Entity Name: Mailing Address
Entity Title: Not reported
Affiliation Address: 650 W Freedom Ave
Affiliation City: ORANGE
Affiliation State: CA
Affiliation Country: Not reported
Affiliation Zip: 92865

C & TJ INCORPORATED DBA JJ FOLL COMPANY (Continued) **S124863518**

Affiliation Phone:	,
Affiliation Type Desc:	Identification Signer
Entity Name:	Rachel Gonzales
Entity Title:	Safety & Risk Management Specialist
Affiliation Address:	Not reported
Affiliation City:	Not reported
Affiliation State:	Not reported
Affiliation Country:	Not reported
Affiliation Zip:	Not reported
Affiliation Phone:	,
Affiliation Type Desc:	Legal Owner
Entity Name:	DHMS SoCal, Inc.
Entity Title:	Not reported
Affiliation Address:	4701 Oakport
Affiliation City:	Oakland
Affiliation State:	CA
Affiliation Country:	United States
Affiliation Zip:	94601
Affiliation Phone:	(714) 676-8750,
Affiliation Type Desc:	Parent Corporation
Entity Name:	DMHS-SOCAL
Entity Title:	Not reported
Affiliation Address:	Not reported
Affiliation City:	Not reported
Affiliation State:	Not reported
Affiliation Country:	Not reported
Affiliation Zip:	Not reported
Affiliation Phone:	,

F61 **SERICOL INC** **RCRA-SQG** **1000593463**
SSE **570 W FREEDOM AVE** **FINDS** **CAD982443509**
1/8-1/4 **ORANGE, CA 92865** **ECHO**
0.191 mi.
1009 ft. **Site 4 of 5 in cluster F**

Relative: **Lower**

Actual: **191 ft.**

RCRA Listings:

Date Form Received by Agency:	19910427
Handler Name:	Sericol Inc
Handler Address:	570 W Freedom Ave
Handler City,State,Zip:	ORANGE, CA 92865
EPA ID:	CAD982443509
Contact Name:	ENVIRONMENTAL MANAGER
Contact Address:	570 W FREEDOM AVE
Contact City,State,Zip:	ORANGE, CA 92665
Contact Telephone:	714-921-4833
Contact Fax:	Not reported
Contact Email:	Not reported
Contact Title:	Not reported
EPA Region:	09
Land Type:	Other
Federal Waste Generator Description:	Small Quantity Generator
Non-Notifier:	Not reported
Biennial Report Cycle:	Not reported
Accessibility:	Not reported

SERICOL INC (Continued) **1000593463**

Active Site Indicator:		Handler Activities
State District Owner:		Ca
State District:		4
Mailing Address:		570 W FREEDOM AVE
Mailing City,State,Zip:		ORANGE, CA 92865
Owner Name:	Sericol Inc	
Owner Type:		Private
Operator Name:	Not Required	
Operator Type:		Private
Short-Term Generator Activity:		No
Importer Activity:		No
Mixed Waste Generator:		No
Transporter Activity:		Yes
Transfer Facility Activity:		No
Recycler Activity with Storage:		No
Small Quantity On-Site Burner Exemption:		No
Smelting Melting and Refining Furnace Exemption:		No
Underground Injection Control:		No
Off-Site Waste Receipt:		No
Universal Waste Indicator:		No
Universal Waste Destination Facility:		No
Federal Universal Waste:		No
Active Site State-Reg Handler:		---
Federal Facility Indicator:		Not reported
Hazardous Secondary Material Indicator:		N
Sub-Part K Indicator:		Not reported
2018 GPRA Permit Baseline:		Not on the Baseline
2018 GPRA Renewals Baseline:		Not on the Baseline
202 GPRA Corrective Action Baseline:		No
Subject to Corrective Action Universe:		No
Non-TSDFs Where RCRA CA has Been Imposed Universe:		No
Corrective Action Priority Ranking:		No NCAPS ranking
Environmental Control Indicator:		No
Institutional Control Indicator:		No
Human Exposure Controls Indicator:		N/A
Groundwater Controls Indicator:		N/A
Significant Non-Complier Universe:		No
Unaddressed Significant Non-Complier Universe:		No
Addressed Significant Non-Complier Universe:		No
Significant Non-Complier With a Compliance Schedule Universe:		No
Financial Assurance Required:		Not reported
Handler Date of Last Change:		20020627
Recognized Trader-Importer:		No
Recognized Trader-Exporter:		No
Importer of Spent Lead Acid Batteries:		No
Exporter of Spent Lead Acid Batteries:		No
Recycler Activity Without Storage:		No
Manifest Broker:		No
Sub-Part P Indicator:		No

Handler - Owner Operator:

Owner/Operator Indicator:	Owner
Owner/Operator Name: SERICOL INC	
Legal Status:	Private
Date Became Current:	Not reported
Date Ended Current:	Not reported

SERICOL INC (Continued) **1000593463**

Owner/Operator Address: NOT REQUIRED
Owner/Operator City,State,Zip: NOT REQUIRED, ME 99999
Owner/Operator Telephone: 415-555-1212
Owner/Operator Telephone Ext: Not reported
Owner/Operator Fax: Not reported
Owner/Operator Email: Not reported

Owner/Operator Indicator: Operator
Owner/Operator Name: NOT REQUIRED
Legal Status: Private
Date Became Current: Not reported
Date Ended Current: Not reported
Owner/Operator Address: NOT REQUIRED
Owner/Operator City,State,Zip: NOT REQUIRED, ME 99999
Owner/Operator Telephone: 415-555-1212
Owner/Operator Telephone Ext: Not reported
Owner/Operator Fax: Not reported
Owner/Operator Email: Not reported

Historic Generators:
Receive Date: 19910427
Handler Name: SERICOL INC
Federal Waste Generator Description: Small Quantity Generator
State District Owner: Ca
Large Quantity Handler of Universal Waste: No
Recognized Trader Importer: No
Recognized Trader Exporter: No
Spent Lead Acid Battery Importer: No
Spent Lead Acid Battery Exporter: No
Current Record: Yes
Non Storage Recycler Activity: Not reported
Electronic Manifest Broker: Not reported

List of NAICS Codes and Descriptions:
NAICS Codes: No NAICS Codes Found

Facility Has Received Notices of Violations:
Violations: No Violations Found

Evaluation Action Summary:
Evaluations: No Evaluations Found

FINDS:
Registry ID: 110008278041

Click Here for FRS Facility Detail Report:

Environmental Interest/Information System:
The Resource Conservation and Recovery Act Information System (RCRAInfo) is EPA's comprehensive information system in support of the Resource Conservation and Recovery Act (RCRA) of 1976 and the Hazardous and Solid Waste Amendments (HSWA) of 1984. It tracks many types of information about generators, transporters, treaters, storers, and disposers of hazardous waste.

SERICOL INC (Continued) **1000593463**

Click this hyperlink while viewing on your computer to access additional FINDS: detail in the EDR Site Report.

ECHO:
Envid: 1000593463
Registry ID: 110008278041

DFR URL:
Name: SERICOL INC
Address: 570 W FREEDOM AVE
City,State,Zip: ORANGE, CA 92865

F62 **WATER HEATER MAN INC** **RCRA NonGen / NLR** **1024805763**
SSE **570 W FREEDOM AVE** **CAL000265431**
1/8-1/4 **ORANGE, CA 92865**
0.191 mi.
1009 ft. **Site 5 of 5 in cluster F**

Relative: **Lower**
Actual: **191 ft.**

RCRA Listings:

Date Form Received by Agency:	20210520
Handler Name:	Water Heater Man Inc
Handler Address:	570 W Freedom Ave
Handler City,State,Zip:	ORANGE, CA 92865
EPA ID:	CAL000265431
Contact Name:	TOMAS GUERRA
Contact Address:	570 W FREEDOM AVE
Contact City,State,Zip:	ORANGE, CA 92865
Contact Telephone:	714-282-7098
Contact Fax:	714-282-5336
Contact Email:	ACCOUNTING@WATERHEATERMANINC.COM
Contact Title:	Not reported
EPA Region:	09
Land Type:	Not reported
Federal Waste Generator Description:	Not a generator, verified
Non-Notifier:	Not reported
Biennial Report Cycle:	Not reported
Accessibility:	Not reported
Active Site Indicator:	Not reported
State District Owner:	Not reported
State District:	Not reported
Mailing Address:	570 W FREEDOM AVE
Mailing City,State,Zip:	ORANGE, CA 92865-0000
Owner Name:	Not reported
Owner Type:	Not reported
Operator Name:	Water Heater Man Inc
Operator Type:	Other
Short-Term Generator Activity:	No
Importer Activity:	No
Mixed Waste Generator:	No
Transporter Activity:	No
Transfer Facility Activity:	No
Recycler Activity with Storage:	No
Small Quantity On-Site Burner Exemption:	No
Smelting Melting and Refining Furnace Exemption:	No
Underground Injection Control:	No
Off-Site Waste Receipt:	No
Universal Waste Indicator:	No

WATER HEATER MAN INC (Continued) **1024805763**

Universal Waste Destination Facility:	No
Federal Universal Waste:	No
Active Site State-Reg Handler:	---
Federal Facility Indicator:	Not reported
Hazardous Secondary Material Indicator:	N
Sub-Part K Indicator:	Not reported
2018 GPRA Permit Baseline:	Not on the Baseline
2018 GPRA Renewals Baseline:	Not on the Baseline
202 GPRA Corrective Action Baseline:	No
Subject to Corrective Action Universe:	No
Non-TSDFs Where RCRA CA has Been Imposed Universe:	No
Corrective Action Priority Ranking:	No NCAPS ranking
Environmental Control Indicator:	No
Institutional Control Indicator:	No
Human Exposure Controls Indicator:	N/A
Groundwater Controls Indicator:	N/A
Significant Non-Complier Universe:	No
Unaddressed Significant Non-Complier Universe:	No
Addressed Significant Non-Complier Universe:	No
Significant Non-Complier With a Compliance Schedule Universe:	No
Financial Assurance Required:	Not reported
Handler Date of Last Change:	20210521
Recognized Trader-Importer:	No
Recognized Trader-Exporter:	No
Importer of Spent Lead Acid Batteries:	No
Exporter of Spent Lead Acid Batteries:	No
Recycler Activity Without Storage:	No
Manifest Broker:	No
Sub-Part P Indicator:	No

Handler - Owner Operator:

Owner/Operator Indicator:	Operator
Owner/Operator Name: WATER HEATER MAN INC	
Legal Status:	Other
Date Became Current:	Not reported
Date Ended Current:	Not reported
Owner/Operator Address:	570 W FREEDOM AVE
Owner/Operator City,State,Zip:	ORANGE, CA 92865
Owner/Operator Telephone:	Not reported
Owner/Operator Telephone Ext:	Not reported
Owner/Operator Fax:	Not reported
Owner/Operator Email:	Not reported

Owner/Operator Indicator:	Owner
Owner/Operator Name: WATER HEATER MAN INC	
Legal Status:	Other
Date Became Current:	Not reported
Date Ended Current:	Not reported
Owner/Operator Address:	570 W FREEDOM AVE
Owner/Operator City,State,Zip:	ORANGE, CA 92865-0000
Owner/Operator Telephone:	714-282-7098
Owner/Operator Telephone Ext:	Not reported
Owner/Operator Fax:	Not reported
Owner/Operator Email:	Not reported

Owner/Operator Indicator:	Operator

WATER HEATER MAN INC (Continued) **1024805763**

Owner/Operator Name: JIM GREEN
Legal Status: Other
Date Became Current: Not reported
Date Ended Current: Not reported
Owner/Operator Address: 570 W FREEDOM AVE
Owner/Operator City,State,Zip: ORANGE, CA 92865
Owner/Operator Telephone: 800-372-1800
Owner/Operator Telephone Ext: Not reported
Owner/Operator Fax: Not reported
Owner/Operator Email: Not reported

Historic Generators:
Receive Date: 20210520
Handler Name: WATER HEATER MAN INC
Federal Waste Generator Description: Not a generator, verified
State District Owner: Not reported
Large Quantity Handler of Universal Waste: No
Recognized Trader Importer: No
Recognized Trader Exporter: No
Spent Lead Acid Battery Importer: No
Spent Lead Acid Battery Exporter: No
Current Record: Yes
Non Storage Recycler Activity: No
Electronic Manifest Broker: No

Receive Date: 20030127
Handler Name: WATER HEATER MAN INC
Federal Waste Generator Description: Not a generator, verified
State District Owner: Not reported
Large Quantity Handler of Universal Waste: No
Recognized Trader Importer: No
Recognized Trader Exporter: No
Spent Lead Acid Battery Importer: No
Spent Lead Acid Battery Exporter: No
Current Record: No
Non Storage Recycler Activity: Not reported
Electronic Manifest Broker: Not reported

List of NAICS Codes and Descriptions:
NAICS Code: 23511
NAICS Description: Plumbing, Heating, And Air-Conditioning Contractors

Facility Has Received Notices of Violations:
Violations: No Violations Found

Evaluation Action Summary:
Evaluations: No Evaluations Found

K63 **830 W CRYSTAL VIEW AVE** **RCRA NonGen / NLR** **1025828244**
NNW **830 W CRYSTAL VIEW AVE** **E MANIFEST** **CAC003007797**
1/8-1/4 **ORANGE, CA 92865**
0.192 mi.
1016 ft. **Site 5 of 6 in cluster K**

Relative: **Higher**

Actual: **204 ft.**

RCRA Listings:

Date Form Received by Agency:		20190328
Handler Name:		830 W Crystal View Ave
Handler Address:		830 W Crystal View Ave
Handler City,State,Zip:		ORANGE, CA 92865-2132
EPA ID:		CAC003007797
Contact Name:		ESTELA & GEORGE ESPINOZA
Contact Address:		830 W CRYSTAL VIEW AVE
Contact City,State,Zip:		ORANGE, CA 92865-2132
Contact Telephone:		714-336-4448
Contact Fax:		Not reported
Contact Email:		NANCYRUIZ@ALLIANCE-ENVIRO.COM
Contact Title:		Not reported
EPA Region:		09
Land Type:		Not reported
Federal Waste Generator Description:		Not a generator, verified
Non-Notifier:		Not reported
Biennial Report Cycle:		Not reported
Accessibility:		Not reported
Active Site Indicator:		Not reported
State District Owner:		Not reported
State District:		Not reported
Mailing Address:		830 W CRYSTAL VIEW AVE
Mailing City,State,Zip:		ORANGE, CA 92865-2132
Owner Name:	Estela & George Espinoza	
Owner Type:		Other
Operator Name:	Estela & George Espinoza	
Operator Type:		Other
Short-Term Generator Activity:		No
Importer Activity:		No
Mixed Waste Generator:		No
Transporter Activity:		No
Transfer Facility Activity:		No
Recycler Activity with Storage:		No
Small Quantity On-Site Burner Exemption:		No
Smelting Melting and Refining Furnace Exemption:		No
Underground Injection Control:		No
Off-Site Waste Receipt:		No
Universal Waste Indicator:		No
Universal Waste Destination Facility:		No
Federal Universal Waste:		No
Active Site State-Reg Handler:		---
Federal Facility Indicator:		Not reported
Hazardous Secondary Material Indicator:		N
Sub-Part K Indicator:		Not reported
2018 GPRA Permit Baseline:		Not on the Baseline
2018 GPRA Renewals Baseline:		Not on the Baseline
202 GPRA Corrective Action Baseline:		No
Subject to Corrective Action Universe:		No
Non-TSDFs Where RCRA CA has Been Imposed Universe:		No
Corrective Action Priority Ranking:		No NCAPS ranking
Environmental Control Indicator:		No
Institutional Control Indicator:		No

830 W CRYSTAL VIEW AVE (Continued) **1025828244**

Human Exposure Controls Indicator:	N/A
Groundwater Controls Indicator:	N/A
Significant Non-Complier Universe:	No
Unaddressed Significant Non-Complier Universe:	No
Addressed Significant Non-Complier Universe:	No
Significant Non-Complier With a Compliance Schedule Universe:	No
Financial Assurance Required:	Not reported
Handler Date of Last Change:	20241211
Recognized Trader-Importer:	No
Recognized Trader-Exporter:	No
Importer of Spent Lead Acid Batteries:	No
Exporter of Spent Lead Acid Batteries:	No
Recycler Activity Without Storage:	No
Manifest Broker:	No
Sub-Part P Indicator:	No

Handler - Owner Operator:

Owner/Operator Indicator:	Owner
Owner/Operator Name:	ESTELA & GEORGE ESPINOZA
Legal Status:	Other
Date Became Current:	Not reported
Date Ended Current:	Not reported
Owner/Operator Address:	830 W CRYSTAL VIEW AVE
Owner/Operator City,State,Zip:	ORANGE, CA 92865-2132
Owner/Operator Telephone:	714-336-4448
Owner/Operator Telephone Ext:	Not reported
Owner/Operator Fax:	Not reported
Owner/Operator Email:	Not reported

Owner/Operator Indicator:	Operator
Owner/Operator Name:	ESTELA & GEORGE ESPINOZA
Legal Status:	Other
Date Became Current:	Not reported
Date Ended Current:	Not reported
Owner/Operator Address:	830 W CRYSTAL VIEW AVE
Owner/Operator City,State,Zip:	ORANGE, CA 92865-2132
Owner/Operator Telephone:	714-336-4448
Owner/Operator Telephone Ext:	Not reported
Owner/Operator Fax:	Not reported
Owner/Operator Email:	Not reported

Historic Generators:

Receive Date:	20190328
Handler Name: 830 W CRYSTAL VIEW AVE	
Federal Waste Generator Description:	Not a generator, verified
State District Owner:	Not reported
Large Quantity Handler of Universal Waste:	No
Recognized Trader Importer:	No
Recognized Trader Exporter:	No
Spent Lead Acid Battery Importer:	No
Spent Lead Acid Battery Exporter:	No
Current Record:	Yes
Non Storage Recycler Activity:	No
Electronic Manifest Broker:	No

830 W CRYSTAL VIEW AVE (Continued) **1025828244**

List of NAICS Codes and Descriptions:
NAICS Code: 56299
NAICS Description: All Other Waste Management Services

Facility Has Received Notices of Violations:
Violations: No Violations Found

Evaluation Action Summary:
Evaluations: No Evaluations Found

E MANIFEST:

Manifest Tracking Number:	019642059JJK
Last Updated Date:	20191113
Shipped Date:	20190401
Received Date:	20190415
Manifest Status:	Signed
Submission Type:	DataImage5Copy
Origin Type:	Web
Generator EPA ID:	CAC003007797
Generator Name:	Estela & George Espinoza
Generator Location Street Number:	Not reported
Generator Location Street 1:	830 W CRYSTAL VIEW AVE
Generator Location Street 2:	Not reported
Generator Location City:	ORANGE
Generator Location State:	CA
Generator Location Zip:	92865-2132
Generator Mail Street Number:	Not reported
Generator Mail Street 1:	830 W CRYSTAL VIEW AVE
Generator Mail Street 2:	Not reported
Generator Mail City:	ORANGE
Generator Mail Zip:	92865-2132
Generator Mail State:	CA
Generator Contact Company Name:	Not reported
Designated Facility EPA ID:	AZR000520882
Designated Facility Name:	La Paz County Regional Landfill
Designated Facility Mail Street Number:	Not reported
Designated Facility Mail Street 1:	MILE POST 128
Designated Facility Mail Street 2:	26999 HIGHWAY 95
Designated Facility Mail City:	PARKER
Designated Facility Mail Zip:	85344
Designated Facility Mail State:	AZ
Designated Facility Location Street Number:	Not reported
Designated Facility Location Street 1:	26999 HIGHWAY 95
Designated Facility Location Street 2:	Not reported
Designated Facility Location City:	PARKER
Designated Facility Location Zip:	85344
Designated Facility Location State:	AZ
Designated Facility Contact Company Name:	Not reported
Manifest Residue Indicator:	N
Rejection Indicator:	N

Transporter:

Manifest Tracking Number:	019642059JJK
Transporter Line Number:	1

830 W CRYSTAL VIEW AVE (Continued) **1025828244**

Transporter EPA ID: CAL000160111
Transporter Name: Alliance Environmental Group Llc

Manifest Tracking Number: 019642059JJK
Transporter Line Number: 2
Transporter EPA ID: CAR000049064
Transporter Name: E C T I

Waste Line:
Manifest Tracking Number: 019642059JJK
Waste Line Number: 1
U.S. DOT Hazardous Indicator: Y
U.S. DOT ID Number: NA2212
U.S. DOT Description: Rq. Na2212, Asbestos, 9, Pgiii
Non-Hazardous Waste Description: Not reported
Number of Containers: 20
Container Type Code: BA
Container Type Description: Burlap, cloth, paper, or plastic bags
Waste Quantity: 2
Quantity Unit of Measure Code: Y
Quantity Unit of Measure Description: Cubic Yards
Waste Quantity, in Tons: 1.68
Acute Waste Quantity, in Tons: 0
Non-Acute Waste Quantity, in Tons: 1.68
Waste Quantity, in Kilograms: 1523.8104
Acute Waste Quantity, in Kilograms: 0
Non-Acute Waste Quantity, in Kilorgrams: 1523.8104
Management Method Code: H132
Management Method Description: LANDFILL (WITH PRIOR TREATMENT AND/OR STABILIZATION)
Waste Residue Indicator: N
Quantity Discrepancy Indicator: N
Waste Type Discrepancy Indicator: N
Waste Density: Not reported
Waste Density Unit of Measure Code: Not reported
Waste Density Unit of Measure Description: Not reported
Form Code: Not reported
Form Code Description: Not reported
Source Code: Not reported
Source Code Description: Not reported
Waste Minimization Code: Not reported
Waste Minimization Code Description: Not reported
Consent Number: Not reported
EPA Waste Indicator: N
Federal Waste Codes: Not reported
Quantity Haz Kg: 0
Quantity Haz Tons: 0
Quantity Non Haz Kg: 1523.8104
Quantity Non Haz Tons: 1.68
State Waste Codes: CA-151

L64 **DURATECH INDUSTRIES INC** **RCRA-SQG** **1001967686**
South **630 W FREEDOM AVE** **FINDS** **CAR000072009**
1/8-1/4 **ORANGE, CA 92865** **ECHO**
0.194 mi. **E MANIFEST**
1025 ft. **Site 1 of 2 in cluster L** **CA CIWQS**

Relative: **Lower**
Actual: **191 ft.**

RCRA Listings:

Date Form Received by Agency:		20000428
Handler Name:		Duratech Industries Inc
Handler Address:		630 W Freedom Ave
Handler City,State,Zip:		ORANGE, CA 92865-2537
EPA ID:		CAR000072009
Contact Name:		JAMES TAYLOR
Contact Address:		630 W FREEDOM AVE
Contact City,State,Zip:		ORANGE, CA 92865-2537
Contact Telephone:		714-283-5300
Contact Fax:		Not reported
Contact Email:		Not reported
Contact Title:		Not reported
EPA Region:		09
Land Type:		Private
Federal Waste Generator Description:		Small Quantity Generator
Non-Notifier:		Not reported
Biennial Report Cycle:		Not reported
Accessibility:		Not reported
Active Site Indicator:		Handler Activities
State District Owner:		Not reported
State District:		Not reported
Mailing Address:		630 W FREEDOM AVE
Mailing City,State,Zip:		ORANGE, CA 92865-2537
Owner Name:	Saundra Taylor	
Owner Type:		Private
Operator Name:	Not reported	
Operator Type:		Not reported
Short-Term Generator Activity:		No
Importer Activity:		No
Mixed Waste Generator:		No
Transporter Activity:		No
Transfer Facility Activity:		No
Recycler Activity with Storage:		No
Small Quantity On-Site Burner Exemption:		No
Smelting Melting and Refining Furnace Exemption:		No
Underground Injection Control:		No
Off-Site Waste Receipt:		No
Universal Waste Indicator:		No
Universal Waste Destination Facility:		No
Federal Universal Waste:		No
Active Site State-Reg Handler:		---
Federal Facility Indicator:		Not reported
Hazardous Secondary Material Indicator:		N
Sub-Part K Indicator:		Not reported
2018 GPRA Permit Baseline:		Not on the Baseline
2018 GPRA Renewals Baseline:		Not on the Baseline
202 GPRA Corrective Action Baseline:		No
Subject to Corrective Action Universe:		No
Non-TSDFs Where RCRA CA has Been Imposed Universe:		No
Corrective Action Priority Ranking:		No NCAPS ranking
Environmental Control Indicator:		No
Institutional Control Indicator:		No

DURATECH INDUSTRIES INC (Continued) **1001967686**

Human Exposure Controls Indicator:	N/A
Groundwater Controls Indicator:	N/A
Significant Non-Complier Universe:	No
Unaddressed Significant Non-Complier Universe:	No
Addressed Significant Non-Complier Universe:	No
Significant Non-Complier With a Compliance Schedule Universe:	No
Financial Assurance Required:	Not reported
Handler Date of Last Change:	20021007
Recognized Trader-Importer:	No
Recognized Trader-Exporter:	No
Importer of Spent Lead Acid Batteries:	No
Exporter of Spent Lead Acid Batteries:	No
Recycler Activity Without Storage:	No
Manifest Broker:	No
Sub-Part P Indicator:	No

Hazardous Waste Summary:

Waste Code:	D001
Waste Description:	Ignitable Waste
Waste Code:	D002
Waste Description:	Corrosive Waste

Handler - Owner Operator:

Owner/Operator Indicator:	Owner
Owner/Operator Name: SAUNDRA TAYLOR	
Legal Status:	Private
Date Became Current:	Not reported
Date Ended Current:	Not reported
Owner/Operator Address:	630 W FREEDOM AVE
Owner/Operator City,State,Zip:	ORANGE, CA 92865-2537
Owner/Operator Telephone:	714-283-5300
Owner/Operator Telephone Ext:	Not reported
Owner/Operator Fax:	Not reported
Owner/Operator Email:	Not reported

Historic Generators:

Receive Date:	20000428
Handler Name: DURATECH INDUSTRIES INC	
Federal Waste Generator Description:	Small Quantity Generator
State District Owner:	Not reported
Large Quantity Handler of Universal Waste:	No
Recognized Trader Importer:	No
Recognized Trader Exporter:	No
Spent Lead Acid Battery Importer:	No
Spent Lead Acid Battery Exporter:	No
Current Record:	Yes
Non Storage Recycler Activity:	Not reported
Electronic Manifest Broker:	Not reported

List of NAICS Codes and Descriptions:

NAICS Codes:	No NAICS Codes Found

DURATECH INDUSTRIES INC (Continued) **1001967686**

Facility Has Received Notices of Violations:
Violations: No Violations Found

Evaluation Action Summary:
Evaluations: No Evaluations Found

FINDS:
Registry ID: 110002936271

Click Here for FRS Facility Detail Report:

Environmental Interest/Information System:
The Resource Conservation and Recovery Act Information System (RCRAInfo) is EPA's comprehensive information system in support of the Resource Conservation and Recovery Act (RCRA) of 1976 and the Hazardous and Solid Waste Amendments (HSWA) of 1984. It tracks many types of information about generators, transporters, treaters, storers, and disposers of hazardous waste.
California's Hazardous Waste Tracking System Data Mart (HWTS-DATAMART) provides information on hazardous waste shipments for generators, transporters, and treatment, storage, and disposal facilities.

Click this hyperlink while viewing on your computer to access additional FINDS: detail in the EDR Site Report.

ECHO:
Envid: 1001967686
Registry ID: 110002936271

DFR URL:
Name: DURATECH INDUSTRIES INC
Address: 630 W FREEDOM AVE
City,State,Zip: ORANGE, CA 92865

E MANIFEST:

Manifest Tracking Number:	006594696GBF
Last Updated Date:	20201124
Shipped Date:	20201029
Received Date:	20201113
Manifest Status:	Signed
Submission Type:	DataImage5Copy
Origin Type:	Web
Generator EPA ID:	CAR000072009
Generator Name:	Duratech Industries Inc
Generator Location Street Number:	Not reported
Generator Location Street 1:	630 W FREEDOM AVE
Generator Location Street 2:	Not reported
Generator Location City:	ORANGE
Generator Location State:	CA
Generator Location Zip:	92865-2537
Generator Mail Street Number:	Not reported
Generator Mail Street 1:	630 W FREEDOM AVE
Generator Mail Street 2:	Not reported
Generator Mail City:	ORANGE
Generator Mail Zip:	92865-2537

DURATECH INDUSTRIES INC (Continued) **1001967686**

Generator Mail State:	CA
Generator Contact Company Name:	Not reported
Designated Facility EPA ID:	SCD036275626
Designated Facility Name:	Not reported
Designated Facility Mail Street Number:	Not reported
Designated Facility Mail Street 1:	Not reported
Designated Facility Mail Street 2:	PO BOX 1755
Designated Facility Mail City:	SUMTER
Designated Facility Mail Zip:	29151
Designated Facility Mail State:	SC
Designated Facility Location Street Number:	Not reported
Designated Facility Location Street 1:	755 INDUSTRIAL BLVD
Designated Facility Location Street 2:	Not reported
Designated Facility Location City:	SUMTER
Designated Facility Location Zip:	29150-6705
Designated Facility Location State:	SC
Designated Facility Contact Company Name:	Giant Resource Recovery Sumter Inc
Manifest Residue Indicator:	N
Rejection Indicator:	N

Transporter:

Manifest Tracking Number:	006594696GBF
Transporter Line Number:	1
Transporter EPA ID:	ILR000130062
Transporter Name:	Heritage Crystal Clean Llc

Manifest Tracking Number:	006594696GBF
Transporter Line Number:	2
Transporter EPA ID:	NJD986607380
Transporter Name:	Maumee Express Inc

Waste Line:

Manifest Tracking Number:	006594696GBF
Waste Line Number:	1
U.S. DOT Hazardous Indicator:	Y
U.S. DOT ID Number:	UN1263
U.S. DOT Description:	Rq,Un1263, Waste Paint Related Material, 3, Pg Ii, (F003, F005,D001,D007,D008,D035) Erg # 128
Non-Hazardous Waste Description:	Not reported
Number of Containers:	1
Container Type Code:	DM
Container Type Description:	Metal drums, barrels, kegs
Waste Quantity:	400
Quantity Unit of Measure Code:	P
Quantity Unit of Measure Description:	Pounds
Waste Quantity, in Tons:	0.2
Acute Waste Quantity, in Tons:	0
Non-Acute Waste Quantity, in Tons:	0.2
Waste Quantity, in Kilograms:	181.406
Acute Waste Quantity, in Kilograms:	0
Non-Acute Waste Quantity, in Kilorgrams:	181.406
Management Method Code:	H061
Management Method Description:	FUEL BLENDING
Waste Residue Indicator:	N
Quantity Discrepancy Indicator:	N
Waste Type Discrepancy Indicator:	N

DURATECH INDUSTRIES INC (Continued) **1001967686**

Waste Density:	Not reported
Waste Density Unit of Measure Code:	Not reported
Waste Density Unit of Measure Description:	Not reported
Form Code:	Not reported
Form Code Description:	Not reported
Source Code:	Not reported
Source Code Description:	Not reported
Waste Minimization Code:	Not reported
Waste Minimization Code Description:	Not reported
Consent Number:	Not reported
EPA Waste Indicator:	Y
Federal Waste Codes:	D001, D007, D008, D035, F003, F005
Quantity Haz Kg:	181.406
Quantity Haz Tons:	0.2
Quantity Non Haz Kg:	0
Quantity Non Haz Tons:	0
State Waste Codes:	Not reported

CIWQS:

Name:	Duratech Industries Inc
Address:	630 W FREEDOM AVE
City,State,Zip:	ORANGE, CA 92865
Agency:	Duratech Industries Inc
Agency Address:	630 W Freedom Ave, Orange, CA 92865
Place/Project Type:	Industrial - Chemicals and Chemical Preparations, NEC
SIC/NAICS:	2899
Region:	8
Program:	INDSTW
Regulatory Measure Status:	Terminated
Regulatory Measure Type:	Storm water industrial
Order Number:	2014-0057-DWQ
WDID:	8 30I013326
NPDES Number:	CAS000001
Adoption Date:	Not reported
Effective Date:	08/05/1997
Termination Date:	08/23/2005
Expiration/Review Date:	Not reported
Design Flow:	Not reported
Major/Minor:	Not reported
Complexity:	Not reported
TTWQ:	Not reported
Enforcement Actions within 5 years:	0
Violations within 5 years:	0
Latitude:	33.82735
Longitude:	-117.85881

K65 **747 W CRYSTAL VIEW AVE** **RCRA NonGen / NLR** **1026471689**
NNW **747 W CRYSTAL VIEW AVE** **E MANIFEST** **CAC003077287**
1/8-1/4 **ORANGE, CA 92865**
0.201 mi.
1062 ft. **Site 6 of 6 in cluster K**

Relative:
Higher

Actual:
205 ft.

RCRA Listings:

Date Form Received by Agency:	20200731
Handler Name:	747 W Crystal View Ave
Handler Address:	747 W Crystal View Ave
Handler City,State,Zip:	ORANGE, CA 92865

747 W CRYSTAL VIEW AVE (Continued) **1026471689**

EPA ID:		CAC003077287
Contact Name:		ALEX MENDOZA
Contact Address:		747 W CRYSTAL VIEW AVE
Contact City,State,Zip:		ORANGE, CA 92865
Contact Telephone:		714-227-4067
Contact Fax:		Not reported
Contact Email:		ANAB@PWSEI.COM
Contact Title:		Not reported
EPA Region:		09
Land Type:		Not reported
Federal Waste Generator Description:		Not a generator, verified
Non-Notifier:		Not reported
Biennial Report Cycle:		Not reported
Accessibility:		Not reported
Active Site Indicator:		Not reported
State District Owner:		Not reported
State District:		Not reported
Mailing Address:		747 W CRYSTAL VIEW AVE
Mailing City,State,Zip:		ORANGE, CA 92865
Owner Name:	Alex Mendoza	
Owner Type:		Other
Operator Name:	Alex Mendoza	
Operator Type:		Other
Short-Term Generator Activity:		No
Importer Activity:		No
Mixed Waste Generator:		No
Transporter Activity:		No
Transfer Facility Activity:		No
Recycler Activity with Storage:		No
Small Quantity On-Site Burner Exemption:		No
Smelting Melting and Refining Furnace Exemption:		No
Underground Injection Control:		No
Off-Site Waste Receipt:		No
Universal Waste Indicator:		No
Universal Waste Destination Facility:		No
Federal Universal Waste:		No
Active Site State-Reg Handler:		---
Federal Facility Indicator:		Not reported
Hazardous Secondary Material Indicator:		N
Sub-Part K Indicator:		Not reported
2018 GPRA Permit Baseline:		Not on the Baseline
2018 GPRA Renewals Baseline:		Not on the Baseline
202 GPRA Corrective Action Baseline:		No
Subject to Corrective Action Universe:		No
Non-TSDFs Where RCRA CA has Been Imposed Universe:		No
Corrective Action Priority Ranking:		No NCAPS ranking
Environmental Control Indicator:		No
Institutional Control Indicator:		No
Human Exposure Controls Indicator:		N/A
Groundwater Controls Indicator:		N/A
Significant Non-Complier Universe:		No
Unaddressed Significant Non-Complier Universe:		No
Addressed Significant Non-Complier Universe:		No
Significant Non-Complier With a Compliance Schedule Universe:		No
Financial Assurance Required:		Not reported
Handler Date of Last Change:		20241211
Recognized Trader-Importer:		No

747 W CRYSTAL VIEW AVE (Continued) **1026471689**

Recognized Trader-Exporter:	No
Importer of Spent Lead Acid Batteries:	No
Exporter of Spent Lead Acid Batteries:	No
Recycler Activity Without Storage:	No
Manifest Broker:	No
Sub-Part P Indicator:	No

Handler - Owner Operator:

Owner/Operator Indicator:	Operator
Owner/Operator Name: ALEX MENDOZA	
Legal Status:	Other
Date Became Current:	Not reported
Date Ended Current:	Not reported
Owner/Operator Address:	747 W CRYSTAL VIEW AVE
Owner/Operator City,State,Zip:	ORANGE, CA 92865
Owner/Operator Telephone:	714-227-4067
Owner/Operator Telephone Ext:	Not reported
Owner/Operator Fax:	Not reported
Owner/Operator Email:	Not reported

Owner/Operator Indicator:	Owner
Owner/Operator Name: ALEX MENDOZA	
Legal Status:	Other
Date Became Current:	Not reported
Date Ended Current:	Not reported
Owner/Operator Address:	747 W CRYSTAL VIEW AVE
Owner/Operator City,State,Zip:	ORANGE, CA 92865
Owner/Operator Telephone:	714-227-4067
Owner/Operator Telephone Ext:	Not reported
Owner/Operator Fax:	Not reported
Owner/Operator Email:	Not reported

Historic Generators:

Receive Date:	20200731
Handler Name: 747 W CRYSTAL VIEW AVE	
Federal Waste Generator Description:	Not a generator, verified
State District Owner:	Not reported
Large Quantity Handler of Universal Waste:	No
Recognized Trader Importer:	No
Recognized Trader Exporter:	No
Spent Lead Acid Battery Importer:	No
Spent Lead Acid Battery Exporter:	No
Current Record:	Yes
Non Storage Recycler Activity:	No
Electronic Manifest Broker:	No

List of NAICS Codes and Descriptions:

NAICS Code:	56299
NAICS Description:	All Other Waste Management Services

Facility Has Received Notices of Violations:

Violations:	No Violations Found

747 W CRYSTAL VIEW AVE (Continued) **1026471689**

Evaluation Action Summary:
Evaluations: No Evaluations Found

E MANIFEST:

Manifest Tracking Number:	019797445JJK
Last Updated Date:	20200910
Shipped Date:	20200817
Received Date:	20200831
Manifest Status:	Signed
Submission Type:	DataImage5Copy
Origin Type:	Web
Generator EPA ID:	CAC003077287
Generator Name:	Alex Mendoza
Generator Location Street Number:	Not reported
Generator Location Street 1:	747 W CRYSTAL VIEW AVE
Generator Location Street 2:	Not reported
Generator Location City:	ORANGE
Generator Location State:	CA
Generator Location Zip:	92865
Generator Mail Street Number:	Not reported
Generator Mail Street 1:	747 W CRYSTAL VIEW AVE
Generator Mail Street 2:	Not reported
Generator Mail City:	ORANGE
Generator Mail Zip:	92865
Generator Mail State:	CA
Generator Contact Company Name:	Not reported
Designated Facility EPA ID:	AZR000520882
Designated Facility Name:	La Paz County Landfill
Designated Facility Mail Street Number:	Not reported
Designated Facility Mail Street 1:	Not reported
Designated Facility Mail Street 2:	26999 HIGHWAY 95
Designated Facility Mail City:	PARKER
Designated Facility Mail Zip:	85344
Designated Facility Mail State:	AZ
Designated Facility Location Street Number:	Not reported
Designated Facility Location Street 1:	26999 HIGHWAY 95
Designated Facility Location Street 2:	Not reported
Designated Facility Location City:	PARKER
Designated Facility Location Zip:	85344
Designated Facility Location State:	AZ
Designated Facility Contact Company Name:	Not reported
Manifest Residue Indicator:	N
Rejection Indicator:	N

Manifest Tracking Number:	019797301JJK
Last Updated Date:	20200901
Shipped Date:	20200804
Received Date:	20200820
Manifest Status:	Signed
Submission Type:	DataImage5Copy
Origin Type:	Web
Generator EPA ID:	CAC003077287
Generator Name:	Alex Mendoza
Generator Location Street Number:	Not reported
Generator Location Street 1:	747 W CRYSTAL VIEW AVE

747 W CRYSTAL VIEW AVE (Continued) **1026471689**

Generator Location Street 2:	Not reported
Generator Location City:	ORANGE
Generator Location State:	CA
Generator Location Zip:	92865
Generator Mail Street Number:	Not reported
Generator Mail Street 1:	747 W CRYSTAL VIEW AVE
Generator Mail Street 2:	Not reported
Generator Mail City:	ORANGE
Generator Mail Zip:	92865
Generator Mail State:	CA
Generator Contact Company Name:	Not reported
Designated Facility EPA ID:	AZR000520882
Designated Facility Name:	La Paz County Landfill
Designated Facility Mail Street Number:	Not reported
Designated Facility Mail Street 1:	Not reported
Designated Facility Mail Street 2:	26999 HIGHWAY 95
Designated Facility Mail City:	PARKER
Designated Facility Mail Zip:	85344
Designated Facility Mail State:	AZ
Designated Facility Location Street Number:	Not reported
Designated Facility Location Street 1:	26999 HIGHWAY 95
Designated Facility Location Street 2:	Not reported
Designated Facility Location City:	PARKER
Designated Facility Location Zip:	85344
Designated Facility Location State:	AZ
Designated Facility Contact Company Name:	Not reported
Manifest Residue Indicator:	N
Rejection Indicator:	N

Transporter:

Manifest Tracking Number:	019797301JJK
Transporter Line Number:	1
Transporter EPA ID:	CAR000050815
Transporter Name:	P W Stephens Environmental Inc
Manifest Tracking Number:	019797301JJK
Transporter Line Number:	2
Transporter EPA ID:	CAR000049064
Transporter Name:	E C T I

Waste Line:

Manifest Tracking Number:	019797301JJK
Waste Line Number:	1
U.S. DOT Hazardous Indicator:	Y
U.S. DOT ID Number:	NA2212
U.S. DOT Description:	Ra Na2212, Asbestos, 9, Iii
Non-Hazardous Waste Description:	Not reported
Number of Containers:	55
Container Type Code:	BA
Container Type Description:	Burlap, cloth, paper, or plastic bags
Waste Quantity:	3
Quantity Unit of Measure Code:	Y
Quantity Unit of Measure Description:	Cubic Yards
Waste Quantity, in Tons:	2.52
Acute Waste Quantity, in Tons:	0
Non-Acute Waste Quantity, in Tons:	2.52

747 W CRYSTAL VIEW AVE (Continued) **1026471689**

Waste Quantity, in Kilograms:	2285.7156
Acute Waste Quantity, in Kilograms:	0
Non-Acute Waste Quantity, in Kilorgrams:	2285.7156
Management Method Code:	H132
Management Method Description:	LANDFILL (WITH PRIOR TREATMENT AND/OR STABILIZATION)
Waste Residue Indicator:	N
Quantity Discrepancy Indicator:	N
Waste Type Discrepancy Indicator:	N
Waste Density:	Not reported
Waste Density Unit of Measure Code:	Not reported
Waste Density Unit of Measure Description:	Not reported
Form Code:	Not reported
Form Code Description:	Not reported
Source Code:	Not reported
Source Code Description:	Not reported
Waste Minimization Code:	Not reported
Waste Minimization Code Description:	Not reported
Consent Number:	Not reported
EPA Waste Indicator:	N
Federal Waste Codes:	Not reported
Quantity Haz Kg:	0
Quantity Haz Tons:	0
Quantity Non Haz Kg:	2285.7156
Quantity Non Haz Tons:	2.52
State Waste Codes:	CA-151

L66 **SSR PERFORMANCE** **RCRA NonGen / NLR** **1024866961**
SSE **590 W FREEDOM AVE** **E MANIFEST** **CAL000435553**
1/8-1/4 **ORANGE, CA 92865**
0.202 mi.
1066 ft. **Site 2 of 2 in cluster L**

Relative: **Lower**
Actual: **191 ft.**

RCRA Listings:

Date Form Received by Agency:		20180501
Handler Name:		Ssr Performance
Handler Address:		590 W Freedom Ave
Handler City,State,Zip:		ORANGE, CA 92865
EPA ID:		CAL000435553
Contact Name:		ZAYN BATASEE CO-OWNER
Contact Address:		590 W FREEDOM AVE
Contact City,State,Zip:		ORANGE, CA 92865
Contact Telephone:		800-438-2808
Contact Fax:		Not reported
Contact Email:		ZAYN@SSR-PERFORMANCE.COM
Contact Title:		Not reported
EPA Region:		09
Land Type:		Not reported
Federal Waste Generator Description:		Not a generator, verified
Non-Notifier:		Not reported
Biennial Report Cycle:		Not reported
Accessibility:		Not reported
Active Site Indicator:		Handler Activities
State District Owner:		Not reported
State District:		Not reported
Mailing Address:		590 W FREEDOM AVE
Mailing City,State,Zip:		ORANGE, CA 92865
Owner Name:	Shah Seddiki	
Owner Type:		Other

SSR PERFORMANCE (Continued) **1024866961**

Operator Name:	Zayn Batasee Co-Owner
Operator Type:	Other
Short-Term Generator Activity:	No
Importer Activity:	No
Mixed Waste Generator:	No
Transporter Activity:	No
Transfer Facility Activity:	No
Recycler Activity with Storage:	No
Small Quantity On-Site Burner Exemption:	No
Smelting Melting and Refining Furnace Exemption:	No
Underground Injection Control:	No
Off-Site Waste Receipt:	No
Universal Waste Indicator:	Yes
Universal Waste Destination Facility:	Yes
Federal Universal Waste:	No
Active Site State-Reg Handler:	---
Federal Facility Indicator:	Not reported
Hazardous Secondary Material Indicator:	N
Sub-Part K Indicator:	Not reported
2018 GPRA Permit Baseline:	Not on the Baseline
2018 GPRA Renewals Baseline:	Not on the Baseline
202 GPRA Corrective Action Baseline:	No
Subject to Corrective Action Universe:	No
Non-TSDFs Where RCRA CA has Been Imposed Universe:	No
Corrective Action Priority Ranking:	No NCAPS ranking
Environmental Control Indicator:	No
Institutional Control Indicator:	No
Human Exposure Controls Indicator:	N/A
Groundwater Controls Indicator:	N/A
Significant Non-Complier Universe:	No
Unaddressed Significant Non-Complier Universe:	No
Addressed Significant Non-Complier Universe:	No
Significant Non-Complier With a Compliance Schedule Universe:	No
Financial Assurance Required:	Not reported
Handler Date of Last Change:	20180907
Recognized Trader-Importer:	No
Recognized Trader-Exporter:	No
Importer of Spent Lead Acid Batteries:	No
Exporter of Spent Lead Acid Batteries:	No
Recycler Activity Without Storage:	No
Manifest Broker:	No
Sub-Part P Indicator:	No

Handler - Owner Operator:

Owner/Operator Indicator:	Owner
Owner/Operator Name: SHAH SEDDIKI	
Legal Status:	Other
Date Became Current:	Not reported
Date Ended Current:	Not reported
Owner/Operator Address:	9 LORENZO
Owner/Operator City,State,Zip:	IRVINE, CA 92614
Owner/Operator Telephone:	949-241-0268
Owner/Operator Telephone Ext:	Not reported
Owner/Operator Fax:	Not reported
Owner/Operator Email:	Not reported

SSR PERFORMANCE (Continued) **1024866961**

Owner/Operator Indicator: Operator
Owner/Operator Name: ZAYN BATASEE CO-OWNER
Legal Status: Other
Date Became Current: Not reported
Date Ended Current: Not reported
Owner/Operator Address: 590 W FREEDOM AVE
Owner/Operator City,State,Zip: ORANGE, CA 92865
Owner/Operator Telephone: 800-438-2808
Owner/Operator Telephone Ext: Not reported
Owner/Operator Fax: Not reported
Owner/Operator Email: Not reported

Historic Generators:
Receive Date: 20180501
Handler Name: SSR PERFORMANCE
Federal Waste Generator Description: Not a generator, verified
State District Owner: Not reported
Large Quantity Handler of Universal Waste: No
Recognized Trader Importer: No
Recognized Trader Exporter: No
Spent Lead Acid Battery Importer: No
Spent Lead Acid Battery Exporter: No
Current Record: Yes
Non Storage Recycler Activity: Not reported
Electronic Manifest Broker: Not reported

List of NAICS Codes and Descriptions:
NAICS Code: 811111
NAICS Description: General Automotive Repair

Facility Has Received Notices of Violations:
Violations: No Violations Found

Evaluation Action Summary:
Evaluations: No Evaluations Found

E MANIFEST:
Manifest Tracking Number: 025836786JJK
Last Updated Date: 20240917
Shipped Date: 20240809
Received Date: 20240809
Manifest Status: Signed
Submission Type: DataImage5Copy
Origin Type: Web
Generator EPA ID: CAL000435553
Generator Name: Ssr Performance
Generator Location Street Number: Not reported
Generator Location Street 1: 590 W FREEDOM AVE
Generator Location Street 2: Not reported
Generator Location City: ORANGE
Generator Location State: CA
Generator Location Zip: 92865
Generator Mail Street Number: Not reported
Generator Mail Street 1: 590 W FREEDOM AVE

SSR PERFORMANCE (Continued) **1024866961**

Generator Mail Street 2:	Not reported
Generator Mail City:	ORANGE
Generator Mail Zip:	92865
Generator Mail State:	CA
Generator Contact Company Name:	Not reported
Designated Facility EPA ID:	CAD008252405
Designated Facility Name:	Pacific Resource Recovery Services Inc
Designated Facility Mail Street Number:	3150
Designated Facility Mail Street 1:	CA90023 CA037US 3150
Designated Facility Mail Street 2:	EAST PICO BLVD
Designated Facility Mail City:	LOS ANGELES
Designated Facility Mail Zip:	90023
Designated Facility Mail State:	CA
Designated Facility Location Street Number:	3150
Designated Facility Location Street 1:	EAST PICO BLVD
Designated Facility Location Street 2:	Not reported
Designated Facility Location City:	LOS ANGELES
Designated Facility Location Zip:	90023-0000
Designated Facility Location State:	CA
Designated Facility Contact Company Name:	Not reported
Manifest Residue Indicator:	N
Rejection Indicator:	N

Manifest Tracking Number:	024955545JJK
Last Updated Date:	20230823
Shipped Date:	20230802
Received Date:	20230802
Manifest Status:	Signed
Submission Type:	DataImage5Copy
Origin Type:	Web
Generator EPA ID:	CAL000435553
Generator Name:	Ssr Performance
Generator Location Street Number:	Not reported
Generator Location Street 1:	590 W FREEDOM AVE
Generator Location Street 2:	Not reported
Generator Location City:	ORANGE
Generator Location State:	CA
Generator Location Zip:	92865
Generator Mail Street Number:	Not reported
Generator Mail Street 1:	590 W FREEDOM AVE
Generator Mail Street 2:	Not reported
Generator Mail City:	ORANGE
Generator Mail Zip:	92865
Generator Mail State:	CA
Generator Contact Company Name:	Not reported
Designated Facility EPA ID:	CAD008252405
Designated Facility Name:	Pacific Resource Recovery Services Inc
Designated Facility Mail Street Number:	3150
Designated Facility Mail Street 1:	CA90023 CA037US 3150
Designated Facility Mail Street 2:	EAST PICO BLVD
Designated Facility Mail City:	LOS ANGELES
Designated Facility Mail Zip:	90023
Designated Facility Mail State:	CA
Designated Facility Location Street Number:	3150
Designated Facility Location Street 1:	EAST PICO BLVD
Designated Facility Location Street 2:	Not reported
Designated Facility Location City:	LOS ANGELES

SSR PERFORMANCE (Continued) **1024866961**

Designated Facility Location Zip:	90023-0000
Designated Facility Location State:	CA
Designated Facility Contact Company Name:	Not reported
Manifest Residue Indicator:	N
Rejection Indicator:	N
Manifest Tracking Number:	024957919JJK
Last Updated Date:	20230509
Shipped Date:	20230420
Received Date:	20230420
Manifest Status:	Signed
Submission Type:	DataImage5Copy
Origin Type:	Web
Generator EPA ID:	CAL000435553
Generator Name:	Ssr Performance
Generator Location Street Number:	Not reported
Generator Location Street 1:	590 W FREEDOM AVE
Generator Location Street 2:	Not reported
Generator Location City:	ORANGE
Generator Location State:	CA
Generator Location Zip:	92865
Generator Mail Street Number:	Not reported
Generator Mail Street 1:	590 W FREEDOM AVE
Generator Mail Street 2:	Not reported
Generator Mail City:	ORANGE
Generator Mail Zip:	92865
Generator Mail State:	CA
Generator Contact Company Name:	Not reported
Designated Facility EPA ID:	CAD008252405
Designated Facility Name:	Pacific Resource Recovery Services Inc
Designated Facility Mail Street Number:	3150
Designated Facility Mail Street 1:	CA90023 CA037US 3150
Designated Facility Mail Street 2:	EAST PICO BLVD
Designated Facility Mail City:	LOS ANGELES
Designated Facility Mail Zip:	90023
Designated Facility Mail State:	CA
Designated Facility Location Street Number:	3150
Designated Facility Location Street 1:	EAST PICO BLVD
Designated Facility Location Street 2:	Not reported
Designated Facility Location City:	LOS ANGELES
Designated Facility Location Zip:	90023-0000
Designated Facility Location State:	CA
Designated Facility Contact Company Name:	Not reported
Manifest Residue Indicator:	N
Rejection Indicator:	N
Manifest Tracking Number:	024957921JJK
Last Updated Date:	20230508
Shipped Date:	20230419
Received Date:	20230419
Manifest Status:	Signed
Submission Type:	DataImage5Copy
Origin Type:	Web
Generator EPA ID:	CAL000435553
Generator Name:	Ssr Performance
Generator Location Street Number:	Not reported
Generator Location Street 1:	590 W FREEDOM AVE

SSR PERFORMANCE (Continued) **1024866961**

Generator Location Street 2:	Not reported
Generator Location City:	ORANGE
Generator Location State:	CA
Generator Location Zip:	92865
Generator Mail Street Number:	Not reported
Generator Mail Street 1:	590 W FREEDOM AVE
Generator Mail Street 2:	Not reported
Generator Mail City:	ORANGE
Generator Mail Zip:	92865
Generator Mail State:	CA
Generator Contact Company Name:	Not reported
Designated Facility EPA ID:	CAD008252405
Designated Facility Name:	Pacific Resource Recovery Services Inc
Designated Facility Mail Street Number:	3150
Designated Facility Mail Street 1:	CA90023 CA037US 3150
Designated Facility Mail Street 2:	EAST PICO BLVD
Designated Facility Mail City:	LOS ANGELES
Designated Facility Mail Zip:	90023
Designated Facility Mail State:	CA
Designated Facility Location Street Number:	3150
Designated Facility Location Street 1:	EAST PICO BLVD
Designated Facility Location Street 2:	Not reported
Designated Facility Location City:	LOS ANGELES
Designated Facility Location Zip:	90023-0000
Designated Facility Location State:	CA
Designated Facility Contact Company Name:	Not reported
Manifest Residue Indicator:	N
Rejection Indicator:	N

Manifest Tracking Number:	025861150JJK
Last Updated Date:	20240222
Shipped Date:	20240208
Received Date:	20240208
Manifest Status:	Signed
Submission Type:	DataImage5Copy
Origin Type:	Web
Generator EPA ID:	CAL000435553
Generator Name:	Ssr Performance
Generator Location Street Number:	Not reported
Generator Location Street 1:	590 W FREEDOM AVE
Generator Location Street 2:	Not reported
Generator Location City:	ORANGE
Generator Location State:	CA
Generator Location Zip:	92865
Generator Mail Street Number:	Not reported
Generator Mail Street 1:	590 W FREEDOM AVE
Generator Mail Street 2:	Not reported
Generator Mail City:	ORANGE
Generator Mail Zip:	92865
Generator Mail State:	CA
Generator Contact Company Name:	Not reported
Designated Facility EPA ID:	CAD008252405
Designated Facility Name:	Pacific Resource Recovery Services Inc
Designated Facility Mail Street Number:	3150
Designated Facility Mail Street 1:	CA90023 CA037US 3150
Designated Facility Mail Street 2:	EAST PICO BLVD
Designated Facility Mail City:	LOS ANGELES

SSR PERFORMANCE (Continued) **1024866961**

Designated Facility Mail Zip:	90023
Designated Facility Mail State:	CA
Designated Facility Location Street Number:	3150
Designated Facility Location Street 1:	EAST PICO BLVD
Designated Facility Location Street 2:	Not reported
Designated Facility Location City:	LOS ANGELES
Designated Facility Location Zip:	90023-0000
Designated Facility Location State:	CA
Designated Facility Contact Company Name:	Not reported
Manifest Residue Indicator:	N
Rejection Indicator:	N

Manifest Tracking Number:	025951997JJK
Last Updated Date:	20240430
Shipped Date:	20240325
Received Date:	20240325
Manifest Status:	Signed
Submission Type:	DataImage5Copy
Origin Type:	Web
Generator EPA ID:	CAL000435553
Generator Name:	Ssr Performance
Generator Location Street Number:	Not reported
Generator Location Street 1:	590 W FREEDOM AVE
Generator Location Street 2:	Not reported
Generator Location City:	ORANGE
Generator Location State:	CA
Generator Location Zip:	92865
Generator Mail Street Number:	Not reported
Generator Mail Street 1:	590 W FREEDOM AVE
Generator Mail Street 2:	Not reported
Generator Mail City:	ORANGE
Generator Mail Zip:	92865
Generator Mail State:	CA
Generator Contact Company Name:	Not reported
Designated Facility EPA ID:	CAD008252405
Designated Facility Name:	Pacific Resource Recovery Services Inc
Designated Facility Mail Street Number:	3150
Designated Facility Mail Street 1:	CA90023 CA037US 3150
Designated Facility Mail Street 2:	EAST PICO BLVD
Designated Facility Mail City:	LOS ANGELES
Designated Facility Mail Zip:	90023
Designated Facility Mail State:	CA
Designated Facility Location Street Number:	3150
Designated Facility Location Street 1:	EAST PICO BLVD
Designated Facility Location Street 2:	Not reported
Designated Facility Location City:	LOS ANGELES
Designated Facility Location Zip:	90023-0000
Designated Facility Location State:	CA
Designated Facility Contact Company Name:	Not reported
Manifest Residue Indicator:	N
Rejection Indicator:	N

Manifest Tracking Number:	025981594JJK
Last Updated Date:	20231204
Shipped Date:	20231109
Received Date:	20231109
Manifest Status:	Signed

SSR PERFORMANCE (Continued) **1024866961**

Submission Type:	DataImage5Copy
Origin Type:	Web
Generator EPA ID:	CAL000435553
Generator Name:	Ssr Performance
Generator Location Street Number:	Not reported
Generator Location Street 1:	590 W FREEDOM AVE
Generator Location Street 2:	Not reported
Generator Location City:	ORANGE
Generator Location State:	CA
Generator Location Zip:	92865
Generator Mail Street Number:	Not reported
Generator Mail Street 1:	590 W FREEDOM AVE
Generator Mail Street 2:	Not reported
Generator Mail City:	ORANGE
Generator Mail Zip:	92865
Generator Mail State:	CA
Generator Contact Company Name:	Not reported
Designated Facility EPA ID:	CAD008252405
Designated Facility Name:	Pacific Resource Recovery Services Inc
Designated Facility Mail Street Number:	3150
Designated Facility Mail Street 1:	CA90023 CA037US 3150
Designated Facility Mail Street 2:	EAST PICO BLVD
Designated Facility Mail City:	LOS ANGELES
Designated Facility Mail Zip:	90023
Designated Facility Mail State:	CA
Designated Facility Location Street Number:	3150
Designated Facility Location Street 1:	EAST PICO BLVD
Designated Facility Location Street 2:	Not reported
Designated Facility Location City:	LOS ANGELES
Designated Facility Location Zip:	90023-0000
Designated Facility Location State:	CA
Designated Facility Contact Company Name:	Not reported
Manifest Residue Indicator:	N
Rejection Indicator:	N

Transporter:

Manifest Tracking Number:	025981594JJK
Transporter Line Number:	1
Transporter EPA ID:	CAD008252405
Transporter Name:	Pacific Resource Recovery Services Inc

Waste Line:

Manifest Tracking Number:	025981594JJK
Waste Line Number:	1
U.S. DOT Hazardous Indicator:	Y
U.S. DOT ID Number:	UN1263
U.S. DOT Description:	Un1263, Waste Paint Related Material, 3, Pgii, Rq, (D001)
Non-Hazardous Waste Description:	Not reported
Number of Containers:	1
Container Type Code:	DM
Container Type Description:	Metal drums, barrels, kegs
Waste Quantity:	25
Quantity Unit of Measure Code:	G
Quantity Unit of Measure Description:	Gallons
Waste Quantity, in Tons:	0.104253545
Acute Waste Quantity, in Tons:	0

SSR PERFORMANCE (Continued) **1024866961**

Non-Acute Waste Quantity, in Tons:	0.104253545
Waste Quantity, in Kilograms:	94.5611
Acute Waste Quantity, in Kilograms:	0
Non-Acute Waste Quantity, in Kilorgrams:	94.5611
Management Method Code:	H061
Management Method Description:	FUEL BLENDING
Waste Residue Indicator:	N
Quantity Discrepancy Indicator:	N
Waste Type Discrepancy Indicator:	N
Waste Density:	Not reported
Waste Density Unit of Measure Code:	Not reported
Waste Density Unit of Measure Description:	Not reported
Form Code:	Not reported
Form Code Description:	Not reported
Source Code:	Not reported
Source Code Description:	Not reported
Waste Minimization Code:	Not reported
Waste Minimization Code Description:	Not reported
Consent Number:	Not reported
EPA Waste Indicator:	Y
Federal Waste Codes:	D001, F003, F005
Quantity Haz Kg:	94.5611
Quantity Haz Tons:	0.104253545
Quantity Non Haz Kg:	Not reported
Quantity Non Haz Tons:	Not reported
State Waste Codes:	CA-214
Manifest Tracking Number:	025981594JJK
Waste Line Number:	2
U.S. DOT Hazardous Indicator:	Y
U.S. DOT ID Number:	UN1325
U.S. DOT Description:	Un1325, Waste Flammable Solids, Organic N.O.S. (Acetone) 4.1, Pgii, Rq, (D001)
Non-Hazardous Waste Description:	Not reported
Number of Containers:	2
Container Type Code:	DM
Container Type Description:	Metal drums, barrels, kegs
Waste Quantity:	200
Quantity Unit of Measure Code:	P
Quantity Unit of Measure Description:	Pounds
Waste Quantity, in Tons:	0.1
Acute Waste Quantity, in Tons:	0
Non-Acute Waste Quantity, in Tons:	0.1
Waste Quantity, in Kilograms:	90.703
Acute Waste Quantity, in Kilograms:	0
Non-Acute Waste Quantity, in Kilorgrams:	90.703
Management Method Code:	H141
Management Method Description:	STORAGE, BULKING AND/OR TRANSFER OFF SITE
Waste Residue Indicator:	N
Quantity Discrepancy Indicator:	N
Waste Type Discrepancy Indicator:	N
Waste Density:	Not reported
Waste Density Unit of Measure Code:	Not reported
Waste Density Unit of Measure Description:	Not reported
Form Code:	Not reported
Form Code Description:	Not reported
Source Code:	Not reported

SSR PERFORMANCE (Continued) **1024866961**

Source Code Description:	Not reported
Waste Minimization Code:	Not reported
Waste Minimization Code Description:	Not reported
Consent Number:	Not reported
EPA Waste Indicator:	Y
Federal Waste Codes:	D001, F003, F005
Quantity Haz Kg:	90.703
Quantity Haz Tons:	0.1
Quantity Non Haz Kg:	Not reported
Quantity Non Haz Tons:	Not reported
State Waste Codes:	CA-352
Manifest Tracking Number:	025981594JJK
Waste Line Number:	3
U.S. DOT Hazardous Indicator:	N
U.S. DOT ID Number:	Not reported
U.S. DOT Description:	Not reported
Non-Hazardous Waste Description:	Non Rcra Hazardous Waste Solid (Bondo Dust)
Number of Containers:	1
Container Type Code:	DM
Container Type Description:	Metal drums, barrels, kegs
Waste Quantity:	50
Quantity Unit of Measure Code:	P
Quantity Unit of Measure Description:	Pounds
Waste Quantity, in Tons:	0.025
Acute Waste Quantity, in Tons:	0
Non-Acute Waste Quantity, in Tons:	0.025
Waste Quantity, in Kilograms:	22.67575
Acute Waste Quantity, in Kilograms:	0
Non-Acute Waste Quantity, in Kilorgrams:	22.67575
Management Method Code:	H141
Management Method Description:	STORAGE, BULKING AND/OR TRANSFER OFF SITE
Waste Residue Indicator:	N
Quantity Discrepancy Indicator:	N
Waste Type Discrepancy Indicator:	N
Waste Density:	Not reported
Waste Density Unit of Measure Code:	Not reported
Waste Density Unit of Measure Description:	Not reported
Form Code:	Not reported
Form Code Description:	Not reported
Source Code:	Not reported
Source Code Description:	Not reported
Waste Minimization Code:	Not reported
Waste Minimization Code Description:	Not reported
Consent Number:	Not reported
EPA Waste Indicator:	N
Federal Waste Codes:	Not reported
Quantity Haz Kg:	Not reported
Quantity Haz Tons:	Not reported
Quantity Non Haz Kg:	22.67575
Quantity Non Haz Tons:	0.025
State Waste Codes:	CA-352
Manifest Tracking Number:	025981594JJK
Waste Line Number:	4
U.S. DOT Hazardous Indicator:	N
U.S. DOT ID Number:	Not reported

SSR PERFORMANCE (Continued) **1024866961**

U.S. DOT Description:	Not reported
Non-Hazardous Waste Description:	Non Rcra Hazardous Waste Liquid (Waterborne Cleaning Solution)
Number of Containers:	1
Container Type Code:	DF
Container Type Description:	Fiberboard or plastic drums, barrels, kegs
Waste Quantity:	25
Quantity Unit of Measure Code:	G
Quantity Unit of Measure Description:	Gallons
Waste Quantity, in Tons:	0.104253545
Acute Waste Quantity, in Tons:	0
Non-Acute Waste Quantity, in Tons:	0.104253545
Waste Quantity, in Kilograms:	94.5611
Acute Waste Quantity, in Kilograms:	0
Non-Acute Waste Quantity, in Kilorgrams:	94.5611
Management Method Code:	H141
Management Method Description:	STORAGE, BULKING AND/OR TRANSFER OFF SITE
Waste Residue Indicator:	N
Quantity Discrepancy Indicator:	N
Waste Type Discrepancy Indicator:	N
Waste Density:	Not reported
Waste Density Unit of Measure Code:	Not reported
Waste Density Unit of Measure Description:	Not reported
Form Code:	Not reported
Form Code Description:	Not reported
Source Code:	Not reported
Source Code Description:	Not reported
Waste Minimization Code:	Not reported
Waste Minimization Code Description:	Not reported
Consent Number:	Not reported
EPA Waste Indicator:	N
Federal Waste Codes:	Not reported
Quantity Haz Kg:	Not reported
Quantity Haz Tons:	Not reported
Quantity Non Haz Kg:	94.5611
Quantity Non Haz Tons:	0.104253545
State Waste Codes:	CA-133

---

67 **ROTH, LARRY** **RCRA NonGen / NLR** **1024747916**
WSW **1022 W. OREGON TRAIL** **CAC002967694**
1/8-1/4 **ORANGE, CA 92865**
0.202 mi.
1067 ft.

Relative: **Lower**

Actual: **192 ft.**

RCRA Listings:

Date Form Received by Agency:	20180622
Handler Name:	Roth, Larry
Handler Address:	1022 W. Oregon Trail
Handler City,State,Zip:	ORANGE, CA 92865
EPA ID:	CAC002967694
Contact Name:	ROTH, LARRY
Contact Address:	1022 W. OREGON TRAIL
Contact City,State,Zip:	ORANGE, CA 92865
Contact Telephone:	714-470-2045
Contact Fax:	Not reported
Contact Email:	ANDREWC@PWSEI.COM
Contact Title:	Not reported
EPA Region:	09
Land Type:	Not reported

ROTH, LARRY (Continued) **1024747916**

Federal Waste Generator Description:		Not a generator, verified
Non-Notifier:		Not reported
Biennial Report Cycle:		Not reported
Accessibility:		Not reported
Active Site Indicator:		Handler Activities
State District Owner:		Not reported
State District:		Not reported
Mailing Address:		1022 W. OREGON TRAIL
Mailing City,State,Zip:		ORANGE, CA 92865
Owner Name:	Roth, Larry	
Owner Type:		Other
Operator Name:	Roth, Larry	
Operator Type:		Other
Short-Term Generator Activity:		No
Importer Activity:		No
Mixed Waste Generator:		No
Transporter Activity:		No
Transfer Facility Activity:		No
Recycler Activity with Storage:		No
Small Quantity On-Site Burner Exemption:		No
Smelting Melting and Refining Furnace Exemption:		No
Underground Injection Control:		No
Off-Site Waste Receipt:		No
Universal Waste Indicator:		Yes
Universal Waste Destination Facility:		Yes
Federal Universal Waste:		No
Active Site State-Reg Handler:		---
Federal Facility Indicator:		Not reported
Hazardous Secondary Material Indicator:		N
Sub-Part K Indicator:		Not reported
2018 GPRA Permit Baseline:		Not on the Baseline
2018 GPRA Renewals Baseline:		Not on the Baseline
202 GPRA Corrective Action Baseline:		No
Subject to Corrective Action Universe:		No
Non-TSDFs Where RCRA CA has Been Imposed Universe:		No
Corrective Action Priority Ranking:		No NCAPS ranking
Environmental Control Indicator:		No
Institutional Control Indicator:		No
Human Exposure Controls Indicator:		N/A
Groundwater Controls Indicator:		N/A
Significant Non-Complier Universe:		No
Unaddressed Significant Non-Complier Universe:		No
Addressed Significant Non-Complier Universe:		No
Significant Non-Complier With a Compliance Schedule Universe:		No
Financial Assurance Required:		Not reported
Handler Date of Last Change:		20180831
Recognized Trader-Importer:		No
Recognized Trader-Exporter:		No
Importer of Spent Lead Acid Batteries:		No
Exporter of Spent Lead Acid Batteries:		No
Recycler Activity Without Storage:		No
Manifest Broker:		No
Sub-Part P Indicator:		No

Handler - Owner Operator:
Owner/Operator Indicator: Owner

ROTH, LARRY (Continued) **1024747916**

Owner/Operator Name: ROTH, LARRY
Legal Status: Other
Date Became Current: Not reported
Date Ended Current: Not reported
Owner/Operator Address: 1022 W. OREGON TRAIL
Owner/Operator City,State,Zip: ORANGE, CA 92865
Owner/Operator Telephone: 714-470-2045
Owner/Operator Telephone Ext: Not reported
Owner/Operator Fax: Not reported
Owner/Operator Email: Not reported

Owner/Operator Indicator: Operator
Owner/Operator Name: ROTH, LARRY
Legal Status: Other
Date Became Current: Not reported
Date Ended Current: Not reported
Owner/Operator Address: 1022 W. OREGON TRAIL
Owner/Operator City,State,Zip: ORANGE, CA 92865
Owner/Operator Telephone: 714-470-2045
Owner/Operator Telephone Ext: Not reported
Owner/Operator Fax: Not reported
Owner/Operator Email: Not reported

Historic Generators:
Receive Date: 20180622
Handler Name: ROTH, LARRY
Federal Waste Generator Description: Not a generator, verified
State District Owner: Not reported
Large Quantity Handler of Universal Waste: No
Recognized Trader Importer: No
Recognized Trader Exporter: No
Spent Lead Acid Battery Importer: No
Spent Lead Acid Battery Exporter: No
Current Record: Yes
Non Storage Recycler Activity: Not reported
Electronic Manifest Broker: Not reported

List of NAICS Codes and Descriptions:
NAICS Code: 56299
NAICS Description: All Other Waste Management Services

Facility Has Received Notices of Violations:
Violations: No Violations Found

Evaluation Action Summary:
Evaluations: No Evaluations Found

M68
NNW
1/8-1/4
0.209 mi.
1102 ft.

STEVE HARLIN
837 W CRYSTAL VIEW
ORANGE, CA 92865

Site 1 of 2 in cluster M

FINDS **1027004941**
E MANIFEST **N/A**

Relative:
Higher

Actual:
204 ft.

FINDS:
Registry ID: 110071059519

Click Here for FRS Facility Detail Report:

Environmental Interest/Information System:
The Resource Conservation and Recovery Act Information System (RCRAInfo) is EPA's comprehensive information system in support of the Resource Conservation and Recovery Act (RCRA) of 1976 and the Hazardous and Solid Waste Amendments (HSWA) of 1984. It tracks many types of information about generators, transporters, treaters, storers, and disposers of hazardous waste.

Click this hyperlink while viewing on your computer to access additional FINDS: detail in the EDR Site Report.

E MANIFEST:

Manifest Tracking Number:	022967005JJK
Last Updated Date:	20210413
Shipped Date:	20210318
Received Date:	20210402
Manifest Status:	Signed
Submission Type:	DataImage5Copy
Origin Type:	Service
Generator EPA ID:	Not reported
Generator Name:	Steve Harlin
Generator Location Street Number:	Not reported
Generator Location Street 1:	837 W CRYSTAL VIEW
Generator Location Street 2:	Not reported
Generator Location City:	ORANGE
Generator Location State:	CA
Generator Location Zip:	92865
Generator Mail Street Number:	Not reported
Generator Mail Street 1:	837 W CRYSTAL VIEW
Generator Mail Street 2:	Not reported
Generator Mail City:	ORANGE
Generator Mail Zip:	92865
Generator Mail State:	CA
Generator Contact Company Name:	Not reported
Designated Facility EPA ID:	NVT330010000
Designated Facility Name:	Us Ecology Nevada, Inc.
Designated Facility Mail Street Number:	Not reported
Designated Facility Mail Street 1:	Not reported
Designated Facility Mail Street 2:	HWY 95 11 MILES S. OF BEATTY
Designated Facility Mail City:	BEATTY
Designated Facility Mail Zip:	89003
Designated Facility Mail State:	NV
Designated Facility Location Street Number:	Not reported
Designated Facility Location Street 1:	HWY 95 11 MILES S. OF BEATTY
Designated Facility Location Street 2:	Not reported
Designated Facility Location City:	BEATTY
Designated Facility Location Zip:	89003
Designated Facility Location State:	NV
Designated Facility Contact Company Name:	Not reported

STEVE HARLIN (Continued) **1027004941**

Manifest Residue Indicator: N
Rejection Indicator: N

Transporter:
Manifest Tracking Number: 022967005JJK
Transporter Line Number: 1
Transporter EPA ID: CAL000190758
Transporter Name: Janus Corporation

Manifest Tracking Number: 022967005JJK
Transporter Line Number: 2
Transporter EPA ID: CAR000049064
Transporter Name: E.C.T.I.

Waste Line:
Manifest Tracking Number: 022967005JJK
Waste Line Number: 1
U.S. DOT Hazardous Indicator: Y
U.S. DOT ID Number: NA2212
U.S. DOT Description: Na2212, Asbestos, 9, Pg Iii
Non-Hazardous Waste Description: Not reported
Number of Containers: 1
Container Type Code: DM
Container Type Description: Metal drums, barrels, kegs
Waste Quantity: 100
Quantity Unit of Measure Code: P
Quantity Unit of Measure Description: Pounds
Waste Quantity, in Tons: 0.05
Acute Waste Quantity, in Tons: 0
Non-Acute Waste Quantity, in Tons: 0.05
Waste Quantity, in Kilograms: 45.3515
Acute Waste Quantity, in Kilograms: 0
Non-Acute Waste Quantity, in Kilorgrams: 45.3515
Management Method Code: H132
Management Method Description: LANDFILL (WITH PRIOR TREATMENT AND/OR STABILIZATION)
Waste Residue Indicator: N
Quantity Discrepancy Indicator: N
Waste Type Discrepancy Indicator: N
Waste Density: Not reported
Waste Density Unit of Measure Code: Not reported
Waste Density Unit of Measure Description: Not reported
Form Code: Not reported
Form Code Description: Not reported
Source Code: Not reported
Source Code Description: Not reported
Waste Minimization Code: Not reported
Waste Minimization Code Description: Not reported
Consent Number: Not reported
EPA Waste Indicator: N
Federal Waste Codes: Not reported
Quantity Haz Kg: 0
Quantity Haz Tons: 0
Quantity Non Haz Kg: 45.3515
Quantity Non Haz Tons: 0.05
State Waste Codes: CA-151

M69 **837 W CRYSTAL VIEW** **RCRA NonGen / NLR** **1026719484**
NNW **837 W CRYSTAL VIEW** **CAC003108131**
1/8-1/4 **ORANGE, CA 92865**
0.209 mi.
1102 ft. **Site 2 of 2 in cluster M**

Relative: **Higher**

Actual: **204 ft.**

RCRA Listings:

Date Form Received by Agency:		20210302
Handler Name:		837 W Crystal View
Handler Address:		837 W Crystal View
Handler City,State,Zip:		ORANGE, CA 92865
EPA ID:		CAC003108131
Contact Name:		STEVE HARLIN
Contact Address:		837
Contact City,State,Zip:		ORANGE, CA 92865
Contact Telephone:		714-936-3738
Contact Fax:		Not reported
Contact Email:		SHARLIN@ORANGEUSD.ORG
Contact Title:		Not reported
EPA Region:		09
Land Type:		Not reported
Federal Waste Generator Description:		Not a generator, verified
Non-Notifier:		Not reported
Biennial Report Cycle:		Not reported
Accessibility:		Not reported
Active Site Indicator:		Not reported
State District Owner:		Not reported
State District:		Not reported
Mailing Address:		837
Mailing City,State,Zip:		ORANGE, CA 92865
Owner Name:	Steve Harlin	
Owner Type:		Other
Operator Name:	Steve Harlin	
Operator Type:		Other
Short-Term Generator Activity:		No
Importer Activity:		No
Mixed Waste Generator:		No
Transporter Activity:		No
Transfer Facility Activity:		No
Recycler Activity with Storage:		No
Small Quantity On-Site Burner Exemption:		No
Smelting Melting and Refining Furnace Exemption:		No
Underground Injection Control:		No
Off-Site Waste Receipt:		No
Universal Waste Indicator:		No
Universal Waste Destination Facility:		No
Federal Universal Waste:		No
Active Site State-Reg Handler:		---
Federal Facility Indicator:		Not reported
Hazardous Secondary Material Indicator:		N
Sub-Part K Indicator:		Not reported
2018 GPRA Permit Baseline:		Not on the Baseline
2018 GPRA Renewals Baseline:		Not on the Baseline
202 GPRA Corrective Action Baseline:		No
Subject to Corrective Action Universe:		No
Non-TSDFs Where RCRA CA has Been Imposed Universe:		No
Corrective Action Priority Ranking:		No NCAPS ranking
Environmental Control Indicator:		No
Institutional Control Indicator:		No

837 W CRYSTAL VIEW (Continued) **1026719484**

Human Exposure Controls Indicator:	N/A
Groundwater Controls Indicator:	N/A
Significant Non-Complier Universe:	No
Unaddressed Significant Non-Complier Universe:	No
Addressed Significant Non-Complier Universe:	No
Significant Non-Complier With a Compliance Schedule Universe:	No
Financial Assurance Required:	Not reported
Handler Date of Last Change:	20241211
Recognized Trader-Importer:	No
Recognized Trader-Exporter:	No
Importer of Spent Lead Acid Batteries:	No
Exporter of Spent Lead Acid Batteries:	No
Recycler Activity Without Storage:	No
Manifest Broker:	No
Sub-Part P Indicator:	No

Handler - Owner Operator:

Owner/Operator Indicator:	Owner
Owner/Operator Name: STEVE HARLIN	
Legal Status:	Other
Date Became Current:	Not reported
Date Ended Current:	Not reported
Owner/Operator Address:	837
Owner/Operator City,State,Zip:	ORANGE, CA 92865
Owner/Operator Telephone:	714-936-3738
Owner/Operator Telephone Ext:	Not reported
Owner/Operator Fax:	Not reported
Owner/Operator Email:	Not reported

Owner/Operator Indicator:	Operator
Owner/Operator Name: STEVE HARLIN	
Legal Status:	Other
Date Became Current:	Not reported
Date Ended Current:	Not reported
Owner/Operator Address:	837
Owner/Operator City,State,Zip:	ORANGE, CA 92865
Owner/Operator Telephone:	714-936-3738
Owner/Operator Telephone Ext:	Not reported
Owner/Operator Fax:	Not reported
Owner/Operator Email:	Not reported

Historic Generators:

Receive Date:	20210302
Handler Name: 837 W CRYSTAL VIEW	
Federal Waste Generator Description:	Not a generator, verified
State District Owner:	Not reported
Large Quantity Handler of Universal Waste:	No
Recognized Trader Importer:	No
Recognized Trader Exporter:	No
Spent Lead Acid Battery Importer:	No
Spent Lead Acid Battery Exporter:	No
Current Record:	Yes
Non Storage Recycler Activity:	No
Electronic Manifest Broker:	No

837 W CRYSTAL VIEW (Continued) **1026719484**

List of NAICS Codes and Descriptions:
NAICS Code: 56299
NAICS Description: All Other Waste Management Services

Facility Has Received Notices of Violations:
Violations: No Violations Found

Evaluation Action Summary:
Evaluations: No Evaluations Found

N70 **AMANDA DIXON** **RCRA NonGen / NLR** **1027071772**
NE **414 WEST BROOKSHIRE AVE** **E MANIFEST** **CAC003143312**
1/8-1/4 **ORANGE, CA 92865**
0.214 mi.
1132 ft. **Site 1 of 2 in cluster N**

Relative: **Higher**
Actual: **205 ft.**

RCRA Listings:

Date Form Received by Agency:		20211013
Handler Name:		Amanda Dixon
Handler Address:		414 West Brookshire Ave
Handler City,State,Zip:		ORANGE, CA 92865
EPA ID:		CAC003143312
Contact Name:		AMANDA DIXON
Contact Address:		414 WEST BROOKSHIRE AVE
Contact City,State,Zip:		ORANGE, CA 92865
Contact Telephone:		949-677-8705
Contact Fax:		Not reported
Contact Email:		SCHEDULING@PWSEI.COM
Contact Title:		Not reported
EPA Region:		09
Land Type:		Not reported
Federal Waste Generator Description:		Not a generator, verified
Non-Notifier:		Not reported
Biennial Report Cycle:		Not reported
Accessibility:		Not reported
Active Site Indicator:		Not reported
State District Owner:		Not reported
State District:		Not reported
Mailing Address:		414 WEST BROOKSHIRE AVE
Mailing City,State,Zip:		ORANGE, CA 92865
Owner Name:	Amanda Dixon	
Owner Type:		Other
Operator Name:	Amanda Dixon	
Operator Type:		Other
Short-Term Generator Activity:		No
Importer Activity:		No
Mixed Waste Generator:		No
Transporter Activity:		No
Transfer Facility Activity:		No
Recycler Activity with Storage:		No
Small Quantity On-Site Burner Exemption:		No
Smelting Melting and Refining Furnace Exemption:		No
Underground Injection Control:		No
Off-Site Waste Receipt:		No
Universal Waste Indicator:		No

AMANDA DIXON (Continued) **1027071772**

Universal Waste Destination Facility:	No
Federal Universal Waste:	No
Active Site State-Reg Handler:	---
Federal Facility Indicator:	Not reported
Hazardous Secondary Material Indicator:	N
Sub-Part K Indicator:	Not reported
2018 GPRA Permit Baseline:	Not on the Baseline
2018 GPRA Renewals Baseline:	Not on the Baseline
202 GPRA Corrective Action Baseline:	No
Subject to Corrective Action Universe:	No
Non-TSDFs Where RCRA CA has Been Imposed Universe:	No
Corrective Action Priority Ranking:	No NCAPS ranking
Environmental Control Indicator:	No
Institutional Control Indicator:	No
Human Exposure Controls Indicator:	N/A
Groundwater Controls Indicator:	N/A
Significant Non-Complier Universe:	No
Unaddressed Significant Non-Complier Universe:	No
Addressed Significant Non-Complier Universe:	No
Significant Non-Complier With a Compliance Schedule Universe:	No
Financial Assurance Required:	Not reported
Handler Date of Last Change:	20211013
Recognized Trader-Importer:	No
Recognized Trader-Exporter:	No
Importer of Spent Lead Acid Batteries:	No
Exporter of Spent Lead Acid Batteries:	No
Recycler Activity Without Storage:	No
Manifest Broker:	No
Sub-Part P Indicator:	No

Handler - Owner Operator:

Owner/Operator Indicator:	Operator
Owner/Operator Name: AMANDA DIXON	
Legal Status:	Other
Date Became Current:	Not reported
Date Ended Current:	Not reported
Owner/Operator Address:	414 WEST BROOKSHIRE AVE
Owner/Operator City,State,Zip:	ORANGE, CA 92865
Owner/Operator Telephone:	949-677-8705
Owner/Operator Telephone Ext:	Not reported
Owner/Operator Fax:	Not reported
Owner/Operator Email:	Not reported

Owner/Operator Indicator:	Owner
Owner/Operator Name: AMANDA DIXON	
Legal Status:	Other
Date Became Current:	Not reported
Date Ended Current:	Not reported
Owner/Operator Address:	414 WEST BROOKSHIRE AVE
Owner/Operator City,State,Zip:	ORANGE, CA 92865
Owner/Operator Telephone:	949-677-8705
Owner/Operator Telephone Ext:	Not reported
Owner/Operator Fax:	Not reported
Owner/Operator Email:	Not reported

AMANDA DIXON (Continued) **1027071772**

Historic Generators:
- Receive Date: 20211013
- Handler Name: AMANDA DIXON
- Federal Waste Generator Description: Not a generator, verified
- State District Owner: Not reported
- Large Quantity Handler of Universal Waste: No
- Recognized Trader Importer: No
- Recognized Trader Exporter: No
- Spent Lead Acid Battery Importer: No
- Spent Lead Acid Battery Exporter: No
- Current Record: Yes
- Non Storage Recycler Activity: No
- Electronic Manifest Broker: No

List of NAICS Codes and Descriptions:
- NAICS Code: 56299
- NAICS Description: All Other Waste Management Services

Facility Has Received Notices of Violations:
- Violations: No Violations Found

Evaluation Action Summary:
- Evaluations: No Evaluations Found

E MANIFEST:
- Manifest Tracking Number: 021434450JJK
- Last Updated Date: 20211104
- Shipped Date: 20211018
- Received Date: 20211025
- Manifest Status: Signed
- Submission Type: DataImage5Copy
- Origin Type: Web
- Generator EPA ID: CAC003143312
- Generator Name: Amanda Dixon
- Generator Location Street Number: Not reported
- Generator Location Street 1: 414 WEST BROOKSHIRE AVE
- Generator Location Street 2: Not reported
- Generator Location City: ORANGE
- Generator Location State: CA
- Generator Location Zip: 92865
- Generator Mail Street Number: Not reported
- Generator Mail Street 1: 414 WEST BROOKSHIRE AVE
- Generator Mail Street 2: Not reported
- Generator Mail City: ORANGE
- Generator Mail Zip: 92865
- Generator Mail State: CA
- Generator Contact Company Name: Not reported
- Designated Facility EPA ID: AZR000520882
- Designated Facility Name: La Paz County Landfill
- Designated Facility Mail Street Number: Not reported
- Designated Facility Mail Street 1: Not reported
- Designated Facility Mail Street 2: 26999 HIGHWAY 95
- Designated Facility Mail City: PARKER
- Designated Facility Mail Zip: 85344

AMANDA DIXON (Continued) **1027071772**

Designated Facility Mail State:	AZ
Designated Facility Location Street Number:	Not reported
Designated Facility Location Street 1:	26999 HIGHWAY 95
Designated Facility Location Street 2:	Not reported
Designated Facility Location City:	PARKER
Designated Facility Location Zip:	85344
Designated Facility Location State:	AZ
Designated Facility Contact Company Name:	Not reported
Manifest Residue Indicator:	N
Rejection Indicator:	N

Transporter:

Manifest Tracking Number:	021434450JJK
Transporter Line Number:	1
Transporter EPA ID:	CAR000050815
Transporter Name:	P W Stephens Environmental Inc

Manifest Tracking Number:	021434450JJK
Transporter Line Number:	2
Transporter EPA ID:	CAR000049064
Transporter Name:	E C T I

Waste Line:

Manifest Tracking Number:	021434450JJK
Waste Line Number:	1
U.S. DOT Hazardous Indicator:	Y
U.S. DOT ID Number:	NA2212
U.S. DOT Description:	Rq Na2212, Asbestos, 9, Iii
Non-Hazardous Waste Description:	Not reported
Number of Containers:	10
Container Type Code:	BA
Container Type Description:	Burlap, cloth, paper, or plastic bags
Waste Quantity:	1
Quantity Unit of Measure Code:	Y
Quantity Unit of Measure Description:	Cubic Yards
Waste Quantity, in Tons:	0.84
Acute Waste Quantity, in Tons:	0
Non-Acute Waste Quantity, in Tons:	0.84
Waste Quantity, in Kilograms:	761.9052
Acute Waste Quantity, in Kilograms:	0
Non-Acute Waste Quantity, in Kilorgrams:	761.9052
Management Method Code:	H132
Management Method Description:	LANDFILL (WITH PRIOR TREATMENT AND/OR STABILIZATION)
Waste Residue Indicator:	N
Quantity Discrepancy Indicator:	N
Waste Type Discrepancy Indicator:	N
Waste Density:	Not reported
Waste Density Unit of Measure Code:	Not reported
Waste Density Unit of Measure Description:	Not reported
Form Code:	Not reported
Form Code Description:	Not reported
Source Code:	Not reported
Source Code Description:	Not reported
Waste Minimization Code:	Not reported
Waste Minimization Code Description:	Not reported
Consent Number:	Not reported

AMANDA DIXON (Continued) **1027071772**

EPA Waste Indicator:	N
Federal Waste Codes:	Not reported
Quantity Haz Kg:	0
Quantity Haz Tons:	0
Quantity Non Haz Kg:	761.9052
Quantity Non Haz Tons:	0.84
State Waste Codes:	CA-151

O71 **MERICAL** **RCRA NonGen / NLR** **1028897441**
SE **447 WEST FREEDOM AVENUE** **E MANIFEST** **CAC003259024**
1/8-1/4 **ORANGE, CA 92865**
0.215 mi.
1133 ft. **Site 1 of 8 in cluster O**

Relative: **Lower**
Actual: **193 ft.**

RCRA Listings:

Date Form Received by Agency:		20240918
Handler Name:		Merical
Handler Address:		447 West Freedom Avenue
Handler City,State,Zip:		ORANGE, CA 92865
EPA ID:		CAC003259024
Contact Name:		MAURICE LARA
Contact Address:		447 WEST FREEDOM AVENUE
Contact City,State,Zip:		ORANGE, CA 92865
Contact Telephone:		714-878-1627
Contact Fax:		Not reported
Contact Email:		MLARA@MERICAL.COM
Contact Title:		Not reported
EPA Region:		09
Land Type:		Not reported
Federal Waste Generator Description:		Not a generator, verified
Non-Notifier:		Not reported
Biennial Report Cycle:		Not reported
Accessibility:		Not reported
Active Site Indicator:		Not reported
State District Owner:		Not reported
State District:		Not reported
Mailing Address:		Not reported
Mailing City,State,Zip:		Not reported
Owner Name:	Not reported	
Owner Type:		Not reported
Operator Name:	Not reported	
Operator Type:		Not reported
Short-Term Generator Activity:		No
Importer Activity:		No
Mixed Waste Generator:		No
Transporter Activity:		No
Transfer Facility Activity:		No
Recycler Activity with Storage:		No
Small Quantity On-Site Burner Exemption:		No
Smelting Melting and Refining Furnace Exemption:		No
Underground Injection Control:		No
Off-Site Waste Receipt:		No
Universal Waste Indicator:		No
Universal Waste Destination Facility:		No
Federal Universal Waste:		No
Active Site State-Reg Handler:		---
Federal Facility Indicator:		Not reported
Hazardous Secondary Material Indicator:		N

MERICAL (Continued) **1028897441**

Sub-Part K Indicator:	Not reported
2018 GPRA Permit Baseline:	Not on the Baseline
2018 GPRA Renewals Baseline:	Not on the Baseline
202 GPRA Corrective Action Baseline:	No
Subject to Corrective Action Universe:	No
Non-TSDFs Where RCRA CA has Been Imposed Universe:	No
Corrective Action Priority Ranking:	No NCAPS ranking
Environmental Control Indicator:	No
Institutional Control Indicator:	No
Human Exposure Controls Indicator:	N/A
Groundwater Controls Indicator:	N/A
Significant Non-Complier Universe:	No
Unaddressed Significant Non-Complier Universe:	No
Addressed Significant Non-Complier Universe:	No
Significant Non-Complier With a Compliance Schedule Universe:	No
Financial Assurance Required:	Not reported
Handler Date of Last Change:	20240918
Recognized Trader-Importer:	No
Recognized Trader-Exporter:	No
Importer of Spent Lead Acid Batteries:	No
Exporter of Spent Lead Acid Batteries:	No
Recycler Activity Without Storage:	No
Manifest Broker:	No
Sub-Part P Indicator:	No

Handler - Owner Operator:

Owner/Operator Indicator:	Operator
Owner/Operator Name: MAURICE LARA	
Legal Status:	Other
Date Became Current:	Not reported
Date Ended Current:	Not reported
Owner/Operator Address:	447 WEST FREEDOM AVENUE
Owner/Operator City,State,Zip:	ORANGE, CA 92865
Owner/Operator Telephone:	714-878-1627
Owner/Operator Telephone Ext:	Not reported
Owner/Operator Fax:	Not reported
Owner/Operator Email:	Not reported

Owner/Operator Indicator:	Owner
Owner/Operator Name: MERICAL	
Legal Status:	Other
Date Became Current:	Not reported
Date Ended Current:	Not reported
Owner/Operator Address:	2995 E MIRALOMA AVE
Owner/Operator City,State,Zip:	ANAHEIM, CA 92806
Owner/Operator Telephone:	714-238-7225
Owner/Operator Telephone Ext:	Not reported
Owner/Operator Fax:	Not reported
Owner/Operator Email:	Not reported

Historic Generators:

Receive Date:	20231101
Handler Name: MERICAL	
Federal Waste Generator Description:	Not a generator, verified
State District Owner:	Not reported

MERICAL (Continued) **1028897441**

Large Quantity Handler of Universal Waste:	No
Recognized Trader Importer:	No
Recognized Trader Exporter:	No
Spent Lead Acid Battery Importer:	No
Spent Lead Acid Battery Exporter:	No
Current Record:	No
Non Storage Recycler Activity:	No
Electronic Manifest Broker:	No

Receive Date:	20240918
Handler Name: MERICAL	
Federal Waste Generator Description:	Not a generator, verified
State District Owner:	Not reported
Large Quantity Handler of Universal Waste:	No
Recognized Trader Importer:	No
Recognized Trader Exporter:	No
Spent Lead Acid Battery Importer:	No
Spent Lead Acid Battery Exporter:	No
Current Record:	Yes
Non Storage Recycler Activity:	No
Electronic Manifest Broker:	No

List of NAICS Codes and Descriptions:

NAICS Code:	56299
NAICS Description:	All Other Waste Management Services

Facility Has Received Notices of Violations:

Violations:	No Violations Found

Evaluation Action Summary:

Evaluations:	No Evaluations Found

E MANIFEST:

Manifest Tracking Number:	018964537FLE
Last Updated Date:	20231221
Shipped Date:	20231109
Received Date:	20231113
Manifest Status:	Signed
Submission Type:	DataImage5Copy
Origin Type:	Web
Generator EPA ID:	CAC003259024
Generator Name:	Merical
Generator Location Street Number:	Not reported
Generator Location Street 1:	447 WEST FREEDOM AVENUE
Generator Location Street 2:	Not reported
Generator Location City:	ORANGE
Generator Location State:	CA
Generator Location Zip:	92865
Generator Mail Street Number:	Not reported
Generator Mail Street 1:	2995 E MIRALOMA AVE
Generator Mail Street 2:	Not reported
Generator Mail City:	ANAHEIM
Generator Mail Zip:	92806
Generator Mail State:	CA

MERICAL (Continued) **1028897441**

Generator Contact Company Name:	Not reported
Designated Facility EPA ID:	AZR000520304
Designated Facility Name:	Aa Sydcol Llc
Designated Facility Mail Street Number:	Not reported
Designated Facility Mail Street 1:	Not reported
Designated Facility Mail Street 2:	3155 GOLDEN WILLOW CT
Designated Facility Mail City:	YORBA LINDA
Designated Facility Mail Zip:	92886-1303
Designated Facility Mail State:	CA
Designated Facility Location Street Number:	Not reported
Designated Facility Location Street 1:	2264 E 13TH ST
Designated Facility Location Street 2:	Not reported
Designated Facility Location City:	YUMA
Designated Facility Location Zip:	85365-1858
Designated Facility Location State:	AZ
Designated Facility Contact Company Name:	Not reported
Manifest Residue Indicator:	N
Rejection Indicator:	N

Transporter:

Manifest Tracking Number:	018964537FLE
Transporter Line Number:	1
Transporter EPA ID:	CAR000329953
Transporter Name:	Hci Environmental & Engineering Service
Manifest Tracking Number:	018964537FLE
Transporter Line Number:	2
Transporter EPA ID:	CAD980585293
Transporter Name:	Industrial Waste Utilization Inc

Waste Line:

Manifest Tracking Number:	018964537FLE
Waste Line Number:	1
U.S. DOT Hazardous Indicator:	N
U.S. DOT ID Number:	Not reported
U.S. DOT Description:	Not reported
Non-Hazardous Waste Description:	Non Rcra Hazardous Waste, Liquid (Flavors, Colorants)
Number of Containers:	1
Container Type Code:	DM
Container Type Description:	Metal drums, barrels, kegs
Waste Quantity:	60
Quantity Unit of Measure Code:	P
Quantity Unit of Measure Description:	Pounds
Waste Quantity, in Tons:	0.03
Acute Waste Quantity, in Tons:	0
Non-Acute Waste Quantity, in Tons:	0.03
Waste Quantity, in Kilograms:	27.2109
Acute Waste Quantity, in Kilograms:	0
Non-Acute Waste Quantity, in Kilorgrams:	27.2109
Management Method Code:	H141
Management Method Description:	STORAGE, BULKING AND/OR TRANSFER OFF SITE
Waste Residue Indicator:	N
Quantity Discrepancy Indicator:	N
Waste Type Discrepancy Indicator:	N
Waste Density:	Not reported
Waste Density Unit of Measure Code:	Not reported

MERICAL (Continued) **1028897441**

Waste Density Unit of Measure Description:	Not reported
Form Code:	Not reported
Form Code Description:	Not reported
Source Code:	Not reported
Source Code Description:	Not reported
Waste Minimization Code:	Not reported
Waste Minimization Code Description:	Not reported
Consent Number:	Not reported
EPA Waste Indicator:	N
Federal Waste Codes:	Not reported
Quantity Haz Kg:	Not reported
Quantity Haz Tons:	Not reported
Quantity Non Haz Kg:	27.2109
Quantity Non Haz Tons:	0.03
State Waste Codes:	CA-331

P72 **GEORGE HUDDER** **RCRA NonGen / NLR** **1026473268**
NNE **2686 N SYLVAN CIR.** **CAC003078929**
1/8-1/4 **ORANGE, CA 92865**
0.223 mi.
1178 ft. **Site 1 of 3 in cluster P**

Relative: **Higher**
Actual: **207 ft.**

RCRA Listings:

Date Form Received by Agency:		20200812
Handler Name:		George Hudder
Handler Address:		2686 N Sylvan Cir.
Handler City,State,Zip:		ORANGE, CA 92865
EPA ID:		CAC003078929
Contact Name:		GEORGE HUDDER
Contact Address:		2686 N SYLVAN CIR.
Contact City,State,Zip:		ORANGE, CA 92865
Contact Telephone:		909-989-3444
Contact Fax:		Not reported
Contact Email:		KC@AQHIINC.COM
Contact Title:		Not reported
EPA Region:		09
Land Type:		Not reported
Federal Waste Generator Description:		Not a generator, verified
Non-Notifier:		Not reported
Biennial Report Cycle:		Not reported
Accessibility:		Not reported
Active Site Indicator:		Not reported
State District Owner:		Not reported
State District:		Not reported
Mailing Address:		2686 N SYLVAN CIR.
Mailing City,State,Zip:		ORANGE, CA 92865
Owner Name:	George Hudder	
Owner Type:		Other
Operator Name:	George Hudder	
Operator Type:		Other
Short-Term Generator Activity:		No
Importer Activity:		No
Mixed Waste Generator:		No
Transporter Activity:		No
Transfer Facility Activity:		No
Recycler Activity with Storage:		No
Small Quantity On-Site Burner Exemption:		No
Smelting Melting and Refining Furnace Exemption:		No

GEORGE HUDDER (Continued) **1026473268**

Underground Injection Control:	No
Off-Site Waste Receipt:	No
Universal Waste Indicator:	No
Universal Waste Destination Facility:	No
Federal Universal Waste:	No
Active Site State-Reg Handler:	---
Federal Facility Indicator:	Not reported
Hazardous Secondary Material Indicator:	N
Sub-Part K Indicator:	Not reported
2018 GPRA Permit Baseline:	Not on the Baseline
2018 GPRA Renewals Baseline:	Not on the Baseline
202 GPRA Corrective Action Baseline:	No
Subject to Corrective Action Universe:	No
Non-TSDFs Where RCRA CA has Been Imposed Universe:	No
Corrective Action Priority Ranking:	No NCAPS ranking
Environmental Control Indicator:	No
Institutional Control Indicator:	No
Human Exposure Controls Indicator:	N/A
Groundwater Controls Indicator:	N/A
Significant Non-Complier Universe:	No
Unaddressed Significant Non-Complier Universe:	No
Addressed Significant Non-Complier Universe:	No
Significant Non-Complier With a Compliance Schedule Universe:	No
Financial Assurance Required:	Not reported
Handler Date of Last Change:	20200814
Recognized Trader-Importer:	No
Recognized Trader-Exporter:	No
Importer of Spent Lead Acid Batteries:	No
Exporter of Spent Lead Acid Batteries:	No
Recycler Activity Without Storage:	No
Manifest Broker:	No
Sub-Part P Indicator:	No

Handler - Owner Operator:

Owner/Operator Indicator:	Owner
Owner/Operator Name: GEORGE HUDDER	
Legal Status:	Other
Date Became Current:	Not reported
Date Ended Current:	Not reported
Owner/Operator Address:	2686 N SYLVAN CIR.
Owner/Operator City,State,Zip:	ORANGE, CA 92865
Owner/Operator Telephone:	909-989-3444
Owner/Operator Telephone Ext:	Not reported
Owner/Operator Fax:	Not reported
Owner/Operator Email:	Not reported

Owner/Operator Indicator:	Operator
Owner/Operator Name: GEORGE HUDDER	
Legal Status:	Other
Date Became Current:	Not reported
Date Ended Current:	Not reported
Owner/Operator Address:	2686 N SYLVAN CIR.
Owner/Operator City,State,Zip:	ORANGE, CA 92865
Owner/Operator Telephone:	909-989-3444
Owner/Operator Telephone Ext:	Not reported
Owner/Operator Fax:	Not reported

GEORGE HUDDER (Continued) **1026473268**

Owner/Operator Email: Not reported

Historic Generators:
Receive Date: 20200812
Handler Name: GEORGE HUDDER
Federal Waste Generator Description: Not a generator, verified
State District Owner: Not reported
Large Quantity Handler of Universal Waste: No
Recognized Trader Importer: No
Recognized Trader Exporter: No
Spent Lead Acid Battery Importer: No
Spent Lead Acid Battery Exporter: No
Current Record: Yes
Non Storage Recycler Activity: Not reported
Electronic Manifest Broker: Not reported

List of NAICS Codes and Descriptions:
NAICS Code: 56299
NAICS Description: All Other Waste Management Services

Facility Has Received Notices of Violations:
Violations: No Violations Found

Evaluation Action Summary:
Evaluations: No Evaluations Found

Q73 **WARNER MILLHOUSE** **RCRA NonGen / NLR** **1026466991**
ENE **2556 N. CRESTWOOD STREET** **E MANIFEST** **CAC003072316**
1/8-1/4 **ORANGE, CA 92865**
0.228 mi.
1204 ft. **Site 1 of 2 in cluster Q**

Relative:
Higher

Actual:
203 ft.

RCRA Listings:
Date Form Received by Agency: 20200625
Handler Name: 2556 N. Crestwood Street
Handler Address: 2556 N. Crestwood Street
Handler City,State,Zip: ORANGE, CA 92865
EPA ID: CAC003072316
Contact Name: WARNER MILLHOUSE
Contact Address: 2556 N. CRESTWOOD STREET
Contact City,State,Zip: ORANGE, CA 92865
Contact Telephone: 714-814-1900
Contact Fax: Not reported
Contact Email: DONNAC@PWSEI.COM
Contact Title: Not reported
EPA Region: 09
Land Type: Not reported
Federal Waste Generator Description: Not a generator, verified
Non-Notifier: Not reported
Biennial Report Cycle: Not reported
Accessibility: Not reported
Active Site Indicator: Not reported
State District Owner: Not reported
State District: Not reported
Mailing Address: 2556 N. CRESTWOOD STREET

WARNER MILLHOUSE (Continued) **1026466991**

Mailing City,State,Zip:		ORANGE, CA 92865
Owner Name:	Warner Millhouse	
Owner Type:		Other
Operator Name:	Warner Millhouse	
Operator Type:		Other
Short-Term Generator Activity:		No
Importer Activity:		No
Mixed Waste Generator:		No
Transporter Activity:		No
Transfer Facility Activity:		No
Recycler Activity with Storage:		No
Small Quantity On-Site Burner Exemption:		No
Smelting Melting and Refining Furnace Exemption:		No
Underground Injection Control:		No
Off-Site Waste Receipt:		No
Universal Waste Indicator:		No
Universal Waste Destination Facility:		No
Federal Universal Waste:		No
Active Site State-Reg Handler:		---
Federal Facility Indicator:		Not reported
Hazardous Secondary Material Indicator:		N
Sub-Part K Indicator:		Not reported
2018 GPRA Permit Baseline:		Not on the Baseline
2018 GPRA Renewals Baseline:		Not on the Baseline
202 GPRA Corrective Action Baseline:		No
Subject to Corrective Action Universe:		No
Non-TSDFs Where RCRA CA has Been Imposed Universe:		No
Corrective Action Priority Ranking:		No NCAPS ranking
Environmental Control Indicator:		No
Institutional Control Indicator:		No
Human Exposure Controls Indicator:		N/A
Groundwater Controls Indicator:		N/A
Significant Non-Complier Universe:		No
Unaddressed Significant Non-Complier Universe:		No
Addressed Significant Non-Complier Universe:		No
Significant Non-Complier With a Compliance Schedule Universe:		No
Financial Assurance Required:		Not reported
Handler Date of Last Change:		20241211
Recognized Trader-Importer:		No
Recognized Trader-Exporter:		No
Importer of Spent Lead Acid Batteries:		No
Exporter of Spent Lead Acid Batteries:		No
Recycler Activity Without Storage:		No
Manifest Broker:		No
Sub-Part P Indicator:		No

Handler - Owner Operator:

Owner/Operator Indicator:	Operator
Owner/Operator Name: WARNER MILLHOUSE	
Legal Status:	Other
Date Became Current:	Not reported
Date Ended Current:	Not reported
Owner/Operator Address:	2556 N. CRESTWOOD STREET
Owner/Operator City,State,Zip:	ORANGE, CA 92865
Owner/Operator Telephone:	714-814-1900
Owner/Operator Telephone Ext:	Not reported

WARNER MILLHOUSE (Continued) **1026466991**

Owner/Operator Fax: Not reported
Owner/Operator Email: Not reported

Owner/Operator Indicator: Owner
Owner/Operator Name: WARNER MILLHOUSE
Legal Status: Other
Date Became Current: Not reported
Date Ended Current: Not reported
Owner/Operator Address: 2556 N. CRESTWOOD STREET
Owner/Operator City,State,Zip: ORANGE, CA 92865
Owner/Operator Telephone: 714-814-1900
Owner/Operator Telephone Ext: Not reported
Owner/Operator Fax: Not reported
Owner/Operator Email: Not reported

Historic Generators:
Receive Date: 20200625
Handler Name: 2556 N. CRESTWOOD STREET
Federal Waste Generator Description: Not a generator, verified
State District Owner: Not reported
Large Quantity Handler of Universal Waste: No
Recognized Trader Importer: No
Recognized Trader Exporter: No
Spent Lead Acid Battery Importer: No
Spent Lead Acid Battery Exporter: No
Current Record: Yes
Non Storage Recycler Activity: No
Electronic Manifest Broker: No

List of NAICS Codes and Descriptions:
NAICS Code: 56299
NAICS Description: All Other Waste Management Services

Facility Has Received Notices of Violations:
Violations: No Violations Found

Evaluation Action Summary:
Evaluations: No Evaluations Found

E MANIFEST:
Manifest Tracking Number: 019793809JJK
Last Updated Date: 20200720
Shipped Date: 20200629
Received Date: 20200713
Manifest Status: Signed
Submission Type: DataImage5Copy
Origin Type: Web
Generator EPA ID: CAC003072316
Generator Name: Warner Millhouse
Generator Location Street Number: Not reported
Generator Location Street 1: 2556 N. CRESTWOOD STREET
Generator Location Street 2: Not reported
Generator Location City: ORANGE
Generator Location State: CA

WARNER MILLHOUSE (Continued) **1026466991**

Generator Location Zip:	92865
Generator Mail Street Number:	Not reported
Generator Mail Street 1:	2556 N. CRESTWOOD STREET
Generator Mail Street 2:	Not reported
Generator Mail City:	ORANGE
Generator Mail Zip:	92865
Generator Mail State:	CA
Generator Contact Company Name:	Not reported
Designated Facility EPA ID:	AZR000520882
Designated Facility Name:	La Paz County Landfill
Designated Facility Mail Street Number:	Not reported
Designated Facility Mail Street 1:	Not reported
Designated Facility Mail Street 2:	26999 HIGHWAY 95
Designated Facility Mail City:	PARKER
Designated Facility Mail Zip:	85344
Designated Facility Mail State:	AZ
Designated Facility Location Street Number:	Not reported
Designated Facility Location Street 1:	26999 HIGHWAY 95
Designated Facility Location Street 2:	Not reported
Designated Facility Location City:	PARKER
Designated Facility Location Zip:	85344
Designated Facility Location State:	AZ
Designated Facility Contact Company Name:	Not reported
Manifest Residue Indicator:	N
Rejection Indicator:	N

Transporter:

Manifest Tracking Number:	019793809JJK
Transporter Line Number:	1
Transporter EPA ID:	CAR000050815
Transporter Name:	P W Stephens Environmental Inc

Manifest Tracking Number:	019793809JJK
Transporter Line Number:	2
Transporter EPA ID:	CAR000049064
Transporter Name:	E C T I

Waste Line:

Manifest Tracking Number:	019793809JJK
Waste Line Number:	1
U.S. DOT Hazardous Indicator:	Y
U.S. DOT ID Number:	NA2212
U.S. DOT Description:	Rq Na2212, Asbestos, 9, Iii
Non-Hazardous Waste Description:	Not reported
Number of Containers:	18
Container Type Code:	BA
Container Type Description:	Burlap, cloth, paper, or plastic bags
Waste Quantity:	1
Quantity Unit of Measure Code:	Y
Quantity Unit of Measure Description:	Cubic Yards
Waste Quantity, in Tons:	0.84
Acute Waste Quantity, in Tons:	0
Non-Acute Waste Quantity, in Tons:	0.84
Waste Quantity, in Kilograms:	761.9052
Acute Waste Quantity, in Kilograms:	0
Non-Acute Waste Quantity, in Kilorgrams:	761.9052

WARNER MILLHOUSE (Continued) **1026466991**

Management Method Code:	H132
Management Method Description:	LANDFILL (WITH PRIOR TREATMENT AND/OR STABILIZATION)
Waste Residue Indicator:	N
Quantity Discrepancy Indicator:	N
Waste Type Discrepancy Indicator:	N
Waste Density:	Not reported
Waste Density Unit of Measure Code:	Not reported
Waste Density Unit of Measure Description:	Not reported
Form Code:	Not reported
Form Code Description:	Not reported
Source Code:	Not reported
Source Code Description:	Not reported
Waste Minimization Code:	Not reported
Waste Minimization Code Description:	Not reported
Consent Number:	Not reported
EPA Waste Indicator:	N
Federal Waste Codes:	Not reported
Quantity Haz Kg:	0
Quantity Haz Tons:	0
Quantity Non Haz Kg:	761.9052
Quantity Non Haz Tons:	0.84
State Waste Codes:	CA-151

R74 **LAS FLORES LANDSCAPE INC** **CA CERS HAZ WASTE** **S117642110**
SSW **2336 N BATAVIA** **CA PEST LIC** **N/A**
1/8-1/4 **ORANGE, CA 92865** **CA CERS**
0.229 mi.
1207 ft. **Site 1 of 11 in cluster R**

Relative: **Lower**
Actual: **191 ft.**

CERS HAZ WASTE:

Name:	LAS FLORES LANDSCAPE INC
Address:	2336 N BATAVIA
City,State,Zip:	ORANGE, CA 92865
Site ID:	426576
CERS ID:	10566868
CERS Description:	Hazardous Waste Generator

PEST LIC:

Name:	LAS FLORES LANDSCAPE INC
Address:	2336 N BATAVIA
City,State,Zip:	ORANGE, CA 92865
Facility Type:	PCM
Categories:	Not reported
License No:	38297
Issued or Renewed Date:	12/31/2023
Expiration Date:	12/31/2024

CERS:

Name:	LAS FLORES LANDSCAPE INC
Address:	2336 N BATAVIA
City,State,Zip:	ORANGE, CA 92865
Site ID:	426576
CERS ID:	10566868
CERS Description:	Chemical Storage Facilities

Violations:

Site ID:	426576

LAS FLORES LANDSCAPE INC (Continued) **S117642110**

Site Name:	LAS FLORES LANDSCAPE INC
Violation Date:	01-10-2014
Citation:	22 CCR 12 66262.34(f) - California Code of Regulations, Title 22, Chapter 12, Section(s) 66262.34(f)
Violation Description:	Failure to properly label hazardous waste accumulation containers with the following requirements: "Hazardous Waste", name and address of the generator, physical and chemical characteristics of the Hazardous Waste, and starting accumulation date.
Violation Notes:	Returned to compliance on 01/13/2014. The drums storing hazardous waste were not marked with the required identifying infomation. Labels were provided for use. Violation was corrected.
Violation Division:	Orange County Environmental Health
Violation Program:	HW
Violation Source:	CERS,
Site ID:	426576
Site Name:	LAS FLORES LANDSCAPE INC
Violation Date:	09-18-2024
Citation:	HSC 6.95 25508.1(a)-(f) - California Health and Safety Code, Chapter 6.95, Section(s) 25508.1(a)-(f)
Violation Description:	Failure to electronically update business plan within 30 days of any one of the following events: A 100 percent or more increase in the quantity of a previously disclosed material. Any handling of a previously undisclosed hazardous materials at or above reportable quantities. A change of business address, business ownership, or business name. A substantial change in the handler's operations that requires modification to any portion of the business plan.
Violation Notes:	Not reported
Violation Division:	Orange City Fire Department
Violation Program:	HMRRP
Violation Source:	CERS,
Site ID:	426576
Site Name:	LAS FLORES LANDSCAPE INC
Violation Date:	11-29-2016
Citation:	22 CCR 12 66262.12 - California Code of Regulations, Title 22, Chapter 12, Section(s) 66262.12
Violation Description:	Failure to obtain an Identification Number prior to treating, storing, disposing of, transporting or offering for transportation any hazardous waste.
Violation Notes:	After a review of your EPA ID # on the DTSC website, it appears that your EPA ID # (CAL000347195) is inactive. please visit https://www.acgov.org/forms/aceh/EPA_ID_Application.pdf and fill out form 1358 (last pg on website) immediately.
Violation Division:	Orange County Environmental Health
Violation Program:	HW
Violation Source:	CERS,
Site ID:	426576
Site Name:	LAS FLORES LANDSCAPE INC
Violation Date:	05-12-2015
Citation:	HSC 6.95 25508.2 - California Health and Safety Code, Chapter 6.95, Section(s) 25508.2
Violation Description:	Failure to annually review and electronically certify that the business plan is complete, accurate, and up-to-date.
Violation Notes:	Returned to compliance on 09/18/2017.
Violation Division:	Orange City Fire Department

LAS FLORES LANDSCAPE INC (Continued) **S117642110**

Violation Program: HMRRP
Violation Source: CERS,

Evaluation:
Eval General Type: Compliance Evaluation Inspection
Eval Date: 05-12-2015
Violations Found: Yes
Eval Type: Routine done by local agency
Eval Notes: Failure to submit annual Haz Mat Inventory form(s)
Eval Division: Orange City Fire Department
Eval Program: HMRRP
Eval Source: CERS,

Eval General Type: Compliance Evaluation Inspection
Eval Date: 05-24-2018
Violations Found: No
Eval Type: Routine done by local agency
Eval Notes: field verification.
Eval Division: Orange City Fire Department
Eval Program: HMRRP
Eval Source: CERS,

Eval General Type: Other/Unknown
Eval Date: 10-26-2018
Violations Found: No
Eval Type: Other, not routine, done by local agency
Eval Notes: Violation I352 was cited 11/29/16 for failure to have an active EPA ID number under current ownership. The facility has an EPA ID number under its current ownership - CAL000347195. This violation is corrected. The facility has no outstanding violations remaining.
Eval Division: Orange County Environmental Health
Eval Program: HW
Eval Source: CERS,

Eval General Type: Compliance Evaluation Inspection
Eval Date: 11-29-2016
Violations Found: Yes
Eval Type: Routine done by local agency
Eval Notes: On site to conduct a routine hazardous waste inspection. Met with shop manager Juan Barra of Las Flores Landscape. Consent was provided to enter and conduct inspection activities. Hazardous waste observed onsite included used motor oil, used antifreeze, and used filters. All containers were labeled and stored properly on site. Waste manifests for all waste streams were available for review. Your EPA ID # for your facility is INACTIVE (See violation I352 above). Please activate your EPA ID # immediately. Go to https://www.acgov.org/forms/aceh/EPA_ID_Application.pdf Perimeter of the facility was inspected. Did not observe any indication of a hazardous waste release or illegal dumping in the trash dumpster.
Eval Division: Orange County Environmental Health
Eval Program: HW
Eval Source: CERS,

Eval General Type: Other/Unknown
Eval Date: 09-14-2017
Violations Found: No
Eval Type: Other, not routine, done by local agency

LAS FLORES LANDSCAPE INC (Continued) **S117642110**

Eval Notes: Accepted - CERS Facility Information
Eval Division: Orange County Environmental Health
Eval Program: HW
Eval Source: CERS,

Eval General Type: Compliance Evaluation Inspection
Eval Date: 09-18-2024
Violations Found: Yes
Eval Type: Routine done by local agency
Eval Notes: Field verification of chemical inventory and review of HMRRP.
Eval Division: Orange City Fire Department
Eval Program: HMRRP
Eval Source: CERS,

Eval General Type: Other/Unknown
Eval Date: 09-19-2017
Violations Found: No
Eval Type: Other, not routine, done by local agency
Eval Notes: CERS Facility Info Accepted
Eval Division: Orange County Environmental Health
Eval Program: HW
Eval Source: CERS,

Eval General Type: Compliance Evaluation Inspection
Eval Date: 05-26-2021
Violations Found: No
Eval Type: Routine done by local agency
Eval Notes: field verification.
Eval Division: Orange City Fire Department
Eval Program: HMRRP
Eval Source: CERS,

Eval General Type: Compliance Evaluation Inspection
Eval Date: 06-11-2020
Violations Found: No
Eval Type: Routine done by local agency
Eval Notes: On site to conduct a routine Hazardous Waste inspection. Met with Joe Hamby, President. The facility is a Very Small Quantity Generator of automotive repair wastes from maintenance on vehicles and equipment. Walked throughout the facility and observed the facility s Hazardous Waste storage area. Hazardous Waste containers were observed properly labeled and stored closed. The perimeter of the facility was walked and the municipal trash dumpster was observed. There are no signs of illegal disposal. Hazardous waste manifests were available for review. The facility s EPA ID number is NOT active. Please completed DTSC EPA ID Application, Form 1358, attached with this report. Complete the application and send it to DTSC or call DTSC with the information provided to reactivate your EPA ID number. Emergency plan is maintained on site. No hazardous waste violations were observed this date. This inspection report was sent to [Truncated]
Eval Division: Orange County Environmental Health
Eval Program: HW
Eval Source: CERS,

Eval General Type: Compliance Evaluation Inspection
Eval Date: 01-10-2014
Violations Found: Yes

LAS FLORES LANDSCAPE INC (Continued) **S117642110**

Eval Type: Routine done by local agency
Eval Notes: On site for a routine hazardous waste inspection. Debbie Hamby, corporate secretary, was present for the inspection and provided consent to inspect. The facility s operations and the waste generated were discussed. The inspection included a walk of the facility's outside perimeter and its trash storage areas. I did not observe hazardous waste in the facility's trash or as run off on the ground. The storage of the shop's hazardous waste was inspected. The receipts for the removal of the facility's hazardous waste was on site and available for inspection. The records for the last year were reviewed. Spill response directions and emergency contact numbers must be provided for the employees. A hazardous waste emergency response card was provided for use if needed. report PDF to lasfloreslancscape@sbcglobal.net
Eval Division: Orange County Environmental Health
Eval Program: HW
Eval Source: CERS,

Affiliation:
Affiliation Type Desc: Facility Mailing Address
Entity Name: Mailing Address
Entity Title: Not reported
Affiliation Address: 2336 N BATAVIA
Affiliation City: ORANGE
Affiliation State: CA
Affiliation Country: Not reported
Affiliation Zip: 92865
Affiliation Phone: ,

Affiliation Type Desc: Legal Owner
Entity Name: Las Flores Landscape, Inc
Entity Title: Not reported
Affiliation Address: 2336 N BATAVIA
Affiliation City: ORANGE
Affiliation State: CA
Affiliation Country: United States
Affiliation Zip: 92865
Affiliation Phone: (714) 282-0130,

Affiliation Type Desc: CUPA District
Entity Name: Orange County Env Health
Entity Title: Not reported
Affiliation Address: 1241 East Dyer RoadSuite 120
Affiliation City: Santa Ana
Affiliation State: CA
Affiliation Country: Not reported
Affiliation Zip: 92705-5611
Affiliation Phone: (714) 433-6406,

Affiliation Type Desc: Document Preparer
Entity Name: Joel Hamby
Entity Title: Not reported
Affiliation Address: Not reported
Affiliation City: Not reported
Affiliation State: Not reported
Affiliation Country: Not reported
Affiliation Zip: Not reported

LAS FLORES LANDSCAPE INC (Continued) **S117642110**

Affiliation Phone: ,

Affiliation Type Desc: Environmental Contact
Entity Name: Joe Hamby
Entity Title: Not reported
Affiliation Address: 2336 N BATAVIA
Affiliation City: ORANGE
Affiliation State: CA
Affiliation Country: Not reported
Affiliation Zip: 92865
Affiliation Phone: ,

Affiliation Type Desc: Identification Signer
Entity Name: Joel Hamby
Entity Title: President
Affiliation Address: Not reported
Affiliation City: Not reported
Affiliation State: Not reported
Affiliation Country: Not reported
Affiliation Zip: Not reported
Affiliation Phone: ,

Affiliation Type Desc: Operator
Entity Name: Las Flores Landscape, Inc
Entity Title: Not reported
Affiliation Address: Not reported
Affiliation City: Not reported
Affiliation State: Not reported
Affiliation Country: Not reported
Affiliation Zip: Not reported
Affiliation Phone: (714) 720-1479,

Affiliation Type Desc: Parent Corporation
Entity Name: LAS FLORES LANDSCAPE INC
Entity Title: Not reported
Affiliation Address: Not reported
Affiliation City: Not reported
Affiliation State: Not reported
Affiliation Country: Not reported
Affiliation Zip: Not reported
Affiliation Phone: ,

P75 **GARY & CHUNG HSU** **RCRA NonGen / NLR** **1031044464**
NNE **2687 SYLVAN CIR** **E MANIFEST** **CAC003271177**
1/8-1/4 **ORANGE, CA 92865**
0.232 mi.
1226 ft. **Site 2 of 3 in cluster P**

Relative: **Higher**
Actual: **207 ft.**

RCRA Listings:
Date Form Received by Agency: 20240501
Handler Name: Gary & Chung Hsu
Handler Address: 2687 Sylvan Cir
Handler City,State,Zip: ORANGE, CA 92865
EPA ID: CAC003271177
Contact Name: GARY & CHUNG HSU
Contact Address: 2687 SYLVAN CIR
Contact City,State,Zip: ORANGE, CA 92865

GARY & CHUNG HSU (Continued) **1031044464**

Contact Telephone:		714-244-5880
Contact Fax:		Not reported
Contact Email:		KARINA@TEAMHAZRC.COM
Contact Title:		Not reported
EPA Region:		09
Land Type:		Not reported
Federal Waste Generator Description:		Not a generator, verified
Non-Notifier:		Not reported
Biennial Report Cycle:		Not reported
Accessibility:		Not reported
Active Site Indicator:		Not reported
State District Owner:		Not reported
State District:		Not reported
Mailing Address:		Not reported
Mailing City,State,Zip:		Not reported
Owner Name:	Not reported	
Owner Type:		Not reported
Operator Name:	Not reported	
Operator Type:		Not reported
Short-Term Generator Activity:		No
Importer Activity:		No
Mixed Waste Generator:		No
Transporter Activity:		No
Transfer Facility Activity:		No
Recycler Activity with Storage:		No
Small Quantity On-Site Burner Exemption:		No
Smelting Melting and Refining Furnace Exemption:		No
Underground Injection Control:		No
Off-Site Waste Receipt:		No
Universal Waste Indicator:		No
Universal Waste Destination Facility:		No
Federal Universal Waste:		No
Active Site State-Reg Handler:		---
Federal Facility Indicator:		Not reported
Hazardous Secondary Material Indicator:		N
Sub-Part K Indicator:		Not reported
2018 GPRA Permit Baseline:		Not on the Baseline
2018 GPRA Renewals Baseline:		Not on the Baseline
202 GPRA Corrective Action Baseline:		No
Subject to Corrective Action Universe:		No
Non-TSDFs Where RCRA CA has Been Imposed Universe:		No
Corrective Action Priority Ranking:		No NCAPS ranking
Environmental Control Indicator:		No
Institutional Control Indicator:		No
Human Exposure Controls Indicator:		N/A
Groundwater Controls Indicator:		N/A
Significant Non-Complier Universe:		No
Unaddressed Significant Non-Complier Universe:		No
Addressed Significant Non-Complier Universe:		No
Significant Non-Complier With a Compliance Schedule Universe:		No
Financial Assurance Required:		Not reported
Handler Date of Last Change:		20240918
Recognized Trader-Importer:		No
Recognized Trader-Exporter:		No
Importer of Spent Lead Acid Batteries:		No
Exporter of Spent Lead Acid Batteries:		No
Recycler Activity Without Storage:		No

GARY & CHUNG HSU (Continued) **1031044464**

Manifest Broker: No
Sub-Part P Indicator: No

Handler - Owner Operator:
Owner/Operator Indicator: Operator
Owner/Operator Name: GARY & CHUNG HSU
Legal Status: Other
Date Became Current: Not reported
Date Ended Current: Not reported
Owner/Operator Address: 2687 SYLVAN CIR
Owner/Operator City,State,Zip: ORANGE, CA 92865
Owner/Operator Telephone: 714-244-5880
Owner/Operator Telephone Ext: Not reported
Owner/Operator Fax: Not reported
Owner/Operator Email: Not reported

Owner/Operator Indicator: Owner
Owner/Operator Name: GARY & CHUNG HSU
Legal Status: Other
Date Became Current: Not reported
Date Ended Current: Not reported
Owner/Operator Address: 2687 SYLVAN CIR
Owner/Operator City,State,Zip: ORANGE, CA 92865
Owner/Operator Telephone: 714-244-5880
Owner/Operator Telephone Ext: Not reported
Owner/Operator Fax: Not reported
Owner/Operator Email: Not reported

Historic Generators:
Receive Date: 20240130
Handler Name: GARY & CHUNG HSU
Federal Waste Generator Description: Not a generator, verified
State District Owner: Not reported
Large Quantity Handler of Universal Waste: No
Recognized Trader Importer: No
Recognized Trader Exporter: No
Spent Lead Acid Battery Importer: No
Spent Lead Acid Battery Exporter: No
Current Record: No
Non Storage Recycler Activity: No
Electronic Manifest Broker: No

Receive Date: 20240501
Handler Name: GARY & CHUNG HSU
Federal Waste Generator Description: Not a generator, verified
State District Owner: Not reported
Large Quantity Handler of Universal Waste: No
Recognized Trader Importer: No
Recognized Trader Exporter: No
Spent Lead Acid Battery Importer: No
Spent Lead Acid Battery Exporter: No
Current Record: Yes
Non Storage Recycler Activity: No
Electronic Manifest Broker: No

GARY & CHUNG HSU (Continued) **1031044464**

List of NAICS Codes and Descriptions:
NAICS Code: 56299
NAICS Description: All Other Waste Management Services

Facility Has Received Notices of Violations:
Violations: No Violations Found

Evaluation Action Summary:
Evaluations: No Evaluations Found

E MANIFEST:

Manifest Tracking Number:	025131054JJK
Last Updated Date:	20240401
Shipped Date:	20240131
Received Date:	20240216
Manifest Status:	Signed
Submission Type:	DataImage5Copy
Origin Type:	Service
Generator EPA ID:	CAC003271177
Generator Name:	Gary & Chung Hsu
Generator Location Street Number:	Not reported
Generator Location Street 1:	2687 SYLVAN CIR
Generator Location Street 2:	Not reported
Generator Location City:	ORANGE
Generator Location State:	CA
Generator Location Zip:	92865
Generator Mail Street Number:	Not reported
Generator Mail Street 1:	2687 SYLVAN CIR
Generator Mail Street 2:	Not reported
Generator Mail City:	ORANGE
Generator Mail Zip:	92865
Generator Mail State:	CA
Generator Contact Company Name:	Not reported
Designated Facility EPA ID:	AZR000506980
Designated Facility Name:	South Yuma County Landfill Compost Facility
Designated Facility Mail Street Number:	Not reported
Designated Facility Mail Street 1:	Not reported
Designated Facility Mail Street 2:	PO BOX 5437
Designated Facility Mail City:	YUMA
Designated Facility Mail Zip:	85366
Designated Facility Mail State:	AZ
Designated Facility Location Street Number:	Not reported
Designated Facility Location Street 1:	19536 S AVENUE 1 E
Designated Facility Location Street 2:	Not reported
Designated Facility Location City:	YUMA
Designated Facility Location Zip:	85365
Designated Facility Location State:	AZ
Designated Facility Contact Company Name:	Not reported
Manifest Residue Indicator:	N
Rejection Indicator:	N

Transporter:

Manifest Tracking Number:	025131054JJK
Transporter Line Number:	1

GARY & CHUNG HSU (Continued) **1031044464**

Transporter EPA ID: CAL000470483
Transporter Name: The Hazmat Team Llc Dba The Asbestos Removal Team

Manifest Tracking Number: 025131054JJK
Transporter Line Number: 2
Transporter EPA ID: CAL000367448
Transporter Name: Star Resources Corp

Waste Line:
Manifest Tracking Number: 025131054JJK
Waste Line Number: 1
U.S. DOT Hazardous Indicator: Y
U.S. DOT ID Number: NA2212
U.S. DOT Description: Na2212, Asbestos, 9, Pg Iii, Rq
Non-Hazardous Waste Description: Not reported
Number of Containers: 23
Container Type Code: BA
Container Type Description: Burlap, cloth, paper, or plastic bags
Waste Quantity: 2
Quantity Unit of Measure Code: Y
Quantity Unit of Measure Description: Cubic Yards
Waste Quantity, in Tons: 1.68
Acute Waste Quantity, in Tons: 0
Non-Acute Waste Quantity, in Tons: 1.68
Waste Quantity, in Kilograms: 1523.8104
Acute Waste Quantity, in Kilograms: 0
Non-Acute Waste Quantity, in Kilorgrams: 1523.8104
Management Method Code: H132
Management Method Description: LANDFILL (WITH PRIOR TREATMENT AND/OR STABILIZATION)
Waste Residue Indicator: N
Quantity Discrepancy Indicator: N
Waste Type Discrepancy Indicator: N
Waste Density: Not reported
Waste Density Unit of Measure Code: Not reported
Waste Density Unit of Measure Description: Not reported
Form Code: Not reported
Form Code Description: Not reported
Source Code: Not reported
Source Code Description: Not reported
Waste Minimization Code: Not reported
Waste Minimization Code Description: Not reported
Consent Number: Not reported
EPA Waste Indicator: N
Federal Waste Codes: Not reported
Quantity Haz Kg: Not reported
Quantity Haz Tons: Not reported
Quantity Non Haz Kg: 1523.8104
Quantity Non Haz Tons: 1.68
State Waste Codes: CA-151

76
West
1/8-1/4
0.232 mi.
1227 ft.

SANTA ANA VALLEY IRRIGATION DUMP #2
S OF LINCOLN AND BATAVIA
ORANGE, CA 92865

CA SWF/LF
CA CERS

S102361517
N/A

Relative:
Lower

Actual:
191 ft.

SWF/LF (SWIS):

Name:	SANTA ANA VALLEY IRRIGATION DUMP #2
Address:	S OF LINCOLN AND BATAVIA
City,State,Zip:	ORANGE, CA 92865
Region:	STATE
Facility ID:	30-CR-0061
SWIS Number:	30-CR-0061
Point of Contact:	Casey Yearout
Is Archived:	No
Is Closed Illegal Abandoned:	Yes
Is Site Inert Debris Engineered Fill:	No
Is Financial Assurances Responsible:	No
Absorbed On:	Not reported
Operational Status:	Closed
Absorbed By:	Not reported
Closed Illegal Abandoned Category:	C1
EPA Federal Registry ID:	Not reported
ARB District:	South Coast
SWRCB Region:	Santa Ana
Local Government:	Orange
Reporting Agency Legal Name:	County of Orange
Reporting Agency Department:	Health Care Agency, Environmental Health Division
Enforcing Agency Legal Name:	County of Orange
Enforcing Agency Department:	Health Care Agency, Environmental Health Division
Regulation Status:	Pre-regulation

Activity:

SWIS Number:	30-CR-0061
Site Name:	Santa Ana Valley Irrigation Dump #2
Activity:	Solid Waste Disposal Site
Activity Is Archived:	No
Category:	Disposal
Activity Classification:	Solid Waste Disposal Site
WDR Number:	Not reported
WDR Landfill Class:	Not reported
Cease Operation:	12/31/1978
Cease Operation Type:	Estimated
Inspection Frequency:	Annual
Throughput:	0
Throughput Units:	Not reported
Remaining Capacity:	0
Remaining Capacity Date:	Not reported
Capacity:	0
Capacity Units:	Not reported
Total Acreage:	0
Disposal Acreage:	0
Permitted Elevation:	0
Permitted Elevation Type:	Not reported
Permitted Depth:	0
Permitted Depth Type:	Not reported
Point of Contact:	Casey Yearout
Site Operational Status:	Closed
Site Regulatory Status:	Pre-regulation
Site Is Archived:	No

SANTA ANA VALLEY IRRIGATION DUMP #2 (Continued) **S102361517**

Is Closed Illegal Abandoned:	Yes
Is Site Inert Debris Engineered Fill:	No
Is Financial Assurances Responsible:	No
Absorbed On:	Not reported
Absorbed By:	Not reported
Closed Illegal Abandoned Category:	C1
EPA Federal Registry ID:	Not reported
County:	Orange
ARB District:	South Coast
SWRCB Region:	Santa Ana
Local Government:	Orange
Street Address:	S Of Lincoln And Batavia
City:	Orange
State:	CA
ZIP Code:	92865
Reporting Agency Legal Name:	County of Orange
Reporting Agency Department:	Health Care Agency, Environmental Health Division
Enforcing Agency Legal Name:	County of Orange
Enforcing Agency Department:	Health Care Agency, Environmental Health Division

Operator:

SWIS Number:	30-CR-0061
Site Name:	Santa Ana Valley Irrigation Dump #2
Site Operational Status:	Closed
Site Type:	Disposal Only
Site Regulatory Status:	Pre-regulation
Latitude:	33.83033
Longitude:	-117.86411
Is Archived:	No
Operator:	County of Orange, Water District
Started On:	Not reported
Contact Name:	Not reported
Contact Title:	Not reported
Contact Email:	Not reported
Contact Phone:	Not reported
Street Address:	PO Box 8300
Operator City:	Fountain Valley
Operator State:	CA
Operator Zip:	92728

Owner:

SWIS Number:	30-CR-0061
Owner:	County of Orange, Water District
Owner Address:	PO Box 8300
Owner City:	Fountain Valley
Owner State:	CA
Owner Zip:	92728
Site Name:	Santa Ana Valley Irrigation Dump #2
Site Operational Status:	Closed
Site Type:	Disposal Only
Site Regulatory Status:	Pre-regulation
Latitude:	33.83033
Longitude:	-117.86411
Is Archived:	No
Started On:	Not reported
Contact Name:	Not reported

SANTA ANA VALLEY IRRIGATION DUMP #2 (Continued) **S102361517**

Contact Title: Not reported
Contact Email: Not reported
Contact Phone: Not reported

CERS:
Name: SANTA ANA VALLEY IRRIGATION DUMP #2
Address: S OF LINCOLN AND BATAVIA
City,State,Zip: ORANGE, CA
Site ID: 930081
CERS ID: 30-CR-0061
CERS Description: Solid Waste and Recycle Sites

Affiliation:
Affiliation Type Desc: Legal Operator
Entity Name: County of Orange, Water District
Entity Title: Not reported
Affiliation Address: PO Box 8300
Affiliation City: Fountain Valley
Affiliation State: CA
Affiliation Country: Not reported
Affiliation Zip: 92728
Affiliation Phone: ,

Affiliation Type Desc: Legal Owner
Entity Name: County of Orange, Water District
Entity Title: Not reported
Affiliation Address: PO Box 8300
Affiliation City: Fountain Valley
Affiliation State: CA
Affiliation Country: Not reported
Affiliation Zip: 92728
Affiliation Phone: ,

R77 **PADILLA CONSTRUCTION CO** **RCRA NonGen / NLR** **1026722206**
SSW **2323 N BATAVIA ST** **CAL000459261**
1/8-1/4 **ORANGE, CA 92865**
0.233 mi.
1228 ft. **Site 2 of 11 in cluster R**

Relative: **Lower**
Actual: **191 ft.**

RCRA Listings:
Date Form Received by Agency: 20210107
Handler Name: Padilla Construction Co
Handler Address: 2323 N Batavia St
Handler City,State,Zip: ORANGE, CA 92865
EPA ID: CAL000459261
Contact Name: DENNIS DAVIES
Contact Address: 1620 N BRIAN ST
Contact City,State,Zip: ORANGE, CA 92867
Contact Telephone: 714-715-0127
Contact Fax: 714-685-8501
Contact Email: DDAVIES@PADILLACONSTRUCTION.COM
Contact Title: Not reported
EPA Region: 09
Land Type: Not reported
Federal Waste Generator Description: Not a generator, verified
Non-Notifier: Not reported

PADILLA CONSTRUCTION CO (Continued) **1026722206**

Biennial Report Cycle:		Not reported
Accessibility:		Not reported
Active Site Indicator:		Not reported
State District Owner:		Not reported
State District:		Not reported
Mailing Address:		1620 N BRIAN ST
Mailing City,State,Zip:		ORANGE, CA 92867
Owner Name:	Ralph Padilla	
Owner Type:		Other
Operator Name:	Dennis Davies	
Operator Type:		Other
Short-Term Generator Activity:		No
Importer Activity:		No
Mixed Waste Generator:		No
Transporter Activity:		No
Transfer Facility Activity:		No
Recycler Activity with Storage:		No
Small Quantity On-Site Burner Exemption:		No
Smelting Melting and Refining Furnace Exemption:		No
Underground Injection Control:		No
Off-Site Waste Receipt:		No
Universal Waste Indicator:		No
Universal Waste Destination Facility:		No
Federal Universal Waste:		No
Active Site State-Reg Handler:		---
Federal Facility Indicator:		Not reported
Hazardous Secondary Material Indicator:		N
Sub-Part K Indicator:		Not reported
2018 GPRA Permit Baseline:		Not on the Baseline
2018 GPRA Renewals Baseline:		Not on the Baseline
202 GPRA Corrective Action Baseline:		No
Subject to Corrective Action Universe:		No
Non-TSDFs Where RCRA CA has Been Imposed Universe:		No
Corrective Action Priority Ranking:		No NCAPS ranking
Environmental Control Indicator:		No
Institutional Control Indicator:		No
Human Exposure Controls Indicator:		N/A
Groundwater Controls Indicator:		N/A
Significant Non-Complier Universe:		No
Unaddressed Significant Non-Complier Universe:		No
Addressed Significant Non-Complier Universe:		No
Significant Non-Complier With a Compliance Schedule Universe:		No
Financial Assurance Required:		Not reported
Handler Date of Last Change:		20210226
Recognized Trader-Importer:		No
Recognized Trader-Exporter:		No
Importer of Spent Lead Acid Batteries:		No
Exporter of Spent Lead Acid Batteries:		No
Recycler Activity Without Storage:		No
Manifest Broker:		No
Sub-Part P Indicator:		No

Handler - Owner Operator:

Owner/Operator Indicator:	Operator
Owner/Operator Name: DENNIS DAVIES	
Legal Status:	Other

PADILLA CONSTRUCTION CO (Continued) **1026722206**

Date Became Current:	Not reported
Date Ended Current:	Not reported
Owner/Operator Address:	1620 N BRIAN ST
Owner/Operator City,State,Zip:	ORANGE, CA 92867
Owner/Operator Telephone:	714-715-0127
Owner/Operator Telephone Ext:	Not reported
Owner/Operator Fax:	Not reported
Owner/Operator Email:	Not reported
Owner/Operator Indicator:	Owner
Owner/Operator Name: RALPH PADILLA	
Legal Status:	Other
Date Became Current:	Not reported
Date Ended Current:	Not reported
Owner/Operator Address:	1620 N BRIAN ST
Owner/Operator City,State,Zip:	ORANGE, CA 92867
Owner/Operator Telephone:	714-685-8558
Owner/Operator Telephone Ext:	Not reported
Owner/Operator Fax:	Not reported
Owner/Operator Email:	Not reported

Historic Generators:

Receive Date:	20210107
Handler Name: PADILLA CONSTRUCTION CO	
Federal Waste Generator Description:	Not a generator, verified
State District Owner:	Not reported
Large Quantity Handler of Universal Waste:	No
Recognized Trader Importer:	No
Recognized Trader Exporter:	No
Spent Lead Acid Battery Importer:	No
Spent Lead Acid Battery Exporter:	No
Current Record:	Yes
Non Storage Recycler Activity:	No
Electronic Manifest Broker:	No

List of NAICS Codes and Descriptions:

NAICS Code:	238310
NAICS Description:	Drywall And Insulation Contractors

Facility Has Received Notices of Violations:

Violations:	No Violations Found

Evaluation Action Summary:

Evaluations:	No Evaluations Found

N78 **PATRICE PETERSON** **RCRA NonGen / NLR** **1027070591**
NE **424 W. CRYSTAL VIEW AVE** **CAC003142051**
1/8-1/4 **ORANGE, CA 92865**
0.238 mi.
1255 ft. **Site 2 of 2 in cluster N**

Relative: **Higher**
Actual: **206 ft.**

RCRA Listings:

Date Form Received by Agency:		20211005
Handler Name:		Patrice Peterson
Handler Address:		424 W. Crystal View Ave
Handler City,State,Zip:		ORANGE, CA 92865
EPA ID:		CAC003142051
Contact Name:		PATRICE PETERSON
Contact Address:		424 W. CRYSTAL VIEW AVE
Contact City,State,Zip:		ORANGE, CA 92865
Contact Telephone:		714-267-8947
Contact Fax:		Not reported
Contact Email:		EARTHWISESERVICES@SBCGLOBAL.NET
Contact Title:		Not reported
EPA Region:		09
Land Type:		Not reported
Federal Waste Generator Description:		Not a generator, verified
Non-Notifier:		Not reported
Biennial Report Cycle:		Not reported
Accessibility:		Not reported
Active Site Indicator:		Not reported
State District Owner:		Not reported
State District:		Not reported
Mailing Address:		424 W. CRYSTAL VIEW AVE
Mailing City,State,Zip:		ORANGE, CA 92865
Owner Name:	Patrice Peterson	
Owner Type:		Other
Operator Name:	Patrice Peterson	
Operator Type:		Other
Short-Term Generator Activity:		No
Importer Activity:		No
Mixed Waste Generator:		No
Transporter Activity:		No
Transfer Facility Activity:		No
Recycler Activity with Storage:		No
Small Quantity On-Site Burner Exemption:		No
Smelting Melting and Refining Furnace Exemption:		No
Underground Injection Control:		No
Off-Site Waste Receipt:		No
Universal Waste Indicator:		No
Universal Waste Destination Facility:		No
Federal Universal Waste:		No
Active Site State-Reg Handler:		---
Federal Facility Indicator:		Not reported
Hazardous Secondary Material Indicator:		N
Sub-Part K Indicator:		Not reported
2018 GPRA Permit Baseline:		Not on the Baseline
2018 GPRA Renewals Baseline:		Not on the Baseline
202 GPRA Corrective Action Baseline:		No
Subject to Corrective Action Universe:		No
Non-TSDFs Where RCRA CA has Been Imposed Universe:		No
Corrective Action Priority Ranking:		No NCAPS ranking
Environmental Control Indicator:		No
Institutional Control Indicator:		No

PATRICE PETERSON (Continued) **1027070591**

Human Exposure Controls Indicator:	N/A
Groundwater Controls Indicator:	N/A
Significant Non-Complier Universe:	No
Unaddressed Significant Non-Complier Universe:	No
Addressed Significant Non-Complier Universe:	No
Significant Non-Complier With a Compliance Schedule Universe:	No
Financial Assurance Required:	Not reported
Handler Date of Last Change:	20211005
Recognized Trader-Importer:	No
Recognized Trader-Exporter:	No
Importer of Spent Lead Acid Batteries:	No
Exporter of Spent Lead Acid Batteries:	No
Recycler Activity Without Storage:	No
Manifest Broker:	No
Sub-Part P Indicator:	No

Handler - Owner Operator:

Owner/Operator Indicator:	Owner
Owner/Operator Name: PATRICE PETERSON	
Legal Status:	Other
Date Became Current:	Not reported
Date Ended Current:	Not reported
Owner/Operator Address:	424 W. CRYSTAL VIEW AVE
Owner/Operator City,State,Zip:	ORANGE, CA 92865
Owner/Operator Telephone:	714-267-8947
Owner/Operator Telephone Ext:	Not reported
Owner/Operator Fax:	Not reported
Owner/Operator Email:	Not reported

Owner/Operator Indicator:	Operator
Owner/Operator Name: PATRICE PETERSON	
Legal Status:	Other
Date Became Current:	Not reported
Date Ended Current:	Not reported
Owner/Operator Address:	424 W. CRYSTAL VIEW AVE
Owner/Operator City,State,Zip:	ORANGE, CA 92865
Owner/Operator Telephone:	714-267-8947
Owner/Operator Telephone Ext:	Not reported
Owner/Operator Fax:	Not reported
Owner/Operator Email:	Not reported

Historic Generators:

Receive Date:	20211005
Handler Name: PATRICE PETERSON	
Federal Waste Generator Description:	Not a generator, verified
State District Owner:	Not reported
Large Quantity Handler of Universal Waste:	No
Recognized Trader Importer:	No
Recognized Trader Exporter:	No
Spent Lead Acid Battery Importer:	No
Spent Lead Acid Battery Exporter:	No
Current Record:	Yes
Non Storage Recycler Activity:	No
Electronic Manifest Broker:	No

PATRICE PETERSON (Continued) **1027070591**

List of NAICS Codes and Descriptions:
NAICS Code: 56299
NAICS Description: All Other Waste Management Services

Facility Has Received Notices of Violations:
Violations: No Violations Found

Evaluation Action Summary:
Evaluations: No Evaluations Found

P79 **DAISY MARCEDO** **RCRA NonGen / NLR** **1027451818**
NNE **2698 SYLVAN CIRCLE** **E MANIFEST** **CAC003189749**
1/8-1/4 **ORANGE, CA 92865**
0.238 mi.
1259 ft. **Site 3 of 3 in cluster P**

Relative:
Higher

Actual:
207 ft.

RCRA Listings:

Date Form Received by Agency:		20220812
Handler Name:		Daisy Marcedo
Handler Address:		2698 Sylvan Circle
Handler City,State,Zip:		ORANGE, CA 92865
EPA ID:		CAC003189749
Contact Name:		DAISY MARCEDO
Contact Address:		2698 SYLVAN CIRCLE
Contact City,State,Zip:		ORANGE, CA 92865
Contact Telephone:		951-545-2899
Contact Fax:		Not reported
Contact Email:		SCHEDULING@PWSEI.COM
Contact Title:		Not reported
EPA Region:		09
Land Type:		Not reported
Federal Waste Generator Description:		Not a generator, verified
Non-Notifier:		Not reported
Biennial Report Cycle:		Not reported
Accessibility:		Not reported
Active Site Indicator:		Not reported
State District Owner:		Not reported
State District:		Not reported
Mailing Address:		2698 SYLVAN CIRCLE
Mailing City,State,Zip:		ORANGE, CA 92865
Owner Name:	Daisy Marcedo	
Owner Type:		Other
Operator Name:	Daisy Marcedo	
Operator Type:		Other
Short-Term Generator Activity:		No
Importer Activity:		No
Mixed Waste Generator:		No
Transporter Activity:		No
Transfer Facility Activity:		No
Recycler Activity with Storage:		No
Small Quantity On-Site Burner Exemption:		No
Smelting Melting and Refining Furnace Exemption:		No
Underground Injection Control:		No
Off-Site Waste Receipt:		No
Universal Waste Indicator:		No

DAISY MARCEDO (Continued) **1027451818**

Universal Waste Destination Facility:	No
Federal Universal Waste:	No
Active Site State-Reg Handler:	---
Federal Facility Indicator:	Not reported
Hazardous Secondary Material Indicator:	N
Sub-Part K Indicator:	Not reported
2018 GPRA Permit Baseline:	Not on the Baseline
2018 GPRA Renewals Baseline:	Not on the Baseline
202 GPRA Corrective Action Baseline:	No
Subject to Corrective Action Universe:	No
Non-TSDFs Where RCRA CA has Been Imposed Universe:	No
Corrective Action Priority Ranking:	No NCAPS ranking
Environmental Control Indicator:	No
Institutional Control Indicator:	No
Human Exposure Controls Indicator:	N/A
Groundwater Controls Indicator:	N/A
Significant Non-Complier Universe:	No
Unaddressed Significant Non-Complier Universe:	No
Addressed Significant Non-Complier Universe:	No
Significant Non-Complier With a Compliance Schedule Universe:	No
Financial Assurance Required:	Not reported
Handler Date of Last Change:	20220815
Recognized Trader-Importer:	No
Recognized Trader-Exporter:	No
Importer of Spent Lead Acid Batteries:	No
Exporter of Spent Lead Acid Batteries:	No
Recycler Activity Without Storage:	No
Manifest Broker:	No
Sub-Part P Indicator:	No

Handler - Owner Operator:

Owner/Operator Indicator:	Owner
Owner/Operator Name: DAISY MARCEDO	
Legal Status:	Other
Date Became Current:	Not reported
Date Ended Current:	Not reported
Owner/Operator Address:	2698 SYLVAN CIRCLE
Owner/Operator City,State,Zip:	ORANGE, CA 92865
Owner/Operator Telephone:	951-545-2899
Owner/Operator Telephone Ext:	Not reported
Owner/Operator Fax:	Not reported
Owner/Operator Email:	Not reported

Owner/Operator Indicator:	Operator
Owner/Operator Name: DAISY MARCEDO	
Legal Status:	Other
Date Became Current:	Not reported
Date Ended Current:	Not reported
Owner/Operator Address:	2698 SYLVAN CIRCLE
Owner/Operator City,State,Zip:	ORANGE, CA 92865
Owner/Operator Telephone:	951-545-2899
Owner/Operator Telephone Ext:	Not reported
Owner/Operator Fax:	Not reported
Owner/Operator Email:	Not reported

DAISY MARCEDO (Continued) **1027451818**

Historic Generators:
- Receive Date: 20220812
- Handler Name: DAISY MARCEDO
- Federal Waste Generator Description: Not a generator, verified
- State District Owner: Not reported
- Large Quantity Handler of Universal Waste: No
- Recognized Trader Importer: No
- Recognized Trader Exporter: No
- Spent Lead Acid Battery Importer: No
- Spent Lead Acid Battery Exporter: No
- Current Record: Yes
- Non Storage Recycler Activity: No
- Electronic Manifest Broker: No

List of NAICS Codes and Descriptions:
- NAICS Code: 56299
- NAICS Description: All Other Waste Management Services

Facility Has Received Notices of Violations:
- Violations: No Violations Found

Evaluation Action Summary:
- Evaluations: No Evaluations Found

E MANIFEST:
- Manifest Tracking Number: 021437798JJK
- Last Updated Date: 20220927
- Shipped Date: 20220824
- Received Date: 20220916
- Manifest Status: Signed
- Submission Type: DataImage5Copy
- Origin Type: Web
- Generator EPA ID: CAC003189749
- Generator Name: Daisy Marcedo
- Generator Location Street Number: Not reported
- Generator Location Street 1: 2698 SYLVAN CIRCLE
- Generator Location Street 2: Not reported
- Generator Location City: ORANGE
- Generator Location State: CA
- Generator Location Zip: 92865
- Generator Mail Street Number: Not reported
- Generator Mail Street 1: 2698 SYLVAN CIRCLE
- Generator Mail Street 2: Not reported
- Generator Mail City: ORANGE
- Generator Mail Zip: 92865
- Generator Mail State: CA
- Generator Contact Company Name: Not reported
- Designated Facility EPA ID: AZR000520882
- Designated Facility Name: La Paz County Landfill
- Designated Facility Mail Street Number: Not reported
- Designated Facility Mail Street 1: Not reported
- Designated Facility Mail Street 2: 26999 HIGHWAY 95
- Designated Facility Mail City: PARKER
- Designated Facility Mail Zip: 85344

DAISY MARCEDO (Continued) **1027451818**

Designated Facility Mail State:	AZ
Designated Facility Location Street Number:	Not reported
Designated Facility Location Street 1:	26999 HIGHWAY 95
Designated Facility Location Street 2:	Not reported
Designated Facility Location City:	PARKER
Designated Facility Location Zip:	85344
Designated Facility Location State:	AZ
Designated Facility Contact Company Name:	Not reported
Manifest Residue Indicator:	N
Rejection Indicator:	N

Transporter:

Manifest Tracking Number:	021437798JJK
Transporter Line Number:	1
Transporter EPA ID:	CAR000050815
Transporter Name:	P W Stephens Environmental Inc
Manifest Tracking Number:	021437798JJK
Transporter Line Number:	2
Transporter EPA ID:	CAR000049064
Transporter Name:	E C T I
Manifest Tracking Number:	021437798JJK
Transporter Line Number:	3
Transporter EPA ID:	CAR000173518
Transporter Name:	Armando Rodriguez Dba A Rodriguez Transp

Waste Line:

Manifest Tracking Number:	021437798JJK
Waste Line Number:	1
U.S. DOT Hazardous Indicator:	Y
U.S. DOT ID Number:	NA2212
U.S. DOT Description:	Rq Na2212, Asbestos, 9, Iii
Non-Hazardous Waste Description:	Not reported
Number of Containers:	43
Container Type Code:	BA
Container Type Description:	Burlap, cloth, paper, or plastic bags
Waste Quantity:	2
Quantity Unit of Measure Code:	Y
Quantity Unit of Measure Description:	Cubic Yards
Waste Quantity, in Tons:	1.68
Acute Waste Quantity, in Tons:	0
Non-Acute Waste Quantity, in Tons:	1.68
Waste Quantity, in Kilograms:	1523.8104
Acute Waste Quantity, in Kilograms:	0
Non-Acute Waste Quantity, in Kilorgrams:	1523.8104
Management Method Code:	H132
Management Method Description:	LANDFILL (WITH PRIOR TREATMENT AND/OR STABILIZATION)
Waste Residue Indicator:	N
Quantity Discrepancy Indicator:	N
Waste Type Discrepancy Indicator:	N
Waste Density:	Not reported
Waste Density Unit of Measure Code:	Not reported
Waste Density Unit of Measure Description:	Not reported
Form Code:	Not reported
Form Code Description:	Not reported

DAISY MARCEDO (Continued) **1027451818**

Source Code:	Not reported
Source Code Description:	Not reported
Waste Minimization Code:	Not reported
Waste Minimization Code Description:	Not reported
Consent Number:	Not reported
EPA Waste Indicator:	N
Federal Waste Codes:	Not reported
Quantity Haz Kg:	0
Quantity Haz Tons:	0
Quantity Non Haz Kg:	1523.8104
Quantity Non Haz Tons:	1.68
State Waste Codes:	CA-151

Q80 **316 W. BRENTWOOD AVENUE** **RCRA NonGen / NLR** **1024749441**
ENE **316 W. BRENTWOOD AVENUE** **E MANIFEST** **CAC002969227**
1/8-1/4 **ORANGE, CA 92865**
0.240 mi.
1266 ft. **Site 2 of 2 in cluster Q**

Relative: **Higher**
Actual: **203 ft.**

RCRA Listings:

Date Form Received by Agency:		20180703
Handler Name:		316 W. Brentwood Avenue
Handler Address:		316 W. Brentwood Avenue
Handler City,State,Zip:		ORANGE, CA 92865
EPA ID:		CAC002969227
Contact Name:		MENDIVEL, LAURA & JOE
Contact Address:		316 W. BRENTWOOD AVENUE
Contact City,State,Zip:		ORANGE, CA 92865
Contact Telephone:		714-309-8081
Contact Fax:		Not reported
Contact Email:		ANDREWC@PWSEI.COM
Contact Title:		Not reported
EPA Region:		09
Land Type:		Not reported
Federal Waste Generator Description:		Not a generator, verified
Non-Notifier:		Not reported
Biennial Report Cycle:		Not reported
Accessibility:		Not reported
Active Site Indicator:		Not reported
State District Owner:		Not reported
State District:		Not reported
Mailing Address:		316 W. BRENTWOOD AVENUE
Mailing City,State,Zip:		ORANGE, CA 92865
Owner Name:	Mendivel, Laura & Joe	
Owner Type:		Other
Operator Name:	Mendivel, Laura & Joe	
Operator Type:		Other
Short-Term Generator Activity:		No
Importer Activity:		No
Mixed Waste Generator:		No
Transporter Activity:		No
Transfer Facility Activity:		No
Recycler Activity with Storage:		No
Small Quantity On-Site Burner Exemption:		No
Smelting Melting and Refining Furnace Exemption:		No
Underground Injection Control:		No
Off-Site Waste Receipt:		No
Universal Waste Indicator:		No

316 W. BRENTWOOD AVENUE (Continued) **1024749441**

Universal Waste Destination Facility:	No
Federal Universal Waste:	No
Active Site State-Reg Handler:	---
Federal Facility Indicator:	Not reported
Hazardous Secondary Material Indicator:	N
Sub-Part K Indicator:	Not reported
2018 GPRA Permit Baseline:	Not on the Baseline
2018 GPRA Renewals Baseline:	Not on the Baseline
202 GPRA Corrective Action Baseline:	No
Subject to Corrective Action Universe:	No
Non-TSDFs Where RCRA CA has Been Imposed Universe:	No
Corrective Action Priority Ranking:	No NCAPS ranking
Environmental Control Indicator:	No
Institutional Control Indicator:	No
Human Exposure Controls Indicator:	N/A
Groundwater Controls Indicator:	N/A
Significant Non-Complier Universe:	No
Unaddressed Significant Non-Complier Universe:	No
Addressed Significant Non-Complier Universe:	No
Significant Non-Complier With a Compliance Schedule Universe:	No
Financial Assurance Required:	Not reported
Handler Date of Last Change:	20241211
Recognized Trader-Importer:	No
Recognized Trader-Exporter:	No
Importer of Spent Lead Acid Batteries:	No
Exporter of Spent Lead Acid Batteries:	No
Recycler Activity Without Storage:	No
Manifest Broker:	No
Sub-Part P Indicator:	No

Handler - Owner Operator:

Owner/Operator Indicator:	Operator
Owner/Operator Name: MENDIVEL, LAURA & JOE	
Legal Status:	Other
Date Became Current:	Not reported
Date Ended Current:	Not reported
Owner/Operator Address:	316 W. BRENTWOOD AVENUE
Owner/Operator City,State,Zip:	ORANGE, CA 92865
Owner/Operator Telephone:	714-309-8081
Owner/Operator Telephone Ext:	Not reported
Owner/Operator Fax:	Not reported
Owner/Operator Email:	Not reported

Owner/Operator Indicator:	Owner
Owner/Operator Name: MENDIVEL, LAURA & JOE	
Legal Status:	Other
Date Became Current:	Not reported
Date Ended Current:	Not reported
Owner/Operator Address:	316 W. BRENTWOOD AVENUE
Owner/Operator City,State,Zip:	ORANGE, CA 92865
Owner/Operator Telephone:	714-309-8081
Owner/Operator Telephone Ext:	Not reported
Owner/Operator Fax:	Not reported
Owner/Operator Email:	Not reported

316 W. BRENTWOOD AVENUE (Continued) **1024749441**

Historic Generators:
Receive Date: 20180703
Handler Name: 316 W. BRENTWOOD AVENUE
Federal Waste Generator Description: Not a generator, verified
State District Owner: Not reported
Large Quantity Handler of Universal Waste: No
Recognized Trader Importer: No
Recognized Trader Exporter: No
Spent Lead Acid Battery Importer: No
Spent Lead Acid Battery Exporter: No
Current Record: Yes
Non Storage Recycler Activity: No
Electronic Manifest Broker: No

List of NAICS Codes and Descriptions:
NAICS Code: 56299
NAICS Description: All Other Waste Management Services

Facility Has Received Notices of Violations:
Violations: No Violations Found

Evaluation Action Summary:
Evaluations: No Evaluations Found

E MANIFEST:
Manifest Tracking Number: 016272717JJK
Last Updated Date: 20190423
Shipped Date: 20180712
Received Date: 20180719
Manifest Status: Signed
Submission Type: DataImage5Copy
Origin Type: Mail
Generator EPA ID: CAC002969227
Generator Name: Mendivel, Laura & Joe
Generator Location Street Number: Not reported
Generator Location Street 1: 316 W. BRENTWOOD AVENUE
Generator Location Street 2: Not reported
Generator Location City: ORANGE
Generator Location State: CA
Generator Location Zip: 92865
Generator Mail Street Number: Not reported
Generator Mail Street 1: 316 W. BRENTWOOD AVENUE
Generator Mail Street 2: 44-107393
Generator Mail City: ORANGE
Generator Mail Zip: 92865
Generator Mail State: CA
Generator Contact Company Name: Not reported
Designated Facility EPA ID: AZR000520882
Designated Facility Name: La Paz County Regional Landfill
Designated Facility Mail Street Number: Not reported
Designated Facility Mail Street 1: MILE POST 128
Designated Facility Mail Street 2: 26999 HIGHWAY 95
Designated Facility Mail City: PARKER
Designated Facility Mail Zip: 85344

316 W. BRENTWOOD AVENUE (Continued) **1024749441**

Designated Facility Mail State:	AZ
Designated Facility Location Street Number:	Not reported
Designated Facility Location Street 1:	26999 HIGHWAY 95
Designated Facility Location Street 2:	Not reported
Designated Facility Location City:	PARKER
Designated Facility Location Zip:	85344
Designated Facility Location State:	AZ
Designated Facility Contact Company Name:	Not reported
Manifest Residue Indicator:	N
Rejection Indicator:	N

Transporter:

Manifest Tracking Number:	016272717JJK
Transporter Line Number:	1
Transporter EPA ID:	CAR000050815
Transporter Name:	P W Stephens Environmental Inc

Manifest Tracking Number:	016272717JJK
Transporter Line Number:	2
Transporter EPA ID:	CAR000049064
Transporter Name:	E C T I

Waste Line:

Manifest Tracking Number:	016272717JJK
Waste Line Number:	1
U.S. DOT Hazardous Indicator:	Y
U.S. DOT ID Number:	NA2212
U.S. DOT Description:	Rq Na2212, Asbestos, 9, Iii
Non-Hazardous Waste Description:	Not reported
Number of Containers:	24
Container Type Code:	BA
Container Type Description:	Burlap, cloth, paper, or plastic bags
Waste Quantity:	2
Quantity Unit of Measure Code:	Y
Quantity Unit of Measure Description:	Cubic Yards
Waste Quantity, in Tons:	1.68
Acute Waste Quantity, in Tons:	0
Non-Acute Waste Quantity, in Tons:	1.68
Waste Quantity, in Kilograms:	1523.8104
Acute Waste Quantity, in Kilograms:	0
Non-Acute Waste Quantity, in Kilorgrams:	1523.8104
Management Method Code:	H132
Management Method Description:	LANDFILL (WITH PRIOR TREATMENT AND/OR STABILIZATION)
Waste Residue Indicator:	N
Quantity Discrepancy Indicator:	N
Waste Type Discrepancy Indicator:	N
Waste Density:	Not reported
Waste Density Unit of Measure Code:	Not reported
Waste Density Unit of Measure Description:	Not reported
Form Code:	Not reported
Form Code Description:	Not reported
Source Code:	Not reported
Source Code Description:	Not reported
Waste Minimization Code:	Not reported
Waste Minimization Code Description:	Not reported
Consent Number:	Not reported

316 W. BRENTWOOD AVENUE (Continued) **1024749441**

EPA Waste Indicator:	N
Federal Waste Codes:	Not reported
Quantity Haz Kg:	0
Quantity Haz Tons:	0
Quantity Non Haz Kg:	1523.8104
Quantity Non Haz Tons:	1.68
State Waste Codes:	CA-151

O81 **AMERICAN INTEGRATED RESOURCES, INC.** **RCRA NonGen / NLR** **1027692772**
SE **2341 N PACIFIC ST** **CAC003235400**
1/8-1/4 **ORANGE, CA 92865**
0.245 mi.
1291 ft. **Site 2 of 8 in cluster O**

Relative: **Lower**
Actual: **193 ft.**

RCRA Listings:

Date Form Received by Agency:		20230602
Handler Name:		American Integrated Resources, Inc.
Handler Address:		2341 N Pacific St
Handler City,State,Zip:		ORANGE, CA 92865
EPA ID:		CAC003235400
Contact Name:		JENNIFER MELVIN
Contact Address:		2341 N PACIFIC ST
Contact City,State,Zip:		ORANGE, CA 92865
Contact Telephone:		714-921-4100
Contact Fax:		Not reported
Contact Email:		JMELVIN@AMERICAN-INTEGRATED.COM
Contact Title:		Not reported
EPA Region:		09
Land Type:		Not reported
Federal Waste Generator Description:		Not a generator, verified
Non-Notifier:		Not reported
Biennial Report Cycle:		Not reported
Accessibility:		Not reported
Active Site Indicator:		Not reported
State District Owner:		Not reported
State District:		Not reported
Mailing Address:		2341 N PACIFIC ST
Mailing City,State,Zip:		ORANGE, CA 92865
Owner Name:	Tom Stevens	
Owner Type:		Other
Operator Name:	Jennifer Melvin	
Operator Type:		Other
Short-Term Generator Activity:		No
Importer Activity:		No
Mixed Waste Generator:		No
Transporter Activity:		No
Transfer Facility Activity:		No
Recycler Activity with Storage:		No
Small Quantity On-Site Burner Exemption:		No
Smelting Melting and Refining Furnace Exemption:		No
Underground Injection Control:		No
Off-Site Waste Receipt:		No
Universal Waste Indicator:		No
Universal Waste Destination Facility:		No
Federal Universal Waste:		No
Active Site State-Reg Handler:		---
Federal Facility Indicator:		Not reported
Hazardous Secondary Material Indicator:		N

AMERICAN INTEGRATED RESOURCES, INC. (Continued) **1027692772**

Sub-Part K Indicator:	Not reported
2018 GPRA Permit Baseline:	Not on the Baseline
2018 GPRA Renewals Baseline:	Not on the Baseline
202 GPRA Corrective Action Baseline:	No
Subject to Corrective Action Universe:	No
Non-TSDFs Where RCRA CA has Been Imposed Universe:	No
Corrective Action Priority Ranking:	No NCAPS ranking
Environmental Control Indicator:	No
Institutional Control Indicator:	No
Human Exposure Controls Indicator:	N/A
Groundwater Controls Indicator:	N/A
Significant Non-Complier Universe:	No
Unaddressed Significant Non-Complier Universe:	No
Addressed Significant Non-Complier Universe:	No
Significant Non-Complier With a Compliance Schedule Universe:	No
Financial Assurance Required:	Not reported
Handler Date of Last Change:	20230606
Recognized Trader-Importer:	No
Recognized Trader-Exporter:	No
Importer of Spent Lead Acid Batteries:	No
Exporter of Spent Lead Acid Batteries:	No
Recycler Activity Without Storage:	No
Manifest Broker:	No
Sub-Part P Indicator:	No

Handler - Owner Operator:

Owner/Operator Indicator:	Operator
Owner/Operator Name: JENNIFER MELVIN	
Legal Status:	Other
Date Became Current:	Not reported
Date Ended Current:	Not reported
Owner/Operator Address:	2341 N PACIFIC ST
Owner/Operator City,State,Zip:	ORANGE, CA 92865
Owner/Operator Telephone:	714-921-4100
Owner/Operator Telephone Ext:	Not reported
Owner/Operator Fax:	Not reported
Owner/Operator Email:	Not reported

Owner/Operator Indicator:	Owner
Owner/Operator Name: TOM STEVENS	
Legal Status:	Other
Date Became Current:	Not reported
Date Ended Current:	Not reported
Owner/Operator Address:	2341 N PACIFIC ST
Owner/Operator City,State,Zip:	ORANGE, CA 92865
Owner/Operator Telephone:	714-921-4100
Owner/Operator Telephone Ext:	Not reported
Owner/Operator Fax:	Not reported
Owner/Operator Email:	Not reported

Historic Generators:

Receive Date:	20230602
Handler Name:	AMERICAN INTEGRATED RESOURCES, INC.
Federal Waste Generator Description:	Not a generator, verified
State District Owner:	Not reported

AMERICAN INTEGRATED RESOURCES, INC. (Continued) **1027692772**

Large Quantity Handler of Universal Waste:	No
Recognized Trader Importer:	No
Recognized Trader Exporter:	No
Spent Lead Acid Battery Importer:	No
Spent Lead Acid Battery Exporter:	No
Current Record:	Yes
Non Storage Recycler Activity:	No
Electronic Manifest Broker:	No

List of NAICS Codes and Descriptions:

NAICS Code:	56291
NAICS Description:	Remediation Services

Facility Has Received Notices of Violations:

Violations:	No Violations Found

Evaluation Action Summary:

Evaluations:	No Evaluations Found

O82 **FISHER PRINTING INC** **CA AST** **A100419988**
SE **2341 N PACIFIC ST** **N/A**
1/8-1/4 **ORANGE, CA 92865**
0.245 mi.
1291 ft. **Site 3 of 8 in cluster O**

Relative: **Lower**

Actual: **193 ft.**

AST:

Name:	FISHER PRINTING INC
Address:	2341 N PACIFIC ST
City/Zip:	ORANGE,92865
Certified Unified Program Agencies:	Not reported
Owner:	Fisher Printing, Inc
Total Gallons:	Not reported
CERSID:	10618459
Facility ID:	Not reported
Business Name:	FISHER PRINTING INC
Phone:	7149989200
Fax:	7149988400
Mailing Address:	2257 North Pacific Street
Mailing Address City:	Orange
Mailing Address State:	CA
Mailing Address Zip Code:	92865
Operator Name:	Fisher Printing, Inc
Operator Phone:	7149989200
Owner Phone:	7149989200
Owner Mail Address:	2257 North Pacific Street
Owner State:	CA
Owner Zip Code:	92865
Owner Country:	United States
Property Owner Name:	Fisher Printing
Property Owner Phone:	7149989200
Property Owner Mailing Address:	2257 North Pacific Street
Property Owner City:	orange
Property Owner Stat :	CA
Property Owner Zip Code:	92865
Property Owner Country:	United States

FISHER PRINTING INC (Continued) **A100419988**

EPAID: CAL000143840

O83 **AMERICAN INTEGRATED RESOURCES INC** **CA ICE** **S124641385**
SE **2341 N PACIFIC ST** **CA HWT** **N/A**
1/8-1/4 **ORANGE, CA 92865** **CA HWTS**
0.245 mi. **CA HAZNET**
1291 ft. **Site 4 of 8 in cluster O**

Relative:
Lower

Actual:
193 ft.

ICE:

Envirostor ID:	3005439
Name:	AMERICAN INTEGRATED RESOURCES INC
Address:	2341 N PACIFIC ST
City,State,Zip:	ORANGE, CA 92865
EPA ID:	CAL000470820
Site Type:	INSPECTION
Facility Status:	No Action

Inspection:

Action Type:	Compliance Evaluation Inspection - Transporter
Action Date:	12/16/2024
Violation Class:	No Violations
RTC Date:	Not reported

HWT:

Name:	AMERICAN INTEGRATED RESOURCES INC
Address:	2341 N PACIFIC ST
City,State,Zip:	ORANGE, CA 92865
Reg Num:	6950
Expiration Date:	08/31/2025

HWTS:

Name:	AMERICAN INTEGRATED RESOURCES INC
Address:	2341 N PACIFIC ST
Address 2:	Not reported
City,State,Zip:	ORANGE, CA 92865
EPA ID:	CAC002848338
Inactive Date:	05/11/2016
Create Date:	02/09/2016
Last Act Date:	Not reported
Mailing Name:	Not reported
Mailing Address:	2341 N PACIFIC ST
Mailing Address 2:	Not reported
Mailing City,State,Zip:	ORANGE, CA 928652601
Owner Name:	TOM STEVENS
Owner Address:	2341 N PACIFIC ST
Owner Address 2:	Not reported
Owner City,State,Zip:	ORANGE, CA 928652601
Owner Phone:	Not reported
Owner Fax:	Not reported
Contact Name:	GERALD ADKERSON
Contact Address:	2341 N PACIFIC ST
Contact Address 2:	Not reported
City,State,Zip:	ORANGE, CA 928652601
Contact Phone:	Not reported
Contact Fax:	Not reported
Facility Status:	Inactive

AMERICAN INTEGRATED RESOURCES INC (Continued) **S124641385**

Facility Type: TEMPORARY
Category: STATE
Latitude: 33.826553
Longitude: -117.857244

NAICS:
EPA ID: CAC002848338
Create Date: 2016-02-09 16:12:28.190
NAICS Code: 56291
NAICS Description: Remediation Services
Issued EPA ID Date: 2016-02-09 16:12:28.20000
Inactive Date: 2016-05-11 03:00:24.55300
Facility Name: AMERICAN INTEGRATED RESOURCES INC
Facility Address: 2341 N PACIFIC ST
Facility Address 2: Not reported
Facility City: ORANGE
Facility County: Not reported
Facility State: CA
Facility Zip: 928652601

Name: AMERICAN INTEGRATED RESOURCES INC
Address: 2341 N PACIFIC ST
Address 2: Not reported
City,State,Zip: ORANGE, CA 92865
EPA ID: CAL000470820
Inactive Date: Not reported
Create Date: 05/19/2022
Last Act Date: Not reported
Mailing Name: Not reported
Mailing Address: 2341 N PACIFIC ST
Mailing Address 2: Not reported
Mailing City,State,Zip: ORANGE, CA 92865
Owner Name: AMERICAN INTEGRATED RESOURCES INC
Owner Address: 2341 N PACIFIC ST
Owner Address 2: Not reported
Owner City,State,Zip: ORANGE, CA 92865
Owner Phone: Not reported
Owner Fax: Not reported
Contact Name: JENNIFER MELVIN
Contact Address: 2341 N PACIFIC ST
Contact Address 2: Not reported
City,State,Zip: ORANGE, CA 92865
Contact Phone: Not reported
Contact Fax: Not reported
Facility Status: Active
Facility Type: Permanent
Category: State
Latitude: 33.826664000000001
Longitude: -117.85728249

Name: AMERICAN INTEGRATED RESORCES INC
Address: 2341 N PACIFIC ST
Address 2: Not reported
City,State,Zip: ORANGE, CA 92865
EPA ID: CAR000338681
Inactive Date: 06/30/2022
Create Date: 05/19/2022

AMERICAN INTEGRATED RESOURCES INC (Continued) **S124641385**

Last Act Date:	Not reported
Mailing Name:	Not reported
Mailing Address:	2341 N PACIFIC ST
Mailing Address 2:	Not reported
Mailing City,State,Zip:	ORANGE, CA 92865
Owner Name:	AMERICAN INTEGRATED RESOURCES INC
Owner Address:	2341 N PACIFIC ST
Owner Address 2:	Not reported
Owner City,State,Zip:	ORANGE, CA 92865
Owner Phone:	Not reported
Owner Fax:	Not reported
Contact Name:	JENNIFER MELVIN
Contact Address:	2341 N PACIFIC ST
Contact Address 2:	Not reported
City,State,Zip:	ORANGE, CA 92865
Contact Phone:	Not reported
Contact Fax:	Not reported
Facility Status:	Inactive
Facility Type:	Permanent
Category:	Federal
Latitude:	33.826664000000001
Longitude:	-117.85728249

HAZNET:

Name:	AMERICAN INTEGRATED RESOURCES INC
Address:	2341 N PACIFIC ST
Address 2:	Not reported
City,State,Zip:	ORANGE, CA 92865
Contact:	JENNIFER MELVIN
Telephone:	7149214100
Mailing Name:	Not reported
Mailing Address:	2341 N PACIFIC ST
Year:	2024
Gepaid:	CAL000470820
TSD EPA ID:	Not reported
CA Waste Code:	-
Disposal Method:	-
Tons:	Not reported
Year:	2023
Gepaid:	CAL000470820
TSD EPA ID:	Not reported
CA Waste Code:	-
Disposal Method:	-
Tons:	Not reported
Year:	2022
Gepaid:	CAR000338681
TSD EPA ID:	Not reported
CA Waste Code:	-
Disposal Method:	-
Tons:	Not reported

O84 **PLAZA PLASTICS CORP** **CA FID UST** **S101589699**
SE **2341 N PACIFIC** **N/A**
1/8-1/4 **ORANGE, CA 92665**
0.245 mi.
1291 ft. **Site 5 of 8 in cluster O**

Relative: CA FID UST:
Lower
Actual: Facility ID: 30017920
193 ft. Regulated By: UTNKA
Regulated ID: 000P2341T
Cortese Code: Not reported
SIC Code: Not reported
Facility Phone: 7149981188
Mail To: Not reported
Mailing Address: 3838 CERRITOS
Mailing Address 2: Not reported
Mailing City,St,Zip: ORANGE 92665
Contact: Not reported
Contact Phone: Not reported
DUNs Number: Not reported
NPDES Number: Not reported
EPA ID: Not reported
Comments: Not reported
Status: Active

O85 **AMERICAN INTEGRATED RESORCES INC** **RCRA NonGen / NLR** **1027218931**
SE **2341 N PACIFIC ST** **CAL000470820**
1/8-1/4 **ORANGE, CA 92865**
0.245 mi.
1291 ft. **Site 6 of 8 in cluster O**

Relative: RCRA Listings:
Lower
Actual: Date Form Received by Agency: 20220519
193 ft. Handler Name: American Integrated Resorces Inc
Handler Address: 2341 N Pacific St
Handler City,State,Zip: ORANGE, CA 92865
EPA ID: CAL000470820
Contact Name: CHRISTIAN GARCIA
Contact Address: 2341 N PACIFIC ST
Contact City,State,Zip: ORANGE, CA 92865
Contact Telephone: 714-921-4100
Contact Fax: 714-921-4102
Contact Email: CGARCIA@AMERICAN-INTEGRATED.COM
Contact Title: Not reported
EPA Region: 09
Land Type: Not reported
Federal Waste Generator Description: Not a generator, verified
Non-Notifier: Not reported
Biennial Report Cycle: Not reported
Accessibility: Not reported
Active Site Indicator: Handler Activities
State District Owner: Not reported
State District: Not reported
Mailing Address: 2341 N PACIFIC ST
Mailing City,State,Zip: ORANGE, CA 92865
Owner Name: American Integrated Resorces Inc
Owner Type: Other
Operator Name: Christian Garcia
Operator Type: Other
Short-Term Generator Activity: No

AMERICAN INTEGRATED RESORCES INC (Continued) **1027218931**

Importer Activity:	No
Mixed Waste Generator:	No
Transporter Activity:	Yes
Transfer Facility Activity:	No
Recycler Activity with Storage:	No
Small Quantity On-Site Burner Exemption:	No
Smelting Melting and Refining Furnace Exemption:	No
Underground Injection Control:	No
Off-Site Waste Receipt:	No
Universal Waste Indicator:	No
Universal Waste Destination Facility:	No
Federal Universal Waste:	No
Active Site State-Reg Handler:	---
Federal Facility Indicator:	Not reported
Hazardous Secondary Material Indicator:	N
Sub-Part K Indicator:	Not reported
2018 GPRA Permit Baseline:	Not on the Baseline
2018 GPRA Renewals Baseline:	Not on the Baseline
202 GPRA Corrective Action Baseline:	No
Subject to Corrective Action Universe:	No
Non-TSDFs Where RCRA CA has Been Imposed Universe:	No
Corrective Action Priority Ranking:	No NCAPS ranking
Environmental Control Indicator:	No
Institutional Control Indicator:	No
Human Exposure Controls Indicator:	N/A
Groundwater Controls Indicator:	N/A
Significant Non-Complier Universe:	No
Unaddressed Significant Non-Complier Universe:	No
Addressed Significant Non-Complier Universe:	No
Significant Non-Complier With a Compliance Schedule Universe:	No
Financial Assurance Required:	Not reported
Handler Date of Last Change:	20220523
Recognized Trader-Importer:	No
Recognized Trader-Exporter:	No
Importer of Spent Lead Acid Batteries:	No
Exporter of Spent Lead Acid Batteries:	No
Recycler Activity Without Storage:	No
Manifest Broker:	No
Sub-Part P Indicator:	No

Handler - Owner Operator:

Owner/Operator Indicator:	Owner
Owner/Operator Name:	AMERICAN INTEGRATED RESORCES INC
Legal Status:	Other
Date Became Current:	Not reported
Date Ended Current:	Not reported
Owner/Operator Address:	2341 N PACIFIC ST
Owner/Operator City,State,Zip:	ORANGE, CA 92865
Owner/Operator Telephone:	714-921-4100
Owner/Operator Telephone Ext:	Not reported
Owner/Operator Fax:	Not reported
Owner/Operator Email:	Not reported

Owner/Operator Indicator:	Operator
Owner/Operator Name:	CHRISTIAN GARCIA
Legal Status:	Other

AMERICAN INTEGRATED RESORCES INC (Continued) **1027218931**

Date Became Current:	Not reported
Date Ended Current:	Not reported
Owner/Operator Address:	2341 N PACIFIC ST
Owner/Operator City,State,Zip:	ORANGE, CA 92865
Owner/Operator Telephone:	714-921-4100
Owner/Operator Telephone Ext:	Not reported
Owner/Operator Fax:	Not reported
Owner/Operator Email:	Not reported

Historic Generators:

Receive Date:	20220519
Handler Name:	AMERICAN INTEGRATED RESORCES INC
Federal Waste Generator Description:	Not a generator, verified
State District Owner:	Not reported
Large Quantity Handler of Universal Waste:	No
Recognized Trader Importer:	No
Recognized Trader Exporter:	No
Spent Lead Acid Battery Importer:	No
Spent Lead Acid Battery Exporter:	No
Current Record:	Yes
Non Storage Recycler Activity:	No
Electronic Manifest Broker:	No

List of NAICS Codes and Descriptions:

NAICS Code:	562910
NAICS Description:	Remediation Services

Has the Facility Received Notices of Violations:

Found Violation:	No
Agency Which Determined Violation:	Not reported
Violation Short Description:	Not reported
Date Violation was Determined:	Not reported
Actual Return to Compliance Date:	Not reported
Return to Compliance Qualifier:	Not reported
Violation Responsible Agency:	Not reported
Scheduled Compliance Date:	Not reported
Enforcement Identifier:	Not reported
Date of Enforcement Action:	Not reported
Enforcement Responsible Agency:	Not reported
Enforcement Docket Number:	Not reported
Enforcement Attorney:	Not reported
Corrective Action Component:	Not reported
Appeal Initiated Date:	Not reported
Appeal Resolution Date:	Not reported
Disposition Status Date:	Not reported
Disposition Status:	Not reported
Disposition Status Description:	Not reported
Consent/Final Order Sequence Number:	Not reported
Consent/Final Order Respondent Name:	Not reported
Consent/Final Order Lead Agency:	Not reported
Enforcement Type:	Not reported
Enforcement Responsible Person:	Not reported
Enforcement Responsible Sub-Organization:	Not reported
SEP Sequence Number:	Not reported
SEP Expenditure Amount:	Not reported
SEP Scheduled Completion Date:	Not reported

AMERICAN INTEGRATED RESORCES INC (Continued) **1027218931**

SEP Actual Date:	Not reported
SEP Defaulted Date:	Not reported
SEP Type:	Not reported
SEP Type Description:	Not reported
Proposed Amount:	Not reported
Final Monetary Amount:	Not reported
Paid Amount:	Not reported
Final Count:	Not reported
Final Amount:	Not reported

Evaluation Action Summary:

Evaluation Date:	20241216
Evaluation Responsible Agency:	State
Found Violation:	No
Evaluation Type Description:	COMPLIANCE EVALUATION INSPECTION
Evaluation Responsible Person Identifier:	Not reported
Evaluation Responsible Sub-Organization:	Not reported
Actual Return to Compliance Date:	Not reported
Scheduled Compliance Date:	Not reported
Date of Request:	Not reported
Date Response Received:	Not reported
Request Agency:	Not reported
Former Citation:	Not reported

O86 **FISHER PRINTING INC** **CA CERS HAZ WASTE** **S123515530**
SE **2341 N PACIFIC ST** **CA HWTS** **N/A**
1/8-1/4 **ORANGE, CA 92865** **CA CERS**
0.245 mi.
1291 ft. **Site 7 of 8 in cluster O**

Relative: **Lower**

Actual: **193 ft.**

CERS HAZ WASTE:

Name:	FISHER PRINTING INC
Address:	2341 N PACIFIC ST
City,State,Zip:	ORANGE, CA 92865
Site ID:	392731
CERS ID:	10618459
CERS Description:	Hazardous Waste Generator

HWTS:

Name:	AMERICAN INTEGRATED RESOURCES, INC.
Address:	2341 N PACIFIC ST
Address 2:	Not reported
City,State,Zip:	ORANGE, CA 92865
EPA ID:	CAC003235400
Inactive Date:	09/01/2023
Create Date:	06/02/2023
Last Act Date:	Not reported
Mailing Name:	Not reported
Mailing Address:	2341 N PACIFIC ST
Mailing Address 2:	Not reported
Mailing City,State,Zip:	ORANGE, CA 92865
Owner Name:	TOM STEVENS
Owner Address:	2341 N PACIFIC ST
Owner Address 2:	Not reported
Owner City,State,Zip:	ORANGE, CA 92865
Owner Phone:	Not reported

FISHER PRINTING INC (Continued) **S123515530**

Owner Fax: Not reported
Contact Name: JENNIFER MELVIN
Contact Address: 2341 N PACIFIC ST
Contact Address 2: Not reported
City,State,Zip: ORANGE, CA 92865
Contact Phone: Not reported
Contact Fax: Not reported
Facility Status: Inactive
Facility Type: Temporary
Category: State
Latitude: 33.826664000000001
Longitude: -117.85728249

CERS:
Name: FISHER PRINTING INC
Address: 2341 N PACIFIC ST
City,State,Zip: ORANGE, CA 92865
Site ID: 392731
CERS ID: 10618459
CERS Description: Chemical Storage Facilities

Violations:
Site ID: 392731
Site Name: Fisher Printing Inc
Violation Date: 06-04-2024
Citation: HSC 6.95 25508.1(a)-(f) - California Health and Safety Code, Chapter 6.95, Section(s) 25508.1(a)-(f)
Violation Description: Failure to electronically update business plan within 30 days of any one of the following events: A 100 percent or more increase in the quantity of a previously disclosed material. Any handling of a previously undisclosed hazardous materials at or above reportable quantities. A change of business address, business ownership, or business name. A substantial change in the handler's operations that requires modification to any portion of the business plan.
Violation Notes: Returned to compliance on 06/20/2024. Failure to update inventory with new chemical and delete no longer used chemical.
Violation Division: Orange City Fire Department
Violation Program: HMRRP
Violation Source: CERS,

Site ID: 392731
Site Name: Fisher Printing Inc
Violation Date: 05-10-2021
Citation: HSC 6.95 25508(a)(3) - California Health and Safety Code, Chapter 6.95, Section(s) 25508(a)(3)
Violation Description: Failure to complete and electronically submit hazardous material inventory information for all reportable hazardous materials on site at or above reportable quantities.
Violation Notes: Returned to compliance on 05/11/2021.
Violation Division: Orange City Fire Department
Violation Program: HMRRP
Violation Source: CERS,

Site ID: 392731
Site Name: Fisher Printing Inc
Violation Date: 06-04-2024
Citation: HSC 6.95 25505(a)(4) - California Health and Safety Code, Chapter

FISHER PRINTING INC (Continued) **S123515530**

6.95, Section(s) 25505(a)(4)
Violation Description: Failure to provide initial and annual training to all employees in safety procedures in the event of a release or threatened release of a hazardous material or failure to document and maintain training records for a minimum of three years.
Violation Notes: Returned to compliance on 06/20/2024. Could not locate training logs.
Violation Division: Orange City Fire Department
Violation Program: HMRRP
Violation Source: CERS,

Evaluation:
Eval General Type: Compliance Evaluation Inspection
Eval Date: 04-23-2015
Violations Found: No
Eval Type: Routine done by local agency
Eval Notes: No violations
Eval Division: Orange City Fire Department
Eval Program: HMRRP
Eval Source: CERS,

Eval General Type: Compliance Evaluation Inspection
Eval Date: 05-10-2021
Violations Found: Yes
Eval Type: Routine done by local agency
Eval Notes: field verification.
Eval Division: Orange City Fire Department
Eval Program: HMRRP
Eval Source: CERS,

Eval General Type: Compliance Evaluation Inspection
Eval Date: 06-04-2024
Violations Found: Yes
Eval Type: Routine done by local agency
Eval Notes: 2024 field verification of chemical inventory and HMRRP.
Eval Division: Orange City Fire Department
Eval Program: HMRRP
Eval Source: CERS,

Eval General Type: Compliance Evaluation Inspection
Eval Date: 05-01-2018
Violations Found: No
Eval Type: Routine done by local agency
Eval Notes: field verification
Eval Division: Orange City Fire Department
Eval Program: HMRRP
Eval Source: CERS,

Coordinates:
Site ID: 392731
Facility Name: Fisher Printing Inc
Env Int Type Code: HMBP
Program ID: 10618459
Coord Name: Not reported
Ref Point Type Desc: Center of a facility or station.,
Latitude: 33.826540
Longitude: -117.857250

FISHER PRINTING INC (Continued) **S123515530**

Affiliation:

Affiliation Type Desc:	Document Preparer
Entity Name:	Larry Neenan
Entity Title:	Not reported
Affiliation Address:	Not reported
Affiliation City:	Not reported
Affiliation State:	Not reported
Affiliation Country:	Not reported
Affiliation Zip:	Not reported
Affiliation Phone:	,

Affiliation Type Desc:	Property Owner
Entity Name:	Fisher Printing
Entity Title:	Not reported
Affiliation Address:	2257 North Pacific Street
Affiliation City:	Orange
Affiliation State:	CA
Affiliation Country:	United States
Affiliation Zip:	92865
Affiliation Phone:	(714) 998-9200,

Affiliation Type Desc:	Identification Signer
Entity Name:	Larry Neenan
Entity Title:	EHS
Affiliation Address:	Not reported
Affiliation City:	Not reported
Affiliation State:	Not reported
Affiliation Country:	Not reported
Affiliation Zip:	Not reported
Affiliation Phone:	,

Affiliation Type Desc:	Legal Owner
Entity Name:	Fisher Printing, Inc
Entity Title:	Not reported
Affiliation Address:	2257 North Pacific Street
Affiliation City:	Orange
Affiliation State:	CA
Affiliation Country:	United States
Affiliation Zip:	92865
Affiliation Phone:	(714) 998-9200,

Affiliation Type Desc:	CUPA District
Entity Name:	Orange County Env Health
Entity Title:	Not reported
Affiliation Address:	1241 East Dyer RoadSuite 120
Affiliation City:	Santa Ana
Affiliation State:	CA
Affiliation Country:	Not reported
Affiliation Zip:	92705-5611
Affiliation Phone:	(714) 433-6406,

Affiliation Type Desc:	Environmental Contact
Entity Name:	LARRY NEENAN
Entity Title:	Not reported
Affiliation Address:	2257 North Pacific Street
Affiliation City:	Orange
Affiliation State:	CA

FISHER PRINTING INC (Continued) **S123515530**

Affiliation Country: Not reported
Affiliation Zip: 92865
Affiliation Phone: ,

Affiliation Type Desc: Facility Mailing Address
Entity Name: Mailing Address
Entity Title: Not reported
Affiliation Address: 2257 North Pacific Street
Affiliation City: Orange
Affiliation State: CA
Affiliation Country: Not reported
Affiliation Zip: 92865
Affiliation Phone: ,

Affiliation Type Desc: Operator
Entity Name: Fisher Printing, Inc
Entity Title: Not reported
Affiliation Address: Not reported
Affiliation City: Not reported
Affiliation State: Not reported
Affiliation Country: Not reported
Affiliation Zip: Not reported
Affiliation Phone: (714) 998-9200,

Affiliation Type Desc: Parent Corporation
Entity Name: FISHER PRINTING INC
Entity Title: Not reported
Affiliation Address: Not reported
Affiliation City: Not reported
Affiliation State: Not reported
Affiliation Country: Not reported
Affiliation Zip: Not reported
Affiliation Phone: ,

O87 **AMERICAN INTEGRATED RESOURCES INC** **RCRA NonGen / NLR** **1024747502**
SE **2341 N PACIFIC STREET** **E MANIFEST** **CAC002967279**
1/8-1/4 **ORANGE, CA 92865**
0.245 mi.
1291 ft. **Site 8 of 8 in cluster O**

Relative: RCRA Listings:
Lower
Actual: Date Form Received by Agency: 20180619
193 ft. Handler Name: American Integrated Resources Inc
Handler Address: 2341 N Pacific Street
Handler City,State,Zip: ORANGE, CA 92865
EPA ID: CAC002967279
Contact Name: CHRISTIAN GARCIA
Contact Address: 2341 N PACIFIC STREET
Contact City,State,Zip: ORANGE, CA 92865
Contact Telephone: 714-921-4100
Contact Fax: Not reported
Contact Email: CGARCIA@AMERICAN-INTEGRATED.COM
Contact Title: Not reported
EPA Region: 09
Land Type: Not reported
Federal Waste Generator Description: Not a generator, verified
Non-Notifier: Not reported

AMERICAN INTEGRATED RESOURCES INC (Continued) **1024747502**

Biennial Report Cycle:		Not reported
Accessibility:		Not reported
Active Site Indicator:		Handler Activities
State District Owner:		Not reported
State District:		Not reported
Mailing Address:		2341 N PACIFIC STREET
Mailing City,State,Zip:		ORANGE, CA 92865
Owner Name:	Tom Stevens	
Owner Type:		Other
Operator Name:	Christian Garcia	
Operator Type:		Other
Short-Term Generator Activity:		No
Importer Activity:		No
Mixed Waste Generator:		No
Transporter Activity:		No
Transfer Facility Activity:		No
Recycler Activity with Storage:		No
Small Quantity On-Site Burner Exemption:		No
Smelting Melting and Refining Furnace Exemption:		No
Underground Injection Control:		No
Off-Site Waste Receipt:		No
Universal Waste Indicator:		Yes
Universal Waste Destination Facility:		Yes
Federal Universal Waste:		No
Active Site State-Reg Handler:		---
Federal Facility Indicator:		Not reported
Hazardous Secondary Material Indicator:		N
Sub-Part K Indicator:		Not reported
2018 GPRA Permit Baseline:		Not on the Baseline
2018 GPRA Renewals Baseline:		Not on the Baseline
202 GPRA Corrective Action Baseline:		No
Subject to Corrective Action Universe:		No
Non-TSDFs Where RCRA CA has Been Imposed Universe:		No
Corrective Action Priority Ranking:		No NCAPS ranking
Environmental Control Indicator:		No
Institutional Control Indicator:		No
Human Exposure Controls Indicator:		N/A
Groundwater Controls Indicator:		N/A
Significant Non-Complier Universe:		No
Unaddressed Significant Non-Complier Universe:		No
Addressed Significant Non-Complier Universe:		No
Significant Non-Complier With a Compliance Schedule Universe:		No
Financial Assurance Required:		Not reported
Handler Date of Last Change:		20180831
Recognized Trader-Importer:		No
Recognized Trader-Exporter:		No
Importer of Spent Lead Acid Batteries:		No
Exporter of Spent Lead Acid Batteries:		No
Recycler Activity Without Storage:		No
Manifest Broker:		No
Sub-Part P Indicator:		No

Handler - Owner Operator:

Owner/Operator Indicator:	Owner
Owner/Operator Name: TOM STEVENS	
Legal Status:	Other

AMERICAN INTEGRATED RESOURCES INC (Continued) **1024747502**

Date Became Current: Not reported
Date Ended Current: Not reported
Owner/Operator Address: 2341 N PACIFIC STREET
Owner/Operator City,State,Zip: ORANGE, CA 92865
Owner/Operator Telephone: 714-921-4100
Owner/Operator Telephone Ext: Not reported
Owner/Operator Fax: Not reported
Owner/Operator Email: Not reported

Owner/Operator Indicator: Operator
Owner/Operator Name: CHRISTIAN GARCIA
Legal Status: Other
Date Became Current: Not reported
Date Ended Current: Not reported
Owner/Operator Address: 2341 N PACIFIC STREET
Owner/Operator City,State,Zip: ORANGE, CA 92865
Owner/Operator Telephone: 714-921-4100
Owner/Operator Telephone Ext: Not reported
Owner/Operator Fax: Not reported
Owner/Operator Email: Not reported

Historic Generators:
Receive Date: 20180619
Handler Name: AMERICAN INTEGRATED RESOURCES INC
Federal Waste Generator Description: Not a generator, verified
State District Owner: Not reported
Large Quantity Handler of Universal Waste: No
Recognized Trader Importer: No
Recognized Trader Exporter: No
Spent Lead Acid Battery Importer: No
Spent Lead Acid Battery Exporter: No
Current Record: Yes
Non Storage Recycler Activity: Not reported
Electronic Manifest Broker: Not reported

List of NAICS Codes and Descriptions:
NAICS Code: 56299
NAICS Description: All Other Waste Management Services

Facility Has Received Notices of Violations:
Violations: No Violations Found

Evaluation Action Summary:
Evaluations: No Evaluations Found

E MANIFEST:
Manifest Tracking Number: 017548312JJK
Last Updated Date: 20201118
Shipped Date: 20180705
Received Date: 20180711
Manifest Status: Corrected
Submission Type: DataImage5Copy
Origin Type: Service
Generator EPA ID: CAC002967279

AMERICAN INTEGRATED RESOURCES INC (Continued) **1024747502**

Generator Name:	American Integrated Resources Inc
Generator Location Street Number:	Not reported
Generator Location Street 1:	2341 N PACIFIC STREET
Generator Location Street 2:	Not reported
Generator Location City:	ORANGE
Generator Location State:	CA
Generator Location Zip:	92865
Generator Mail Street Number:	Not reported
Generator Mail Street 1:	2341 N PACIFIC STREET
Generator Mail Street 2:	Not reported
Generator Mail City:	ORANGE
Generator Mail Zip:	92865
Generator Mail State:	CA
Generator Contact Company Name:	Not reported
Designated Facility EPA ID:	NVT330010000
Designated Facility Name:	Us Ecology Nevada, Inc
Designated Facility Mail Street Number:	Not reported
Designated Facility Mail Street 1:	Not reported
Designated Facility Mail Street 2:	PO BOX 578
Designated Facility Mail City:	BEATTY
Designated Facility Mail Zip:	89003
Designated Facility Mail State:	NV
Designated Facility Location Street Number:	Not reported
Designated Facility Location Street 1:	HWY 95 11 MI S OF BEATTY
Designated Facility Location Street 2:	Not reported
Designated Facility Location City:	BEATTY
Designated Facility Location Zip:	89003
Designated Facility Location State:	NV
Designated Facility Contact Company Name:	Not reported
Manifest Residue Indicator:	N
Rejection Indicator:	N

Transporter:

Manifest Tracking Number:	017548312JJK
Transporter Line Number:	1
Transporter EPA ID:	CAR000183574
Transporter Name:	Environmental Mngmt Technologies Inc

Waste Line:

Manifest Tracking Number:	017548312JJK
Waste Line Number:	1
U.S. DOT Hazardous Indicator:	N
U.S. DOT ID Number:	Not reported
U.S. DOT Description:	Not reported
Non-Hazardous Waste Description:	Non Rcra Waste Oil
Number of Containers:	10
Container Type Code:	DM
Container Type Description:	Metal drums, barrels, kegs
Waste Quantity:	500
Quantity Unit of Measure Code:	G
Quantity Unit of Measure Description:	Gallons
Waste Quantity, in Tons:	2.0850708
Acute Waste Quantity, in Tons:	0
Non-Acute Waste Quantity, in Tons:	2.0850708
Waste Quantity, in Kilograms:	1891.2219
Acute Waste Quantity, in Kilograms:	0

AMERICAN INTEGRATED RESOURCES INC (Continued) **1024747502**

Non-Acute Waste Quantity, in Kilorgrams:	1891.2219
Management Method Code:	H039
Management Method Description:	OTHER RECOVERY OR RECLAMATION FOR REUSE
Waste Residue Indicator:	N
Quantity Discrepancy Indicator:	N
Waste Type Discrepancy Indicator:	N
Waste Density:	Not reported
Waste Density Unit of Measure Code:	Not reported
Waste Density Unit of Measure Description:	Not reported
Form Code:	Not reported
Form Code Description:	Not reported
Source Code:	Not reported
Source Code Description:	Not reported
Waste Minimization Code:	Not reported
Waste Minimization Code Description:	Not reported
Consent Number:	Not reported
EPA Waste Indicator:	N
Federal Waste Codes:	Not reported
Quantity Haz Kg:	0
Quantity Haz Tons:	0
Quantity Non Haz Kg:	1891.2219
Quantity Non Haz Tons:	2.0850708
State Waste Codes:	CA-221

Manifest Tracking Number:	017548312JJK
Waste Line Number:	2
U.S. DOT Hazardous Indicator:	N
U.S. DOT ID Number:	Not reported
U.S. DOT Description:	Not reported
Non-Hazardous Waste Description:	Cooking Oil
Number of Containers:	1
Container Type Code:	DM
Container Type Description:	Metal drums, barrels, kegs
Waste Quantity:	50
Quantity Unit of Measure Code:	G
Quantity Unit of Measure Description:	Gallons
Waste Quantity, in Tons:	0.20850709
Acute Waste Quantity, in Tons:	0
Non-Acute Waste Quantity, in Tons:	0.20850709
Waste Quantity, in Kilograms:	189.1222
Acute Waste Quantity, in Kilograms:	0
Non-Acute Waste Quantity, in Kilorgrams:	189.1222
Management Method Code:	H039
Management Method Description:	OTHER RECOVERY OR RECLAMATION FOR REUSE
Waste Residue Indicator:	N
Quantity Discrepancy Indicator:	N
Waste Type Discrepancy Indicator:	N
Waste Density:	Not reported
Waste Density Unit of Measure Code:	Not reported
Waste Density Unit of Measure Description:	Not reported
Form Code:	Not reported
Form Code Description:	Not reported
Source Code:	Not reported
Source Code Description:	Not reported
Waste Minimization Code:	Not reported
Waste Minimization Code Description:	Not reported
Consent Number:	Not reported

AMERICAN INTEGRATED RESOURCES INC (Continued) **1024747502**

EPA Waste Indicator:	N
Federal Waste Codes:	Not reported
Quantity Haz Kg:	0
Quantity Haz Tons:	0
Quantity Non Haz Kg:	189.1222
Quantity Non Haz Tons:	0.20850709
State Waste Codes:	CA-222

S88 **SCOPE PACKAGING** **CA SWEEPS UST** **1000345803**
ESE **240 W FLETCHER AVE** **CA FID UST** **N/A**
1/8-1/4 **ORANGE, CA 92865** **CA NPDES**
0.245 mi. **CA WDS**
1292 ft. **Site 1 of 3 in cluster S** **CA CIWQS**

Relative:
Lower

Actual:
198 ft.

SWEEPS UST:

Name:	SCOPE PACKAGING
Address:	240 W FLETCHER
City:	ORANGE
Status:	Active
Comp Number:	800009
Number:	9
Board Of Equalization:	44-016994
Referral Date:	04-03-89
Action Date:	12-20-93
Created Date:	04-03-89
Owner Tank Id:	Not reported
SWRCB Tank Id:	30-030-800009-000001
Tank Status:	A
Capacity:	10000
Active Date:	04-03-89
Tank Use:	M.V. FUEL
STG:	P
Content:	DIESEL
Number Of Tanks:	1

CA FID UST:

Facility ID:	30009184
Regulated By:	UTNKA
Regulated ID:	000F0240T
Cortese Code:	Not reported
SIC Code:	Not reported
Facility Phone:	0000000000
Mail To:	Not reported
Mailing Address:	P.O. BOX 3768
Mailing Address 2:	Not reported
Mailing City,St,Zip:	ORANGE 92665
Contact:	Not reported
Contact Phone:	Not reported
DUNs Number:	Not reported
NPDES Number:	Not reported
EPA ID:	Not reported
Comments:	Not reported
Status:	Active

NPDES:

Name:	SCOPE PACKAGING
Address:	240 W FLETCHER AVE

SCOPE PACKAGING (Continued) **1000345803**

City,State,Zip:	ORANGE, CA 92865
Facility Status:	Not reported
NPDES Number:	Not reported
Region:	Not reported
Agency Number:	Not reported
Regulatory Measure ID:	Not reported
Place ID:	Not reported
Order Number:	Not reported
WDID:	8 30I006339
Regulatory Measure Type:	Industrial
Program Type:	Not reported
Adoption Date Of Regulatory Measure:	Not reported
Effective Date Of Regulatory Measure:	Not reported
Termination Date Of Regulatory Measure:	Not reported
Expiration Date Of Regulatory Measure:	Not reported
Discharge Address:	Not reported
Discharge Name:	Not reported
Discharge City:	Not reported
Discharge State:	Not reported
Discharge Zip:	Not reported
Status:	Terminated
Status Date:	07/25/2017
Operator Name:	Scope Packaging Inc
Operator Address:	240 W Fletcher St
Operator City:	Orange
Operator State:	California
Operator Zip:	92865

NPDES as of 03/2018:

NPDES Number:	CAS000001
Status:	Terminated
Agency Number:	0
Region:	8
Regulatory Measure ID:	208580
Order Number:	97-03-DWQ
Regulatory Measure Type:	Enrollee
Place ID:	Not reported
WDID:	8 30I006339
Program Type:	Industrial
Adoption Date Of Regulatory Measure:	Not reported
Effective Date Of Regulatory Measure:	04/24/1992
Expiration Date Of Regulatory Measure:	Not reported
Termination Date Of Regulatory Measure:	07/06/2017
Discharge Name:	Scope Packaging Inc
Discharge Address:	240 W Fletcher St
Discharge City:	Orange
Discharge State:	California
Discharge Zip:	92865
Received Date:	Not reported
Processed Date:	Not reported
Status:	Not reported
Status Date:	Not reported
Place Size:	Not reported
Place Size Unit:	Not reported
Contact:	Not reported
Contact Title:	Not reported
Contact Phone:	Not reported
Contact Phone Ext:	Not reported

SCOPE PACKAGING (Continued) **1000345803**

Contact Email:	Not reported
Operator Name:	Not reported
Operator Address:	Not reported
Operator City:	Not reported
Operator State:	Not reported
Operator Zip:	Not reported
Operator Contact:	Not reported
Operator Contact Title:	Not reported
Operator Contact Phone:	Not reported
Operator Contact Phone Ext:	Not reported
Operator Contact Email:	Not reported
Operator Type:	Not reported
Developer:	Not reported
Developer Address:	Not reported
Developer City:	Not reported
Developer State:	Not reported
Developer Zip:	Not reported
Developer Contact:	Not reported
Developer Contact Title:	Not reported
Constype Linear Utility Ind:	Not reported
Emergency Phone:	Not reported
Emergency Phone Ext:	Not reported
Constype Above Ground Ind:	Not reported
Constype Below Ground Ind:	Not reported
Constype Cable Line Ind:	Not reported
Constype Comm Line Ind:	Not reported
Constype Commertial Ind:	Not reported
Constype Electrical Line Ind:	Not reported
Constype Gas Line Ind:	Not reported
Constype Industrial Ind:	Not reported
Constype Other Description:	Not reported
Constype Other Ind:	Not reported
Constype Recons Ind:	Not reported
Constype Residential Ind:	Not reported
Constype Transport Ind:	Not reported
Constype Utility Description:	Not reported
Constype Utility Ind:	Not reported
Constype Water Sewer Ind:	Not reported
Dir Discharge Uswater Ind:	Not reported
Receiving Water Name:	Not reported
Certifier:	Not reported
Certifier Title:	Not reported
Certification Date:	Not reported
Primary Sic:	Not reported
Secondary Sic:	Not reported
Tertiary Sic:	Not reported
NPDES Number:	Not reported
Status:	Not reported
Agency Number:	Not reported
Region:	8
Regulatory Measure ID:	208580
Order Number:	Not reported
Regulatory Measure Type:	Industrial
Place ID:	Not reported
WDID:	8 30I006339
Program Type:	Not reported

SCOPE PACKAGING (Continued) **1000345803**

Adoption Date Of Regulatory Measure:	Not reported
Effective Date Of Regulatory Measure:	Not reported
Expiration Date Of Regulatory Measure:	Not reported
Termination Date Of Regulatory Measure:	07/06/2017
Discharge Name:	Not reported
Discharge Address:	Not reported
Discharge City:	Not reported
Discharge State:	Not reported
Discharge Zip:	Not reported
Received Date:	05/09/2008
Processed Date:	04/24/1992
Status:	Terminated
Status Date:	07/25/2017
Place Size:	4
Place Size Unit:	Acres
Contact:	Doug Hall
Contact Title:	Not reported
Contact Phone:	714-998-4411
Contact Phone Ext:	110
Contact Email:	dough@scopepackaging.com
Operator Name:	Scope Packaging Inc
Operator Address:	240 W Fletcher St
Operator City:	Orange
Operator State:	California
Operator Zip:	92865
Operator Contact:	Michael Flinn
Operator Contact Title:	President
Operator Contact Phone:	714-998-4411
Operator Contact Phone Ext:	Not reported
Operator Contact Email:	mikef@scopepackaging.com
Operator Type:	Private Business
Developer:	Not reported
Developer Address:	Not reported
Developer City:	Not reported
Developer State:	California
Developer Zip:	Not reported
Developer Contact:	Not reported
Developer Contact Title:	Not reported
Constype Linear Utility Ind:	Not reported
Emergency Phone:	714-998-4411
Emergency Phone Ext:	Not reported
Constype Above Ground Ind:	Not reported
Constype Below Ground Ind:	Not reported
Constype Cable Line Ind:	Not reported
Constype Comm Line Ind:	Not reported
Constype Commertial Ind:	Not reported
Constype Electrical Line Ind:	Not reported
Constype Gas Line Ind:	Not reported
Constype Industrial Ind:	Not reported
Constype Other Description:	Not reported
Constype Other Ind:	Not reported
Constype Recons Ind:	Not reported
Constype Residential Ind:	Not reported
Constype Transport Ind:	Not reported
Constype Utility Description:	Not reported
Constype Utility Ind:	Not reported
Constype Water Sewer Ind:	Not reported

SCOPE PACKAGING (Continued) **1000345803**

Dir Discharge Uswater Ind:	N
Receiving Water Name:	MS4
Certifier:	Diana Valentin
Certifier Title:	Director of Operations
Certification Date:	15-JUN-17
Primary Sic:	2653-Corrugated and Solid Fiber Boxes
Secondary Sic:	Not reported
Tertiary Sic:	Not reported

WDS:

Name:	SCOPE PACKAGING
Address:	240 W FLETCHER AVE
City:	ORANGE
Facility ID:	Santa Ana River 30I006339
Facility Type:	Industrial - Facility that treats and/or disposes of liquid or semisolid wastes from any servicing, producing, manufacturing or processing operation of whatever nature, including mining, gravel washing, geothermal operations, air conditioning, ship building and repairing, oil production, storage and disposal operations, water pumping.
Facility Status:	Active - Any facility with a continuous or seasonal discharge that is under Waste Discharge Requirements.
NPDES Number:	CAS000001 The 1st 2 characters designate the state. The remaining 7 are assigned by the Regional Board
Subregion:	8
Facility Telephone:	7149984411
Facility Contact:	WILLIAM FLINN
Agency Name:	FLINN WILLIAM & JUDY
Agency Address:	240 W. FLETCHER AVE
Agency City,St,Zip:	ORANGE 92665
Agency Contact:	WILLIAM FLINN
Agency Telephone:	7149984411
Agency Type:	Private
SIC Code:	0
SIC Code 2:	Not reported
Primary Waste Type:	Not reported
Primary Waste:	Not reported
Waste Type2:	Not reported
Waste2:	Not reported
Primary Waste Type:	Not reported
Secondary Waste:	Not reported
Secondary Waste Type:	Not reported
Design Flow:	0
Baseline Flow:	0
Reclamation:	Not reported
POTW:	Not reported
Treat To Water:	Minor Threat to Water Quality. A violation of a regional board order should cause a relatively minor impairment of beneficial uses compared to a major or minor threat. Not: All nurds without a TTWQ will be considered a minor threat to water quality unless coded at a higher Level. A Zero (0) may be used to code those NURDS that are found to represent no threat to water quality.
Complexity:	Category C - Facilities having no waste treatment systems, such as cooling water dischargers or thosewho must comply through best management practices, facilities with passive waste treatment and disposal systems, such as septic systems with subsurface disposal, or

SCOPE PACKAGING (Continued) **1000345803**

dischargers having waste storage systems with land disposal such as dairy waste ponds.

CIWQS:

Name:	Scope Packaging
Address:	240 W FLETCHER AVE
City,State,Zip:	ORANGE, CA 92865
Agency:	Scope Packaging Inc
Agency Address:	240 W Fletcher St, Orange, CA 92865
Place/Project Type:	Industrial - Corrugated and Solid Fiber Boxes
SIC/NAICS:	2653
Region:	8
Program:	INDSTW
Regulatory Measure Status:	Terminated
Regulatory Measure Type:	Storm water industrial
Order Number:	2014-0057-DWQ
WDID:	8 30I006339
NPDES Number:	CAS000001
Adoption Date:	Not reported
Effective Date:	04/24/1992
Termination Date:	07/06/2017
Expiration/Review Date:	Not reported
Design Flow:	Not reported
Major/Minor:	Not reported
Complexity:	Not reported
TTWQ:	Not reported
Enforcement Actions within 5 years:	0
Violations within 5 years:	0
Latitude:	33.8294
Longitude:	-117.85465

S89 **L & W SUPPLY** **CA UST** **U004354512**
ESE **240 W FLETCHER DR** **N/A**
1/8-1/4 **ORANGE, CA 92865**
0.245 mi.
1292 ft. **Site 2 of 3 in cluster S**

Relative: **Lower**
Actual: **198 ft.**

UST:

Name:	L & W SUPPLY
Address:	240 W FLETCHER DR
City,State,Zip:	ORANGE, CA 92865
Facility ID:	FA0036426
Permitting Agency:	Orange County Environmental Health
CERSID:	10521487
Latitude:	33.8287200
Longitude:	-117.855560
Owner type:	Non-Government
Facility type:	Motor Vehicle Fueling
Num of inuse ust:	Not reported
Num of closed ust:	1
Num of oos ust:	0
Epa region:	9
Tribal lands:	No
Tank owner name:	Scope Packaging, Inc.
Tank owner mailing address:	PO Box 3768
Tank owner mailing city:	Orange
Tank owner mailing zip:	92857

L & W SUPPLY (Continued) **U004354512**

Tank owner mailing state:	CA
Tank operator name:	Scope Packaging, Inc.
Tank operator mailing address:	240 W. Fletcher Ave.
Tank operator mailing city:	Orange
Tank operator mailing zip:	92865
Tank operator mailing state:	CA
Tankidnumber:	T-1
Tank status:	UST Removal
Tank configuration:	Stand Alone Tank
Tank closure date:	10/24/2017 12:00:00 AM
Tank installation date:	6/15/1987 12:00:00 AM
Tank num of compartments:	1
Tank contents:	Diesel
Tank capacity gallons:	10000
Tank type:	Double Wall
Tank pc construction:	Steel
Tank pwpiping construction:	Flexible
Tank piping type:	Conventional Suction
Tank piping construction:	Double Walled
Tank sacrificial anode:	No
Tank cp impressed current:	No
Tank cp shutoff:	Yes
Tank alarms:	No
Tank ball float:	Yes
Tank spill bucket:	Yes

S90 **SCOPE PACKAGING INC** **CA UST** **U004354513**
ESE **240 W FLETCHER DR** **N/A**
1/8-1/4 **ORANGE, CA 92865**
0.245 mi.
1292 ft. **Site 3 of 3 in cluster S**

Relative: UST:
Lower

Actual: Name:	SCOPE PACKAGING INC
198 ft. Address:	240 W FLETCHER DR
City,State,Zip:	ORANGE, CA 92865
Facility ID:	FA0036426
Permitting Agency:	Orange County Environmental Health
CERSID:	Not reported
Latitude:	33.82872
Longitude:	-117.85556
Owner type:	Not reported
Facility type:	Not reported
Num of inuse ust:	Not reported
Num of closed ust:	Not reported
Num of oos ust:	Not reported
Epa region:	Not reported
Tribal lands:	Not reported
Tank owner name:	Not reported
Tank owner mailing address:	Not reported
Tank owner mailing city:	Not reported
Tank owner mailing zip:	Not reported
Tank owner mailing state:	Not reported
Tank operator name:	Not reported
Tank operator mailing address:	Not reported
Tank operator mailing city:	Not reported
Tank operator mailing zip:	Not reported
Tank operator mailing state:	Not reported

SCOPE PACKAGING INC (Continued) **U004354513**

Tankidnumber:	Not reported
Tank status:	Not reported
Tank configuration:	Not reported
Tank closure date:	Not reported
Tank installation date:	Not reported
Tank num of compartments:	Not reported
Tank contents:	Not reported
Tank capacity gallons:	Not reported
Tank type:	Not reported
Tank pc construction:	Not reported
Tank pwpiping construction:	Not reported
Tank piping type:	Not reported
Tank piping construction:	Not reported
Tank sacrificial anode:	Not reported
Tank cp impressed current:	Not reported
Tank cp shutoff:	Not reported
Tank alarms:	Not reported
Tank ball float:	Not reported
Tank spill bucket:	Not reported

R91 **BATAVIA PALMS BUSINESS CE** **CA LUST S102852493**
SSW **2322 BATAVIA** **CA HIST CORTESE N/A**
1/8-1/4 **ORANGE, CA 92667**
0.245 mi.
1294 ft. **Site 3 of 11 in cluster R**

Relative: **Lower**

Actual: **190 ft.**

LUST REG 8:

Name:	BATAVIA PALMS BUSINESS CENTRE
Address:	2322 BATAVIA ST
City:	ORANGE
Region:	8
County:	Orange
Regional Board:	Santa Ana Region
Facility Status:	Case Closed
Case Number:	083000061T
Local Case Num:	Not reported
Case Type:	Soil only
Substance:	Waste Oil
Qty Leaked:	Not reported
Abate Method:	Not reported
Cross Street:	FLETCHER
Enf Type:	CLOS
Funding:	Not reported
How Discovered:	Subsurface Monitoring
How Stopped:	Not reported
Leak Cause:	UNK
Leak Source:	UNK
Global ID:	T0605900048
How Stopped Date:	9/30/1986
Enter Date:	12/31/1986
Date Confirmation of Leak Began:	Not reported
Date Preliminary Assessment Began:	Not reported
Discover Date:	9/26/1986
Enforcement Date:	Not reported
Close Date:	4/7/1988
Date Prelim Assessment Workplan Submitted:	Not reported
Date Pollution Characterization Began:	3/1/1987
Date Remediation Plan Submitted:	Not reported

BATAVIA PALMS BUSINESS CE (Continued) **S102852493**

Date Remedial Action Underway:	Not reported
Date Post Remedial Action Monitoring:	Not reported
Enter Date:	12/31/1986
GW Qualifies:	Not reported
Soil Qualifies:	Not reported
Operator:	Not reported
Facility Contact:	Not reported
Interim:	Not reported
Oversite Program:	LUST
Latitude:	33.8261318
Longitude:	-117.8622487
MTBE Date:	Not reported
Max MTBE GW:	Not reported
MTBE Concentration:	0
Max MTBE Soil:	Not reported
MTBE Fuel:	0
MTBE Tested:	Not Required to be Tested.
MTBE Class:	*
Staff:	PAH
Staff Initials:	UNK
Lead Agency:	Local Agency
Local Agency:	Orange, Orange County
Hydr Basin #:	COASTAL PLAIN OF ORA
Beneficial:	Not reported
Priority:	Not reported
Cleanup Fund Id:	Not reported
Work Suspended:	Not reported

Summary: OWNER RECENTLY PURCHASED PROPERTY AND CLARIFIER DISCOVERED DURING GRADING.

HIST CORTESE:

edr_fname:	BATAVIA PALMS BUSINESS CE
edr_fadd1:	2322 BATAVIA
City,State,Zip:	ORANGE, CA 92667
Region:	CORTESE
Facility County Code:	30
Reg By:	LTNKA
Reg Id:	083000061T

R92 **STAR D IRON WORKS INC** **CA LUST** **U001577502**
SSW **2322 NORTH BATAVIA ST** **CA HIST UST** **N/A**
1/8-1/4 **ORANGE, CA 92665** **CA Cortese**
0.245 mi. **CA CERS**
1294 ft. **Site 4 of 11 in cluster R**

Relative:
Lower

Actual:
190 ft.

LUST:

Name:	BATAVIA PALMS BUSINESS CENTRE
Address:	2322 N BATAVIA ST
City,State,Zip:	ORANGE, CA 92665
Lead Agency:	ORANGE, CITY OF
Case Type:	LUST Cleanup Site

Geo Track:

Global Id:	T0605900048
Latitude:	33.827183
Longitude:	-117.863301
Status:	Completed - Case Closed
Status Date:	04/07/1988

STAR D IRON WORKS INC (Continued) **U001577502**

Case Worker:	UNK
RB Case Number:	083000061T
Local Agency:	ORANGE, CITY OF
File Location:	Not reported
Local Case Number:	Not reported
Potential Media Affect:	Soil
Potential Contaminants of Concern:	Waste Oil / Motor / Hydraulic / Lubricating
EPA Region:	9
Coordinate Source:	Google Geocode
Quantity Released Gallons:	Not reported
Begin Date:	09/26/1986
Leak Reported Date:	10/15/1986
How Discovered:	Subsurface Monitoring
How Discovered Description:	Not reported
Discharge Source:	Other
Discharge Cause:	Unknown
Stop Method:	Not reported
Stop Description:	Not reported
No Further Action Date:	04/07/1988
CA Water Watershed Name:	Santa Ana River - Lower Santa Ana River - East Coastal Plain (801.11)
Dwr Groundwater Subbasin Name:	Coastal Plain Of Orange County (8-001)
Disadvantaged Community:	Not reported
CA Enviroscreen 3 Score:	86-90%
CA Enviroscreen 4 Score:	75-80%
Military DOD Site:	No
Facility Project Subtype:	Not reported
RWQCB Region:	SANTA ANA RWQCB (REGION 8)
Claim Number:	Not reported
Claim Status:	Not reported
Site History:	Not reported

LUST:

Global Id:	T0605900048
Contact Type:	Regional Board Caseworker
Contact Name:	JESSICA LAW
Organization Name:	SANTA ANA RWQCB (REGION 8)
Address:	3737 Main Street, Suite 500
City:	RIVERSIDE
Email:	jessica.law@waterboards.ca.gov
Phone Number:	9517824381

Global Id:	T0605900048
Contact Type:	Local Agency Caseworker - Primary Caseworker
Contact Name:	UNK
Organization Name:	ORANGE, CITY OF
Address:	Not reported
City:	r8 UNKNOWN
Email:	Not reported
Phone Number:	Not reported

LUST:

Global Id:	T0605900048
Action Type:	Other
Date:	09/26/1986
Action:	Leak Discovery

Global Id: T0605900048

STAR D IRON WORKS INC (Continued) **U001577502**

Action Type: ENFORCEMENT
Date: 04/07/1988
Action: Closure/No Further Action Letter

Global Id: T0605900048
Action Type: Other
Date: 10/15/1986
Action: Leak Reported

Global Id: T0605900048
Action Type: Other
Date: 09/30/1986
Action: Leak Stopped

LUST:
Global Id: T0605900048
Status: Open - Case Begin Date
Status Date: 09/26/1986

Global Id: T0605900048
Status: Open - Site Assessment
Status Date: 03/01/1987

Global Id: T0605900048
Status: Completed - Case Closed
Status Date: 04/07/1988

HIST UST:
Name: STAR D IRON WORKS INC
Address: 2322 NORTH BATAVIA ST
City,State,Zip: ORANGE, CA 92665
File Number: 0002ee8a

URL:
Region: STATE
Facility ID: 00000024684
Facility Type: Other
Other Type: STEEL FABRICATION
Contact Name: P. DALEBOUT
Telephone: 7149988600
Owner Name: STAR D IRON WORKS INC.
Owner Address: 2322 NORTH BATAVIA ST.,
Owner City,St,Zip: ORANGE, CA 92665
Total Tanks: 0002

Tank Num: 001
Container Num: 1
Year Installed: Not reported
Tank Capacity: 00000500
Tank Used for: PRODUCT
Type of Fuel: DIESEL
Container Construction Thickness: Not reported
Leak Detection: Visual

Tank Num: 002

STAR D IRON WORKS INC (Continued) **U001577502**

Container Num:	2
Year Installed:	Not reported
Tank Capacity:	00001000
Tank Used for:	PRODUCT
Type of Fuel:	UNLEADED
Container Construction Thickness:	Not reported
Leak Detection:	None

Click here for Geo Tracker PDF:

CORTESE:

Name:	BATAVIA PALMS BUSINESS CENTRE
Address:	2322 N BATAVIA ST
City,State,Zip:	ORANGE, CA 92665
Region:	CORTESE
Envirostor Id:	Not reported
Global ID:	T0605900048
Site/Facility Type:	LUST CLEANUP SITE
Cleanup Status:	COMPLETED - CASE CLOSED
Status Date:	Not reported
Site Code:	Not reported
Latitude:	Not reported
Longitude:	Not reported
Owner:	Not reported
Enf Type:	Not reported
Swat R:	Not reported
Flag:	active
Order No:	Not reported
Waste Discharge System No:	Not reported
Effective Date:	Not reported
Region 2:	Not reported
WID Id:	Not reported
Solid Waste Id No:	Not reported
Waste Management Uit Name:	Not reported
File Name:	Active Open

CERS:

Name:	BATAVIA PALMS BUSINESS CENTRE
Address:	2322 N BATAVIA ST
City,State,Zip:	ORANGE, CA 92665
Site ID:	851076
CERS ID:	T0605900048
CERS Description:	Leaking Underground Storage Tank Cleanup Site

Affiliation:

Affiliation Type Desc:	Regional Board Caseworker
Entity Name:	JESSICA LAW - SANTA ANA RWQCB (REGION 8)
Entity Title:	Not reported
Affiliation Address:	3737 Main Street, Suite 500
Affiliation City:	RIVERSIDE
Affiliation State:	CA
Affiliation Country:	Not reported
Affiliation Zip:	Not reported
Affiliation Phone:	9517824381,

Affiliation Type Desc:	Local Agency Caseworker
Entity Name:	UNK - ORANGE, CITY OF

STAR D IRON WORKS INC (Continued) **U001577502**

Entity Title:	Not reported
Affiliation Address:	Not reported
Affiliation City:	r8 UNKNOWN
Affiliation State:	CA
Affiliation Country:	Not reported
Affiliation Zip:	Not reported
Affiliation Phone:	,

R93 **BATAVIA PALMS BUSINESS CENTRE** **UST FINDER RELEASE** **1028922749**
SSW **2322 N BATAVIA ST** **N/A**
1/8-1/4 **ORANGE, CA 92665**
0.245 mi.
1294 ft. **Site 5 of 11 in cluster R**

Relative: **Lower**

Actual: **190 ft.**

UST FINDER RELEASE:

Object ID:	68136
Facility ID:	Not reported
Lust ID:	CAT0605900048
Name:	BATAVIA PALMS BUSINESS CENTRE
Address:	2322 N BATAVIA ST
City,State,Zip:	ORANGE, CA 92665
Address Match Type:	PointAddress
Reported Date:	Not reported
Status:	No Further Action
Substance:	Not reported
Population within 1500ft:	583
Domestic Wells within 1500ft:	0
Land Use:	Developed, Medium Intensity
Within SPA:	No
SPA PWS Facility ID:	Not reported
SPA Water Type:	Not reported
SPA Facility Type:	Not reported
SPA HUC12:	Not reported
Within WHPA:	Yes
WHPA PWS Facility ID:	CA3010027_14337
WHPA Water Type:	GW - Ground water
WHPA Facility Type:	WL - Well
WHPA HUC12:	180702031002
Within 100yr Floodplain:	No
Tribe:	Not reported
EPA Region:	9
NFA Letter 1:	Not reported
NFA Letter 2:	Not reported
NFA Letter 3:	Not reported
NFA Letter 4:	Not reported
Closed With Residual Contaminate:	Not reported
Coordinate Source:	Geocode
X Coord:	-117.86211
Y Coord:	33.82698
Latitude:	33.8269799999999
Longitude:	-117.86211

94
NNE
1/8-1/4
0.248 mi.
1310 ft.

FREDERICK MONTGOMERY
2685 N DELL ST
ORANGE, CA 92865

RCRA NonGen / NLR

1031472125
CAC003315494

Relative:
Higher

Actual:
208 ft.

RCRA Listings:

Date Form Received by Agency:		20241122
Handler Name:		Frederick Montgomery
Handler Address:		2685 N Dell St
Handler City,State,Zip:		ORANGE, CA 92865
EPA ID:		CAC003315494
Contact Name:		FREDERICK MONTGOMERY
Contact Address:		2685 N DELL ST
Contact City,State,Zip:		ORANGE, CA 92865
Contact Telephone:		781-428-5137
Contact Fax:		Not reported
Contact Email:		FREDDYMONT41@GMAIL.COM
Contact Title:		Not reported
EPA Region:		09
Land Type:		Not reported
Federal Waste Generator Description:		Not a generator, verified
Non-Notifier:		Not reported
Biennial Report Cycle:		Not reported
Accessibility:		Not reported
Active Site Indicator:		Not reported
State District Owner:		Not reported
State District:		Not reported
Mailing Address:		2685 N DELL ST
Mailing City,State,Zip:		ORANGE, CA 92865
Owner Name:	Frederick Montgomery	
Owner Type:		Other
Operator Name:	Frederick Montgomery	
Operator Type:		Other
Short-Term Generator Activity:		No
Importer Activity:		No
Mixed Waste Generator:		No
Transporter Activity:		No
Transfer Facility Activity:		No
Recycler Activity with Storage:		No
Small Quantity On-Site Burner Exemption:		No
Smelting Melting and Refining Furnace Exemption:		No
Underground Injection Control:		No
Off-Site Waste Receipt:		No
Universal Waste Indicator:		No
Universal Waste Destination Facility:		No
Federal Universal Waste:		No
Active Site State-Reg Handler:		---
Federal Facility Indicator:		Not reported
Hazardous Secondary Material Indicator:		N
Sub-Part K Indicator:		Not reported
2018 GPRA Permit Baseline:		Not on the Baseline
2018 GPRA Renewals Baseline:		Not on the Baseline
202 GPRA Corrective Action Baseline:		No
Subject to Corrective Action Universe:		No
Non-TSDFs Where RCRA CA has Been Imposed Universe:		No
Corrective Action Priority Ranking:		No NCAPS ranking
Environmental Control Indicator:		No
Institutional Control Indicator:		No

FREDERICK MONTGOMERY (Continued) **1031472125**

Human Exposure Controls Indicator:	N/A
Groundwater Controls Indicator:	N/A
Significant Non-Complier Universe:	No
Unaddressed Significant Non-Complier Universe:	No
Addressed Significant Non-Complier Universe:	No
Significant Non-Complier With a Compliance Schedule Universe:	No
Financial Assurance Required:	Not reported
Handler Date of Last Change:	20241123
Recognized Trader-Importer:	No
Recognized Trader-Exporter:	No
Importer of Spent Lead Acid Batteries:	No
Exporter of Spent Lead Acid Batteries:	No
Recycler Activity Without Storage:	No
Manifest Broker:	No
Sub-Part P Indicator:	No

Handler - Owner Operator:

Owner/Operator Indicator:	Owner
Owner/Operator Name:	FREDERICK MONTGOMERY
Legal Status:	Other
Date Became Current:	Not reported
Date Ended Current:	Not reported
Owner/Operator Address:	2685 N DELL ST
Owner/Operator City,State,Zip:	ORANGE, CA 92865
Owner/Operator Telephone:	781-428-5137
Owner/Operator Telephone Ext:	Not reported
Owner/Operator Fax:	Not reported
Owner/Operator Email:	Not reported

Owner/Operator Indicator:	Operator
Owner/Operator Name:	FREDERICK MONTGOMERY
Legal Status:	Other
Date Became Current:	Not reported
Date Ended Current:	Not reported
Owner/Operator Address:	2685 N DELL ST
Owner/Operator City,State,Zip:	ORANGE, CA 92865
Owner/Operator Telephone:	781-428-5137
Owner/Operator Telephone Ext:	Not reported
Owner/Operator Fax:	Not reported
Owner/Operator Email:	Not reported

Historic Generators:

Receive Date:	20241122
Handler Name:	FREDERICK MONTGOMERY
Federal Waste Generator Description:	Not a generator, verified
State District Owner:	Not reported
Large Quantity Handler of Universal Waste:	No
Recognized Trader Importer:	No
Recognized Trader Exporter:	No
Spent Lead Acid Battery Importer:	No
Spent Lead Acid Battery Exporter:	No
Current Record:	Yes
Non Storage Recycler Activity:	No
Electronic Manifest Broker:	No

FREDERICK MONTGOMERY (Continued) **1031472125**

List of NAICS Codes and Descriptions:
NAICS Code: 56299
NAICS Description: All Other Waste Management Services

Facility Has Received Notices of Violations:
Violations: No Violations Found

Evaluation Action Summary:
Evaluations: No Evaluations Found

R95 **OCEANSIDE HEALTH PRODUCTS LLC** **RCRA NonGen / NLR** **1031282927**
SSW **2326 N BATAVIA ST STE 120** **CAL000488505**
1/8-1/4 **ORANGE, CA 92865**
0.248 mi.
1311 ft. **Site 6 of 11 in cluster R**

Relative: **Lower**
Actual: **191 ft.**

RCRA Listings:

Date Form Received by Agency:		20240906
Handler Name:		Oceanside Health Products Llc
Handler Address:		2326 N Batavia St Ste 120
Handler City,State,Zip:		ORANGE, CA 92865
EPA ID:		CAL000488505
Contact Name:		WADE MAGNUSON
Contact Address:		2326 N BATAVIA ST STE 120
Contact City,State,Zip:		ORANGE, CA 92865
Contact Telephone:		714-325-7115
Contact Fax:		Not reported
Contact Email:		WADE@OCSHEALTH.COM
Contact Title:		Not reported
EPA Region:		09
Land Type:		Not reported
Federal Waste Generator Description:		Not a generator, verified
Non-Notifier:		Not reported
Biennial Report Cycle:		Not reported
Accessibility:		Not reported
Active Site Indicator:		Not reported
State District Owner:		Not reported
State District:		Not reported
Mailing Address:		2326 N BATAVIA ST STE 120
Mailing City,State,Zip:		ORANGE, CA 92865
Owner Name:	Wsn Associates Inc	
Owner Type:		Other
Operator Name:	Wade Magnuson	
Operator Type:		Other
Short-Term Generator Activity:		No
Importer Activity:		No
Mixed Waste Generator:		No
Transporter Activity:		No
Transfer Facility Activity:		No
Recycler Activity with Storage:		No
Small Quantity On-Site Burner Exemption:		No
Smelting Melting and Refining Furnace Exemption:		No
Underground Injection Control:		No
Off-Site Waste Receipt:		No
Universal Waste Indicator:		No

OCEANSIDE HEALTH PRODUCTS LLC (Continued) **1031282927**

Universal Waste Destination Facility:	No
Federal Universal Waste:	No
Active Site State-Reg Handler:	---
Federal Facility Indicator:	Not reported
Hazardous Secondary Material Indicator:	N
Sub-Part K Indicator:	Not reported
2018 GPRA Permit Baseline:	Not on the Baseline
2018 GPRA Renewals Baseline:	Not on the Baseline
202 GPRA Corrective Action Baseline:	No
Subject to Corrective Action Universe:	No
Non-TSDFs Where RCRA CA has Been Imposed Universe:	No
Corrective Action Priority Ranking:	No NCAPS ranking
Environmental Control Indicator:	No
Institutional Control Indicator:	No
Human Exposure Controls Indicator:	N/A
Groundwater Controls Indicator:	N/A
Significant Non-Complier Universe:	No
Unaddressed Significant Non-Complier Universe:	No
Addressed Significant Non-Complier Universe:	No
Significant Non-Complier With a Compliance Schedule Universe:	No
Financial Assurance Required:	Not reported
Handler Date of Last Change:	20240907
Recognized Trader-Importer:	No
Recognized Trader-Exporter:	No
Importer of Spent Lead Acid Batteries:	No
Exporter of Spent Lead Acid Batteries:	No
Recycler Activity Without Storage:	No
Manifest Broker:	No
Sub-Part P Indicator:	No

Handler - Owner Operator:

Owner/Operator Indicator:	Owner
Owner/Operator Name: WSN ASSOCIATES INC	
Legal Status:	Other
Date Became Current:	Not reported
Date Ended Current:	Not reported
Owner/Operator Address:	2326 N BATAVIA ST STE 120
Owner/Operator City,State,Zip:	ORANGE, CA 92865
Owner/Operator Telephone:	714-798-9118
Owner/Operator Telephone Ext:	Not reported
Owner/Operator Fax:	Not reported
Owner/Operator Email:	Not reported

Owner/Operator Indicator:	Operator
Owner/Operator Name: WADE MAGNUSON	
Legal Status:	Other
Date Became Current:	Not reported
Date Ended Current:	Not reported
Owner/Operator Address:	2326 N BATAVIA ST STE 120
Owner/Operator City,State,Zip:	ORANGE, CA 92865
Owner/Operator Telephone:	714-325-7115
Owner/Operator Telephone Ext:	Not reported
Owner/Operator Fax:	Not reported
Owner/Operator Email:	Not reported

OCEANSIDE HEALTH PRODUCTS LLC (Continued) **1031282927**

Historic Generators:
Receive Date: 20240906
Handler Name: OCEANSIDE HEALTH PRODUCTS LLC
Federal Waste Generator Description: Not a generator, verified
State District Owner: Not reported
Large Quantity Handler of Universal Waste: No
Recognized Trader Importer: No
Recognized Trader Exporter: No
Spent Lead Acid Battery Importer: No
Spent Lead Acid Battery Exporter: No
Current Record: Yes
Non Storage Recycler Activity: No
Electronic Manifest Broker: No

List of NAICS Codes and Descriptions:
NAICS Code: 459999
NAICS Description: All Other Miscellaneous Retailers

Facility Has Received Notices of Violations:
Violations: No Violations Found

Evaluation Action Summary:
Evaluations: No Evaluations Found

T96 **RICK HAMM CONSTRUCTION** **CA LUST** **S104791914**
SSE **2314 PACIFIC ST** **N/A**
1/4-1/2 **ORANGE, CA 92865**
0.259 mi.
1370 ft. **Site 1 of 4 in cluster T**

Relative: **Lower**

Actual: **193 ft.**

LUST REG 8:
Name: RICK HAMM CONSTRUCTION
Address: 2314 PACIFIC ST
City: ORANGE
Region: 8
County: Orange
Regional Board: Santa Ana Region
Facility Status: Case Closed
Case Number: 083003772T
Local Case Num: Not reported
Case Type: Soil only
Substance: Gasoline
Qty Leaked: Not reported
Abate Method: Not reported
Cross Street: Not reported
Enf Type: Not reported
Funding: Not reported
How Discovered: Not reported
How Stopped: Not reported
Leak Cause: Not reported
Leak Source: Not reported
Global ID: T0605999277
How Stopped Date: Not reported
Enter Date: 8/28/2000
Date Confirmation of Leak Began: Not reported

RICK HAMM CONSTRUCTION (Continued) **S104791914**

Date Preliminary Assessment Began:	Not reported
Discover Date:	Not reported
Enforcement Date:	Not reported
Close Date:	11/16/1999
Date Prelim Assessment Workplan Submitted:	Not reported
Date Pollution Characterization Began:	Not reported
Date Remediation Plan Submitted:	Not reported
Date Remedial Action Underway:	Not reported
Date Post Remedial Action Monitoring:	Not reported
Enter Date:	8/28/2000
GW Qualifies:	Not reported
Soil Qualifies:	Not reported
Operator:	Not reported
Facility Contact:	Not reported
Interim:	Not reported
Oversite Program:	LUST
Latitude:	33.826
Longitude:	-117.857464
MTBE Date:	Not reported
Max MTBE GW:	Not reported
MTBE Concentration:	0
Max MTBE Soil:	Not reported
MTBE Fuel:	1
MTBE Tested:	Site NOT Tested for MTBE.Includes Unknown and Not Analyzed.
MTBE Class:	*
Staff:	TME
Staff Initials:	Not reported
Lead Agency:	Regional Board
Local Agency:	30000
Hydr Basin #:	COASTAL PLAIN OF ORA
Beneficial:	Not reported
Priority:	Not reported
Cleanup Fund Id:	Not reported
Work Suspended:	No

Summary: Not reported

T97 **RICK HAMM CONSTRUCTION INC** **CA LUST** **S101589328**
SSE **2314 N PACIFIC** **CA SWEEPS UST** **N/A**
1/4-1/2 **ORANGE, CA 92665** **CA FID UST**
0.259 mi. **CA CERS**
1370 ft. **Site 2 of 4 in cluster T**

Relative: **Lower**

Actual: **193 ft.**

LUST:

Name:	RICK HAMM CONSTRUCTION
Address:	2314 N PACIFIC ST
City,State,Zip:	ORANGE, CA 92865
Lead Agency:	SANTA ANA RWQCB (REGION 8)
Case Type:	LUST Cleanup Site

Geo Track:

Global Id:	T0605999277
Latitude:	33.826
Longitude:	-117.857464
Status:	Completed - Case Closed
Status Date:	11/16/1999
Case Worker:	MAO
RB Case Number:	083003772T
Local Agency:	Not reported

RICK HAMM CONSTRUCTION INC (Continued) **S101589328**

File Location: Not reported
Local Case Number: Not reported
Potential Media Affect: Soil
Potential Contaminants of Concern: Gasoline
EPA Region: 9
Coordinate Source: * Historical Geocode - Exact Address Match
Quantity Released Gallons: Not reported
Begin Date: 11/16/1999
Leak Reported Date: 11/16/1999
How Discovered: Not reported
How Discovered Description: Not reported
Discharge Source: Not reported
Discharge Cause: Not reported
Stop Method: Not reported
Stop Description: Not reported
No Further Action Date: 11/16/1999
CA Water Watershed Name: Santa Ana River - Lower Santa Ana River - East Coastal Plain (801.11)
Dwr Groundwater Subbasin Name: Coastal Plain Of Orange County (8-001)
Disadvantaged Community: Not reported
CA Enviroscreen 3 Score: 86-90%
CA Enviroscreen 4 Score: 75-80%
Military DOD Site: No
Facility Project Subtype: Not reported
RWQCB Region: SANTA ANA RWQCB (REGION 8)
Claim Number: Not reported
Claim Status: Not reported
Site History: Not reported

LUST:
Global Id: T0605999277
Contact Type: Regional Board Caseworker - Primary Caseworker
Contact Name: MIGUEL OVIEDO
Organization Name: SANTA ANA RWQCB (REGION 8)
Address: 3737 Main Street, Suite 500
City: RIVERSIDE
Email: miguel.oviedo@waterboards.ca.gov
Phone Number: 9517823238

LUST:
Global Id: T0605999277
Action Type: Other
Date: 11/16/1999
Action: Leak Reported

LUST:
Global Id: T0605999277
Status: Completed - Case Closed
Status Date: 11/16/1999

Global Id: T0605999277
Status: Open - Case Begin Date
Status Date: 11/16/1999

SWEEPS UST:
Name: RICK HAMM CONSTRUCTION INC

RICK HAMM CONSTRUCTION INC (Continued) **S101589328**

Address:	2314 N PACIFIC
City:	ORANGE
Status:	Active
Comp Number:	68798
Number:	1
Board Of Equalization:	44-016988
Referral Date:	12-22-91
Action Date:	01-11-94
Created Date:	10-13-88
Owner Tank Id:	Not reported
SWRCB Tank Id:	30-030-068798-000001
Tank Status:	A
Capacity:	4000
Active Date:	12-22-91
Tank Use:	M.V. FUEL
STG:	P
Content:	REG UNLEADED
Number Of Tanks:	2

Name:	RICK HAMM CONSTRUCTION INC
Address:	2314 N PACIFIC
City:	ORANGE
Status:	Active
Comp Number:	68798
Number:	1
Board Of Equalization:	44-016988
Referral Date:	12-22-91
Action Date:	01-11-94
Created Date:	10-13-88
Owner Tank Id:	Not reported
SWRCB Tank Id:	30-030-068798-000002
Tank Status:	A
Capacity:	4000
Active Date:	12-22-91
Tank Use:	M.V. FUEL
STG:	P
Content:	DIESEL
Number Of Tanks:	Not reported

CA FID UST:

Facility ID:	30006509
Regulated By:	UTNKA
Regulated ID:	00068798
Cortese Code:	Not reported
SIC Code:	Not reported
Facility Phone:	7146372454
Mail To:	Not reported
Mailing Address:	2314 N PACIFIC
Mailing Address 2:	Not reported
Mailing City,St,Zip:	ORANGE 92665
Contact:	Not reported
Contact Phone:	Not reported
DUNs Number:	Not reported
NPDES Number:	Not reported
EPA ID:	Not reported
Comments:	Not reported
Status:	Active

RICK HAMM CONSTRUCTION INC (Continued) **S101589328**

CERS:
- Name: RICK HAMM CONSTRUCTION
- Address: 2314 N PACIFIC ST
- City,State,Zip: ORANGE, CA 92865
- Site ID: 866533
- CERS ID: T0605999277
- CERS Description: Leaking Underground Storage Tank Cleanup Site

Affiliation:
- Affiliation Type Desc: Regional Board Caseworker
- Entity Name: MIGUEL OVIEDO - SANTA ANA RWQCB (REGION 8)
- Entity Title: Not reported
- Affiliation Address: 3737 Main Street, Suite 500
- Affiliation City: RIVERSIDE
- Affiliation State: CA
- Affiliation Country: Not reported
- Affiliation Zip: Not reported
- Affiliation Phone: 9517823238,

T98 **RICK HAMM CONSTRUCTION** **UST FINDER RELEASE** **1029097631**
SSE **2314 N PACIFIC ST** **N/A**
1/4-1/2 **ORANGE, CA 92865**
0.259 mi.
1370 ft. **Site 3 of 4 in cluster T**

Relative: **Lower**
Actual: **193 ft.**

UST FINDER RELEASE:
- Object ID: 68202
- Facility ID: Not reported
- Lust ID: CAT0605999277
- Name: RICK HAMM CONSTRUCTION
- Address: 2314 N PACIFIC ST
- City,State,Zip: ORANGE, CA 92865
- Address Match Type: StreetAddress
- Reported Date: Not reported
- Status: No Further Action
- Substance: Not reported
- Population within 1500ft: 155
- Domestic Wells within 1500ft: 0
- Land Use: Developed, High Intensity
- Within SPA: No
- SPA PWS Facility ID: Not reported
- SPA Water Type: Not reported
- SPA Facility Type: Not reported
- SPA HUC12: Not reported
- Within WHPA: Yes
- WHPA PWS Facility ID: CA3010027_14337
- WHPA Water Type: GW - Ground water
- WHPA Facility Type: WL - Well
- WHPA HUC12: 180702031002
- Within 100yr Floodplain: No
- Tribe: Not reported
- EPA Region: 9
- NFA Letter 1: Not reported
- NFA Letter 2: Not reported
- NFA Letter 3: Not reported
- NFA Letter 4: Not reported
- Closed With Residual Contaminate: Not reported

RICK HAMM CONSTRUCTION (Continued) **1029097631**

Coordinate Source:	Geocode
X Coord:	-117.85735
Y Coord:	33.8257600000001
Latitude:	33.82576
Longitude:	-117.857349999999

T99 **PETERSON GRADING & PAVING INC** **CA HIST UST** **S112952999**
SSE **2314 N PACIFIC ST** **CA Cortese** **N/A**
1/4-1/2 **ORANGE, CA 92865** **CA HWTS**
0.259 mi. **CA HAZNET**
1370 ft. **Site 4 of 4 in cluster T**

Relative:
Lower

Actual:
193 ft.

HIST UST:

Name:	DEL MAR PAVING CO INC
Address:	2314 NORTH PACIFIC STREET
City,State,Zip:	ORANGE, CA 92665
File Number:	0002e847

URL:

Region:	Not reported
Facility ID:	Not reported
Facility Type:	Not reported
Other Type:	Not reported
Contact Name:	Not reported
Telephone:	Not reported
Owner Name:	Not reported
Owner Address:	Not reported
Owner City,St,Zip:	Not reported
Total Tanks:	Not reported

Tank Num:	Not reported
Container Num:	Not reported
Year Installed:	Not reported
Tank Capacity:	Not reported
Tank Used for:	Not reported
Type of Fuel:	Not reported
Container Construction Thickness:	Not reported
Leak Detection:	Not reported

Click here for Geo Tracker PDF:

CORTESE:

Name:	RICK HAMM CONSTRUCTION
Address:	2314 N PACIFIC ST
City,State,Zip:	ORANGE, CA 92865
Region:	CORTESE
Envirostor Id:	Not reported
Global ID:	T0605999277
Site/Facility Type:	LUST CLEANUP SITE
Cleanup Status:	COMPLETED - CASE CLOSED
Status Date:	Not reported
Site Code:	Not reported
Latitude:	Not reported
Longitude:	Not reported
Owner:	Not reported
Enf Type:	Not reported
Swat R:	Not reported

PETERSON GRADING & PAVING INC (Continued) **S112952999**

Flag:	active
Order No:	Not reported
Waste Discharge System No:	Not reported
Effective Date:	Not reported
Region 2:	Not reported
WID Id:	Not reported
Solid Waste Id No:	Not reported
Waste Management Uit Name:	Not reported
File Name:	Active Open

HWTS:

Name:	RICK HAMM CONSTRUCTION
Address:	2314 N PACIFIC ST
Address 2:	Not reported
City,State,Zip:	ORANGE, CA 92865
EPA ID:	CAC002602888
Inactive Date:	10/22/2006
Create Date:	04/24/2006
Last Act Date:	Not reported
Mailing Name:	Not reported
Mailing Address:	201 W CARLETON AVE
Mailing Address 2:	Not reported
Mailing City,State,Zip:	ORANGE, CA 928673607
Owner Name:	RICK HAMM
Owner Address:	201 W CARLETON AVE
Owner Address 2:	Not reported
Owner City,State,Zip:	ORANGE, CA 928673607
Owner Phone:	Not reported
Owner Fax:	Not reported
Contact Name:	LANA HAMM
Contact Address:	201 W CARLETON AVE
Contact Address 2:	Not reported
City,State,Zip:	ORANGE, CA 928673607
Contact Phone:	Not reported
Contact Fax:	Not reported
Facility Status:	Inactive
Facility Type:	TEMPORARY
Category:	STATE
Latitude:	33.826042
Longitude:	-117.857306

Name:	PETERSON GRADING & PAVING INC
Address:	2314 N PACIFIC ST
Address 2:	Not reported
City,State,Zip:	ORANGE, CA 92865
EPA ID:	CAL000485510
Inactive Date:	Not reported
Create Date:	05/07/2024
Last Act Date:	Not reported
Mailing Name:	Not reported
Mailing Address:	515 W CULLY DR
Mailing Address 2:	Not reported
Mailing City,State,Zip:	ORANGE, CA 92865
Owner Name:	PETERSON GRADING & PAVING INC
Owner Address:	515 W CULLY DR
Owner Address 2:	Not reported
Owner City,State,Zip:	ORANGE, CA 92865

PETERSON GRADING & PAVING INC (Continued) **S112952999**

Owner Phone:	Not reported
Owner Fax:	Not reported
Contact Name:	DEAN WILSON
Contact Address:	2314 N PACIFIC ST
Contact Address 2:	Not reported
City,State,Zip:	ORANGE, CA 92865
Contact Phone:	Not reported
Contact Fax:	Not reported
Facility Status:	Active
Facility Type:	Permanent
Category:	State
Latitude:	33.826356599999997
Longitude:	-117.85730427999999

HAZNET:

Name:	RICK HAMM CONSTRUCTION
Address:	2314 N PACIFIC ST
Address 2:	Not reported
City,State,Zip:	ORANGE, CA 928652646
Contact:	LANA HAMM
Telephone:	7145320815
Mailing Name:	Not reported
Mailing Address:	201 W CARLETON AVE
Year:	2006
Gepaid:	CAC002602888
TSD EPA ID:	CAT080013352
CA Waste Code:	241 - Tank bottom waste
Disposal Method:	R01 - Recycler
Tons:	1.0425

Additional Information:

Year:	2006
Gen EPA ID:	CAC002602888
Shipment Date:	20060425
Creation Date:	8/10/2006 18:35:36
Receipt Date:	20060426
Manifest ID:	24776661
Trans EPA ID:	CAT080016116
Trans Name:	NIETO AND SONS TRUCKING INC
Trans 2 EPA ID:	Not reported
Trans 2 Name:	Not reported
TSDF EPA ID:	CAT080013352
Trans Name:	DEMENNO KERDOON
TSDF Alt EPA ID:	CAT080013352
TSDF Alt Name:	Not reported
Waste Code Description:	241 - Tank bottom waste 251 Still bottoms with halogenated organics
RCRA Code:	Not reported
Meth Code:	R01 - Recycler
Quantity Tons:	1.0425
Waste Quantity:	250
Quantity Unit:	G
Additional Code 1:	Not reported
Additional Code 2:	Not reported

PETERSON GRADING & PAVING INC (Continued) **S112952999**

Additional Code 3: Not reported
Additional Code 4: Not reported
Additional Code 5: Not reported

R100 **GOLD TRANSPORT** **CA LUST** **S102430823**
SSW **2288 BATAVIA** **CA HIST CORTESE** **N/A**
1/4-1/2 **ORANGE, CA 92667**
0.263 mi.
1391 ft. **Site 7 of 11 in cluster R**

Relative: LUST REG 8:
Lower

Actual:
192 ft.

Name:	GOLD TRANSPORT
Address:	2288 BATAVIA ST
City:	ORANGE
Region:	8
County:	Orange
Regional Board:	Santa Ana Region
Facility Status:	Case Closed
Case Number:	083001476T
Local Case Num:	Not reported
Case Type:	Soil only
Substance:	Diesel
Qty Leaked:	Not reported
Abate Method:	Not reported
Cross Street:	FLETCHER
Enf Type:	CLOS
Funding:	Not reported
How Discovered:	Tank Closure
How Stopped:	Not reported
Leak Cause:	UNK
Leak Source:	UNK
Global ID:	T0605901122
How Stopped Date:	10/3/1991
Enter Date:	Not reported
Date Confirmation of Leak Began:	10/21/1991
Date Preliminary Assessment Began:	Not reported
Discover Date:	10/21/1991
Enforcement Date:	Not reported
Close Date:	1/6/1992
Date Prelim Assessment Workplan Submitted:	Not reported
Date Pollution Characterization Began:	Not reported
Date Remediation Plan Submitted:	Not reported
Date Remedial Action Underway:	Not reported
Date Post Remedial Action Monitoring:	Not reported
Enter Date:	Not reported
GW Qualifies:	Not reported
Soil Qualifies:	Not reported
Operator:	Not reported
Facility Contact:	Not reported
Interim:	Not reported
Oversite Program:	LUST
Latitude:	33.8258768
Longitude:	-117.8622417
MTBE Date:	Not reported
Max MTBE GW:	Not reported
MTBE Concentration:	0
Max MTBE Soil:	Not reported
MTBE Fuel:	0

GOLD TRANSPORT (Continued) **S102430823**

MTBE Tested:	Not Required to be Tested.
MTBE Class:	*
Staff:	NOM
Staff Initials:	UNK
Lead Agency:	Local Agency
Local Agency:	Orange, Orange County
Hydr Basin #:	COASTAL PLAIN OF ORA
Beneficial:	Not reported
Priority:	Not reported
Cleanup Fund Id:	Not reported
Work Suspended:	Not reported

Summary: Not reported

HIST CORTESE:

edr_fname:	GOLD TRANSPORT
edr_fadd1:	2288 BATAVIA
City,State,Zip:	ORANGE, CA 92667
Region:	CORTESE
Facility County Code:	30
Reg By:	LTNKA
Reg Id:	083001476T

R101 **GOLD TRANSPORT** **UST FINDER RELEASE** **1028970788**
SSW **2288 N BATAVIA ST** **N/A**
1/4-1/2 **ORANGE, CA 92665**
0.266 mi.
1404 ft. **Site 8 of 11 in cluster R**

Relative: **Lower**

Actual: **192 ft.**

UST FINDER RELEASE:

Object ID:	68135
Facility ID:	Not reported
Lust ID:	CAT0605901122
Name:	GOLD TRANSPORT
Address:	2288 N BATAVIA ST
City,State,Zip:	ORANGE, CA 92665
Address Match Type:	PointAddress
Reported Date:	Not reported
Status:	No Further Action
Substance:	Not reported
Population within 1500ft:	435
Domestic Wells within 1500ft:	0
Land Use:	Developed, Medium Intensity
Within SPA:	No
SPA PWS Facility ID:	Not reported
SPA Water Type:	Not reported
SPA Facility Type:	Not reported
SPA HUC12:	Not reported
Within WHPA:	Yes
WHPA PWS Facility ID:	CA3010027_14337
WHPA Water Type:	GW - Ground water
WHPA Facility Type:	WL - Well
WHPA HUC12:	180702031002
Within 100yr Floodplain:	No
Tribe:	Not reported
EPA Region:	9
NFA Letter 1:	Not reported
NFA Letter 2:	Not reported

GOLD TRANSPORT (Continued) **1028970788**

NFA Letter 3:	Not reported
NFA Letter 4:	Not reported
Closed With Residual Contaminate:	Not reported
Coordinate Source:	Geocode
X Coord:	-117.86214
Y Coord:	33.8262
Latitude:	33.8262
Longitude:	-117.862139999999

R102 **MARK COMPANY** **RCRA-SQG** **1004676621**
SSW **2288 BATAVIA STREET** **CA LUST** **CAR000087536**
1/4-1/2 **ORANGE, CA 92865** **CA CERS HAZ WASTE**
0.266 mi. **CA CERS TANKS**
1404 ft. **Site 9 of 11 in cluster R** **E MANIFEST**
CA Cortese
Relative: **CA HWTS**
Lower **CA HAZNET**
Actual: **CA CERS**
192 ft.

RCRA Listings:

Date Form Received by Agency:		20240222
Handler Name:		Mark Co
Handler Address:		N Batavia St
Handler City,State,Zip:		ORANGE, CA 92865
EPA ID:		CAR000087536
Contact Name:		ROBERT STARKS
Contact Address:		N BATAVIA
Contact City,State,Zip:		ORANGE, CA 92865
Contact Telephone:		714-685-3462 x135
Contact Fax:		Not reported
Contact Email:		Not reported
Contact Title:		Not reported
EPA Region:		09
Land Type:		Private
Federal Waste Generator Description:		Small Quantity Generator
Non-Notifier:		Not reported
Biennial Report Cycle:		Not reported
Accessibility:		Not reported
Active Site Indicator:		Handler Activities
State District Owner:		Not reported
State District:		Not reported
Mailing Address:		N BATAVIA ST
Mailing City,State,Zip:		ORANGE, CA 92865
Owner Name:	Pack Investment Group	
Owner Type:		Private
Operator Name:	Mark Company	
Operator Type:		Private
Short-Term Generator Activity:		No
Importer Activity:		No
Mixed Waste Generator:		No
Transporter Activity:		No
Transfer Facility Activity:		No
Recycler Activity with Storage:		No
Small Quantity On-Site Burner Exemption:		No
Smelting Melting and Refining Furnace Exemption:		No
Underground Injection Control:		No
Off-Site Waste Receipt:		No
Universal Waste Indicator:		No

MARK COMPANY (Continued) **1004676621**

Universal Waste Destination Facility:	No
Federal Universal Waste:	No
Active Site State-Reg Handler:	---
Federal Facility Indicator:	Not reported
Hazardous Secondary Material Indicator:	N
Sub-Part K Indicator:	Not reported
2018 GPRA Permit Baseline:	Not on the Baseline
2018 GPRA Renewals Baseline:	Not on the Baseline
202 GPRA Corrective Action Baseline:	No
Subject to Corrective Action Universe:	No
Non-TSDFs Where RCRA CA has Been Imposed Universe:	No
Corrective Action Priority Ranking:	No NCAPS ranking
Environmental Control Indicator:	No
Institutional Control Indicator:	No
Human Exposure Controls Indicator:	N/A
Groundwater Controls Indicator:	N/A
Significant Non-Complier Universe:	No
Unaddressed Significant Non-Complier Universe:	No
Addressed Significant Non-Complier Universe:	No
Significant Non-Complier With a Compliance Schedule Universe:	No
Financial Assurance Required:	Not reported
Handler Date of Last Change:	20240301
Recognized Trader-Importer:	No
Recognized Trader-Exporter:	No
Importer of Spent Lead Acid Batteries:	No
Exporter of Spent Lead Acid Batteries:	No
Recycler Activity Without Storage:	No
Manifest Broker:	No
Sub-Part P Indicator:	No

Hazardous Waste Summary:

Waste Code:	D039
Waste Description:	Tetrachloroethylene

Handler - Owner Operator:

Owner/Operator Indicator:	Owner
Owner/Operator Name: PACK INVESTMENT GROUP	
Legal Status:	Private
Date Became Current:	20020611
Date Ended Current:	Not reported
Owner/Operator Address:	2288 N. BATAVIA
Owner/Operator City,State,Zip:	ORANGE, CA 92865
Owner/Operator Telephone:	714-323-7860
Owner/Operator Telephone Ext:	Not reported
Owner/Operator Fax:	Not reported
Owner/Operator Email:	MINDYPACK@THEMARKCO.COM

Owner/Operator Indicator:	Owner
Owner/Operator Name: WILLIAM WHITE	
Legal Status:	Private
Date Became Current:	Not reported
Date Ended Current:	Not reported
Owner/Operator Address:	3184 AIRWAY AVE UNIT G
Owner/Operator City,State,Zip:	COSTA MESA, CA 92626-4619
Owner/Operator Telephone:	714-434-1177

MARK COMPANY (Continued) **1004676621**

Owner/Operator Telephone Ext: Not reported
Owner/Operator Fax: Not reported
Owner/Operator Email: Not reported

Owner/Operator Indicator: Operator
Owner/Operator Name: MARK COMPANY
Legal Status: Private
Date Became Current: 20000403
Date Ended Current: Not reported
Owner/Operator Address: 2288 N. BATAVIA
Owner/Operator City,State,Zip: ORANGE, CA 92865
Owner/Operator Telephone: 562-209-2789
Owner/Operator Telephone Ext: Not reported
Owner/Operator Fax: Not reported
Owner/Operator Email: ROBERTSTARKS@THEMARKCO.COM

Owner/Operator Indicator: Owner
Owner/Operator Name: PACK INVESTMENT GROUP
Legal Status: Private
Date Became Current: 20020611
Date Ended Current: Not reported
Owner/Operator Address: 2288 N. BATAVIA
Owner/Operator City,State,Zip: ORANGE, CA 92865
Owner/Operator Telephone: 714-323-7860
Owner/Operator Telephone Ext: Not reported
Owner/Operator Fax: Not reported
Owner/Operator Email: MINDYPACK@THEMARKCO.COM

Owner/Operator Indicator: Operator
Owner/Operator Name: MARK COMPANY
Legal Status: Private
Date Became Current: 20000403
Date Ended Current: Not reported
Owner/Operator Address: 2288 N. BATAVIA
Owner/Operator City,State,Zip: ORANGE, CA 92865
Owner/Operator Telephone: 562-209-2789
Owner/Operator Telephone Ext: Not reported
Owner/Operator Fax: Not reported
Owner/Operator Email: ROBERTSTARKS@THEMARKCO.COM

Historic Generators:
Receive Date: 20001130
Handler Name: MARK CO
Federal Waste Generator Description: Small Quantity Generator
State District Owner: Not reported
Large Quantity Handler of Universal Waste: No
Recognized Trader Importer: No
Recognized Trader Exporter: No
Spent Lead Acid Battery Importer: No
Spent Lead Acid Battery Exporter: No
Current Record: No
Non Storage Recycler Activity: Not reported
Electronic Manifest Broker: Not reported

Receive Date: 20230220
Handler Name: MARK CO
Federal Waste Generator Description: Small Quantity Generator

MARK COMPANY (Continued) **1004676621**

State District Owner: Not reported
Large Quantity Handler of Universal Waste: No
Recognized Trader Importer: No
Recognized Trader Exporter: No
Spent Lead Acid Battery Importer: No
Spent Lead Acid Battery Exporter: No
Current Record: No
Non Storage Recycler Activity: No
Electronic Manifest Broker: No

Receive Date: 20240222
Handler Name: MARK CO
Federal Waste Generator Description: Small Quantity Generator
State District Owner: Not reported
Large Quantity Handler of Universal Waste: No
Recognized Trader Importer: No
Recognized Trader Exporter: No
Spent Lead Acid Battery Importer: No
Spent Lead Acid Battery Exporter: No
Current Record: Yes
Non Storage Recycler Activity: No
Electronic Manifest Broker: No

List of NAICS Codes and Descriptions:
NAICS Code: 238990
NAICS Description: All Other Specialty Trade Contractors

Facility Has Received Notices of Violations:
Violations: No Violations Found

Evaluation Action Summary:
Evaluations: No Evaluations Found

LUST:
Name: GOLD TRANSPORT
Address: 2288 N BATAVIA ST
City,State,Zip: ORANGE, CA 92665
Lead Agency: ORANGE, CITY OF
Case Type: LUST Cleanup Site

Geo Track:
Global Id: T0605901122
Latitude: 33.8258768
Longitude: -117.8622417
Status: Completed - Case Closed
Status Date: 01/06/1992
Case Worker: UNK
RB Case Number: 083001476T
Local Agency: ORANGE, CITY OF
File Location: Not reported
Local Case Number: Not reported
Potential Media Affect: Soil
Potential Contaminants of Concern: Diesel
EPA Region: 9

MARK COMPANY (Continued) **1004676621**

Coordinate Source:	* Historical Geocode - Exact Address Match
Quantity Released Gallons:	Not reported
Begin Date:	10/03/1991
Leak Reported Date:	01/06/1992
How Discovered:	Tank Closure
How Discovered Description:	Not reported
Discharge Source:	Other
Discharge Cause:	Unknown
Stop Method:	Not reported
Stop Description:	Not reported
No Further Action Date:	01/06/1992
CA Water Watershed Name:	Santa Ana River - Lower Santa Ana River - East Coastal Plain (801.11)
Dwr Groundwater Subbasin Name:	Coastal Plain Of Orange County (8-001)
Disadvantaged Community:	Not reported
CA Enviroscreen 3 Score:	86-90%
CA Enviroscreen 4 Score:	75-80%
Military DOD Site:	No
Facility Project Subtype:	Not reported
RWQCB Region:	SANTA ANA RWQCB (REGION 8)
Claim Number:	Not reported
Claim Status:	Not reported
Site History:	Not reported

LUST:

Global Id:	T0605901122
Contact Type:	Local Agency Caseworker - Primary Caseworker
Contact Name:	UNK
Organization Name:	ORANGE, CITY OF
Address:	Not reported
City:	r8 UNKNOWN
Email:	Not reported
Phone Number:	Not reported

LUST:

Global Id:	T0605901122
Action Type:	Other
Date:	10/21/1991
Action:	Leak Discovery

Global Id:	T0605901122
Action Type:	ENFORCEMENT
Date:	01/06/1992
Action:	Closure/No Further Action Letter

Global Id:	T0605901122
Action Type:	Other
Date:	01/06/1992
Action:	Leak Reported

Global Id:	T0605901122
Action Type:	Other
Date:	10/03/1991
Action:	Leak Stopped

LUST:

Global Id:	T0605901122
Status:	Open - Case Begin Date

MARK COMPANY (Continued) **1004676621**

Status Date: 10/03/1991

Global Id: T0605901122
Status: Open - Site Assessment
Status Date: 10/21/1991

Global Id: T0605901122
Status: Completed - Case Closed
Status Date: 01/06/1992

CERS HAZ WASTE:
Name: MARK COMPANY
Address: 2288 N BATAVIA ST
City,State,Zip: ORANGE, CA 92865
Site ID: 411736
CERS ID: 10522738
CERS Description: Hazardous Waste Generator

CERS TANKS:
Name: MARK COMPANY
Address: 2288 N BATAVIA ST
City,State,Zip: ORANGE, CA 92865
Site ID: 411736
CERS ID: 10522738
CERS Description: Aboveground Petroleum Storage

E MANIFEST:
Manifest Tracking Number: 022077678JJK
Last Updated Date: 20211208
Shipped Date: 20210730
Received Date: 20210804
Manifest Status: Signed
Submission Type: DataImage5Copy
Origin Type: Web
Generator EPA ID: CAR000087536
Generator Name: Mark Co
Generator Location Street Number: Not reported
Generator Location Street 1: 2288 N BATAVIA
Generator Location Street 2: Not reported
Generator Location City: ORANGE
Generator Location State: CA
Generator Location Zip: 92667
Generator Mail Street Number: Not reported
Generator Mail Street 1: 2288 N BATAVIA
Generator Mail Street 2: Not reported
Generator Mail City: ORANGE
Generator Mail Zip: 92667
Generator Mail State: CA
Generator Contact Company Name: Not reported
Designated Facility EPA ID: AZR000520478
Designated Facility Name: Environmental Waste Solutions, Inc.
Designated Facility Mail Street Number: Not reported
Designated Facility Mail Street 1: Not reported
Designated Facility Mail Street 2: PO BOX 626
Designated Facility Mail City: LOMA LINDA

MARK COMPANY (Continued) **1004676621**

Designated Facility Mail Zip:	92354
Designated Facility Mail State:	CA
Designated Facility Location Street Number:	Not reported
Designated Facility Location Street 1:	31915 INDUSTRIAL LANE
Designated Facility Location Street 2:	Not reported
Designated Facility Location City:	PARKER
Designated Facility Location Zip:	85344
Designated Facility Location State:	AZ
Designated Facility Contact Company Name:	Not reported
Manifest Residue Indicator:	N
Rejection Indicator:	N

Manifest Tracking Number:	006243763GBF
Last Updated Date:	20191218
Shipped Date:	20190927
Received Date:	20191003
Manifest Status:	Signed
Submission Type:	DataImage5Copy
Origin Type:	Web
Generator EPA ID:	CAR000087536
Generator Name:	Mark Co
Generator Location Street Number:	Not reported
Generator Location Street 1:	2288 N BATAVIA
Generator Location Street 2:	Not reported
Generator Location City:	ORANGE
Generator Location State:	CA
Generator Location Zip:	92667-0000
Generator Mail Street Number:	Not reported
Generator Mail Street 1:	2288 N BATAVIA ST
Generator Mail Street 2:	Not reported
Generator Mail City:	ORANGE
Generator Mail Zip:	92865-3106
Generator Mail State:	CA
Generator Contact Company Name:	Not reported
Designated Facility EPA ID:	AZR000520478
Designated Facility Name:	Not reported
Designated Facility Mail Street Number:	Not reported
Designated Facility Mail Street 1:	Not reported
Designated Facility Mail Street 2:	PO BOX 626
Designated Facility Mail City:	LOMA LINDA
Designated Facility Mail Zip:	92354-0626
Designated Facility Mail State:	CA
Designated Facility Location Street Number:	Not reported
Designated Facility Location Street 1:	31915 INDUSTRIAL LANE
Designated Facility Location Street 2:	Not reported
Designated Facility Location City:	PAKER
Designated Facility Location Zip:	85344
Designated Facility Location State:	AZ
Designated Facility Contact Company Name:	Environmental Waste Solutions, Inc.
Manifest Residue Indicator:	N
Rejection Indicator:	N

Manifest Tracking Number:	023946372JJK
Last Updated Date:	20221123
Shipped Date:	20221114
Received Date:	20221116
Manifest Status:	Signed

MARK COMPANY (Continued) **1004676621**

Submission Type:	DataImage5Copy
Origin Type:	Service
Generator EPA ID:	CAR000087536
Generator Name:	Mark Company
Generator Location Street Number:	Not reported
Generator Location Street 1:	2288 BATAVIA STREET
Generator Location Street 2:	Not reported
Generator Location City:	ORANGE
Generator Location State:	CA
Generator Location Zip:	92865
Generator Mail Street Number:	Not reported
Generator Mail Street 1:	2288 BATAVIA STREET
Generator Mail Street 2:	Not reported
Generator Mail City:	ORANGE
Generator Mail Zip:	92865
Generator Mail State:	CA
Generator Contact Company Name:	Not reported
Designated Facility EPA ID:	CAD097030993
Designated Facility Name:	Us Ecology Vernon Inc.
Designated Facility Mail Street Number:	Not reported
Designated Facility Mail Street 1:	Not reported
Designated Facility Mail Street 2:	5375 S BOYLE AVE
Designated Facility Mail City:	LOS ANGELES
Designated Facility Mail Zip:	90058
Designated Facility Mail State:	CA
Designated Facility Location Street Number:	Not reported
Designated Facility Location Street 1:	5375 S BOYLE AVE
Designated Facility Location Street 2:	Not reported
Designated Facility Location City:	LOS ANGELES
Designated Facility Location Zip:	90058
Designated Facility Location State:	CA
Designated Facility Contact Company Name:	Not reported
Manifest Residue Indicator:	N
Rejection Indicator:	N

Manifest Tracking Number:	009192686SKS
Last Updated Date:	20241213
Shipped Date:	20240808
Received Date:	20240813
Manifest Status:	Corrected
Submission Type:	DataImage5Copy
Origin Type:	Service
Generator EPA ID:	CAR000087536
Generator Name:	Mark Co
Generator Location Street Number:	2288
Generator Location Street 1:	2288 2292 N BATAVIA ST.
Generator Location Street 2:	Not reported
Generator Location City:	ORANGE
Generator Location State:	CA
Generator Location Zip:	92865
Generator Mail Street Number:	2288
Generator Mail Street 1:	2292 N BATAVIA ST.
Generator Mail Street 2:	Not reported
Generator Mail City:	ORANGE
Generator Mail Zip:	92865
Generator Mail State:	CA
Generator Contact Company Name:	MARK CO

MARK COMPANY (Continued) **1004676621**

Designated Facility EPA ID:	CAT000613976
Designated Facility Name:	Safety-Kleen Systems, Inc.
Designated Facility Mail Street Number:	2120
Designated Facility Mail Street 1:	Not reported
Designated Facility Mail Street 2:	SOUTH YALE STREET
Designated Facility Mail City:	SANTA ANA
Designated Facility Mail Zip:	92704
Designated Facility Mail State:	CA
Designated Facility Location Street Number:	2120
Designated Facility Location Street 1:	SOUTH YALE STREET
Designated Facility Location Street 2:	Not reported
Designated Facility Location City:	SANTA ANA
Designated Facility Location Zip:	92704
Designated Facility Location State:	CA
Designated Facility Contact Company Name:	Not reported
Manifest Residue Indicator:	N
Rejection Indicator:	N

Manifest Tracking Number:	009240960SKS
Last Updated Date:	20240729
Shipped Date:	20240627
Received Date:	20240708
Manifest Status:	Signed
Submission Type:	DataImage5Copy
Origin Type:	Service
Generator EPA ID:	CAR000087536
Generator Name:	Mark Co
Generator Location Street Number:	2288
Generator Location Street 1:	2288 2292 N BATAVIA ST.
Generator Location Street 2:	Not reported
Generator Location City:	ORANGE
Generator Location State:	CA
Generator Location Zip:	92865
Generator Mail Street Number:	2288
Generator Mail Street 1:	2292 N BATAVIA ST.
Generator Mail Street 2:	Not reported
Generator Mail City:	ORANGE
Generator Mail Zip:	92865
Generator Mail State:	CA
Generator Contact Company Name:	MARK CO
Designated Facility EPA ID:	CAT000613976
Designated Facility Name:	Safety-Kleen Systems, Inc.
Designated Facility Mail Street Number:	2120
Designated Facility Mail Street 1:	Not reported
Designated Facility Mail Street 2:	SOUTH YALE STREET
Designated Facility Mail City:	SANTA ANA
Designated Facility Mail Zip:	92704
Designated Facility Mail State:	CA
Designated Facility Location Street Number:	2120
Designated Facility Location Street 1:	SOUTH YALE STREET
Designated Facility Location Street 2:	Not reported
Designated Facility Location City:	SANTA ANA
Designated Facility Location Zip:	92704
Designated Facility Location State:	CA
Designated Facility Contact Company Name:	Not reported
Manifest Residue Indicator:	N
Rejection Indicator:	N

MARK COMPANY (Continued) **1004676621**

Manifest Tracking Number:	023001309JJK
Last Updated Date:	20220321
Shipped Date:	20220207
Received Date:	20220216
Manifest Status:	Signed
Submission Type:	DataImage5Copy
Origin Type:	Web
Generator EPA ID:	CAR000087536
Generator Name:	Mark Co
Generator Location Street Number:	Not reported
Generator Location Street 1:	2288 N BATAVIA
Generator Location Street 2:	Not reported
Generator Location City:	ORANGE
Generator Location State:	CA
Generator Location Zip:	92667
Generator Mail Street Number:	Not reported
Generator Mail Street 1:	2288 N BATAVIA
Generator Mail Street 2:	Not reported
Generator Mail City:	ORANGE
Generator Mail Zip:	92667
Generator Mail State:	CA
Generator Contact Company Name:	Not reported
Designated Facility EPA ID:	AZR000520478
Designated Facility Name:	Environmental Waste Solutions, Inc.
Designated Facility Mail Street Number:	Not reported
Designated Facility Mail Street 1:	Not reported
Designated Facility Mail Street 2:	PO BOX 626
Designated Facility Mail City:	LOMA LINDA
Designated Facility Mail Zip:	92354
Designated Facility Mail State:	CA
Designated Facility Location Street Number:	Not reported
Designated Facility Location Street 1:	31915 INDUSTRIAL LANE
Designated Facility Location Street 2:	Not reported
Designated Facility Location City:	PARKER
Designated Facility Location Zip:	85344
Designated Facility Location State:	AZ
Designated Facility Contact Company Name:	Not reported
Manifest Residue Indicator:	N
Rejection Indicator:	N

Manifest Tracking Number:	009226608SKS
Last Updated Date:	20240618
Shipped Date:	20240515
Received Date:	20240520
Manifest Status:	Signed
Submission Type:	DataImage5Copy
Origin Type:	Service
Generator EPA ID:	CAR000087536
Generator Name:	Mark Co
Generator Location Street Number:	2288
Generator Location Street 1:	2288 2292 N BATAVIA ST.
Generator Location Street 2:	Not reported
Generator Location City:	ORANGE
Generator Location State:	CA
Generator Location Zip:	92865
Generator Mail Street Number:	2288
Generator Mail Street 1:	2292 N BATAVIA ST.

MARK COMPANY (Continued) **1004676621**

Generator Mail Street 2:	Not reported
Generator Mail City:	ORANGE
Generator Mail Zip:	92865
Generator Mail State:	CA
Generator Contact Company Name:	MARK CO
Designated Facility EPA ID:	CAT000613976
Designated Facility Name:	Safety-Kleen Systems, Inc.
Designated Facility Mail Street Number:	2120
Designated Facility Mail Street 1:	Not reported
Designated Facility Mail Street 2:	SOUTH YALE STREET
Designated Facility Mail City:	SANTA ANA
Designated Facility Mail Zip:	92704
Designated Facility Mail State:	CA
Designated Facility Location Street Number:	2120
Designated Facility Location Street 1:	SOUTH YALE STREET
Designated Facility Location Street 2:	Not reported
Designated Facility Location City:	SANTA ANA
Designated Facility Location Zip:	92704
Designated Facility Location State:	CA
Designated Facility Contact Company Name:	Not reported
Manifest Residue Indicator:	N
Rejection Indicator:	N

Manifest Tracking Number:	009256998SKS
Last Updated Date:	20241122
Shipped Date:	20240919
Received Date:	20240924
Manifest Status:	Signed
Submission Type:	DataImage5Copy
Origin Type:	Service
Generator EPA ID:	CAR000087536
Generator Name:	Mark Co
Generator Location Street Number:	2288
Generator Location Street 1:	2288 2292 N BATAVIA ST.
Generator Location Street 2:	Not reported
Generator Location City:	ORANGE
Generator Location State:	CA
Generator Location Zip:	92865
Generator Mail Street Number:	2288
Generator Mail Street 1:	2292 N BATAVIA ST.
Generator Mail Street 2:	Not reported
Generator Mail City:	ORANGE
Generator Mail Zip:	92865
Generator Mail State:	CA
Generator Contact Company Name:	MARK CO
Designated Facility EPA ID:	CAT000613976
Designated Facility Name:	Safety-Kleen Systems, Inc.
Designated Facility Mail Street Number:	2120
Designated Facility Mail Street 1:	Not reported
Designated Facility Mail Street 2:	SOUTH YALE STREET
Designated Facility Mail City:	SANTA ANA
Designated Facility Mail Zip:	92704
Designated Facility Mail State:	CA
Designated Facility Location Street Number:	2120
Designated Facility Location Street 1:	SOUTH YALE STREET
Designated Facility Location Street 2:	Not reported
Designated Facility Location City:	SANTA ANA

MARK COMPANY (Continued) **1004676621**

Designated Facility Location Zip:	92704
Designated Facility Location State:	CA
Designated Facility Contact Company Name:	Not reported
Manifest Residue Indicator:	N
Rejection Indicator:	N
Manifest Tracking Number:	025274165JJK
Last Updated Date:	20230811
Shipped Date:	20230801
Received Date:	20230804
Manifest Status:	Signed
Submission Type:	DataImage5Copy
Origin Type:	Service
Generator EPA ID:	CAR000087536
Generator Name:	Mark Company
Generator Location Street Number:	Not reported
Generator Location Street 1:	2288 BATAVIA STREET
Generator Location Street 2:	Not reported
Generator Location City:	ORANGE
Generator Location State:	CA
Generator Location Zip:	92865
Generator Mail Street Number:	Not reported
Generator Mail Street 1:	2288 BATAVIA STREET
Generator Mail Street 2:	Not reported
Generator Mail City:	ORANGE
Generator Mail Zip:	92865
Generator Mail State:	CA
Generator Contact Company Name:	Not reported
Designated Facility EPA ID:	CAD097030993
Designated Facility Name:	Us Ecology Vernon Inc.
Designated Facility Mail Street Number:	Not reported
Designated Facility Mail Street 1:	Not reported
Designated Facility Mail Street 2:	5375 S BOYLE AVE
Designated Facility Mail City:	LOS ANGELES
Designated Facility Mail Zip:	90058
Designated Facility Mail State:	CA
Designated Facility Location Street Number:	Not reported
Designated Facility Location Street 1:	5375 S BOYLE AVE
Designated Facility Location Street 2:	Not reported
Designated Facility Location City:	LOS ANGELES
Designated Facility Location Zip:	90058
Designated Facility Location State:	CA
Designated Facility Contact Company Name:	Not reported
Manifest Residue Indicator:	N
Rejection Indicator:	N
Manifest Tracking Number:	025274280JJK
Last Updated Date:	20231221
Shipped Date:	20231207
Received Date:	20231211
Manifest Status:	Signed
Submission Type:	DataImage5Copy
Origin Type:	Service
Generator EPA ID:	CAR000087536
Generator Name:	Mark Company
Generator Location Street Number:	2288
Generator Location Street 1:	2288 BATAVIA STREET

MARK COMPANY (Continued) **1004676621**

Generator Location Street 2:	Not reported
Generator Location City:	ORANGE
Generator Location State:	CA
Generator Location Zip:	92865
Generator Mail Street Number:	2288
Generator Mail Street 1:	BATAVIA STREET
Generator Mail Street 2:	Not reported
Generator Mail City:	ORANGE
Generator Mail Zip:	92865
Generator Mail State:	CA
Generator Contact Company Name:	Not reported
Designated Facility EPA ID:	CAD097030993
Designated Facility Name:	Us Ecology Vernon Inc.
Designated Facility Mail Street Number:	5375
Designated Facility Mail Street 1:	Not reported
Designated Facility Mail Street 2:	S BOYLE AVE
Designated Facility Mail City:	LOS ANGELES
Designated Facility Mail Zip:	90058
Designated Facility Mail State:	CA
Designated Facility Location Street Number:	5375
Designated Facility Location Street 1:	S BOYLE AVE
Designated Facility Location Street 2:	Not reported
Designated Facility Location City:	LOS ANGELES
Designated Facility Location Zip:	90058
Designated Facility Location State:	CA
Designated Facility Contact Company Name:	Not reported
Manifest Residue Indicator:	N
Rejection Indicator:	N

Manifest Tracking Number:	018504226JJK
Last Updated Date:	20181230
Shipped Date:	20181126
Received Date:	20181128
Manifest Status:	Signed
Submission Type:	DataImage5Copy
Origin Type:	Service
Generator EPA ID:	CAR000087536
Generator Name:	Mark Co
Generator Location Street Number:	Not reported
Generator Location Street 1:	2288 N BATAVIA
Generator Location Street 2:	Not reported
Generator Location City:	ORANGE
Generator Location State:	CA
Generator Location Zip:	92667
Generator Mail Street Number:	Not reported
Generator Mail Street 1:	2288 N BATAVIA
Generator Mail Street 2:	Not reported
Generator Mail City:	ORANGE
Generator Mail Zip:	92667
Generator Mail State:	CA
Generator Contact Company Name:	Not reported
Designated Facility EPA ID:	CAD097030993
Designated Facility Name:	Us Ecology Vernon Inc
Designated Facility Mail Street Number:	5375
Designated Facility Mail Street 1:	CA90058 CA037US 5375
Designated Facility Mail Street 2:	5375 SOUTH BOYLE AVENUE
Designated Facility Mail City:	VERNON

MARK COMPANY (Continued) **1004676621**

Designated Facility Mail Zip: 90058
Designated Facility Mail State: CA
Designated Facility Location Street Number: 5375
Designated Facility Location Street 1: 5375 SOUTH BOYLE AVENUE
Designated Facility Location Street 2: Not reported
Designated Facility Location City: LOS ANGELES
Designated Facility Location Zip: 90058-0000
Designated Facility Location State: CA
Designated Facility Contact Company Name: Not reported
Manifest Residue Indicator: N
Rejection Indicator: N

Transporter:
Manifest Tracking Number: 006383954GBF
Transporter Line Number: 1
Transporter EPA ID: CAR000129254
Transporter Name: Bennys Maint And Oil Filter Recycling

Manifest Tracking Number: 006383954GBF
Transporter Line Number: 2
Transporter EPA ID: CAR000183574
Transporter Name: Environmental Mngmt Technologies Inc

Waste Line:
Manifest Tracking Number: 006383954GBF
Waste Line Number: 1
U.S. DOT Hazardous Indicator: N
U.S. DOT ID Number: Not reported
U.S. DOT Description: Not reported
Non-Hazardous Waste Description: Non-Rcra Hazardous Waste Solid (Absorbent/Rags/Paper/Plastic/Filters/Debris)
Number of Containers: 1
Container Type Code: DM
Container Type Description: Metal drums, barrels, kegs
Waste Quantity: 200
Quantity Unit of Measure Code: P
Quantity Unit of Measure Description: Pounds
Waste Quantity, in Tons: 0.1
Acute Waste Quantity, in Tons: 0
Non-Acute Waste Quantity, in Tons: 0.1
Waste Quantity, in Kilograms: 90.703
Acute Waste Quantity, in Kilograms: 0
Non-Acute Waste Quantity, in Kilorgrams: 90.703
Management Method Code: H141
Management Method Description: STORAGE, BULKING AND/OR TRANSFER OFF SITE
Waste Residue Indicator: N
Quantity Discrepancy Indicator: N
Waste Type Discrepancy Indicator: N
Waste Density: Not reported
Waste Density Unit of Measure Code: Not reported
Waste Density Unit of Measure Description: Not reported
Form Code: Not reported
Form Code Description: Not reported
Source Code: Not reported
Source Code Description: Not reported
Waste Minimization Code: Not reported

MARK COMPANY (Continued) **1004676621**

Waste Minimization Code Description:	Not reported
Consent Number:	Not reported
EPA Waste Indicator:	N
Federal Waste Codes:	Not reported
Quantity Haz Kg:	0
Quantity Haz Tons:	0
Quantity Non Haz Kg:	90.703
Quantity Non Haz Tons:	0.1
State Waste Codes:	CA-352

Click this hyperlink while viewing on your computer to access
4 additional US EManifest: record(s) in the EDR Site Report.

CORTESE:

Name:	GOLD TRANSPORT
Address:	2288 N BATAVIA ST
City,State,Zip:	ORANGE, CA 92665
Region:	CORTESE
Envirostor Id:	Not reported
Global ID:	T0605901122
Site/Facility Type:	LUST CLEANUP SITE
Cleanup Status:	COMPLETED - CASE CLOSED
Status Date:	Not reported
Site Code:	Not reported
Latitude:	Not reported
Longitude:	Not reported
Owner:	Not reported
Enf Type:	Not reported
Swat R:	Not reported
Flag:	active
Order No:	Not reported
Waste Discharge System No:	Not reported
Effective Date:	Not reported
Region 2:	Not reported
WID Id:	Not reported
Solid Waste Id No:	Not reported
Waste Management Uit Name:	Not reported
File Name:	Active Open

HWTS:

Name:	MARK CO
Address:	2288 N BATAVIA
Address 2:	Not reported
City,State,Zip:	ORANGE, CA 92667
EPA ID:	CAR000087536
Inactive Date:	Not reported
Create Date:	04/03/2001
Last Act Date:	Not reported
Mailing Name:	Not reported
Mailing Address:	2288 N BATAVIA ST
Mailing Address 2:	Not reported
Mailing City,State,Zip:	ORANGE, CA 928653106
Owner Name:	SANTA ANA CREEK DEVELOPMENT CO
Owner Address:	2288 N BATAVIA ST
Owner Address 2:	Not reported
Owner City,State,Zip:	ORANGE, CA 928653106

MARK COMPANY (Continued) **1004676621**

Owner Phone:	Not reported
Owner Fax:	Not reported
Contact Name:	GARRETT PACK
Contact Address:	2288 N BATAVIA ST
Contact Address 2:	Not reported
City,State,Zip:	ORANGE, CA 92865
Contact Phone:	Not reported
Contact Fax:	Not reported
Facility Status:	Active
Facility Type:	PERMANENT
Category:	FEDERAL
Latitude:	33.826095
Longitude:	-117.8631765

NAICS:

EPA ID:	CAR000087536
Create Date:	2002-03-14 16:36:30.000
NAICS Code:	23411
NAICS Description:	Highway and Street Construction
Issued EPA ID Date:	2001-04-03 00:00:00
Inactive Date:	Not reported
Facility Name:	MARK CO
Facility Address:	2288 N BATAVIA
Facility Address 2:	Not reported
Facility City:	ORANGE
Facility County:	Not reported
Facility State:	CA
Facility Zip:	926670000

HAZNET:

Name:	MARK CO
Address:	2288 N BATAVIA
Address 2:	Not reported
City,State,Zip:	ORANGE, CA 926670000
Contact:	GARRETT PACK
Telephone:	7146853462
Mailing Name:	Not reported
Mailing Address:	2288 N BATAVIA ST
Year:	2021
Gepaid:	CAR000087536
TSD EPA ID:	AZR000520478
CA Waste Code:	352 - Other organic solids
Disposal Method:	H141 - Storage, Bulking, And/Or Transfer Off Site--No Treatment/Reovery (H010-H129) Or (H131-H135)
Tons:	0.15
Year:	2020
Gepaid:	CAR000087536
TSD EPA ID:	AZR000520478
CA Waste Code:	352 - Other organic solids
Disposal Method:	H141 - Storage, Bulking, And/Or Transfer Off Site--No Treatment/Reovery (H010-H129) Or (H131-H135)
Tons:	0.1
Year:	2019

MARK COMPANY (Continued) **1004676621**

Gepaid: CAR000087536
TSD EPA ID: AZR000520478
CA Waste Code: 223 - Unspecified oil-containing waste
Disposal Method: H141 - Storage, Bulking, And/Or Transfer Off Site--No Treatment/Reovery (H010-H129) Or (H131-H135)
Tons: 0.68805

Year: 2018
Gepaid: CAR000087536
TSD EPA ID: CAD097030993
CA Waste Code: 352 - Other organic solids
Disposal Method: H141 - Storage, Bulking, And/Or Transfer Off Site--No Treatment/Reovery (H010-H129) Or (H131-H135)
Tons: 0.08250

Year: 2017
Gepaid: CAR000087536
TSD EPA ID: CAD097030993
CA Waste Code: 352 - Other organic solids
Disposal Method: H141 - Storage, Bulking, And/Or Transfer Off Site--No Treatment/Reovery (H010-H129) Or (H131-H135)
Tons: 0.055

Year: 2016
Gepaid: CAR000087536
TSD EPA ID: CAD097030993
CA Waste Code: 352 - Other organic solids
Disposal Method: H141 - Storage, Bulking, And/Or Transfer Off Site--No Treatment/Reovery (H010-H129) Or (H131-H135)
Tons: 0.075

Year: 2014
Gepaid: CAR000087536
TSD EPA ID: CAD097030993
CA Waste Code: 352 - Other organic solids
Disposal Method: H141 - Storage, Bulking, And/Or Transfer Off Site--No Treatment/Reovery (H010-H129) Or (H131-H135)
Tons: 0.3

Year: 2011
Gepaid: CAR000087536
TSD EPA ID: CAD981696420
CA Waste Code: 352 - Other organic solids
Disposal Method: H141 - Storage, Bulking, And/Or Transfer Off Site--No Treatment/Reovery (H010-H129) Or (H131-H135)
Tons: 0.055

Year: 2009
Gepaid: CAR000087536
TSD EPA ID: CAD982444481
CA Waste Code: 352 - Other organic solids
Disposal Method: H141 - Storage, Bulking, And/Or Transfer Off Site--No Treatment/Reovery (H010-H129) Or (H131-H135)
Tons: 0.4

MARK COMPANY (Continued) **1004676621**

Additional Information:

Year:	2021
EM Manifest ID:	Not reported
Shipment Date:	3/2/2020
Shipment Date:	3/2/2020
Receipt Date:	3/11/2020
Manifest Number:	006383954GBF
Generator EPA ID:	CAR000087536
Name:	MARK CO
Address:	2288 N BATAVIA
Address 2:	Not reported
City,State,Zip:	ORANGE, CA 92667
Telephone:	Not reported
Contact:	GARRETT PACK
Contact Telephone:	714-685-3462
Contact Email:	Not reported
Transporter 1 EPA ID:	CAR000129254
Transporter Name:	BENNYS MAINT AND OIL FILTER RECYCLING
Transporter 1 Emergency Number:	Not reported
Transporter 2 EPA ID:	CAR000183574
Transporter Name 2:	ENVIRONMENTAL MNGMT TECHNOLOGIES INC
Transporter 2 Emergency Number:	Not reported
TSDF EPA ID:	AZR000520478
TSDF Name:	ENVIRONMENTAL WASTE SOLUTIONS, INC.
TSDF Address 1:	31915 INDUSTRIAL LANE
TSDF Address 2:	Not reported
TSDF City,State,Zip:	PAKER, AZ 85344
TSDF Telephone:	Not reported
TSDFA EPA ID:	Not reported
Waste Code Description:	352 - Not reported
RCRA Code:	Not reported
Meth Code:	H141 - Not reported
Quantity Tons:	0.1
Waste Quantity:	200
Quantity Unit:	P

Additional Information:

Year:	2020
EM Manifest ID:	Not reported
Shipment Date:	3/2/2020
Shipment Date:	3/2/2020
Receipt Date:	3/11/2020
Manifest Number:	006383954GBF
Generator EPA ID:	CAR000087536
Name:	MARK CO
Address:	2288 N BATAVIA
Address 2:	Not reported
City,State,Zip:	ORANGE, CA 92667
Telephone:	Not reported
Contact:	GARRETT PACK
Contact Telephone:	714-685-3462
Contact Email:	Not reported
Transporter 1 EPA ID:	CAR000129254
Transporter Name:	BENNYS MAINT AND OIL FILTER RECYCLING
Transporter 1 Emergency Number:	Not reported
Transporter 2 EPA ID:	CAR000183574

MARK COMPANY (Continued) **1004676621**

Transporter Name 2:	ENVIRONMENTAL MNGMT TECHNOLOGIES INC
Transporter 2 Emergency Number:	Not reported
TSDF EPA ID:	AZR000520478
TSDF Name:	ENVIRONMENTAL WASTE SOLUTIONS, INC.
TSDF Address 1:	31915 INDUSTRIAL LANE
TSDF Address 2:	Not reported
TSDF City,State,Zip:	PAKER, AZ 85344
TSDF Telephone:	Not reported
TSDFA EPA ID:	Not reported
Waste Code Description:	352 - Not reported
RCRA Code:	Not reported
Meth Code:	H141 - Not reported
Quantity Tons:	0.1
Waste Quantity:	200
Quantity Unit:	P

Additional Information:

Year:	2019
EM Manifest ID:	802782
Shipment Date:	9/27/2019
Shipment Date:	9/27/2019
Receipt Date:	10/3/2019
Manifest Number:	006243763GBF
Generator EPA ID:	CAR000087536
Name:	MARK CO
Address:	2288 N BATAVIA
Address 2:	Not reported
City,State,Zip:	ORANGE 92667-0000
Telephone:	800-535-5053
Contact:	Not reported
Contact Telephone:	714-685-3462
Contact Email:	Not reported
Transporter 1 EPA ID:	CAR000129254
Transporter Name:	Not reported
Transporter 1 Emergency Number:	Not reported
Transporter 2 EPA ID:	CAR000183574
Transporter Name 2:	Not reported
Transporter 2 Emergency Number:	Not reported
TSDF EPA ID:	AZR000520478
TSDF Name:	ENVIRONMENTAL WASTE SOLUTIONS, INC.
TSDF Address 1:	31915 INDUSTRIAL LANE
TSDF Address 2:	Not reported
TSDF City,State,Zip:	PAKER 85344
TSDF Telephone:	Not reported
TSDFA EPA ID:	Not reported
Waste Code Description:	- Not reported
RCRA Code:	Not reported
Meth Code:	- Not reported
Quantity Tons:	Not reported
Waste Quantity:	Not reported
Quantity Unit:	Not reported

State:

Year:	2019
EM Manifest ID:	802782
Generator EPA ID:	CAR000087536
Shipment Date:	2019-09-27

MARK COMPANY (Continued) **1004676621**

Manifest Number:	006243763GBF
Line Number:	1
Method Code:	H141
Quantity Tons:	0.68805
Quantity Waste:	165.000000
Quantity Unit:	G
Number of Containers:	3
Type of Container:	Metal drums, barrels, kegs
Quantity Type:	Gallons
State Code:	223

Additional Information:

Year:	2017
Gen EPA ID:	CAR000087536
Shipment Date:	20171025
Creation Date:	6/13/2018 18:31:07
Receipt Date:	20171102
Manifest ID:	017821162JJK
Trans EPA ID:	CAL000390581
Trans Name:	A-1 OIL RECYCLING LLC
Trans 2 EPA ID:	Not reported
Trans 2 Name:	Not reported
TSDF EPA ID:	CAD097030993
Trans Name:	US ECOLOGY VERNON INC
TSDF Alt EPA ID:	Not reported
TSDF Alt Name:	Not reported
Waste Code Description:	352 - Other organic solids
RCRA Code:	Not reported
Meth Code:	H141 - Storage, Bulking, And/Or Transfer Off Site--No Treatment/Reovery (H010-H129) Or (H131-H135)
Quantity Tons:	0.0275
Waste Quantity:	55
Quantity Unit:	P
Additional Code 1:	Not reported
Additional Code 2:	Not reported
Additional Code 3:	Not reported
Additional Code 4:	Not reported
Additional Code 5:	Not reported
Shipment Date:	20170411
Creation Date:	5/9/2018 18:31:26
Receipt Date:	20170417
Manifest ID:	017163557JJK
Trans EPA ID:	CAL000390581
Trans Name:	A1 OIL RECYCLING LLC
Trans 2 EPA ID:	Not reported
Trans 2 Name:	Not reported
TSDF EPA ID:	CAD097030993
Trans Name:	US ECOLOGY VERNON INC
TSDF Alt EPA ID:	Not reported
TSDF Alt Name:	Not reported
Waste Code Description:	352 - Other organic solids
RCRA Code:	Not reported
Meth Code:	H141 - Storage, Bulking, And/Or Transfer Off Site--No Treatment/Reovery (H010-H129) Or (H131-H135)

MARK COMPANY (Continued) **1004676621**

Quantity Tons: 0.0275
Waste Quantity: 55
Quantity Unit: P
Additional Code 1: Not reported
Additional Code 2: Not reported
Additional Code 3: Not reported
Additional Code 4: Not reported
Additional Code 5: Not reported

Additional Information:
Year: 2014
Gen EPA ID: CAR000087536

Shipment Date: 20141023
Creation Date: 12/31/2014 22:14:46
Receipt Date: 20141024
Manifest ID: 013771686JJK
Trans EPA ID: CAL000390581
Trans Name: A1 OIL RECYCLING LLC
Trans 2 EPA ID: Not reported
Trans 2 Name: Not reported
TSDF EPA ID: CAD097030993
Trans Name: EVOQUA WATER TECHNOLOGIES LLC
TSDF Alt EPA ID: Not reported
TSDF Alt Name: Not reported
Waste Code Description: 352 - Other organic solids
RCRA Code: Not reported
Meth Code: H141 - Storage, Bulking, And/Or Transfer Off Site--No Treatment/Reovery (H010-H129) Or (H131-H135)
Quantity Tons: 0.3
Waste Quantity: 600
Quantity Unit: P
Additional Code 1: Not reported
Additional Code 2: Not reported
Additional Code 3: Not reported
Additional Code 4: Not reported
Additional Code 5: Not reported

Additional Information:
Year: 2011
Gen EPA ID: CAR000087536

Shipment Date: 20110622
Creation Date: 8/26/2011 18:30:23
Receipt Date: 20110622
Manifest ID: 008382482JJK
Trans EPA ID: CAD982413262
Trans Name: EVERGREEN ENVIRONMENTAL SERVICES
Trans 2 EPA ID: Not reported
Trans 2 Name: Not reported
TSDF EPA ID: CAD981696420
Trans Name: EVERGREEN ENVIRONMENTAL SVCS
TSDF Alt EPA ID: Not reported
TSDF Alt Name: Not reported
Waste Code Description: 352 - Other organic solids
RCRA Code: Not reported

MARK COMPANY (Continued) **1004676621**

Meth Code: H141 - Storage, Bulking, And/Or Transfer Off Site--No Treatment/Reovery (H010-H129) Or (H131-H135)
Quantity Tons: 0.055
Waste Quantity: 110
Quantity Unit: P
Additional Code 1: Not reported
Additional Code 2: Not reported
Additional Code 3: Not reported
Additional Code 4: Not reported
Additional Code 5: Not reported

Additional Information:
Year: 2009
Gen EPA ID: CAR000087536

Shipment Date: 20091111
Creation Date: 1/11/2010 18:30:22
Receipt Date: 20091112
Manifest ID: 005070318JJK
Trans EPA ID: CAR000130864
Trans Name: ALEXIS ENVIROMENTAL COMPANY INC
Trans 2 EPA ID: Not reported
Trans 2 Name: Not reported
TSDF EPA ID: CAD982444481
Trans Name: FILTER RECYCLING
TSDF Alt EPA ID: Not reported
TSDF Alt Name: Not reported
Waste Code Description: 352 - Other organic solids
RCRA Code: Not reported
Meth Code: H141 - Storage, Bulking, And/Or Transfer Off Site--No Treatment/Reovery (H010-H129) Or (H131-H135)
Quantity Tons: 0.4
Waste Quantity: 800
Quantity Unit: P
Additional Code 1: Not reported
Additional Code 2: Not reported
Additional Code 3: Not reported
Additional Code 4: Not reported
Additional Code 5: Not reported

CERS:
Name: MARK COMPANY
Address: 2288 N BATAVIA ST
City,State,Zip: ORANGE, CA 92865
Site ID: 411736
CERS ID: 10522738
CERS Description: Chemical Storage Facilities

Violations:
Site ID: 411736
Site Name: MARK COMPANY
Violation Date: 03-02-2016
Citation: 22 CCR 12 66262.34(f) - California Code of Regulations, Title 22, Chapter 12, Section(s) 66262.34(f)
Violation Description: Failure to properly label hazardous waste accumulation containers with the following requirements: "Hazardous Waste", name and address of the generator, physical and chemical characteristics of the Hazardous

MARK COMPANY (Continued) **1004676621**

	Waste, and starting accumulation date.
Violation Notes:	Returned to compliance on 03/03/2016. The storage drums of used absorbents and used antifreeze were not marked with the required information. Labels were provided. Violation was corrected.
Violation Division:	Orange County Environmental Health
Violation Program:	HW
Violation Source:	CERS,
Site ID:	411736
Site Name:	MARK COMPANY
Violation Date:	03-02-2016
Citation:	HSC 6.67 Multiple - California Health and Safety Code, Chapter 6.67, Section(s) Multiple
Violation Description:	APSA Program - Administration/Documentation - General
Violation Notes:	Returned to compliance on 05/18/2016. The transmission fluid and hydraulic oil single wall ASTs were not above collection tubs as stated in the SPCC plan. Please correct the omission and provide secondary containment. Once completed, submit the attached certificate of return to compliance, signed and dated, to this Agency within 30 days.
Violation Division:	Orange County Environmental Health
Violation Program:	APSA
Violation Source:	CERS,
Site ID:	411736
Site Name:	MARK COMPANY
Violation Date:	07-01-2019
Citation:	HSC 6.67 25270.4.5 (a) - California Health and Safety Code, Chapter 6.67, Section(s) 25270.4.5 (a)
Violation Description:	Failure to complete a review and evaluation of the SPCC Plan at least once every five years, document the completion of the review, and sign a statement as to whether the SPCC Plan will be amended.
Violation Notes:	Returned to compliance on 08/29/2019. The facility failed to review the SPCC plan within 5 years. Corrective Action: Review and amend the SPCC plan as necessary. Within 60 days provide documentation that the SPCC plan has been reviewed and certified in the 5 year reivew log of the SPCC plan.
Violation Division:	Orange County Environmental Health
Violation Program:	APSA
Violation Source:	CERS,
Site ID:	411736
Site Name:	MARK COMPANY
Violation Date:	07-01-2019
Citation:	HSC 6.67 25270.4.5(a) - California Health and Safety Code, Chapter 6.67, Section(s) 25270.4.5(a)
Violation Description:	Failure to provide bulk storage containers with adequate secondary containment large enough to contain the entire capacity of the largest container plus additional capacity to contain precipitation when applicable, and/or failure to position/locate mobile or portable containers to prevent a discharge.
Violation Notes:	Returned to compliance on 08/29/2019. A 275 gallon tote of Form Oil was observed to be stored over a spill pallet unable to contain 275 gallons. Corrective Action: Provide sized secondary containment for the 275 gallons tote of Form Oil. Provide documentation of appropriate secondary containment to this agency within 60 days.
Violation Division:	Orange County Environmental Health

MARK COMPANY (Continued) **1004676621**

Violation Program: APSA
Violation Source: CERS,

Site ID: 411736
Site Name: MARK COMPANY
Violation Date: 07-01-2019
Citation: HSC 6.67 25270.4.5(a) - California Health and Safety Code, Chapter 6.67, Section(s) 25270.4.5(a)
Violation Description: Failure to comply with one or more of the following requirements: 1. Have record of inspections and integrity tests signed by the appropriate supervisor or inspector. 2. Keep written procedures and records of inspections and integrity tests for at least three years. 3. Keep comparison records.
Violation Notes: Returned to compliance on 08/29/2019. The facility has not been conducting periodic inspection of petroleum storage tanks and containers. Corrective Action: Conduct periodic inspections of aboveground petroleum storage tanks and containers and provide documentation to this agency within 60 days.
Violation Division: Orange County Environmental Health
Violation Program: APSA
Violation Source: CERS,

Site ID: 411736
Site Name: MARK COMPANY
Violation Date: 07-01-2019
Citation: HSC 6.67 25270.4.5(a) - California Health and Safety Code, Chapter 6.67, Section(s) 25270.4.5(a)
Violation Description: Failure to provide the following training to all oil-handling personnel: 1. Operation and maintenance of equipment to prevent discharges. 2. Discharge procedure protocols. 3. Applicable pollution control laws, rules, and regulations. 4. General facility operations. 5. Contents of the SPCC Plan.
Violation Notes: Returned to compliance on 08/29/2019. The facility has not conducted annual employee training on the SPCC plan as described in the plan. Corrective Action: Conduct employee training on the SPCC plan and provide documentation to this agency within 60 days.
Violation Division: Orange County Environmental Health
Violation Program: APSA
Violation Source: CERS,

Evaluation:
Eval General Type: Compliance Evaluation Inspection
Eval Date: 01-18-2017
Violations Found: No
Eval Type: Routine done by local agency
Eval Notes: no violations noted
Eval Division: Orange City Fire Department
Eval Program: HMRRP
Eval Source: CERS,

Eval General Type: Compliance Evaluation Inspection
Eval Date: 03-02-2016
Violations Found: Yes
Eval Type: Routine done by local agency
Eval Notes: On site for a routine hazardous waste inspection. Gary Pack, general manager, was present for the inspection and provided consent to inspect. The facility s operations and the waste generated were

MARK COMPANY (Continued) **1004676621**

discussed. The inspection included a walk of the facility's outside perimeter and its trash storage areas. I did not observe hazardous waste in the facility's trash or as run off on the ground. The storage of the shop's hazardous waste was inspected. The signed off manifests and receipts for the removal of the facility's hazardous waste were on site and available for inspection. The records for the last year were reviewed. The facility had both a business emergency plan and a SPCC plan on site which contained spill response directions and emergency contact numbers. report PDF to gpack@the markco.com

Eval Division: Orange County Environmental Health
Eval Program: HW
Eval Source: CERS,

Eval General Type: Compliance Evaluation Inspection
Eval Date: 10-27-2022
Violations Found: No
Eval Type: Routine done by local agency
Eval Notes: On site to conduct a routine Aboveground Petroleum Storage Tank (APST) inspection. Met with Joe Thang, Service Manager. The facility is a Tier I Qualified Facility of approximately 3,200 gallons of aboveground petroleum storage. The following petroleum storage capacity was observed: - (2) single-walled 1,000 gallon tanks of diesel - single-walled 500 gallon tank of used oil - single-walled 220 gallon tank of motor oil - (2) single-walled 110 gallon tanks of motor oil - 275 gallon tote of form oil All APSTs on site have appropriate secondary containment. The facility s Spill Prevention Control and Countermeasures (SPCC) Plan, dated 9/3/19 was available for review and is complete. Monthly inspection logs and employee training documentation was available for review. No APSA violations were observed at this time. This inspection report was sent to joethang@themarkco.com.
Eval Division: Orange County Environmental Health
Eval Program: APSA
Eval Source: CERS,

Eval General Type: Compliance Evaluation Inspection
Eval Date: 01-30-2023
Violations Found: No
Eval Type: Routine done by local agency
Eval Notes: field verification.
Eval Division: Orange City Fire Department
Eval Program: HMRRP
Eval Source: CERS,

Eval General Type: Compliance Evaluation Inspection
Eval Date: 03-02-2016
Violations Found: Yes
Eval Type: Routine done by local agency
Eval Notes: On site for a routine above ground petroleum storage tank (APST) inspection. Garrett Pack, general manager, was present for the inspection and provided consent to inspect. This facility is regulated under the Above Ground Storage Act (APSA). There is equal to or greater than 1,320 but less than 9,999 gallons of regulated petroleum products in drums or tanks sized 55 gallons or larger on site. We reviewed the qualifying petroleum above ground storage on site, which included double walled tanks, single walled tanks, and 55 gallon drums. The facility had a Spill Prevention, Control and Countermeasure

MARK COMPANY (Continued) **1004676621**

(SPCC) plan. Its most recent review date was 4-15-13. The plan was on site and available for review. SPILL CONTROL: Secondary containment was provided as described in the plan, except for the transmission fluid and hydraulic oil ASTs. INSPECTIONS: SPCC monthly inspections were reported conducted as described in the plan. We discussed the requirement to maintain [Truncated]

Eval Division: Orange County Environmental Health
Eval Program: APSA
Eval Source: CERS,

Eval General Type: Other/Unknown
Eval Date: 05-18-2016
Violations Found: No
Eval Type: Other, not routine, done by local agency
Eval Notes: This Agency received the facility's certificate of return to compliance, signed and dated 3-25-16. The violation (I683) cited on the 3-2-16 inspection report was corrected. ..
Eval Division: Orange County Environmental Health
Eval Program: APSA
Eval Source: CERS,

Eval General Type: Compliance Evaluation Inspection
Eval Date: 07-01-2019
Violations Found: No
Eval Type: Routine done by local agency
Eval Notes: Walked the facility with Tracy Davidson, Safety Manager. Verified ownership as Mark Company and the number of employees as 40. Inspected the hazardous waste storage area, the maintenance area, the yard, the municipal trash, and the perimeter. No hazardous materials were observed in the municipal trash. Reviewed hazardous waste manifests from the previous three years. The emergency response numbers were observed in the business emergency plan. A copy of this report was sent to tracydavidson@themarkco.com.
Eval Division: Orange County Environmental Health
Eval Program: HW
Eval Source: CERS,

Eval General Type: Compliance Evaluation Inspection
Eval Date: 01-21-2020
Violations Found: No
Eval Type: Routine done by local agency
Eval Notes: field verification.
Eval Division: Orange City Fire Department
Eval Program: HMRRP
Eval Source: CERS,

Eval General Type: Other/Unknown
Eval Date: 04-24-2017
Violations Found: No
Eval Type: Other, not routine, done by local agency
Eval Notes: CERS Accepted - Facility Information
Eval Division: Orange County Environmental Health
Eval Program: HW
Eval Source: CERS,

Eval General Type: Compliance Evaluation Inspection
Eval Date: 07-01-2019

MARK COMPANY (Continued) **1004676621**

Violations Found: Yes
Eval Type: Routine done by local agency
Eval Notes: Not reported
Eval Division: Orange County Environmental Health
Eval Program: APSA
Eval Source: CERS,

Eval General Type: Other/Unknown
Eval Date: 09-03-2019
Violations Found: No
Eval Type: Other, not routine, done by local agency
Eval Notes: A copy of the Tier I Qualified SPCC plan was reviewed by this agency. The plan was reviewed on 8/29/2019 and the plan will need to be reviewed by 8/29/2024. Violation I757 was observed to be corrected. Copies of the monthly inspections on the tank and containers identified on the SPCC plan were received by this agency. Violation I258 was observed to be corrected. Employee training records for the SPCC plan were provided to this agency. Violation I009 was observed to be corrected. A photograph of totes of oil stored on spill pallets was provided to this ageny. Violation I036 was observed to be corrected. No further corrective action required. A copy of this report was sent to tracydavidson@themarkco.com.
Eval Division: Orange County Environmental Health
Eval Program: APSA
Eval Source: CERS,

Eval General Type: Compliance Evaluation Inspection
Eval Date: 10-27-2022
Violations Found: No
Eval Type: Routine done by local agency
Eval Notes: On site to conduct a routine Hazardous Waste inspection. Met with Joe Thang, Service Manager. The facility is a Small Quantity Generator of automotive repair hazardous wastes from maintenance of the facility s fleet vehicles. Walked throughout the facility and observed the facility s Hazardous Waste storage area. Hazardous waste containers were observed properly labeled and stored closed. The perimeter of the facility was walked and the municipal trash dumpster was observed. There were no signs of illegal disposal. Hazardous waste manifests were available for review. The facility has an active EPA ID number, CAR000087536. Emergency plan is maintained on site. No hazardous waste violations were observed this date. This inspection report was sent to joethang@themarkco.com.
Eval Division: Orange County Environmental Health
Eval Program: HW
Eval Source: CERS,

Coordinates:
Site ID: 411736
Facility Name: MARK COMPANY
Env Int Type Code: APSA
Program ID: 10522738
Coord Name: Not reported
Ref Point Type Desc: Center of a facility or station.,
Latitude: 33.825990
Longitude: -117.862990

MARK COMPANY (Continued) **1004676621**

Affiliation:

Affiliation Type Desc:	Document Preparer
Entity Name:	Robert Starks
Entity Title:	Not reported
Affiliation Address:	Not reported
Affiliation City:	Not reported
Affiliation State:	Not reported
Affiliation Country:	Not reported
Affiliation Zip:	Not reported
Affiliation Phone:	,

Affiliation Type Desc:	Identification Signer
Entity Name:	Robert Starks
Entity Title:	Safety Manager
Affiliation Address:	Not reported
Affiliation City:	Not reported
Affiliation State:	Not reported
Affiliation Country:	Not reported
Affiliation Zip:	Not reported
Affiliation Phone:	,

Affiliation Type Desc:	Legal Owner
Entity Name:	Santa Ana Creek Development DBA Mark Company Corporation
Entity Title:	Not reported
Affiliation Address:	2288 N Batavia
Affiliation City:	Orange
Affiliation State:	CA
Affiliation Country:	United States
Affiliation Zip:	92865
Affiliation Phone:	(714) 685-3462,

Affiliation Type Desc:	Operator
Entity Name:	Santa Ana Creek Development DBA Mark Company
Entity Title:	Not reported
Affiliation Address:	Not reported
Affiliation City:	Not reported
Affiliation State:	Not reported
Affiliation Country:	Not reported
Affiliation Zip:	Not reported
Affiliation Phone:	(714) 685-3462,

Affiliation Type Desc:	CUPA District
Entity Name:	Orange County Env Health
Entity Title:	Not reported
Affiliation Address:	1241 East Dyer RoadSuite 120
Affiliation City:	Santa Ana
Affiliation State:	CA
Affiliation Country:	Not reported
Affiliation Zip:	92705-5611
Affiliation Phone:	(714) 433-6406,

Affiliation Type Desc:	Environmental Contact
Entity Name:	Gary Pack
Entity Title:	Not reported
Affiliation Address:	2288 N BATAVIA ST
Affiliation City:	ORANGE
Affiliation State:	CA

MARK COMPANY (Continued) **1004676621**

Affiliation Country: Not reported
Affiliation Zip: 92865
Affiliation Phone: ,

Affiliation Type Desc: Parent Corporation
Entity Name: MARK COMPANY
Entity Title: Not reported
Affiliation Address: Not reported
Affiliation City: Not reported
Affiliation State: Not reported
Affiliation Country: Not reported
Affiliation Zip: Not reported
Affiliation Phone: ,

Affiliation Type Desc: Facility Mailing Address
Entity Name: Mailing Address
Entity Title: Not reported
Affiliation Address: 2288 N Batavia
Affiliation City: Orange
Affiliation State: CA
Affiliation Country: Not reported
Affiliation Zip: 92865
Affiliation Phone: ,

Name: GOLD TRANSPORT
Address: 2288 N BATAVIA ST
City,State,Zip: ORANGE, CA 92665
Site ID: 898257
CERS ID: T0605901122
CERS Description: Leaking Underground Storage Tank Cleanup Site

Affiliation:
Affiliation Type Desc: Local Agency Caseworker
Entity Name: UNK - ORANGE, CITY OF
Entity Title: Not reported
Affiliation Address: Not reported
Affiliation City: r8 UNKNOWN
Affiliation State: CA
Affiliation Country: Not reported
Affiliation Zip: Not reported
Affiliation Phone: ,

R103 **JACK JONES TRUCKING INC** **CA CPS-SLIC S113009583**
SSW **2290 N BATAVIA ST** **CA HWTS N/A**
1/4-1/2 **ORANGE, CA 92665** **CA HAZNET**
0.268 mi.
1414 ft. **Site 10 of 11 in cluster R**

Relative:
Lower

Actual:
192 ft.

CPS-SLIC:
Name: JACK JONES TRUCKING INC
Address: 2290 N BATAVIA ST
City,State,Zip: ORANGE, CA 92865
Region: STATE
Facility Status: **Completed - Case Closed**
Status Date: 11/09/1987
Global Id: T10000017956

JACK JONES TRUCKING INC (Continued) **S113009583**

Lead Agency:	ORANGE COUNTY LOP
Lead Agency Case Number:	87IC028
Latitude:	33.8264263
Longitude:	-117.8621905
Case Type:	Cleanup Program Site
Case Worker:	Not reported
Local Agency:	ORANGE COUNTY LOP
RB Case Number:	Not reported
File Location:	All Files are on GeoTracker or in the Local Agency Warehouse
Potential Media Affected:	Not reported
Potential Contaminants of Concern:	Not reported
EPA Region:	9
Coordinate Source:	Not reported
Quantity Released Gallons:	Not reported
Begin Date:	11/09/1987
Leak Reported Date:	Not reported
How Discovered:	Not reported
How Discovered Description:	Not reported
Discharge Source:	Not reported
Discharge Cause:	Not reported
Stop Method:	Not reported
Stop Description:	Not reported
No Further Action Date:	11/09/1987
CA Water Watershed Name:	Not reported
Dwr Groundwater Subbasin Name:	Not reported
Disadvantaged Community:	Not reported
CA Enviroscreen 3 Score:	76-80%
CA Enviroscreen 4 Score:	75-80%
Military DOD Site:	No
Facility Project Subtype:	Not reported
RWQCB Region:	SANTA ANA RWQCB (REGION 8)
Claim No:	Not reported
Claim Status:	Not reported
Site History:	Please refer to recent Site Documents or Monitoring Reports for site history. Orange County is not responsible for the accuracy of any professional interpretations provided in reports submitted by consultants for the responsible party.

Click here to access the California GeoTracker records for this facility:

HWTS:

Name:	JACK JONES TRUCKING INC
Address:	2290 N BATAVIA ST
Address 2:	Not reported
City,State,Zip:	ORANGE, CA 92665
EPA ID:	CAD981662570
Inactive Date:	06/30/1993
Create Date:	04/10/1987
Last Act Date:	Not reported
Mailing Name:	Not reported
Mailing Address:	2290 N BATAVIA ST
Mailing Address 2:	Not reported
Mailing City,State,Zip:	ORANGE, CA 926650000
Owner Name:	Not reported
Owner Address:	Not reported
Owner Address 2:	Not reported
Owner City,State,Zip:	Not reported

JACK JONES TRUCKING INC (Continued) **S113009583**

Owner Phone:	Not reported
Owner Fax:	Not reported
Contact Name:	UNDELIVERABLE PER 93 FEE FORM
Contact Address:	Not reported
Contact Address 2:	Not reported
City,State,Zip:	Not reported
Contact Phone:	Not reported
Contact Fax:	Not reported
Facility Status:	Inactive
Facility Type:	PERMANENT
Category:	STATE
Latitude:	33.826245
Longitude:	-117.862167

HAZNET:

Name:	JACK JONES TRUCKING INC
Address:	2290 N BATAVIA ST
Address 2:	Not reported
City,State,Zip:	ORANGE, CA 926650000
Contact:	UNDELIVERABLE PER 93 FEE FORM
Telephone:	--
Mailing Name:	Not reported
Mailing Address:	2290 N BATAVIA ST
Year:	1995
Gepaid:	CAD981662570
TSD EPA ID:	CAT000613893
CA Waste Code:	343 - Unspecified organic liquid mixture
Disposal Method:	H01 - Transfer Station
Tons:	0.124
Year:	1993
Gepaid:	CAD981662570
TSD EPA ID:	CAT000613893
CA Waste Code:	341 - Organic liquids (nonsolvents) with halogens
Disposal Method:	H01 - Transfer Station
Tons:	0.1245
Year:	1992
Gepaid:	CAD981662570
TSD EPA ID:	CAT000613893
CA Waste Code:	341 - Organic liquids (nonsolvents) with halogens
Disposal Method:	H01 - Transfer Station
Tons:	0.1245
Year:	1991
Gepaid:	CAD981662570
TSD EPA ID:	CAT080011059
CA Waste Code:	222 - Oil/water separation sludge
Disposal Method:	R01 - Recycler
Tons:	6.255
Year:	1990
Gepaid:	CAD981662570
TSD EPA ID:	CAT000613893
CA Waste Code:	214 - Unspecified solvent mixture
Disposal Method:	14 -

JACK JONES TRUCKING INC (Continued) **S113009583**

Tons: 0.1245

Year: 1987
Gepaid: CAD981662570
TSD EPA ID: CAD000633164
CA Waste Code: 611 - Contaminated soil from site clean-up
Disposal Method: D80 - Disposal, Land Fill
Tons: 75.852

Year: 1987
Gepaid: CAD981662570
TSD EPA ID: UTD093119196
CA Waste Code: 221 - Waste oil and mixed oil
Disposal Method: R01 - Recycler
Tons: 1.0425

Additional Information:
Year: 1995
Gen EPA ID: CAD981662570

Shipment Date: 19950727
Creation Date: 4/1/1996 0:00:00
Receipt Date: 19950731
Manifest ID: 95627628
Trans EPA ID: ILD984908202
Trans Name: Not reported
Trans 2 EPA ID: ILD984908202
Trans 2 Name: Not reported
TSDF EPA ID: CAT000613893
Trans Name: Not reported
TSDF Alt EPA ID: Not reported
TSDF Alt Name: Not reported
Waste Code Description: 343 - Unspecified organic liquid mixture
RCRA Code: Not reported
Meth Code: H01 - Transfer Station
Quantity Tons: 0.124
Waste Quantity: 248
Quantity Unit: P
Additional Code 1: Not reported
Additional Code 2: Not reported
Additional Code 3: Not reported
Additional Code 4: Not reported
Additional Code 5: Not reported

Additional Information:
Year: 1993
Gen EPA ID: CAD981662570

Shipment Date: 19930506
Creation Date: 9/8/1995 0:00:00
Receipt Date: 19930511
Manifest ID: 92578605
Trans EPA ID: ILD051060408
Trans Name: Not reported
Trans 2 EPA ID: ILD051060408

JACK JONES TRUCKING INC (Continued) **S113009583**

Trans 2 Name:	Not reported
TSDF EPA ID:	CAT000613893
Trans Name:	Not reported
TSDF Alt EPA ID:	Not reported
TSDF Alt Name:	Not reported
Waste Code Description:	341 - Organic liquids (nonsolvents) with halogens
RCRA Code:	D008
Meth Code:	H01 - Transfer Station
Quantity Tons:	0.1245
Waste Quantity:	249
Quantity Unit:	P
Additional Code 1:	Not reported
Additional Code 2:	Not reported
Additional Code 3:	Not reported
Additional Code 4:	Not reported
Additional Code 5:	Not reported

R104 **MAGMA FINISHING CORP.** **CA CHROME PLATING** **S125639069**
SSW **2294 N BATAVIA STE D** **CA NON-CASE INFO** **N/A**
1/4-1/2 **ORANGE, CA 92865**
0.272 mi.
1436 ft. **Site 11 of 11 in cluster R**

Relative:
Lower

Actual:
192 ft.

CHROME PLATING:

Geo Tracked ID:	T10000013615
Name:	MAGMA FINISHING CORP.
Address:	2294 N BATAVIA STE D
City,State,Zip:	ORANGE, CA 92865
Region:	Santa Ana
Latitude:	33.825516
Longitude:	-117.863843

Contact URL:

Geo Tracker URL:

NON-CASE INFO:

Name:	MAGMA FINISHING CORP.
Address:	2294 N BATAVIA STE D
City,State,Zip:	ORANGE, CA 92865
Global ID:	T10000013615
Case Type:	Non-Case Information
Status:	Informational Item / Review Complete
Status Date:	08/03/2023
Lead Agency:	SANTA ANA RWQCB (REGION 8)
Case Worker:	PSY
Local Agency:	Not reported
RB Case Number:	Not reported
Loc Case Number:	Not reported
File Location:	Not reported
Potential Contaminants of Concern:	Not reported
Potential Media Affected:	Not reported
Site History:	Not reported
Begin Date:	09/23/2019
How Discovered:	Not reported
How Discovered Description:	Not reported
Stop Method:	Not reported

MAGMA FINISHING CORP. (Continued) **S125639069**

Stop Description:	Not reported
Latitude:	33.825516
Longitude:	-117.863843
Geotracker:	
EPA Region:	9
Coordinate Source:	Manual Entry on Screens
Quantity Released Gallons:	Not reported
Leak Reported Date:	Not reported
Discharge Source:	Not reported
Discharge Cause:	Not reported
No Further Action Date:	Not reported
CA Water Watershed Name:	Santa Ana River - Lower Santa Ana River - East Coastal Plain (801.11)
Dwr Groundwater Subbasin Name:	Coastal Plain Of Orange County (8-001)
Disadvantaged Community:	Not reported
CA Enviroscreen 3 Score:	76-80%
CA Enviroscreen 4 Score:	75-80%
Military DOD Site:	No
Facility Project Subtype:	Not reported
RWQCB Region:	SANTA ANA RWQCB (REGION 8)
Claim No:	Not reported
Claim Status:	Not reported

105
NNW
1/4-1/2
0.299 mi.
1579 ft.

SANTA ANA VALLEY IRRIGATION DUMP #1 **CA SWF/LF** **S102361516**
E BANK OF SANTA ANA RIVER, S OF LINCOLN **CA CERS** **N/A**
SANTA ANA, CA 92865

Relative:
Higher

Actual:
203 ft.

SWF/LF (SWIS):

Name:	SANTA ANA VALLEY IRRIGATION DUMP #1
Address:	E BANK OF SANTA ANA RIVER, S OF LINCOLN
City,State,Zip:	SANTA ANA, CA 92865
Region:	STATE
Facility ID:	30-CR-0060
SWIS Number:	30-CR-0060
Point of Contact:	Casey Yearout
Is Archived:	No
Is Closed Illegal Abandoned:	Yes
Is Site Inert Debris Engineered Fill:	No
Is Financial Assurances Responsible:	No
Absorbed On:	Not reported
Operational Status:	Closed
Absorbed By:	Not reported
Closed Illegal Abandoned Category:	C1
EPA Federal Registry ID:	Not reported
ARB District:	South Coast
SWRCB Region:	Santa Ana
Local Government:	Santa Ana
Reporting Agency Legal Name:	County of Orange
Reporting Agency Department:	Health Care Agency, Environmental Health Division
Enforcing Agency Legal Name:	County of Orange
Enforcing Agency Department:	Health Care Agency, Environmental Health Division
Regulation Status:	Pre-regulation

Activity:

SWIS Number:	30-CR-0060
Site Name:	Santa Ana Valley Irrigation Dump #1

SANTA ANA VALLEY IRRIGATION DUMP #1 (Continued) **S102361516**

Activity:	Solid Waste Disposal Site
Activity Is Archived:	No
Category:	Disposal
Activity Classification:	Solid Waste Disposal Site
WDR Number:	Not reported
WDR Landfill Class:	Not reported
Cease Operation:	Not reported
Cease Operation Type:	Not reported
Inspection Frequency:	Annual
Throughput:	0
Throughput Units:	Not reported
Remaining Capacity:	0
Remaining Capacity Date:	Not reported
Capacity:	0
Capacity Units:	Not reported
Total Acreage:	0
Disposal Acreage:	0
Permitted Elevation:	0
Permitted Elevation Type:	Not reported
Permitted Depth:	0
Permitted Depth Type:	Not reported
Point of Contact:	Casey Yearout
Site Operational Status:	Closed
Site Regulatory Status:	Pre-regulation
Site Is Archived:	No
Is Closed Illegal Abandoned:	Yes
Is Site Inert Debris Engineered Fill:	No
Is Financial Assurances Responsible:	No
Absorbed On:	Not reported
Absorbed By:	Not reported
Closed Illegal Abandoned Category:	C1
EPA Federal Registry ID:	Not reported
County:	Orange
ARB District:	South Coast
SWRCB Region:	Santa Ana
Local Government:	Santa Ana
Street Address:	E Bank Of Santa Ana River, S Of Lincoln
City:	Santa Ana
State:	CA
ZIP Code:	92865
Reporting Agency Legal Name:	County of Orange
Reporting Agency Department:	Health Care Agency, Environmental Health Division
Enforcing Agency Legal Name:	County of Orange
Enforcing Agency Department:	Health Care Agency, Environmental Health Division

Operator:

SWIS Number:	30-CR-0060
Site Name:	Santa Ana Valley Irrigation Dump #1
Site Operational Status:	Closed
Site Type:	Disposal Only
Site Regulatory Status:	Pre-regulation
Latitude:	33.83426
Longitude:	-117.86258
Is Archived:	No
Operator:	County of Orange, Water District
Started On:	Not reported
Contact Name:	Not reported

SANTA ANA VALLEY IRRIGATION DUMP #1 (Continued) **S102361516**

Contact Title:	Not reported
Contact Email:	Not reported
Contact Phone:	Not reported
Street Address:	PO Box 8300
Operator City:	Fountain Valley
Operator State:	CA
Operator Zip:	92728

Owner:

SWIS Number:	30-CR-0060
Owner:	County of Orange, Water District
Owner Address:	PO Box 8300
Owner City:	Fountain Valley
Owner State:	CA
Owner Zip:	92728
Site Name:	Santa Ana Valley Irrigation Dump #1
Site Operational Status:	Closed
Site Type:	Disposal Only
Site Regulatory Status:	Pre-regulation
Latitude:	33.83426
Longitude:	-117.86258
Is Archived:	No
Started On:	Not reported
Contact Name:	Not reported
Contact Title:	Not reported
Contact Email:	Not reported
Contact Phone:	Not reported

CERS:

Name:	SANTA ANA VALLEY IRRIGATION DUMP #1
Address:	E BANK OF SANTA ANA RIVER, S OF LINCOLN
City,State,Zip:	SANTA ANA, CA
Site ID:	930080
CERS ID:	30-CR-0060
CERS Description:	Solid Waste and Recycle Sites

Affiliation:

Affiliation Type Desc:	Legal Operator
Entity Name:	County of Orange, Water District
Entity Title:	Not reported
Affiliation Address:	PO Box 8300
Affiliation City:	Fountain Valley
Affiliation State:	CA
Affiliation Country:	Not reported
Affiliation Zip:	92728
Affiliation Phone:	,

Affiliation Type Desc:	Legal Owner
Entity Name:	County of Orange, Water District
Entity Title:	Not reported
Affiliation Address:	PO Box 8300
Affiliation City:	Fountain Valley
Affiliation State:	CA
Affiliation Country:	Not reported
Affiliation Zip:	92728
Affiliation Phone:	,

106
SSW
1/4-1/2
0.304 mi.
1605 ft.

Relative:
Lower

Actual:
193 ft.

ORANGE PRECISION CIRCUITS
812 SOUTHERN AVE
ORANGE, CA 92865

Database(s): SEMS-ARCHIVE, CORRACTS, RCRA-TSDF, RCRA-SQG, CA ENVIROSTOR, CA HIST UST, FINDS, ECHO, CA HWP, CA HWTS, CA HAZNET, CA CERS

EDR ID Number: 1000315092
EPA ID Number: CAD097577035

SEMS Archive:

Site ID:	0901690
EPA ID:	CAD097577035
Name:	ORANGE PRECISION CIRCUITS
Address:	812 SOUTHERN AVE
Address 2:	Not reported
City,State,Zip:	ORANGE, CA 92665
Cong District:	39
FIPS Code:	06059
FF:	N
NPL:	Not on the NPL
Non NPL Status:	NFRAP-Site does not qualify for the NPL based on existing information

SEMS Archive Detail:

Region:	09
Site ID:	0901690
EPA ID:	CAD097577035
Site Name:	ORANGE PRECISION CIRCUITS
NPL:	N
FF:	N
OU:	00
Action Code:	PA
Action Name:	PA
SEQ:	1
Start Date:	1985-04-01 06:00:00
Finish Date:	1985-11-01 06:00:00
Qual:	N
Current Action Lead:	St Perf

Region:	09
Site ID:	0901690
EPA ID:	CAD097577035
Site Name:	ORANGE PRECISION CIRCUITS
NPL:	N
FF:	N
OU:	00
Action Code:	DS
Action Name:	DISCVRY
SEQ:	1
Start Date:	1980-12-01 05:00:00
Finish Date:	1980-12-01 05:00:00
Qual:	Not reported
Current Action Lead:	EPA Perf

Region:	09
Site ID:	0901690
EPA ID:	CAD097577035

ORANGE PRECISION CIRCUITS (Continued) **1000315092**

Site Name: ORANGE PRECISION CIRCUITS
NPL: N
FF: N
OU: 00
Action Code: VS
Action Name: ARCH SITE
SEQ: 1
Start Date: Not reported
Finish Date: 1985-11-01 06:00:00
Qual: Not reported
Current Action Lead: EPA Perf In-Hse

CORRACTS:
Name: ORANGE PRECISION CIRCUITS
Address: 812 SOUTHERN AVE
Address 2: Not reported
EPA ID: CAD097577035
Area Name: ENTIRE FACILITY
Corrective Action: CA PRIORITIZATION-LOW CA PRIORITY
Actual Date: 19851101
Air Release Indicator: Not reported
Groundwater Release Indicator: Not reported
Soil Release Indicator: Not reported
Surface Water Release Indicator: Not reported

RCRA TSDF:
Treatment Storage and Disposal Type: Storage, Treatment
Full Enforcement Universe: Not reported
Corrective Action Workload Universe: No
Permit Renewals Workload Universe: Not reported
Permit Workload Universe: Not reported
Permit Progress Universe: Storage, Treatment
Post-Closure Workload Universe: Not reported
Closure Workload Universe: Not reported
Operating TSDF Universe: Not reported
Commercial TSD Indicator: No
Active Site Fed-Reg Treatment Storage and Disposal Facility: Not reported
Active Site Converter Treatment storage and Disposal Facility: Not reported
Active Site State-Reg Treatment Storage and Disposal Facility: Not reported
TSDFs Potentially Subject to CA Under 3004 (u)/(v) Universe: No
TSDFs Only Subject to CA under Discretionary Auth Universe: Yes

RCRA Listings:
Date Form Received by Agency: 19960901
Handler Name: Orange Precision Circuits
Handler Address: 812 Southern Ave
Handler City,State,Zip: ORANGE, CA 92865
EPA ID: CAD097577035
Contact Name: Not reported
Contact Address: Not reported
Contact City,State,Zip: Not reported
Contact Telephone: Not reported
Contact Fax: Not reported
Contact Email: Not reported

ORANGE PRECISION CIRCUITS (Continued) **1000315092**

Contact Title:		Not reported
EPA Region:		09
Land Type:		Not reported
Federal Waste Generator Description:		Small Quantity Generator
Non-Notifier:		Not reported
Biennial Report Cycle:		Not reported
Accessibility:		Not reported
Active Site Indicator:		Handler Activities
State District Owner:		Ca
State District:		4
Mailing Address:		812 SOUTHERN AVENUE
Mailing City,State,Zip:		ORANGE, CA 92665
Owner Name:	Not reported	
Owner Type:		Not reported
Operator Name:	Orange Precision Circuits	
Operator Type:		Private
Short-Term Generator Activity:		No
Importer Activity:		No
Mixed Waste Generator:		No
Transporter Activity:		No
Transfer Facility Activity:		No
Recycler Activity with Storage:		No
Small Quantity On-Site Burner Exemption:		No
Smelting Melting and Refining Furnace Exemption:		No
Underground Injection Control:		No
Off-Site Waste Receipt:		No
Universal Waste Indicator:		No
Universal Waste Destination Facility:		No
Federal Universal Waste:		No
Active Site State-Reg Handler:		---
Federal Facility Indicator:		Not reported
Hazardous Secondary Material Indicator:		N
Sub-Part K Indicator:		Not reported
2018 GPRA Permit Baseline:		Not on the Baseline
2018 GPRA Renewals Baseline:		Not on the Baseline
202 GPRA Corrective Action Baseline:		No
Subject to Corrective Action Universe:		Yes
Non-TSDFs Where RCRA CA has Been Imposed Universe:		No
Corrective Action Priority Ranking:		Low
Environmental Control Indicator:		No
Institutional Control Indicator:		No
Human Exposure Controls Indicator:		N/A
Groundwater Controls Indicator:		N/A
Significant Non-Complier Universe:		No
Unaddressed Significant Non-Complier Universe:		No
Addressed Significant Non-Complier Universe:		No
Significant Non-Complier With a Compliance Schedule Universe:		No
Financial Assurance Required:		Not reported
Handler Date of Last Change:		20021029
Recognized Trader-Importer:		No
Recognized Trader-Exporter:		No
Importer of Spent Lead Acid Batteries:		No
Exporter of Spent Lead Acid Batteries:		No
Recycler Activity Without Storage:		No
Manifest Broker:		No
Sub-Part P Indicator:		No

ORANGE PRECISION CIRCUITS (Continued) **1000315092**

Handler - Owner Operator:
Owner/Operator Indicator: Operator
Owner/Operator Name: ORANGE PRECISION CIRCUITS
Legal Status: Private
Date Became Current: Not reported
Date Ended Current: Not reported
Owner/Operator Address: 812 SOUTHERN AVENUE
Owner/Operator City,State,Zip: CITY NOT REPORTED, CA 99999
Owner/Operator Telephone: 714-637-2210
Owner/Operator Telephone Ext: Not reported
Owner/Operator Fax: Not reported
Owner/Operator Email: Not reported

Owner/Operator Indicator: Owner
Owner/Operator Name: ORANGE PRECISION CIRCUITS
Legal Status: Private
Date Became Current: Not reported
Date Ended Current: Not reported
Owner/Operator Address: 812 SOUTHERN AVENUE
Owner/Operator City,State,Zip: ORANGE, CA 92665
Owner/Operator Telephone: 714-637-2210
Owner/Operator Telephone Ext: Not reported
Owner/Operator Fax: Not reported
Owner/Operator Email: Not reported

Historic Generators:
Receive Date: 19960901
Handler Name: ORANGE PRECISION CIRCUITS
Federal Waste Generator Description: Small Quantity Generator
State District Owner: Ca
Large Quantity Handler of Universal Waste: No
Recognized Trader Importer: No
Recognized Trader Exporter: No
Spent Lead Acid Battery Importer: No
Spent Lead Acid Battery Exporter: No
Current Record: Yes
Non Storage Recycler Activity: Not reported
Electronic Manifest Broker: Not reported

Receive Date: 19801217
Handler Name: ORANGE PRECISION CIRCUITS
Federal Waste Generator Description: Large Quantity Generator
State District Owner: Ca
Large Quantity Handler of Universal Waste: No
Recognized Trader Importer: No
Recognized Trader Exporter: No
Spent Lead Acid Battery Importer: No
Spent Lead Acid Battery Exporter: No
Current Record: No
Non Storage Recycler Activity: Not reported
Electronic Manifest Broker: Not reported

List of NAICS Codes and Descriptions:
NAICS Code: 334419
NAICS Description: Other Electronic Component Manufacturing

ORANGE PRECISION CIRCUITS (Continued) **1000315092**

Has the Facility Received Notices of Violations:

Found Violation:	Yes
Agency Which Determined Violation:	State
Violation Short Description:	TSD - Financial Requirements
Date Violation was Determined:	19881018
Actual Return to Compliance Date:	19891213
Return to Compliance Qualifier:	Observed
Violation Responsible Agency:	State
Scheduled Compliance Date:	19881220
Enforcement Identifier:	002
Date of Enforcement Action:	19881118
Enforcement Responsible Agency:	State
Enforcement Docket Number:	Not reported
Enforcement Attorney:	Not reported
Corrective Action Component:	No
Appeal Initiated Date:	Not reported
Appeal Resolution Date:	Not reported
Disposition Status Date:	Not reported
Disposition Status:	Not reported
Disposition Status Description:	Not reported
Consent/Final Order Sequence Number:	Not reported
Consent/Final Order Respondent Name:	Not reported
Consent/Final Order Lead Agency:	Not reported
Enforcement Type:	WRITTEN INFORMAL
Enforcement Responsible Person:	R9STA
Enforcement Responsible Sub-Organization:	Not reported
SEP Sequence Number:	Not reported
SEP Expenditure Amount:	Not reported
SEP Scheduled Completion Date:	Not reported
SEP Actual Date:	Not reported
SEP Defaulted Date:	Not reported
SEP Type:	Not reported
SEP Type Description:	Not reported
Proposed Amount:	Not reported
Final Monetary Amount:	Not reported
Paid Amount:	Not reported
Final Count:	Not reported
Final Amount:	Not reported

Found Violation:	Yes
Agency Which Determined Violation:	State
Violation Short Description:	TSD - Financial Requirements
Date Violation was Determined:	19881012
Actual Return to Compliance Date:	19891213
Return to Compliance Qualifier:	Observed
Violation Responsible Agency:	State
Scheduled Compliance Date:	Not reported
Enforcement Identifier:	003
Date of Enforcement Action:	19881121
Enforcement Responsible Agency:	State
Enforcement Docket Number:	Not reported
Enforcement Attorney:	Not reported
Corrective Action Component:	No
Appeal Initiated Date:	Not reported
Appeal Resolution Date:	Not reported
Disposition Status Date:	Not reported
Disposition Status:	Not reported

ORANGE PRECISION CIRCUITS (Continued) **1000315092**

Disposition Status Description: Not reported
Consent/Final Order Sequence Number: Not reported
Consent/Final Order Respondent Name: Not reported
Consent/Final Order Lead Agency: Not reported
Enforcement Type: WRITTEN INFORMAL
Enforcement Responsible Person: R9STA
Enforcement Responsible Sub-Organization: Not reported
SEP Sequence Number: Not reported
SEP Expenditure Amount: Not reported
SEP Scheduled Completion Date: Not reported
SEP Actual Date: Not reported
SEP Defaulted Date: Not reported
SEP Type: Not reported
SEP Type Description: Not reported
Proposed Amount: Not reported
Final Monetary Amount: Not reported
Paid Amount: Not reported
Final Count: Not reported
Final Amount: Not reported

Found Violation: Yes
Agency Which Determined Violation: State
Violation Short Description: Formal Enforcement Agreement or Order
Date Violation was Determined: 19870722
Actual Return to Compliance Date: 19870811
Return to Compliance Qualifier: Observed
Violation Responsible Agency: State
Scheduled Compliance Date: Not reported
Enforcement Identifier: Not reported
Date of Enforcement Action: Not reported
Enforcement Responsible Agency: Not reported
Enforcement Docket Number: Not reported
Enforcement Attorney: Not reported
Corrective Action Component: Not reported
Appeal Initiated Date: Not reported
Appeal Resolution Date: Not reported
Disposition Status Date: Not reported
Disposition Status: Not reported
Disposition Status Description: Not reported
Consent/Final Order Sequence Number: Not reported
Consent/Final Order Respondent Name: Not reported
Consent/Final Order Lead Agency: Not reported
Enforcement Type: Not reported
Enforcement Responsible Person: Not reported
Enforcement Responsible Sub-Organization: Not reported
SEP Sequence Number: Not reported
SEP Expenditure Amount: Not reported
SEP Scheduled Completion Date: Not reported
SEP Actual Date: Not reported
SEP Defaulted Date: Not reported
SEP Type: Not reported
SEP Type Description: Not reported
Proposed Amount: Not reported
Final Monetary Amount: Not reported
Paid Amount: Not reported
Final Count: Not reported
Final Amount: Not reported

ORANGE PRECISION CIRCUITS (Continued) **1000315092**

Found Violation:	Yes
Agency Which Determined Violation:	State
Violation Short Description:	TSD - General
Date Violation was Determined:	19891030
Actual Return to Compliance Date:	19891213
Return to Compliance Qualifier:	Observed
Violation Responsible Agency:	State
Scheduled Compliance Date:	19900112
Enforcement Identifier:	005
Date of Enforcement Action:	19891213
Enforcement Responsible Agency:	State
Enforcement Docket Number:	Not reported
Enforcement Attorney:	Not reported
Corrective Action Component:	No
Appeal Initiated Date:	Not reported
Appeal Resolution Date:	Not reported
Disposition Status Date:	Not reported
Disposition Status:	Not reported
Disposition Status Description:	Not reported
Consent/Final Order Sequence Number:	Not reported
Consent/Final Order Respondent Name:	Not reported
Consent/Final Order Lead Agency:	Not reported
Enforcement Type:	WRITTEN INFORMAL
Enforcement Responsible Person:	R9STA
Enforcement Responsible Sub-Organization:	Not reported
SEP Sequence Number:	Not reported
SEP Expenditure Amount:	Not reported
SEP Scheduled Completion Date:	Not reported
SEP Actual Date:	Not reported
SEP Defaulted Date:	Not reported
SEP Type:	Not reported
SEP Type Description:	Not reported
Proposed Amount:	Not reported
Final Monetary Amount:	Not reported
Paid Amount:	Not reported
Final Count:	Not reported
Final Amount:	Not reported

Found Violation:	Yes
Agency Which Determined Violation:	State
Violation Short Description:	TSD - Financial Requirements
Date Violation was Determined:	19881012
Actual Return to Compliance Date:	19891213
Return to Compliance Qualifier:	Observed
Violation Responsible Agency:	State
Scheduled Compliance Date:	Not reported
Enforcement Identifier:	004
Date of Enforcement Action:	19890224
Enforcement Responsible Agency:	State
Enforcement Docket Number:	Not reported
Enforcement Attorney:	Not reported
Corrective Action Component:	No
Appeal Initiated Date:	Not reported
Appeal Resolution Date:	Not reported
Disposition Status Date:	Not reported
Disposition Status:	Not reported
Disposition Status Description:	Not reported

ORANGE PRECISION CIRCUITS (Continued) **1000315092**

Consent/Final Order Sequence Number: Not reported
Consent/Final Order Respondent Name: Not reported
Consent/Final Order Lead Agency: Not reported
Enforcement Type: INITIAL 3008(A) COMPLIANCE
Enforcement Responsible Person: R9STA
Enforcement Responsible Sub-Organization: Not reported
SEP Sequence Number: Not reported
SEP Expenditure Amount: Not reported
SEP Scheduled Completion Date: Not reported
SEP Actual Date: Not reported
SEP Defaulted Date: Not reported
SEP Type: Not reported
SEP Type Description: Not reported
Proposed Amount: 19374
Final Monetary Amount: 19374
Paid Amount: Not reported
Final Count: 1
Final Amount: 19374

Found Violation: Yes
Agency Which Determined Violation: State
Violation Short Description: TSD - Financial Requirements
Date Violation was Determined: 19891106
Actual Return to Compliance Date: 19891213
Return to Compliance Qualifier: Observed
Violation Responsible Agency: State
Scheduled Compliance Date: Not reported
Enforcement Identifier: 004
Date of Enforcement Action: 19890224
Enforcement Responsible Agency: State
Enforcement Docket Number: Not reported
Enforcement Attorney: Not reported
Corrective Action Component: No
Appeal Initiated Date: Not reported
Appeal Resolution Date: Not reported
Disposition Status Date: Not reported
Disposition Status: Not reported
Disposition Status Description: Not reported
Consent/Final Order Sequence Number: Not reported
Consent/Final Order Respondent Name: Not reported
Consent/Final Order Lead Agency: Not reported
Enforcement Type: INITIAL 3008(A) COMPLIANCE
Enforcement Responsible Person: R9STA
Enforcement Responsible Sub-Organization: Not reported
SEP Sequence Number: Not reported
SEP Expenditure Amount: Not reported
SEP Scheduled Completion Date: Not reported
SEP Actual Date: Not reported
SEP Defaulted Date: Not reported
SEP Type: Not reported
SEP Type Description: Not reported
Proposed Amount: 19374
Final Monetary Amount: 19374
Paid Amount: Not reported
Final Count: 1
Final Amount: 19374

ORANGE PRECISION CIRCUITS (Continued) **1000315092**

Found Violation:	Yes
Agency Which Determined Violation:	State
Violation Short Description:	TSD - General
Date Violation was Determined:	19881018
Actual Return to Compliance Date:	19891215
Return to Compliance Qualifier:	Observed
Violation Responsible Agency:	State
Scheduled Compliance Date:	19881220
Enforcement Identifier:	002
Date of Enforcement Action:	19881118
Enforcement Responsible Agency:	State
Enforcement Docket Number:	Not reported
Enforcement Attorney:	Not reported
Corrective Action Component:	No
Appeal Initiated Date:	Not reported
Appeal Resolution Date:	Not reported
Disposition Status Date:	Not reported
Disposition Status:	Not reported
Disposition Status Description:	Not reported
Consent/Final Order Sequence Number:	Not reported
Consent/Final Order Respondent Name:	Not reported
Consent/Final Order Lead Agency:	Not reported
Enforcement Type:	WRITTEN INFORMAL
Enforcement Responsible Person:	R9STA
Enforcement Responsible Sub-Organization:	Not reported
SEP Sequence Number:	Not reported
SEP Expenditure Amount:	Not reported
SEP Scheduled Completion Date:	Not reported
SEP Actual Date:	Not reported
SEP Defaulted Date:	Not reported
SEP Type:	Not reported
SEP Type Description:	Not reported
Proposed Amount:	Not reported
Final Monetary Amount:	Not reported
Paid Amount:	Not reported
Final Count:	Not reported
Final Amount:	Not reported

Found Violation:	Yes
Agency Which Determined Violation:	State
Violation Short Description:	TSD - Closure/Post-Closure
Date Violation was Determined:	19891213
Actual Return to Compliance Date:	19891213
Return to Compliance Qualifier:	Observed
Violation Responsible Agency:	State
Scheduled Compliance Date:	Not reported
Enforcement Identifier:	Not reported
Date of Enforcement Action:	Not reported
Enforcement Responsible Agency:	Not reported
Enforcement Docket Number:	Not reported
Enforcement Attorney:	Not reported
Corrective Action Component:	Not reported
Appeal Initiated Date:	Not reported
Appeal Resolution Date:	Not reported
Disposition Status Date:	Not reported
Disposition Status:	Not reported
Disposition Status Description:	Not reported

ORANGE PRECISION CIRCUITS (Continued) **1000315092**

Consent/Final Order Sequence Number: Not reported
Consent/Final Order Respondent Name: Not reported
Consent/Final Order Lead Agency: Not reported
Enforcement Type: Not reported
Enforcement Responsible Person: Not reported
Enforcement Responsible Sub-Organization: Not reported
SEP Sequence Number: Not reported
SEP Expenditure Amount: Not reported
SEP Scheduled Completion Date: Not reported
SEP Actual Date: Not reported
SEP Defaulted Date: Not reported
SEP Type: Not reported
SEP Type Description: Not reported
Proposed Amount: Not reported
Final Monetary Amount: Not reported
Paid Amount: Not reported
Final Count: Not reported
Final Amount: Not reported

Found Violation: Yes
Agency Which Determined Violation: State
Violation Short Description: TSD - General
Date Violation was Determined: 19870507
Actual Return to Compliance Date: 19870811
Return to Compliance Qualifier: Observed
Violation Responsible Agency: State
Scheduled Compliance Date: 19870715
Enforcement Identifier: 001
Date of Enforcement Action: 19870615
Enforcement Responsible Agency: State
Enforcement Docket Number: Not reported
Enforcement Attorney: Not reported
Corrective Action Component: No
Appeal Initiated Date: Not reported
Appeal Resolution Date: Not reported
Disposition Status Date: Not reported
Disposition Status: Not reported
Disposition Status Description: Not reported
Consent/Final Order Sequence Number: Not reported
Consent/Final Order Respondent Name: Not reported
Consent/Final Order Lead Agency: Not reported
Enforcement Type: WRITTEN INFORMAL
Enforcement Responsible Person: R9STA
Enforcement Responsible Sub-Organization: Not reported
SEP Sequence Number: Not reported
SEP Expenditure Amount: Not reported
SEP Scheduled Completion Date: Not reported
SEP Actual Date: Not reported
SEP Defaulted Date: Not reported
SEP Type: Not reported
SEP Type Description: Not reported
Proposed Amount: Not reported
Final Monetary Amount: Not reported
Paid Amount: Not reported
Final Count: Not reported
Final Amount: Not reported

ORANGE PRECISION CIRCUITS (Continued) **1000315092**

Evaluation Action Summary:

Evaluation Date:	19881018
Evaluation Responsible Agency:	State
Found Violation:	Yes
Evaluation Type Description:	COMPLIANCE EVALUATION INSPECTION
Evaluation Responsible Person Identifier:	R9STA
Evaluation Responsible Sub-Organization:	Not reported
Actual Return to Compliance Date:	19891213
Scheduled Compliance Date:	19881220
Date of Request:	Not reported
Date Response Received:	Not reported
Request Agency:	Not reported
Former Citation:	Not reported

Evaluation Date:	19881012
Evaluation Responsible Agency:	State
Found Violation:	Yes
Evaluation Type Description:	FINANCIAL RECORD REVIEW
Evaluation Responsible Person Identifier:	R9STA
Evaluation Responsible Sub-Organization:	Not reported
Actual Return to Compliance Date:	19891213
Scheduled Compliance Date:	Not reported
Date of Request:	Not reported
Date Response Received:	Not reported
Request Agency:	Not reported
Former Citation:	Not reported

Evaluation Date:	19870722
Evaluation Responsible Agency:	State
Found Violation:	Yes
Evaluation Type Description:	COMPLIANCE SCHEDULE EVALUATION
Evaluation Responsible Person Identifier:	R9STA
Evaluation Responsible Sub-Organization:	Not reported
Actual Return to Compliance Date:	19870811
Scheduled Compliance Date:	Not reported
Date of Request:	Not reported
Date Response Received:	Not reported
Request Agency:	Not reported
Former Citation:	Not reported

Evaluation Date:	19891030
Evaluation Responsible Agency:	State
Found Violation:	Yes
Evaluation Type Description:	COMPLIANCE EVALUATION INSPECTION
Evaluation Responsible Person Identifier:	R9STA
Evaluation Responsible Sub-Organization:	Not reported
Actual Return to Compliance Date:	19891213
Scheduled Compliance Date:	19900112
Date of Request:	Not reported
Date Response Received:	Not reported
Request Agency:	Not reported
Former Citation:	Not reported

Evaluation Date:	19881012
Evaluation Responsible Agency:	State
Found Violation:	Yes
Evaluation Type Description:	FINANCIAL RECORD REVIEW

ORANGE PRECISION CIRCUITS (Continued) **1000315092**

Evaluation Responsible Person Identifier:	R9STA
Evaluation Responsible Sub-Organization:	Not reported
Actual Return to Compliance Date:	19891213
Scheduled Compliance Date:	Not reported
Date of Request:	Not reported
Date Response Received:	Not reported
Request Agency:	Not reported
Former Citation:	Not reported

Evaluation Date:	19891106
Evaluation Responsible Agency:	State
Found Violation:	Yes
Evaluation Type Description:	FINANCIAL RECORD REVIEW
Evaluation Responsible Person Identifier:	R9STA
Evaluation Responsible Sub-Organization:	Not reported
Actual Return to Compliance Date:	19891213
Scheduled Compliance Date:	Not reported
Date of Request:	Not reported
Date Response Received:	Not reported
Request Agency:	Not reported
Former Citation:	Not reported

Evaluation Date:	19881018
Evaluation Responsible Agency:	State
Found Violation:	Yes
Evaluation Type Description:	COMPLIANCE EVALUATION INSPECTION
Evaluation Responsible Person Identifier:	R9STA
Evaluation Responsible Sub-Organization:	Not reported
Actual Return to Compliance Date:	19891215
Scheduled Compliance Date:	19881220
Date of Request:	Not reported
Date Response Received:	Not reported
Request Agency:	Not reported
Former Citation:	Not reported

Evaluation Date:	19891030
Evaluation Responsible Agency:	State
Found Violation:	Yes
Evaluation Type Description:	COMPLIANCE EVALUATION INSPECTION
Evaluation Responsible Person Identifier:	R9STA
Evaluation Responsible Sub-Organization:	Not reported
Actual Return to Compliance Date:	19891213
Scheduled Compliance Date:	Not reported
Date of Request:	Not reported
Date Response Received:	Not reported
Request Agency:	Not reported
Former Citation:	Not reported

Evaluation Date:	19870507
Evaluation Responsible Agency:	State
Found Violation:	Yes
Evaluation Type Description:	COMPLIANCE EVALUATION INSPECTION
Evaluation Responsible Person Identifier:	R9STA
Evaluation Responsible Sub-Organization:	Not reported
Actual Return to Compliance Date:	19870811
Scheduled Compliance Date:	19870715
Date of Request:	Not reported

ORANGE PRECISION CIRCUITS (Continued) **1000315092**

Date Response Received:	Not reported
Request Agency:	Not reported
Former Citation:	Not reported

ORANGE PRECISION CIRCUITS (Continued) **1000315092**

ENVIROSTOR:

Name:	ORANGE PRECISION CIRCUITS
Address:	812 SOUTHERN AVENUE
City,State,Zip:	ORANGE, CA 92665
Facility ID:	30360250
Status:	Refer: RCRA / HWMP
Status Date:	08/28/1995
Site Code:	400312
Site Type:	Historical
Site Type Detailed:	* Historical
Acres:	Not reported
NPL:	NO
Regulatory Agencies:	NONE SPECIFIED
Lead Agency:	NONE SPECIFIED
Program Manager:	Not reported
Supervisor:	* Mmonroy
Division Branch:	Cleanup Cypress
Assembly:	68
Senate:	34
Special Program:	* Site Char & Assess Grant (CERCLA 104)
Restricted Use:	NO
Site Mgmt Req:	NONE SPECIFIED
Funding:	Not reported
Latitude:	33.82507
Longitude:	-117.8608
APN:	NONE SPECIFIED
Past Use:	NONE SPECIFIED
Potential COC:	* HALOGENATED SOLVENTS * TANK BOTTOM WASTES * UNSPECIFIED ACID SOLUTION * UNSPECIFIED AQUEOUS SOLUTION * UNSPECIFIED SOLVENT MIXTURES Not reported
Confirmed COC:	NONE SPECIFIED
Potential Description:	NONE SPECIFIED
Alias Name:	CAD097577035
Alias Type:	EPA Identification Number
Alias Name:	110008263645
Alias Type:	EPA (FRS #)
Alias Name:	400312
Alias Type:	Project Code (Site Code)
Alias Name:	30360250
Alias Type:	Envirostor ID Number

Completed Info:

Completed Area Name:	PROJECT WIDE
Completed Sub Area Name:	Not reported
Completed Document Type:	* Discovery
Completed Date:	02/02/1983
Comments:	Facility identified. DHS ISD inspection - permit exemption required. No storage over ninety days. Records Search: County Sanititation issued Class I Waste- water Permit (06/01/79). ISD issued 01/04/82. County Sanitation Inspection (01/27/82) - Faulty back-up for overflow of waste tank.
Completed Area Name:	PROJECT WIDE
Completed Sub Area Name:	Not reported
Completed Document Type:	Site Screening
Completed Date:	01/19/1995
Comments:	Database Validation Program confirms NFA for DTSC.

ORANGE PRECISION CIRCUITS (Continued) **1000315092**

Completed Area Name:	PROJECT WIDE
Completed Sub Area Name:	Not reported
Completed Document Type:	Preliminary Assessment Report
Completed Date:	04/01/1985
Comments:	Preliminary Assessment Done (Cercla 104): Operation is manufacturing of printed circuit boards. 1000-gallon tanks, 1500-gallon underground sump onsite. Preliminary Assessment submitted to EPA.

Future Area Name:	Not reported
Future Sub Area Name:	Not reported
Future Document Type:	Not reported
Future Due Date:	Not reported
Schedule Area Name:	Not reported
Schedule Sub Area Name:	Not reported
Schedule Document Type:	Not reported
Schedule Due Date:	Not reported
Schedule Revised Date:	Not reported

Name:	ORANGE PRECISION CIRCUITS
Address:	812 SOUTHERN AVE
City,State,Zip:	ORANGE, CA 926650000
Facility ID:	80001732
Status:	No Further Action
Status Date:	05/01/2012
Site Code:	400312
Site Type:	Corrective Action
Site Type Detailed:	Corrective Action
Acres:	0.5
NPL:	NO
Regulatory Agencies:	SMBRP
Lead Agency:	WM
Program Manager:	Not reported
Supervisor:	* Rita Kamat
Division Branch:	Cleanup Chatsworth
Assembly:	68
Senate:	34
Special Program:	Not reported
Restricted Use:	NO
Site Mgmt Req:	NONE SPECIFIED
Funding:	Not reported
Latitude:	33.82512
Longitude:	-117.8608
APN:	374-613-04
Past Use:	ABOVE GROUND STORAGE TANKS, METAL RECLAMATION, RECYCLING - OTHER
Potential COC:	Lead Trichloroethylene (TCE Copper and compounds
Confirmed COC:	30013-NO Copper and compounds 30027-NO
Potential Description:	SOIL, SV
Alias Name:	374-613-04
Alias Type:	APN
Alias Name:	CAD097577035
Alias Type:	EPA Identification Number
Alias Name:	110008263645
Alias Type:	EPA (FRS #)
Alias Name:	400312
Alias Type:	Project Code (Site Code)
Alias Name:	30360250
Alias Type:	Envirostor ID Number

ORANGE PRECISION CIRCUITS (Continued) **1000315092**

Alias Name: 80001732
Alias Type: Envirostor ID Number

Completed Info:
Completed Area Name: PROJECT WIDE
Completed Sub Area Name: Not reported
Completed Document Type: Other Report
Completed Date: 11/16/2011
Comments: Not reported

Completed Area Name: PROJECT WIDE
Completed Sub Area Name: Not reported
Completed Document Type: Other Report
Completed Date: 07/19/2011
Comments: The report was deemed necessary to terminate corrective action and is approved via the ytermination of corrective action

Completed Area Name: PROJECT WIDE
Completed Sub Area Name: Not reported
Completed Document Type: Preliminary Assessment Report
Completed Date: 11/01/1985
Comments: Not reported

Completed Area Name: PROJECT WIDE
Completed Sub Area Name: Not reported
Completed Document Type: Public Notice
Completed Date: 01/31/2011
Comments: Not reported

Completed Area Name: PROJECT WIDE
Completed Sub Area Name: Not reported
Completed Document Type: RCRA Facility Assessment Report
Completed Date: 08/05/2002
Comments: RFA's are completed in-house and need not be approved

Future Area Name: Not reported
Future Sub Area Name: Not reported
Future Document Type: Not reported
Future Due Date: Not reported
Schedule Area Name: Not reported
Schedule Sub Area Name: Not reported
Schedule Document Type: Not reported
Schedule Due Date: Not reported
Schedule Revised Date: Not reported

HIST UST:
Name: ORANGE PRECISION CIRCUITS DIV
Address: 812 SOUTHERN AVE
City,State,Zip: ORANGE, CA 92665
File Number: 0002ec6d

URL:
Region: STATE
Facility ID: 00000054227
Facility Type: Other
Other Type: PRINTED CIR. MFG.
Contact Name: DENNIS WOJTKIEWICZ

ORANGE PRECISION CIRCUITS (Continued) **1000315092**

Telephone: 7146372210
Owner Name: ORANGE PRECISION CIRCUITS DIV.
Owner Address: 812 SOUTHERN AVE.
Owner City,St,Zip: ORANGE, CA 92665
Total Tanks: 0002

Tank Num: 001
Container Num: 002
Year Installed: 1978
Tank Capacity: 00001500
Tank Used for: WASTE
Type of Fuel: Not reported
Container Construction Thickness: Not reported
Leak Detection: None

Tank Num: 002
Container Num: 001
Year Installed: 1979
Tank Capacity: 00005000
Tank Used for: PRODUCT
Type of Fuel: UNLEADED
Container Construction Thickness: Not reported
Leak Detection: None

Click here for Geo Tracker PDF:

FINDS:
Registry ID: 110008263645

Click Here for FRS Facility Detail Report:

Environmental Interest/Information System:
The Resource Conservation and Recovery Act Information System (RCRAInfo) is EPA's comprehensive information system in support of the Resource Conservation and Recovery Act (RCRA) of 1976 and the Hazardous and Solid Waste Amendments (HSWA) of 1984. It tracks many types of information about generators, transporters, treaters, storers, and disposers of hazardous waste.

Click this hyperlink while viewing on your computer to access additional FINDS: detail in the EDR Site Report.

ECHO:
Envid: 1000315092
Registry ID: 110008263645

DFR URL:
Name: ORANGE PRECISION CIRCUITS
Address: 812 SOUTHERN AVE
City,State,Zip: ORANGE, CA 92865

HWP:
EPA ID: CAD097577035
Name: ORANGE PRECISION CIRCUITS
Address: 812 SOUTHERN AVE
Cleanup Status: CLOSED
Latitude: 33.82512

ORANGE PRECISION CIRCUITS (Continued) **1000315092**

Longitude:	-117.8608
Facility Type:	Historical - Non-Operating
Facility Size:	Not reported
Supervisor:	Not reported
Site Code:	Not reported
Senate District:	Not reported
Assembly District:	Not reported
Public Information Officer:	Not reported
Commercial Offsite Facility Types:	Not reported
Project Manager Lead:	Not reported
Project Manager:	Not reported
Permit Type:	Not reported
Permit Effective Date:	Not reported
Permit Expiration Date:	Not reported
Calenviroscreen Score:	Not reported
Total Planned Hours:	Not reported
Total Planned Amount:	Not reported
Total Actual Hours:	Not reported
Quarterly Update:	Inactive facility undergoing Corrective Action: Orange Precision Circuits (OPC) Facility consists of one building. The Facility operated from 1979 to October 1989. The Facility sits on a parcel which is 135 by 250 feet and covers 11,000 square feet or 0.6 acres at 812 Southern Avenue in the City of Orange. All operations were performed in the building. A parking area lies to the south and west of the building. Operations involved the manufacture of printed circuit boards. The Facility operated two hazardous waste units (HWMUs), a former 1,500-gallon underground storage tank (UST) (elementary neutralization) used to neutralize acid and caustic solutions for off-site disposal (HWMU1) and a 1000-gallon above-ground storage tanks (AST) used to store spent copper etchant (HWMU2). An Interim Status Document was issued to the facility on January 4, 1982. The Facility sought a variance in the 1983 for the elementary neutralization unit. The variance was initially granted on July 7, 1987 and later, upon review by DTSC, denied. In October 1989, OPC vacated the site and the land owner, Mr. Amos Deacon, Jr. took responsibility for closure of the regulated units and site cleanup. Mr. Deacon retained Waste Materials Management to prepare a Closure Plan. This Closure Plan, dated May 6, 1991, was submitted to DTSC and was modified by DTSC on February 24, 1992 as part of approval. The HWMU-2 had been removed prior to the facility being vacated by the operators in October 1989. HWMU-1 was removed by Waste Materials Management in 1992. Both of the tanks contained metal waste from plating operations. As part of the closure activities sampling was performed at the two hazardous waste management units. The closure activities were described in a certification report entitled

Activities:

EPA ID:	CAD097577035
Facility Type:	Historical - Non-Operating
Facility Name:	ORANGE PRECISION CIRCUITS
Project Manager:	Not reported
Project Manager Lead:	Not reported
Supervisor:	Not reported
Facility Status:	CLOSED
Activity Type:	New Operating Permit
Permit Being Renewed:	Not reported
Permit Being Modified:	Not reported
Final Date:	Not reported

ORANGE PRECISION CIRCUITS (Continued) **1000315092**

Type: RCRA
Title Description: Imported 12/2011:PERMIT1
Due Date: Not reported
Comments: Not reported
Unit Names: Not reported
Event Description: New Operating Permit - CALL-IN LETTER ISSUED
Actual Date: 04/29/1988

EPA ID: CAD097577035
Facility Type: Historical - Non-Operating
Facility Name: ORANGE PRECISION CIRCUITS
Project Manager: Not reported
Project Manager Lead: Not reported
Supervisor: Not reported
Facility Status: CLOSED
Activity Type: New Operating Permit
Permit Being Renewed: Not reported
Permit Being Modified: Not reported
Final Date: Not reported
Type: RCRA
Title Description: Imported 12/2011:PERMIT1
Due Date: Not reported
Comments: Imported - No DTSC Approval Documented, INTENDS/CLOSED ALL WASTE HANDLING FACILITY
Unit Names: Not reported
Event Description: New Operating Permit - FINAL PERMIT - WITHDRAWAL REQUEST RECEIVED
Actual Date: 04/25/1989

Closure:
EPA ID: CAD097577035
Facility Type: Historical - Non-Operating
Facility Name: ORANGE PRECISION CIRCUITS
Project Manager: Not reported
Project Manager Lead: Not reported
Supervisor: Not reported
Facility Size: Not reported
Facility Status: CLOSED
Activity Type: Closure Final
Final Date: Not reported
Type: RCRA
Title Description: Closure
Due Date: Not reported
Comments: Not reported
Unit Names: TANKSTR1, TANKTRT1
Event Description: Closure Final - RECEIVE CLOSURE CERTIFICATION
Actual Date: 04/29/1992

EPA ID: CAD097577035
Facility Type: Historical - Non-Operating
Facility Name: ORANGE PRECISION CIRCUITS
Project Manager: Not reported
Project Manager Lead: Not reported
Supervisor: Not reported
Facility Size: Not reported
Facility Status: CLOSED
Activity Type: Closure Final
Final Date: Not reported

ORANGE PRECISION CIRCUITS (Continued) **1000315092**

Type:	RCRA
Title Description:	Closure
Due Date:	Not reported
Comments:	Not reported
Unit Names:	TANKSTR1, TANKTRT1
Event Description:	Closure Final - ISSUE CLOSURE VERIFICATION
Actual Date:	06/11/1993

Alias:

EPA ID:	CAD097577035
Facility Type:	Historical - Non-Operating
Facility Name:	ORANGE PRECISION CIRCUITS
Facility Status:	CLOSED
Project Manager:	Not reported
Project Manager Lead:	Not reported
Supervisor:	Not reported
Alias Type:	FRS
Alias:	110008263645

EPA ID:	CAD097577035
Facility Type:	Historical - Non-Operating
Facility Name:	ORANGE PRECISION CIRCUITS
Facility Status:	CLOSED
Project Manager:	Not reported
Project Manager Lead:	Not reported
Supervisor:	Not reported
Alias Type:	Envirostor ID Number
Alias:	30360250

EPA ID:	CAD097577035
Facility Type:	Historical - Non-Operating
Facility Name:	ORANGE PRECISION CIRCUITS
Facility Status:	CLOSED
Project Manager:	Not reported
Project Manager Lead:	Not reported
Supervisor:	Not reported
Alias Type:	Project Code (Site Code)
Alias:	400312

HWTS:

Name:	ORANGE PRECISION CIRCUITS
Address:	812 SOUTHERN AVE
Address 2:	Not reported
City,State,Zip:	ORANGE, CA 92665
EPA ID:	CAD097577035
Inactive Date:	06/30/1998
Create Date:	07/23/1982
Last Act Date:	Not reported
Mailing Name:	Not reported
Mailing Address:	812 W SOUTHERN AVE
Mailing Address 2:	Not reported
Mailing City,State,Zip:	ORANGE, CA 928653224
Owner Name:	ORANGE PRECISION CIRCUITS
Owner Address:	812 SOUTHERN AVENUE
Owner Address 2:	Not reported

ORANGE PRECISION CIRCUITS (Continued) **1000315092**

Owner City,State,Zip: ORANGE, CA 926650000
Owner Phone: Not reported
Owner Fax: Not reported
Contact Name: ORANGE PRECISION CIRCUITS
Contact Address: INACT PER NONDEL 98VQ FINAL
Contact Address 2: Not reported
City,State,Zip: ORANGE, CA 926650000
Contact Phone: Not reported
Contact Fax: Not reported
Facility Status: Inactive
Facility Type: PERMANENT
Category: FEDERAL
Latitude: 33.826002
Longitude: -117.860929

NAICS:
EPA ID: CAD097577035
Create Date: 2002-03-14 16:36:26.000
NAICS Code: 3342
NAICS Description: Communications Equipment Manufacturing
Issued EPA ID Date: 1982-07-23 00:00:00
Inactive Date: 1998-06-30 00:00:00
Facility Name: ORANGE PRECISION CIRCUITS
Facility Address: 812 SOUTHERN AVE
Facility Address 2: Not reported
Facility City: ORANGE
Facility County: Not reported
Facility State: CA
Facility Zip: 926650000

HAZNET:
Name: ORANGE PRECISION CIRCUITS
Address: 812 SOUTHERN AVE
Address 2: Not reported
City,State,Zip: ORANGE, CA 926650000
Contact: ORANGE PRECISION CIRCUITS
Telephone: 7146372210
Mailing Name: Not reported
Mailing Address: 812 W SOUTHERN AVE

Year: 1994
Gepaid: CAD097577035
TSD EPA ID: NC330010000
CA Waste Code: 611 - Contaminated soil from site clean-up
Disposal Method: -
Tons: 0

Year: 1990
Gepaid: CAD097577035
TSD EPA ID: NVT330010000
CA Waste Code: 611 - Contaminated soil from site clean-up
Disposal Method: -
Tons: 54.2071

Year: 1990
Gepaid: CAD097577035

ORANGE PRECISION CIRCUITS (Continued) **1000315092**

TSD EPA ID: NVT330010000
CA Waste Code: 352 - Other organic solids
Disposal Method: -
Tons: 14.3276

Year: 1990
Gepaid: CAD097577035
TSD EPA ID: CAD008488025
CA Waste Code: 121 - Alkaline solution (pH >= 12.5) with metals
Disposal Method: -
Tons: 0.2085

Year: 1990
Gepaid: CAD097577035
TSD EPA ID: CAD008364432
CA Waste Code: 214 - Unspecified solvent mixture
Disposal Method: R01 - Recycler
Tons: 0.7296

Year: 1990
Gepaid: CAD097577035
TSD EPA ID: NVT33-001000
CA Waste Code: 611 - Contaminated soil from site clean-up
Disposal Method: -
Tons: 16.856

Year: 1990
Gepaid: CAD097577035
TSD EPA ID: HFHQ38000457
CA Waste Code: 123 - Unspecified alkaline solution
Disposal Method: 15 -
Tons: 0.8757

Year: 1990
Gepaid: CAD097577035
TSD EPA ID: HFHQ38000457
CA Waste Code: 135 - Unspecified aqueous solution
Disposal Method: 15 -
Tons: 0.5421

Year: 1990
Gepaid: CAD097577035
TSD EPA ID: NV33-001-000
CA Waste Code: 611 - Contaminated soil from site clean-up
Disposal Method: -
Tons: 0

Year: 1990
Gepaid: CAD097577035
TSD EPA ID: HAHQ36017292
CA Waste Code: 221 - Waste oil and mixed oil
Disposal Method: 01 -
Tons: 0.5212

Click this hyperlink while viewing on your computer to access
34 additional CA HAZNET: record(s) in the EDR Site Report.

ORANGE PRECISION CIRCUITS (Continued) **1000315092**

Additional Information:

Year:	1994
Gen EPA ID:	CAD097577035
Shipment Date:	19940127
Creation Date:	10/19/1995 0:00:00
Receipt Date:	Not reported
Manifest ID:	89941141
Trans EPA ID:	CAD982515868
Trans Name:	Not reported
Trans 2 EPA ID:	Not reported
Trans 2 Name:	Not reported
TSDF EPA ID:	NC330010000
Trans Name:	Not reported
TSDF Alt EPA ID:	Not reported
TSDF Alt Name:	Not reported
Waste Code Description:	611 - Contaminated soil from site clean-ups
RCRA Code:	Not reported
Meth Code:	- Not reported
Quantity Tons:	0
Waste Quantity:	10
Quantity Unit:	*
Additional Code 1:	Not reported
Additional Code 2:	Not reported
Additional Code 3:	Not reported
Additional Code 4:	Not reported
Additional Code 5:	Not reported

CERS:

Name:	ORANGE PRECISION CIRCUITS
Address:	812 SOUTHERN AVE
City,State,Zip:	ORANGE, CA 926650000
Site ID:	609109
CERS ID:	CAD097577035
CERS Description:	Hazardous Waste

Affiliation:

Affiliation Type Desc:	Facility Contact
Entity Name:	ORANGE PRECISION CIRCUITS
Entity Title:	Not reported
Affiliation Address:	INACT PER NONDEL 98VQ FINALNOTICE - CR
Affiliation City:	ORANGE
Affiliation State:	CA
Affiliation Country:	Not reported
Affiliation Zip:	926650000
Affiliation Phone:	7146372210,
Affiliation Type Desc:	Facility Owner
Entity Name:	ORANGE PRECISION CIRCUITS
Entity Title:	Not reported
Affiliation Address:	812 SOUTHERN AVENUE
Affiliation City:	ORANGE
Affiliation State:	CA
Affiliation Country:	Not reported
Affiliation Zip:	926650000
Affiliation Phone:	7146372210,

ORANGE PRECISION CIRCUITS (Continued) **1000315092**

Name:	ORANGE PRECISION CIR
Address:	812 SOUTHERN AVE
City,State,Zip:	ORANGE, CA 926650000
Site ID:	609108
CERS ID:	80001732
CERS Description:	Corrective Action

Affiliation:

Affiliation Type Desc:	Supervisor
Entity Name:	Rita Kamat
Entity Title:	Not reported
Affiliation Address:	Not reported
Affiliation City:	Not reported
Affiliation State:	Not reported
Affiliation Country:	Not reported
Affiliation Zip:	Not reported
Affiliation Phone:	,

U107 **R J NOBLE CO** **UST FINDER RELEASE** **1029095043**
NNW **15505 LINCOLN** **N/A**
1/4-1/2 **ORANGE, CA 92666**
0.318 mi.
1681 ft. **Site 1 of 5 in cluster U**

Relative: **Higher**
Actual: **205 ft.**

UST FINDER RELEASE:

Object ID:	68154
Facility ID:	Not reported
Lust ID:	CAT0605952533
Name:	R J NOBLE CO
Address:	15505 LINCOLN
City,State,Zip:	ORANGE, CA 92666
Address Match Type:	PointAddress
Reported Date:	Not reported
Status:	No Further Action
Substance:	Not reported
Population within 1500ft:	1061
Domestic Wells within 1500ft:	0
Land Use:	Developed, Medium Intensity
Within SPA:	No
SPA PWS Facility ID:	Not reported
SPA Water Type:	Not reported
SPA Facility Type:	Not reported
SPA HUC12:	Not reported
Within WHPA:	Yes
WHPA PWS Facility ID:	CA3010027_14337
WHPA Water Type:	GW - Ground water
WHPA Facility Type:	WL - Well
WHPA HUC12:	180702031002
Within 100yr Floodplain:	No
Tribe:	Not reported
EPA Region:	9
NFA Letter 1:	Not reported
NFA Letter 2:	Not reported
NFA Letter 3:	Not reported
NFA Letter 4:	Not reported
Closed With Residual Contaminate:	Not reported
Coordinate Source:	Geocode

R J NOBLE CO (Continued) **1029095043**

X Coord: -117.86122
Y Coord: 33.83498
Latitude: 33.83498
Longitude: -117.86122

U108 **BURRIS SAND PIT** **SEMS-ARCHIVE** **1003877988**
NNW **15292 E LINCOLN AVE** **CAD982360588**
1/4-1/2 **ANAHEIM, CA 92806**
0.339 mi.
1791 ft. **Site 2 of 5 in cluster U**

Relative: **Higher**
Actual: **203 ft.**

SEMS Archive:
Site ID: 0900124
EPA ID: CAD982360588
Name: BURRIS SAND PIT
Address: 15292 E LINCOLN AVE
Address 2: Not reported
City,State,Zip: ANAHEIM, CA 92806
Cong District: 39
FIPS Code: 06059
FF: N
NPL: Not on the NPL
Non NPL Status: NFRAP-Site does not qualify for the NPL based on existing information

SEMS Archive Detail:
Region: 09
Site ID: 0900124
EPA ID: CAD982360588
Site Name: BURRIS SAND PIT
NPL: N
FF: N
OU: 00
Action Code: PA
Action Name: PA
SEQ: 1
Start Date: Not reported
Finish Date: 1989-10-06 04:00:00
Qual: N
Current Action Lead: St Perf

Region: 09
Site ID: 0900124
EPA ID: CAD982360588
Site Name: BURRIS SAND PIT
NPL: N
FF: N
OU: 00
Action Code: DS
Action Name: DISCVRY
SEQ: 1
Start Date: 1987-12-01 05:00:00
Finish Date: 1987-12-01 05:00:00
Qual: Not reported
Current Action Lead: St Perf

Region: 09
Site ID: 0900124
EPA ID: CAD982360588

BURRIS SAND PIT (Continued) **1003877988**

Site Name:	BURRIS SAND PIT
NPL:	N
FF:	N
OU:	00
Action Code:	VS
Action Name:	ARCH SITE
SEQ:	1
Start Date:	Not reported
Finish Date:	1989-10-06 04:00:00
Qual:	Not reported
Current Action Lead:	EPA Perf In-Hse

U109 **ANDERSON, AUBREY** **CA WMUDS/SWAT** **S101613975**
NNW **8111 EAST LINCOLN** **N/A**
1/4-1/2 **ANAHEIM, CA**
0.351 mi.
1851 ft. **Site 3 of 5 in cluster U**

Relative: **Higher**

Actual: **203 ft.**

WMUDS/SWAT:

Edit Date:	Not reported
Complexity:	Not reported
Primary Waste:	Not reported
Primary Waste Type:	Not reported
Secondary Waste:	Not reported
Secondary Waste Type:	Not reported
Base Meridian:	Not reported
NPID:	Not reported
Tonnage:	0
Regional Board ID:	Not reported
Municipal Solid Waste:	False
Superorder:	False
Open To Public:	False
Waste List:	False
Agency Type:	Not reported
Agency Name:	Not reported
Agency Department:	Not reported
Agency Address:	Not reported
Agency City,St,Zip:	Not reported
Agency Contact:	Not reported
Agency Telephone:	Not reported
Land Owner Name:	Not reported
Land Owner Address:	Not reported
Land Owner City,St,Zip:	CA
Land Owner Contact:	Not reported
Land Owner Phone:	Not reported
Region:	8
Facility Type:	Not reported
Facility Description:	Not reported
Facility Telephone:	Not reported
SWAT Facility Name:	Not reported
Primary SIC:	Not reported
Secondary SIC:	Not reported
Comments:	Not reported
Last Facility Editors:	Not reported
Waste Discharge System:	False
Solid Waste Assessment Test Program:	True
Toxic Pits Cleanup Act Program:	False

ANDERSON, AUBREY (Continued) **S101613975**

Resource Conservation Recovery Act:	False
Department of Defence:	False
Solid Waste Assessment Test Program:	Not reported
Threat to Water Quality:	Not reported
Sub Chapter 15:	False
Regional Board Project Officer:	MA
Number of WMUDS at Facility:	1
Section Range:	Not reported
RCRA Facility:	Not reported
Waste Discharge Requirements:	Not reported
Self-Monitoring Rept. Frequency:	Not reported
Waste Discharge System ID:	8 300038NUR
Solid Waste Information ID:	Not reported

V110 **CONSOLIDATED FREIGHTWAYS** **UST FINDER RELEASE** **1028940427**
SSW **2200 N BATAVIA** **N/A**
1/4-1/2 **ORANGE, CA 92869**
0.355 mi.
1874 ft. **Site 1 of 4 in cluster V**

Relative: **Lower**

Actual: **192 ft.**

UST FINDER RELEASE:

Object ID:	68134
Facility ID:	Not reported
Lust ID:	CAT0605999126
Name:	CONSOLIDATED FREIGHTWAYS
Address:	2200 N BATAVIA
City,State,Zip:	ORANGE, CA 92869
Address Match Type:	PointAddress
Reported Date:	Not reported
Status:	No Further Action
Substance:	Not reported
Population within 1500ft:	204
Domestic Wells within 1500ft:	0
Land Use:	Developed, High Intensity
Within SPA:	No
SPA PWS Facility ID:	Not reported
SPA Water Type:	Not reported
SPA Facility Type:	Not reported
SPA HUC12:	Not reported
Within WHPA:	Yes
WHPA PWS Facility ID:	CA3010027_14337
WHPA Water Type:	GW - Ground water
WHPA Facility Type:	WL - Well
WHPA HUC12:	180702031002
Within 100yr Floodplain:	No
Tribe:	Not reported
EPA Region:	9
NFA Letter 1:	Not reported
NFA Letter 2:	Not reported
NFA Letter 3:	Not reported
NFA Letter 4:	Not reported
Closed With Residual Contaminate:	Not reported
Coordinate Source:	Geocode
X Coord:	-117.86215
Y Coord:	33.82444
Latitude:	33.82444
Longitude:	-117.86215

V111 **USF REDDAWAY INC 575** **CA LUST** **S109284867**
SSW **2200 N BATAVIA** **CA NPDES** **N/A**
1/4-1/2 **ORANGE, CA 92865** **CA CIWQS**
0.355 mi.
1874 ft. **Site 2 of 4 in cluster V**

Relative:
Lower

Actual:
192 ft.

LUST:

Name:	CONSOLIDATED FREIGHTWAYS
Address:	2200 N BATAVIA
City,State,Zip:	ORANGE, CA 92869
Lead Agency:	SANTA ANA RWQCB (REGION 8)
Case Type:	LUST Cleanup Site

Geo Track:

Global Id:	T0605999126
Latitude:	33.816895
Longitude:	-117.861849
Status:	Completed - Case Closed
Status Date:	10/21/1999
Case Worker:	Not reported
RB Case Number:	083003747T
Local Agency:	Not reported
File Location:	Not reported
Local Case Number:	Not reported
Potential Media Affect:	Soil
Potential Contaminants of Concern:	Gasoline
EPA Region:	9
Coordinate Source:	* Historical Geocode - Exact Address Match
Quantity Released Gallons:	Not reported
Begin Date:	10/21/1999
Leak Reported Date:	10/21/1999
How Discovered:	Not reported
How Discovered Description:	Not reported
Discharge Source:	Not reported
Discharge Cause:	Not reported
Stop Method:	Not reported
Stop Description:	Not reported
No Further Action Date:	10/21/1999
CA Water Watershed Name:	Santa Ana River - Lower Santa Ana River - East Coastal Plain (801.11)
Dwr Groundwater Subbasin Name:	Coastal Plain Of Orange County (8-001)
Disadvantaged Community:	Not reported
CA Enviroscreen 3 Score:	86-90%
CA Enviroscreen 4 Score:	75-80%
Military DOD Site:	No
Facility Project Subtype:	Not reported
RWQCB Region:	SANTA ANA RWQCB (REGION 8)
Claim Number:	Not reported
Claim Status:	Not reported
Site History:	Not reported

LUST:

Global Id:	T0605999126
Action Type:	ENFORCEMENT
Date:	10/21/1999
Action:	Closure/No Further Action Letter

Global Id:	T0605999126
Action Type:	Other
Date:	10/21/1999
Action:	Leak Reported

USF REDDAWAY INC 575 (Continued) **S109284867**

LUST:

Global Id:	T0605999126
Status:	Completed - Case Closed
Status Date:	10/21/1999
Global Id:	T0605999126
Status:	Open - Case Begin Date
Status Date:	10/21/1999

NPDES:

Name:	USF REDDAWAY INC 575
Address:	2200 N BATAVIA
City,State,Zip:	ORANGE, CA 92865
Facility Status:	Terminated
NPDES Number:	CAS000001
Region:	8
Agency Number:	0
Regulatory Measure ID:	327729
Place ID:	Not reported
Order Number:	97-03-DWQ
WDID:	8 30I020997
Regulatory Measure Type:	Enrollee
Program Type:	Industrial
Adoption Date Of Regulatory Measure:	Not reported
Effective Date Of Regulatory Measure:	07/11/2007
Termination Date Of Regulatory Measure:	03/19/2024
Expiration Date Of Regulatory Measure:	Not reported
Discharge Address:	10990 Roe Ave Ms A605
Discharge Name:	USF Reddaway Inc Yrc Worldwide Enterprise Services Inc
Discharge City:	Overland Park
Discharge State:	Kansas
Discharge Zip:	66211
Status:	Not reported
Status Date:	Not reported
Operator Name:	Not reported
Operator Address:	Not reported
Operator City:	Not reported
Operator State:	Not reported
Operator Zip:	Not reported

NPDES as of 03/2018:

NPDES Number:	CAS000001
Status:	Active
Agency Number:	0
Region:	8
Regulatory Measure ID:	327729
Order Number:	97-03-DWQ
Regulatory Measure Type:	Enrollee
Place ID:	Not reported
WDID:	8 30I020997
Program Type:	Industrial
Adoption Date Of Regulatory Measure:	Not reported
Effective Date Of Regulatory Measure:	07/11/2007
Expiration Date Of Regulatory Measure:	Not reported
Termination Date Of Regulatory Measure:	Not reported
Discharge Name:	USF Reddaway Inc Yrc Worldwide Enterprise Services Inc

USF REDDAWAY INC 575 (Continued) **S109284867**

Discharge Address:	10990 Roe Ave Ms A605
Discharge City:	Overland Park
Discharge State:	Kansas
Discharge Zip:	66211
Received Date:	Not reported
Processed Date:	Not reported
Status:	Not reported
Status Date:	Not reported
Place Size:	Not reported
Place Size Unit:	Not reported
Contact:	Not reported
Contact Title:	Not reported
Contact Phone:	Not reported
Contact Phone Ext:	Not reported
Contact Email:	Not reported
Operator Name:	Not reported
Operator Address:	Not reported
Operator City:	Not reported
Operator State:	Not reported
Operator Zip:	Not reported
Operator Contact:	Not reported
Operator Contact Title:	Not reported
Operator Contact Phone:	Not reported
Operator Contact Phone Ext:	Not reported
Operator Contact Email:	Not reported
Operator Type:	Not reported
Developer:	Not reported
Developer Address:	Not reported
Developer City:	Not reported
Developer State:	Not reported
Developer Zip:	Not reported
Developer Contact:	Not reported
Developer Contact Title:	Not reported
Constype Linear Utility Ind:	Not reported
Emergency Phone:	Not reported
Emergency Phone Ext:	Not reported
Constype Above Ground Ind:	Not reported
Constype Below Ground Ind:	Not reported
Constype Cable Line Ind:	Not reported
Constype Comm Line Ind:	Not reported
Constype Commertial Ind:	Not reported
Constype Electrical Line Ind:	Not reported
Constype Gas Line Ind:	Not reported
Constype Industrial Ind:	Not reported
Constype Other Description:	Not reported
Constype Other Ind:	Not reported
Constype Recons Ind:	Not reported
Constype Residential Ind:	Not reported
Constype Transport Ind:	Not reported
Constype Utility Description:	Not reported
Constype Utility Ind:	Not reported
Constype Water Sewer Ind:	Not reported
Dir Discharge Uswater Ind:	Not reported
Receiving Water Name:	Not reported
Certifier:	Not reported
Certifier Title:	Not reported
Certification Date:	Not reported

USF REDDAWAY INC 575 (Continued) **S109284867**

Primary Sic:	Not reported
Secondary Sic:	Not reported
Tertiary Sic:	Not reported
NPDES Number:	Not reported
Status:	Not reported
Agency Number:	Not reported
Region:	8
Regulatory Measure ID:	327729
Order Number:	Not reported
Regulatory Measure Type:	Industrial
Place ID:	Not reported
WDID:	8 30I020997
Program Type:	Not reported
Adoption Date Of Regulatory Measure:	Not reported
Effective Date Of Regulatory Measure:	Not reported
Expiration Date Of Regulatory Measure:	Not reported
Termination Date Of Regulatory Measure:	Not reported
Discharge Name:	Not reported
Discharge Address:	Not reported
Discharge City:	Not reported
Discharge State:	Not reported
Discharge Zip:	Not reported
Received Date:	05/09/2008
Processed Date:	07/11/2007
Status:	Active
Status Date:	07/11/2007
Place Size:	7
Place Size Unit:	Acres
Contact:	Bob Bohi
Contact Title:	Terminal Manager
Contact Phone:	714-637-9745
Contact Phone Ext:	Not reported
Contact Email:	bob.bohi@usfc.com
Operator Name:	USF Reddaway Inc Yrc Worldwide Enterprise Services Inc
Operator Address:	10990 Roe Ave Ms A605
Operator City:	Overland Park
Operator State:	Kansas
Operator Zip:	66211
Operator Contact:	JOYCE LOREDO
Operator Contact Title:	Not reported
Operator Contact Phone:	913-334-3367
Operator Contact Phone Ext:	Not reported
Operator Contact Email:	Joyce.loredo@yrcfreight.com
Operator Type:	Private Business
Developer:	Not reported
Developer Address:	Not reported
Developer City:	Not reported
Developer State:	Kansas
Developer Zip:	Not reported
Developer Contact:	Not reported
Developer Contact Title:	Not reported
Constype Linear Utility Ind:	Not reported
Emergency Phone:	Not reported
Emergency Phone Ext:	Not reported
Constype Above Ground Ind:	Not reported
Constype Below Ground Ind:	Not reported

USF REDDAWAY INC 575 (Continued) **S109284867**

Constype Cable Line Ind:	Not reported
Constype Comm Line Ind:	Not reported
Constype Commertial Ind:	Not reported
Constype Electrical Line Ind:	Not reported
Constype Gas Line Ind:	Not reported
Constype Industrial Ind:	Not reported
Constype Other Description:	Not reported
Constype Other Ind:	Not reported
Constype Recons Ind:	Not reported
Constype Residential Ind:	Not reported
Constype Transport Ind:	Not reported
Constype Utility Description:	Not reported
Constype Utility Ind:	Not reported
Constype Water Sewer Ind:	Not reported
Dir Discharge Uswater Ind:	N
Receiving Water Name:	Pacific Ocean
Certifier:	Ruben Byerley
Certifier Title:	Manager of Environmental Services
Certification Date:	20-APR-15
Primary Sic:	4213-Trucking, Except Local
Secondary Sic:	Not reported
Tertiary Sic:	Not reported

CIWQS:

Name:	Usf Reddaway Inc 575
Address:	2200 N BATAVIA
City,State,Zip:	ORANGE, CA 92865
Agency:	USF Reddaway Inc Yrc Worldwide Enterprise Services Inc
Agency Address:	10990 Roe Ave Ms A605, Overland Park, KS 66211
Place/Project Type:	Industrial - Trucking, Except Local
SIC/NAICS:	4213
Region:	8
Program:	INDSTW
Regulatory Measure Status:	Terminated
Regulatory Measure Type:	Storm water industrial
Order Number:	2014-0057-DWQ
WDID:	8 30I020997
NPDES Number:	CAS000001
Adoption Date:	Not reported
Effective Date:	07/11/2007
Termination Date:	03/19/2024
Expiration/Review Date:	Not reported
Design Flow:	Not reported
Major/Minor:	Not reported
Complexity:	Not reported
TTWQ:	Not reported
Enforcement Actions within 5 years:	0
Violations within 5 years:	0
Latitude:	33.82417
Longitude:	-117.86208

V112 **CONSOLIDATED FREIGHTWAYS** **CA Cortese** **S113173495**
SSW **2200 N BATAVIA** **CA HWTS** **N/A**
1/4-1/2 **ORANGE, CA 92869** **CA HAZNET**
0.355 mi.
1874 ft. **Site 3 of 4 in cluster V**

Relative:
Lower

Actual:
192 ft.

CORTESE:

Name:	CONSOLIDATED FREIGHTWAYS
Address:	2200 N BATAVIA
City,State,Zip:	ORANGE, CA 92869
Region:	CORTESE
Envirostor Id:	Not reported
Global ID:	T0605999126
Site/Facility Type:	LUST CLEANUP SITE
Cleanup Status:	COMPLETED - CASE CLOSED
Status Date:	Not reported
Site Code:	Not reported
Latitude:	Not reported
Longitude:	Not reported
Owner:	Not reported
Enf Type:	Not reported
Swat R:	Not reported
Flag:	active
Order No:	Not reported
Waste Discharge System No:	Not reported
Effective Date:	Not reported
Region 2:	Not reported
WID Id:	Not reported
Solid Waste Id No:	Not reported
Waste Management Uit Name:	Not reported
File Name:	Active Open

HWTS:

Name:	CONSOLIDATED FREIGHTWAYS
Address:	2200 N BATAVIA
Address 2:	Not reported
City,State,Zip:	ORANGE, CA 92665
EPA ID:	CAR000008904
Inactive Date:	06/30/2003
Create Date:	06/20/1996
Last Act Date:	Not reported
Mailing Name:	Not reported
Mailing Address:	PO BOX 872590
Mailing Address 2:	Not reported
Mailing City,State,Zip:	VANCOUVER, WA 986871510
Owner Name:	CONSOLIDATED FREIGHTWAYS
Owner Address:	PO BOX 872230
Owner Address 2:	Not reported
Owner City,State,Zip:	VANCOUVER, WA 986872230
Owner Phone:	Not reported
Owner Fax:	Not reported
Contact Name:	TIM WETZEL/TERMINAL MGR
Contact Address:	2200 N BATAVIA
Contact Address 2:	Not reported
City,State,Zip:	ORANGE, CA 926650000
Contact Phone:	Not reported
Contact Fax:	Not reported
Facility Status:	Inactive
Facility Type:	PERMANENT

CONSOLIDATED FREIGHTWAYS (Continued) **S113173495**

Category: FEDERAL
Latitude: 33.824079
Longitude: -117.8632935

NAICS:
EPA ID: CAR000008904
Create Date: 2002-03-14 16:36:30.000
NAICS Code: 4841
NAICS Description: General Freight Trucking
Issued EPA ID Date: 1996-06-20 00:00:00
Inactive Date: 2003-06-30 00:00:00
Facility Name: CONSOLIDATED FREIGHTWAYS
Facility Address: 2200 N BATAVIA
Facility Address 2: Not reported
Facility City: ORANGE
Facility County: Not reported
Facility State: CA
Facility Zip: 926650000

HAZNET:
Name: CONSOLIDATED FREIGHTWAYS
Address: 2200 N BATAVIA
Address 2: Not reported
City,State,Zip: ORANGE, CA 926650000
Contact: TIM WETZEL/TERMINAL MGR
Telephone: 7146378810
Mailing Name: Not reported
Mailing Address: PO BOX 872590

Year: 2002
Gepaid: CAR000008904
TSD EPA ID: AZD980892731
CA Waste Code: 213 - Hydrocarbon solvents (benzene, hexane, Stoddard, Etc.)
Disposal Method: -
Tons: 0.175

Year: 2002
Gepaid: CAR000008904
TSD EPA ID: AZD980892731
CA Waste Code: 141 - Off-specification, aged or surplus inorganics
Disposal Method: -
Tons: 0.45

Year: 2002
Gepaid: CAR000008904
TSD EPA ID: AZD980892731
CA Waste Code: 181 - Other inorganic solid waste
Disposal Method: -
Tons: 0.035

Year: 2002
Gepaid: CAR000008904
TSD EPA ID: CAD099452708
CA Waste Code: 221 - Waste oil and mixed oil
Disposal Method: R01 - Recycler
Tons: 1.52

CONSOLIDATED FREIGHTWAYS (Continued) **S113173495**

Year: 2002
Gepaid: CAR000008904
TSD EPA ID: AZD980892731
CA Waste Code: 331 - Off-specification, aged or surplus organics
Disposal Method: H01 - Transfer Station
Tons: 0.095

Year: 2002
Gepaid: CAR000008904
TSD EPA ID: AZD980892731
CA Waste Code: 281 - Adhesives
Disposal Method: R01 - Recycler
Tons: 0.15

Year: 2002
Gepaid: CAR000008904
TSD EPA ID: AZD980892731
CA Waste Code: 331 - Off-specification, aged or surplus organics
Disposal Method: R01 - Recycler
Tons: 0.175

Year: 2002
Gepaid: CAR000008904
TSD EPA ID: AZD980892731
CA Waste Code: -
Disposal Method: H01 - Transfer Station
Tons: 0.015

Year: 2000
Gepaid: CAR000008904
TSD EPA ID: CAT080022148
CA Waste Code: 223 - Unspecified oil-containing waste
Disposal Method: H01 - Transfer Station
Tons: 0.3544

Year: 2000
Gepaid: CAR000008904
TSD EPA ID: CAT080022148
CA Waste Code: 461 - Paint sludge
Disposal Method: H01 - Transfer Station
Tons: 0.3544

Click this hyperlink while viewing on your computer to access
1 additional CA HAZNET: record(s) in the EDR Site Report.

Additional Information:
Year: 2002
Gen EPA ID: CAR000008904

Shipment Date: 20020927
Creation Date: 4/2/2003 18:31:15
Receipt Date: 20021004
Manifest ID: 21848841
Trans EPA ID: CAR000112375
Trans Name: Not reported
Trans 2 EPA ID: CAD980585293

CONSOLIDATED FREIGHTWAYS (Continued) **S113173495**

Trans 2 Name:	Not reported
TSDF EPA ID:	AZD980892731
Trans Name:	Not reported
TSDF Alt EPA ID:	Not reported
TSDF Alt Name:	Not reported
Waste Code Description:	- Not reported
RCRA Code:	D001
Meth Code:	H01 - Transfer Station
Quantity Tons:	0.015
Waste Quantity:	30
Quantity Unit:	P
Additional Code 1:	Not reported
Additional Code 2:	Not reported
Additional Code 3:	Not reported
Additional Code 4:	Not reported
Additional Code 5:	Not reported
Shipment Date:	20020927
Creation Date:	4/2/2003 18:31:15
Receipt Date:	20021004
Manifest ID:	21848841
Trans EPA ID:	CAR000112375
Trans Name:	Not reported
Trans 2 EPA ID:	CAD980585293
Trans 2 Name:	Not reported
TSDF EPA ID:	AZD980892731
Trans Name:	Not reported
TSDF Alt EPA ID:	Not reported
TSDF Alt Name:	Not reported
Waste Code Description:	331 - Off-specification, aged, or surplus organics
RCRA Code:	D001
Meth Code:	H01 - Transfer Station
Quantity Tons:	0.035
Waste Quantity:	70
Quantity Unit:	P
Additional Code 1:	Not reported
Additional Code 2:	Not reported
Additional Code 3:	Not reported
Additional Code 4:	Not reported
Additional Code 5:	Not reported
Shipment Date:	20020927
Creation Date:	4/2/2003 18:31:15
Receipt Date:	20021004
Manifest ID:	21848841
Trans EPA ID:	CAR000112375
Trans Name:	Not reported
Trans 2 EPA ID:	CAD980585293
Trans 2 Name:	Not reported
TSDF EPA ID:	AZD980892731
Trans Name:	Not reported
TSDF Alt EPA ID:	Not reported
TSDF Alt Name:	Not reported
Waste Code Description:	331 - Off-specification, aged, or surplus organics
RCRA Code:	D001
Meth Code:	H01 - Transfer Station
Quantity Tons:	0.06

CONSOLIDATED FREIGHTWAYS (Continued) **S113173495**

Waste Quantity:	120
Quantity Unit:	P
Additional Code 1:	Not reported
Additional Code 2:	Not reported
Additional Code 3:	Not reported
Additional Code 4:	Not reported
Additional Code 5:	Not reported
Shipment Date:	20020926
Creation Date:	1/28/2003 18:31:46
Receipt Date:	20020926
Manifest ID:	21266737
Trans EPA ID:	CAD980814446
Trans Name:	Not reported
Trans 2 EPA ID:	Not reported
Trans 2 Name:	Not reported
TSDF EPA ID:	CAD099452708
Trans Name:	Not reported
TSDF Alt EPA ID:	Not reported
TSDF Alt Name:	Not reported
Waste Code Description:	221 - Waste oil and mixed oil
RCRA Code:	Not reported
Meth Code:	R01 - Recycler
Quantity Tons:	1.52
Waste Quantity:	400
Quantity Unit:	G
Additional Code 1:	Not reported
Additional Code 2:	Not reported
Additional Code 3:	Not reported
Additional Code 4:	Not reported
Additional Code 5:	Not reported
Shipment Date:	20020507
Creation Date:	2/21/2003 10:41:38
Receipt Date:	20020510
Manifest ID:	21848811
Trans EPA ID:	CAR000112375
Trans Name:	Not reported
Trans 2 EPA ID:	CAD980585293
Trans 2 Name:	Not reported
TSDF EPA ID:	AZD980892731
Trans Name:	Not reported
TSDF Alt EPA ID:	Not reported
TSDF Alt Name:	Not reported
Waste Code Description:	331 - Off-specification, aged, or surplus organics
RCRA Code:	Not reported
Meth Code:	R01 - Recycler
Quantity Tons:	0.175
Waste Quantity:	350
Quantity Unit:	P
Additional Code 1:	Not reported
Additional Code 2:	Not reported
Additional Code 3:	Not reported
Additional Code 4:	Not reported
Additional Code 5:	Not reported
Shipment Date:	20020507

CONSOLIDATED FREIGHTWAYS (Continued) **S113173495**

Creation Date:	2/21/2003 10:41:38
Receipt Date:	20020510
Manifest ID:	21848811
Trans EPA ID:	CAR000112375
Trans Name:	Not reported
Trans 2 EPA ID:	CAD980585293
Trans 2 Name:	Not reported
TSDF EPA ID:	AZD980892731
Trans Name:	Not reported
TSDF Alt EPA ID:	Not reported
TSDF Alt Name:	Not reported
Waste Code Description:	281 - Adhesives
RCRA Code:	Not reported
Meth Code:	R01 - Recycler
Quantity Tons:	0.15
Waste Quantity:	300
Quantity Unit:	P
Additional Code 1:	Not reported
Additional Code 2:	Not reported
Additional Code 3:	Not reported
Additional Code 4:	Not reported
Additional Code 5:	Not reported

Shipment Date:	20020429
Creation Date:	7/29/2002 18:40:54
Receipt Date:	Not reported
Manifest ID:	21848810
Trans EPA ID:	CAR000112375
Trans Name:	Not reported
Trans 2 EPA ID:	Not reported
Trans 2 Name:	Not reported
TSDF EPA ID:	AZD980892731
Trans Name:	Not reported
TSDF Alt EPA ID:	Not reported
TSDF Alt Name:	Not reported
Waste Code Description:	181 - Other inorganic solid waste Organics
RCRA Code:	D002
Meth Code:	- Not reported
Quantity Tons:	0.035
Waste Quantity:	70
Quantity Unit:	P
Additional Code 1:	Not reported
Additional Code 2:	Not reported
Additional Code 3:	Not reported
Additional Code 4:	Not reported
Additional Code 5:	Not reported

Shipment Date:	20020429
Creation Date:	7/29/2002 18:40:54
Receipt Date:	Not reported
Manifest ID:	21848810
Trans EPA ID:	CAR000112375
Trans Name:	Not reported
Trans 2 EPA ID:	Not reported
Trans 2 Name:	Not reported
TSDF EPA ID:	AZD980892731
Trans Name:	Not reported

CONSOLIDATED FREIGHTWAYS (Continued) **S113173495**

TSDF Alt EPA ID:	Not reported
TSDF Alt Name:	Not reported
Waste Code Description:	141 - Off-specification, aged, or surplus inorganics
RCRA Code:	D001
Meth Code:	- Not reported
Quantity Tons:	0.15
Waste Quantity:	300
Quantity Unit:	P
Additional Code 1:	Not reported
Additional Code 2:	Not reported
Additional Code 3:	Not reported
Additional Code 4:	Not reported
Additional Code 5:	Not reported
Shipment Date:	20020429
Creation Date:	7/29/2002 18:40:54
Receipt Date:	Not reported
Manifest ID:	21848810
Trans EPA ID:	CAR000112375
Trans Name:	Not reported
Trans 2 EPA ID:	Not reported
Trans 2 Name:	Not reported
TSDF EPA ID:	AZD980892731
Trans Name:	Not reported
TSDF Alt EPA ID:	Not reported
TSDF Alt Name:	Not reported
Waste Code Description:	213 - Hydrocarbon solvents (benzene, hexane, Stoddard, etc.
RCRA Code:	U210
Meth Code:	- Not reported
Quantity Tons:	0.175
Waste Quantity:	350
Quantity Unit:	P
Additional Code 1:	Not reported
Additional Code 2:	Not reported
Additional Code 3:	Not reported
Additional Code 4:	Not reported
Additional Code 5:	Not reported
Shipment Date:	20020429
Creation Date:	7/29/2002 18:40:54
Receipt Date:	Not reported
Manifest ID:	21848810
Trans EPA ID:	CAR000112375
Trans Name:	Not reported
Trans 2 EPA ID:	Not reported
Trans 2 Name:	Not reported
TSDF EPA ID:	AZD980892731
Trans Name:	Not reported
TSDF Alt EPA ID:	Not reported
TSDF Alt Name:	Not reported
Waste Code Description:	141 - Off-specification, aged, or surplus inorganics
RCRA Code:	D001
Meth Code:	- Not reported
Quantity Tons:	0.3
Waste Quantity:	600
Quantity Unit:	P
Additional Code 1:	Not reported

CONSOLIDATED FREIGHTWAYS (Continued) **S113173495**

Additional Code 2:	Not reported
Additional Code 3:	Not reported
Additional Code 4:	Not reported
Additional Code 5:	Not reported

Additional Information:

Year:	2000
Gen EPA ID:	CAR000008904
Shipment Date:	20000207
Creation Date:	5/3/2000 0:00:00
Receipt Date:	20000225
Manifest ID:	99543025
Trans EPA ID:	CAD076548635
Trans Name:	Not reported
Trans 2 EPA ID:	Not reported
Trans 2 Name:	Not reported
TSDF EPA ID:	CAT080022148
Trans Name:	Not reported
TSDF Alt EPA ID:	CAT080022148
TSDF Alt Name:	Not reported
Waste Code Description:	223 - Unspecified oil-containing waste
RCRA Code:	Not reported
Meth Code:	H01 - Transfer Station
Quantity Tons:	0.3544
Waste Quantity:	85
Quantity Unit:	G
Additional Code 1:	Not reported
Additional Code 2:	Not reported
Additional Code 3:	Not reported
Additional Code 4:	Not reported
Additional Code 5:	Not reported

Shipment Date:	20000207
Creation Date:	5/3/2000 0:00:00
Receipt Date:	20000225
Manifest ID:	99543025
Trans EPA ID:	CAD076548635
Trans Name:	Not reported
Trans 2 EPA ID:	Not reported
Trans 2 Name:	Not reported
TSDF EPA ID:	CAT080022148
Trans Name:	Not reported
TSDF Alt EPA ID:	CAT080022148
TSDF Alt Name:	Not reported
Waste Code Description:	461 - Paint sludge
RCRA Code:	D001
Meth Code:	H01 - Transfer Station
Quantity Tons:	0.3544
Waste Quantity:	85
Quantity Unit:	G
Additional Code 1:	Not reported
Additional Code 2:	Not reported
Additional Code 3:	Not reported
Additional Code 4:	Not reported
Additional Code 5:	Not reported

CONSOLIDATED FREIGHTWAYS (Continued) **S113173495**

Additional Information:

Year:	1999
Gen EPA ID:	CAR000008904
Shipment Date:	19991015
Creation Date:	1/4/2000 0:00:00
Receipt Date:	19991020
Manifest ID:	97448075
Trans EPA ID:	CAD076548635
Trans Name:	Not reported
Trans 2 EPA ID:	Not reported
Trans 2 Name:	Not reported
TSDF EPA ID:	CAD028090019
Trans Name:	Not reported
TSDF Alt EPA ID:	Not reported
TSDF Alt Name:	Not reported
Waste Code Description:	135 - Unspecified aqueous solution
RCRA Code:	D002
Meth Code:	H01 - Transfer Station
Quantity Tons:	0.0252
Waste Quantity:	6
Quantity Unit:	G
Additional Code 1:	Not reported
Additional Code 2:	Not reported
Additional Code 3:	Not reported
Additional Code 4:	Not reported
Additional Code 5:	Not reported

V113 **CONSOLIDATED FREIGHTWAYS** **CA LUST** **S104791905**
SSW **2200 BATAVIA** **CA CHMIRS** **N/A**
1/4-1/2 **ORANGE, CA 92869**
0.355 mi.
1874 ft. **Site 4 of 4 in cluster V**

Relative: LUST REG 8:
Lower

Actual:
192 ft.

Name:	CONSOLIDATED FREIGHTWAYS
Address:	2200 BATAVIA
City:	ORANGE
Region:	8
County:	Orange
Regional Board:	Santa Ana Region
Facility Status:	Case Closed
Case Number:	083003747T
Local Case Num:	Not reported
Case Type:	Soil only
Substance:	Gasoline
Qty Leaked:	Not reported
Abate Method:	Not reported
Cross Street:	Not reported
Enf Type:	Not reported
Funding:	Not reported
How Discovered:	Not reported
How Stopped:	Not reported
Leak Cause:	Not reported
Leak Source:	Not reported
Global ID:	T0605999126
How Stopped Date:	Not reported

CONSOLIDATED FREIGHTWAYS (Continued) **S104791905**

Enter Date:	8/28/2000
Date Confirmation of Leak Began:	Not reported
Date Preliminary Assessment Began:	Not reported
Discover Date:	Not reported
Enforcement Date:	Not reported
Close Date:	10/21/1999
Date Prelim Assessment Workplan Submitted:	Not reported
Date Pollution Characterization Began:	Not reported
Date Remediation Plan Submitted:	Not reported
Date Remedial Action Underway:	Not reported
Date Post Remedial Action Monitoring:	Not reported
Enter Date:	8/28/2000
GW Qualifies:	Not reported
Soil Qualifies:	Not reported
Operator:	Not reported
Facility Contact:	Not reported
Interim:	Not reported
Oversite Program:	LUST
Latitude:	33.816895
Longitude:	-117.861849
MTBE Date:	Not reported
Max MTBE GW:	Not reported
MTBE Concentration:	0
Max MTBE Soil:	Not reported
MTBE Fuel:	1
MTBE Tested:	Site NOT Tested for MTBE.Includes Unknown and Not Analyzed.
MTBE Class:	*
Staff:	RS
Staff Initials:	Not reported
Lead Agency:	Regional Board
Local Agency:	30000
Hydr Basin #:	COASTAL PLAIN OF ORA
Beneficial:	Not reported
Priority:	Not reported
Cleanup Fund Id:	Not reported
Work Suspended:	No

Summary: Not reported

CHMIRS:

Name:	Not reported
Address:	2200 NORTH BATAVIA STREET
City,State,Zip:	ORANGE, CA 92865
OES Incident Number:	15-0428
OES notification:	01/23/2015
OES Date:	Not reported
OES Time:	Not reported
Date Completed:	**Not reported**
Property Use:	Not reported
Agency Id Number:	Not reported
Agency Incident Number:	Not reported
Time Notified:	Not reported
Time Completed:	Not reported
Surrounding Area:	Not reported
Estimated Temperature:	Not reported
Property Management:	Not reported
More Than Two Substances Involved?:	Not reported
Resp Agncy Personel # Of Decontaminated:	Not reported

CONSOLIDATED FREIGHTWAYS (Continued) **S104791905**

Responding Agency Personel # Of Injuries:	Not reported
Responding Agency Personel # Of Fatalities:	Not reported
Others Number Of Decontaminated:	Not reported
Others Number Of Injuries:	Not reported
Others Number Of Fatalities:	Not reported
Vehicle Make/year:	Not reported
Vehicle License Number:	Not reported
Vehicle State:	Not reported
Vehicle Id Number:	Not reported
CA DOT PUC/ICC Number:	Not reported
Company Name:	Not reported
Reporting Officer Name/ID:	Not reported
Report Date:	Not reported
Facility Telephone:	Not reported
Waterway Involved:	No
Waterway:	None
Spill Site:	Merchant/Business
Cleanup By:	Contractor
Containment:	Not reported
What Happened:	Not reported
Type:	Not reported
Measure:	Not reported
Other:	Not reported
Type:	CHEMICAL
Measure:	Gal(s)
Other:	Not reported
Date/Time:	855
Year:	2015
Agency:	ERTS
Incident Date:	01/23/2015
Admin Agency:	City of Orange Fire Prevention Bureau
Amount:	Not reported
Contained:	Yes
Site Type:	None
E Date:	Not reported
Substance:	Non-Regulated Ink
Quantity Released:	110
Unknown:	Not reported
Substance #2:	Not reported
Substance #3:	Not reported
Evacuations:	Not reported
Number of Injuries:	Not reported
Number of Fatalities:	Not reported
#1 Pipeline:	No
#2 Pipeline:	No
#3 Pipeline:	No
#1 Vessel >= 300 Tons:	No
#2 Vessel >= 300 Tons:	No
#3 Vessel >= 300 Tons:	No
Evacs:	No
Injuries:	No
Fatals:	No
Comments:	Not reported
Description:	Caller states during warehouse operations, a fork-lift punctured a 300 gallon non-regulated ink tote. Of the 300 gallons, 110 gallons of the ink was released to a trailer, concrete floor and

CONSOLIDATED FREIGHTWAYS (Continued) **S104791905**

an asphalt parking lot. A contractor has been hired to conduct the clean-up. No waterways were impacted and the spill has been stopped.

U114 **SANTA ANA VALLEY IRRIGATION NO** **CA WMUDS/SWAT** **S103442616**
NNW **SW OF LINCOLN & BATAVIA** **N/A**
1/4-1/2 **ORANGE, CA**
0.355 mi.
1876 ft. **Site 4 of 5 in cluster U**

Relative: **Higher**

Actual: **203 ft.**

WMUDS/SWAT:

Edit Date:	Not reported
Complexity:	Not reported
Primary Waste:	Not reported
Primary Waste Type:	Not reported
Secondary Waste:	Not reported
Secondary Waste Type:	Not reported
Base Meridian:	Not reported
NPID:	Not reported
Tonnage:	0
Regional Board ID:	Not reported
Municipal Solid Waste:	False
Superorder:	False
Open To Public:	False
Waste List:	False
Agency Type:	Not reported
Agency Name:	Not reported
Agency Department:	Not reported
Agency Address:	Not reported
Agency City,St,Zip:	Not reported
Agency Contact:	Not reported
Agency Telephone:	Not reported
Land Owner Name:	Not reported
Land Owner Address:	Not reported
Land Owner City,St,Zip:	CA
Land Owner Contact:	Not reported
Land Owner Phone:	Not reported
Region:	8
Facility Type:	Not reported
Facility Description:	Not reported
Facility Telephone:	Not reported
SWAT Facility Name:	Not reported
Primary SIC:	Not reported
Secondary SIC:	Not reported
Comments:	Not reported
Last Facility Editors:	Not reported
Waste Discharge System:	False
Solid Waste Assessment Test Program:	True
Toxic Pits Cleanup Act Program:	False
Resource Conservation Recovery Act:	False
Department of Defence:	False
Solid Waste Assessment Test Program:	Not reported
Threat to Water Quality:	Not reported
Sub Chapter 15:	False
Regional Board Project Officer:	MA
Number of WMUDS at Facility:	1
Section Range:	Not reported
RCRA Facility:	Not reported

SANTA ANA VALLEY IRRIGATION NO (Continued) **S103442616**

Waste Discharge Requirements:	Not reported
Self-Monitoring Rept. Frequency:	Not reported
Waste Discharge System ID:	8 300047NUR
Solid Waste Information ID:	Not reported

Edit Date:	Not reported
Complexity:	Not reported
Primary Waste:	Not reported
Primary Waste Type:	Not reported
Secondary Waste:	Not reported
Secondary Waste Type:	Not reported
Base Meridian:	Not reported
NPID:	Not reported
Tonnage:	0
Regional Board ID:	Not reported
Municipal Solid Waste:	False
Superorder:	False
Open To Public:	False
Waste List:	False
Agency Type:	Not reported
Agency Name:	Not reported
Agency Department:	Not reported
Agency Address:	Not reported
Agency City,St,Zip:	Not reported
Agency Contact:	Not reported
Agency Telephone:	Not reported
Land Owner Name:	Not reported
Land Owner Address:	Not reported
Land Owner City,St,Zip:	CA
Land Owner Contact:	Not reported
Land Owner Phone:	Not reported
Region:	8
Facility Type:	Not reported
Facility Description:	Not reported
Facility Telephone:	Not reported
SWAT Facility Name:	Not reported
Primary SIC:	Not reported
Secondary SIC:	Not reported
Comments:	Not reported
Last Facility Editors:	Not reported
Waste Discharge System:	False
Solid Waste Assessment Test Program:	True
Toxic Pits Cleanup Act Program:	False
Resource Conservation Recovery Act:	False
Department of Defence:	False
Solid Waste Assessment Test Program:	Not reported
Threat to Water Quality:	Not reported
Sub Chapter 15:	False
Regional Board Project Officer:	MA
Number of WMUDS at Facility:	1
Section Range:	Not reported
RCRA Facility:	Not reported
Waste Discharge Requirements:	Not reported
Self-Monitoring Rept. Frequency:	Not reported
Waste Discharge System ID:	8 300072NUR
Solid Waste Information ID:	Not reported

U115 **LINCOLN & BATAVIA** **CA WMUDS/SWAT** **S103442632**
NNW **SW OF LINCOLN & BATAVIA** **N/A**
1/4-1/2 **ORANGE, CA**
0.355 mi.
1876 ft. **Site 5 of 5 in cluster U**

Relative:
Higher

Actual:
203 ft.

WMUDS/SWAT:

Edit Date:	Not reported
Complexity:	Not reported
Primary Waste:	Not reported
Primary Waste Type:	Not reported
Secondary Waste:	Not reported
Secondary Waste Type:	Not reported
Base Meridian:	Not reported
NPID:	Not reported
Tonnage:	0
Regional Board ID:	Not reported
Municipal Solid Waste:	False
Superorder:	False
Open To Public:	False
Waste List:	False
Agency Type:	Not reported
Agency Name:	Not reported
Agency Department:	Not reported
Agency Address:	Not reported
Agency City,St,Zip:	Not reported
Agency Contact:	Not reported
Agency Telephone:	Not reported
Land Owner Name:	Not reported
Land Owner Address:	Not reported
Land Owner City,St,Zip:	CA
Land Owner Contact:	Not reported
Land Owner Phone:	Not reported
Region:	8
Facility Type:	Not reported
Facility Description:	Not reported
Facility Telephone:	Not reported
SWAT Facility Name:	Not reported
Primary SIC:	Not reported
Secondary SIC:	Not reported
Comments:	Not reported
Last Facility Editors:	Not reported
Waste Discharge System:	False
Solid Waste Assessment Test Program:	True
Toxic Pits Cleanup Act Program:	False
Resource Conservation Recovery Act:	False
Department of Defence:	False
Solid Waste Assessment Test Program:	Not reported
Threat to Water Quality:	Not reported
Sub Chapter 15:	False
Regional Board Project Officer:	MA
Number of WMUDS at Facility:	1
Section Range:	Not reported
RCRA Facility:	Not reported
Waste Discharge Requirements:	Not reported
Self-Monitoring Rept. Frequency:	Not reported
Waste Discharge System ID:	8 300068NUR
Solid Waste Information ID:	Not reported

W116 **R J NOBLE CO** **CA LUST** **S105799424**
NNW **15505 LINCOLN** **CA Cortese** **N/A**
1/4-1/2 **ORANGE, CA 92666** **CA CERS**
0.360 mi.
1902 ft. **Site 1 of 2 in cluster W**

Relative: **Higher**

Actual: **203 ft.**

LUST REG 8:

Name:	R J NOBLE CO
Address:	15505 LINCOLN
City:	ORANGE
Region:	8
County:	Orange
Regional Board:	Santa Ana Region
Facility Status:	Case Closed
Case Number:	083001409T
Local Case Num:	89UT177
Case Type:	Soil only
Substance:	Regular Gasoline
Qty Leaked:	0
Abate Method:	Not reported
Cross Street:	Not reported
Enf Type:	Not reported
Funding:	Not reported
How Discovered:	Tank Closure
How Stopped:	Close Tank
Leak Cause:	Unknown
Leak Source:	Unknown
Global ID:	T0605952533
How Stopped Date:	9/9/9999
Enter Date:	Not reported
Date Confirmation of Leak Began:	Not reported
Date Preliminary Assessment Began:	Not reported
Discover Date:	10/13/1989
Enforcement Date:	Not reported
Close Date:	4/30/1990
Date Prelim Assessment Workplan Submitted:	Not reported
Date Pollution Characterization Began:	Not reported
Date Remediation Plan Submitted:	Not reported
Date Remedial Action Underway:	Not reported
Date Post Remedial Action Monitoring:	Not reported
Enter Date:	Not reported
GW Qualifies:	Not reported
Soil Qualifies:	Not reported
Operator:	Not reported
Facility Contact:	Not reported
Interim:	Not reported
Oversite Program:	LUST
Latitude:	Not reported
Longitude:	Not reported
MTBE Date:	Not reported
Max MTBE GW:	Not reported
MTBE Concentration:	0
Max MTBE Soil:	Not reported
MTBE Fuel:	1
MTBE Tested:	Site NOT Tested for MTBE.Includes Unknown and Not Analyzed.
MTBE Class:	*
Staff:	Not reported
Staff Initials:	KC
Lead Agency:	Local Agency

R J NOBLE CO (Continued) **S105799424**

Local Agency:	30000L
Hydr Basin #:	Not reported
Beneficial:	MUN
Priority:	Not reported
Cleanup Fund Id:	Not reported
Work Suspended:	Not reported
Summary:	Not reported

CORTESE:

Name:	R J NOBLE CO
Address:	15505 LINCOLN
City,State,Zip:	ORANGE, CA 92666
Region:	CORTESE
Envirostor Id:	Not reported
Global ID:	T0605952533
Site/Facility Type:	LUST CLEANUP SITE
Cleanup Status:	COMPLETED - CASE CLOSED
Status Date:	Not reported
Site Code:	Not reported
Latitude:	Not reported
Longitude:	Not reported
Owner:	Not reported
Enf Type:	Not reported
Swat R:	Not reported
Flag:	active
Order No:	Not reported
Waste Discharge System No:	Not reported
Effective Date:	Not reported
Region 2:	Not reported
WID Id:	Not reported
Solid Waste Id No:	Not reported
Waste Management Uit Name:	Not reported
File Name:	Active Open

CERS:

Name:	R J NOBLE CO
Address:	15505 LINCOLN
City,State,Zip:	ORANGE, CA 92666
Site ID:	871694
CERS ID:	T0605952533
CERS Description:	Leaking Underground Storage Tank Cleanup Site

Affiliation:

Affiliation Type Desc:	Regional Board Caseworker
Entity Name:	JESSICA LAW - SANTA ANA RWQCB (REGION 8)
Entity Title:	Not reported
Affiliation Address:	3737 Main Street, Suite 500
Affiliation City:	RIVERSIDE
Affiliation State:	CA
Affiliation Country:	Not reported
Affiliation Zip:	Not reported
Affiliation Phone:	9517824381,

W117 **R.J. NOBLE** **CA HIST CORTESE** **U003433364**
NNW **15505 LINCOLN** **N/A**
1/4-1/2 **ORANGE, CA 92666**
0.364 mi.
1922 ft. **Site 2 of 2 in cluster W**

Relative: **Higher**

Actual: **203 ft.**

HIST CORTESE:

edr_fname:	R.J. NOBLE
edr_fadd1:	15505 LINCOLN
City,State,Zip:	ORANGE, CA 92666
Region:	CORTESE
Facility County Code:	30
Reg By:	LTNKA
Reg Id:	083001409T

X118 **DESERT PETROLEUM SS #0090** **CA LUST** **S100933856**
ESE **2440 N GLASSELL ST** **CA Cortese** **N/A**
1/4-1/2 **ORANGE, CA 92665** **CA CERS**
0.374 mi.
1977 ft. **Site 1 of 4 in cluster X**

Relative: **Lower**

Actual: **200 ft.**

LUST:

Name:	DESERT PETROLEUM SS #0090
Address:	2440 N GLASSELL ST
City,State,Zip:	ORANGE, CA 92665
Lead Agency:	ORANGE, CITY OF
Case Type:	LUST Cleanup Site

Geo Track:

Global Id:	T0605901372
Latitude:	33.828285
Longitude:	-117.854167
Status:	Completed - Case Closed
Status Date:	04/05/1995
Case Worker:	UNK
RB Case Number:	083001834T
Local Agency:	ORANGE, CITY OF
File Location:	Not reported
Local Case Number:	Not reported
Potential Media Affect:	Soil
Potential Contaminants of Concern:	Gasoline
EPA Region:	9
Coordinate Source:	Google Geocode
Quantity Released Gallons:	Not reported
Begin Date:	12/24/1989
Leak Reported Date:	04/11/1991
How Discovered:	Tank Closure
How Discovered Description:	Not reported
Discharge Source:	Other
Discharge Cause:	Unknown
Stop Method:	Not reported
Stop Description:	Not reported
No Further Action Date:	04/05/1995
CA Water Watershed Name:	Santa Ana River - Lower Santa Ana River - East Coastal Plain (801.11)
Dwr Groundwater Subbasin Name:	Coastal Plain Of Orange County (8-001)
Disadvantaged Community:	Not reported
CA Enviroscreen 3 Score:	86-90%
CA Enviroscreen 4 Score:	75-80%
Military DOD Site:	No
Facility Project Subtype:	Not reported

DESERT PETROLEUM SS #0090 (Continued) **S100933856**

RWQCB Region: SANTA ANA RWQCB (REGION 8)
Claim Number: 3092
Claim Status: Active
Site History: Not reported

LUST:
Global Id: T0605901372
Contact Type: Regional Board Caseworker
Contact Name: JESSICA LAW
Organization Name: SANTA ANA RWQCB (REGION 8)
Address: 3737 Main Street, Suite 500
City: RIVERSIDE
Email: jessica.law@waterboards.ca.gov
Phone Number: 9517824381

Global Id: T0605901372
Contact Type: Local Agency Caseworker - Primary Caseworker
Contact Name: UNK
Organization Name: ORANGE, CITY OF
Address: Not reported
City: r8 UNKNOWN
Email: Not reported
Phone Number: Not reported

LUST:
Global Id: T0605901372
Action Type: Other
Date: 03/04/1991
Action: Leak Discovery

Global Id: T0605901372
Action Type: Other
Date: 04/11/1991
Action: Leak Reported

Global Id: T0605901372
Action Type: Other
Date: 12/24/1989
Action: Leak Stopped

LUST:
Global Id: T0605901372
Status: Open - Case Begin Date
Status Date: 12/24/1989

Global Id: T0605901372
Status: Completed - Case Closed
Status Date: 04/05/1995

CORTESE:
Name: DESERT PETROLEUM SS #0090
Address: 2440 N GLASSELL ST
City,State,Zip: ORANGE, CA 92665
Region: CORTESE
Envirostor Id: Not reported

DESERT PETROLEUM SS #0090 (Continued) **S100933856**

Global ID:	T0605901372
Site/Facility Type:	LUST CLEANUP SITE
Cleanup Status:	COMPLETED - CASE CLOSED
Status Date:	Not reported
Site Code:	Not reported
Latitude:	Not reported
Longitude:	Not reported
Owner:	Not reported
Enf Type:	Not reported
Swat R:	Not reported
Flag:	active
Order No:	Not reported
Waste Discharge System No:	Not reported
Effective Date:	Not reported
Region 2:	Not reported
WID Id:	Not reported
Solid Waste Id No:	Not reported
Waste Management Uit Name:	Not reported
File Name:	Active Open

CERS:

Name:	DESERT PETROLEUM SS #0090
Address:	2440 N GLASSELL ST
City,State,Zip:	ORANGE, CA 92665
Site ID:	873912
CERS ID:	T0605901372
CERS Description:	Leaking Underground Storage Tank Cleanup Site

Affiliation:

Affiliation Type Desc:	Local Agency Caseworker
Entity Name:	UNK - ORANGE, CITY OF
Entity Title:	Not reported
Affiliation Address:	Not reported
Affiliation City:	r8 UNKNOWN
Affiliation State:	CA
Affiliation Country:	Not reported
Affiliation Zip:	Not reported
Affiliation Phone:	,

Affiliation Type Desc:	Regional Board Caseworker
Entity Name:	JESSICA LAW - SANTA ANA RWQCB (REGION 8)
Entity Title:	Not reported
Affiliation Address:	3737 Main Street, Suite 500
Affiliation City:	RIVERSIDE
Affiliation State:	CA
Affiliation Country:	Not reported
Affiliation Zip:	Not reported
Affiliation Phone:	9517824381,

X119 **DESERT PETROLEUM SS #0090** **UST FINDER RELEASE** **1028948394**
ESE **2440 N GLASSELL ST** **N/A**
1/4-1/2 **ORANGE, CA 92665**
0.374 mi.
1977 ft. **Site 2 of 4 in cluster X**

Relative: **Lower**
Actual: **200 ft.**

UST FINDER RELEASE:

Object ID:	68256
Facility ID:	Not reported
Lust ID:	CAT0605901372
Name:	DESERT PETROLEUM SS #0090
Address:	2440 N GLASSELL ST
City,State,Zip:	ORANGE, CA 92665
Address Match Type:	PointAddress
Reported Date:	Not reported
Status:	No Further Action
Substance:	Not reported
Population within 1500ft:	764
Domestic Wells within 1500ft:	0
Land Use:	Developed, High Intensity
Within SPA:	No
SPA PWS Facility ID:	Not reported
SPA Water Type:	Not reported
SPA Facility Type:	Not reported
SPA HUC12:	Not reported
Within WHPA:	Yes
WHPA PWS Facility ID:	CA3010027_14337
WHPA Water Type:	GW - Ground water
WHPA Facility Type:	WL - Well
WHPA HUC12:	180702031002
Within 100yr Floodplain:	No
Tribe:	Not reported
EPA Region:	9
NFA Letter 1:	Not reported
NFA Letter 2:	Not reported
NFA Letter 3:	Not reported
NFA Letter 4:	Not reported
Closed With Residual Contaminate:	Not reported
Coordinate Source:	Geocode
X Coord:	-117.85306
Y Coord:	33.8284600000001
Latitude:	33.82846
Longitude:	-117.853059999999

X120 **DESERT PETROLEUM SS #0090** **CA LUST** **S104761147**
ESE **2440** **CA HIST CORTESE** **N/A**
1/4-1/2 **ORANGE, CA 92665**
0.374 mi.
1977 ft. **Site 3 of 4 in cluster X**

Relative: **Lower**
Actual: **200 ft.**

LUST REG 8:

Name:	DESERT PETROLEUM SS #0090
Address:	2440 GLASSELL ST
City:	ORANGE
Region:	8
County:	Orange
Regional Board:	Santa Ana Region
Facility Status:	Case Closed
Case Number:	083001834T
Local Case Num:	Not reported

DESERT PETROLEUM SS #0090 (Continued) **S104761147**

Case Type:	Soil only
Substance:	Gasoline
Qty Leaked:	Not reported
Abate Method:	Vapor Extraction
Cross Street:	FLETCHER
Enf Type:	Not reported
Funding:	Not reported
How Discovered:	Tank Closure
How Stopped:	Not reported
Leak Cause:	UNK
Leak Source:	UNK
Global ID:	T0605901372
How Stopped Date:	12/24/1989
Enter Date:	4/15/1991
Date Confirmation of Leak Began:	Not reported
Date Preliminary Assessment Began:	Not reported
Discover Date:	3/4/1991
Enforcement Date:	Not reported
Close Date:	4/5/1995
Date Prelim Assessment Workplan Submitted:	Not reported
Date Pollution Characterization Began:	Not reported
Date Remediation Plan Submitted:	Not reported
Date Remedial Action Underway:	Not reported
Date Post Remedial Action Monitoring:	Not reported
Enter Date:	4/15/1991
GW Qualifies:	Not reported
Soil Qualifies:	Not reported
Operator:	Not reported
Facility Contact:	Not reported
Interim:	Not reported
Oversite Program:	LUST
Latitude:	33.8289618
Longitude:	-117.8533145
MTBE Date:	Not reported
Max MTBE GW:	Not reported
MTBE Concentration:	0
Max MTBE Soil:	Not reported
MTBE Fuel:	1
MTBE Tested:	Site NOT Tested for MTBE.Includes Unknown and Not Analyzed.
MTBE Class:	*
Staff:	CAB
Staff Initials:	UNK
Lead Agency:	Local Agency
Local Agency:	Orange, Orange County
Hydr Basin #:	COASTAL PLAIN OF ORA
Beneficial:	Not reported
Priority:	Not reported
Cleanup Fund Id:	Not reported
Work Suspended:	Not reported

Summary: Not reported

HIST CORTESE:

edr_fname:	DESERT PETROLEUM SS #0090
edr_fadd1:	2440
City,State,Zip:	ORANGE, CA 92665
Region:	CORTESE
Facility County Code:	30

DESERT PETROLEUM SS #0090 (Continued) **S104761147**

Reg By: LTNKA
Reg Id: 083001834T

X121 **SA RECYCLING** **CA PROC** **S111859575**
ESE **2411 N GLASSEL ST** **N/A**
1/4-1/2 **ORANGE, CA 92865**
0.409 mi.
2159 ft. **Site 4 of 4 in cluster X**

Relative: **Lower**
Actual: **201 ft.**

PROC:

Name:	SA RECYCLING
Address:	2411 N GLASSEL ST
City,State,Zip:	ORANGE, CA 92865
Reg Id:	153938
Cert Id:	PR153938.001
Organization Id:	Not reported
Organization Name:	Sa Recycling Llc
Mailing Address:	2411 N Glassell
Mailing City:	Orange
Mailing State:	CA
Mailing Zip Code:	92865
Website:	Not reported
Email:	Not reported
Phone Number:	(714) 283-6188
Rural:	N/A
Operation Begin Date:	03/23/2012
Aluminium:	Not reported
Glass:	Not reported
Plastic:	Not reported
Bimetal:	Not reported
Hours of Operation:	Mon - Sun Closed

Y122 **R J NOBLE COMPANY** **CA LUST** **U003879860**
North **15505 E LINCOLN AVE** **CA CPS-SLIC** **N/A**
1/4-1/2 **ORANGE, CA 92865** **CA UST**
0.445 mi. **CA SWEEPS UST**
2348 ft. **Site 1 of 5 in cluster Y**

Relative: **Lower**
Actual: **171 ft.**

ORANGE CO. LUST:

Name:	R J NOBLE CO
Address:	15505 E LINCOLN AVE
City,State,Zip:	ORANGE, CA 92865-1015
Region:	ORANGE
Facility Id:	89UT177
Current Status:	Closed
Type of Closure:	Closure certification issued
Released Substance:	Not reported
Date Closed:	04/30/1990
File Location:	Local Agency

CPS-SLIC:

Name:	R J NOBLE
Address:	15505 E LINCOLN AVE
City,State,Zip:	ORANGE, CA 92865
Region:	STATE
Facility Status:	**Completed - Case Closed**

R J NOBLE COMPANY (Continued) **U003879860**

Status Date:	09/09/2005
Global Id:	T10000017910
Lead Agency:	ORANGE COUNTY LOP
Lead Agency Case Number:	03UT003
Latitude:	33.8353657
Longitude:	-117.8613171
Case Type:	Cleanup Program Site
Case Worker:	Not reported
Local Agency:	ORANGE COUNTY LOP
RB Case Number:	Not reported
File Location:	All Files are on GeoTracker or in the Local Agency Warehouse
Potential Media Affected:	Not reported
Potential Contaminants of Concern:	Not reported
EPA Region:	9
Coordinate Source:	Not reported
Quantity Released Gallons:	Not reported
Begin Date:	09/09/2005
Leak Reported Date:	Not reported
How Discovered:	Not reported
How Discovered Description:	Not reported
Discharge Source:	Not reported
Discharge Cause:	Not reported
Stop Method:	Not reported
Stop Description:	Not reported
No Further Action Date:	09/09/2005
CA Water Watershed Name:	Not reported
Dwr Groundwater Subbasin Name:	Not reported
Disadvantaged Community:	Not reported
CA Enviroscreen 3 Score:	46-50%
CA Enviroscreen 4 Score:	35-40%
Military DOD Site:	No
Facility Project Subtype:	Not reported
RWQCB Region:	SANTA ANA RWQCB (REGION 8)
Claim No:	Not reported
Claim Status:	Not reported
Site History:	Please refer to recent Site Documents or Monitoring Reports for site history. Orange County is not responsible for the accuracy of any professional interpretations provided in reports submitted by consultants for the responsible party.

Click here to access the California GeoTracker records for this facility:

Name:	R J NOBLE
Address:	15505 E LINCOLN AVE
City,State,Zip:	ORANGE, CA 92865
Region:	STATE
Facility Status:	**Completed - Case Closed**
Status Date:	09/09/2005
Global Id:	T10000017901
Lead Agency:	ORANGE COUNTY LOP
Lead Agency Case Number:	05IC007
Latitude:	33.8353657
Longitude:	-117.8613171
Case Type:	Cleanup Program Site
Case Worker:	Not reported
Local Agency:	ORANGE COUNTY LOP
RB Case Number:	Not reported

R J NOBLE COMPANY (Continued) **U003879860**

File Location:	All Files are on GeoTracker or in the Local Agency Warehouse
Potential Media Affected:	Not reported
Potential Contaminants of Concern:	Not reported
EPA Region:	9
Coordinate Source:	Not reported
Quantity Released Gallons:	Not reported
Begin Date:	09/09/2005
Leak Reported Date:	Not reported
How Discovered:	Not reported
How Discovered Description:	Not reported
Discharge Source:	Not reported
Discharge Cause:	Not reported
Stop Method:	Not reported
Stop Description:	Not reported
No Further Action Date:	09/09/2005
CA Water Watershed Name:	Not reported
Dwr Groundwater Subbasin Name:	Not reported
Disadvantaged Community:	Not reported
CA Enviroscreen 3 Score:	46-50%
CA Enviroscreen 4 Score:	35-40%
Military DOD Site:	No
Facility Project Subtype:	Not reported
RWQCB Region:	SANTA ANA RWQCB (REGION 8)
Claim No:	Not reported
Claim Status:	Not reported
Site History:	Please refer to recent Site Documents or Monitoring Reports for site history. Orange County is not responsible for the accuracy of any professional interpretations provided in reports submitted by consultants for the responsible party.

Click here to access the California GeoTracker records for this facility:

ORANGE CO. UST:

Name:	R J NOBLE COMPANY
Address:	15505 E LINCOLN AVE
City,State,Zip:	ORANGE, CA 92865-1015
Facility ID:	FA0024562
SR Number:	Not reported
Permit Number:	PR0024472
Latitude:	33.835060
Longitude:	-117.861420

SWEEPS UST:

Name:	R J NOBLE CO
Address:	15505 E LINCOLN AVE
City:	ORANGE
Status:	Active
Comp Number:	4917
Number:	9
Board Of Equalization:	44-016301
Referral Date:	09-30-92
Action Date:	09-15-92
Created Date:	02-29-88
Owner Tank Id:	Not reported
SWRCB Tank Id:	30-000-004917-000006
Tank Status:	A

R J NOBLE COMPANY (Continued) **U003879860**

Capacity:	10000
Active Date:	Not reported
Tank Use:	M.V. FUEL
STG:	P
Content:	REG UNLEADED
Number Of Tanks:	1

Name:	R J NOBLE CO
Address:	15505 E LINCOLN AVE
City:	ORANGE
Status:	Not reported
Comp Number:	4917
Number:	Not reported
Board Of Equalization:	44-016301
Referral Date:	Not reported
Action Date:	Not reported
Created Date:	Not reported
Owner Tank Id:	Not reported
SWRCB Tank Id:	30-000-004917-000001
Tank Status:	Not reported
Capacity:	8000
Active Date:	Not reported
Tank Use:	UNKNOWN
STG:	PRODUCT
Content:	Not reported
Number Of Tanks:	3

Name:	R J NOBLE CO
Address:	15505 E LINCOLN AVE
City:	ORANGE
Status:	Not reported
Comp Number:	4917
Number:	Not reported
Board Of Equalization:	44-016301
Referral Date:	Not reported
Action Date:	Not reported
Created Date:	Not reported
Owner Tank Id:	Not reported
SWRCB Tank Id:	30-000-004917-000002
Tank Status:	Not reported
Capacity:	10000
Active Date:	Not reported
Tank Use:	UNKNOWN
STG:	PRODUCT
Content:	Not reported
Number Of Tanks:	Not reported

Name:	R J NOBLE CO
Address:	15505 E LINCOLN AVE
City:	ORANGE
Status:	Not reported
Comp Number:	4917
Number:	Not reported
Board Of Equalization:	44-016301
Referral Date:	Not reported
Action Date:	Not reported
Created Date:	Not reported

R J NOBLE COMPANY (Continued) **U003879860**

Owner Tank Id:	Not reported
SWRCB Tank Id:	30-000-004917-000003
Tank Status:	Not reported
Capacity:	500
Active Date:	Not reported
Tank Use:	UNKNOWN
STG:	PRODUCT
Content:	Not reported
Number Of Tanks:	Not reported

Y123 **R J. NOBLE COMPANY** **CA SWF/LF** **U002096284**
North **15505 E LINCOLN AVE** **CA FID UST** **N/A**
1/4-1/2 **ORANGE, CA 92865** **CA Orange Co. Ind Site**
0.445 mi. **CA EMI**
2348 ft. **Site 2 of 5 in cluster Y** **CA HWTS**
CA HAZNET
Relative: **CA NPDES**
Lower **CA WDS**
CA CIWQS
Actual: **CA CERS**
171 ft.

SWF/LF (SWIS):

Name:	R. J. NOBLE COMPANY
Address:	15505 EAST LINCOLN AVENUE
City,State,Zip:	ORANGE, CA 92865
Region:	STATE
Facility ID:	30-AB-0392
SWIS Number:	30-AB-0392
Point of Contact:	Megan Emslander
Is Archived:	Yes
Is Closed Illegal Abandoned:	No
Is Site Inert Debris Engineered Fill:	Yes
Is Financial Assurances Responsible:	No
Absorbed On:	Not reported
Operational Status:	Closed
Absorbed By:	Not reported
Closed Illegal Abandoned Category:	Not reported
EPA Federal Registry ID:	1.100082605e+11
ARB District:	South Coast
SWRCB Region:	Santa Ana
Local Government:	Orange
Reporting Agency Legal Name:	County of Orange
Reporting Agency Department:	Health Care Agency, Environmental Health Division
Enforcing Agency Legal Name:	County of Orange
Enforcing Agency Department:	Health Care Agency, Environmental Health Division
Regulation Status:	Notification

Operator:

SWIS Number:	30-AB-0392
Site Name:	R. J. Noble Company
Site Operational Status:	Closed
Site Type:	Disposal Only
Site Regulatory Status:	Notification
Latitude:	33.83659
Longitude:	-117.86173
Is Archived:	Yes
Operator:	R J Noble Company
Started On:	Not reported

R J. NOBLE COMPANY (Continued) **U002096284**

Contact Name:	Not reported
Contact Title:	Not reported
Contact Email:	Not reported
Contact Phone:	(714) 637-1550
Street Address:	PO Box 620
Operator City:	Orange
Operator State:	CA
Operator Zip:	92856

Owner:

SWIS Number:	30-AB-0392
Owner:	R J Noble Company
Owner Address:	PO Box 620
Owner City:	Orange
Owner State:	CA
Owner Zip:	92856
Site Name:	R. J. Noble Company
Site Operational Status:	Closed
Site Type:	Disposal Only
Site Regulatory Status:	Notification
Latitude:	33.83659
Longitude:	-117.86173
Is Archived:	Yes
Started On:	Not reported
Contact Name:	Not reported
Contact Title:	Not reported
Contact Email:	Not reported
Contact Phone:	(714) 637-1550

Waste:

SWIS Number:	30-AB-0392
Site Name:	R. J. Noble Company
Activity:	Inert Debris Engineered Fill Operation
Waste Type:	Construction/demolition
Site Is Archived:	Yes
Site Operational Status:	Closed
Site Regulatory Status:	Notification
Site Type:	Disposal Only
Point of Contact:	Megan Emslander
Activity Is Archived:	Yes
Activity Operational Status:	Closed
Activity Regulatory Status:	Notification
Activity Category:	Disposal
Activity Classification:	Solid Waste Operation

SWIS Number:	30-AB-0392
Site Name:	R. J. Noble Company
Activity:	Inert Debris Engineered Fill Operation
Waste Type:	Inert
Site Is Archived:	Yes
Site Operational Status:	Closed
Site Regulatory Status:	Notification
Site Type:	Disposal Only
Point of Contact:	Megan Emslander
Activity Is Archived:	Yes
Activity Operational Status:	Closed

R J. NOBLE COMPANY (Continued) **U002096284**

Activity Regulatory Status:	Notification
Activity Category:	Disposal
Activity Classification:	Solid Waste Operation

Name:	DEL RIO IDEFO
Address:	15505 EAST LINCOLN AVENUE
City,State,Zip:	ORANGE, CA 92865
Region:	STATE
Facility ID:	30-AB-0393
SWIS Number:	30-AB-0393
Point of Contact:	Megan Emslander
Is Archived:	Yes
Is Closed Illegal Abandoned:	No
Is Site Inert Debris Engineered Fill:	Yes
Is Financial Assurances Responsible:	No
Absorbed On:	Not reported
Operational Status:	Closed
Absorbed By:	Not reported
Closed Illegal Abandoned Category:	Not reported
EPA Federal Registry ID:	Not reported
ARB District:	South Coast
SWRCB Region:	Santa Ana
Local Government:	Orange
Reporting Agency Legal Name:	County of Orange
Reporting Agency Department:	Health Care Agency, Environmental Health Division
Enforcing Agency Legal Name:	County of Orange
Enforcing Agency Department:	Health Care Agency, Environmental Health Division
Regulation Status:	Notification

Operator:

SWIS Number:	30-AB-0393
Site Name:	Del Rio IDEFO
Site Operational Status:	Closed
Site Type:	Disposal Only
Site Regulatory Status:	Notification
Latitude:	33.8388
Longitude:	-117.85567
Is Archived:	Yes
Operator:	R J Noble Company
Started On:	Not reported
Contact Name:	Not reported
Contact Title:	Not reported
Contact Email:	Not reported
Contact Phone:	(714) 637-1550
Street Address:	PO Box 620
Operator City:	Orange
Operator State:	CA
Operator Zip:	92856

Owner:

SWIS Number:	30-AB-0393
Owner:	Del Rio LLC
Owner Address:	2392 Morse Ave
Owner City:	Irvine
Owner State:	CA
Owner Zip:	92614

R J. NOBLE COMPANY (Continued) **U002096284**

Site Name:	Del Rio IDEFO
Site Operational Status:	Closed
Site Type:	Disposal Only
Site Regulatory Status:	Notification
Latitude:	33.8388
Longitude:	-117.85567
Is Archived:	Yes
Started On:	Not reported
Contact Name:	Not reported
Contact Title:	Not reported
Contact Email:	Not reported
Contact Phone:	(949) 777-4000

Waste:

SWIS Number:	30-AB-0393
Site Name:	Del Rio IDEFO
Activity:	Inert Debris Engineered Fill Operation
Waste Type:	Construction/demolition
Site Is Archived:	Yes
Site Operational Status:	Closed
Site Regulatory Status:	Notification
Site Type:	Disposal Only
Point of Contact:	Megan Emslander
Activity Is Archived:	Yes
Activity Operational Status:	Closed
Activity Regulatory Status:	Notification
Activity Category:	Disposal
Activity Classification:	Solid Waste Operation

SWIS Number:	30-AB-0393
Site Name:	Del Rio IDEFO
Activity:	Inert Debris Engineered Fill Operation
Waste Type:	Inert
Site Is Archived:	Yes
Site Operational Status:	Closed
Site Regulatory Status:	Notification
Site Type:	Disposal Only
Point of Contact:	Megan Emslander
Activity Is Archived:	Yes
Activity Operational Status:	Closed
Activity Regulatory Status:	Notification
Activity Category:	Disposal
Activity Classification:	Solid Waste Operation

CA FID UST:

Facility ID:	30002964
Regulated By:	UTNKA
Regulated ID:	Not reported
Cortese Code:	Not reported
SIC Code:	Not reported
Facility Phone:	7146371550
Mail To:	Not reported
Mailing Address:	15505 LINCOLN
Mailing Address 2:	Not reported
Mailing City,St,Zip:	ORANGE 92666

R J. NOBLE COMPANY (Continued) **U002096284**

Contact: Not reported
Contact Phone: Not reported
DUNs Number: Not reported
NPDES Number: Not reported
EPA ID: Not reported
Comments: Not reported
Status: Active

Orange Co. Ind Site:
Name: R J NOBLE
Address: 15505 E LINCOLN AVE
City,State,Zip: ORANGE, CA 92865
Case ID: 05IC007
Record ID: RO0003354
Current Status: CLOSED
Closure Type: Transferred to OCUST Program
Released Chemical: FUEL WASTE
Closed Date: 9/9/2005
File Location: Not reported

EMI:
Name: R J NOBLE COMPANY
Address: 15505 E LINCOLN AVE
City,State,Zip: ORANGE, CA 92666
Year: 1990
County Code: 30
Air Basin: SC
Facility ID: 19167
Air District Name: SC
SIC Code: 2951
Air District Name: SOUTH COAST AQMD
Community Health Air Pollution Info System: Not reported
Consolidated Emission Reporting Rule: Not reported
Total Organic Hydrocarbon Gases Tons/Yr: 2
Reactive Organic Gases Tons/Yr: 1
Carbon Monoxide Emissions Tons/Yr: 5
NOX - Oxides of Nitrogen Tons/Yr: 23
SOX - Oxides of Sulphur Tons/Yr: 1
Particulate Matter Tons/Yr: 8
Part. Matter 10 Micrometers and Smllr Tons/Yr: 3

Name: R J NOBLE COMPANY
Address: 15505 E LINCOLN AV
City,State,Zip: ORANGE, CA 92666
Year: 1995
County Code: 30
Air Basin: SC
Facility ID: 19167
Air District Name: SC
SIC Code: 2951
Air District Name: SOUTH COAST AQMD
Community Health Air Pollution Info System: Not reported
Consolidated Emission Reporting Rule: Not reported
Total Organic Hydrocarbon Gases Tons/Yr: 1
Reactive Organic Gases Tons/Yr: 0
Carbon Monoxide Emissions Tons/Yr: 1

R J. NOBLE COMPANY (Continued) **U002096284**

NOX - Oxides of Nitrogen Tons/Yr:	5
SOX - Oxides of Sulphur Tons/Yr:	0
Particulate Matter Tons/Yr:	0
Part. Matter 10 Micrometers and Smllr Tons/Yr:	0

Name:	R J NOBLE COMPANY
Address:	15505 E LINCOLN AVE
City,State,Zip:	ORANGE, CA 92666
Year:	1996
County Code:	30
Air Basin:	SC
Facility ID:	19167
Air District Name:	SC
SIC Code:	2951
Air District Name:	SOUTH COAST AQMD
Community Health Air Pollution Info System:	Not reported
Consolidated Emission Reporting Rule:	Not reported
Total Organic Hydrocarbon Gases Tons/Yr:	1
Reactive Organic Gases Tons/Yr:	0
Carbon Monoxide Emissions Tons/Yr:	3
NOX - Oxides of Nitrogen Tons/Yr:	9
SOX - Oxides of Sulphur Tons/Yr:	0
Particulate Matter Tons/Yr:	1
Part. Matter 10 Micrometers and Smllr Tons/Yr:	1

Name:	R J NOBLE COMPANY
Address:	15505 E LINCOLN AV
City,State,Zip:	ORANGE, CA 92666
Year:	1997
County Code:	30
Air Basin:	SC
Facility ID:	19167
Air District Name:	SC
SIC Code:	2951
Air District Name:	SOUTH COAST AQMD
Community Health Air Pollution Info System:	Not reported
Consolidated Emission Reporting Rule:	Not reported
Total Organic Hydrocarbon Gases Tons/Yr:	1
Reactive Organic Gases Tons/Yr:	0
Carbon Monoxide Emissions Tons/Yr:	1
NOX - Oxides of Nitrogen Tons/Yr:	5
SOX - Oxides of Sulphur Tons/Yr:	0
Particulate Matter Tons/Yr:	1
Part. Matter 10 Micrometers and Smllr Tons/Yr:	0

Name:	R J NOBLE COMPANY
Address:	15505 E LINCOLN AV
City,State,Zip:	ORANGE, CA 92666
Year:	1998
County Code:	30
Air Basin:	SC
Facility ID:	19167
Air District Name:	SC
SIC Code:	2951
Air District Name:	SOUTH COAST AQMD
Community Health Air Pollution Info System:	Not reported
Consolidated Emission Reporting Rule:	Not reported

R J. NOBLE COMPANY (Continued) **U002096284**

Total Organic Hydrocarbon Gases Tons/Yr:	1
Reactive Organic Gases Tons/Yr:	0
Carbon Monoxide Emissions Tons/Yr:	1
NOX - Oxides of Nitrogen Tons/Yr:	5
SOX - Oxides of Sulphur Tons/Yr:	0
Particulate Matter Tons/Yr:	1
Part. Matter 10 Micrometers and Smllr Tons/Yr:	0

Name:	R J NOBLE COMPANY
Address:	15505 E LINCOLN AV
City,State,Zip:	ORANGE, CA 92666
Year:	1999
County Code:	30
Air Basin:	SC
Facility ID:	19167
Air District Name:	SC
SIC Code:	2951
Air District Name:	SOUTH COAST AQMD
Community Health Air Pollution Info System:	Not reported
Consolidated Emission Reporting Rule:	Not reported
Total Organic Hydrocarbon Gases Tons/Yr:	1
Reactive Organic Gases Tons/Yr:	0
Carbon Monoxide Emissions Tons/Yr:	1
NOX - Oxides of Nitrogen Tons/Yr:	5
SOX - Oxides of Sulphur Tons/Yr:	0
Particulate Matter Tons/Yr:	1
Part. Matter 10 Micrometers and Smllr Tons/Yr:	0

Name:	R J NOBLE COMPANY
Address:	15505 E LINCOLN AV
City,State,Zip:	ORANGE, CA 92666
Year:	2000
County Code:	30
Air Basin:	SC
Facility ID:	19167
Air District Name:	SC
SIC Code:	2951
Air District Name:	SOUTH COAST AQMD
Community Health Air Pollution Info System:	Not reported
Consolidated Emission Reporting Rule:	Not reported
Total Organic Hydrocarbon Gases Tons/Yr:	1
Reactive Organic Gases Tons/Yr:	0
Carbon Monoxide Emissions Tons/Yr:	1
NOX - Oxides of Nitrogen Tons/Yr:	5
SOX - Oxides of Sulphur Tons/Yr:	0
Particulate Matter Tons/Yr:	1
Part. Matter 10 Micrometers and Smllr Tons/Yr:	0

Name:	R J NOBLE COMPANY
Address:	15505 E LINCOLN AV
City,State,Zip:	ORANGE, CA 92666
Year:	2001
County Code:	30
Air Basin:	SC
Facility ID:	19167
Air District Name:	SC
SIC Code:	2951

R J. NOBLE COMPANY (Continued) **U002096284**

Air District Name:	SOUTH COAST AQMD
Community Health Air Pollution Info System:	Not reported
Consolidated Emission Reporting Rule:	Not reported
Total Organic Hydrocarbon Gases Tons/Yr:	1
Reactive Organic Gases Tons/Yr:	0
Carbon Monoxide Emissions Tons/Yr:	1
NOX - Oxides of Nitrogen Tons/Yr:	5
SOX - Oxides of Sulphur Tons/Yr:	0
Particulate Matter Tons/Yr:	2
Part. Matter 10 Micrometers and Smllr Tons/Yr:	1

Name:	R J NOBLE COMPANY
Address:	15505 E LINCOLN AVE
City,State,Zip:	ORANGE, CA 92666
Year:	2002
County Code:	30
Air Basin:	SC
Facility ID:	19167
Air District Name:	SC
SIC Code:	1611
Air District Name:	SOUTH COAST AQMD
Community Health Air Pollution Info System:	Not reported
Consolidated Emission Reporting Rule:	Not reported
Total Organic Hydrocarbon Gases Tons/Yr:	5
Reactive Organic Gases Tons/Yr:	5
Carbon Monoxide Emissions Tons/Yr:	2
NOX - Oxides of Nitrogen Tons/Yr:	6
SOX - Oxides of Sulphur Tons/Yr:	0
Particulate Matter Tons/Yr:	4
Part. Matter 10 Micrometers and Smllr Tons/Yr:	3

Name:	R J NOBLE COMPANY
Address:	15505 E LINCOLN AVE
City,State,Zip:	ORANGE, CA 92666
Year:	2003
County Code:	30
Air Basin:	SC
Facility ID:	19167
Air District Name:	SC
SIC Code:	1611
Air District Name:	SOUTH COAST AQMD
Community Health Air Pollution Info System:	Not reported
Consolidated Emission Reporting Rule:	Not reported
Total Organic Hydrocarbon Gases Tons/Yr:	5
Reactive Organic Gases Tons/Yr:	5
Carbon Monoxide Emissions Tons/Yr:	2
NOX - Oxides of Nitrogen Tons/Yr:	6
SOX - Oxides of Sulphur Tons/Yr:	0
Particulate Matter Tons/Yr:	4
Part. Matter 10 Micrometers and Smllr Tons/Yr:	3

Name:	R J NOBLE COMPANY
Address:	15505 E LINCOLN AVE
City,State,Zip:	ORANGE, CA 92666
Year:	2004
County Code:	30
Air Basin:	SC

R J. NOBLE COMPANY (Continued) **U002096284**

Facility ID:	19167
Air District Name:	SC
SIC Code:	1611
Air District Name:	SOUTH COAST AQMD
Community Health Air Pollution Info System:	Not reported
Consolidated Emission Reporting Rule:	Not reported
Total Organic Hydrocarbon Gases Tons/Yr:	5.04244
Reactive Organic Gases Tons/Yr:	4.53
Carbon Monoxide Emissions Tons/Yr:	2.491
NOX - Oxides of Nitrogen Tons/Yr:	6.061
SOX - Oxides of Sulphur Tons/Yr:	0.0438
Particulate Matter Tons/Yr:	4.02903
Part. Matter 10 Micrometers and Smllr Tons/Yr:	2.51

Name:	R J NOBLE COMPANY
Address:	15505 E LINCOLN AVE
City,State,Zip:	ORANGE, CA 92666
Year:	2005
County Code:	30
Air Basin:	SC
Facility ID:	19167
Air District Name:	SC
SIC Code:	1611
Air District Name:	SOUTH COAST AQMD
Community Health Air Pollution Info System:	Not reported
Consolidated Emission Reporting Rule:	Not reported
Total Organic Hydrocarbon Gases Tons/Yr:	1.53480042
Reactive Organic Gases Tons/Yr:	1.34497592816
Carbon Monoxide Emissions Tons/Yr:	74.898
NOX - Oxides of Nitrogen Tons/Yr:	1.46839
SOX - Oxides of Sulphur Tons/Yr:	.0275
Particulate Matter Tons/Yr:	3.35951
Part. Matter 10 Micrometers and Smllr Tons/Yr:	1.55512416

Name:	R J NOBLE COMPANY
Address:	15505 E LINCOLN AVE
City,State,Zip:	ORANGE, CA 92666
Year:	2006
County Code:	30
Air Basin:	SC
Facility ID:	19167
Air District Name:	SC
SIC Code:	1611
Air District Name:	SOUTH COAST AQMD
Community Health Air Pollution Info System:	Not reported
Consolidated Emission Reporting Rule:	Not reported
Total Organic Hydrocarbon Gases Tons/Yr:	1.460044442818024516
Reactive Organic Gases Tons/Yr:	1.122
Carbon Monoxide Emissions Tons/Yr:	13.732
NOX - Oxides of Nitrogen Tons/Yr:	1.35
SOX - Oxides of Sulphur Tons/Yr:	.019
Particulate Matter Tons/Yr:	18.305
Part. Matter 10 Micrometers and Smllr Tons/Yr:	11.153895

Name:	R J NOBLE COMPANY
Address:	15505 E LINCOLN AVE
City,State,Zip:	ORANGE, CA 92666

R J. NOBLE COMPANY (Continued) **U002096284**

Year:	2007
County Code:	30
Air Basin:	SC
Facility ID:	19167
Air District Name:	SC
SIC Code:	1611
Air District Name:	SOUTH COAST AQMD
Community Health Air Pollution Info System:	Not reported
Consolidated Emission Reporting Rule:	Not reported
Total Organic Hydrocarbon Gases Tons/Yr:	1.425399077755728030
Reactive Organic Gases Tons/Yr:	1.122
Carbon Monoxide Emissions Tons/Yr:	13.732
NOX - Oxides of Nitrogen Tons/Yr:	1.35
SOX - Oxides of Sulphur Tons/Yr:	.019
Particulate Matter Tons/Yr:	18.305
Part. Matter 10 Micrometers and Smllr Tons/Yr:	11.153895

Name:	R J NOBLE COMPANY
Address:	15505 E LINCOLN AVE
City,State,Zip:	ORANGE, CA 92865
Year:	2008
County Code:	30
Air Basin:	SC
Facility ID:	19167
Air District Name:	SC
SIC Code:	1611
Air District Name:	SOUTH COAST AQMD
Community Health Air Pollution Info System:	Not reported
Consolidated Emission Reporting Rule:	Not reported
Total Organic Hydrocarbon Gases Tons/Yr:	1.815568972900722709
Reactive Organic Gases Tons/Yr:	1.465095175
Carbon Monoxide Emissions Tons/Yr:	16.33
NOX - Oxides of Nitrogen Tons/Yr:	2.6
SOX - Oxides of Sulphur Tons/Yr:	.020212
Particulate Matter Tons/Yr:	14.0497631737
Part. Matter 10 Micrometers and Smllr Tons/Yr:	7.60542599748

Name:	R J NOBLE COMPANY
Address:	15505 E LINCOLN AV
City,State,Zip:	ORANGE, CA 92665
Year:	2009
County Code:	30
Air Basin:	SC
Facility ID:	19167
Air District Name:	SC
SIC Code:	1611
Air District Name:	SOUTH COAST AQMD
Community Health Air Pollution Info System:	Not reported
Consolidated Emission Reporting Rule:	Not reported
Total Organic Hydrocarbon Gases Tons/Yr:	2.0498827957005301
Reactive Organic Gases Tons/Yr:	1.54616
Carbon Monoxide Emissions Tons/Yr:	23.289999999999999
NOX - Oxides of Nitrogen Tons/Yr:	2.3999999999999999
SOX - Oxides of Sulphur Tons/Yr:	0.030265
Particulate Matter Tons/Yr:	14.189435
Part. Matter 10 Micrometers and Smllr Tons/Yr:	7.6816972899999998

R J. NOBLE COMPANY (Continued) **U002096284**

Name:	R J NOBLE COMPANY
Address:	15505 E LINCOLN AV
City,State,Zip:	ORANGE, CA 92665
Year:	2010
County Code:	30
Air Basin:	SC
Facility ID:	19167
Air District Name:	SC
SIC Code:	1611
Air District Name:	SOUTH COAST AQMD
Community Health Air Pollution Info System:	Not reported
Consolidated Emission Reporting Rule:	Not reported
Total Organic Hydrocarbon Gases Tons/Yr:	2.7933954090109201
Reactive Organic Gases Tons/Yr:	2.1915100000000001
Carbon Monoxide Emissions Tons/Yr:	27.056290000000001
NOX - Oxides of Nitrogen Tons/Yr:	2.6129099999999998
SOX - Oxides of Sulphur Tons/Yr:	3.7220000000000003E-2
Particulate Matter Tons/Yr:	20.4982360415
Part. Matter 10 Micrometers and Smllr Tons/Yr:	11.0962536315

Name:	R J NOBLE COMPANY
Address:	15505 E LINCOLN AV
City,State,Zip:	ORANGE, CA 92665
Year:	2011
County Code:	30
Air Basin:	SC
Facility ID:	19167
Air District Name:	SC
SIC Code:	1611
Air District Name:	SOUTH COAST AQMD
Community Health Air Pollution Info System:	Not reported
Consolidated Emission Reporting Rule:	Not reported
Total Organic Hydrocarbon Gases Tons/Yr:	2.9418265318
Reactive Organic Gases Tons/Yr:	2.31221
Carbon Monoxide Emissions Tons/Yr:	29.77043
NOX - Oxides of Nitrogen Tons/Yr:	3.17165
SOX - Oxides of Sulphur Tons/Yr:	0.04368
Particulate Matter Tons/Yr:	21.22131
Part. Matter 10 Micrometers and Smllr Tons/Yr:	11.49354431

Name:	R J. NOBLE COMPANY
Address:	15505 E LINCOLN AVE
City,State,Zip:	ORANGE, CA 92865
Year:	2012
County Code:	30
Air Basin:	SC
Facility ID:	19167
Air District Name:	SC
SIC Code:	1611
Air District Name:	SOUTH COAST AQMD
Community Health Air Pollution Info System:	Not reported
Consolidated Emission Reporting Rule:	Not reported
Total Organic Hydrocarbon Gases Tons/Yr:	2.9222692014
Reactive Organic Gases Tons/Yr:	2.21589
Carbon Monoxide Emissions Tons/Yr:	33.47163
NOX - Oxides of Nitrogen Tons/Yr:	2.83812
SOX - Oxides of Sulphur Tons/Yr:	0.04867

R J. NOBLE COMPANY (Continued) **U002096284**

Particulate Matter Tons/Yr:	19.02076
Part. Matter 10 Micrometers and Smllr Tons/Yr:	10.30231567

Name:	R J. NOBLE COMPANY
Address:	15505 E LINCOLN AVE
City,State,Zip:	ORANGE, CA 92865
Year:	2013
County Code:	30
Air Basin:	SC
Facility ID:	19167
Air District Name:	SC
SIC Code:	2951
Air District Name:	SOUTH COAST AQMD
Community Health Air Pollution Info System:	Not reported
Consolidated Emission Reporting Rule:	Not reported
Total Organic Hydrocarbon Gases Tons/Yr:	3.4631919591
Reactive Organic Gases Tons/Yr:	2.61452
Carbon Monoxide Emissions Tons/Yr:	39.59547
NOX - Oxides of Nitrogen Tons/Yr:	3.41584
SOX - Oxides of Sulphur Tons/Yr:	0.05493
Particulate Matter Tons/Yr:	22.745450009
Part. Matter 10 Micrometers and Smllr Tons/Yr:	12.317398609

Name:	R J. NOBLE COMPANY
Address:	15505 E LINCOLN AVE
City,State,Zip:	ORANGE, CA 92865
Year:	2014
County Code:	30
Air Basin:	SC
Facility ID:	19167
Air District Name:	SC
SIC Code:	2951
Air District Name:	SOUTH COAST AQMD
Community Health Air Pollution Info System:	Not reported
Consolidated Emission Reporting Rule:	Not reported
Total Organic Hydrocarbon Gases Tons/Yr:	2.7607200704
Reactive Organic Gases Tons/Yr:	2.71276
Carbon Monoxide Emissions Tons/Yr:	47.87627
NOX - Oxides of Nitrogen Tons/Yr:	2.95387
SOX - Oxides of Sulphur Tons/Yr:	0.05249
Particulate Matter Tons/Yr:	23.90078
Part. Matter 10 Micrometers and Smllr Tons/Yr:	10.54171483

Name:	R J NOBLE COMPANY
Address:	15505 E LINCOLN AVE
City,State,Zip:	ORANGE, CA 92865
Year:	2015
County Code:	30
Air Basin:	SC
Facility ID:	19167
Air District Name:	SC
SIC Code:	1611
Air District Name:	SOUTH COAST AQMD
Community Health Air Pollution Info System:	Not reported
Consolidated Emission Reporting Rule:	Not reported
Total Organic Hydrocarbon Gases Tons/Yr:	3.0234288801
Reactive Organic Gases Tons/Yr:	2.977936995

R J. NOBLE COMPANY (Continued) **U002096284**

Carbon Monoxide Emissions Tons/Yr:	54.47517
NOX - Oxides of Nitrogen Tons/Yr:	4.076425
SOX - Oxides of Sulphur Tons/Yr:	0.0595614
Particulate Matter Tons/Yr:	29.451921955
Part. Matter 10 Micrometers and Smllr Tons/Yr:	14.54180905

Name:	R J. NOBLE COMPANY
Address:	15505 E LINCOLN AVE
City,State,Zip:	ORANGE, CA 92865
Year:	2016
County Code:	30
Air Basin:	SC
Facility ID:	19167
Air District Name:	SC
SIC Code:	2951
Air District Name:	SOUTH COAST AQMD
Community Health Air Pollution Info System:	Not reported
Consolidated Emission Reporting Rule:	Not reported
Total Organic Hydrocarbon Gases Tons/Yr:	3.7456636606
Reactive Organic Gases Tons/Yr:	3.7011611
Carbon Monoxide Emissions Tons/Yr:	53.390752
NOX - Oxides of Nitrogen Tons/Yr:	4.10301
SOX - Oxides of Sulphur Tons/Yr:	0.0525577
Particulate Matter Tons/Yr:	28.1355568
Part. Matter 10 Micrometers and Smllr Tons/Yr:	12.4198185

Name:	R J. NOBLE COMPANY
Address:	15505 E LINCOLN AVE
City,State,Zip:	ORANGE, CA 92865
Year:	2017
County Code:	30
Air Basin:	SC
Facility ID:	19167
Air District Name:	SC
SIC Code:	2951
Air District Name:	SOUTH COAST AQMD
Community Health Air Pollution Info System:	Not reported
Consolidated Emission Reporting Rule:	Not reported
Total Organic Hydrocarbon Gases Tons/Yr:	3.7341986217
Reactive Organic Gases Tons/Yr:	3.6886872
Carbon Monoxide Emissions Tons/Yr:	56.900704
NOX - Oxides of Nitrogen Tons/Yr:	3.29282
SOX - Oxides of Sulphur Tons/Yr:	0.0524383
Particulate Matter Tons/Yr:	27.6085446
Part. Matter 10 Micrometers and Smllr Tons/Yr:	12.18549646

Name:	R J. NOBLE COMPANY
Address:	15505 E LINCOLN AVE
City,State,Zip:	ORANGE, CA 92865
Year:	2018
County Code:	30
Air Basin:	SC
Facility ID:	19167
Air District Name:	SC
SIC Code:	2951
Air District Name:	SOUTH COAST AQMD
Community Health Air Pollution Info System:	Not reported

R J. NOBLE COMPANY (Continued) **U002096284**

Consolidated Emission Reporting Rule:	Not reported
Total Organic Hydrocarbon Gases Tons/Yr:	3.9045273876
Reactive Organic Gases Tons/Yr:	3.858348455
Carbon Monoxide Emissions Tons/Yr:	45.17186345
NOX - Oxides of Nitrogen Tons/Yr:	3.1479034
SOX - Oxides of Sulphur Tons/Yr:	0.06240451
Particulate Matter Tons/Yr:	28.56050204
Part. Matter 10 Micrometers and Smllr Tons/Yr:	12.637405432

Name:	R J. NOBLE COMPANY
Address:	15505 E LINCOLN AVE
City,State,Zip:	ORANGE, CA 92865
Year:	2019
County Code:	30
Air Basin:	SC
Facility ID:	19167
Air District Name:	SC
SIC Code:	1611
Air District Name:	SOUTH COAST AQMD
Community Health Air Pollution Info System:	Not reported
Consolidated Emission Reporting Rule:	Not reported
Total Organic Hydrocarbon Gases Tons/Yr:	3.3697547749
Reactive Organic Gases Tons/Yr:	3.32904571
Carbon Monoxide Emissions Tons/Yr:	38.53062415
NOX - Oxides of Nitrogen Tons/Yr:	2.4700236
SOX - Oxides of Sulphur Tons/Yr:	0.0532201404
Particulate Matter Tons/Yr:	21.71644922
Part. Matter 10 Micrometers and Smllr Tons/Yr:	9.697901777

Name:	R J. NOBLE COMPANY
Address:	15505 E LINCOLN AVE
City,State,Zip:	ORANGE, CA 92865
Year:	2020
County Code:	30
Air Basin:	SC
Facility ID:	19167
Air District Name:	SC
SIC Code:	1611
Air District Name:	SOUTH COAST AQMD
Community Health Air Pollution Info System:	Not reported
Consolidated Emission Reporting Rule:	Not reported
Total Organic Hydrocarbon Gases Tons/Yr:	2.4169626167
Reactive Organic Gases Tons/Yr:	2.3698572
Carbon Monoxide Emissions Tons/Yr:	37.660408
NOX - Oxides of Nitrogen Tons/Yr:	3.46163
SOX - Oxides of Sulphur Tons/Yr:	0.0514634
Particulate Matter Tons/Yr:	40.5314957
Part. Matter 10 Micrometers and Smllr Tons/Yr:	17.392676766

Name:	R J. NOBLE COMPANY
Address:	15505 E LINCOLN AVE
City,State,Zip:	ORANGE, CA 92865
Year:	2021
County Code:	30
Air Basin:	SC
Facility ID:	19167
Air District Name:	SC

R J. NOBLE COMPANY (Continued) **U002096284**

SIC Code:	1611
Air District Name:	SOUTH COAST AQMD
Community Health Air Pollution Info System:	Not reported
Consolidated Emission Reporting Rule:	Not reported
Total Organic Hydrocarbon Gases Tons/Yr:	2.1848163989
Reactive Organic Gases Tons/Yr:	2.149756183
Carbon Monoxide Emissions Tons/Yr:	32.309531128
NOX - Oxides of Nitrogen Tons/Yr:	3.093387894
SOX - Oxides of Sulphur Tons/Yr:	0.044781642
Particulate Matter Tons/Yr:	45.469133033
Part. Matter 10 Micrometers and Smllr Tons/Yr:	20.147322421

Name:	R J. NOBLE COMPANY
Address:	15505 E LINCOLN AVE
City,State,Zip:	ORANGE, CA 92865
Year:	2022
County Code:	30
Air Basin:	SC
Facility ID:	19167
Air District Name:	SC
SIC Code:	1611
Air District Name:	SOUTH COAST AQMD
Community Health Air Pollution Info System:	Not reported
Consolidated Emission Reporting Rule:	Not reported
Total Organic Hydrocarbon Gases Tons/Yr:	5.83959222506951421205260
Reactive Organic Gases Tons/Yr:	5.813708
Carbon Monoxide Emissions Tons/Yr:	24.580504
NOX - Oxides of Nitrogen Tons/Yr:	3.45202
SOX - Oxides of Sulphur Tons/Yr:	0.0336475
Particulate Matter Tons/Yr:	28.9863561
Part. Matter 10 Micrometers and Smllr Tons/Yr:	12.489683915

HWTS:

Name:	MATERIAL TRANSPORT SERVICE
Address:	15505 E LINCOLN AVE
Address 2:	Not reported
City,State,Zip:	ORANGE, CA 92865
EPA ID:	CAL000346227
Inactive Date:	06/30/2021
Create Date:	09/01/2009
Last Act Date:	Not reported
Mailing Name:	Not reported
Mailing Address:	PO BOX 620
Mailing Address 2:	Not reported
Mailing City,State,Zip:	ORANGE, CA 928569020
Owner Name:	MATERIAL TRANSPORT SERVICE
Owner Address:	15505 E LINCOLN AVE
Owner Address 2:	Not reported
Owner City,State,Zip:	ORANGE, CA 928651015
Owner Phone:	Not reported
Owner Fax:	Not reported
Contact Name:	SCOTT FRASER
Contact Address:	15505 E LINCOLN AVE
Contact Address 2:	Not reported
City,State,Zip:	ORANGE, CA 92865
Contact Phone:	Not reported
Contact Fax:	Not reported

R J. NOBLE COMPANY (Continued) **U002096284**

Facility Status: Inactive
Facility Type: PERMANENT
Category: STATE
Latitude: 33.835257
Longitude: -117.86259

NAICS:
EPA ID: CAL000346227
Create Date: 2009-09-01 10:27:39.880
NAICS Code: 81149
NAICS Description: Other Personal and Household Goods Repair and Maintenance
Issued EPA ID Date: 2009-09-01 10:27:39.80300
Inactive Date: Not reported
Facility Name: MATERIAL TRANSPORT SERVICE
Facility Address: 15505 E LINCOLN AVE
Facility Address 2: Not reported
Facility City: ORANGE
Facility County: Not reported
Facility State: CA
Facility Zip: 928651015

HAZNET:
Name: MATERIAL TRANSPORT SERVICE
Address: 15505 E LINCOLN AVE
Address 2: Not reported
City,State,Zip: ORANGE, CA 928569020
Contact: SCOTT FRASER
Telephone: 7146371550
Mailing Name: Not reported
Mailing Address: PO BOX 620

Year: 2018
Gepaid: CAL000346227
TSD EPA ID: CAD982444481
CA Waste Code: 352 - Other organic solids
Disposal Method: H141 - Storage, Bulking, And/Or Transfer Off Site--No Treatment/Reovery (H010-H129) Or (H131-H135)
Tons: 0.40000

Year: 2014
Gepaid: CAL000346227
TSD EPA ID: CAD982444481
CA Waste Code: 352 - Other organic solids
Disposal Method: H141 - Storage, Bulking, And/Or Transfer Off Site--No Treatment/Reovery (H010-H129) Or (H131-H135)
Tons: 0.3

Year: 2013
Gepaid: CAL000346227
TSD EPA ID: CAD982444481
CA Waste Code: 352 - Other organic solids
Disposal Method: H141 - Storage, Bulking, And/Or Transfer Off Site--No Treatment/Reovery (H010-H129) Or (H131-H135)
Tons: 0.1

R J. NOBLE COMPANY (Continued) **U002096284**

Additional Information:

Year:	2014
Gen EPA ID:	CAL000346227
Shipment Date:	20140924
Creation Date:	11/13/2014 22:15:11
Receipt Date:	20141001
Manifest ID:	011321231JJK
Trans EPA ID:	CAR000130864
Trans Name:	ALEXIS ENVIRONMENTAL CO INC
Trans 2 EPA ID:	Not reported
Trans 2 Name:	Not reported
TSDF EPA ID:	CAD982444481
Trans Name:	FILTER RECYCLING
TSDF Alt EPA ID:	Not reported
TSDF Alt Name:	Not reported
Waste Code Description:	352 - Other organic solids
RCRA Code:	Not reported
Meth Code:	H141 - Storage, Bulking, And/Or Transfer Off Site--No Treatment/Reovery (H010-H129) Or (H131-H135)
Quantity Tons:	0.2
Waste Quantity:	400
Quantity Unit:	P
Additional Code 1:	Not reported
Additional Code 2:	Not reported
Additional Code 3:	Not reported
Additional Code 4:	Not reported
Additional Code 5:	Not reported
Shipment Date:	20140728
Creation Date:	9/23/2014 22:15:24
Receipt Date:	20140731
Manifest ID:	011321290JJK
Trans EPA ID:	CAR000130864
Trans Name:	ALEXIS ENVIRONMENTAL CO INC
Trans 2 EPA ID:	Not reported
Trans 2 Name:	Not reported
TSDF EPA ID:	CAD982444481
Trans Name:	FILTER RECYCLING
TSDF Alt EPA ID:	Not reported
TSDF Alt Name:	Not reported
Waste Code Description:	352 - Other organic solids
RCRA Code:	Not reported
Meth Code:	H141 - Storage, Bulking, And/Or Transfer Off Site--No Treatment/Reovery (H010-H129) Or (H131-H135)
Quantity Tons:	0.1
Waste Quantity:	200
Quantity Unit:	P
Additional Code 1:	Not reported
Additional Code 2:	Not reported
Additional Code 3:	Not reported
Additional Code 4:	Not reported
Additional Code 5:	Not reported

Additional Information:

Year:	2013

R J. NOBLE COMPANY (Continued) **U002096284**

Gen EPA ID:	CAL000346227
Shipment Date:	20130826
Creation Date:	10/30/2013 22:15:08
Receipt Date:	20130904
Manifest ID:	009373797JJK
Trans EPA ID:	CAR000130864
Trans Name:	ALEXIS ENVIRONMENTAL CO INC
Trans 2 EPA ID:	Not reported
Trans 2 Name:	Not reported
TSDF EPA ID:	CAD982444481
Trans Name:	FILTER RECYCLING
TSDF Alt EPA ID:	Not reported
TSDF Alt Name:	Not reported
Waste Code Description:	352 - Other organic solids
RCRA Code:	Not reported
Meth Code:	H141 - Storage, Bulking, And/Or Transfer Off Site--No Treatment/Reovery (H010-H129) Or (H131-H135)
Quantity Tons:	0.1
Waste Quantity:	200
Quantity Unit:	P
Additional Code 1:	Not reported
Additional Code 2:	Not reported
Additional Code 3:	Not reported
Additional Code 4:	Not reported
Additional Code 5:	Not reported

NPDES:

Name:	RJ NOBLE CO
Address:	15505 E LINCOLN AVE
City,State,Zip:	ORANGE, CA 92865
Facility Status:	Not reported
NPDES Number:	Not reported
Region:	Not reported
Agency Number:	Not reported
Regulatory Measure ID:	Not reported
Place ID:	Not reported
Order Number:	Not reported
WDID:	8 30I002062
Regulatory Measure Type:	Industrial
Program Type:	Not reported
Adoption Date Of Regulatory Measure:	Not reported
Effective Date Of Regulatory Measure:	Not reported
Termination Date Of Regulatory Measure:	Not reported
Expiration Date Of Regulatory Measure:	Not reported
Discharge Address:	Not reported
Discharge Name:	Not reported
Discharge City:	Not reported
Discharge State:	Not reported
Discharge Zip:	Not reported
Status:	Active
Status Date:	03/30/1992
Operator Name:	RJ Noble Co
Operator Address:	15505 E Lincoln Ave
Operator City:	Orange
Operator State:	California
Operator Zip:	92865

R J. NOBLE COMPANY (Continued) **U002096284**

NPDES as of 03/2018:

NPDES Number:	CAS000001
Status:	Active
Agency Number:	0
Region:	8
Regulatory Measure ID:	208246
Order Number:	97-03-DWQ
Regulatory Measure Type:	Enrollee
Place ID:	Not reported
WDID:	8 30I002062
Program Type:	Industrial
Adoption Date Of Regulatory Measure:	Not reported
Effective Date Of Regulatory Measure:	03/30/1992
Expiration Date Of Regulatory Measure:	Not reported
Termination Date Of Regulatory Measure:	Not reported
Discharge Name:	RJ Noble Co
Discharge Address:	15505 E Lincoln Ave
Discharge City:	Orange
Discharge State:	California
Discharge Zip:	92865
Received Date:	Not reported
Processed Date:	Not reported
Status:	Not reported
Status Date:	Not reported
Place Size:	Not reported
Place Size Unit:	Not reported
Contact:	Not reported
Contact Title:	Not reported
Contact Phone:	Not reported
Contact Phone Ext:	Not reported
Contact Email:	Not reported
Operator Name:	Not reported
Operator Address:	Not reported
Operator City:	Not reported
Operator State:	Not reported
Operator Zip:	Not reported
Operator Contact:	Not reported
Operator Contact Title:	Not reported
Operator Contact Phone:	Not reported
Operator Contact Phone Ext:	Not reported
Operator Contact Email:	Not reported
Operator Type:	Not reported
Developer:	Not reported
Developer Address:	Not reported
Developer City:	Not reported
Developer State:	Not reported
Developer Zip:	Not reported
Developer Contact:	Not reported
Developer Contact Title:	Not reported
Constype Linear Utility Ind:	Not reported
Emergency Phone:	Not reported
Emergency Phone Ext:	Not reported
Constype Above Ground Ind:	Not reported
Constype Below Ground Ind:	Not reported
Constype Cable Line Ind:	Not reported
Constype Comm Line Ind:	Not reported
Constype Commertial Ind:	Not reported

R J. NOBLE COMPANY (Continued) **U002096284**

Constype Electrical Line Ind:	Not reported
Constype Gas Line Ind:	Not reported
Constype Industrial Ind:	Not reported
Constype Other Description:	Not reported
Constype Other Ind:	Not reported
Constype Recons Ind:	Not reported
Constype Residential Ind:	Not reported
Constype Transport Ind:	Not reported
Constype Utility Description:	Not reported
Constype Utility Ind:	Not reported
Constype Water Sewer Ind:	Not reported
Dir Discharge Uswater Ind:	Not reported
Receiving Water Name:	Not reported
Certifier:	Not reported
Certifier Title:	Not reported
Certification Date:	Not reported
Primary Sic:	Not reported
Secondary Sic:	Not reported
Tertiary Sic:	Not reported
NPDES Number:	Not reported
Status:	Not reported
Agency Number:	Not reported
Region:	8
Regulatory Measure ID:	208246
Order Number:	Not reported
Regulatory Measure Type:	Industrial
Place ID:	Not reported
WDID:	8 30I002062
Program Type:	Not reported
Adoption Date Of Regulatory Measure:	Not reported
Effective Date Of Regulatory Measure:	Not reported
Expiration Date Of Regulatory Measure:	Not reported
Termination Date Of Regulatory Measure:	Not reported
Discharge Name:	Not reported
Discharge Address:	Not reported
Discharge City:	Not reported
Discharge State:	Not reported
Discharge Zip:	Not reported
Received Date:	05/09/2008
Processed Date:	03/30/1992
Status:	Active
Status Date:	03/30/1992
Place Size:	97
Place Size Unit:	Acres
Contact:	Scott Fraser
Contact Title:	Operations Manager
Contact Phone:	714-637-1550
Contact Phone Ext:	340
Contact Email:	scottfraser@rjnoblecompany.com
Operator Name:	RJ Noble Co
Operator Address:	15505 E Lincoln Ave
Operator City:	Orange
Operator State:	California
Operator Zip:	92865
Operator Contact:	Scott Fraser
Operator Contact Title:	Not reported

R J. NOBLE COMPANY (Continued) **U002096284**

Operator Contact Phone:	714-637-1550
Operator Contact Phone Ext:	Not reported
Operator Contact Email:	scottfraser@rjnoblecompany.com
Operator Type:	Private Business
Developer:	Not reported
Developer Address:	Not reported
Developer City:	Not reported
Developer State:	California
Developer Zip:	Not reported
Developer Contact:	Not reported
Developer Contact Title:	Not reported
Constype Linear Utility Ind:	Not reported
Emergency Phone:	714-637-1550
Emergency Phone Ext:	Not reported
Constype Above Ground Ind:	Not reported
Constype Below Ground Ind:	Not reported
Constype Cable Line Ind:	Not reported
Constype Comm Line Ind:	Not reported
Constype Commertial Ind:	Not reported
Constype Electrical Line Ind:	Not reported
Constype Gas Line Ind:	Not reported
Constype Industrial Ind:	Not reported
Constype Other Description:	Not reported
Constype Other Ind:	Not reported
Constype Recons Ind:	Not reported
Constype Residential Ind:	Not reported
Constype Transport Ind:	Not reported
Constype Utility Description:	Not reported
Constype Utility Ind:	Not reported
Constype Water Sewer Ind:	Not reported
Dir Discharge Uswater Ind:	N
Receiving Water Name:	Santa Ana River
Certifier:	Scott Fraser
Certifier Title:	Operations Manager
Certification Date:	30-JUN-15
Primary Sic:	2951-Asphalt Paving Mixtures and Blocks
Secondary Sic:	Not reported
Tertiary Sic:	Not reported

Name:	STRENGTH TRANSPORTATION MANAGEMENT INC.
Address:	15505 E LINCOLN AVENUE
City,State,Zip:	ORANGE, CA 92865
Facility Status:	Not reported
NPDES Number:	Not reported
Region:	Not reported
Agency Number:	Not reported
Regulatory Measure ID:	Not reported
Place ID:	Not reported
Order Number:	Not reported
WDID:	8 30IN607652
Regulatory Measure Type:	Industrial
Program Type:	Not reported
Adoption Date Of Regulatory Measure:	Not reported
Effective Date Of Regulatory Measure:	Not reported
Termination Date Of Regulatory Measure:	Not reported
Expiration Date Of Regulatory Measure:	Not reported

R J. NOBLE COMPANY (Continued) **U002096284**

Discharge Address:	Not reported
Discharge Name:	Not reported
Discharge City:	Not reported
Discharge State:	Not reported
Discharge Zip:	Not reported
Status:	No Action Required
Status Date:	02/06/2024
Operator Name:	Strength Transportation Management Inc.
Operator Address:	15505 E Lincoln Avenue
Operator City:	Orange
Operator State:	California
Operator Zip:	92865

Name:	MATERIAL TRANSPORT SERVICES
Address:	15505 E LINCOLN AVENUE
City,State,Zip:	ORANGE, CA 92865
Facility Status:	Not reported
NPDES Number:	Not reported
Region:	Not reported
Agency Number:	Not reported
Regulatory Measure ID:	Not reported
Place ID:	Not reported
Order Number:	Not reported
WDID:	8 30IN607521
Regulatory Measure Type:	Industrial
Program Type:	Not reported
Adoption Date Of Regulatory Measure:	Not reported
Effective Date Of Regulatory Measure:	Not reported
Termination Date Of Regulatory Measure:	Not reported
Expiration Date Of Regulatory Measure:	Not reported
Discharge Address:	Not reported
Discharge Name:	Not reported
Discharge City:	Not reported
Discharge State:	Not reported
Discharge Zip:	Not reported
Status:	No Action Required
Status Date:	02/01/2024
Operator Name:	unknown
Operator Address:	15505 E Lincoln Avenue
Operator City:	Orange
Operator State:	California
Operator Zip:	92865

Name:	RJ NOBLE CO
Address:	15505 E LINCOLN AVE
City,State,Zip:	ORANGE, CA 92865
Facility Status:	Active
NPDES Number:	CAS000001
Region:	8
Agency Number:	0
Regulatory Measure ID:	208246
Place ID:	Not reported
Order Number:	97-03-DWQ
WDID:	8 30I002062
Regulatory Measure Type:	Enrollee
Program Type:	Industrial
Adoption Date Of Regulatory Measure:	Not reported

R J. NOBLE COMPANY (Continued) **U002096284**

Effective Date Of Regulatory Measure:	03/30/1992
Termination Date Of Regulatory Measure:	Not reported
Expiration Date Of Regulatory Measure:	Not reported
Discharge Address:	15505 E Lincoln Ave
Discharge Name:	RJ Noble Co
Discharge City:	Orange
Discharge State:	California
Discharge Zip:	92865
Status:	Not reported
Status Date:	Not reported
Operator Name:	Not reported
Operator Address:	Not reported
Operator City:	Not reported
Operator State:	Not reported
Operator Zip:	Not reported

NPDES as of 03/2018:

NPDES Number:	CAS000001
Status:	Active
Agency Number:	0
Region:	8
Regulatory Measure ID:	208246
Order Number:	97-03-DWQ
Regulatory Measure Type:	Enrollee
Place ID:	Not reported
WDID:	8 30I002062
Program Type:	Industrial
Adoption Date Of Regulatory Measure:	Not reported
Effective Date Of Regulatory Measure:	03/30/1992
Expiration Date Of Regulatory Measure:	Not reported
Termination Date Of Regulatory Measure:	Not reported
Discharge Name:	RJ Noble Co
Discharge Address:	15505 E Lincoln Ave
Discharge City:	Orange
Discharge State:	California
Discharge Zip:	92865
Received Date:	Not reported
Processed Date:	Not reported
Status:	Not reported
Status Date:	Not reported
Place Size:	Not reported
Place Size Unit:	Not reported
Contact:	Not reported
Contact Title:	Not reported
Contact Phone:	Not reported
Contact Phone Ext:	Not reported
Contact Email:	Not reported
Operator Name:	Not reported
Operator Address:	Not reported
Operator City:	Not reported
Operator State:	Not reported
Operator Zip:	Not reported
Operator Contact:	Not reported
Operator Contact Title:	Not reported
Operator Contact Phone:	Not reported
Operator Contact Phone Ext:	Not reported
Operator Contact Email:	Not reported
Operator Type:	Not reported

R J. NOBLE COMPANY (Continued) **U002096284**

Developer:	Not reported
Developer Address:	Not reported
Developer City:	Not reported
Developer State:	Not reported
Developer Zip:	Not reported
Developer Contact:	Not reported
Developer Contact Title:	Not reported
Constype Linear Utility Ind:	Not reported
Emergency Phone:	Not reported
Emergency Phone Ext:	Not reported
Constype Above Ground Ind:	Not reported
Constype Below Ground Ind:	Not reported
Constype Cable Line Ind:	Not reported
Constype Comm Line Ind:	Not reported
Constype Commertial Ind:	Not reported
Constype Electrical Line Ind:	Not reported
Constype Gas Line Ind:	Not reported
Constype Industrial Ind:	Not reported
Constype Other Description:	Not reported
Constype Other Ind:	Not reported
Constype Recons Ind:	Not reported
Constype Residential Ind:	Not reported
Constype Transport Ind:	Not reported
Constype Utility Description:	Not reported
Constype Utility Ind:	Not reported
Constype Water Sewer Ind:	Not reported
Dir Discharge Uswater Ind:	Not reported
Receiving Water Name:	Not reported
Certifier:	Not reported
Certifier Title:	Not reported
Certification Date:	Not reported
Primary Sic:	Not reported
Secondary Sic:	Not reported
Tertiary Sic:	Not reported
NPDES Number:	Not reported
Status:	Not reported
Agency Number:	Not reported
Region:	8
Regulatory Measure ID:	208246
Order Number:	Not reported
Regulatory Measure Type:	Industrial
Place ID:	Not reported
WDID:	8 30I002062
Program Type:	Not reported
Adoption Date Of Regulatory Measure:	Not reported
Effective Date Of Regulatory Measure:	Not reported
Expiration Date Of Regulatory Measure:	Not reported
Termination Date Of Regulatory Measure:	Not reported
Discharge Name:	Not reported
Discharge Address:	Not reported
Discharge City:	Not reported
Discharge State:	Not reported
Discharge Zip:	Not reported
Received Date:	05/09/2008
Processed Date:	03/30/1992
Status:	Active

R J. NOBLE COMPANY (Continued) **U002096284**

Status Date:	03/30/1992
Place Size:	97
Place Size Unit:	Acres
Contact:	Scott Fraser
Contact Title:	Operations Manager
Contact Phone:	714-637-1550
Contact Phone Ext:	340
Contact Email:	scottfraser@rjnoblecompany.com
Operator Name:	RJ Noble Co
Operator Address:	15505 E Lincoln Ave
Operator City:	Orange
Operator State:	California
Operator Zip:	92865
Operator Contact:	Scott Fraser
Operator Contact Title:	Not reported
Operator Contact Phone:	714-637-1550
Operator Contact Phone Ext:	Not reported
Operator Contact Email:	scottfraser@rjnoblecompany.com
Operator Type:	Private Business
Developer:	Not reported
Developer Address:	Not reported
Developer City:	Not reported
Developer State:	California
Developer Zip:	Not reported
Developer Contact:	Not reported
Developer Contact Title:	Not reported
Constype Linear Utility Ind:	Not reported
Emergency Phone:	714-637-1550
Emergency Phone Ext:	Not reported
Constype Above Ground Ind:	Not reported
Constype Below Ground Ind:	Not reported
Constype Cable Line Ind:	Not reported
Constype Comm Line Ind:	Not reported
Constype Commertial Ind:	Not reported
Constype Electrical Line Ind:	Not reported
Constype Gas Line Ind:	Not reported
Constype Industrial Ind:	Not reported
Constype Other Description:	Not reported
Constype Other Ind:	Not reported
Constype Recons Ind:	Not reported
Constype Residential Ind:	Not reported
Constype Transport Ind:	Not reported
Constype Utility Description:	Not reported
Constype Utility Ind:	Not reported
Constype Water Sewer Ind:	Not reported
Dir Discharge Uswater Ind:	N
Receiving Water Name:	Santa Ana River
Certifier:	Scott Fraser
Certifier Title:	Operations Manager
Certification Date:	30-JUN-15
Primary Sic:	2951-Asphalt Paving Mixtures and Blocks
Secondary Sic:	Not reported
Tertiary Sic:	Not reported

WDS:
Name: ORANGE FACILITY

R J. NOBLE COMPANY (Continued) **U002096284**

Address:	15505 E LINCOLN AVE
City:	ORANGE
Facility ID:	Santa Ana River 30I002062
Facility Type:	Industrial - Facility that treats and/or disposes of liquid or semisolid wastes from any servicing, producing, manufacturing or processing operation of whatever nature, including mining, gravel washing, geothermal operations, air conditioning, ship building and repairing, oil production, storage and disposal operations, water pumping.
Facility Status:	Active - Any facility with a continuous or seasonal discharge that is under Waste Discharge Requirements.
NPDES Number:	CAS000001 The 1st 2 characters designate the state. The remaining 7 are assigned by the Regional Board
Subregion:	8
Facility Telephone:	7146371550
Facility Contact:	JIM GRACE
Agency Name:	R. J. NOBLE CO
Agency Address:	15505 E LINCOLN AVE
Agency City,St,Zip:	ORANGE 92666
Agency Contact:	NORM WRIGHT
Agency Telephone:	7146371550
Agency Type:	Private
SIC Code:	2951
SIC Code 2:	Not reported
Primary Waste Type:	Not reported
Primary Waste:	Not reported
Waste Type2:	Not reported
Waste2:	Not reported
Primary Waste Type:	Not reported
Secondary Waste:	Not reported
Secondary Waste Type:	Not reported
Design Flow:	0
Baseline Flow:	0
Reclamation:	Not reported
POTW:	Not reported
Treat To Water:	Minor Threat to Water Quality. A violation of a regional board order should cause a relatively minor impairment of beneficial uses compared to a major or minor threat. Not: All nurds without a TTWQ will be considered a minor threat to water quality unless coded at a higher Level. A Zero (0) may be used to code those NURDS that are found to represent no threat to water quality.
Complexity:	Category C - Facilities having no waste treatment systems, such as cooling water dischargers or thosewho must comply through best management practices, facilities with passive waste treatment and disposal systems, such as septic systems with subsurface disposal, or dischargers having waste storage systems with land disposal such as dairy waste ponds.

CIWQS:

Name:	Rj Noble Co
Address:	15505 E LINCOLN AVE
City,State,Zip:	ORANGE, CA 92865
Agency:	RJ Noble Co
Agency Address:	15505 E Lincoln Ave, Orange, CA 92865
Place/Project Type:	Industrial - Asphalt Paving Mixtures and Blocks
SIC/NAICS:	2951
Region:	8

R J. NOBLE COMPANY (Continued) **U002096284**

Program:	INDSTW
Regulatory Measure Status:	Active
Regulatory Measure Type:	Storm water industrial
Order Number:	2014-0057-DWQ
WDID:	8 30I002062
NPDES Number:	CAS000001
Adoption Date:	Not reported
Effective Date:	03/30/1992
Termination Date:	Not reported
Expiration/Review Date:	Not reported
Design Flow:	Not reported
Major/Minor:	Not reported
Complexity:	Not reported
TTWQ:	Not reported
Enforcement Actions within 5 years:	1
Violations within 5 years:	1
Latitude:	33.83525
Longitude:	-117.86257

CERS:

Name:	R J NOBLE
Address:	15505 E LINCOLN AVE
City,State,Zip:	ORANGE, CA 92865
Site ID:	858470
CERS ID:	T10000017910
CERS Description:	Cleanup Program Site

Affiliation:

Affiliation Type Desc:	Local Agency Caseworker
Entity Name:	IC SUPERVISOR - ORANGE COUNTY LOP
Entity Title:	Not reported
Affiliation Address:	1241 E. DYER RD., SUITE 120
Affiliation City:	SANTA ANA
Affiliation State:	CA
Affiliation Country:	Not reported
Affiliation Zip:	Not reported
Affiliation Phone:	,

Name:	R. J. NOBLE COMPANY
Address:	15505 EAST LINCOLN AVENUE
City,State,Zip:	ORANGE, CA
Site ID:	929782
CERS ID:	30-AB-0392
CERS Description:	Solid Waste and Recycle Sites

Affiliation:

Affiliation Type Desc:	Legal Operator
Entity Name:	R J Noble Company
Entity Title:	Not reported
Affiliation Address:	PO Box 620
Affiliation City:	Orange
Affiliation State:	CA
Affiliation Country:	Not reported
Affiliation Zip:	92856
Affiliation Phone:	(714) 637-1550,

Affiliation Type Desc:	Legal Owner

R J. NOBLE COMPANY (Continued) **U002096284**

Entity Name: R J Noble Company
Entity Title: Not reported
Affiliation Address: PO Box 620
Affiliation City: Orange
Affiliation State: CA
Affiliation Country: Not reported
Affiliation Zip: 92856
Affiliation Phone: (714) 637-1550,

Name: R.J. NOBLE LANDFILL - CLOSED (INERT)
Address: 15505 E. LINCOLN AVE.
City,State,Zip: ORANGE, CA 92865
Site ID: 907215
CERS ID: L10001160447
CERS Description: Land Disposal Site

Affiliation:
Affiliation Type Desc: Regional Board Caseworker
Entity Name: WILLIAM B. RICE - SANTA ANA RWQCB (REGION 8)
Entity Title: Not reported
Affiliation Address: 3737 MAIN STREET, SUITE 500
Affiliation City: RIVERSIDE
Affiliation State: CA
Affiliation Country: Not reported
Affiliation Zip: Not reported
Affiliation Phone: ,

Name: R J. NOBLE COMPANY
Address: 15505 EAST LINCOLN AVENUE
City,State,Zip: ORANGE, CA 92865-1015
Site ID: 490492
CERS ID: 110008260498
CERS Description: US EPA Air Emission Inventory System (EIS)

Affiliation:
Affiliation Type Desc: Regional Board Caseworker
Entity Name: FRANCIS WALTER
Entity Title: Not reported
Affiliation Address: 672 ELIZABETH STREET
Affiliation City: SANMARCOS
Affiliation State: Not reported
Affiliation Country: Not reported
Affiliation Zip: Not reported
Affiliation Phone: ,

Affiliation Type Desc: Regional Board Caseworker
Entity Name: WILLIAM B RICE SANTA ANA RWQCB REGN 8
Entity Title: Not reported
Affiliation Address: 3737 MAIN STREETNA SUITE 500
Affiliation City: RIVERSIDE
Affiliation State: Not reported
Affiliation Country: Not reported
Affiliation Zip: Not reported
Affiliation Phone: ,

Affiliation Type Desc: Environmental Contact

R J. NOBLE COMPANY (Continued) **U002096284**

Entity Name:	SCOTT FRASER
Entity Title:	Not reported
Affiliation Address:	POBOX 620
Affiliation City:	ORANGE
Affiliation State:	Not reported
Affiliation Country:	Not reported
Affiliation Zip:	Not reported
Affiliation Phone:	,
Affiliation Type Desc:	UST PO Name
Entity Name:	RJ NOBLE
Entity Title:	Not reported
Affiliation Address:	POBOX 620
Affiliation City:	ORANGE
Affiliation State:	Not reported
Affiliation Country:	Not reported
Affiliation Zip:	Not reported
Affiliation Phone:	,
Affiliation Type Desc:	Environmental Contact
Entity Name:	JIM GRACE
Entity Title:	Not reported
Affiliation Address:	15505 E LINCOLN AVE
Affiliation City:	ORANGE
Affiliation State:	CA
Affiliation Country:	Not reported
Affiliation Zip:	Not reported
Affiliation Phone:	,
Affiliation Type Desc:	Local Agency Caseworker
Entity Name:	SHYAMALA KALYANASUNDARAM ORNG CNTY LOP
Entity Title:	Not reported
Affiliation Address:	1241 E DYER ROAD SUITE 120
Affiliation City:	SANTAANA
Affiliation State:	Not reported
Affiliation Country:	Not reported
Affiliation Zip:	Not reported
Affiliation Phone:	,
Affiliation Type Desc:	Property Owner
Entity Name:	RJ NOBLE
Entity Title:	Not reported
Affiliation Address:	POBOX 620
Affiliation City:	ORANGE
Affiliation State:	Not reported
Affiliation Country:	Not reported
Affiliation Zip:	Not reported
Affiliation Phone:	,

Name:	DEL RIO IDEFO
Address:	15505 EAST LINCOLN AVENUE
City,State,Zip:	ORANGE, CA
Site ID:	928130
CERS ID:	30-AB-0393
CERS Description:	Solid Waste and Recycle Sites

R J. NOBLE COMPANY (Continued) **U002096284**

Affiliation:

Affiliation Type Desc:	Legal Operator
Entity Name:	R J Noble Company
Entity Title:	Not reported
Affiliation Address:	PO Box 620
Affiliation City:	Orange
Affiliation State:	CA
Affiliation Country:	Not reported
Affiliation Zip:	92856
Affiliation Phone:	(714) 637-1550,

Affiliation Type Desc:	Legal Owner
Entity Name:	Del Rio LLC
Entity Title:	Not reported
Affiliation Address:	2392 Morse Ave
Affiliation City:	Irvine
Affiliation State:	CA
Affiliation Country:	Not reported
Affiliation Zip:	92614
Affiliation Phone:	(949) 777-4000,

Name:	RJ NOBLE CO
Address:	15505 E LINCOLN AVE
City,State,Zip:	ORANGE, CA 92865
Site ID:	541009
CERS ID:	246134
CERS Description:	Industrial Facility Storm Water

Violations:

Site ID:	541009
Site Name:	RJ Noble Co
Violation Date:	07-01-2001
Citation:	2014-0057-DWQ - Industrial General Permit
Violation Description:	SW - Deficient Report
Violation Notes:	Lab reports not included in annual report.
Violation Division:	Water Boards
Violation Program:	INDSTW
Violation Source:	SMARTS,

Site ID:	541009
Site Name:	RJ Noble Co
Violation Date:	10-06-2022
Citation:	2014-0057-DWQ - Industrial General Permit
Violation Description:	SW - Deficient BMP Implementation
Violation Notes:	Failure to Comply with the Industrial General Permit. Read the Notice of Violation for details.
Violation Division:	Water Boards
Violation Program:	INDSTW
Violation Source:	SMARTS,

Site ID:	541009
Site Name:	RJ Noble Co
Violation Date:	02-19-2002
Citation:	2014-0057-DWQ - Industrial General Permit
Violation Description:	SW - Deficient Report
Violation Notes:	The 2001-2002 Annual Report is missing lab reports

R J. NOBLE COMPANY (Continued) **U002096284**

Violation Division: Water Boards
Violation Program: INDSTW
Violation Source: SMARTS,

Site ID: 541009
Site Name: RJ Noble Co
Violation Date: 01-16-2002
Citation: 2014-0057-DWQ - Industrial General Permit
Violation Description: SW - Deficient BMP Implementation
Violation Notes: Stored equipment which had been leaking could cause contaminiation. Inadequate BMPs on asphalt pad. Buckets observed w/out adequate BMPs. MTS facitlity had no BMPs. No BMPs in fuel area to prevent storm water pollution.
Violation Division: Water Boards
Violation Program: INDSTW
Violation Source: SMARTS,

Site ID: 541009
Site Name: RJ Noble Co
Violation Date: 08-21-2017
Citation: 2014-0057-DWQ - Industrial General Permit
Violation Description: SWPPP
Violation Notes: SWPPP needs to be updated to include a pollution prevention team, new BMPs implemented on site, and site map to include the new BMPs.
Violation Division: Water Boards
Violation Program: INDSTW
Violation Source: SMARTS,

Site ID: 541009
Site Name: RJ Noble Co
Violation Date: 01-15-2015
Citation: 2014-0057-DWQ - Industrial General Permit
Violation Description: SW - Deficient Report
Violation Notes: Deficient 2013-2014 Annual Report
Violation Division: Water Boards
Violation Program: INDSTW
Violation Source: SMARTS,

Evaluation:
Eval General Type: Compliance Evaluation Inspection
Eval Date: 01-16-2002
Violations Found: No
Eval Type: Industrial Storm Water Compliance Evaluation
Eval Notes: Inspection notes too long (see attachment).
Eval Division: Water Boards
Eval Program: INDSTW
Eval Source: SMARTS,

Eval General Type: Compliance Evaluation Inspection
Eval Date: 08-21-2017
Violations Found: Yes
Eval Type: Industrial Storm Water Compliance Evaluation
Eval Notes: Regional Board staff conducted a compliance inspection of the above facility on August 21, 2017. The SWPPP was reviewed and needs to be updated to include a pollution prevention team. The SWPPP also needs to include the new BMPs implemented on site and update the site map to include these new BMPs. A site walk was conducted and no violations

R J. NOBLE COMPANY (Continued) **U002096284**

were observed.
Eval Division: Water Boards
Eval Program: INDSTW
Eval Source: SMARTS,

Enforcement Action:
Site ID: 541009
Site Name: RJ Noble Co
Site Address: 15505 E LINCOLN AVE
Site City: ORANGE
Site Zip: 92865
Enf Action Date: 08-24-2017
Enf Action Type: Industrial Storm Water Enforcement
Enf Action Description: Industrial Storm Water Enforcement
Enf Action Notes: SWPPP needs to be updated to include a pollution prevention team, new BMPs implemented on site, and site map to include the new BMPs.
Enf Action Division: Water Boards
Enf Action Program: INDSTW
Enf Action Source: SMARTS,

Site ID: 541009
Site Name: RJ Noble Co
Site Address: 15505 E LINCOLN AVE
Site City: ORANGE
Site Zip: 92865
Enf Action Date: 01-05-2023
Enf Action Type: Notice of Violation
Enf Action Description: Notice of Violation
Enf Action Notes: Failure to comply with Industrial General Permit. See attached NOV for details.
Enf Action Division: Water Boards
Enf Action Program: INDSTW
Enf Action Source: SMARTS,

Site ID: 541009
Site Name: RJ Noble Co
Site Address: 15505 E LINCOLN AVE
Site City: ORANGE
Site Zip: 92865
Enf Action Date: 01-15-2015
Enf Action Type: Staff Enforcement Letter
Enf Action Description: Staff Enforcement Letter
Enf Action Notes: 2013-2014 Annual Report requires revision
Enf Action Division: Water Boards
Enf Action Program: INDSTW
Enf Action Source: SMARTS,

Site ID: 541009
Site Name: RJ Noble Co
Site Address: 15505 E LINCOLN AVE
Site City: ORANGE
Site Zip: 92865
Enf Action Date: 02-19-2002
Enf Action Type: Staff Enforcement Letter
Enf Action Description: Staff Enforcement Letter
Enf Action Notes: Lab reports not included with annual report.
Enf Action Division: Water Boards

R J. NOBLE COMPANY (Continued) **U002096284**

Enf Action Program: INDSTW
Enf Action Source: SMARTS,

Site ID: 541009
Site Name: RJ Noble Co
Site Address: 15505 E LINCOLN AVE
Site City: ORANGE
Site Zip: 92865
Enf Action Date: 02-08-2002
Enf Action Type: Staff Enforcement Letter
Enf Action Description: Staff Enforcement Letter
Enf Action Notes: Stored equipment which had been leaking could cause contaminiation. Inadequate BMPs on asphalt pad. Buckets observed w/out adequate BMPs. MTS facitlity had no BMPs. No BMPs in fuel area to prevent storm water pollution.
Enf Action Division: Water Boards
Enf Action Program: INDSTW
Enf Action Source: SMARTS,

Affiliation:
Affiliation Type Desc: Owner/Operator
Entity Name: RJ Noble Co
Entity Title: Operator
Affiliation Address: 15505 E Lincoln Ave
Affiliation City: Orange
Affiliation State: CA
Affiliation Country: Not reported
Affiliation Zip: 92865
Affiliation Phone: ,

Name: R J NOBLE
Address: 15505 E LINCOLN AVE
City,State,Zip: ORANGE, CA 92865
Site ID: 858470
CERS ID: T10000017901
CERS Description: Cleanup Program Site

Affiliation:
Affiliation Type Desc: Local Agency Caseworker
Entity Name: IC SUPERVISOR - ORANGE COUNTY LOP
Entity Title: Not reported
Affiliation Address: 1241 E. DYER RD., SUITE 120
Affiliation City: SANTA ANA
Affiliation State: CA
Affiliation Country: Not reported
Affiliation Zip: Not reported
Affiliation Phone: ,

Y124 **R J NOBLE** **CA LUST** **S122221946**
North **15505 E LINCOLN AVE** **N/A**
1/4-1/2 **ORANGE, CA 92865**
0.445 mi.
2348 ft. **Site 3 of 5 in cluster Y**

Relative: ORANGE CO. LUST:
Lower
Actual: Name: R J NOBLE
171 ft. Address: 15505 E LINCOLN AVE
City,State,Zip: ORANGE, CA 92865
Region: ORANGE
Facility Id: 03UT003
Current Status: CLOSED
Type of Closure: Closure certification issued
Released Substance: FUEL WASTE
Date Closed: 09/09/2005
File Location: Local Agency

Y125 **R J NOBLE CO** **CA LUST** **S106800134**
North **15505 LINCOLN** **N/A**
1/4-1/2 **ORANGE, CA 92666**
0.445 mi.
2348 ft. **Site 4 of 5 in cluster Y**

Relative: LUST:
Lower
Actual: Name: R J NOBLE CO
171 ft. Address: 15505 LINCOLN
City,State,Zip: ORANGE, CA 92666
Lead Agency: ORANGE COUNTY LOP
Case Type: LUST Cleanup Site

Geo Track:
Global Id: T0605952533
Latitude: 33.835252
Longitude: -117.862571
Status: Completed - Case Closed
Status Date: 04/30/1990
Case Worker: Not reported
RB Case Number: 083001409T
Local Agency: Not reported
File Location: Local Agency
Local Case Number: 89UT177
Potential Media Affect: Soil
Potential Contaminants of Concern: Gasoline
EPA Region: 9
Coordinate Source: Google Geocode
Quantity Released Gallons: 0
Begin Date: 10/13/1989
Leak Reported Date: 10/13/1989
How Discovered: Tank Closure
How Discovered Description: Not reported
Discharge Source: Not reported
Discharge Cause: Not reported
Stop Method: Close and Remove Tank
Stop Description: Not reported
No Further Action Date: 04/30/1990
CA Water Watershed Name: Santa Ana River - Lower Santa Ana River - East Coastal Plain (801.11)
Dwr Groundwater Subbasin Name: Coastal Plain Of Orange County (8-001)
Disadvantaged Community: Not reported
CA Enviroscreen 3 Score: 31-35%

R J NOBLE CO (Continued) **S106800134**

CA Enviroscreen 4 Score: 35-40%
Military DOD Site: No
Facility Project Subtype: Not reported
RWQCB Region: SANTA ANA RWQCB (REGION 8)
Claim Number: Not reported
Claim Status: Not reported
Site History: Not reported

LUST:
Global Id: T0605952533
Contact Type: Regional Board Caseworker
Contact Name: JESSICA LAW
Organization Name: SANTA ANA RWQCB (REGION 8)
Address: 3737 Main Street, Suite 500
City: RIVERSIDE
Email: jessica.law@waterboards.ca.gov
Phone Number: 9517824381

LUST:
Global Id: T0605952533
Action Type: Other
Date: 10/13/1989
Action: Leak Discovery

Global Id: T0605952533
Action Type: Other
Date: 10/13/1989
Action: Leak Reported

LUST:
Global Id: T0605952533
Status: Open - Case Begin Date
Status Date: 10/13/1989

Global Id: T0605952533
Status: Completed - Case Closed
Status Date: 04/30/1990

Y126 **RJ NOBLE** **CA LUST** **S106117697**
North **15505 LINCOLN AVE E** **N/A**
1/4-1/2 **ORANGE, CA 92865**
0.445 mi.
2348 ft. **Site 5 of 5 in cluster Y**

Relative: LUST REG 8:
Lower
Name: RJ NOBLE
Actual: Address: 15505 LINCOLN AVE E
171 ft. City: ORANGE
Region: 8
County: Orange
Regional Board: Santa Ana Region
Facility Status: Preliminary site assessment underway
Case Number: Not reported
Local Case Num: 03UT003
Case Type: Soil only
Substance: Diesel

RJ NOBLE (Continued) **S106117697**

Qty Leaked:	0
Abate Method:	Not reported
Cross Street:	Not reported
Enf Type:	SEL
Funding:	Not reported
How Discovered:	SA
How Stopped:	Remove Contents
Leak Cause:	Unknown
Leak Source:	Unknown
Global ID:	T0605917839
How Stopped Date:	9/9/9999
Enter Date:	Not reported
Date Confirmation of Leak Began:	Not reported
Date Preliminary Assessment Began:	5/28/2003
Discover Date:	1/1/1965
Enforcement Date:	Not reported
Close Date:	Not reported
Date Prelim Assessment Workplan Submitted:	1/24/2003
Date Pollution Characterization Began:	Not reported
Date Remediation Plan Submitted:	Not reported
Date Remedial Action Underway:	Not reported
Date Post Remedial Action Monitoring:	Not reported
Enter Date:	Not reported
GW Qualifies:	Not reported
Soil Qualifies:	Not reported
Operator:	Not reported
Facility Contact:	Not reported
Interim:	Not reported
Oversite Program:	LUST
Latitude:	0
Longitude:	0
MTBE Date:	Not reported
Max MTBE GW:	Not reported
MTBE Concentration:	0
Max MTBE Soil:	Not reported
MTBE Fuel:	0
MTBE Tested:	Not Required to be Tested.
MTBE Class:	*
Staff:	NOM
Staff Initials:	KC
Lead Agency:	Local Agency
Local Agency:	30000L
Hydr Basin #:	Not reported
Beneficial:	MUN
Priority:	Not reported
Cleanup Fund Id:	Not reported
Work Suspended:	Not reported

Summary: Not reported

127
NW
1/4-1/2
0.455 mi.
2400 ft.

ANAHEIM CITY-SPARKS & MCCLELLA
SW SANTA ANA RIVER & LINCOLN
, CA

CA WMUDS/SWAT

S103442607
N/A

Relative:
Higher

Actual:
204 ft.

WMUDS/SWAT:

Edit Date:	Not reported
Complexity:	Not reported
Primary Waste:	Not reported
Primary Waste Type:	Not reported
Secondary Waste:	Not reported
Secondary Waste Type:	Not reported
Base Meridian:	Not reported
NPID:	Not reported
Tonnage:	0
Regional Board ID:	Not reported
Municipal Solid Waste:	False
Superorder:	False
Open To Public:	False
Waste List:	False
Agency Type:	Not reported
Agency Name:	CITY OF ANAHEIM
Agency Department:	Not reported
Agency Address:	Not reported
Agency City,St,Zip:	Not reported
Agency Contact:	Not reported
Agency Telephone:	Not reported
Land Owner Name:	Not reported
Land Owner Address:	Not reported
Land Owner City,St,Zip:	CA
Land Owner Contact:	Not reported
Land Owner Phone:	Not reported
Region:	8
Facility Type:	Not reported
Facility Description:	Not reported
Facility Telephone:	Not reported
SWAT Facility Name:	Not reported
Primary SIC:	Not reported
Secondary SIC:	Not reported
Comments:	Not reported
Last Facility Editors:	Not reported
Waste Discharge System:	False
Solid Waste Assessment Test Program:	True
Toxic Pits Cleanup Act Program:	False
Resource Conservation Recovery Act:	False
Department of Defence:	False
Solid Waste Assessment Test Program:	CITY OF ANAHEIM
Threat to Water Quality:	Not reported
Sub Chapter 15:	False
Regional Board Project Officer:	MA
Number of WMUDS at Facility:	1
Section Range:	Not reported
RCRA Facility:	Not reported
Waste Discharge Requirements:	Not reported
Self-Monitoring Rept. Frequency:	Not reported
Waste Discharge System ID:	8 300031NUR
Solid Waste Information ID:	Not reported

Z128 **VAN DOREN RUBBER CO INC** **CA ENVIROSTOR** **S103980190**
SSW **2095 BATAVIA** **CA EMI** **N/A**
1/4-1/2 **ORANGE, CA 92665**
0.481 mi.
2540 ft. **Site 1 of 2 in cluster Z**

Relative: **Lower**

Actual: **192 ft.**

ENVIROSTOR:

Name:	VAN DOREN RUBBER CO, INC.
Address:	2095 NORTH BATAVIA
City,State,Zip:	ORANGE, CA 92667
Facility ID:	30340167
Status:	Refer: Other Agency
Status Date:	06/01/1995
Site Code:	Not reported
Site Type:	Historical
Site Type Detailed:	* Historical
Acres:	Not reported
NPL:	NO
Regulatory Agencies:	NONE SPECIFIED
Lead Agency:	NONE SPECIFIED
Program Manager:	Not reported
Supervisor:	* Mmonroy
Division Branch:	Cleanup Cypress
Assembly:	68
Senate:	34
Special Program:	* CERC2
Restricted Use:	NO
Site Mgmt Req:	NONE SPECIFIED
Funding:	Not reported
Latitude:	33.81722
Longitude:	-117.8619
APN:	NONE SPECIFIED
Past Use:	NONE SPECIFIED
Potential COC:	* HYDROCARBON SOLVENTS * Metals - Other Inorganic Solid Waste * OXYGENATED SOLVENTS * CONTAMINATED SOIL * ALKALINE SOLUTION 2<PH<12.5, WITH METALS Lead Nickel
Confirmed COC:	NONE SPECIFIED
Potential Description:	NONE SPECIFIED
Alias Name:	MARLEY HEAT TRANSFER COMPANY, THE
Alias Type:	Alternate Name
Alias Name:	VAN DOREN RUBBER COMPANY
Alias Type:	Alternate Name
Alias Name:	CAD982360646
Alias Type:	EPA Identification Number
Alias Name:	30340167
Alias Type:	Envirostor ID Number

Completed Info:

Completed Area Name:	PROJECT WIDE
Completed Sub Area Name:	Not reported
Completed Document Type:	* Discovery
Completed Date:	06/23/1982
Comments:	FACILITY IDENTIFIED ID DURING A FIELD CHECK IN ORANGE.
Completed Area Name:	PROJECT WIDE
Completed Sub Area Name:	Not reported
Completed Document Type:	Site Screening
Completed Date:	05/02/1995
Comments:	File review indicates that the site is a generator. County of Orange Health Care Agency issued an order to cleanup the site in December

VAN DOREN RUBBER CO INC (Continued) **S103980190**

11, 1984.

Completed Area Name: PROJECT WIDE
Completed Sub Area Name: Not reported
Completed Document Type: Preliminary Assessment Report
Completed Date: 05/09/1988
Comments: PRELIM ASSESS DONE PRESENCE OF METALLIC DUST AT REAR OF FAC
UNAUTHORIZED DISPOSAL OF WST TO SOIL

Completed Area Name: PROJECT WIDE
Completed Sub Area Name: Not reported
Completed Document Type: Site Screening
Completed Date: 09/12/1986
Comments: SITE SCREENING DONE RATIONALE FOR PA: VACANT VACILITY WITH ABANDONED DRUMS. ADDITIONAL RESEARCH REQ TO DETERMINE TYPES OF CHEMICALS USED

Completed Area Name: PROJECT WIDE
Completed Sub Area Name: Not reported
Completed Document Type: Site Screening
Completed Date: 06/01/1995
Comments: File review indicates that the site is a generator. County of Orange Health Care Agency issued an Order to clean up the site on 12/11/84. NFA for DTSC.

Future Area Name: Not reported
Future Sub Area Name: Not reported
Future Document Type: Not reported
Future Due Date: Not reported
Schedule Area Name: Not reported
Schedule Sub Area Name: Not reported
Schedule Document Type: Not reported
Schedule Due Date: Not reported
Schedule Revised Date: Not reported

EMI:

Name:	VAN DOREN RUBBER CO INC
Address:	2095 BATAVIA
City,State,Zip:	ORANGE, CA 926650000
Year:	1987
County Code:	30
Air Basin:	SC
Facility ID:	42972
Air District Name:	SC
SIC Code:	306
Air District Name:	SOUTH COAST AQMD
Community Health Air Pollution Info System:	Not reported
Consolidated Emission Reporting Rule:	Not reported
Total Organic Hydrocarbon Gases Tons/Yr:	122
Reactive Organic Gases Tons/Yr:	111
Carbon Monoxide Emissions Tons/Yr:	0
NOX - Oxides of Nitrogen Tons/Yr:	2
SOX - Oxides of Sulphur Tons/Yr:	0
Particulate Matter Tons/Yr:	0
Part. Matter 10 Micrometers and Smllr Tons/Yr:	0

Z129 **MARLEY HEAT TRANSFER** **SEMS-ARCHIVE** **1015732899**
SSW **2095 N BATAVIA ST** **RCRA-SQG** **CAD982360646**
1/4-1/2 **ORANGE, CA 92667** **CA HWTS**
0.481 mi. **CA HAZNET**
2540 ft. **Site 2 of 2 in cluster Z**

Relative:
Lower

Actual:
192 ft.

SEMS Archive:

Site ID:	0903202
EPA ID:	CAD982360646
Name:	MARLEY HEAT TRANSFER
Address:	2095 N BATAVIA ST
Address 2:	Not reported
City,State,Zip:	ORANGE, CA 92667
Cong District:	39
FIPS Code:	06059
FF:	N
NPL:	Not on the NPL
Non NPL Status:	NFRAP-Site does not qualify for the NPL based on existing information

SEMS Archive Detail:

Region:	09
Site ID:	0903202
EPA ID:	CAD982360646
Site Name:	MARLEY HEAT TRANSFER
NPL:	N
FF:	N
OU:	00
Action Code:	PA
Action Name:	PA
SEQ:	1
Start Date:	Not reported
Finish Date:	1988-11-10 05:00:00
Qual:	N
Current Action Lead:	St Perf

Region:	09
Site ID:	0903202
EPA ID:	CAD982360646
Site Name:	MARLEY HEAT TRANSFER
NPL:	N
FF:	N
OU:	00
Action Code:	DS
Action Name:	DISCVRY
SEQ:	1
Start Date:	1987-12-01 05:00:00
Finish Date:	1987-12-01 05:00:00
Qual:	Not reported
Current Action Lead:	St Perf

Region:	09
Site ID:	0903202
EPA ID:	CAD982360646
Site Name:	MARLEY HEAT TRANSFER
NPL:	N
FF:	N
OU:	00
Action Code:	VS
Action Name:	ARCH SITE
SEQ:	1

MARLEY HEAT TRANSFER (Continued) **1015732899**

Start Date:	Not reported
Finish Date:	1988-11-10 05:00:00
Qual:	Not reported
Current Action Lead:	EPA Perf In-Hse

RCRA Listings:

Date Form Received by Agency:		19920630
Handler Name:		Vans Inc
Handler Address:		2095 Batavia St
Handler City,State,Zip:		ORANGE, CA 92865
EPA ID:		CAD982360646
Contact Name:		WILLIAM HUANG
Contact Address:		2095 BATAVIA ST
Contact City,State,Zip:		ORANGE, CA 92665-3101
Contact Telephone:		714-974-7414
Contact Fax:		Not reported
Contact Email:		Not reported
Contact Title:		Not reported
EPA Region:		09
Land Type:		Private
Federal Waste Generator Description:		Small Quantity Generator
Non-Notifier:		Not reported
Biennial Report Cycle:		Not reported
Accessibility:		Not reported
Active Site Indicator:		Handler Activities
State District Owner:		Ca
State District:		4R
Mailing Address:		2095 BATAVIA ST
Mailing City,State,Zip:		ORANGE, CA 92865
Owner Name:	Vans Inc	
Owner Type:		Private
Operator Name:	Not reported	
Operator Type:		Not reported
Short-Term Generator Activity:		No
Importer Activity:		No
Mixed Waste Generator:		No
Transporter Activity:		No
Transfer Facility Activity:		No
Recycler Activity with Storage:		No
Small Quantity On-Site Burner Exemption:		No
Smelting Melting and Refining Furnace Exemption:		No
Underground Injection Control:		No
Off-Site Waste Receipt:		No
Universal Waste Indicator:		No
Universal Waste Destination Facility:		No
Federal Universal Waste:		No
Active Site State-Reg Handler:		---
Federal Facility Indicator:		Not reported
Hazardous Secondary Material Indicator:		N
Sub-Part K Indicator:		Not reported
2018 GPRA Permit Baseline:		Not on the Baseline
2018 GPRA Renewals Baseline:		Not on the Baseline
202 GPRA Corrective Action Baseline:		No
Subject to Corrective Action Universe:		No
Non-TSDFs Where RCRA CA has Been Imposed Universe:		No
Corrective Action Priority Ranking:		No NCAPS ranking

MARLEY HEAT TRANSFER (Continued) **1015732899**

Environmental Control Indicator:	No
Institutional Control Indicator:	No
Human Exposure Controls Indicator:	N/A
Groundwater Controls Indicator:	N/A
Significant Non-Complier Universe:	No
Unaddressed Significant Non-Complier Universe:	No
Addressed Significant Non-Complier Universe:	No
Significant Non-Complier With a Compliance Schedule Universe:	No
Financial Assurance Required:	Not reported
Handler Date of Last Change:	20020627
Recognized Trader-Importer:	No
Recognized Trader-Exporter:	No
Importer of Spent Lead Acid Batteries:	No
Exporter of Spent Lead Acid Batteries:	No
Recycler Activity Without Storage:	No
Manifest Broker:	No
Sub-Part P Indicator:	No

Handler - Owner Operator:

Owner/Operator Indicator:	Owner
Owner/Operator Name: VANS INC	
Legal Status:	Private
Date Became Current:	Not reported
Date Ended Current:	Not reported
Owner/Operator Address:	2095 BATAVIA ST
Owner/Operator City,State,Zip:	ORANGE, CA 92665-3101
Owner/Operator Telephone:	714-974-7414
Owner/Operator Telephone Ext:	Not reported
Owner/Operator Fax:	Not reported
Owner/Operator Email:	Not reported

Historic Generators:

Receive Date:	19920630
Handler Name: VANS INC	
Federal Waste Generator Description:	Small Quantity Generator
State District Owner:	Ca
Large Quantity Handler of Universal Waste:	No
Recognized Trader Importer:	No
Recognized Trader Exporter:	No
Spent Lead Acid Battery Importer:	No
Spent Lead Acid Battery Exporter:	No
Current Record:	Yes
Non Storage Recycler Activity:	Not reported
Electronic Manifest Broker:	Not reported

List of NAICS Codes and Descriptions:

NAICS Code:	316211
NAICS Description:	Rubber And Plastics Footwear Manufacturing
NAICS Code:	326299
NAICS Description:	All Other Rubber Product Manufacturing

Facility Has Received Notices of Violations:

Violations:	No Violations Found

MARLEY HEAT TRANSFER (Continued) **1015732899**

Evaluation Action Summary:
Evaluations: No Evaluations Found

HWTS:
Name: VANS INC
Address: 2095 BATAVIA ST
Address 2: Not reported
City,State,Zip: ORANGE, CA 92665
EPA ID: CAD982360646
Inactive Date: 06/30/1998
Create Date: 06/30/1992
Last Act Date: Not reported
Mailing Name: Not reported
Mailing Address: 2095 BATAVIA ST
Mailing Address 2: Not reported
Mailing City,State,Zip: ORANGE, CA 926650000
Owner Name: VANS INC
Owner Address: 2095 BATAVIA ST
Owner Address 2: Not reported
Owner City,State,Zip: ORANGE, CA 926650000
Owner Phone: Not reported
Owner Fax: Not reported
Contact Name: DEACT PER VQ96-RK
Contact Address: UNDERLIVERABLE PER 98VQ/DJ
Contact Address 2: Not reported
City,State,Zip: ORANGE, CA 926650000
Contact Phone: Not reported
Contact Fax: Not reported
Facility Status: Inactive
Facility Type: PERMANENT
Category: FEDERAL
Latitude: 33.81709
Longitude: -117.861876

HAZNET:
Name: VANS INC
Address: 2095 BATAVIA ST
Address 2: Not reported
City,State,Zip: ORANGE, CA 926650000
Contact: DEACT PER VQ96-RK
Telephone: 7149747414
Mailing Name: Not reported
Mailing Address: 2095 BATAVIA ST

Year: 1997
Gepaid: CAD982360646
TSD EPA ID: CAD000088252
CA Waste Code: 331 - Off-specification, aged or surplus organics
Disposal Method: H01 - Transfer Station
Tons: 0.2805

Year: 1997
Gepaid: CAD982360646
TSD EPA ID: CAD000088252
CA Waste Code: 181 - Other inorganic solid waste

MARLEY HEAT TRANSFER (Continued) **1015732899**

Disposal Method: H01 - Transfer Station
Tons: 0.2293

Year: 1997
Gepaid: CAD982360646
TSD EPA ID: CAD000088252
CA Waste Code: 491 - Unspecified sludge waste
Disposal Method: H01 - Transfer Station
Tons: 0.0208

Year: 1997
Gepaid: CAD982360646
TSD EPA ID: CAD089446710
CA Waste Code: 133 - Aqueous solution with total organic residues 10 percent or more
Disposal Method: H01 - Transfer Station
Tons: 0.2293

Year: 1997
Gepaid: CAD982360646
TSD EPA ID: CAD982444481
CA Waste Code: 221 - Waste oil and mixed oil
Disposal Method: H01 - Transfer Station
Tons: 0.35

Year: 1997
Gepaid: CAD982360646
TSD EPA ID: CAD000088252
CA Waste Code: 122 - Alkaline solution without metals pH >= 12.5
Disposal Method: H01 - Transfer Station
Tons: 0.0208

Year: 1997
Gepaid: CAD982360646
TSD EPA ID: CAD000088252
CA Waste Code: 221 - Waste oil and mixed oil
Disposal Method: H01 - Transfer Station
Tons: 0.209

Year: 1997
Gepaid: CAD982360646
TSD EPA ID: CAD982444481
CA Waste Code: 181 - Other inorganic solid waste
Disposal Method: H01 - Transfer Station
Tons: 0.15

Year: 1997
Gepaid: CAD982360646
TSD EPA ID: CAD982444481
CA Waste Code: 181 - Other inorganic solid waste
Disposal Method: R01 - Recycler
Tons: 0.05

Year: 1997
Gepaid: CAD982360646
TSD EPA ID: CAT080013352
CA Waste Code: 221 - Waste oil and mixed oil
Disposal Method: R01 - Recycler

MARLEY HEAT TRANSFER (Continued) **1015732899**

Tons: 0.209

Click this hyperlink while viewing on your computer to access
30 additional CA HAZNET: record(s) in the EDR Site Report.

Additional Information:

Year:	1997
Gen EPA ID:	CAD982360646
Shipment Date:	19970529
Creation Date:	12/4/1997 0:00:00
Receipt Date:	19970603
Manifest ID:	96363012
Trans EPA ID:	CAD980585293
Trans Name:	Not reported
Trans 2 EPA ID:	Not reported
Trans 2 Name:	Not reported
TSDF EPA ID:	CAD089446710
Trans Name:	Not reported
TSDF Alt EPA ID:	CAD089446710
TSDF Alt Name:	Not reported
Waste Code Description:	133 - Aqueous solution with 10% or more total organic residues
RCRA Code:	Not reported
Meth Code:	H01 - Transfer Station
Quantity Tons:	0.2293
Waste Quantity:	55
Quantity Unit:	G
Additional Code 1:	Not reported
Additional Code 2:	Not reported
Additional Code 3:	Not reported
Additional Code 4:	Not reported
Additional Code 5:	Not reported
Shipment Date:	19970529
Creation Date:	7/17/1997 0:00:00
Receipt Date:	19970604
Manifest ID:	96363013
Trans EPA ID:	CAD980585293
Trans Name:	Not reported
Trans 2 EPA ID:	Not reported
Trans 2 Name:	Not reported
TSDF EPA ID:	CAD000088252
Trans Name:	Not reported
TSDF Alt EPA ID:	Not reported
TSDF Alt Name:	Not reported
Waste Code Description:	331 - Off-specification, aged, or surplus organics
RCRA Code:	Not reported
Meth Code:	H01 - Transfer Station
Quantity Tons:	0.1815
Waste Quantity:	55
Quantity Unit:	G
Additional Code 1:	Not reported
Additional Code 2:	Not reported
Additional Code 3:	Not reported
Additional Code 4:	Not reported
Additional Code 5:	Not reported

MARLEY HEAT TRANSFER (Continued) **1015732899**

Shipment Date:	19970529
Creation Date:	7/17/1997 0:00:00
Receipt Date:	19970604
Manifest ID:	96363013
Trans EPA ID:	CAD980585293
Trans Name:	Not reported
Trans 2 EPA ID:	Not reported
Trans 2 Name:	Not reported
TSDF EPA ID:	CAD000088252
Trans Name:	Not reported
TSDF Alt EPA ID:	Not reported
TSDF Alt Name:	Not reported
Waste Code Description:	221 - Waste oil and mixed oil
RCRA Code:	Not reported
Meth Code:	H01 - Transfer Station
Quantity Tons:	0.209
Waste Quantity:	55
Quantity Unit:	G
Additional Code 1:	Not reported
Additional Code 2:	Not reported
Additional Code 3:	Not reported
Additional Code 4:	Not reported
Additional Code 5:	Not reported

Shipment Date:	19970529
Creation Date:	7/17/1997 0:00:00
Receipt Date:	19970604
Manifest ID:	96363013
Trans EPA ID:	CAD980585293
Trans Name:	Not reported
Trans 2 EPA ID:	Not reported
Trans 2 Name:	Not reported
TSDF EPA ID:	CAD000088252
Trans Name:	Not reported
TSDF Alt EPA ID:	Not reported
TSDF Alt Name:	Not reported
Waste Code Description:	181 - Other inorganic solid waste Organics
RCRA Code:	Not reported
Meth Code:	H01 - Transfer Station
Quantity Tons:	0.2293
Waste Quantity:	55
Quantity Unit:	G
Additional Code 1:	Not reported
Additional Code 2:	Not reported
Additional Code 3:	Not reported
Additional Code 4:	Not reported
Additional Code 5:	Not reported

Shipment Date:	19970529
Creation Date:	7/17/1997 0:00:00
Receipt Date:	19970604
Manifest ID:	96363014
Trans EPA ID:	CAD980585293
Trans Name:	Not reported
Trans 2 EPA ID:	Not reported
Trans 2 Name:	Not reported
TSDF EPA ID:	CAD000088252

MARLEY HEAT TRANSFER (Continued) **1015732899**

Trans Name:	Not reported
TSDF Alt EPA ID:	Not reported
TSDF Alt Name:	Not reported
Waste Code Description:	491 - Unspecified sludge waste
RCRA Code:	Not reported
Meth Code:	H01 - Transfer Station
Quantity Tons:	0.0208
Waste Quantity:	5
Quantity Unit:	G
Additional Code 1:	Not reported
Additional Code 2:	Not reported
Additional Code 3:	Not reported
Additional Code 4:	Not reported
Additional Code 5:	Not reported

Shipment Date:	19970529
Creation Date:	12/4/1997 0:00:00
Receipt Date:	19970605
Manifest ID:	96363021
Trans EPA ID:	CAD980585293
Trans Name:	Not reported
Trans 2 EPA ID:	Not reported
Trans 2 Name:	Not reported
TSDF EPA ID:	CAD982444481
Trans Name:	Not reported
TSDF Alt EPA ID:	CAD982444481
TSDF Alt Name:	Not reported
Waste Code Description:	181 - Other inorganic solid waste Organics
RCRA Code:	Not reported
Meth Code:	R01 - Recycler
Quantity Tons:	0.05
Waste Quantity:	100
Quantity Unit:	P
Additional Code 1:	Not reported
Additional Code 2:	Not reported
Additional Code 3:	Not reported
Additional Code 4:	Not reported
Additional Code 5:	Not reported

Shipment Date:	19970529
Creation Date:	7/17/1997 0:00:00
Receipt Date:	19970604
Manifest ID:	96363016
Trans EPA ID:	CAD980585293
Trans Name:	Not reported
Trans 2 EPA ID:	Not reported
Trans 2 Name:	Not reported
TSDF EPA ID:	CAD000088252
Trans Name:	Not reported
TSDF Alt EPA ID:	Not reported
TSDF Alt Name:	Not reported
Waste Code Description:	122 - Alkaline solution without metals (pH > 12.5
RCRA Code:	D002
Meth Code:	H01 - Transfer Station
Quantity Tons:	0.0208
Waste Quantity:	5
Quantity Unit:	G

MARLEY HEAT TRANSFER (Continued) **1015732899**

Additional Code 1:	Not reported
Additional Code 2:	Not reported
Additional Code 3:	Not reported
Additional Code 4:	Not reported
Additional Code 5:	Not reported
Shipment Date:	19970529
Creation Date:	12/4/1997 0:00:00
Receipt Date:	19970605
Manifest ID:	96363017
Trans EPA ID:	CAD980585293
Trans Name:	Not reported
Trans 2 EPA ID:	Not reported
Trans 2 Name:	Not reported
TSDF EPA ID:	CAD982444481
Trans Name:	Not reported
TSDF Alt EPA ID:	CAD982444481
TSDF Alt Name:	Not reported
Waste Code Description:	221 - Waste oil and mixed oil
RCRA Code:	Not reported
Meth Code:	H01 - Transfer Station
Quantity Tons:	0.35
Waste Quantity:	700
Quantity Unit:	P
Additional Code 1:	Not reported
Additional Code 2:	Not reported
Additional Code 3:	Not reported
Additional Code 4:	Not reported
Additional Code 5:	Not reported
Shipment Date:	19970529
Creation Date:	12/4/1997 0:00:00
Receipt Date:	19970605
Manifest ID:	96363017
Trans EPA ID:	CAD980585293
Trans Name:	Not reported
Trans 2 EPA ID:	Not reported
Trans 2 Name:	Not reported
TSDF EPA ID:	CAD982444481
Trans Name:	Not reported
TSDF Alt EPA ID:	CAD982444481
TSDF Alt Name:	Not reported
Waste Code Description:	181 - Other inorganic solid waste Organics
RCRA Code:	Not reported
Meth Code:	H01 - Transfer Station
Quantity Tons:	0.15
Waste Quantity:	300
Quantity Unit:	P
Additional Code 1:	Not reported
Additional Code 2:	Not reported
Additional Code 3:	Not reported
Additional Code 4:	Not reported
Additional Code 5:	Not reported
Shipment Date:	19970529
Creation Date:	12/4/1997 0:00:00
Receipt Date:	19970602

MARLEY HEAT TRANSFER (Continued) **1015732899**

Manifest ID:	96363020
Trans EPA ID:	CAD980585293
Trans Name:	Not reported
Trans 2 EPA ID:	CAD028277036
Trans 2 Name:	Not reported
TSDF EPA ID:	CAT080013352
Trans Name:	Not reported
TSDF Alt EPA ID:	CAT080013352
TSDF Alt Name:	Not reported
Waste Code Description:	221 - Waste oil and mixed oil
RCRA Code:	Not reported
Meth Code:	R01 - Recycler
Quantity Tons:	0.209
Waste Quantity:	55
Quantity Unit:	G
Additional Code 1:	Not reported
Additional Code 2:	Not reported
Additional Code 3:	Not reported
Additional Code 4:	Not reported
Additional Code 5:	Not reported

Additional Information:

Year:	1996
Gen EPA ID:	CAD982360646
Shipment Date:	19961030
Creation Date:	5/20/1997 0:00:00
Receipt Date:	19961111
Manifest ID:	96031978
Trans EPA ID:	CAD980585293
Trans Name:	Not reported
Trans 2 EPA ID:	CAD028277036
Trans 2 Name:	Not reported
TSDF EPA ID:	CAT080013352
Trans Name:	Not reported
TSDF Alt EPA ID:	Not reported
TSDF Alt Name:	Not reported
Waste Code Description:	221 - Waste oil and mixed oil
RCRA Code:	Not reported
Meth Code:	R01 - Recycler
Quantity Tons:	0.19
Waste Quantity:	50
Quantity Unit:	G
Additional Code 1:	Not reported
Additional Code 2:	Not reported
Additional Code 3:	Not reported
Additional Code 4:	Not reported
Additional Code 5:	Not reported
Shipment Date:	19960603
Creation Date:	9/12/1997 0:00:00
Receipt Date:	19960614
Manifest ID:	95736726
Trans EPA ID:	CAD980585293
Trans Name:	Not reported
Trans 2 EPA ID:	CAD028277036
Trans 2 Name:	Not reported

MARLEY HEAT TRANSFER (Continued) **1015732899**

TSDF EPA ID:	CAT080031628
Trans Name:	Not reported
TSDF Alt EPA ID:	Not reported
TSDF Alt Name:	Not reported
Waste Code Description:	221 - Waste oil and mixed oil
RCRA Code:	Not reported
Meth Code:	R01 - Recycler
Quantity Tons:	0.209
Waste Quantity:	55
Quantity Unit:	G
Additional Code 1:	Not reported
Additional Code 2:	Not reported
Additional Code 3:	Not reported
Additional Code 4:	Not reported
Additional Code 5:	Not reported

Shipment Date:	19960223
Creation Date:	10/16/1996 0:00:00
Receipt Date:	19960228
Manifest ID:	95738608
Trans EPA ID:	CAD980585293
Trans Name:	Not reported
Trans 2 EPA ID:	Not reported
Trans 2 Name:	Not reported
TSDF EPA ID:	CAD000088252
Trans Name:	Not reported
TSDF Alt EPA ID:	CAD000088252
TSDF Alt Name:	Not reported
Waste Code Description:	331 - Off-specification, aged, or surplus organics
RCRA Code:	D001
Meth Code:	H01 - Transfer Station
Quantity Tons:	0.099
Waste Quantity:	30
Quantity Unit:	G
Additional Code 1:	Not reported
Additional Code 2:	Not reported
Additional Code 3:	Not reported
Additional Code 4:	Not reported
Additional Code 5:	Not reported

Shipment Date:	19960223
Creation Date:	10/10/1996 0:00:00
Receipt Date:	19960229
Manifest ID:	95738609
Trans EPA ID:	CAD980585293
Trans Name:	Not reported
Trans 2 EPA ID:	Not reported
Trans 2 Name:	Not reported
TSDF EPA ID:	CAT080022148
Trans Name:	Not reported
TSDF Alt EPA ID:	CAT080022148
TSDF Alt Name:	Not reported
Waste Code Description:	331 - Off-specification, aged, or surplus organics
RCRA Code:	D001
Meth Code:	H01 - Transfer Station
Quantity Tons:	0.396
Waste Quantity:	120

MARLEY HEAT TRANSFER (Continued) **1015732899**

Quantity Unit:	G
Additional Code 1:	Not reported
Additional Code 2:	Not reported
Additional Code 3:	Not reported
Additional Code 4:	Not reported
Additional Code 5:	Not reported
Shipment Date:	19960223
Creation Date:	10/10/1996 0:00:00
Receipt Date:	19960229
Manifest ID:	95738609
Trans EPA ID:	CAD980585293
Trans Name:	Not reported
Trans 2 EPA ID:	Not reported
Trans 2 Name:	Not reported
TSDF EPA ID:	CAT080022148
Trans Name:	Not reported
TSDF Alt EPA ID:	CAT080022148
TSDF Alt Name:	Not reported
Waste Code Description:	214 - Unspecified solvent mixture
RCRA Code:	D001
Meth Code:	H01 - Transfer Station
Quantity Tons:	0.36
Waste Quantity:	100
Quantity Unit:	G
Additional Code 1:	Not reported
Additional Code 2:	Not reported
Additional Code 3:	Not reported
Additional Code 4:	Not reported
Additional Code 5:	Not reported
Shipment Date:	19960223
Creation Date:	10/10/1996 0:00:00
Receipt Date:	19960229
Manifest ID:	95738609
Trans EPA ID:	CAD980585293
Trans Name:	Not reported
Trans 2 EPA ID:	Not reported
Trans 2 Name:	Not reported
TSDF EPA ID:	CAT080022148
Trans Name:	Not reported
TSDF Alt EPA ID:	CAT080022148
TSDF Alt Name:	Not reported
Waste Code Description:	214 - Unspecified solvent mixture
RCRA Code:	D001
Meth Code:	H01 - Transfer Station
Quantity Tons:	0.18
Waste Quantity:	50
Quantity Unit:	G
Additional Code 1:	Not reported
Additional Code 2:	Not reported
Additional Code 3:	Not reported
Additional Code 4:	Not reported
Additional Code 5:	Not reported
Shipment Date:	19960223
Creation Date:	10/10/1996 0:00:00

MARLEY HEAT TRANSFER (Continued) **1015732899**

Receipt Date:	19960229
Manifest ID:	95738610
Trans EPA ID:	CAD980585293
Trans Name:	Not reported
Trans 2 EPA ID:	Not reported
Trans 2 Name:	Not reported
TSDF EPA ID:	CAT080022148
Trans Name:	Not reported
TSDF Alt EPA ID:	CAT080022148
TSDF Alt Name:	Not reported
Waste Code Description:	291 - Latex waste
RCRA Code:	Not reported
Meth Code:	H01 - Transfer Station
Quantity Tons:	0.6255
Waste Quantity:	150
Quantity Unit:	G
Additional Code 1:	Not reported
Additional Code 2:	Not reported
Additional Code 3:	Not reported
Additional Code 4:	Not reported
Additional Code 5:	Not reported

Shipment Date:	19960223
Creation Date:	10/10/1996 0:00:00
Receipt Date:	19960229
Manifest ID:	95738610
Trans EPA ID:	CAD980585293
Trans Name:	Not reported
Trans 2 EPA ID:	Not reported
Trans 2 Name:	Not reported
TSDF EPA ID:	CAT080022148
Trans Name:	Not reported
TSDF Alt EPA ID:	CAT080022148
TSDF Alt Name:	Not reported
Waste Code Description:	222 - Oil/water separation sludge
RCRA Code:	Not reported
Meth Code:	H01 - Transfer Station
Quantity Tons:	0.6255
Waste Quantity:	150
Quantity Unit:	G
Additional Code 1:	Not reported
Additional Code 2:	Not reported
Additional Code 3:	Not reported
Additional Code 4:	Not reported
Additional Code 5:	Not reported

Shipment Date:	19960223
Creation Date:	10/4/1996 0:00:00
Receipt Date:	19960229
Manifest ID:	95738611
Trans EPA ID:	CAD980585293
Trans Name:	Not reported
Trans 2 EPA ID:	Not reported
Trans 2 Name:	Not reported
TSDF EPA ID:	CAD982444481
Trans Name:	Not reported
TSDF Alt EPA ID:	CAD982444481

MARLEY HEAT TRANSFER (Continued) **1015732899**

TSDF Alt Name:	Not reported
Waste Code Description:	331 - Off-specification, aged, or surplus organics
RCRA Code:	D001
Meth Code:	R01 - Recycler
Quantity Tons:	0.075
Waste Quantity:	150
Quantity Unit:	P
Additional Code 1:	Not reported
Additional Code 2:	Not reported
Additional Code 3:	Not reported
Additional Code 4:	Not reported
Additional Code 5:	Not reported
Shipment Date:	19960223
Creation Date:	10/4/1996 0:00:00
Receipt Date:	19960229
Manifest ID:	95738611
Trans EPA ID:	CAD980585293
Trans Name:	Not reported
Trans 2 EPA ID:	Not reported
Trans 2 Name:	Not reported
TSDF EPA ID:	CAD982444481
Trans Name:	Not reported
TSDF Alt EPA ID:	CAD982444481
TSDF Alt Name:	Not reported
Waste Code Description:	223 - Unspecified oil-containing waste
RCRA Code:	Not reported
Meth Code:	H01 - Transfer Station
Quantity Tons:	1.4
Waste Quantity:	2800
Quantity Unit:	P
Additional Code 1:	Not reported
Additional Code 2:	Not reported
Additional Code 3:	Not reported
Additional Code 4:	Not reported
Additional Code 5:	Not reported

Additional Information:

Year:	1995
Gen EPA ID:	CAD982360646
Shipment Date:	19950801
Creation Date:	4/1/1996 0:00:00
Receipt Date:	19950801
Manifest ID:	95548493
Trans EPA ID:	ILD984908202
Trans Name:	Not reported
Trans 2 EPA ID:	Not reported
Trans 2 Name:	Not reported
TSDF EPA ID:	CAT000613976
Trans Name:	Not reported
TSDF Alt EPA ID:	Not reported
TSDF Alt Name:	Not reported
Waste Code Description:	741 - Liquids with halogenated organic compounds > 1000 mg/l
RCRA Code:	D001
Meth Code:	H01 - Transfer Station
Quantity Tons:	0.1501

MARLEY HEAT TRANSFER (Continued) **1015732899**

Waste Quantity:	36
Quantity Unit:	G
Additional Code 1:	Not reported
Additional Code 2:	Not reported
Additional Code 3:	Not reported
Additional Code 4:	Not reported
Additional Code 5:	Not reported
Shipment Date:	19950614
Creation Date:	4/2/1996 0:00:00
Receipt Date:	19950614
Manifest ID:	93596362
Trans EPA ID:	CAD981434913
Trans Name:	Not reported
Trans 2 EPA ID:	Not reported
Trans 2 Name:	Not reported
TSDF EPA ID:	CAT080013352
Trans Name:	Not reported
TSDF Alt EPA ID:	CAT080013352
TSDF Alt Name:	Not reported
Waste Code Description:	222 - Oil/water separation sludge
RCRA Code:	Not reported
Meth Code:	R01 - Recycler
Quantity Tons:	8.2274
Waste Quantity:	1973
Quantity Unit:	G
Additional Code 1:	Not reported
Additional Code 2:	Not reported
Additional Code 3:	Not reported
Additional Code 4:	Not reported
Additional Code 5:	Not reported
Shipment Date:	19950605
Creation Date:	4/2/1996 0:00:00
Receipt Date:	19950605
Manifest ID:	95417773
Trans EPA ID:	ILD984908202
Trans Name:	Not reported
Trans 2 EPA ID:	Not reported
Trans 2 Name:	Not reported
TSDF EPA ID:	CAT000613976
Trans Name:	Not reported
TSDF Alt EPA ID:	CAT000613976
TSDF Alt Name:	Not reported
Waste Code Description:	741 - Liquids with halogenated organic compounds > 1000 mg/l
RCRA Code:	D001
Meth Code:	H01 - Transfer Station
Quantity Tons:	0.1251
Waste Quantity:	30
Quantity Unit:	G
Additional Code 1:	Not reported
Additional Code 2:	Not reported
Additional Code 3:	Not reported
Additional Code 4:	Not reported
Additional Code 5:	Not reported
Shipment Date:	19950216

MARLEY HEAT TRANSFER (Continued) **1015732899**

Creation Date:	3/29/1996 0:00:00
Receipt Date:	19950216
Manifest ID:	95045356
Trans EPA ID:	ILD984908202
Trans Name:	Not reported
Trans 2 EPA ID:	Not reported
Trans 2 Name:	Not reported
TSDF EPA ID:	CAT000613976
Trans Name:	Not reported
TSDF Alt EPA ID:	CAT000613976
TSDF Alt Name:	Not reported
Waste Code Description:	741 - Liquids with halogenated organic compounds > 1000 mg/l
RCRA Code:	D001
Meth Code:	H01 - Transfer Station
Quantity Tons:	0.1376
Waste Quantity:	33
Quantity Unit:	G
Additional Code 1:	Not reported
Additional Code 2:	Not reported
Additional Code 3:	Not reported
Additional Code 4:	Not reported
Additional Code 5:	Not reported

Additional Information:

Year:	1994
Gen EPA ID:	CAD982360646
Shipment Date:	19941222
Creation Date:	3/28/1996 0:00:00
Receipt Date:	19941222
Manifest ID:	95089032
Trans EPA ID:	ILD984908202
Trans Name:	Not reported
Trans 2 EPA ID:	Not reported
Trans 2 Name:	Not reported
TSDF EPA ID:	CAT000613976
Trans Name:	Not reported
TSDF Alt EPA ID:	Not reported
TSDF Alt Name:	Not reported
Waste Code Description:	741 - Liquids with halogenated organic compounds > 1000 mg/l
RCRA Code:	D001
Meth Code:	H01 - Transfer Station
Quantity Tons:	0.1292
Waste Quantity:	31
Quantity Unit:	G
Additional Code 1:	Not reported
Additional Code 2:	Not reported
Additional Code 3:	Not reported
Additional Code 4:	Not reported
Additional Code 5:	Not reported
Shipment Date:	19941118
Creation Date:	3/28/1996 0:00:00
Receipt Date:	19941121
Manifest ID:	93588276
Trans EPA ID:	CAD982524613
Trans Name:	Not reported

MARLEY HEAT TRANSFER (Continued) **1015732899**

Trans 2 EPA ID:	Not reported
Trans 2 Name:	Not reported
TSDF EPA ID:	CAD982524613
Trans Name:	Not reported
TSDF Alt EPA ID:	Not reported
TSDF Alt Name:	Not reported
Waste Code Description:	541 - Photochemicals / photo processing waste
RCRA Code:	D011
Meth Code:	R01 - Recycler
Quantity Tons:	0.05
Waste Quantity:	12
Quantity Unit:	G
Additional Code 1:	Not reported
Additional Code 2:	Not reported
Additional Code 3:	Not reported
Additional Code 4:	Not reported
Additional Code 5:	Not reported

Shipment Date:	19941108
Creation Date:	3/28/1996 0:00:00
Receipt Date:	19941109
Manifest ID:	93596098
Trans EPA ID:	CAD981434913
Trans Name:	Not reported
Trans 2 EPA ID:	Not reported
Trans 2 Name:	Not reported
TSDF EPA ID:	CAT080001350
Trans Name:	Not reported
TSDF Alt EPA ID:	CAT080013352
TSDF Alt Name:	Not reported
Waste Code Description:	222 - Oil/water separation sludge
RCRA Code:	Not reported
Meth Code:	R01 - Recycler
Quantity Tons:	6.0631
Waste Quantity:	1454
Quantity Unit:	G
Additional Code 1:	Not reported
Additional Code 2:	Not reported
Additional Code 3:	Not reported
Additional Code 4:	Not reported
Additional Code 5:	Not reported

Shipment Date:	19941031
Creation Date:	3/28/1996 0:00:00
Receipt Date:	19941031
Manifest ID:	95057221
Trans EPA ID:	ILD984908202
Trans Name:	Not reported
Trans 2 EPA ID:	Not reported
Trans 2 Name:	Not reported
TSDF EPA ID:	CAT000613976
Trans Name:	Not reported
TSDF Alt EPA ID:	CAT000613976
TSDF Alt Name:	Not reported
Waste Code Description:	213 - Hydrocarbon solvents (benzene, hexane, Stoddard, etc.
RCRA Code:	D008
Meth Code:	H01 - Transfer Station

MARLEY HEAT TRANSFER (Continued) **1015732899**

Quantity Tons:	0.1376
Waste Quantity:	33
Quantity Unit:	G
Additional Code 1:	Not reported
Additional Code 2:	Not reported
Additional Code 3:	Not reported
Additional Code 4:	Not reported
Additional Code 5:	Not reported
Shipment Date:	19941031
Creation Date:	3/28/1996 0:00:00
Receipt Date:	19941031
Manifest ID:	95057221
Trans EPA ID:	ILD984908202
Trans Name:	Not reported
Trans 2 EPA ID:	Not reported
Trans 2 Name:	Not reported
TSDF EPA ID:	CAT000613976
Trans Name:	Not reported
TSDF Alt EPA ID:	CAT000613976
TSDF Alt Name:	Not reported
Waste Code Description:	741 - Liquids with halogenated organic compounds > 1000 mg/l
RCRA Code:	D001
Meth Code:	H01 - Transfer Station
Quantity Tons:	0.1292
Waste Quantity:	31
Quantity Unit:	G
Additional Code 1:	Not reported
Additional Code 2:	Not reported
Additional Code 3:	Not reported
Additional Code 4:	Not reported
Additional Code 5:	Not reported
Shipment Date:	19941024
Creation Date:	3/28/1996 0:00:00
Receipt Date:	19941031
Manifest ID:	93588643
Trans EPA ID:	CAD982524613
Trans Name:	Not reported
Trans 2 EPA ID:	Not reported
Trans 2 Name:	Not reported
TSDF EPA ID:	CAD982524613
Trans Name:	Not reported
TSDF Alt EPA ID:	Not reported
TSDF Alt Name:	Not reported
Waste Code Description:	541 - Photochemicals / photo processing waste
RCRA Code:	D011
Meth Code:	R01 - Recycler
Quantity Tons:	0.1251
Waste Quantity:	30
Quantity Unit:	G
Additional Code 1:	Not reported
Additional Code 2:	Not reported
Additional Code 3:	Not reported
Additional Code 4:	Not reported
Additional Code 5:	Not reported

MARLEY HEAT TRANSFER (Continued) **1015732899**

Shipment Date:	19940906
Creation Date:	3/26/1996 0:00:00
Receipt Date:	19940906
Manifest ID:	93797597
Trans EPA ID:	ILD984908202
Trans Name:	Not reported
Trans 2 EPA ID:	Not reported
Trans 2 Name:	Not reported
TSDF EPA ID:	CAT000613976
Trans Name:	Not reported
TSDF Alt EPA ID:	CAT000613976
TSDF Alt Name:	Not reported
Waste Code Description:	741 - Liquids with halogenated organic compounds > 1000 mg/l
RCRA Code:	D001
Meth Code:	H01 - Transfer Station
Quantity Tons:	0.0917
Waste Quantity:	22
Quantity Unit:	G
Additional Code 1:	Not reported
Additional Code 2:	Not reported
Additional Code 3:	Not reported
Additional Code 4:	Not reported
Additional Code 5:	Not reported

Shipment Date:	19940902
Creation Date:	3/26/1996 0:00:00
Receipt Date:	19940908
Manifest ID:	93588996
Trans EPA ID:	CAD982524613
Trans Name:	Not reported
Trans 2 EPA ID:	Not reported
Trans 2 Name:	Not reported
TSDF EPA ID:	CAD982524613
Trans Name:	Not reported
TSDF Alt EPA ID:	Not reported
TSDF Alt Name:	Not reported
Waste Code Description:	541 - Photochemicals / photo processing waste
RCRA Code:	D011
Meth Code:	R01 - Recycler
Quantity Tons:	0.0625
Waste Quantity:	15
Quantity Unit:	G
Additional Code 1:	Not reported
Additional Code 2:	Not reported
Additional Code 3:	Not reported
Additional Code 4:	Not reported
Additional Code 5:	Not reported

Shipment Date:	19940901
Creation Date:	3/26/1996 0:00:00
Receipt Date:	19940906
Manifest ID:	93742948
Trans EPA ID:	CAT080016116
Trans Name:	Not reported
Trans 2 EPA ID:	Not reported
Trans 2 Name:	Not reported
TSDF EPA ID:	CAT080013352

MARLEY HEAT TRANSFER (Continued) **1015732899**

Trans Name:	Not reported
TSDF Alt EPA ID:	CAT080011059
TSDF Alt Name:	Not reported
Waste Code Description:	221 - Waste oil and mixed oil
RCRA Code:	Not reported
Meth Code:	R01 - Recycler
Quantity Tons:	0.95
Waste Quantity:	250
Quantity Unit:	G
Additional Code 1:	Not reported
Additional Code 2:	Not reported
Additional Code 3:	Not reported
Additional Code 4:	Not reported
Additional Code 5:	Not reported

Shipment Date:	19940712
Creation Date:	3/26/1996 0:00:00
Receipt Date:	19940712
Manifest ID:	93662798
Trans EPA ID:	ILD984908202
Trans Name:	Not reported
Trans 2 EPA ID:	Not reported
Trans 2 Name:	Not reported
TSDF EPA ID:	CAT000613976
Trans Name:	Not reported
TSDF Alt EPA ID:	CAT000613976
TSDF Alt Name:	Not reported
Waste Code Description:	741 - Liquids with halogenated organic compounds > 1000 mg/l
RCRA Code:	D001
Meth Code:	H01 - Transfer Station
Quantity Tons:	0.1125
Waste Quantity:	27
Quantity Unit:	G
Additional Code 1:	Not reported
Additional Code 2:	Not reported
Additional Code 3:	Not reported
Additional Code 4:	Not reported
Additional Code 5:	Not reported

Additional Information:

Year:	1993
Gen EPA ID:	CAD982360646

Shipment Date:	19931201
Creation Date:	9/14/1995 0:00:00
Receipt Date:	19931201
Manifest ID:	93026455
Trans EPA ID:	ILD984908202
Trans Name:	Not reported
Trans 2 EPA ID:	Not reported
Trans 2 Name:	Not reported
TSDF EPA ID:	CAT000613976
Trans Name:	Not reported
TSDF Alt EPA ID:	CAT000613976
TSDF Alt Name:	Not reported
Waste Code Description:	741 - Liquids with halogenated organic compounds > 1000 mg/l
RCRA Code:	D001

MARLEY HEAT TRANSFER (Continued) **1015732899**

Meth Code:	H01 - Transfer Station
Quantity Tons:	0.1334
Waste Quantity:	32
Quantity Unit:	G
Additional Code 1:	Not reported
Additional Code 2:	Not reported
Additional Code 3:	Not reported
Additional Code 4:	Not reported
Additional Code 5:	Not reported
Shipment Date:	19931201
Creation Date:	9/14/1995 0:00:00
Receipt Date:	19931201
Manifest ID:	93026455
Trans EPA ID:	ILD984908202
Trans Name:	Not reported
Trans 2 EPA ID:	Not reported
Trans 2 Name:	Not reported
TSDF EPA ID:	CAT000613976
Trans Name:	Not reported
TSDF Alt EPA ID:	CAT000613976
TSDF Alt Name:	Not reported
Waste Code Description:	741 - Liquids with halogenated organic compounds > 1000 mg/l
RCRA Code:	D001
Meth Code:	H01 - Transfer Station
Quantity Tons:	0.0834
Waste Quantity:	20
Quantity Unit:	G
Additional Code 1:	Not reported
Additional Code 2:	Not reported
Additional Code 3:	Not reported
Additional Code 4:	Not reported
Additional Code 5:	Not reported
Shipment Date:	19931112
Creation Date:	9/14/1995 0:00:00
Receipt Date:	19931122
Manifest ID:	93142062
Trans EPA ID:	CAD982524613
Trans Name:	Not reported
Trans 2 EPA ID:	Not reported
Trans 2 Name:	Not reported
TSDF EPA ID:	CAD982524613
Trans Name:	Not reported
TSDF Alt EPA ID:	Not reported
TSDF Alt Name:	Not reported
Waste Code Description:	541 - Photochemicals / photo processing waste
RCRA Code:	D011
Meth Code:	R01 - Recycler
Quantity Tons:	0.0834
Waste Quantity:	20
Quantity Unit:	G
Additional Code 1:	Not reported
Additional Code 2:	Not reported
Additional Code 3:	Not reported
Additional Code 4:	Not reported
Additional Code 5:	Not reported

MARLEY HEAT TRANSFER (Continued) **1015732899**

Shipment Date:	19931012
Creation Date:	9/13/1995 0:00:00
Receipt Date:	19931013
Manifest ID:	93098138
Trans EPA ID:	CAD981434913
Trans Name:	Not reported
Trans 2 EPA ID:	Not reported
Trans 2 Name:	Not reported
TSDF EPA ID:	CAT080001350
Trans Name:	Not reported
TSDF Alt EPA ID:	Not reported
TSDF Alt Name:	Not reported
Waste Code Description:	221 - Waste oil and mixed oil
RCRA Code:	Not reported
Meth Code:	R01 - Recycler
Quantity Tons:	5.643
Waste Quantity:	1485
Quantity Unit:	G
Additional Code 1:	Not reported
Additional Code 2:	Not reported
Additional Code 3:	Not reported
Additional Code 4:	Not reported
Additional Code 5:	Not reported

Shipment Date:	19931006
Creation Date:	9/13/1995 0:00:00
Receipt Date:	19931006
Manifest ID:	93132329
Trans EPA ID:	ILD984908202
Trans Name:	Not reported
Trans 2 EPA ID:	Not reported
Trans 2 Name:	Not reported
TSDF EPA ID:	CAT000613976
Trans Name:	Not reported
TSDF Alt EPA ID:	Not reported
TSDF Alt Name:	Not reported
Waste Code Description:	741 - Liquids with halogenated organic compounds > 1000 mg/l
RCRA Code:	D001
Meth Code:	H01 - Transfer Station
Quantity Tons:	0.1417
Waste Quantity:	34
Quantity Unit:	G
Additional Code 1:	Not reported
Additional Code 2:	Not reported
Additional Code 3:	Not reported
Additional Code 4:	Not reported
Additional Code 5:	Not reported

Shipment Date:	19931006
Creation Date:	9/13/1995 0:00:00
Receipt Date:	19931006
Manifest ID:	93132329
Trans EPA ID:	ILD984908202
Trans Name:	Not reported
Trans 2 EPA ID:	Not reported
Trans 2 Name:	Not reported
TSDF EPA ID:	CAT000613976

MARLEY HEAT TRANSFER (Continued) **1015732899**

Trans Name:	Not reported
TSDF Alt EPA ID:	Not reported
TSDF Alt Name:	Not reported
Waste Code Description:	741 - Liquids with halogenated organic compounds > 1000 mg/l
RCRA Code:	D001
Meth Code:	H01 - Transfer Station
Quantity Tons:	0.0625
Waste Quantity:	15
Quantity Unit:	G
Additional Code 1:	Not reported
Additional Code 2:	Not reported
Additional Code 3:	Not reported
Additional Code 4:	Not reported
Additional Code 5:	Not reported
Shipment Date:	19930813
Creation Date:	9/12/1995 0:00:00
Receipt Date:	19930813
Manifest ID:	93217537
Trans EPA ID:	ILD984908202
Trans Name:	Not reported
Trans 2 EPA ID:	Not reported
Trans 2 Name:	Not reported
TSDF EPA ID:	CAT000613976
Trans Name:	Not reported
TSDF Alt EPA ID:	Not reported
TSDF Alt Name:	Not reported
Waste Code Description:	741 - Liquids with halogenated organic compounds > 1000 mg/l
RCRA Code:	D001
Meth Code:	H01 - Transfer Station
Quantity Tons:	0.0708
Waste Quantity:	17
Quantity Unit:	G
Additional Code 1:	Not reported
Additional Code 2:	Not reported
Additional Code 3:	Not reported
Additional Code 4:	Not reported
Additional Code 5:	Not reported
Shipment Date:	19930813
Creation Date:	9/12/1995 0:00:00
Receipt Date:	19930813
Manifest ID:	93217537
Trans EPA ID:	ILD984908202
Trans Name:	Not reported
Trans 2 EPA ID:	Not reported
Trans 2 Name:	Not reported
TSDF EPA ID:	CAT000613976
Trans Name:	Not reported
TSDF Alt EPA ID:	Not reported
TSDF Alt Name:	Not reported
Waste Code Description:	741 - Liquids with halogenated organic compounds > 1000 mg/l
RCRA Code:	D001
Meth Code:	H01 - Transfer Station
Quantity Tons:	0.0792
Waste Quantity:	19
Quantity Unit:	G

MARLEY HEAT TRANSFER (Continued) **1015732899**

Additional Code 1:	Not reported
Additional Code 2:	Not reported
Additional Code 3:	Not reported
Additional Code 4:	Not reported
Additional Code 5:	Not reported
Shipment Date:	19930719
Creation Date:	9/8/1995 0:00:00
Receipt Date:	Not reported
Manifest ID:	93045753
Trans EPA ID:	CAD028277036
Trans Name:	Not reported
Trans 2 EPA ID:	Not reported
Trans 2 Name:	Not reported
TSDF EPA ID:	CAT080013392
Trans Name:	Not reported
TSDF Alt EPA ID:	Not reported
TSDF Alt Name:	Not reported
Waste Code Description:	222 - Oil/water separation sludge
RCRA Code:	Not reported
Meth Code:	- Not reported
Quantity Tons:	1.251
Waste Quantity:	300
Quantity Unit:	G
Additional Code 1:	Not reported
Additional Code 2:	Not reported
Additional Code 3:	Not reported
Additional Code 4:	Not reported
Additional Code 5:	Not reported
Shipment Date:	19930618
Creation Date:	9/9/1995 0:00:00
Receipt Date:	19930618
Manifest ID:	92623713
Trans EPA ID:	ILD984908202
Trans Name:	Not reported
Trans 2 EPA ID:	Not reported
Trans 2 Name:	Not reported
TSDF EPA ID:	CAT000613976
Trans Name:	Not reported
TSDF Alt EPA ID:	CAT000613976
TSDF Alt Name:	Not reported
Waste Code Description:	741 - Liquids with halogenated organic compounds > 1000 mg/l
RCRA Code:	D001
Meth Code:	H01 - Transfer Station
Quantity Tons:	0.2335
Waste Quantity:	56
Quantity Unit:	G
Additional Code 1:	Not reported
Additional Code 2:	Not reported
Additional Code 3:	Not reported
Additional Code 4:	Not reported
Additional Code 5:	Not reported

130
West
1/4-1/2
0.496 mi.
2621 ft.

BURRIS SAND PIT
15292 EAST LINCOLN AVENUE
ANAHEIM, CA 92806

CA ENVIROSTOR **1000362632**
N/A

Relative:
Lower

Actual:
178 ft.

ENVIROSTOR:

Name:	BURRIS SAND PIT
Address:	15292 EAST LINCOLN AVENUE
City,State,Zip:	ANAHEIM, CA 92806
Facility ID:	30140005
Status:	No Further Action
Status Date:	03/03/1989
Site Code:	Not reported
Site Type:	Historical
Site Type Detailed:	* Historical
Acres:	20
NPL:	NO
Regulatory Agencies:	SMBRP
Lead Agency:	SMBRP
Program Manager:	Not reported
Supervisor:	* Douglas Bautista
Division Branch:	Cleanup Cypress
Assembly:	68
Senate:	34
Special Program:	* CERC2
Restricted Use:	NO
Site Mgmt Req:	NONE SPECIFIED
Funding:	Not reported
Latitude:	33.83059
Longitude:	-117.8687
APN:	NONE SPECIFIED
Past Use:	NONE, RECYCLING - OTHER
Potential COC:	NONE SPECIFIED No Contaminants found
Confirmed COC:	31000-NO
Potential Description:	SOIL
Alias Name:	30140005
Alias Type:	Envirostor ID Number

Completed Info:

Completed Area Name:	PROJECT WIDE
Completed Sub Area Name:	Not reported
Completed Document Type:	Correspondence
Completed Date:	02/27/2018
Comments:	Not reported
Completed Area Name:	PROJECT WIDE
Completed Sub Area Name:	Not reported
Completed Document Type:	Site Screening
Completed Date:	10/28/1994
Comments:	DATABASE VALIDATION PROGRAM CONFIRMS NFA FOR DTSC.
Completed Area Name:	PROJECT WIDE
Completed Sub Area Name:	Not reported
Completed Document Type:	Site Screening
Completed Date:	06/02/1987
Comments:	SITE SCREENING DONE CERCLA GRANT SITE
Completed Area Name:	PROJECT WIDE
Completed Sub Area Name:	Not reported

BURRIS SAND PIT (Continued) **1000362632**

Completed Document Type: Preliminary Assessment Report
Completed Date: 03/03/1989
Comments: PRELIM ASSESS DONE NFA FOR DHS: AVAILABLE RECORDS SHOW FAC NEVER USED, STORED, TRANSPORTED HAZ MAT FAC WAS A SAND/GRAVEL OPERATION

Future Area Name: Not reported
Future Sub Area Name: Not reported
Future Document Type: Not reported
Future Due Date: Not reported
Schedule Area Name: Not reported
Schedule Sub Area Name: Not reported
Schedule Document Type: Not reported
Schedule Due Date: Not reported
Schedule Revised Date: Not reported

131
SE
1/2-1
0.560 mi.
2955 ft.

MARCEL ELECTRONICS INT'L **CA ENVIROSTOR** **S110494035**
230 BRISTOL LANE **N/A**
ORANGE, CA 92665

Relative:
Lower

Actual:
201 ft.

ENVIROSTOR:
Name: MARCEL ELECTRONICS INT'L
Address: 230 BRISTOL LANE
City,State,Zip: ORANGE, CA 92665
Facility ID: 71002927
Status: Refer: Local Agency
Status Date: 07/01/2015
Site Code: Not reported
Site Type: Tiered Permit
Site Type Detailed: Tiered Permit
Acres: 4
NPL: NO
Regulatory Agencies: NONE SPECIFIED
Lead Agency: NONE SPECIFIED
Program Manager: Not reported
Supervisor: * Robert Senga
Division Branch: Cleanup Cypress
Assembly: 68
Senate: 37
Special Program: Not reported
Restricted Use: NO
Site Mgmt Req: NONE SPECIFIED
Funding: Not reported
Latitude: 33.82515
Longitude: -117.8516
APN: NONE SPECIFIED
Past Use: NONE SPECIFIED
Potential COC: NONE SPECIFIED
Confirmed COC: NONE SPECIFIED
Potential Description: NONE SPECIFIED
Alias Name: CAD981967797
Alias Type: EPA Identification Number
Alias Name: 71002927
Alias Type: Envirostor ID Number

Completed Info:
Completed Area Name: Not reported

MARCEL ELECTRONICS INT'L (Continued) **S110494035**

Completed Sub Area Name: Not reported
Completed Document Type: Not reported
Completed Date: Not reported
Comments: Not reported

Future Area Name: Not reported
Future Sub Area Name: Not reported
Future Document Type: Not reported
Future Due Date: Not reported
Schedule Area Name: Not reported
Schedule Sub Area Name: Not reported
Schedule Document Type: Not reported
Schedule Due Date: Not reported
Schedule Revised Date: Not reported

---

132 South 1/2-1 0.619 mi. 3269 ft.

CONTINUOUS COATING CORP.
520 W. GROVE
ORANGE, CA 92665

CA ENVIROSTOR **S118757409**
N/A

Relative: Lower

Actual: 189 ft.

ENVIROSTOR:
Name: CONTINUOUS COATING CORP.
Address: 520 W. GROVE
City,State,Zip: ORANGE, CA 92665
Facility ID: 71002438
Status: No Action Required
Status Date: Not reported
Site Code: Not reported
Site Type: Tiered Permit
Site Type Detailed: Tiered Permit
Acres: Not reported
NPL: NO
Regulatory Agencies: NONE SPECIFIED
Lead Agency: NONE SPECIFIED
Program Manager: Not reported
Supervisor: Not reported
Division Branch: Cleanup Cypress
Assembly: 68
Senate: 34
Special Program: Not reported
Restricted Use: NO
Site Mgmt Req: NONE SPECIFIED
Funding: Not reported
Latitude: 33.82095
Longitude: -117.8579
APN: NONE SPECIFIED
Past Use: NONE
Potential COC: NONE SPECIFIED No Contaminants found
Confirmed COC: No Contaminants found
Potential Description: NMA
Alias Name: CAD050758648
Alias Type: EPA Identification Number
Alias Name: 110000481130
Alias Type: EPA (FRS #)
Alias Name: 71002438
Alias Type: Envirostor ID Number

CONTINUOUS COATING CORP. (Continued) **S118757409**

Completed Info:

Completed Area Name:	PROJECT WIDE
Completed Sub Area Name:	Not reported
Completed Document Type:	Phase I Verification
Completed Date:	01/07/2005
Comments:	Not reported
Future Area Name:	Not reported
Future Sub Area Name:	Not reported
Future Document Type:	Not reported
Future Due Date:	Not reported
Schedule Area Name:	Not reported
Schedule Sub Area Name:	Not reported
Schedule Document Type:	Not reported
Schedule Due Date:	Not reported
Schedule Revised Date:	Not reported

133
SE
1/2-1
0.633 mi.
3343 ft.

Relative:
Higher

Actual:
203 ft.

APCT ANAHEIM
250 E EMERSON AVENUE
ORANGE, CA 92665

RCRA-LQG **1000398155**
CA ENVIROSTOR **92665CVTCH250EA**
TRIS
RAATS
E MANIFEST
RI MANIFEST
CA WDS

RCRA Listings:

Date Form Received by Agency:		20240727
Handler Name:		Apct Anaheim
Handler Address:		E Emerson Avenue
Handler City,State,Zip:		ORANGE, CA 92665-0000
EPA ID:		CAD981388655
Contact Name:		JUAN P MARTINEZ
Contact Address:		EMERSON AVENUE
Contact City,State,Zip:		ORANGE, CA 92665-0000
Contact Telephone:		714-921-0860 x243
Contact Fax:		714-921-0359
Contact Email:		JMARTINEZ@APCTINC.COM
Contact Title:		EH&S MANAGER
EPA Region:		09
Land Type:		Private
Federal Waste Generator Description:		Large Quantity Generator
Non-Notifier:		Not reported
Biennial Report Cycle:		2023
Accessibility:		Not reported
Active Site Indicator:		Handler Activities
State District Owner:		Not reported
State District:		Not reported
Mailing Address:		EMERSON AVENUE
Mailing City,State,Zip:		ORANGE, CA 92865
Owner Name:	Steve Robinson	
Owner Type:		Private
Operator Name:	Apct Anaheim	
Operator Type:		Private
Short-Term Generator Activity:		No
Importer Activity:		No
Mixed Waste Generator:		No
Transporter Activity:		No

APCT ANAHEIM (Continued) **1000398155**

Transfer Facility Activity:	No
Recycler Activity with Storage:	No
Small Quantity On-Site Burner Exemption:	No
Smelting Melting and Refining Furnace Exemption:	No
Underground Injection Control:	No
Off-Site Waste Receipt:	No
Universal Waste Indicator:	No
Universal Waste Destination Facility:	No
Federal Universal Waste:	No
Active Site State-Reg Handler:	---
Federal Facility Indicator:	Not reported
Hazardous Secondary Material Indicator:	N
Sub-Part K Indicator:	Not reported
2018 GPRA Permit Baseline:	Not on the Baseline
2018 GPRA Renewals Baseline:	Not on the Baseline
202 GPRA Corrective Action Baseline:	No
Subject to Corrective Action Universe:	No
Non-TSDFs Where RCRA CA has Been Imposed Universe:	No
Corrective Action Priority Ranking:	No NCAPS ranking
Environmental Control Indicator:	No
Institutional Control Indicator:	No
Human Exposure Controls Indicator:	N/A
Groundwater Controls Indicator:	N/A
Significant Non-Complier Universe:	No
Unaddressed Significant Non-Complier Universe:	No
Addressed Significant Non-Complier Universe:	No
Significant Non-Complier With a Compliance Schedule Universe:	No
Financial Assurance Required:	Not reported
Handler Date of Last Change:	20240730
Recognized Trader-Importer:	No
Recognized Trader-Exporter:	No
Importer of Spent Lead Acid Batteries:	No
Exporter of Spent Lead Acid Batteries:	No
Recycler Activity Without Storage:	No
Manifest Broker:	No
Sub-Part P Indicator:	No

Biennial: List of Years

Year: 2023

Click Here for Biennial Reporting System Data:
Year: 2021

Click Here for Biennial Reporting System Data:
Year: 2019

Click Here for Biennial Reporting System Data:
Year: 2017

Click Here for Biennial Reporting System Data:
Year: 2015

Click Here for Biennial Reporting System Data:
Year: 2013

Click Here for Biennial Reporting System Data:
Year: 2011

APCT ANAHEIM (Continued) **1000398155**

Click Here for Biennial Reporting System Data:
Year: 2009

Click Here for Biennial Reporting System Data:
Year: 2007

Click Here for Biennial Reporting System Data:
Year: 2005

Click Here for Biennial Reporting System Data:
Year: 2003

Click Here for Biennial Reporting System Data:
Year: 2001

Click Here for Biennial Reporting System Data:

Hazardous Waste Summary:

Waste Code: D001
Waste Description: Ignitable Waste

Waste Code: D002
Waste Description: Corrosive Waste

Waste Code: D004
Waste Description: Arsenic

Waste Code: D008
Waste Description: Lead

Waste Code: F006
Waste Description: Wastewater Treatment Sludges From Electroplating Operations, Except From The Following Processes: (1) Sulfuric Acid Anodizing Of Aluminum; (2) Tin Plating On Carbon Steel; (3) Zinc Plating (Segregated Basis) On Carbon Steel; (4) Aluminum Or Zinc-Aluminum Plating On Carbon Steel; (5) Cleaning/Stripping Associated With Tin, Zinc, And Aluminum Plating On Carbon Steel; And (6) Chemical Etching And Milling Of Aluminum.

Waste Code: F007
Waste Description: Spent Cyanide Plating Bath Solutions From Electroplating Operations.

Handler - Owner Operator:

Owner/Operator Indicator: Owner
Owner/Operator Name: BRAD REESE
Legal Status: Private
Date Became Current: 19700111
Date Ended Current: Not reported
Owner/Operator Address: 250 E EMERSON
Owner/Operator City,State,Zip: ORANGE, CA 92865
Owner/Operator Telephone: 714-921-0359
Owner/Operator Telephone Ext: Not reported
Owner/Operator Fax: Not reported
Owner/Operator Email: Not reported

APCT ANAHEIM (Continued) **1000398155**

Owner/Operator Indicator:	Owner
Owner/Operator Name: BRAD REESE	
Legal Status:	Private
Date Became Current:	19700101
Date Ended Current:	Not reported
Owner/Operator Address:	250 EAST EMERSON AVE
Owner/Operator City,State,Zip:	ORANGE, CA 92865
Owner/Operator Telephone:	714-921-0860
Owner/Operator Telephone Ext:	Not reported
Owner/Operator Fax:	Not reported
Owner/Operator Email:	Not reported
Owner/Operator Indicator:	Operator
Owner/Operator Name: APCT ANAHEIM	
Legal Status:	Private
Date Became Current:	20180118
Date Ended Current:	Not reported
Owner/Operator Address:	250 EMERSON AVENUE
Owner/Operator City,State,Zip:	ORANGE, CA 92865-0000
Owner/Operator Telephone:	714-921-0860
Owner/Operator Telephone Ext:	243
Owner/Operator Fax:	714-921-0359
Owner/Operator Email:	JMARTINEZ@APCTINC.COM
Owner/Operator Indicator:	Operator
Owner/Operator Name: JUAN MARTINEZ	
Legal Status:	Private
Date Became Current:	19920102
Date Ended Current:	Not reported
Owner/Operator Address:	250 EMERSON AVENUE
Owner/Operator City,State,Zip:	ORANGE, CA 92665-0000
Owner/Operator Telephone:	714-921-0860
Owner/Operator Telephone Ext:	243
Owner/Operator Fax:	Not reported
Owner/Operator Email:	JMARTINEZ@CIRTECH.COM
Owner/Operator Indicator:	Operator
Owner/Operator Name: JUAN MARTINEZ	
Legal Status:	Private
Date Became Current:	19920102
Date Ended Current:	Not reported
Owner/Operator Address:	250 EMERSON AVENUE
Owner/Operator City,State,Zip:	ORANGE, CA 92665-0000
Owner/Operator Telephone:	714-921-0860
Owner/Operator Telephone Ext:	243
Owner/Operator Fax:	Not reported
Owner/Operator Email:	JMARTINEZ@CIRTECH.COM
Owner/Operator Indicator:	Owner
Owner/Operator Name: FRANK REESE	
Legal Status:	Private
Date Became Current:	19700101
Date Ended Current:	Not reported
Owner/Operator Address:	250 E EMERSON
Owner/Operator City,State,Zip:	ORANGE, CA 92865
Owner/Operator Telephone:	Not reported
Owner/Operator Telephone Ext:	Not reported

APCT ANAHEIM (Continued) **1000398155**

Owner/Operator Fax:	Not reported
Owner/Operator Email:	Not reported
Owner/Operator Indicator:	Operator
Owner/Operator Name: CIRTECH INC	
Legal Status:	Private
Date Became Current:	19700110
Date Ended Current:	Not reported
Owner/Operator Address:	Not reported
Owner/Operator City,State,Zip:	Not reported
Owner/Operator Telephone:	Not reported
Owner/Operator Telephone Ext:	Not reported
Owner/Operator Fax:	Not reported
Owner/Operator Email:	Not reported
Owner/Operator Indicator:	Owner
Owner/Operator Name: FRANK REESE	
Legal Status:	Private
Date Became Current:	19700111
Date Ended Current:	Not reported
Owner/Operator Address:	250 EAST EMERSON
Owner/Operator City,State,Zip:	ORANGE, CA 92865
Owner/Operator Telephone:	714-921-0860
Owner/Operator Telephone Ext:	Not reported
Owner/Operator Fax:	Not reported
Owner/Operator Email:	Not reported
Owner/Operator Indicator:	Owner
Owner/Operator Name: STEVE ROBINSON	
Legal Status:	Private
Date Became Current:	20180104
Date Ended Current:	Not reported
Owner/Operator Address:	3495 DE LA CRUZ BLVD
Owner/Operator City,State,Zip:	SANTA CLARA, CA 95054
Owner/Operator Telephone:	408-727-6442
Owner/Operator Telephone Ext:	Not reported
Owner/Operator Fax:	Not reported
Owner/Operator Email:	SROBINSON@APCTINC.COM
Owner/Operator Indicator:	Owner
Owner/Operator Name: STEVE ROBINSON	
Legal Status:	Private
Date Became Current:	20180104
Date Ended Current:	Not reported
Owner/Operator Address:	3495 DE LA CRUZ BLVD
Owner/Operator City,State,Zip:	SANTA CLARA, CA 95054
Owner/Operator Telephone:	408-727-6442
Owner/Operator Telephone Ext:	Not reported
Owner/Operator Fax:	Not reported
Owner/Operator Email:	SROBINSON@APCTINC.COM
Owner/Operator Indicator:	Owner
Owner/Operator Name: FRANK REESE	
Legal Status:	Private
Date Became Current:	Not reported
Date Ended Current:	Not reported
Owner/Operator Address:	NOT REQUIRED

APCT ANAHEIM (Continued) **1000398155**

Owner/Operator City,State,Zip: NOT REQUIRED, ME 99999
Owner/Operator Telephone: 415-555-1212
Owner/Operator Telephone Ext: Not reported
Owner/Operator Fax: Not reported
Owner/Operator Email: Not reported

Owner/Operator Indicator: Owner
Owner/Operator Name: STEVE ROBINSON
Legal Status: Private
Date Became Current: 20180104
Date Ended Current: Not reported
Owner/Operator Address: 3495 DE LA CRUZ BLVD
Owner/Operator City,State,Zip: SANTA CLARA, CA 95054
Owner/Operator Telephone: 408-727-6442
Owner/Operator Telephone Ext: Not reported
Owner/Operator Fax: Not reported
Owner/Operator Email: SROBINSON@APCTINC.COM

Owner/Operator Indicator: Operator
Owner/Operator Name: JUAN MARTINEZ
Legal Status: Private
Date Became Current: 19920102
Date Ended Current: Not reported
Owner/Operator Address: 250 EMERSON AVENUE
Owner/Operator City,State,Zip: ORANGE, CA 92665-0000
Owner/Operator Telephone: 714-921-0860
Owner/Operator Telephone Ext: 243
Owner/Operator Fax: Not reported
Owner/Operator Email: JMARTINEZ@CIRTECH.COM

Owner/Operator Indicator: Owner
Owner/Operator Name: STEVE ROBINSON
Legal Status: Private
Date Became Current: 20180104
Date Ended Current: Not reported
Owner/Operator Address: 3495 DE LA CRUZ BLVD
Owner/Operator City,State,Zip: SANTA CLARA, CA 95054
Owner/Operator Telephone: 408-727-6442
Owner/Operator Telephone Ext: Not reported
Owner/Operator Fax: Not reported
Owner/Operator Email: SROBINSON@APCTINC.COM

Owner/Operator Indicator: Operator
Owner/Operator Name: CIRTECH INC
Legal Status: Private
Date Became Current: 19700111
Date Ended Current: Not reported
Owner/Operator Address: Not reported
Owner/Operator City,State,Zip: CA 92865
Owner/Operator Telephone: Not reported
Owner/Operator Telephone Ext: Not reported
Owner/Operator Fax: Not reported
Owner/Operator Email: Not reported

Owner/Operator Indicator: Owner
Owner/Operator Name: BRAD REESE
Legal Status: Private

APCT ANAHEIM (Continued) **1000398155**

Date Became Current:	19700111
Date Ended Current:	Not reported
Owner/Operator Address:	250 EAST EMERSON AVE.
Owner/Operator City,State,Zip:	ORANGE, CA 92865
Owner/Operator Telephone:	714-921-0860
Owner/Operator Telephone Ext:	Not reported
Owner/Operator Fax:	Not reported
Owner/Operator Email:	Not reported
Owner/Operator Indicator:	Operator
Owner/Operator Name: BRAD REESE	
Legal Status:	Private
Date Became Current:	19700101
Date Ended Current:	Not reported
Owner/Operator Address:	Not reported
Owner/Operator City,State,Zip:	Not reported
Owner/Operator Telephone:	Not reported
Owner/Operator Telephone Ext:	Not reported
Owner/Operator Fax:	Not reported
Owner/Operator Email:	Not reported
Owner/Operator Indicator:	Owner
Owner/Operator Name: STEVE ROBINSON	
Legal Status:	Private
Date Became Current:	20180104
Date Ended Current:	Not reported
Owner/Operator Address:	3495 DE LA CRUZ BLVD
Owner/Operator City,State,Zip:	SANTA CLARA, CA 95054
Owner/Operator Telephone:	408-727-6442
Owner/Operator Telephone Ext:	Not reported
Owner/Operator Fax:	Not reported
Owner/Operator Email:	SROBINSON@APCTINC.COM
Owner/Operator Indicator:	Owner
Owner/Operator Name: STEVE ROBINSON	
Legal Status:	Private
Date Became Current:	20180104
Date Ended Current:	Not reported
Owner/Operator Address:	3495 DE LA CRUZ BLVD
Owner/Operator City,State,Zip:	SANTA CLARA, CA 95054
Owner/Operator Telephone:	408-727-6442
Owner/Operator Telephone Ext:	Not reported
Owner/Operator Fax:	Not reported
Owner/Operator Email:	SROBINSON@APCTINC.COM
Owner/Operator Indicator:	Operator
Owner/Operator Name: CIRTECH INC	
Legal Status:	Private
Date Became Current:	19700101
Date Ended Current:	Not reported
Owner/Operator Address:	Not reported
Owner/Operator City,State,Zip:	Not reported
Owner/Operator Telephone:	Not reported
Owner/Operator Telephone Ext:	Not reported
Owner/Operator Fax:	Not reported
Owner/Operator Email:	Not reported

APCT ANAHEIM (Continued) **1000398155**

Owner/Operator Indicator:	Owner
Owner/Operator Name: FRANK REESE	
Legal Status:	Private
Date Became Current:	19700111
Date Ended Current:	Not reported
Owner/Operator Address:	250 EAST EMERSON
Owner/Operator City,State,Zip:	ORANGE, CA 92865
Owner/Operator Telephone:	Not reported
Owner/Operator Telephone Ext:	Not reported
Owner/Operator Fax:	Not reported
Owner/Operator Email:	Not reported
Owner/Operator Indicator:	Operator
Owner/Operator Name: JUAN MARTINEZ	
Legal Status:	Private
Date Became Current:	19920102
Date Ended Current:	Not reported
Owner/Operator Address:	250 EMERSON AVENUE
Owner/Operator City,State,Zip:	ORANGE, CA 92665-0000
Owner/Operator Telephone:	714-921-0860
Owner/Operator Telephone Ext:	243
Owner/Operator Fax:	Not reported
Owner/Operator Email:	JMARTINEZ@CIRTECH.COM
Owner/Operator Indicator:	Owner
Owner/Operator Name: STEVE ROBINSON	
Legal Status:	Private
Date Became Current:	20180104
Date Ended Current:	Not reported
Owner/Operator Address:	3495 DE LA CRUZ BLVD
Owner/Operator City,State,Zip:	SANTA CLARA, CA 95054
Owner/Operator Telephone:	408-727-6442
Owner/Operator Telephone Ext:	Not reported
Owner/Operator Fax:	Not reported
Owner/Operator Email:	SROBINSON@APCTINC.COM
Owner/Operator Indicator:	Operator
Owner/Operator Name: CIRTECH INC	
Legal Status:	Private
Date Became Current:	19700111
Date Ended Current:	Not reported
Owner/Operator Address:	Not reported
Owner/Operator City,State,Zip:	Not reported
Owner/Operator Telephone:	Not reported
Owner/Operator Telephone Ext:	Not reported
Owner/Operator Fax:	Not reported
Owner/Operator Email:	Not reported
Owner/Operator Indicator:	Operator
Owner/Operator Name: APCT ANAHEIM	
Legal Status:	Private
Date Became Current:	20180118
Date Ended Current:	Not reported
Owner/Operator Address:	250 EMERSON AVENUE
Owner/Operator City,State,Zip:	ORANGE, CA 92865-0000
Owner/Operator Telephone:	714-921-0860
Owner/Operator Telephone Ext:	243

APCT ANAHEIM (Continued) **1000398155**

Owner/Operator Fax:	714-921-0359
Owner/Operator Email:	JMARTINEZ@APCTINC.COM
Owner/Operator Indicator:	Operator
Owner/Operator Name: NOT REQUIRED	
Legal Status:	Private
Date Became Current:	Not reported
Date Ended Current:	Not reported
Owner/Operator Address:	NOT REQUIRED
Owner/Operator City,State,Zip:	NOT REQUIRED, ME 99999
Owner/Operator Telephone:	415-555-1212
Owner/Operator Telephone Ext:	Not reported
Owner/Operator Fax:	Not reported
Owner/Operator Email:	Not reported
Owner/Operator Indicator:	Operator
Owner/Operator Name: JUAN MARTINEZ	
Legal Status:	Private
Date Became Current:	19920102
Date Ended Current:	Not reported
Owner/Operator Address:	Not reported
Owner/Operator City,State,Zip:	Not reported
Owner/Operator Telephone:	Not reported
Owner/Operator Telephone Ext:	Not reported
Owner/Operator Fax:	Not reported
Owner/Operator Email:	Not reported
Owner/Operator Indicator:	Operator
Owner/Operator Name: CIRTECH INC.	
Legal Status:	Private
Date Became Current:	19700111
Date Ended Current:	Not reported
Owner/Operator Address:	250 EAST EMERSON AVE.
Owner/Operator City,State,Zip:	ORANGE, CA 92865
Owner/Operator Telephone:	714-921-0860
Owner/Operator Telephone Ext:	Not reported
Owner/Operator Fax:	Not reported
Owner/Operator Email:	Not reported
Owner/Operator Indicator:	Operator
Owner/Operator Name: APCT ANAHEIM	
Legal Status:	Private
Date Became Current:	20180118
Date Ended Current:	Not reported
Owner/Operator Address:	250 EMERSON AVENUE
Owner/Operator City,State,Zip:	ORANGE, CA 92865-0000
Owner/Operator Telephone:	714-921-0860
Owner/Operator Telephone Ext:	243
Owner/Operator Fax:	714-921-0359
Owner/Operator Email:	JMARTINEZ@APCTINC.COM
Owner/Operator Indicator:	Owner
Owner/Operator Name: FRANK REESE	
Legal Status:	Private
Date Became Current:	19700111
Date Ended Current:	Not reported
Owner/Operator Address:	250 EAST EMERSON

APCT ANAHEIM (Continued) **1000398155**

Owner/Operator City,State,Zip: ORANGE, CA 92865
Owner/Operator Telephone: Not reported
Owner/Operator Telephone Ext: Not reported
Owner/Operator Fax: Not reported
Owner/Operator Email: Not reported

Historic Generators:
Receive Date: 20100301
Handler Name: CIRTECH INC
Federal Waste Generator Description: Large Quantity Generator
State District Owner: Not reported
Large Quantity Handler of Universal Waste: No
Recognized Trader Importer: No
Recognized Trader Exporter: No
Spent Lead Acid Battery Importer: No
Spent Lead Acid Battery Exporter: No
Current Record: No
Non Storage Recycler Activity: Not reported
Electronic Manifest Broker: Not reported

Receive Date: 20121031
Handler Name: CIRTECH INC.
Federal Waste Generator Description: Large Quantity Generator
State District Owner: Not reported
Large Quantity Handler of Universal Waste: No
Recognized Trader Importer: No
Recognized Trader Exporter: No
Spent Lead Acid Battery Importer: No
Spent Lead Acid Battery Exporter: No
Current Record: No
Non Storage Recycler Activity: Not reported
Electronic Manifest Broker: Not reported

Receive Date: 20140301
Handler Name: CIRTECH INC
Federal Waste Generator Description: Large Quantity Generator
State District Owner: Not reported
Large Quantity Handler of Universal Waste: No
Recognized Trader Importer: No
Recognized Trader Exporter: No
Spent Lead Acid Battery Importer: No
Spent Lead Acid Battery Exporter: No
Current Record: No
Non Storage Recycler Activity: Not reported
Electronic Manifest Broker: Not reported

Receive Date: 20160222
Handler Name: CIRTECH INC
Federal Waste Generator Description: Large Quantity Generator
State District Owner: Not reported
Large Quantity Handler of Universal Waste: No
Recognized Trader Importer: No
Recognized Trader Exporter: No
Spent Lead Acid Battery Importer: No
Spent Lead Acid Battery Exporter: No
Current Record: No
Non Storage Recycler Activity: Not reported

APCT ANAHEIM (Continued) **1000398155**

Electronic Manifest Broker:	Not reported
Receive Date:	20180227
Handler Name: CIRTECH INC	
Federal Waste Generator Description:	Large Quantity Generator
State District Owner:	Not reported
Large Quantity Handler of Universal Waste:	No
Recognized Trader Importer:	No
Recognized Trader Exporter:	No
Spent Lead Acid Battery Importer:	No
Spent Lead Acid Battery Exporter:	No
Current Record:	No
Non Storage Recycler Activity:	No
Electronic Manifest Broker:	No
Receive Date:	20200331
Handler Name: APCT ANAHEIM	
Federal Waste Generator Description:	Large Quantity Generator
State District Owner:	Not reported
Large Quantity Handler of Universal Waste:	No
Recognized Trader Importer:	No
Recognized Trader Exporter:	No
Spent Lead Acid Battery Importer:	No
Spent Lead Acid Battery Exporter:	No
Current Record:	No
Non Storage Recycler Activity:	No
Electronic Manifest Broker:	No
Receive Date:	20220708
Handler Name: APCT ANAHEIM	
Federal Waste Generator Description:	Large Quantity Generator
State District Owner:	Not reported
Large Quantity Handler of Universal Waste:	No
Recognized Trader Importer:	No
Recognized Trader Exporter:	No
Spent Lead Acid Battery Importer:	No
Spent Lead Acid Battery Exporter:	No
Current Record:	No
Non Storage Recycler Activity:	No
Electronic Manifest Broker:	No
Receive Date:	20240727
Handler Name: APCT ANAHEIM	
Federal Waste Generator Description:	Large Quantity Generator
State District Owner:	Not reported
Large Quantity Handler of Universal Waste:	No
Recognized Trader Importer:	No
Recognized Trader Exporter:	No
Spent Lead Acid Battery Importer:	No
Spent Lead Acid Battery Exporter:	No
Current Record:	Yes
Non Storage Recycler Activity:	No
Electronic Manifest Broker:	No
Receive Date:	19960901
Handler Name: CIRTECH, INC	
Federal Waste Generator Description:	Large Quantity Generator

APCT ANAHEIM (Continued) **1000398155**

State District Owner:	Ca
Large Quantity Handler of Universal Waste:	No
Recognized Trader Importer:	No
Recognized Trader Exporter:	No
Spent Lead Acid Battery Importer:	No
Spent Lead Acid Battery Exporter:	No
Current Record:	No
Non Storage Recycler Activity:	Not reported
Electronic Manifest Broker:	Not reported

Receive Date:	20181227
Handler Name: CIRTECH INC	
Federal Waste Generator Description:	Large Quantity Generator
State District Owner:	Not reported
Large Quantity Handler of Universal Waste:	No
Recognized Trader Importer:	No
Recognized Trader Exporter:	No
Spent Lead Acid Battery Importer:	No
Spent Lead Acid Battery Exporter:	No
Current Record:	No
Non Storage Recycler Activity:	No
Electronic Manifest Broker:	No

Receive Date:	19860218
Handler Name: CIRTECH, INC	
Federal Waste Generator Description:	Large Quantity Generator
State District Owner:	Ca
Large Quantity Handler of Universal Waste:	No
Recognized Trader Importer:	No
Recognized Trader Exporter:	No
Spent Lead Acid Battery Importer:	No
Spent Lead Acid Battery Exporter:	No
Current Record:	No
Non Storage Recycler Activity:	Not reported
Electronic Manifest Broker:	Not reported

Receive Date:	20200109
Handler Name: CIRTECH INC	
Federal Waste Generator Description:	Large Quantity Generator
State District Owner:	Not reported
Large Quantity Handler of Universal Waste:	No
Recognized Trader Importer:	No
Recognized Trader Exporter:	No
Spent Lead Acid Battery Importer:	No
Spent Lead Acid Battery Exporter:	No
Current Record:	No
Non Storage Recycler Activity:	No
Electronic Manifest Broker:	No

Receive Date:	20200116
Handler Name: APCT ANAHEIM	
Federal Waste Generator Description:	Large Quantity Generator
State District Owner:	Not reported
Large Quantity Handler of Universal Waste:	No
Recognized Trader Importer:	No
Recognized Trader Exporter:	No
Spent Lead Acid Battery Importer:	No

APCT ANAHEIM (Continued) **1000398155**

Spent Lead Acid Battery Exporter:	No
Current Record:	No
Non Storage Recycler Activity:	No
Electronic Manifest Broker:	No
Receive Date:	19920323
Handler Name: CIRTECH INC.	
Federal Waste Generator Description:	Large Quantity Generator
State District Owner:	Not reported
Large Quantity Handler of Universal Waste:	No
Recognized Trader Importer:	No
Recognized Trader Exporter:	No
Spent Lead Acid Battery Importer:	No
Spent Lead Acid Battery Exporter:	No
Current Record:	No
Non Storage Recycler Activity:	Not reported
Electronic Manifest Broker:	Not reported
Receive Date:	19940331
Handler Name: CIRTECH	
Federal Waste Generator Description:	Large Quantity Generator
State District Owner:	Not reported
Large Quantity Handler of Universal Waste:	No
Recognized Trader Importer:	No
Recognized Trader Exporter:	No
Spent Lead Acid Battery Importer:	No
Spent Lead Acid Battery Exporter:	No
Current Record:	No
Non Storage Recycler Activity:	Not reported
Electronic Manifest Broker:	Not reported
Receive Date:	19960526
Handler Name: CIRTECH INC.	
Federal Waste Generator Description:	Large Quantity Generator
State District Owner:	Not reported
Large Quantity Handler of Universal Waste:	No
Recognized Trader Importer:	No
Recognized Trader Exporter:	No
Spent Lead Acid Battery Importer:	No
Spent Lead Acid Battery Exporter:	No
Current Record:	No
Non Storage Recycler Activity:	Not reported
Electronic Manifest Broker:	Not reported
Receive Date:	19990316
Handler Name: CIRTECH, INC.	
Federal Waste Generator Description:	Large Quantity Generator
State District Owner:	Not reported
Large Quantity Handler of Universal Waste:	No
Recognized Trader Importer:	No
Recognized Trader Exporter:	No
Spent Lead Acid Battery Importer:	No
Spent Lead Acid Battery Exporter:	No
Current Record:	No
Non Storage Recycler Activity:	Not reported
Electronic Manifest Broker:	Not reported

APCT ANAHEIM (Continued) **1000398155**

Receive Date:	20001012
Handler Name: CIRTECH, INC.	
Federal Waste Generator Description:	Large Quantity Generator
State District Owner:	Not reported
Large Quantity Handler of Universal Waste:	No
Recognized Trader Importer:	No
Recognized Trader Exporter:	No
Spent Lead Acid Battery Importer:	No
Spent Lead Acid Battery Exporter:	No
Current Record:	No
Non Storage Recycler Activity:	Not reported
Electronic Manifest Broker:	Not reported

Receive Date:	20020220
Handler Name: CIRTECH INC	
Federal Waste Generator Description:	Large Quantity Generator
State District Owner:	Not reported
Large Quantity Handler of Universal Waste:	No
Recognized Trader Importer:	No
Recognized Trader Exporter:	No
Spent Lead Acid Battery Importer:	No
Spent Lead Acid Battery Exporter:	No
Current Record:	No
Non Storage Recycler Activity:	Not reported
Electronic Manifest Broker:	Not reported

Receive Date:	20040126
Handler Name: CIRTECH INC	
Federal Waste Generator Description:	Large Quantity Generator
State District Owner:	Not reported
Large Quantity Handler of Universal Waste:	No
Recognized Trader Importer:	No
Recognized Trader Exporter:	No
Spent Lead Acid Battery Importer:	No
Spent Lead Acid Battery Exporter:	No
Current Record:	No
Non Storage Recycler Activity:	Not reported
Electronic Manifest Broker:	Not reported

Receive Date:	20060220
Handler Name: CIRTECH INC.	
Federal Waste Generator Description:	Large Quantity Generator
State District Owner:	Not reported
Large Quantity Handler of Universal Waste:	No
Recognized Trader Importer:	No
Recognized Trader Exporter:	No
Spent Lead Acid Battery Importer:	No
Spent Lead Acid Battery Exporter:	No
Current Record:	No
Non Storage Recycler Activity:	Not reported
Electronic Manifest Broker:	Not reported

Receive Date:	20080227
Handler Name: CIRTECH INC	
Federal Waste Generator Description:	Large Quantity Generator
State District Owner:	Not reported
Large Quantity Handler of Universal Waste:	No

APCT ANAHEIM (Continued) **1000398155**

Recognized Trader Importer:	No
Recognized Trader Exporter:	No
Spent Lead Acid Battery Importer:	No
Spent Lead Acid Battery Exporter:	No
Current Record:	No
Non Storage Recycler Activity:	Not reported
Electronic Manifest Broker:	Not reported

List of NAICS Codes and Descriptions:

NAICS Code:	334412
NAICS Description:	Bare Printed Circuit Board Manufacturing

Has the Facility Received Notices of Violations:

Found Violation:	No
Agency Which Determined Violation:	Not reported
Violation Short Description:	Not reported
Date Violation was Determined:	Not reported
Actual Return to Compliance Date:	Not reported
Return to Compliance Qualifier:	Not reported
Violation Responsible Agency:	Not reported
Scheduled Compliance Date:	Not reported
Enforcement Identifier:	Not reported
Date of Enforcement Action:	Not reported
Enforcement Responsible Agency:	Not reported
Enforcement Docket Number:	Not reported
Enforcement Attorney:	Not reported
Corrective Action Component:	Not reported
Appeal Initiated Date:	Not reported
Appeal Resolution Date:	Not reported
Disposition Status Date:	Not reported
Disposition Status:	Not reported
Disposition Status Description:	Not reported
Consent/Final Order Sequence Number:	Not reported
Consent/Final Order Respondent Name:	Not reported
Consent/Final Order Lead Agency:	Not reported
Enforcement Type:	Not reported
Enforcement Responsible Person:	Not reported
Enforcement Responsible Sub-Organization:	Not reported
SEP Sequence Number:	Not reported
SEP Expenditure Amount:	Not reported
SEP Scheduled Completion Date:	Not reported
SEP Actual Date:	Not reported
SEP Defaulted Date:	Not reported
SEP Type:	Not reported
SEP Type Description:	Not reported
Proposed Amount:	Not reported
Final Monetary Amount:	Not reported
Paid Amount:	Not reported
Final Count:	Not reported
Final Amount:	Not reported

Found Violation:	No
Agency Which Determined Violation:	Not reported
Violation Short Description:	Not reported
Date Violation was Determined:	Not reported
Actual Return to Compliance Date:	Not reported

APCT ANAHEIM (Continued) **1000398155**

Return to Compliance Qualifier: Not reported
Violation Responsible Agency: Not reported
Scheduled Compliance Date: Not reported
Enforcement Identifier: Not reported
Date of Enforcement Action: Not reported
Enforcement Responsible Agency: Not reported
Enforcement Docket Number: Not reported
Enforcement Attorney: Not reported
Corrective Action Component: Not reported
Appeal Initiated Date: Not reported
Appeal Resolution Date: Not reported
Disposition Status Date: Not reported
Disposition Status: Not reported
Disposition Status Description: Not reported
Consent/Final Order Sequence Number:Not reported
Consent/Final Order Respondent Name: Not reported
Consent/Final Order Lead Agency: Not reported
Enforcement Type: Not reported
Enforcement Responsible Person: Not reported
Enforcement Responsible Sub-Organization: Not reported
SEP Sequence Number: Not reported
SEP Expenditure Amount: Not reported
SEP Scheduled Completion Date: Not reported
SEP Actual Date: Not reported
SEP Defaulted Date: Not reported
SEP Type: Not reported
SEP Type Description: Not reported
Proposed Amount: Not reported
Final Monetary Amount: Not reported
Paid Amount: Not reported
Final Count: Not reported
Final Amount: Not reported

Found Violation: Yes
Agency Which Determined Violation: State
Violation Short Description: Generators - General
Date Violation was Determined: 20100607
Actual Return to Compliance Date: 20110629
Return to Compliance Qualifier: Documented
Violation Responsible Agency: State
Scheduled Compliance Date: Not reported
Enforcement Identifier: Not reported
Date of Enforcement Action: Not reported
Enforcement Responsible Agency: Not reported
Enforcement Docket Number: Not reported
Enforcement Attorney: Not reported
Corrective Action Component: Not reported
Appeal Initiated Date: Not reported
Appeal Resolution Date: Not reported
Disposition Status Date: Not reported
Disposition Status: Not reported
Disposition Status Description: Not reported
Consent/Final Order Sequence Number:Not reported
Consent/Final Order Respondent Name: Not reported
Consent/Final Order Lead Agency: Not reported
Enforcement Type: Not reported
Enforcement Responsible Person: Not reported

APCT ANAHEIM (Continued) **1000398155**

Enforcement Responsible Sub-Organization: Not reported
SEP Sequence Number: Not reported
SEP Expenditure Amount: Not reported
SEP Scheduled Completion Date: Not reported
SEP Actual Date: Not reported
SEP Defaulted Date: Not reported
SEP Type: Not reported
SEP Type Description: Not reported
Proposed Amount: Not reported
Final Monetary Amount: Not reported
Paid Amount: Not reported
Final Count: Not reported
Final Amount: Not reported

Found Violation: No
Agency Which Determined Violation: Not reported
Violation Short Description: Not reported
Date Violation was Determined: Not reported
Actual Return to Compliance Date: Not reported
Return to Compliance Qualifier: Not reported
Violation Responsible Agency: Not reported
Scheduled Compliance Date: Not reported
Enforcement Identifier: Not reported
Date of Enforcement Action: Not reported
Enforcement Responsible Agency: Not reported
Enforcement Docket Number: Not reported
Enforcement Attorney: Not reported
Corrective Action Component: Not reported
Appeal Initiated Date: Not reported
Appeal Resolution Date: Not reported
Disposition Status Date: Not reported
Disposition Status: Not reported
Disposition Status Description: Not reported
Consent/Final Order Sequence Number: Not reported
Consent/Final Order Respondent Name: Not reported
Consent/Final Order Lead Agency: Not reported
Enforcement Type: Not reported
Enforcement Responsible Person: Not reported
Enforcement Responsible Sub-Organization: Not reported
SEP Sequence Number: Not reported
SEP Expenditure Amount: Not reported
SEP Scheduled Completion Date: Not reported
SEP Actual Date: Not reported
SEP Defaulted Date: Not reported
SEP Type: Not reported
SEP Type Description: Not reported
Proposed Amount: Not reported
Final Monetary Amount: Not reported
Paid Amount: Not reported
Final Count: Not reported
Final Amount: Not reported

Found Violation: No
Agency Which Determined Violation: Not reported
Violation Short Description: Not reported
Date Violation was Determined: Not reported
Actual Return to Compliance Date: Not reported

APCT ANAHEIM (Continued) **1000398155**

Return to Compliance Qualifier:	Not reported
Violation Responsible Agency:	Not reported
Scheduled Compliance Date:	Not reported
Enforcement Identifier:	Not reported
Date of Enforcement Action:	Not reported
Enforcement Responsible Agency:	Not reported
Enforcement Docket Number:	Not reported
Enforcement Attorney:	Not reported
Corrective Action Component:	Not reported
Appeal Initiated Date:	Not reported
Appeal Resolution Date:	Not reported
Disposition Status Date:	Not reported
Disposition Status:	Not reported
Disposition Status Description:	Not reported
Consent/Final Order Sequence Number:	Not reported
Consent/Final Order Respondent Name:	Not reported
Consent/Final Order Lead Agency:	Not reported
Enforcement Type:	Not reported
Enforcement Responsible Person:	Not reported
Enforcement Responsible Sub-Organization:	Not reported
SEP Sequence Number:	Not reported
SEP Expenditure Amount:	Not reported
SEP Scheduled Completion Date:	Not reported
SEP Actual Date:	Not reported
SEP Defaulted Date:	Not reported
SEP Type:	Not reported
SEP Type Description:	Not reported
Proposed Amount:	Not reported
Final Monetary Amount:	Not reported
Paid Amount:	Not reported
Final Count:	Not reported
Final Amount:	Not reported

Found Violation:	Yes
Agency Which Determined Violation:	State
Violation Short Description:	Generators - Pre-transport
Date Violation was Determined:	20160511
Actual Return to Compliance Date:	20160926
Return to Compliance Qualifier:	Documented
Violation Responsible Agency:	State
Scheduled Compliance Date:	Not reported
Enforcement Identifier:	Not reported
Date of Enforcement Action:	Not reported
Enforcement Responsible Agency:	Not reported
Enforcement Docket Number:	Not reported
Enforcement Attorney:	Not reported
Corrective Action Component:	Not reported
Appeal Initiated Date:	Not reported
Appeal Resolution Date:	Not reported
Disposition Status Date:	Not reported
Disposition Status:	Not reported
Disposition Status Description:	Not reported
Consent/Final Order Sequence Number:	Not reported
Consent/Final Order Respondent Name:	Not reported
Consent/Final Order Lead Agency:	Not reported
Enforcement Type:	Not reported
Enforcement Responsible Person:	Not reported

APCT ANAHEIM (Continued) **1000398155**

Enforcement Responsible Sub-Organization: Not reported
SEP Sequence Number: Not reported
SEP Expenditure Amount: Not reported
SEP Scheduled Completion Date: Not reported
SEP Actual Date: Not reported
SEP Defaulted Date: Not reported
SEP Type: Not reported
SEP Type Description: Not reported
Proposed Amount: Not reported
Final Monetary Amount: Not reported
Paid Amount: Not reported
Final Count: Not reported
Final Amount: Not reported

Found Violation: Yes
Agency Which Determined Violation: State
Violation Short Description: Generators - General
Date Violation was Determined: 20090311
Actual Return to Compliance Date: 20090630
Return to Compliance Qualifier: Documented
Violation Responsible Agency: State
Scheduled Compliance Date: Not reported
Enforcement Identifier: 601
Date of Enforcement Action: 20090311
Enforcement Responsible Agency: State
Enforcement Docket Number: Not reported
Enforcement Attorney: Not reported
Corrective Action Component: No
Appeal Initiated Date: Not reported
Appeal Resolution Date: Not reported
Disposition Status Date: Not reported
Disposition Status: Not reported
Disposition Status Description: Not reported
Consent/Final Order Sequence Number: Not reported
Consent/Final Order Respondent Name: Not reported
Consent/Final Order Lead Agency: Not reported
Enforcement Type: WRITTEN INFORMAL
Enforcement Responsible Person: Not reported
Enforcement Responsible Sub-Organization: Not reported
SEP Sequence Number: Not reported
SEP Expenditure Amount: Not reported
SEP Scheduled Completion Date: Not reported
SEP Actual Date: Not reported
SEP Defaulted Date: Not reported
SEP Type: Not reported
SEP Type Description: Not reported
Proposed Amount: Not reported
Final Monetary Amount: Not reported
Paid Amount: Not reported
Final Count: Not reported
Final Amount: Not reported

Found Violation: Yes
Agency Which Determined Violation: State
Violation Short Description: Generators - Pre-transport
Date Violation was Determined: 20180730
Actual Return to Compliance Date: 20180730

APCT ANAHEIM (Continued) **1000398155**

Return to Compliance Qualifier:	Observed
Violation Responsible Agency:	State
Scheduled Compliance Date:	Not reported
Enforcement Identifier:	Not reported
Date of Enforcement Action:	Not reported
Enforcement Responsible Agency:	Not reported
Enforcement Docket Number:	Not reported
Enforcement Attorney:	Not reported
Corrective Action Component:	Not reported
Appeal Initiated Date:	Not reported
Appeal Resolution Date:	Not reported
Disposition Status Date:	Not reported
Disposition Status:	Not reported
Disposition Status Description:	Not reported
Consent/Final Order Sequence Number:	Not reported
Consent/Final Order Respondent Name:	Not reported
Consent/Final Order Lead Agency:	Not reported
Enforcement Type:	Not reported
Enforcement Responsible Person:	Not reported
Enforcement Responsible Sub-Organization:	Not reported
SEP Sequence Number:	Not reported
SEP Expenditure Amount:	Not reported
SEP Scheduled Completion Date:	Not reported
SEP Actual Date:	Not reported
SEP Defaulted Date:	Not reported
SEP Type:	Not reported
SEP Type Description:	Not reported
Proposed Amount:	Not reported
Final Monetary Amount:	Not reported
Paid Amount:	Not reported
Final Count:	Not reported
Final Amount:	Not reported

Found Violation:	Yes
Agency Which Determined Violation:	State
Violation Short Description:	Generators - Records/Reporting
Date Violation was Determined:	20200226
Actual Return to Compliance Date:	20200324
Return to Compliance Qualifier:	Documented
Violation Responsible Agency:	State
Scheduled Compliance Date:	Not reported
Enforcement Identifier:	Not reported
Date of Enforcement Action:	Not reported
Enforcement Responsible Agency:	Not reported
Enforcement Docket Number:	Not reported
Enforcement Attorney:	Not reported
Corrective Action Component:	Not reported
Appeal Initiated Date:	Not reported
Appeal Resolution Date:	Not reported
Disposition Status Date:	Not reported
Disposition Status:	Not reported
Disposition Status Description:	Not reported
Consent/Final Order Sequence Number:	Not reported
Consent/Final Order Respondent Name:	Not reported
Consent/Final Order Lead Agency:	Not reported
Enforcement Type:	Not reported
Enforcement Responsible Person:	Not reported

APCT ANAHEIM (Continued) **1000398155**

Enforcement Responsible Sub-Organization: Not reported
SEP Sequence Number: Not reported
SEP Expenditure Amount: Not reported
SEP Scheduled Completion Date: Not reported
SEP Actual Date: Not reported
SEP Defaulted Date: Not reported
SEP Type: Not reported
SEP Type Description: Not reported
Proposed Amount: Not reported
Final Monetary Amount: Not reported
Paid Amount: Not reported
Final Count: Not reported
Final Amount: Not reported

Found Violation: Yes
Agency Which Determined Violation: State
Violation Short Description: Generators - General
Date Violation was Determined: 20070619
Actual Return to Compliance Date: 20130702
Return to Compliance Qualifier: Unverifiable
Violation Responsible Agency: State
Scheduled Compliance Date: Not reported
Enforcement Identifier: Not reported
Date of Enforcement Action: Not reported
Enforcement Responsible Agency: Not reported
Enforcement Docket Number: Not reported
Enforcement Attorney: Not reported
Corrective Action Component: Not reported
Appeal Initiated Date: Not reported
Appeal Resolution Date: Not reported
Disposition Status Date: Not reported
Disposition Status: Not reported
Disposition Status Description: Not reported
Consent/Final Order Sequence Number: Not reported
Consent/Final Order Respondent Name: Not reported
Consent/Final Order Lead Agency: Not reported
Enforcement Type: Not reported
Enforcement Responsible Person: Not reported
Enforcement Responsible Sub-Organization: Not reported
SEP Sequence Number: Not reported
SEP Expenditure Amount: Not reported
SEP Scheduled Completion Date: Not reported
SEP Actual Date: Not reported
SEP Defaulted Date: Not reported
SEP Type: Not reported
SEP Type Description: Not reported
Proposed Amount: Not reported
Final Monetary Amount: Not reported
Paid Amount: Not reported
Final Count: Not reported
Final Amount: Not reported

Found Violation: No
Agency Which Determined Violation: Not reported
Violation Short Description: Not reported
Date Violation was Determined: Not reported
Actual Return to Compliance Date: Not reported

APCT ANAHEIM (Continued) **1000398155**

Return to Compliance Qualifier: Not reported
Violation Responsible Agency: Not reported
Scheduled Compliance Date: Not reported
Enforcement Identifier: Not reported
Date of Enforcement Action: Not reported
Enforcement Responsible Agency: Not reported
Enforcement Docket Number: Not reported
Enforcement Attorney: Not reported
Corrective Action Component: Not reported
Appeal Initiated Date: Not reported
Appeal Resolution Date: Not reported
Disposition Status Date: Not reported
Disposition Status: Not reported
Disposition Status Description: Not reported
Consent/Final Order Sequence Number:Not reported
Consent/Final Order Respondent Name: Not reported
Consent/Final Order Lead Agency: Not reported
Enforcement Type: Not reported
Enforcement Responsible Person: Not reported
Enforcement Responsible Sub-Organization: Not reported
SEP Sequence Number: Not reported
SEP Expenditure Amount: Not reported
SEP Scheduled Completion Date: Not reported
SEP Actual Date: Not reported
SEP Defaulted Date: Not reported
SEP Type: Not reported
SEP Type Description: Not reported
Proposed Amount: Not reported
Final Monetary Amount: Not reported
Paid Amount: Not reported
Final Count: Not reported
Final Amount: Not reported

Found Violation: No
Agency Which Determined Violation: Not reported
Violation Short Description: Not reported
Date Violation was Determined: Not reported
Actual Return to Compliance Date: Not reported
Return to Compliance Qualifier: Not reported
Violation Responsible Agency: Not reported
Scheduled Compliance Date: Not reported
Enforcement Identifier: Not reported
Date of Enforcement Action: Not reported
Enforcement Responsible Agency: Not reported
Enforcement Docket Number: Not reported
Enforcement Attorney: Not reported
Corrective Action Component: Not reported
Appeal Initiated Date: Not reported
Appeal Resolution Date: Not reported
Disposition Status Date: Not reported
Disposition Status: Not reported
Disposition Status Description: Not reported
Consent/Final Order Sequence Number:Not reported
Consent/Final Order Respondent Name: Not reported
Consent/Final Order Lead Agency: Not reported
Enforcement Type: Not reported
Enforcement Responsible Person: Not reported

APCT ANAHEIM (Continued) **1000398155**

Enforcement Responsible Sub-Organization: Not reported
SEP Sequence Number: Not reported
SEP Expenditure Amount: Not reported
SEP Scheduled Completion Date: Not reported
SEP Actual Date: Not reported
SEP Defaulted Date: Not reported
SEP Type: Not reported
SEP Type Description: Not reported
Proposed Amount: Not reported
Final Monetary Amount: Not reported
Paid Amount: Not reported
Final Count: Not reported
Final Amount: Not reported

Found Violation: No
Agency Which Determined Violation: Not reported
Violation Short Description: Not reported
Date Violation was Determined: Not reported
Actual Return to Compliance Date: Not reported
Return to Compliance Qualifier: Not reported
Violation Responsible Agency: Not reported
Scheduled Compliance Date: Not reported
Enforcement Identifier: Not reported
Date of Enforcement Action: Not reported
Enforcement Responsible Agency: Not reported
Enforcement Docket Number: Not reported
Enforcement Attorney: Not reported
Corrective Action Component: Not reported
Appeal Initiated Date: Not reported
Appeal Resolution Date: Not reported
Disposition Status Date: Not reported
Disposition Status: Not reported
Disposition Status Description: Not reported
Consent/Final Order Sequence Number: Not reported
Consent/Final Order Respondent Name: Not reported
Consent/Final Order Lead Agency: Not reported
Enforcement Type: Not reported
Enforcement Responsible Person: Not reported
Enforcement Responsible Sub-Organization: Not reported
SEP Sequence Number: Not reported
SEP Expenditure Amount: Not reported
SEP Scheduled Completion Date: Not reported
SEP Actual Date: Not reported
SEP Defaulted Date: Not reported
SEP Type: Not reported
SEP Type Description: Not reported
Proposed Amount: Not reported
Final Monetary Amount: Not reported
Paid Amount: Not reported
Final Count: Not reported
Final Amount: Not reported

Found Violation: No
Agency Which Determined Violation: Not reported
Violation Short Description: Not reported
Date Violation was Determined: Not reported
Actual Return to Compliance Date: Not reported

APCT ANAHEIM (Continued) **1000398155**

Return to Compliance Qualifier: Not reported
Violation Responsible Agency: Not reported
Scheduled Compliance Date: Not reported
Enforcement Identifier: Not reported
Date of Enforcement Action: Not reported
Enforcement Responsible Agency: Not reported
Enforcement Docket Number: Not reported
Enforcement Attorney: Not reported
Corrective Action Component: Not reported
Appeal Initiated Date: Not reported
Appeal Resolution Date: Not reported
Disposition Status Date: Not reported
Disposition Status: Not reported
Disposition Status Description: Not reported
Consent/Final Order Sequence Number:Not reported
Consent/Final Order Respondent Name: Not reported
Consent/Final Order Lead Agency: Not reported
Enforcement Type: Not reported
Enforcement Responsible Person: Not reported
Enforcement Responsible Sub-Organization: Not reported
SEP Sequence Number: Not reported
SEP Expenditure Amount: Not reported
SEP Scheduled Completion Date: Not reported
SEP Actual Date: Not reported
SEP Defaulted Date: Not reported
SEP Type: Not reported
SEP Type Description: Not reported
Proposed Amount: Not reported
Final Monetary Amount: Not reported
Paid Amount: Not reported
Final Count: Not reported
Final Amount: Not reported

Found Violation: Yes
Agency Which Determined Violation: State
Violation Short Description: Generators - General
Date Violation was Determined: 20090311
Actual Return to Compliance Date: 20090630
Return to Compliance Qualifier: Documented
Violation Responsible Agency: State
Scheduled Compliance Date: Not reported
Enforcement Identifier: 601
Date of Enforcement Action: 20090311
Enforcement Responsible Agency: State
Enforcement Docket Number: Not reported
Enforcement Attorney: Not reported
Corrective Action Component: No
Appeal Initiated Date: Not reported
Appeal Resolution Date: Not reported
Disposition Status Date: Not reported
Disposition Status: Not reported
Disposition Status Description: Not reported
Consent/Final Order Sequence Number:Not reported
Consent/Final Order Respondent Name: Not reported
Consent/Final Order Lead Agency: Not reported
Enforcement Type: WRITTEN INFORMAL
Enforcement Responsible Person: Not reported

APCT ANAHEIM (Continued) **1000398155**

Enforcement Responsible Sub-Organization: Not reported
SEP Sequence Number: Not reported
SEP Expenditure Amount: Not reported
SEP Scheduled Completion Date: Not reported
SEP Actual Date: Not reported
SEP Defaulted Date: Not reported
SEP Type: Not reported
SEP Type Description: Not reported
Proposed Amount: Not reported
Final Monetary Amount: Not reported
Paid Amount: Not reported
Final Count: Not reported
Final Amount: Not reported

Found Violation: Yes
Agency Which Determined Violation: State
Violation Short Description: Generators - General
Date Violation was Determined: 20070619
Actual Return to Compliance Date: 20130702
Return to Compliance Qualifier: Unverifiable
Violation Responsible Agency: State
Scheduled Compliance Date: Not reported
Enforcement Identifier: Not reported
Date of Enforcement Action: Not reported
Enforcement Responsible Agency: Not reported
Enforcement Docket Number: Not reported
Enforcement Attorney: Not reported
Corrective Action Component: Not reported
Appeal Initiated Date: Not reported
Appeal Resolution Date: Not reported
Disposition Status Date: Not reported
Disposition Status: Not reported
Disposition Status Description: Not reported
Consent/Final Order Sequence Number: Not reported
Consent/Final Order Respondent Name: Not reported
Consent/Final Order Lead Agency: Not reported
Enforcement Type: Not reported
Enforcement Responsible Person: Not reported
Enforcement Responsible Sub-Organization: Not reported
SEP Sequence Number: Not reported
SEP Expenditure Amount: Not reported
SEP Scheduled Completion Date: Not reported
SEP Actual Date: Not reported
SEP Defaulted Date: Not reported
SEP Type: Not reported
SEP Type Description: Not reported
Proposed Amount: Not reported
Final Monetary Amount: Not reported
Paid Amount: Not reported
Final Count: Not reported
Final Amount: Not reported

Found Violation: Yes
Agency Which Determined Violation: State
Violation Short Description: Generators - General
Date Violation was Determined: 20060511
Actual Return to Compliance Date: 20060608

APCT ANAHEIM (Continued) **1000398155**

Return to Compliance Qualifier:	Observed
Violation Responsible Agency:	State
Scheduled Compliance Date:	Not reported
Enforcement Identifier:	501
Date of Enforcement Action:	20060511
Enforcement Responsible Agency:	State
Enforcement Docket Number:	Not reported
Enforcement Attorney:	Not reported
Corrective Action Component:	No
Appeal Initiated Date:	Not reported
Appeal Resolution Date:	Not reported
Disposition Status Date:	Not reported
Disposition Status:	Not reported
Disposition Status Description:	Not reported
Consent/Final Order Sequence Number:	Not reported
Consent/Final Order Respondent Name:	Not reported
Consent/Final Order Lead Agency:	Not reported
Enforcement Type:	WRITTEN INFORMAL
Enforcement Responsible Person:	Not reported
Enforcement Responsible Sub-Organization:	Not reported
SEP Sequence Number:	Not reported
SEP Expenditure Amount:	Not reported
SEP Scheduled Completion Date:	Not reported
SEP Actual Date:	Not reported
SEP Defaulted Date:	Not reported
SEP Type:	Not reported
SEP Type Description:	Not reported
Proposed Amount:	Not reported
Final Monetary Amount:	Not reported
Paid Amount:	Not reported
Final Count:	Not reported
Final Amount:	Not reported

Found Violation:	Yes
Agency Which Determined Violation:	State
Violation Short Description:	Generators - Pre-transport
Date Violation was Determined:	20180730
Actual Return to Compliance Date:	20181012
Return to Compliance Qualifier:	Documented
Violation Responsible Agency:	State
Scheduled Compliance Date:	Not reported
Enforcement Identifier:	Not reported
Date of Enforcement Action:	Not reported
Enforcement Responsible Agency:	Not reported
Enforcement Docket Number:	Not reported
Enforcement Attorney:	Not reported
Corrective Action Component:	Not reported
Appeal Initiated Date:	Not reported
Appeal Resolution Date:	Not reported
Disposition Status Date:	Not reported
Disposition Status:	Not reported
Disposition Status Description:	Not reported
Consent/Final Order Sequence Number:	Not reported
Consent/Final Order Respondent Name:	Not reported
Consent/Final Order Lead Agency:	Not reported
Enforcement Type:	Not reported
Enforcement Responsible Person:	Not reported

APCT ANAHEIM (Continued) **1000398155**

Enforcement Responsible Sub-Organization: Not reported
SEP Sequence Number: Not reported
SEP Expenditure Amount: Not reported
SEP Scheduled Completion Date: Not reported
SEP Actual Date: Not reported
SEP Defaulted Date: Not reported
SEP Type: Not reported
SEP Type Description: Not reported
Proposed Amount: Not reported
Final Monetary Amount: Not reported
Paid Amount: Not reported
Final Count: Not reported
Final Amount: Not reported

Found Violation: Yes
Agency Which Determined Violation: EPA
Violation Short Description: Generators - Records/Reporting
Date Violation was Determined: 19920625
Actual Return to Compliance Date: 19920625
Return to Compliance Qualifier: Observed
Violation Responsible Agency: EPA
Scheduled Compliance Date: Not reported
Enforcement Identifier: 001
Date of Enforcement Action: 19920928
Enforcement Responsible Agency: EPA
Enforcement Docket Number: Not reported
Enforcement Attorney: R9
Corrective Action Component: No
Appeal Initiated Date: Not reported
Appeal Resolution Date: Not reported
Disposition Status Date: Not reported
Disposition Status: Not reported
Disposition Status Description: Not reported
Consent/Final Order Sequence Number: Not reported
Consent/Final Order Respondent Name: Not reported
Consent/Final Order Lead Agency: Not reported
Enforcement Type: INITIAL 3008(A) COMPLIANCE
Enforcement Responsible Person: R9EPA
Enforcement Responsible Sub-Organization: Not reported
SEP Sequence Number: Not reported
SEP Expenditure Amount: Not reported
SEP Scheduled Completion Date: Not reported
SEP Actual Date: Not reported
SEP Defaulted Date: Not reported
SEP Type: Not reported
SEP Type Description: Not reported
Proposed Amount: 11400
Final Monetary Amount: 11400
Paid Amount: 7630
Final Count: 1
Final Amount: 11400

Found Violation: Yes
Agency Which Determined Violation: State
Violation Short Description: Generators - General
Date Violation was Determined: 20100607
Actual Return to Compliance Date: 20110629

APCT ANAHEIM (Continued) **1000398155**

Return to Compliance Qualifier:	Documented
Violation Responsible Agency:	State
Scheduled Compliance Date:	Not reported
Enforcement Identifier:	Not reported
Date of Enforcement Action:	Not reported
Enforcement Responsible Agency:	Not reported
Enforcement Docket Number:	Not reported
Enforcement Attorney:	Not reported
Corrective Action Component:	Not reported
Appeal Initiated Date:	Not reported
Appeal Resolution Date:	Not reported
Disposition Status Date:	Not reported
Disposition Status:	Not reported
Disposition Status Description:	Not reported
Consent/Final Order Sequence Number:	Not reported
Consent/Final Order Respondent Name:	Not reported
Consent/Final Order Lead Agency:	Not reported
Enforcement Type:	Not reported
Enforcement Responsible Person:	Not reported
Enforcement Responsible Sub-Organization:	Not reported
SEP Sequence Number:	Not reported
SEP Expenditure Amount:	Not reported
SEP Scheduled Completion Date:	Not reported
SEP Actual Date:	Not reported
SEP Defaulted Date:	Not reported
SEP Type:	Not reported
SEP Type Description:	Not reported
Proposed Amount:	Not reported
Final Monetary Amount:	Not reported
Paid Amount:	Not reported
Final Count:	Not reported
Final Amount:	Not reported

Found Violation:	Yes
Agency Which Determined Violation:	State
Violation Short Description:	Generators - General
Date Violation was Determined:	20100607
Actual Return to Compliance Date:	20110629
Return to Compliance Qualifier:	Documented
Violation Responsible Agency:	State
Scheduled Compliance Date:	Not reported
Enforcement Identifier:	Not reported
Date of Enforcement Action:	Not reported
Enforcement Responsible Agency:	Not reported
Enforcement Docket Number:	Not reported
Enforcement Attorney:	Not reported
Corrective Action Component:	Not reported
Appeal Initiated Date:	Not reported
Appeal Resolution Date:	Not reported
Disposition Status Date:	Not reported
Disposition Status:	Not reported
Disposition Status Description:	Not reported
Consent/Final Order Sequence Number:	Not reported
Consent/Final Order Respondent Name:	Not reported
Consent/Final Order Lead Agency:	Not reported
Enforcement Type:	Not reported
Enforcement Responsible Person:	Not reported

APCT ANAHEIM (Continued) **1000398155**

Enforcement Responsible Sub-Organization: Not reported
SEP Sequence Number: Not reported
SEP Expenditure Amount: Not reported
SEP Scheduled Completion Date: Not reported
SEP Actual Date: Not reported
SEP Defaulted Date: Not reported
SEP Type: Not reported
SEP Type Description: Not reported
Proposed Amount: Not reported
Final Monetary Amount: Not reported
Paid Amount: Not reported
Final Count: Not reported
Final Amount: Not reported

Found Violation: No
Agency Which Determined Violation: Not reported
Violation Short Description: Not reported
Date Violation was Determined: Not reported
Actual Return to Compliance Date: Not reported
Return to Compliance Qualifier: Not reported
Violation Responsible Agency: Not reported
Scheduled Compliance Date: Not reported
Enforcement Identifier: Not reported
Date of Enforcement Action: Not reported
Enforcement Responsible Agency: Not reported
Enforcement Docket Number: Not reported
Enforcement Attorney: Not reported
Corrective Action Component: Not reported
Appeal Initiated Date: Not reported
Appeal Resolution Date: Not reported
Disposition Status Date: Not reported
Disposition Status: Not reported
Disposition Status Description: Not reported
Consent/Final Order Sequence Number: Not reported
Consent/Final Order Respondent Name: Not reported
Consent/Final Order Lead Agency: Not reported
Enforcement Type: Not reported
Enforcement Responsible Person: Not reported
Enforcement Responsible Sub-Organization: Not reported
SEP Sequence Number: Not reported
SEP Expenditure Amount: Not reported
SEP Scheduled Completion Date: Not reported
SEP Actual Date: Not reported
SEP Defaulted Date: Not reported
SEP Type: Not reported
SEP Type Description: Not reported
Proposed Amount: Not reported
Final Monetary Amount: Not reported
Paid Amount: Not reported
Final Count: Not reported
Final Amount: Not reported

Found Violation: Yes
Agency Which Determined Violation: State
Violation Short Description: Generators - Records/Reporting
Date Violation was Determined: 20200226
Actual Return to Compliance Date: 20200324

APCT ANAHEIM (Continued) **1000398155**

Return to Compliance Qualifier:	Documented
Violation Responsible Agency:	State
Scheduled Compliance Date:	Not reported
Enforcement Identifier:	Not reported
Date of Enforcement Action:	Not reported
Enforcement Responsible Agency:	Not reported
Enforcement Docket Number:	Not reported
Enforcement Attorney:	Not reported
Corrective Action Component:	Not reported
Appeal Initiated Date:	Not reported
Appeal Resolution Date:	Not reported
Disposition Status Date:	Not reported
Disposition Status:	Not reported
Disposition Status Description:	Not reported
Consent/Final Order Sequence Number:	Not reported
Consent/Final Order Respondent Name:	Not reported
Consent/Final Order Lead Agency:	Not reported
Enforcement Type:	Not reported
Enforcement Responsible Person:	Not reported
Enforcement Responsible Sub-Organization:	Not reported
SEP Sequence Number:	Not reported
SEP Expenditure Amount:	Not reported
SEP Scheduled Completion Date:	Not reported
SEP Actual Date:	Not reported
SEP Defaulted Date:	Not reported
SEP Type:	Not reported
SEP Type Description:	Not reported
Proposed Amount:	Not reported
Final Monetary Amount:	Not reported
Paid Amount:	Not reported
Final Count:	Not reported
Final Amount:	Not reported

Found Violation:	Yes
Agency Which Determined Violation:	State
Violation Short Description:	Generators - General
Date Violation was Determined:	20061120
Actual Return to Compliance Date:	20070122
Return to Compliance Qualifier:	Observed
Violation Responsible Agency:	State
Scheduled Compliance Date:	Not reported
Enforcement Identifier:	601
Date of Enforcement Action:	20061120
Enforcement Responsible Agency:	State
Enforcement Docket Number:	Not reported
Enforcement Attorney:	Not reported
Corrective Action Component:	No
Appeal Initiated Date:	Not reported
Appeal Resolution Date:	Not reported
Disposition Status Date:	Not reported
Disposition Status:	Not reported
Disposition Status Description:	Not reported
Consent/Final Order Sequence Number:	Not reported
Consent/Final Order Respondent Name:	Not reported
Consent/Final Order Lead Agency:	Not reported
Enforcement Type:	WRITTEN INFORMAL
Enforcement Responsible Person:	Not reported

APCT ANAHEIM (Continued) **1000398155**

Enforcement Responsible Sub-Organization: Not reported
SEP Sequence Number: Not reported
SEP Expenditure Amount: Not reported
SEP Scheduled Completion Date: Not reported
SEP Actual Date: Not reported
SEP Defaulted Date: Not reported
SEP Type: Not reported
SEP Type Description: Not reported
Proposed Amount: Not reported
Final Monetary Amount: Not reported
Paid Amount: Not reported
Final Count: Not reported
Final Amount: Not reported

Found Violation: Yes
Agency Which Determined Violation: State
Violation Short Description: Generators - General
Date Violation was Determined: 20061120
Actual Return to Compliance Date: 20070122
Return to Compliance Qualifier: Observed
Violation Responsible Agency: State
Scheduled Compliance Date: Not reported
Enforcement Identifier: 601
Date of Enforcement Action: 20061120
Enforcement Responsible Agency: State
Enforcement Docket Number: Not reported
Enforcement Attorney: Not reported
Corrective Action Component: No
Appeal Initiated Date: Not reported
Appeal Resolution Date: Not reported
Disposition Status Date: Not reported
Disposition Status: Not reported
Disposition Status Description: Not reported
Consent/Final Order Sequence Number: Not reported
Consent/Final Order Respondent Name: Not reported
Consent/Final Order Lead Agency: Not reported
Enforcement Type: WRITTEN INFORMAL
Enforcement Responsible Person: Not reported
Enforcement Responsible Sub-Organization: Not reported
SEP Sequence Number: Not reported
SEP Expenditure Amount: Not reported
SEP Scheduled Completion Date: Not reported
SEP Actual Date: Not reported
SEP Defaulted Date: Not reported
SEP Type: Not reported
SEP Type Description: Not reported
Proposed Amount: Not reported
Final Monetary Amount: Not reported
Paid Amount: Not reported
Final Count: Not reported
Final Amount: Not reported

Found Violation: No
Agency Which Determined Violation: Not reported
Violation Short Description: Not reported
Date Violation was Determined: Not reported
Actual Return to Compliance Date: Not reported

APCT ANAHEIM (Continued) **1000398155**

Return to Compliance Qualifier: Not reported
Violation Responsible Agency: Not reported
Scheduled Compliance Date: Not reported
Enforcement Identifier: Not reported
Date of Enforcement Action: Not reported
Enforcement Responsible Agency: Not reported
Enforcement Docket Number: Not reported
Enforcement Attorney: Not reported
Corrective Action Component: Not reported
Appeal Initiated Date: Not reported
Appeal Resolution Date: Not reported
Disposition Status Date: Not reported
Disposition Status: Not reported
Disposition Status Description: Not reported
Consent/Final Order Sequence Number:Not reported
Consent/Final Order Respondent Name: Not reported
Consent/Final Order Lead Agency: Not reported
Enforcement Type: Not reported
Enforcement Responsible Person: Not reported
Enforcement Responsible Sub-Organization: Not reported
SEP Sequence Number: Not reported
SEP Expenditure Amount: Not reported
SEP Scheduled Completion Date: Not reported
SEP Actual Date: Not reported
SEP Defaulted Date: Not reported
SEP Type: Not reported
SEP Type Description: Not reported
Proposed Amount: Not reported
Final Monetary Amount: Not reported
Paid Amount: Not reported
Final Count: Not reported
Final Amount: Not reported

Found Violation: No
Agency Which Determined Violation: Not reported
Violation Short Description: Not reported
Date Violation was Determined: Not reported
Actual Return to Compliance Date: Not reported
Return to Compliance Qualifier: Not reported
Violation Responsible Agency: Not reported
Scheduled Compliance Date: Not reported
Enforcement Identifier: Not reported
Date of Enforcement Action: Not reported
Enforcement Responsible Agency: Not reported
Enforcement Docket Number: Not reported
Enforcement Attorney: Not reported
Corrective Action Component: Not reported
Appeal Initiated Date: Not reported
Appeal Resolution Date: Not reported
Disposition Status Date: Not reported
Disposition Status: Not reported
Disposition Status Description: Not reported
Consent/Final Order Sequence Number:Not reported
Consent/Final Order Respondent Name: Not reported
Consent/Final Order Lead Agency: Not reported
Enforcement Type: Not reported
Enforcement Responsible Person: Not reported

APCT ANAHEIM (Continued) **1000398155**

Enforcement Responsible Sub-Organization: Not reported
SEP Sequence Number: Not reported
SEP Expenditure Amount: Not reported
SEP Scheduled Completion Date: Not reported
SEP Actual Date: Not reported
SEP Defaulted Date: Not reported
SEP Type: Not reported
SEP Type Description: Not reported
Proposed Amount: Not reported
Final Monetary Amount: Not reported
Paid Amount: Not reported
Final Count: Not reported
Final Amount: Not reported

Found Violation: Yes
Agency Which Determined Violation: State
Violation Short Description: Generators - General
Date Violation was Determined: 20090311
Actual Return to Compliance Date: 20090630
Return to Compliance Qualifier: Documented
Violation Responsible Agency: State
Scheduled Compliance Date: Not reported
Enforcement Identifier: 601
Date of Enforcement Action: 20090311
Enforcement Responsible Agency: State
Enforcement Docket Number: Not reported
Enforcement Attorney: Not reported
Corrective Action Component: No
Appeal Initiated Date: Not reported
Appeal Resolution Date: Not reported
Disposition Status Date: Not reported
Disposition Status: Not reported
Disposition Status Description: Not reported
Consent/Final Order Sequence Number: Not reported
Consent/Final Order Respondent Name: Not reported
Consent/Final Order Lead Agency: Not reported
Enforcement Type: WRITTEN INFORMAL
Enforcement Responsible Person: Not reported
Enforcement Responsible Sub-Organization: Not reported
SEP Sequence Number: Not reported
SEP Expenditure Amount: Not reported
SEP Scheduled Completion Date: Not reported
SEP Actual Date: Not reported
SEP Defaulted Date: Not reported
SEP Type: Not reported
SEP Type Description: Not reported
Proposed Amount: Not reported
Final Monetary Amount: Not reported
Paid Amount: Not reported
Final Count: Not reported
Final Amount: Not reported

Found Violation: No
Agency Which Determined Violation: Not reported
Violation Short Description: Not reported
Date Violation was Determined: Not reported
Actual Return to Compliance Date: Not reported

APCT ANAHEIM (Continued) **1000398155**

Return to Compliance Qualifier: Not reported
Violation Responsible Agency: Not reported
Scheduled Compliance Date: Not reported
Enforcement Identifier: Not reported
Date of Enforcement Action: Not reported
Enforcement Responsible Agency: Not reported
Enforcement Docket Number: Not reported
Enforcement Attorney: Not reported
Corrective Action Component: Not reported
Appeal Initiated Date: Not reported
Appeal Resolution Date: Not reported
Disposition Status Date: Not reported
Disposition Status: Not reported
Disposition Status Description: Not reported
Consent/Final Order Sequence Number: Not reported
Consent/Final Order Respondent Name: Not reported
Consent/Final Order Lead Agency: Not reported
Enforcement Type: Not reported
Enforcement Responsible Person: Not reported
Enforcement Responsible Sub-Organization: Not reported
SEP Sequence Number: Not reported
SEP Expenditure Amount: Not reported
SEP Scheduled Completion Date: Not reported
SEP Actual Date: Not reported
SEP Defaulted Date: Not reported
SEP Type: Not reported
SEP Type Description: Not reported
Proposed Amount: Not reported
Final Monetary Amount: Not reported
Paid Amount: Not reported
Final Count: Not reported
Final Amount: Not reported

Found Violation: Yes
Agency Which Determined Violation: State
Violation Short Description: Generators - General
Date Violation was Determined: 20180730
Actual Return to Compliance Date: 20181022
Return to Compliance Qualifier: Documented
Violation Responsible Agency: State
Scheduled Compliance Date: Not reported
Enforcement Identifier: Not reported
Date of Enforcement Action: Not reported
Enforcement Responsible Agency: Not reported
Enforcement Docket Number: Not reported
Enforcement Attorney: Not reported
Corrective Action Component: Not reported
Appeal Initiated Date: Not reported
Appeal Resolution Date: Not reported
Disposition Status Date: Not reported
Disposition Status: Not reported
Disposition Status Description: Not reported
Consent/Final Order Sequence Number: Not reported
Consent/Final Order Respondent Name: Not reported
Consent/Final Order Lead Agency: Not reported
Enforcement Type: Not reported
Enforcement Responsible Person: Not reported

APCT ANAHEIM (Continued) **1000398155**

Enforcement Responsible Sub-Organization: Not reported
SEP Sequence Number: Not reported
SEP Expenditure Amount: Not reported
SEP Scheduled Completion Date: Not reported
SEP Actual Date: Not reported
SEP Defaulted Date: Not reported
SEP Type: Not reported
SEP Type Description: Not reported
Proposed Amount: Not reported
Final Monetary Amount: Not reported
Paid Amount: Not reported
Final Count: Not reported
Final Amount: Not reported

Found Violation: Yes
Agency Which Determined Violation: State
Violation Short Description: Generators - Pre-transport
Date Violation was Determined: 20180730
Actual Return to Compliance Date: 20180730
Return to Compliance Qualifier: Observed
Violation Responsible Agency: State
Scheduled Compliance Date: Not reported
Enforcement Identifier: Not reported
Date of Enforcement Action: Not reported
Enforcement Responsible Agency: Not reported
Enforcement Docket Number: Not reported
Enforcement Attorney: Not reported
Corrective Action Component: Not reported
Appeal Initiated Date: Not reported
Appeal Resolution Date: Not reported
Disposition Status Date: Not reported
Disposition Status: Not reported
Disposition Status Description: Not reported
Consent/Final Order Sequence Number: Not reported
Consent/Final Order Respondent Name: Not reported
Consent/Final Order Lead Agency: Not reported
Enforcement Type: Not reported
Enforcement Responsible Person: Not reported
Enforcement Responsible Sub-Organization: Not reported
SEP Sequence Number: Not reported
SEP Expenditure Amount: Not reported
SEP Scheduled Completion Date: Not reported
SEP Actual Date: Not reported
SEP Defaulted Date: Not reported
SEP Type: Not reported
SEP Type Description: Not reported
Proposed Amount: Not reported
Final Monetary Amount: Not reported
Paid Amount: Not reported
Final Count: Not reported
Final Amount: Not reported

Found Violation: Yes
Agency Which Determined Violation: State
Violation Short Description: Generators - Pre-transport
Date Violation was Determined: 20180730
Actual Return to Compliance Date: 20180730

APCT ANAHEIM (Continued) **1000398155**

Return to Compliance Qualifier:	Observed
Violation Responsible Agency:	State
Scheduled Compliance Date:	Not reported
Enforcement Identifier:	Not reported
Date of Enforcement Action:	Not reported
Enforcement Responsible Agency:	Not reported
Enforcement Docket Number:	Not reported
Enforcement Attorney:	Not reported
Corrective Action Component:	Not reported
Appeal Initiated Date:	Not reported
Appeal Resolution Date:	Not reported
Disposition Status Date:	Not reported
Disposition Status:	Not reported
Disposition Status Description:	Not reported
Consent/Final Order Sequence Number:	Not reported
Consent/Final Order Respondent Name:	Not reported
Consent/Final Order Lead Agency:	Not reported
Enforcement Type:	Not reported
Enforcement Responsible Person:	Not reported
Enforcement Responsible Sub-Organization:	Not reported
SEP Sequence Number:	Not reported
SEP Expenditure Amount:	Not reported
SEP Scheduled Completion Date:	Not reported
SEP Actual Date:	Not reported
SEP Defaulted Date:	Not reported
SEP Type:	Not reported
SEP Type Description:	Not reported
Proposed Amount:	Not reported
Final Monetary Amount:	Not reported
Paid Amount:	Not reported
Final Count:	Not reported
Final Amount:	Not reported

Found Violation:	Yes
Agency Which Determined Violation:	State
Violation Short Description:	Generators - General
Date Violation was Determined:	20090311
Actual Return to Compliance Date:	20090630
Return to Compliance Qualifier:	Documented
Violation Responsible Agency:	State
Scheduled Compliance Date:	Not reported
Enforcement Identifier:	601
Date of Enforcement Action:	20090311
Enforcement Responsible Agency:	State
Enforcement Docket Number:	Not reported
Enforcement Attorney:	Not reported
Corrective Action Component:	No
Appeal Initiated Date:	Not reported
Appeal Resolution Date:	Not reported
Disposition Status Date:	Not reported
Disposition Status:	Not reported
Disposition Status Description:	Not reported
Consent/Final Order Sequence Number:	Not reported
Consent/Final Order Respondent Name:	Not reported
Consent/Final Order Lead Agency:	Not reported
Enforcement Type:	WRITTEN INFORMAL
Enforcement Responsible Person:	Not reported

APCT ANAHEIM (Continued) **1000398155**

Enforcement Responsible Sub-Organization: Not reported
SEP Sequence Number: Not reported
SEP Expenditure Amount: Not reported
SEP Scheduled Completion Date: Not reported
SEP Actual Date: Not reported
SEP Defaulted Date: Not reported
SEP Type: Not reported
SEP Type Description: Not reported
Proposed Amount: Not reported
Final Monetary Amount: Not reported
Paid Amount: Not reported
Final Count: Not reported
Final Amount: Not reported

Found Violation: Yes
Agency Which Determined Violation: State
Violation Short Description: Generators - Records/Reporting
Date Violation was Determined: 20200226
Actual Return to Compliance Date: 20200324
Return to Compliance Qualifier: Documented
Violation Responsible Agency: State
Scheduled Compliance Date: Not reported
Enforcement Identifier: Not reported
Date of Enforcement Action: Not reported
Enforcement Responsible Agency: Not reported
Enforcement Docket Number: Not reported
Enforcement Attorney: Not reported
Corrective Action Component: Not reported
Appeal Initiated Date: Not reported
Appeal Resolution Date: Not reported
Disposition Status Date: Not reported
Disposition Status: Not reported
Disposition Status Description: Not reported
Consent/Final Order Sequence Number: Not reported
Consent/Final Order Respondent Name: Not reported
Consent/Final Order Lead Agency: Not reported
Enforcement Type: Not reported
Enforcement Responsible Person: Not reported
Enforcement Responsible Sub-Organization: Not reported
SEP Sequence Number: Not reported
SEP Expenditure Amount: Not reported
SEP Scheduled Completion Date: Not reported
SEP Actual Date: Not reported
SEP Defaulted Date: Not reported
SEP Type: Not reported
SEP Type Description: Not reported
Proposed Amount: Not reported
Final Monetary Amount: Not reported
Paid Amount: Not reported
Final Count: Not reported
Final Amount: Not reported

Found Violation: No
Agency Which Determined Violation: Not reported
Violation Short Description: Not reported
Date Violation was Determined: Not reported
Actual Return to Compliance Date: Not reported

APCT ANAHEIM (Continued) **1000398155**

Return to Compliance Qualifier:	Not reported
Violation Responsible Agency:	Not reported
Scheduled Compliance Date:	Not reported
Enforcement Identifier:	Not reported
Date of Enforcement Action:	Not reported
Enforcement Responsible Agency:	Not reported
Enforcement Docket Number:	Not reported
Enforcement Attorney:	Not reported
Corrective Action Component:	Not reported
Appeal Initiated Date:	Not reported
Appeal Resolution Date:	Not reported
Disposition Status Date:	Not reported
Disposition Status:	Not reported
Disposition Status Description:	Not reported
Consent/Final Order Sequence Number:	Not reported
Consent/Final Order Respondent Name:	Not reported
Consent/Final Order Lead Agency:	Not reported
Enforcement Type:	Not reported
Enforcement Responsible Person:	Not reported
Enforcement Responsible Sub-Organization:	Not reported
SEP Sequence Number:	Not reported
SEP Expenditure Amount:	Not reported
SEP Scheduled Completion Date:	Not reported
SEP Actual Date:	Not reported
SEP Defaulted Date:	Not reported
SEP Type:	Not reported
SEP Type Description:	Not reported
Proposed Amount:	Not reported
Final Monetary Amount:	Not reported
Paid Amount:	Not reported
Final Count:	Not reported
Final Amount:	Not reported

Found Violation:	Yes
Agency Which Determined Violation:	State
Violation Short Description:	Generators - General
Date Violation was Determined:	20100607
Actual Return to Compliance Date:	20110629
Return to Compliance Qualifier:	Documented
Violation Responsible Agency:	State
Scheduled Compliance Date:	Not reported
Enforcement Identifier:	Not reported
Date of Enforcement Action:	Not reported
Enforcement Responsible Agency:	Not reported
Enforcement Docket Number:	Not reported
Enforcement Attorney:	Not reported
Corrective Action Component:	Not reported
Appeal Initiated Date:	Not reported
Appeal Resolution Date:	Not reported
Disposition Status Date:	Not reported
Disposition Status:	Not reported
Disposition Status Description:	Not reported
Consent/Final Order Sequence Number:	Not reported
Consent/Final Order Respondent Name:	Not reported
Consent/Final Order Lead Agency:	Not reported
Enforcement Type:	Not reported
Enforcement Responsible Person:	Not reported

APCT ANAHEIM (Continued) **1000398155**

Enforcement Responsible Sub-Organization: Not reported
SEP Sequence Number: Not reported
SEP Expenditure Amount: Not reported
SEP Scheduled Completion Date: Not reported
SEP Actual Date: Not reported
SEP Defaulted Date: Not reported
SEP Type: Not reported
SEP Type Description: Not reported
Proposed Amount: Not reported
Final Monetary Amount: Not reported
Paid Amount: Not reported
Final Count: Not reported
Final Amount: Not reported

Found Violation: Yes
Agency Which Determined Violation: State
Violation Short Description: Generators - General
Date Violation was Determined: 20070619
Actual Return to Compliance Date: 20130702
Return to Compliance Qualifier: Unverifiable
Violation Responsible Agency: State
Scheduled Compliance Date: Not reported
Enforcement Identifier: Not reported
Date of Enforcement Action: Not reported
Enforcement Responsible Agency: Not reported
Enforcement Docket Number: Not reported
Enforcement Attorney: Not reported
Corrective Action Component: Not reported
Appeal Initiated Date: Not reported
Appeal Resolution Date: Not reported
Disposition Status Date: Not reported
Disposition Status: Not reported
Disposition Status Description: Not reported
Consent/Final Order Sequence Number: Not reported
Consent/Final Order Respondent Name: Not reported
Consent/Final Order Lead Agency: Not reported
Enforcement Type: Not reported
Enforcement Responsible Person: Not reported
Enforcement Responsible Sub-Organization: Not reported
SEP Sequence Number: Not reported
SEP Expenditure Amount: Not reported
SEP Scheduled Completion Date: Not reported
SEP Actual Date: Not reported
SEP Defaulted Date: Not reported
SEP Type: Not reported
SEP Type Description: Not reported
Proposed Amount: Not reported
Final Monetary Amount: Not reported
Paid Amount: Not reported
Final Count: Not reported
Final Amount: Not reported

Found Violation: No
Agency Which Determined Violation: Not reported
Violation Short Description: Not reported
Date Violation was Determined: Not reported
Actual Return to Compliance Date: Not reported

APCT ANAHEIM (Continued) **1000398155**

Return to Compliance Qualifier: Not reported
Violation Responsible Agency: Not reported
Scheduled Compliance Date: Not reported
Enforcement Identifier: Not reported
Date of Enforcement Action: Not reported
Enforcement Responsible Agency: Not reported
Enforcement Docket Number: Not reported
Enforcement Attorney: Not reported
Corrective Action Component: Not reported
Appeal Initiated Date: Not reported
Appeal Resolution Date: Not reported
Disposition Status Date: Not reported
Disposition Status: Not reported
Disposition Status Description: Not reported
Consent/Final Order Sequence Number:Not reported
Consent/Final Order Respondent Name: Not reported
Consent/Final Order Lead Agency: Not reported
Enforcement Type: Not reported
Enforcement Responsible Person: Not reported
Enforcement Responsible Sub-Organization: Not reported
SEP Sequence Number: Not reported
SEP Expenditure Amount: Not reported
SEP Scheduled Completion Date: Not reported
SEP Actual Date: Not reported
SEP Defaulted Date: Not reported
SEP Type: Not reported
SEP Type Description: Not reported
Proposed Amount: Not reported
Final Monetary Amount: Not reported
Paid Amount: Not reported
Final Count: Not reported
Final Amount: Not reported

Found Violation: No
Agency Which Determined Violation: Not reported
Violation Short Description: Not reported
Date Violation was Determined: Not reported
Actual Return to Compliance Date: Not reported
Return to Compliance Qualifier: Not reported
Violation Responsible Agency: Not reported
Scheduled Compliance Date: Not reported
Enforcement Identifier: Not reported
Date of Enforcement Action: Not reported
Enforcement Responsible Agency: Not reported
Enforcement Docket Number: Not reported
Enforcement Attorney: Not reported
Corrective Action Component: Not reported
Appeal Initiated Date: Not reported
Appeal Resolution Date: Not reported
Disposition Status Date: Not reported
Disposition Status: Not reported
Disposition Status Description: Not reported
Consent/Final Order Sequence Number:Not reported
Consent/Final Order Respondent Name: Not reported
Consent/Final Order Lead Agency: Not reported
Enforcement Type: Not reported
Enforcement Responsible Person: Not reported

APCT ANAHEIM (Continued) **1000398155**

Enforcement Responsible Sub-Organization:	Not reported
SEP Sequence Number:	Not reported
SEP Expenditure Amount:	Not reported
SEP Scheduled Completion Date:	Not reported
SEP Actual Date:	Not reported
SEP Defaulted Date:	Not reported
SEP Type:	Not reported
SEP Type Description:	Not reported
Proposed Amount:	Not reported
Final Monetary Amount:	Not reported
Paid Amount:	Not reported
Final Count:	Not reported
Final Amount:	Not reported

Found Violation:	Yes
Agency Which Determined Violation:	EPA
Violation Short Description:	Generators - Records/Reporting
Date Violation was Determined:	19920625
Actual Return to Compliance Date:	19920625
Return to Compliance Qualifier:	Observed
Violation Responsible Agency:	EPA
Scheduled Compliance Date:	Not reported
Enforcement Identifier:	001
Date of Enforcement Action:	19930114
Enforcement Responsible Agency:	EPA
Enforcement Docket Number:	Not reported
Enforcement Attorney:	R9
Corrective Action Component:	No
Appeal Initiated Date:	Not reported
Appeal Resolution Date:	Not reported
Disposition Status Date:	Not reported
Disposition Status:	Not reported
Disposition Status Description:	Not reported
Consent/Final Order Sequence Number:	Not reported
Consent/Final Order Respondent Name:	Not reported
Consent/Final Order Lead Agency:	Not reported
Enforcement Type:	FINAL 3008(A) COMPLIANCE ORDER
Enforcement Responsible Person:	R9EPA
Enforcement Responsible Sub-Organization:	Not reported
SEP Sequence Number:	Not reported
SEP Expenditure Amount:	Not reported
SEP Scheduled Completion Date:	Not reported
SEP Actual Date:	Not reported
SEP Defaulted Date:	Not reported
SEP Type:	Not reported
SEP Type Description:	Not reported
Proposed Amount:	11400
Final Monetary Amount:	7630
Paid Amount:	Not reported
Final Count:	1
Final Amount:	7630

Found Violation:	Yes
Agency Which Determined Violation:	State
Violation Short Description:	Generators - Pre-transport
Date Violation was Determined:	20160511
Actual Return to Compliance Date:	20160926

APCT ANAHEIM (Continued) **1000398155**

Return to Compliance Qualifier: Documented
Violation Responsible Agency: State
Scheduled Compliance Date: Not reported
Enforcement Identifier: Not reported
Date of Enforcement Action: Not reported
Enforcement Responsible Agency: Not reported
Enforcement Docket Number: Not reported
Enforcement Attorney: Not reported
Corrective Action Component: Not reported
Appeal Initiated Date: Not reported
Appeal Resolution Date: Not reported
Disposition Status Date: Not reported
Disposition Status: Not reported
Disposition Status Description: Not reported
Consent/Final Order Sequence Number:Not reported
Consent/Final Order Respondent Name: Not reported
Consent/Final Order Lead Agency: Not reported
Enforcement Type: Not reported
Enforcement Responsible Person: Not reported
Enforcement Responsible Sub-Organization: Not reported
SEP Sequence Number: Not reported
SEP Expenditure Amount: Not reported
SEP Scheduled Completion Date: Not reported
SEP Actual Date: Not reported
SEP Defaulted Date: Not reported
SEP Type: Not reported
SEP Type Description: Not reported
Proposed Amount: Not reported
Final Monetary Amount: Not reported
Paid Amount: Not reported
Final Count: Not reported
Final Amount: Not reported

Found Violation: Yes
Agency Which Determined Violation: State
Violation Short Description: Generators - General
Date Violation was Determined: 20100607
Actual Return to Compliance Date: 20110629
Return to Compliance Qualifier: Documented
Violation Responsible Agency: State
Scheduled Compliance Date: Not reported
Enforcement Identifier: Not reported
Date of Enforcement Action: Not reported
Enforcement Responsible Agency: Not reported
Enforcement Docket Number: Not reported
Enforcement Attorney: Not reported
Corrective Action Component: Not reported
Appeal Initiated Date: Not reported
Appeal Resolution Date: Not reported
Disposition Status Date: Not reported
Disposition Status: Not reported
Disposition Status Description: Not reported
Consent/Final Order Sequence Number:Not reported
Consent/Final Order Respondent Name: Not reported
Consent/Final Order Lead Agency: Not reported
Enforcement Type: Not reported
Enforcement Responsible Person: Not reported

APCT ANAHEIM (Continued) **1000398155**

Enforcement Responsible Sub-Organization: Not reported
SEP Sequence Number: Not reported
SEP Expenditure Amount: Not reported
SEP Scheduled Completion Date: Not reported
SEP Actual Date: Not reported
SEP Defaulted Date: Not reported
SEP Type: Not reported
SEP Type Description: Not reported
Proposed Amount: Not reported
Final Monetary Amount: Not reported
Paid Amount: Not reported
Final Count: Not reported
Final Amount: Not reported

Found Violation: Yes
Agency Which Determined Violation: State
Violation Short Description: Generators - Pre-transport
Date Violation was Determined: 20160511
Actual Return to Compliance Date: 20160926
Return to Compliance Qualifier: Documented
Violation Responsible Agency: State
Scheduled Compliance Date: Not reported
Enforcement Identifier: Not reported
Date of Enforcement Action: Not reported
Enforcement Responsible Agency: Not reported
Enforcement Docket Number: Not reported
Enforcement Attorney: Not reported
Corrective Action Component: Not reported
Appeal Initiated Date: Not reported
Appeal Resolution Date: Not reported
Disposition Status Date: Not reported
Disposition Status: Not reported
Disposition Status Description: Not reported
Consent/Final Order Sequence Number: Not reported
Consent/Final Order Respondent Name: Not reported
Consent/Final Order Lead Agency: Not reported
Enforcement Type: Not reported
Enforcement Responsible Person: Not reported
Enforcement Responsible Sub-Organization: Not reported
SEP Sequence Number: Not reported
SEP Expenditure Amount: Not reported
SEP Scheduled Completion Date: Not reported
SEP Actual Date: Not reported
SEP Defaulted Date: Not reported
SEP Type: Not reported
SEP Type Description: Not reported
Proposed Amount: Not reported
Final Monetary Amount: Not reported
Paid Amount: Not reported
Final Count: Not reported
Final Amount: Not reported

Found Violation: No
Agency Which Determined Violation: Not reported
Violation Short Description: Not reported
Date Violation was Determined: Not reported
Actual Return to Compliance Date: Not reported

APCT ANAHEIM (Continued) **1000398155**

Return to Compliance Qualifier: Not reported
Violation Responsible Agency: Not reported
Scheduled Compliance Date: Not reported
Enforcement Identifier: Not reported
Date of Enforcement Action: Not reported
Enforcement Responsible Agency: Not reported
Enforcement Docket Number: Not reported
Enforcement Attorney: Not reported
Corrective Action Component: Not reported
Appeal Initiated Date: Not reported
Appeal Resolution Date: Not reported
Disposition Status Date: Not reported
Disposition Status: Not reported
Disposition Status Description: Not reported
Consent/Final Order Sequence Number:Not reported
Consent/Final Order Respondent Name: Not reported
Consent/Final Order Lead Agency: Not reported
Enforcement Type: Not reported
Enforcement Responsible Person: Not reported
Enforcement Responsible Sub-Organization: Not reported
SEP Sequence Number: Not reported
SEP Expenditure Amount: Not reported
SEP Scheduled Completion Date: Not reported
SEP Actual Date: Not reported
SEP Defaulted Date: Not reported
SEP Type: Not reported
SEP Type Description: Not reported
Proposed Amount: Not reported
Final Monetary Amount: Not reported
Paid Amount: Not reported
Final Count: Not reported
Final Amount: Not reported

Found Violation: Yes
Agency Which Determined Violation: State
Violation Short Description: Generators - General
Date Violation was Determined: 20090311
Actual Return to Compliance Date: 20090630
Return to Compliance Qualifier: Documented
Violation Responsible Agency: State
Scheduled Compliance Date: Not reported
Enforcement Identifier: 601
Date of Enforcement Action: 20090311
Enforcement Responsible Agency: State
Enforcement Docket Number: Not reported
Enforcement Attorney: Not reported
Corrective Action Component: No
Appeal Initiated Date: Not reported
Appeal Resolution Date: Not reported
Disposition Status Date: Not reported
Disposition Status: Not reported
Disposition Status Description: Not reported
Consent/Final Order Sequence Number:Not reported
Consent/Final Order Respondent Name: Not reported
Consent/Final Order Lead Agency: Not reported
Enforcement Type: WRITTEN INFORMAL
Enforcement Responsible Person: Not reported

APCT ANAHEIM (Continued) **1000398155**

Enforcement Responsible Sub-Organization: Not reported
SEP Sequence Number: Not reported
SEP Expenditure Amount: Not reported
SEP Scheduled Completion Date: Not reported
SEP Actual Date: Not reported
SEP Defaulted Date: Not reported
SEP Type: Not reported
SEP Type Description: Not reported
Proposed Amount: Not reported
Final Monetary Amount: Not reported
Paid Amount: Not reported
Final Count: Not reported
Final Amount: Not reported

Found Violation: No
Agency Which Determined Violation: Not reported
Violation Short Description: Not reported
Date Violation was Determined: Not reported
Actual Return to Compliance Date: Not reported
Return to Compliance Qualifier: Not reported
Violation Responsible Agency: Not reported
Scheduled Compliance Date: Not reported
Enforcement Identifier: Not reported
Date of Enforcement Action: Not reported
Enforcement Responsible Agency: Not reported
Enforcement Docket Number: Not reported
Enforcement Attorney: Not reported
Corrective Action Component: Not reported
Appeal Initiated Date: Not reported
Appeal Resolution Date: Not reported
Disposition Status Date: Not reported
Disposition Status: Not reported
Disposition Status Description: Not reported
Consent/Final Order Sequence Number: Not reported
Consent/Final Order Respondent Name: Not reported
Consent/Final Order Lead Agency: Not reported
Enforcement Type: Not reported
Enforcement Responsible Person: Not reported
Enforcement Responsible Sub-Organization: Not reported
SEP Sequence Number: Not reported
SEP Expenditure Amount: Not reported
SEP Scheduled Completion Date: Not reported
SEP Actual Date: Not reported
SEP Defaulted Date: Not reported
SEP Type: Not reported
SEP Type Description: Not reported
Proposed Amount: Not reported
Final Monetary Amount: Not reported
Paid Amount: Not reported
Final Count: Not reported
Final Amount: Not reported

Found Violation: Yes
Agency Which Determined Violation: State
Violation Short Description: Generators - Records/Reporting
Date Violation was Determined: 20180730
Actual Return to Compliance Date: 20181012

APCT ANAHEIM (Continued) **1000398155**

Return to Compliance Qualifier:	Documented
Violation Responsible Agency:	State
Scheduled Compliance Date:	Not reported
Enforcement Identifier:	Not reported
Date of Enforcement Action:	Not reported
Enforcement Responsible Agency:	Not reported
Enforcement Docket Number:	Not reported
Enforcement Attorney:	Not reported
Corrective Action Component:	Not reported
Appeal Initiated Date:	Not reported
Appeal Resolution Date:	Not reported
Disposition Status Date:	Not reported
Disposition Status:	Not reported
Disposition Status Description:	Not reported
Consent/Final Order Sequence Number:	Not reported
Consent/Final Order Respondent Name:	Not reported
Consent/Final Order Lead Agency:	Not reported
Enforcement Type:	Not reported
Enforcement Responsible Person:	Not reported
Enforcement Responsible Sub-Organization:	Not reported
SEP Sequence Number:	Not reported
SEP Expenditure Amount:	Not reported
SEP Scheduled Completion Date:	Not reported
SEP Actual Date:	Not reported
SEP Defaulted Date:	Not reported
SEP Type:	Not reported
SEP Type Description:	Not reported
Proposed Amount:	Not reported
Final Monetary Amount:	Not reported
Paid Amount:	Not reported
Final Count:	Not reported
Final Amount:	Not reported

Found Violation:	No
Agency Which Determined Violation:	Not reported
Violation Short Description:	Not reported
Date Violation was Determined:	Not reported
Actual Return to Compliance Date:	Not reported
Return to Compliance Qualifier:	Not reported
Violation Responsible Agency:	Not reported
Scheduled Compliance Date:	Not reported
Enforcement Identifier:	Not reported
Date of Enforcement Action:	Not reported
Enforcement Responsible Agency:	Not reported
Enforcement Docket Number:	Not reported
Enforcement Attorney:	Not reported
Corrective Action Component:	Not reported
Appeal Initiated Date:	Not reported
Appeal Resolution Date:	Not reported
Disposition Status Date:	Not reported
Disposition Status:	Not reported
Disposition Status Description:	Not reported
Consent/Final Order Sequence Number:	Not reported
Consent/Final Order Respondent Name:	Not reported
Consent/Final Order Lead Agency:	Not reported
Enforcement Type:	Not reported
Enforcement Responsible Person:	Not reported

APCT ANAHEIM (Continued) **1000398155**

Enforcement Responsible Sub-Organization: Not reported
SEP Sequence Number: Not reported
SEP Expenditure Amount: Not reported
SEP Scheduled Completion Date: Not reported
SEP Actual Date: Not reported
SEP Defaulted Date: Not reported
SEP Type: Not reported
SEP Type Description: Not reported
Proposed Amount: Not reported
Final Monetary Amount: Not reported
Paid Amount: Not reported
Final Count: Not reported
Final Amount: Not reported

Found Violation: No
Agency Which Determined Violation: Not reported
Violation Short Description: Not reported
Date Violation was Determined: Not reported
Actual Return to Compliance Date: Not reported
Return to Compliance Qualifier: Not reported
Violation Responsible Agency: Not reported
Scheduled Compliance Date: Not reported
Enforcement Identifier: Not reported
Date of Enforcement Action: Not reported
Enforcement Responsible Agency: Not reported
Enforcement Docket Number: Not reported
Enforcement Attorney: Not reported
Corrective Action Component: Not reported
Appeal Initiated Date: Not reported
Appeal Resolution Date: Not reported
Disposition Status Date: Not reported
Disposition Status: Not reported
Disposition Status Description: Not reported
Consent/Final Order Sequence Number: Not reported
Consent/Final Order Respondent Name: Not reported
Consent/Final Order Lead Agency: Not reported
Enforcement Type: Not reported
Enforcement Responsible Person: Not reported
Enforcement Responsible Sub-Organization: Not reported
SEP Sequence Number: Not reported
SEP Expenditure Amount: Not reported
SEP Scheduled Completion Date: Not reported
SEP Actual Date: Not reported
SEP Defaulted Date: Not reported
SEP Type: Not reported
SEP Type Description: Not reported
Proposed Amount: Not reported
Final Monetary Amount: Not reported
Paid Amount: Not reported
Final Count: Not reported
Final Amount: Not reported

Found Violation: No
Agency Which Determined Violation: Not reported
Violation Short Description: Not reported
Date Violation was Determined: Not reported
Actual Return to Compliance Date: Not reported

APCT ANAHEIM (Continued) **1000398155**

Return to Compliance Qualifier:	Not reported
Violation Responsible Agency:	Not reported
Scheduled Compliance Date:	Not reported
Enforcement Identifier:	Not reported
Date of Enforcement Action:	Not reported
Enforcement Responsible Agency:	Not reported
Enforcement Docket Number:	Not reported
Enforcement Attorney:	Not reported
Corrective Action Component:	Not reported
Appeal Initiated Date:	Not reported
Appeal Resolution Date:	Not reported
Disposition Status Date:	Not reported
Disposition Status:	Not reported
Disposition Status Description:	Not reported
Consent/Final Order Sequence Number:	Not reported
Consent/Final Order Respondent Name:	Not reported
Consent/Final Order Lead Agency:	Not reported
Enforcement Type:	Not reported
Enforcement Responsible Person:	Not reported
Enforcement Responsible Sub-Organization:	Not reported
SEP Sequence Number:	Not reported
SEP Expenditure Amount:	Not reported
SEP Scheduled Completion Date:	Not reported
SEP Actual Date:	Not reported
SEP Defaulted Date:	Not reported
SEP Type:	Not reported
SEP Type Description:	Not reported
Proposed Amount:	Not reported
Final Monetary Amount:	Not reported
Paid Amount:	Not reported
Final Count:	Not reported
Final Amount:	Not reported

Found Violation:	Yes
Agency Which Determined Violation:	State
Violation Short Description:	Generators - General
Date Violation was Determined:	20180730
Actual Return to Compliance Date:	20181108
Return to Compliance Qualifier:	Documented
Violation Responsible Agency:	State
Scheduled Compliance Date:	Not reported
Enforcement Identifier:	Not reported
Date of Enforcement Action:	Not reported
Enforcement Responsible Agency:	Not reported
Enforcement Docket Number:	Not reported
Enforcement Attorney:	Not reported
Corrective Action Component:	Not reported
Appeal Initiated Date:	Not reported
Appeal Resolution Date:	Not reported
Disposition Status Date:	Not reported
Disposition Status:	Not reported
Disposition Status Description:	Not reported
Consent/Final Order Sequence Number:	Not reported
Consent/Final Order Respondent Name:	Not reported
Consent/Final Order Lead Agency:	Not reported
Enforcement Type:	Not reported
Enforcement Responsible Person:	Not reported

APCT ANAHEIM (Continued) **1000398155**

Enforcement Responsible Sub-Organization: Not reported
SEP Sequence Number: Not reported
SEP Expenditure Amount: Not reported
SEP Scheduled Completion Date: Not reported
SEP Actual Date: Not reported
SEP Defaulted Date: Not reported
SEP Type: Not reported
SEP Type Description: Not reported
Proposed Amount: Not reported
Final Monetary Amount: Not reported
Paid Amount: Not reported
Final Count: Not reported
Final Amount: Not reported

Found Violation: Yes
Agency Which Determined Violation: State
Violation Short Description: Generators - General
Date Violation was Determined: 20100607
Actual Return to Compliance Date: 20110629
Return to Compliance Qualifier: Documented
Violation Responsible Agency: State
Scheduled Compliance Date: Not reported
Enforcement Identifier: Not reported
Date of Enforcement Action: Not reported
Enforcement Responsible Agency: Not reported
Enforcement Docket Number: Not reported
Enforcement Attorney: Not reported
Corrective Action Component: Not reported
Appeal Initiated Date: Not reported
Appeal Resolution Date: Not reported
Disposition Status Date: Not reported
Disposition Status: Not reported
Disposition Status Description: Not reported
Consent/Final Order Sequence Number: Not reported
Consent/Final Order Respondent Name: Not reported
Consent/Final Order Lead Agency: Not reported
Enforcement Type: Not reported
Enforcement Responsible Person: Not reported
Enforcement Responsible Sub-Organization: Not reported
SEP Sequence Number: Not reported
SEP Expenditure Amount: Not reported
SEP Scheduled Completion Date: Not reported
SEP Actual Date: Not reported
SEP Defaulted Date: Not reported
SEP Type: Not reported
SEP Type Description: Not reported
Proposed Amount: Not reported
Final Monetary Amount: Not reported
Paid Amount: Not reported
Final Count: Not reported
Final Amount: Not reported

Found Violation: Yes
Agency Which Determined Violation: State
Violation Short Description: Generators - General
Date Violation was Determined: 20090311
Actual Return to Compliance Date: 20090630

APCT ANAHEIM (Continued) **1000398155**

Return to Compliance Qualifier:	Documented
Violation Responsible Agency:	State
Scheduled Compliance Date:	Not reported
Enforcement Identifier:	601
Date of Enforcement Action:	20090311
Enforcement Responsible Agency:	State
Enforcement Docket Number:	Not reported
Enforcement Attorney:	Not reported
Corrective Action Component:	No
Appeal Initiated Date:	Not reported
Appeal Resolution Date:	Not reported
Disposition Status Date:	Not reported
Disposition Status:	Not reported
Disposition Status Description:	Not reported
Consent/Final Order Sequence Number:	Not reported
Consent/Final Order Respondent Name:	Not reported
Consent/Final Order Lead Agency:	Not reported
Enforcement Type:	WRITTEN INFORMAL
Enforcement Responsible Person:	Not reported
Enforcement Responsible Sub-Organization:	Not reported
SEP Sequence Number:	Not reported
SEP Expenditure Amount:	Not reported
SEP Scheduled Completion Date:	Not reported
SEP Actual Date:	Not reported
SEP Defaulted Date:	Not reported
SEP Type:	Not reported
SEP Type Description:	Not reported
Proposed Amount:	Not reported
Final Monetary Amount:	Not reported
Paid Amount:	Not reported
Final Count:	Not reported
Final Amount:	Not reported

Found Violation:	Yes
Agency Which Determined Violation:	State
Violation Short Description:	Generators - General
Date Violation was Determined:	20090311
Actual Return to Compliance Date:	20090630
Return to Compliance Qualifier:	Documented
Violation Responsible Agency:	State
Scheduled Compliance Date:	Not reported
Enforcement Identifier:	601
Date of Enforcement Action:	20090311
Enforcement Responsible Agency:	State
Enforcement Docket Number:	Not reported
Enforcement Attorney:	Not reported
Corrective Action Component:	No
Appeal Initiated Date:	Not reported
Appeal Resolution Date:	Not reported
Disposition Status Date:	Not reported
Disposition Status:	Not reported
Disposition Status Description:	Not reported
Consent/Final Order Sequence Number:	Not reported
Consent/Final Order Respondent Name:	Not reported
Consent/Final Order Lead Agency:	Not reported
Enforcement Type:	WRITTEN INFORMAL
Enforcement Responsible Person:	Not reported

APCT ANAHEIM (Continued) **1000398155**

Enforcement Responsible Sub-Organization: Not reported
SEP Sequence Number: Not reported
SEP Expenditure Amount: Not reported
SEP Scheduled Completion Date: Not reported
SEP Actual Date: Not reported
SEP Defaulted Date: Not reported
SEP Type: Not reported
SEP Type Description: Not reported
Proposed Amount: Not reported
Final Monetary Amount: Not reported
Paid Amount: Not reported
Final Count: Not reported
Final Amount: Not reported

Found Violation: No
Agency Which Determined Violation: Not reported
Violation Short Description: Not reported
Date Violation was Determined: Not reported
Actual Return to Compliance Date: Not reported
Return to Compliance Qualifier: Not reported
Violation Responsible Agency: Not reported
Scheduled Compliance Date: Not reported
Enforcement Identifier: Not reported
Date of Enforcement Action: Not reported
Enforcement Responsible Agency: Not reported
Enforcement Docket Number: Not reported
Enforcement Attorney: Not reported
Corrective Action Component: Not reported
Appeal Initiated Date: Not reported
Appeal Resolution Date: Not reported
Disposition Status Date: Not reported
Disposition Status: Not reported
Disposition Status Description: Not reported
Consent/Final Order Sequence Number: Not reported
Consent/Final Order Respondent Name: Not reported
Consent/Final Order Lead Agency: Not reported
Enforcement Type: Not reported
Enforcement Responsible Person: Not reported
Enforcement Responsible Sub-Organization: Not reported
SEP Sequence Number: Not reported
SEP Expenditure Amount: Not reported
SEP Scheduled Completion Date: Not reported
SEP Actual Date: Not reported
SEP Defaulted Date: Not reported
SEP Type: Not reported
SEP Type Description: Not reported
Proposed Amount: Not reported
Final Monetary Amount: Not reported
Paid Amount: Not reported
Final Count: Not reported
Final Amount: Not reported

Found Violation: Yes
Agency Which Determined Violation: State
Violation Short Description: Generators - General
Date Violation was Determined: 20090311
Actual Return to Compliance Date: 20090630

APCT ANAHEIM (Continued) **1000398155**

Return to Compliance Qualifier: Documented
Violation Responsible Agency: State
Scheduled Compliance Date: Not reported
Enforcement Identifier: 601
Date of Enforcement Action: 20090311
Enforcement Responsible Agency: State
Enforcement Docket Number: Not reported
Enforcement Attorney: Not reported
Corrective Action Component: No
Appeal Initiated Date: Not reported
Appeal Resolution Date: Not reported
Disposition Status Date: Not reported
Disposition Status: Not reported
Disposition Status Description: Not reported
Consent/Final Order Sequence Number:Not reported
Consent/Final Order Respondent Name: Not reported
Consent/Final Order Lead Agency: Not reported
Enforcement Type: WRITTEN INFORMAL
Enforcement Responsible Person: Not reported
Enforcement Responsible Sub-Organization: Not reported
SEP Sequence Number: Not reported
SEP Expenditure Amount: Not reported
SEP Scheduled Completion Date: Not reported
SEP Actual Date: Not reported
SEP Defaulted Date: Not reported
SEP Type: Not reported
SEP Type Description: Not reported
Proposed Amount: Not reported
Final Monetary Amount: Not reported
Paid Amount: Not reported
Final Count: Not reported
Final Amount: Not reported

Found Violation: Yes
Agency Which Determined Violation: State
Violation Short Description: Generators - General
Date Violation was Determined: 20061120
Actual Return to Compliance Date: 20070122
Return to Compliance Qualifier: Observed
Violation Responsible Agency: State
Scheduled Compliance Date: Not reported
Enforcement Identifier: 601
Date of Enforcement Action: 20061120
Enforcement Responsible Agency: State
Enforcement Docket Number: Not reported
Enforcement Attorney: Not reported
Corrective Action Component: No
Appeal Initiated Date: Not reported
Appeal Resolution Date: Not reported
Disposition Status Date: Not reported
Disposition Status: Not reported
Disposition Status Description: Not reported
Consent/Final Order Sequence Number:Not reported
Consent/Final Order Respondent Name: Not reported
Consent/Final Order Lead Agency: Not reported
Enforcement Type: WRITTEN INFORMAL
Enforcement Responsible Person: Not reported

APCT ANAHEIM (Continued) **1000398155**

Enforcement Responsible Sub-Organization: Not reported
SEP Sequence Number: Not reported
SEP Expenditure Amount: Not reported
SEP Scheduled Completion Date: Not reported
SEP Actual Date: Not reported
SEP Defaulted Date: Not reported
SEP Type: Not reported
SEP Type Description: Not reported
Proposed Amount: Not reported
Final Monetary Amount: Not reported
Paid Amount: Not reported
Final Count: Not reported
Final Amount: Not reported

Found Violation: No
Agency Which Determined Violation: Not reported
Violation Short Description: Not reported
Date Violation was Determined: Not reported
Actual Return to Compliance Date: Not reported
Return to Compliance Qualifier: Not reported
Violation Responsible Agency: Not reported
Scheduled Compliance Date: Not reported
Enforcement Identifier: Not reported
Date of Enforcement Action: Not reported
Enforcement Responsible Agency: Not reported
Enforcement Docket Number: Not reported
Enforcement Attorney: Not reported
Corrective Action Component: Not reported
Appeal Initiated Date: Not reported
Appeal Resolution Date: Not reported
Disposition Status Date: Not reported
Disposition Status: Not reported
Disposition Status Description: Not reported
Consent/Final Order Sequence Number: Not reported
Consent/Final Order Respondent Name: Not reported
Consent/Final Order Lead Agency: Not reported
Enforcement Type: Not reported
Enforcement Responsible Person: Not reported
Enforcement Responsible Sub-Organization: Not reported
SEP Sequence Number: Not reported
SEP Expenditure Amount: Not reported
SEP Scheduled Completion Date: Not reported
SEP Actual Date: Not reported
SEP Defaulted Date: Not reported
SEP Type: Not reported
SEP Type Description: Not reported
Proposed Amount: Not reported
Final Monetary Amount: Not reported
Paid Amount: Not reported
Final Count: Not reported
Final Amount: Not reported

Found Violation: No
Agency Which Determined Violation: Not reported
Violation Short Description: Not reported
Date Violation was Determined: Not reported
Actual Return to Compliance Date: Not reported

APCT ANAHEIM (Continued) **1000398155**

Return to Compliance Qualifier: Not reported
Violation Responsible Agency: Not reported
Scheduled Compliance Date: Not reported
Enforcement Identifier: Not reported
Date of Enforcement Action: Not reported
Enforcement Responsible Agency: Not reported
Enforcement Docket Number: Not reported
Enforcement Attorney: Not reported
Corrective Action Component: Not reported
Appeal Initiated Date: Not reported
Appeal Resolution Date: Not reported
Disposition Status Date: Not reported
Disposition Status: Not reported
Disposition Status Description: Not reported
Consent/Final Order Sequence Number:Not reported
Consent/Final Order Respondent Name: Not reported
Consent/Final Order Lead Agency: Not reported
Enforcement Type: Not reported
Enforcement Responsible Person: Not reported
Enforcement Responsible Sub-Organization: Not reported
SEP Sequence Number: Not reported
SEP Expenditure Amount: Not reported
SEP Scheduled Completion Date: Not reported
SEP Actual Date: Not reported
SEP Defaulted Date: Not reported
SEP Type: Not reported
SEP Type Description: Not reported
Proposed Amount: Not reported
Final Monetary Amount: Not reported
Paid Amount: Not reported
Final Count: Not reported
Final Amount: Not reported

Found Violation: No
Agency Which Determined Violation: Not reported
Violation Short Description: Not reported
Date Violation was Determined: Not reported
Actual Return to Compliance Date: Not reported
Return to Compliance Qualifier: Not reported
Violation Responsible Agency: Not reported
Scheduled Compliance Date: Not reported
Enforcement Identifier: Not reported
Date of Enforcement Action: Not reported
Enforcement Responsible Agency: Not reported
Enforcement Docket Number: Not reported
Enforcement Attorney: Not reported
Corrective Action Component: Not reported
Appeal Initiated Date: Not reported
Appeal Resolution Date: Not reported
Disposition Status Date: Not reported
Disposition Status: Not reported
Disposition Status Description: Not reported
Consent/Final Order Sequence Number:Not reported
Consent/Final Order Respondent Name: Not reported
Consent/Final Order Lead Agency: Not reported
Enforcement Type: Not reported
Enforcement Responsible Person: Not reported

APCT ANAHEIM (Continued) **1000398155**

Enforcement Responsible Sub-Organization: Not reported
SEP Sequence Number: Not reported
SEP Expenditure Amount: Not reported
SEP Scheduled Completion Date: Not reported
SEP Actual Date: Not reported
SEP Defaulted Date: Not reported
SEP Type: Not reported
SEP Type Description: Not reported
Proposed Amount: Not reported
Final Monetary Amount: Not reported
Paid Amount: Not reported
Final Count: Not reported
Final Amount: Not reported

Found Violation: No
Agency Which Determined Violation: Not reported
Violation Short Description: Not reported
Date Violation was Determined: Not reported
Actual Return to Compliance Date: Not reported
Return to Compliance Qualifier: Not reported
Violation Responsible Agency: Not reported
Scheduled Compliance Date: Not reported
Enforcement Identifier: Not reported
Date of Enforcement Action: Not reported
Enforcement Responsible Agency: Not reported
Enforcement Docket Number: Not reported
Enforcement Attorney: Not reported
Corrective Action Component: Not reported
Appeal Initiated Date: Not reported
Appeal Resolution Date: Not reported
Disposition Status Date: Not reported
Disposition Status: Not reported
Disposition Status Description: Not reported
Consent/Final Order Sequence Number: Not reported
Consent/Final Order Respondent Name: Not reported
Consent/Final Order Lead Agency: Not reported
Enforcement Type: Not reported
Enforcement Responsible Person: Not reported
Enforcement Responsible Sub-Organization: Not reported
SEP Sequence Number: Not reported
SEP Expenditure Amount: Not reported
SEP Scheduled Completion Date: Not reported
SEP Actual Date: Not reported
SEP Defaulted Date: Not reported
SEP Type: Not reported
SEP Type Description: Not reported
Proposed Amount: Not reported
Final Monetary Amount: Not reported
Paid Amount: Not reported
Final Count: Not reported
Final Amount: Not reported

Found Violation: No
Agency Which Determined Violation: Not reported
Violation Short Description: Not reported
Date Violation was Determined: Not reported
Actual Return to Compliance Date: Not reported

APCT ANAHEIM (Continued) **1000398155**

Return to Compliance Qualifier: Not reported
Violation Responsible Agency: Not reported
Scheduled Compliance Date: Not reported
Enforcement Identifier: Not reported
Date of Enforcement Action: Not reported
Enforcement Responsible Agency: Not reported
Enforcement Docket Number: Not reported
Enforcement Attorney: Not reported
Corrective Action Component: Not reported
Appeal Initiated Date: Not reported
Appeal Resolution Date: Not reported
Disposition Status Date: Not reported
Disposition Status: Not reported
Disposition Status Description: Not reported
Consent/Final Order Sequence Number:Not reported
Consent/Final Order Respondent Name: Not reported
Consent/Final Order Lead Agency: Not reported
Enforcement Type: Not reported
Enforcement Responsible Person: Not reported
Enforcement Responsible Sub-Organization: Not reported
SEP Sequence Number: Not reported
SEP Expenditure Amount: Not reported
SEP Scheduled Completion Date: Not reported
SEP Actual Date: Not reported
SEP Defaulted Date: Not reported
SEP Type: Not reported
SEP Type Description: Not reported
Proposed Amount: Not reported
Final Monetary Amount: Not reported
Paid Amount: Not reported
Final Count: Not reported
Final Amount: Not reported

Found Violation: No
Agency Which Determined Violation: Not reported
Violation Short Description: Not reported
Date Violation was Determined: Not reported
Actual Return to Compliance Date: Not reported
Return to Compliance Qualifier: Not reported
Violation Responsible Agency: Not reported
Scheduled Compliance Date: Not reported
Enforcement Identifier: Not reported
Date of Enforcement Action: Not reported
Enforcement Responsible Agency: Not reported
Enforcement Docket Number: Not reported
Enforcement Attorney: Not reported
Corrective Action Component: Not reported
Appeal Initiated Date: Not reported
Appeal Resolution Date: Not reported
Disposition Status Date: Not reported
Disposition Status: Not reported
Disposition Status Description: Not reported
Consent/Final Order Sequence Number:Not reported
Consent/Final Order Respondent Name: Not reported
Consent/Final Order Lead Agency: Not reported
Enforcement Type: Not reported
Enforcement Responsible Person: Not reported

APCT ANAHEIM (Continued) **1000398155**

Enforcement Responsible Sub-Organization: Not reported
SEP Sequence Number: Not reported
SEP Expenditure Amount: Not reported
SEP Scheduled Completion Date: Not reported
SEP Actual Date: Not reported
SEP Defaulted Date: Not reported
SEP Type: Not reported
SEP Type Description: Not reported
Proposed Amount: Not reported
Final Monetary Amount: Not reported
Paid Amount: Not reported
Final Count: Not reported
Final Amount: Not reported

Found Violation: No
Agency Which Determined Violation: Not reported
Violation Short Description: Not reported
Date Violation was Determined: Not reported
Actual Return to Compliance Date: Not reported
Return to Compliance Qualifier: Not reported
Violation Responsible Agency: Not reported
Scheduled Compliance Date: Not reported
Enforcement Identifier: Not reported
Date of Enforcement Action: Not reported
Enforcement Responsible Agency: Not reported
Enforcement Docket Number: Not reported
Enforcement Attorney: Not reported
Corrective Action Component: Not reported
Appeal Initiated Date: Not reported
Appeal Resolution Date: Not reported
Disposition Status Date: Not reported
Disposition Status: Not reported
Disposition Status Description: Not reported
Consent/Final Order Sequence Number: Not reported
Consent/Final Order Respondent Name: Not reported
Consent/Final Order Lead Agency: Not reported
Enforcement Type: Not reported
Enforcement Responsible Person: Not reported
Enforcement Responsible Sub-Organization: Not reported
SEP Sequence Number: Not reported
SEP Expenditure Amount: Not reported
SEP Scheduled Completion Date: Not reported
SEP Actual Date: Not reported
SEP Defaulted Date: Not reported
SEP Type: Not reported
SEP Type Description: Not reported
Proposed Amount: Not reported
Final Monetary Amount: Not reported
Paid Amount: Not reported
Final Count: Not reported
Final Amount: Not reported

Evaluation Action Summary:
Evaluation Date: 20181012
Evaluation Responsible Agency: State
Found Violation: No
Evaluation Type Description: COMPLIANCE EVALUATION INSPECTION

APCT ANAHEIM (Continued) **1000398155**

Evaluation Responsible Person Identifier:	Not reported
Evaluation Responsible Sub-Organization:	Not reported
Actual Return to Compliance Date:	Not reported
Scheduled Compliance Date:	Not reported
Date of Request:	Not reported
Date Response Received:	Not reported
Request Agency:	Not reported
Former Citation:	Not reported
Evaluation Date:	20140507
Evaluation Responsible Agency:	State
Found Violation:	No
Evaluation Type Description:	COMPLIANCE EVALUATION INSPECTION
Evaluation Responsible Person Identifier:	Not reported
Evaluation Responsible Sub-Organization:	Not reported
Actual Return to Compliance Date:	Not reported
Scheduled Compliance Date:	Not reported
Date of Request:	Not reported
Date Response Received:	Not reported
Request Agency:	Not reported
Former Citation:	Not reported
Evaluation Date:	20100607
Evaluation Responsible Agency:	State
Found Violation:	Yes
Evaluation Type Description:	COMPLIANCE EVALUATION INSPECTION
Evaluation Responsible Person Identifier:	Not reported
Evaluation Responsible Sub-Organization:	Not reported
Actual Return to Compliance Date:	20110629
Scheduled Compliance Date:	Not reported
Date of Request:	Not reported
Date Response Received:	Not reported
Request Agency:	Not reported
Former Citation:	Not reported
Evaluation Date:	20130614
Evaluation Responsible Agency:	State
Found Violation:	No
Evaluation Type Description:	COMPLIANCE EVALUATION INSPECTION
Evaluation Responsible Person Identifier:	Not reported
Evaluation Responsible Sub-Organization:	Not reported
Actual Return to Compliance Date:	Not reported
Scheduled Compliance Date:	Not reported
Date of Request:	Not reported
Date Response Received:	Not reported
Request Agency:	Not reported
Former Citation:	Not reported
Evaluation Date:	20131104
Evaluation Responsible Agency:	State
Found Violation:	No
Evaluation Type Description:	COMPLIANCE EVALUATION INSPECTION
Evaluation Responsible Person Identifier:	Not reported
Evaluation Responsible Sub-Organization:	Not reported
Actual Return to Compliance Date:	Not reported
Scheduled Compliance Date:	Not reported
Date of Request:	Not reported

APCT ANAHEIM (Continued) **1000398155**

Date Response Received:	Not reported
Request Agency:	Not reported
Former Citation:	Not reported
Evaluation Date:	20160511
Evaluation Responsible Agency:	State
Found Violation:	Yes
Evaluation Type Description:	COMPLIANCE EVALUATION INSPECTION
Evaluation Responsible Person Identifier:	Not reported
Evaluation Responsible Sub-Organization:	Not reported
Actual Return to Compliance Date:	20160926
Scheduled Compliance Date:	Not reported
Date of Request:	Not reported
Date Response Received:	Not reported
Request Agency:	Not reported
Former Citation:	Not reported
Evaluation Date:	20090311
Evaluation Responsible Agency:	State
Found Violation:	Yes
Evaluation Type Description:	COMPLIANCE EVALUATION INSPECTION
Evaluation Responsible Person Identifier:	Not reported
Evaluation Responsible Sub-Organization:	Not reported
Actual Return to Compliance Date:	20090630
Scheduled Compliance Date:	Not reported
Date of Request:	Not reported
Date Response Received:	Not reported
Request Agency:	Not reported
Former Citation:	Not reported
Evaluation Date:	20180730
Evaluation Responsible Agency:	State
Found Violation:	Yes
Evaluation Type Description:	COMPLIANCE EVALUATION INSPECTION
Evaluation Responsible Person Identifier:	Not reported
Evaluation Responsible Sub-Organization:	Not reported
Actual Return to Compliance Date:	20180730
Scheduled Compliance Date:	Not reported
Date of Request:	Not reported
Date Response Received:	Not reported
Request Agency:	Not reported
Former Citation:	Not reported
Evaluation Date:	20200224
Evaluation Responsible Agency:	State
Found Violation:	Yes
Evaluation Type Description:	COMPLIANCE EVALUATION INSPECTION
Evaluation Responsible Person Identifier:	Not reported
Evaluation Responsible Sub-Organization:	Not reported
Actual Return to Compliance Date:	20200324
Scheduled Compliance Date:	Not reported
Date of Request:	Not reported
Date Response Received:	Not reported
Request Agency:	Not reported
Former Citation:	Not reported
Evaluation Date:	20070619

APCT ANAHEIM (Continued) **1000398155**

Evaluation Responsible Agency:	State
Found Violation:	Yes
Evaluation Type Description:	COMPLIANCE EVALUATION INSPECTION
Evaluation Responsible Person Identifier:	Not reported
Evaluation Responsible Sub-Organization:	Not reported
Actual Return to Compliance Date:	20130702
Scheduled Compliance Date:	Not reported
Date of Request:	Not reported
Date Response Received:	Not reported
Request Agency:	Not reported
Former Citation:	Not reported

Evaluation Date:	20070122
Evaluation Responsible Agency:	State
Found Violation:	No
Evaluation Type Description:	COMPLIANCE EVALUATION INSPECTION
Evaluation Responsible Person Identifier:	Not reported
Evaluation Responsible Sub-Organization:	Not reported
Actual Return to Compliance Date:	Not reported
Scheduled Compliance Date:	Not reported
Date of Request:	Not reported
Date Response Received:	Not reported
Request Agency:	Not reported
Former Citation:	Not reported

Evaluation Date:	20181108
Evaluation Responsible Agency:	State
Found Violation:	No
Evaluation Type Description:	COMPLIANCE EVALUATION INSPECTION
Evaluation Responsible Person Identifier:	Not reported
Evaluation Responsible Sub-Organization:	Not reported
Actual Return to Compliance Date:	Not reported
Scheduled Compliance Date:	Not reported
Date of Request:	Not reported
Date Response Received:	Not reported
Request Agency:	Not reported
Former Citation:	Not reported

Evaluation Date:	20190314
Evaluation Responsible Agency:	State
Found Violation:	No
Evaluation Type Description:	COMPLIANCE EVALUATION INSPECTION
Evaluation Responsible Person Identifier:	CUPA
Evaluation Responsible Sub-Organization:	Not reported
Actual Return to Compliance Date:	Not reported
Scheduled Compliance Date:	Not reported
Date of Request:	Not reported
Date Response Received:	Not reported
Request Agency:	Not reported
Former Citation:	Not reported

Evaluation Date:	20210317
Evaluation Responsible Agency:	State
Found Violation:	No
Evaluation Type Description:	COMPLIANCE EVALUATION INSPECTION
Evaluation Responsible Person Identifier:	CUPA
Evaluation Responsible Sub-Organization:	Not reported

APCT ANAHEIM (Continued) **1000398155**

Actual Return to Compliance Date:	Not reported
Scheduled Compliance Date:	Not reported
Date of Request:	Not reported
Date Response Received:	Not reported
Request Agency:	Not reported
Former Citation:	Not reported
Evaluation Date:	20090311
Evaluation Responsible Agency:	State
Found Violation:	Yes
Evaluation Type Description:	COMPLIANCE EVALUATION INSPECTION
Evaluation Responsible Person Identifier:	Not reported
Evaluation Responsible Sub-Organization:	Not reported
Actual Return to Compliance Date:	20090630
Scheduled Compliance Date:	Not reported
Date of Request:	Not reported
Date Response Received:	Not reported
Request Agency:	Not reported
Former Citation:	Not reported
Evaluation Date:	20070619
Evaluation Responsible Agency:	State
Found Violation:	Yes
Evaluation Type Description:	COMPLIANCE EVALUATION INSPECTION
Evaluation Responsible Person Identifier:	Not reported
Evaluation Responsible Sub-Organization:	Not reported
Actual Return to Compliance Date:	20130702
Scheduled Compliance Date:	Not reported
Date of Request:	Not reported
Date Response Received:	Not reported
Request Agency:	Not reported
Former Citation:	Not reported
Evaluation Date:	20060511
Evaluation Responsible Agency:	Local
Found Violation:	Yes
Evaluation Type Description:	COMPLIANCE EVALUATION INSPECTION
Evaluation Responsible Person Identifier:	Not reported
Evaluation Responsible Sub-Organization:	Not reported
Actual Return to Compliance Date:	20060608
Scheduled Compliance Date:	Not reported
Date of Request:	Not reported
Date Response Received:	Not reported
Request Agency:	Not reported
Former Citation:	Not reported
Evaluation Date:	20180730
Evaluation Responsible Agency:	State
Found Violation:	Yes
Evaluation Type Description:	COMPLIANCE EVALUATION INSPECTION
Evaluation Responsible Person Identifier:	Not reported
Evaluation Responsible Sub-Organization:	Not reported
Actual Return to Compliance Date:	20181012
Scheduled Compliance Date:	Not reported
Date of Request:	Not reported
Date Response Received:	Not reported
Request Agency:	Not reported

APCT ANAHEIM (Continued) **1000398155**

Former Citation:	Not reported
Evaluation Date:	19920504
Evaluation Responsible Agency:	EPA
Found Violation:	Yes
Evaluation Type Description:	NON-FINANCIAL RECORD REVIEW
Evaluation Responsible Person Identifier:	R9EPA
Evaluation Responsible Sub-Organization:	Not reported
Actual Return to Compliance Date:	19920625
Scheduled Compliance Date:	Not reported
Date of Request:	Not reported
Date Response Received:	Not reported
Request Agency:	Not reported
Former Citation:	Not reported
Evaluation Date:	20100607
Evaluation Responsible Agency:	State
Found Violation:	Yes
Evaluation Type Description:	COMPLIANCE EVALUATION INSPECTION
Evaluation Responsible Person Identifier:	Not reported
Evaluation Responsible Sub-Organization:	Not reported
Actual Return to Compliance Date:	20110629
Scheduled Compliance Date:	Not reported
Date of Request:	Not reported
Date Response Received:	Not reported
Request Agency:	Not reported
Former Citation:	Not reported
Evaluation Date:	20100607
Evaluation Responsible Agency:	State
Found Violation:	Yes
Evaluation Type Description:	COMPLIANCE EVALUATION INSPECTION
Evaluation Responsible Person Identifier:	Not reported
Evaluation Responsible Sub-Organization:	Not reported
Actual Return to Compliance Date:	20110629
Scheduled Compliance Date:	Not reported
Date of Request:	Not reported
Date Response Received:	Not reported
Request Agency:	Not reported
Former Citation:	Not reported
Evaluation Date:	20181022
Evaluation Responsible Agency:	State
Found Violation:	No
Evaluation Type Description:	COMPLIANCE EVALUATION INSPECTION
Evaluation Responsible Person Identifier:	Not reported
Evaluation Responsible Sub-Organization:	Not reported
Actual Return to Compliance Date:	Not reported
Scheduled Compliance Date:	Not reported
Date of Request:	Not reported
Date Response Received:	Not reported
Request Agency:	Not reported
Former Citation:	Not reported
Evaluation Date:	20200224
Evaluation Responsible Agency:	State
Found Violation:	Yes

APCT ANAHEIM (Continued) **1000398155**

Evaluation Type Description:	COMPLIANCE EVALUATION INSPECTION
Evaluation Responsible Person Identifier:	Not reported
Evaluation Responsible Sub-Organization:	Not reported
Actual Return to Compliance Date:	20200324
Scheduled Compliance Date:	Not reported
Date of Request:	Not reported
Date Response Received:	Not reported
Request Agency:	Not reported
Former Citation:	Not reported

Evaluation Date:	20061120
Evaluation Responsible Agency:	State
Found Violation:	Yes
Evaluation Type Description:	COMPLIANCE EVALUATION INSPECTION
Evaluation Responsible Person Identifier:	Not reported
Evaluation Responsible Sub-Organization:	Not reported
Actual Return to Compliance Date:	20070122
Scheduled Compliance Date:	Not reported
Date of Request:	Not reported
Date Response Received:	Not reported
Request Agency:	Not reported
Former Citation:	Not reported

Evaluation Date:	20061120
Evaluation Responsible Agency:	State
Found Violation:	Yes
Evaluation Type Description:	COMPLIANCE EVALUATION INSPECTION
Evaluation Responsible Person Identifier:	Not reported
Evaluation Responsible Sub-Organization:	Not reported
Actual Return to Compliance Date:	20070122
Scheduled Compliance Date:	Not reported
Date of Request:	Not reported
Date Response Received:	Not reported
Request Agency:	Not reported
Former Citation:	Not reported

Evaluation Date:	20140807
Evaluation Responsible Agency:	State
Found Violation:	No
Evaluation Type Description:	COMPLIANCE EVALUATION INSPECTION
Evaluation Responsible Person Identifier:	Not reported
Evaluation Responsible Sub-Organization:	Not reported
Actual Return to Compliance Date:	Not reported
Scheduled Compliance Date:	Not reported
Date of Request:	Not reported
Date Response Received:	Not reported
Request Agency:	Not reported
Former Citation:	Not reported

Evaluation Date:	20090630
Evaluation Responsible Agency:	State
Found Violation:	No
Evaluation Type Description:	COMPLIANCE EVALUATION INSPECTION
Evaluation Responsible Person Identifier:	Not reported
Evaluation Responsible Sub-Organization:	Not reported
Actual Return to Compliance Date:	Not reported
Scheduled Compliance Date:	Not reported

APCT ANAHEIM (Continued) **1000398155**

Date of Request:	Not reported
Date Response Received:	Not reported
Request Agency:	Not reported
Former Citation:	Not reported
Evaluation Date:	20090311
Evaluation Responsible Agency:	State
Found Violation:	Yes
Evaluation Type Description:	COMPLIANCE EVALUATION INSPECTION
Evaluation Responsible Person Identifier:	Not reported
Evaluation Responsible Sub-Organization:	Not reported
Actual Return to Compliance Date:	20090630
Scheduled Compliance Date:	Not reported
Date of Request:	Not reported
Date Response Received:	Not reported
Request Agency:	Not reported
Former Citation:	Not reported
Evaluation Date:	20050406
Evaluation Responsible Agency:	State Contractor/Grantee
Found Violation:	No
Evaluation Type Description:	COMPLIANCE EVALUATION INSPECTION
Evaluation Responsible Person Identifier:	Not reported
Evaluation Responsible Sub-Organization:	Not reported
Actual Return to Compliance Date:	Not reported
Scheduled Compliance Date:	Not reported
Date of Request:	Not reported
Date Response Received:	Not reported
Request Agency:	Not reported
Former Citation:	Not reported
Evaluation Date:	20180730
Evaluation Responsible Agency:	State
Found Violation:	Yes
Evaluation Type Description:	COMPLIANCE EVALUATION INSPECTION
Evaluation Responsible Person Identifier:	Not reported
Evaluation Responsible Sub-Organization:	Not reported
Actual Return to Compliance Date:	20181022
Scheduled Compliance Date:	Not reported
Date of Request:	Not reported
Date Response Received:	Not reported
Request Agency:	Not reported
Former Citation:	Not reported
Evaluation Date:	20180730
Evaluation Responsible Agency:	State
Found Violation:	Yes
Evaluation Type Description:	COMPLIANCE EVALUATION INSPECTION
Evaluation Responsible Person Identifier:	Not reported
Evaluation Responsible Sub-Organization:	Not reported
Actual Return to Compliance Date:	20180730
Scheduled Compliance Date:	Not reported
Date of Request:	Not reported
Date Response Received:	Not reported
Request Agency:	Not reported
Former Citation:	Not reported

APCT ANAHEIM (Continued) **1000398155**

Evaluation Date:	20180730
Evaluation Responsible Agency:	State
Found Violation:	Yes
Evaluation Type Description:	COMPLIANCE EVALUATION INSPECTION
Evaluation Responsible Person Identifier:	Not reported
Evaluation Responsible Sub-Organization:	Not reported
Actual Return to Compliance Date:	20180730
Scheduled Compliance Date:	Not reported
Date of Request:	Not reported
Date Response Received:	Not reported
Request Agency:	Not reported
Former Citation:	Not reported

Evaluation Date:	20090311
Evaluation Responsible Agency:	State
Found Violation:	Yes
Evaluation Type Description:	COMPLIANCE EVALUATION INSPECTION
Evaluation Responsible Person Identifier:	Not reported
Evaluation Responsible Sub-Organization:	Not reported
Actual Return to Compliance Date:	20090630
Scheduled Compliance Date:	Not reported
Date of Request:	Not reported
Date Response Received:	Not reported
Request Agency:	Not reported
Former Citation:	Not reported

Evaluation Date:	20200224
Evaluation Responsible Agency:	State
Found Violation:	Yes
Evaluation Type Description:	COMPLIANCE EVALUATION INSPECTION
Evaluation Responsible Person Identifier:	Not reported
Evaluation Responsible Sub-Organization:	Not reported
Actual Return to Compliance Date:	20200324
Scheduled Compliance Date:	Not reported
Date of Request:	Not reported
Date Response Received:	Not reported
Request Agency:	Not reported
Former Citation:	Not reported

Evaluation Date:	20110628
Evaluation Responsible Agency:	State
Found Violation:	No
Evaluation Type Description:	COMPLIANCE EVALUATION INSPECTION
Evaluation Responsible Person Identifier:	Not reported
Evaluation Responsible Sub-Organization:	Not reported
Actual Return to Compliance Date:	Not reported
Scheduled Compliance Date:	Not reported
Date of Request:	Not reported
Date Response Received:	Not reported
Request Agency:	Not reported
Former Citation:	Not reported

Evaluation Date:	20100607
Evaluation Responsible Agency:	State
Found Violation:	Yes
Evaluation Type Description:	COMPLIANCE EVALUATION INSPECTION
Evaluation Responsible Person Identifier:	Not reported

APCT ANAHEIM (Continued) **1000398155**

Evaluation Responsible Sub-Organization:	Not reported
Actual Return to Compliance Date:	20110629
Scheduled Compliance Date:	Not reported
Date of Request:	Not reported
Date Response Received:	Not reported
Request Agency:	Not reported
Former Citation:	Not reported

Evaluation Date:	20070619
Evaluation Responsible Agency:	State
Found Violation:	Yes
Evaluation Type Description:	COMPLIANCE EVALUATION INSPECTION
Evaluation Responsible Person Identifier:	Not reported
Evaluation Responsible Sub-Organization:	Not reported
Actual Return to Compliance Date:	20130702
Scheduled Compliance Date:	Not reported
Date of Request:	Not reported
Date Response Received:	Not reported
Request Agency:	Not reported
Former Citation:	Not reported

Evaluation Date:	20120622
Evaluation Responsible Agency:	State
Found Violation:	No
Evaluation Type Description:	COMPLIANCE EVALUATION INSPECTION
Evaluation Responsible Person Identifier:	Not reported
Evaluation Responsible Sub-Organization:	Not reported
Actual Return to Compliance Date:	Not reported
Scheduled Compliance Date:	Not reported
Date of Request:	Not reported
Date Response Received:	Not reported
Request Agency:	Not reported
Former Citation:	Not reported

Evaluation Date:	19940516
Evaluation Responsible Agency:	State Contractor/Grantee
Found Violation:	No
Evaluation Type Description:	COMPLIANCE EVALUATION INSPECTION
Evaluation Responsible Person Identifier:	R9
Evaluation Responsible Sub-Organization:	Not reported
Actual Return to Compliance Date:	Not reported
Scheduled Compliance Date:	Not reported
Date of Request:	Not reported
Date Response Received:	Not reported
Request Agency:	Not reported
Former Citation:	Not reported

Evaluation Date:	19920504
Evaluation Responsible Agency:	EPA
Found Violation:	Yes
Evaluation Type Description:	NON-FINANCIAL RECORD REVIEW
Evaluation Responsible Person Identifier:	R9EPA
Evaluation Responsible Sub-Organization:	Not reported
Actual Return to Compliance Date:	19920625
Scheduled Compliance Date:	Not reported
Date of Request:	Not reported
Date Response Received:	Not reported

APCT ANAHEIM (Continued) **1000398155**

Request Agency:	Not reported
Former Citation:	Not reported
Evaluation Date:	20160511
Evaluation Responsible Agency:	State
Found Violation:	Yes
Evaluation Type Description:	COMPLIANCE EVALUATION INSPECTION
Evaluation Responsible Person Identifier:	Not reported
Evaluation Responsible Sub-Organization:	Not reported
Actual Return to Compliance Date:	20160926
Scheduled Compliance Date:	Not reported
Date of Request:	Not reported
Date Response Received:	Not reported
Request Agency:	Not reported
Former Citation:	Not reported
Evaluation Date:	20100607
Evaluation Responsible Agency:	State
Found Violation:	Yes
Evaluation Type Description:	COMPLIANCE EVALUATION INSPECTION
Evaluation Responsible Person Identifier:	Not reported
Evaluation Responsible Sub-Organization:	Not reported
Actual Return to Compliance Date:	20110629
Scheduled Compliance Date:	Not reported
Date of Request:	Not reported
Date Response Received:	Not reported
Request Agency:	Not reported
Former Citation:	Not reported
Evaluation Date:	20160511
Evaluation Responsible Agency:	State
Found Violation:	Yes
Evaluation Type Description:	COMPLIANCE EVALUATION INSPECTION
Evaluation Responsible Person Identifier:	Not reported
Evaluation Responsible Sub-Organization:	Not reported
Actual Return to Compliance Date:	20160926
Scheduled Compliance Date:	Not reported
Date of Request:	Not reported
Date Response Received:	Not reported
Request Agency:	Not reported
Former Citation:	Not reported
Evaluation Date:	20140701
Evaluation Responsible Agency:	State
Found Violation:	No
Evaluation Type Description:	COMPLIANCE EVALUATION INSPECTION
Evaluation Responsible Person Identifier:	Not reported
Evaluation Responsible Sub-Organization:	Not reported
Actual Return to Compliance Date:	Not reported
Scheduled Compliance Date:	Not reported
Date of Request:	Not reported
Date Response Received:	Not reported
Request Agency:	Not reported
Former Citation:	Not reported
Evaluation Date:	20090311
Evaluation Responsible Agency:	State

APCT ANAHEIM (Continued) **1000398155**

Found Violation:	Yes
Evaluation Type Description:	COMPLIANCE EVALUATION INSPECTION
Evaluation Responsible Person Identifier:	Not reported
Evaluation Responsible Sub-Organization:	Not reported
Actual Return to Compliance Date:	20090630
Scheduled Compliance Date:	Not reported
Date of Request:	Not reported
Date Response Received:	Not reported
Request Agency:	Not reported
Former Citation:	Not reported

Evaluation Date:	20200826
Evaluation Responsible Agency:	State
Found Violation:	No
Evaluation Type Description:	COMPLIANCE EVALUATION INSPECTION
Evaluation Responsible Person Identifier:	Not reported
Evaluation Responsible Sub-Organization:	Not reported
Actual Return to Compliance Date:	Not reported
Scheduled Compliance Date:	Not reported
Date of Request:	Not reported
Date Response Received:	Not reported
Request Agency:	Not reported
Former Citation:	Not reported

Evaluation Date:	20180730
Evaluation Responsible Agency:	State
Found Violation:	Yes
Evaluation Type Description:	COMPLIANCE EVALUATION INSPECTION
Evaluation Responsible Person Identifier:	Not reported
Evaluation Responsible Sub-Organization:	Not reported
Actual Return to Compliance Date:	20181012
Scheduled Compliance Date:	Not reported
Date of Request:	Not reported
Date Response Received:	Not reported
Request Agency:	Not reported
Former Citation:	Not reported

Evaluation Date:	20170201
Evaluation Responsible Agency:	State
Found Violation:	No
Evaluation Type Description:	COMPLIANCE EVALUATION INSPECTION
Evaluation Responsible Person Identifier:	Not reported
Evaluation Responsible Sub-Organization:	Not reported
Actual Return to Compliance Date:	Not reported
Scheduled Compliance Date:	Not reported
Date of Request:	Not reported
Date Response Received:	Not reported
Request Agency:	Not reported
Former Citation:	Not reported

Evaluation Date:	20030828
Evaluation Responsible Agency:	State Contractor/Grantee
Found Violation:	No
Evaluation Type Description:	COMPLIANCE EVALUATION INSPECTION
Evaluation Responsible Person Identifier:	Not reported
Evaluation Responsible Sub-Organization:	Not reported
Actual Return to Compliance Date:	Not reported

APCT ANAHEIM (Continued) **1000398155**

Scheduled Compliance Date:	Not reported
Date of Request:	Not reported
Date Response Received:	Not reported
Request Agency:	Not reported
Former Citation:	Not reported
Evaluation Date:	20170808
Evaluation Responsible Agency:	State
Found Violation:	No
Evaluation Type Description:	COMPLIANCE EVALUATION INSPECTION
Evaluation Responsible Person Identifier:	Not reported
Evaluation Responsible Sub-Organization:	Not reported
Actual Return to Compliance Date:	Not reported
Scheduled Compliance Date:	Not reported
Date of Request:	Not reported
Date Response Received:	Not reported
Request Agency:	Not reported
Former Citation:	Not reported
Evaluation Date:	20180730
Evaluation Responsible Agency:	State
Found Violation:	Yes
Evaluation Type Description:	COMPLIANCE EVALUATION INSPECTION
Evaluation Responsible Person Identifier:	Not reported
Evaluation Responsible Sub-Organization:	Not reported
Actual Return to Compliance Date:	20181108
Scheduled Compliance Date:	Not reported
Date of Request:	Not reported
Date Response Received:	Not reported
Request Agency:	Not reported
Former Citation:	Not reported
Evaluation Date:	20100607
Evaluation Responsible Agency:	State
Found Violation:	Yes
Evaluation Type Description:	COMPLIANCE EVALUATION INSPECTION
Evaluation Responsible Person Identifier:	Not reported
Evaluation Responsible Sub-Organization:	Not reported
Actual Return to Compliance Date:	20110629
Scheduled Compliance Date:	Not reported
Date of Request:	Not reported
Date Response Received:	Not reported
Request Agency:	Not reported
Former Citation:	Not reported
Evaluation Date:	20090311
Evaluation Responsible Agency:	State
Found Violation:	Yes
Evaluation Type Description:	COMPLIANCE EVALUATION INSPECTION
Evaluation Responsible Person Identifier:	Not reported
Evaluation Responsible Sub-Organization:	Not reported
Actual Return to Compliance Date:	20090630
Scheduled Compliance Date:	Not reported
Date of Request:	Not reported
Date Response Received:	Not reported
Request Agency:	Not reported
Former Citation:	Not reported

APCT ANAHEIM (Continued) **1000398155**

Evaluation Date:	20090311
Evaluation Responsible Agency:	State
Found Violation:	Yes
Evaluation Type Description:	COMPLIANCE EVALUATION INSPECTION
Evaluation Responsible Person Identifier:	Not reported
Evaluation Responsible Sub-Organization:	Not reported
Actual Return to Compliance Date:	20090630
Scheduled Compliance Date:	Not reported
Date of Request:	Not reported
Date Response Received:	Not reported
Request Agency:	Not reported
Former Citation:	Not reported

Evaluation Date:	20090311
Evaluation Responsible Agency:	State
Found Violation:	No
Evaluation Type Description:	COMPLIANCE EVALUATION INSPECTION
Evaluation Responsible Person Identifier:	Not reported
Evaluation Responsible Sub-Organization:	Not reported
Actual Return to Compliance Date:	Not reported
Scheduled Compliance Date:	Not reported
Date of Request:	Not reported
Date Response Received:	Not reported
Request Agency:	Not reported
Former Citation:	Not reported

Evaluation Date:	20090311
Evaluation Responsible Agency:	State
Found Violation:	Yes
Evaluation Type Description:	COMPLIANCE EVALUATION INSPECTION
Evaluation Responsible Person Identifier:	Not reported
Evaluation Responsible Sub-Organization:	Not reported
Actual Return to Compliance Date:	20090630
Scheduled Compliance Date:	Not reported
Date of Request:	Not reported
Date Response Received:	Not reported
Request Agency:	Not reported
Former Citation:	Not reported

Evaluation Date:	20061120
Evaluation Responsible Agency:	State
Found Violation:	Yes
Evaluation Type Description:	COMPLIANCE EVALUATION INSPECTION
Evaluation Responsible Person Identifier:	Not reported
Evaluation Responsible Sub-Organization:	Not reported
Actual Return to Compliance Date:	20070122
Scheduled Compliance Date:	Not reported
Date of Request:	Not reported
Date Response Received:	Not reported
Request Agency:	Not reported
Former Citation:	Not reported

Evaluation Date:	20160923
Evaluation Responsible Agency:	State
Found Violation:	No
Evaluation Type Description:	COMPLIANCE EVALUATION INSPECTION
Evaluation Responsible Person Identifier:	Not reported

APCT ANAHEIM (Continued) **1000398155**

Evaluation Responsible Sub-Organization:	Not reported
Actual Return to Compliance Date:	Not reported
Scheduled Compliance Date:	Not reported
Date of Request:	Not reported
Date Response Received:	Not reported
Request Agency:	Not reported
Former Citation:	Not reported

Evaluation Date:	20200825
Evaluation Responsible Agency:	State
Found Violation:	No
Evaluation Type Description:	COMPLIANCE EVALUATION INSPECTION
Evaluation Responsible Person Identifier:	Not reported
Evaluation Responsible Sub-Organization:	Not reported
Actual Return to Compliance Date:	Not reported
Scheduled Compliance Date:	Not reported
Date of Request:	Not reported
Date Response Received:	Not reported
Request Agency:	Not reported
Former Citation:	Not reported

Evaluation Date:	20050608
Evaluation Responsible Agency:	State Contractor/Grantee
Found Violation:	No
Evaluation Type Description:	FOCUSED COMPLIANCE INSPECTION
Evaluation Responsible Person Identifier:	Not reported
Evaluation Responsible Sub-Organization:	Not reported
Actual Return to Compliance Date:	Not reported
Scheduled Compliance Date:	Not reported
Date of Request:	Not reported
Date Response Received:	Not reported
Request Agency:	Not reported
Former Citation:	Not reported

Evaluation Date:	20140414
Evaluation Responsible Agency:	State
Found Violation:	No
Evaluation Type Description:	COMPLIANCE EVALUATION INSPECTION
Evaluation Responsible Person Identifier:	Not reported
Evaluation Responsible Sub-Organization:	Not reported
Actual Return to Compliance Date:	Not reported
Scheduled Compliance Date:	Not reported
Date of Request:	Not reported
Date Response Received:	Not reported
Request Agency:	Not reported
Former Citation:	Not reported

Evaluation Date:	20220713
Evaluation Responsible Agency:	State
Found Violation:	No
Evaluation Type Description:	COMPLIANCE EVALUATION INSPECTION
Evaluation Responsible Person Identifier:	CUPA
Evaluation Responsible Sub-Organization:	Not reported
Actual Return to Compliance Date:	Not reported
Scheduled Compliance Date:	Not reported
Date of Request:	Not reported
Date Response Received:	Not reported

APCT ANAHEIM (Continued) **1000398155**

Request Agency:	Not reported
Former Citation:	Not reported
Evaluation Date:	20131107
Evaluation Responsible Agency:	State
Found Violation:	No
Evaluation Type Description:	COMPLIANCE EVALUATION INSPECTION
Evaluation Responsible Person Identifier:	Not reported
Evaluation Responsible Sub-Organization:	Not reported
Actual Return to Compliance Date:	Not reported
Scheduled Compliance Date:	Not reported
Date of Request:	Not reported
Date Response Received:	Not reported
Request Agency:	Not reported
Former Citation:	Not reported
Evaluation Date:	20140415
Evaluation Responsible Agency:	State
Found Violation:	No
Evaluation Type Description:	COMPLIANCE EVALUATION INSPECTION
Evaluation Responsible Person Identifier:	Not reported
Evaluation Responsible Sub-Organization:	Not reported
Actual Return to Compliance Date:	Not reported
Scheduled Compliance Date:	Not reported
Date of Request:	Not reported
Date Response Received:	Not reported
Request Agency:	Not reported
Former Citation:	Not reported

ENVIROSTOR:

Name:	CIRTECH, INC.
Address:	250 E. EMERSON AVENUE
City,State,Zip:	ORANGE, CA 92665
Facility ID:	71002789
Status:	Inactive - Needs Evaluation
Status Date:	05/19/2015
Site Code:	Not reported
Site Type:	Tiered Permit
Site Type Detailed:	Tiered Permit
Acres:	4
NPL:	NO
Regulatory Agencies:	NONE SPECIFIED
Lead Agency:	NONE SPECIFIED
Program Manager:	Not reported
Supervisor:	* Robert Senga
Division Branch:	Cleanup Cypress
Assembly:	68
Senate:	37
Special Program:	Not reported
Restricted Use:	NO
Site Mgmt Req:	NONE SPECIFIED
Funding:	Not reported
Latitude:	33.82414
Longitude:	-117.8508
APN:	NONE SPECIFIED
Past Use:	NONE SPECIFIED

APCT ANAHEIM (Continued) **1000398155**

Potential COC: NONE SPECIFIED
Confirmed COC: NONE SPECIFIED
Potential Description: NONE SPECIFIED
Alias Name: CAD981388655
Alias Type: EPA Identification Number
Alias Name: 110000480113
Alias Type: EPA (FRS #)
Alias Name: 71002789
Alias Type: Envirostor ID Number

Completed Info:
Completed Area Name: Not reported
Completed Sub Area Name: Not reported
Completed Document Type: Not reported
Completed Date: Not reported
Comments: Not reported

Future Area Name: Not reported
Future Sub Area Name: Not reported
Future Document Type: Not reported
Future Due Date: Not reported
Schedule Area Name: Not reported
Schedule Sub Area Name: Not reported
Schedule Document Type: Not reported
Schedule Due Date: Not reported
Schedule Revised Date: Not reported

Facility, Chemical, Releases and Other Waste Management Summary Information:
TRI ID: 92665CVTCH250EA
Form Type: Form R
Reporting year: 2023
Trade secret indicator: NO
Sanitized indicator: NO
Title of certifying official: EH&S MANAGER JUAN MARTINEZ
Certifying officials signature indicator: ELECTRONIC
Date signed: 2024-06-17
Name: Apct Anaheim
Address: 250 EAST EMERSON AVENUE
City,State,Zip: ORANGE, CA 92865
BIA code: Not reported
Tribe name: Not reported
Mailing name: Apct Anaheim
Mailing street: 250 EAST EMERSON AVENUE
Mailing province: Not reported
Mailing City,State,Zip: ORANGE, CA 92865
Entire facility ind: YES
Partial facility ind: NO
Federal facility ind: NO
Goco facility ind: NO
Assigned fed facility flag: NO
Public contact name: JUAN MARTINEZ/ENVT'L MANAGER
Public contact phone and Ext: 7149210860 243
Public contact email: JMARTINEZ@APCTINC.COM
Primary sic code: Not reported
Sic code 2: Not reported
Sic code 3: Not reported
Sic code 4: Not reported

APCT ANAHEIM (Continued) **1000398155**

Sic code 5:		Not reported
Sic code 6:		Not reported
Naics origin:		Not reported
Primary naics code:		334412
Naics code 2:		Not reported
Naics code 3:		Not reported
Naics code 4:		Not reported
Naics code 5:		Not reported
Naics code 6:		Not reported
Latitude:		33.82451
Longitude:		-117.85109
D and B number A:		067636605
D and B number B:		Not reported
RCRA number A:		CAD981388655
RCRA number B:		Not reported
RCRA number C:		Not reported
RCRA number D:		Not reported
RCRA number E:		Not reported
RCRA number F:		Not reported
RCRA number G:		Not reported
RCRA number H:		Not reported
NPDES number A:		Not reported
NPDES number B:		Not reported
NPDES number C:		Not reported
NPDES number D:		Not reported
NPDES number E:		Not reported
NPDES number F:		Not reported
NPDES number G:		Not reported
Parent company name:		Not reported
Parent company D and B number:		Not reported
Standardized parent company name:		APCT HOLDINGS LLC
Document control number:		1323221716842
TRI ID:		92665CVTCH250EA
Cas number:		0007439921
Chemical name:	Lead	
Classification:		PBT
Unit of measure:		Pounds
Metal ind:		YES
Revision code 1:		Not reported
Revision code 2:		Not reported
Maximum amount on site:		02
Fugitive air emissions - total release pounds:		NA
Fugitive air emissions - total release range code:		Not reported
Total fugitive air emissions:		0
Fugitive air emissions - basis of estimate:		Not reported
Stack air emissions - release pounds:		NA
Stack air emissions - release range code:		Not reported
Total stack air emissions:		0
Stack air emissions - basis of estimate:		Not reported
Total air emissions:		0
Discharges to stream a - stream name:		NA
Total discharges to stream a:		0
Discharges to stream a - basis of estimate:		Not reported
Discharges to stream a - % from stormwater:		Not reported
Discharges to stream b - stream name:		Not reported
Total discharges to stream b:		Not reported
Discharges to stream b - basis of estimate:		Not reported

APCT ANAHEIM (Continued) **1000398155**

Discharges to stream b - % from stormwater:	Not reported
Discharges to stream c - stream name:	Not reported
Total discharges to stream c:	Not reported
Discharges to stream c - basis of estimate:	Not reported
Discharges to stream c - % from stormwater:	Not reported
Discharges to stream d - stream name:	Not reported
Total discharges to stream d:	Not reported
Discharges to stream d - basis of estimate:	Not reported
Discharges to stream d - % from stormwater:	Not reported
Discharges to stream e - stream name:	Not reported
Total discharges to stream e:	Not reported
Discharges to stream e - basis of estimate:	Not reported
Discharges to stream e - % from stormwater:	Not reported
Discharges to stream f - stream name:	Not reported
Total discharges to stream f:	Not reported
Discharges to stream f - basis of estimate:	Not reported
Discharges to stream f - % from stormwater:	Not reported
Discharges to stream g - stream name:	Not reported
Total discharges to stream g:	Not reported
Discharges to stream g - basis of estimate:	Not reported
Discharges to stream g - % from stormwater:	Not reported
Discharges to stream h - stream name:	Not reported
Discharges to stream h - release pounds:	Not reported
Discharges to stream h - release range code:	Not reported
Total discharges to stream h:	Not reported
Discharges to stream h - basis for estimate:	Not reported
Discharges to stream h - % from stormwater:	Not reported
Total number of receiving streams:	0
Total surface water discharge:	0
Total on-site underground inj - pounds:	Not reported
On-site underground inj - basis of estimate:	Not reported
Total on-site ugrnd inj to cl i wells - pounds:	0
On-site underground inj to c1 i wells - basis of estimate:	Not reported
Total on-site ugrnd inj to cl ii-v wells - pounds:	0
On-site ungrnd inj to cl ii-v wells - basis of estimate:	Not reported
Total on-site underground injection:	0
Total on-site landfills:	Not reported
On-site landfills - basis of estimate:	Not reported
Total on-site RCRA subtitle c landfills:	0
On-site RCRA subtitle c landfills - basis of estimate:	Not reported
Total other on-site landfills:	0
Other landfills - basis of estimate:	Not reported
Total on-site land treatment:	0
Land trtmt/appl farming - basis of estimate:	Not reported
Total surface impoundments:	Not reported
Surface impoundment - basis of estimate:	Not reported
Total RCRA c surface impoundments:	0
RCRA c Surface impoundment - basis of estimate:	Not reported
Total other surface impoundments:	0
Other surface impoundment - basis of estimate:	Not reported
Total other disposal:	0
Other disposal - basis of estimate:	Not reported
Total on-site land releases:	0
Total on-site releases:	0
Off-site - POTW releases:	3.92
Off-site - storage only:	0
Off-site - solid/stab - metals:	0

APCT ANAHEIM (Continued) **1000398155**

Off-site - wastewater treatment release - metals:	0
Off-site - solid/stab - release - metals:	0
Off-site - wastewater treatment - metals:	0
Off-site - underground injection:	0
Off-site - underground injection - class 1 wells:	0
Off-site - underground injection - class ii-v wells:	0
Off-site - landfills/disposal surface impoundments:	0
Off-site - surface impoundment:	0
Off-site - RCRA subtitle c surface impoundments:	0
Off-site - other surface impoundments:	0
Off-site - other landfills:	0
Off-site - RCRA subtitle c landfills:	0
Off-site - disposal - land treatment:	0
Off-site - disposal - other land disposal:	0
Off-site - disposal - other off-site management:	0
Off-site - disposal - transfer to waste broker:	0
Off-site - disposal - unknown:	0
Total transferred off site for disposal:	3.92
Off-site - recycling - solvents/organics recovery:	0
Off-site - recycling -metals recovery:	175.02
Off-site - recycling - other reuse or recovery:	0
Off-site - recycling - acid regeneration:	0
Off-site - recycling - transfer to waste broker:	0
Total transferred off site for recycling:	175.02
Off-site - energy recovery:	0
Off-site - transfer to waste broker for energy recovery:	0
Total transferred off site for energy recovery:	0
Off-site - POTW treatment:	0
Off-site - solid/stab treatment - non metals:	0
Off-site -incineration/thermal treatment:	0
Off-site - incineration/insignificant heat value:	0
Off-site - wastewater treatment - non-metals:	0
Off-site - other waste treatment:	0
Off-site - transfer to waste broker - waste treatment:	0
Total transferred off site for treatment:	0
Off-site - transfer to waste broker:	0
Total transferred off site for further waste management:	178.94
Total POTW transfer:	3.92
Energy recovery on site current year:	0
Recycled on site current year:	0
Treated on site current year:	0
Total on-site waste management:	0
On-site energy recovery method 1:	Not Applicable
On-site energy recovery method 2:	Not reported
On-site energy recovery method 3:	Not Applicable
On-site energy recovery method 4:	Not reported
On-site recycling processes method 1:	Not Applicable
On-site recycling processes method 2:	Not reported
On-site recycling processes method 3:	Not reported
On-site recycling processes method 4:	Not reported
On-site recycling processes method 5:	Not reported
On-site recycling processes method 6:	Not reported
On-site recycling processes method 7:	Not reported
FRS Facility ID:	110000480113
Elemental Metal Included:	NO
Waste Rock Pile managed Indicator:	0
Waste Rock Quantity:	Not reported

APCT ANAHEIM (Continued) **1000398155**

Off Site - POTW Releases 81C:	3.92
Off Site - POTW Releases 81D:	0
Assigned Partial Facility Flag:	NO
Case Number:	7439-92-1
Mixture Name:	NA
Carcinogen Ind:	YES
PFAS Ind:	NO
Foreign Parent Company D and B Number:	Not reported
Foreign Parent Company Name:	Not reported
Hazardous Air Pollutant - HAPS:	NO
Standardized Foreign Parent Company Name:	NA

Chemical Activities and Uses:

Cas number:	0007439921
Document control number:	1323221716842
Chemical name: Lead	
Classification:	PBT
Unit of measure:	Pounds
Produce the chemical:	No
Import the chemical:	No
On-site use of the chemical:	No
Sale or distribution of the chemical:	No
As a byproduct:	No
As a manufactured impurity:	No
Used as a reactant:	No
P101 feedstocks:	No
P102 raw materials:	No
P103 intermediates:	No
P104 initiators:	No
P199 other:	No
Added as a formulation component:	No
P201 additives:	No
P202 dyes:	No
P203 reaction diluents:	No
P204 initiators:	No
P205 solvents:	No
P206 inhibitors:	No
P207 emulsifiers:	No
P208 surfactants:	No
P209 lubricants:	No
P210 flame retardants:	No
P211 rheological modifiers:	No
P299 other:	No
Used as an article component:	No
Repackaging:	No
As a process impurity:	No
Processed / recycling:	No
Used as a chemical processing aid:	No
Z101 process solvents:	No
Z102 catalysts:	No
Z103 inhibitors:	No
Z104 initiators:	No
Z105 reaction terminators:	No
Z106 solution buffers:	No
Z199 other:	No
Used as a manufacturing aid:	No
Z201 process lubricants:	No
Z202 metalworking fluids:	No

APCT ANAHEIM (Continued) **1000398155**

Z203 coolants:	No
Z204 refrigerants:	No
Z205 hydraulic fluids:	No
Z299 other:	No
Ancillary or other use:	Yes
Z301 cleaner:	No
Z302 degreaser:	No
Z303 lubricant:	No
Z304 fuel:	No
Z305 flame retardant:	No
Z306 waste treatment:	Yes
Z307 water treatment:	No
Z308 construction materials:	No
Z399 other:	No
Certifying Officials Signature:	ELECTRONIC
Submitted Facility Name:	Apct Anaheim
Submitted Street:	250 EAST EMERSON AVENUE
Submitted City:	ORANGE
Submitted County:	ORANGE
Submitted State:	CA
Submitted Zip Code:	92865
Submitted BIA Code:	Not reported
Submitted Tribe Name:	Not reported
Submitted Parent Company Name:	Not reported
Submitted Parent Company DB Number:	Not reported
Submitted Standardized Parent Company Name:	APCT HOLDINGS LLC
Submitted Primary NAICS Code:	334412
Submitted Industry Code:	334
Submitted Industry Name:	Computers and Electronic Products
Industry Code:	334
Industry Name:	Computers and Electronic Products
Last year the facility reported:	2023
First year the facility reported:	1988
Number of forms submitted:	2
Total number of forms submitted:	69 20241105
Assigned Agency:	Not reported

Detailed Source Reduction Activities and Methods:

Cas number:	0007439921
Document control number:	1323221716842
Chemical name: Lead	
Classification:	PBT
Unit of measure:	Pounds
On-site limited releases - prior year:	0
On-site limited releases - current year:	0
On-site limited releases - following year:	0
On-site limited releases - 2nd-following year:	0
Other on-site releases - prior year:	0
Other on-site releases - current year:	0
Other on-site releases - following year:	0
Other on-site releases - 2nd-following year:	0
Off-site limited releases - prior year:	4.2
Off-site limited releases - current year:	3.92
Off-site limited releases - following year:	3.9
Off-site limited releases - 2nd-following year:	3.8
Other off-site releases - previous year:	0

APCT ANAHEIM (Continued) **1000398155**

Other off-site releases - current year:	0
Other off-site releases - following year:	0
Other off-site releases - 2nd-following year:	0
Energy recovery on site prior year:	0
Energy recovery on site current year:	0
Energy recovery on site following year:	0
Energy recovery on site 2nd-following year:	0
Energy recovery off site prior year:	0
Energy recovery off site current year:	0
Energy recovery off site following year:	0
Energy recovery off site 2nd-following year:	0
Quantity recycled on site prior year:	0
Quantity recycled on site current year:	0
Quantity recycled on site following year:	0
Quantity recycled on site 2nd-following year:	0
Quantity recycled off site prior year:	115.511
Quantity recycled off site current year:	175.02
Quantity recycled off site following year:	170
Quantity recycled off site 2nd-following year:	165
Quantity treated on site prior year:	0
Quantity treated on site current year:	0
Quantity treated on site following year:	0
Quantity treated on site 2nd-following year:	0
Quantity treated off site prior year:	0
Quantity treated off site current year:	0
Quantity treated off site following year:	0
Quantity treated off site 2nd-following year:	0
Catastrophic releases or other one-time events:	Not reported
Prod ratio/activity index:	1
Prod ratio or activity:	PRODUCTION
1st SR reduction activity:	NA-NA
1st SR activity ID meth code and desc 1:	Not reported
1st SR activity ID meth code and desc 2:	Not reported
1st SR activity ID meth code and desc 3:	Not reported
EST Ann REDN 1st source REDN act code and desc:	Not reported
2nd SR activity code and desc:	Not reported
2nd SR activity ID meth code and desc 1:	Not reported
2nd SR activity ID meth code and desc 2:	Not reported
2nd SR activity ID meth code and desc 3:	Not reported
EST Ann REDN 2nd source REDN act code and desc:	Not reported
3rd SR activity code and desc:	Not reported
3rd SR activity ID meth code and desc 1:	Not reported
3rd SR activity ID meth code and desc 2:	Not reported
3rd SR activity ID meth code and desc 3:	Not reported
EST Ann REDN 3rd source REDN act code and desc:	Not reported
4th SR activity code and desc:	Not reported
4th SR activity ID meth code and desc 1:	Not reported
4th SR activity ID meth code and desc 2:	Not reported
4th SR activity ID meth code and desc 3:	Not reported
EST Ann REDN 4th source REDN act code and desc:	Not reported

Detailed On-site Waste Treatment Methods and Efficiency:

Cas number:	0007439921
Document control number:	1323221716842
Chemical name: Lead	
Classification:	PBT
Unit of measure:	Pounds

APCT ANAHEIM (Continued) **1000398155**

Stream 1 - waste stream code:	NA
Stream 1 - trtmt method - sequence 1:	Not reported
Stream 1 - trtmt method - sequence 2:	Not reported
Stream 1 - trtmt method - sequence 3:	Not reported
Stream 1 - trtmt method - sequence 4:	Not reported
Stream 1 - trtmt method - sequence 5:	Not reported
Stream 1 - trtmt method - sequence 6:	Not reported
Stream 1 - trtmt method - sequence 7:	Not reported
Stream 1 - trtmt method - sequence 8:	Not reported
Stream 1 - based on operating data:	Not reported
Stream 2 - waste stream code:	Not reported
Stream 2 - trtmt method - sequence 1:	Not reported
Stream 2 - trtmt method - sequence 2:	Not reported
Stream 2 - trtmt method - sequence 3:	Not reported
Stream 2 - trtmt method - sequence 4:	Not reported
Stream 2 - trtmt method - sequence 5:	Not reported
Stream 2 - trtmt method - sequence 6:	Not reported
Stream 2 - trtmt method - sequence 7:	Not reported
Stream 2 - trtmt method - sequence 8:	Not reported
Stream 2 - based on operating data:	Not reported
Stream 3 - waste stream code:	Not reported
Stream 3 - trtmt method - sequence 1:	Not reported
Stream 3 - trtmt method - sequence 2:	Not reported
Stream 3 - trtmt method - sequence 3:	Not reported
Stream 3 - trtmt method - sequence 4:	Not reported
Stream 3 - trtmt method - sequence 5:	Not reported
Stream 3 - trtmt method - sequence 6:	Not reported
Stream 3 - trtmt method - sequence 7:	Not reported
Stream 3 - trtmt method - sequence 8:	Not reported
Stream 3 - based on operating data:	Not reported
Stream 4 - waste stream code:	Not reported
Stream 4 - trtmt method - sequence 1:	Not reported
Stream 4 - trtmt method - sequence 2:	Not reported
Stream 4 - trtmt method - sequence 3:	Not reported
Stream 4 - trtmt method - sequence 4:	Not reported
Stream 4 - trtmt method - sequence 5:	Not reported
Stream 4 - trtmt method - sequence 6:	Not reported
Stream 4 - trtmt method - sequence 7:	Not reported
Stream 4 - trtmt method - sequence 8:	Not reported
Stream 4 - based on operating data:	Not reported
Stream 5 - waste stream code:	Not reported
Stream 5 - trtmt method - sequence 1:	Not reported
Stream 5 - trtmt method - sequence 2:	Not reported
Stream 5 - trtmt method - sequence 3:	Not reported
Stream 5 - trtmt method - sequence 4:	Not reported
Stream 5 - trtmt method - sequence 5:	Not reported
Stream 5 - trtmt method - sequence 6:	Not reported
Stream 5 - trtmt method - sequence 7:	Not reported
Stream 5 - trtmt method - sequence 8:	Not reported
Stream 5 - based on operating data:	Not reported

Details of Off-site Transfers:

Cas number:		0007439921
Document control number:		1323221716842
Chemical name:	Lead	
Classification:		PBT
Offsite RCRA id nr:		AZD980735500

APCT ANAHEIM (Continued) **1000398155**

Offsite transfer sequence number:	2
Offsite name:	World Resources Company
Offsite street address:	8113 W SHERMAN ST
Offsite City,State,Zip:	TOLLESON, AZ 85353
Offsite county:	MARICOPA
Offsite province:	Not reported
Offsite country id:	Not reported
Offsite control:	NO
Unit of measure:	Pounds
Total amount transferred offsite for disposal:	0
Offsite metals recovery m24 LBS:	172.32
Offsite metals recovery m24 BOE:	Mass Balance Calculations
Total amount transferred offsite for recycling:	172.32
Total amount transferred offsite for energy recovery:	0
Offsite solid/stab treatment m40 non-metal BOE:	0
Total amount transferred offsite for treatment:	0
FRS ID - Transfer Location:	110000470909
CAS Number:	7439-92-1

Offsite RCRA id nr:	CAD008488025
Offsite transfer sequence number:	3
Offsite name:	Phibro-Tech Inc
Offsite street address:	8851 DICE ROAD
Offsite City,State,Zip:	SANTA FE SPRINGS, CA 90670
Offsite county:	LOS ANGELES
Offsite province:	Not reported
Offsite country id:	Not reported
Offsite control:	NO
Unit of measure:	Pounds
Total amount transferred offsite for disposal:	0
Offsite metals recovery m24 LBS:	2.7
Offsite metals recovery m24 BOE:	Mass Balance Calculations
Total amount transferred offsite for recycling:	2.7
Total amount transferred offsite for energy recovery:	0
Offsite solid/stab treatment m40 non-metal BOE:	0
Total amount transferred offsite for treatment:	0
FRS ID - Transfer Location:	110000475780
CAS Number:	7439-92-1

Details of Transfers to Publicly Owned Treatment Works:

Cas number:	0007439921
Document control number:	1323221716842
Chemical name: Lead	
Classification:	PBT
Unit of measure:	Pounds
POTW name:	ORANGE COUNTY SANITATION DISTRICT PLANT 1
POTW address:	10844 ELLIS AVENUE
POTW City,State,Zip:	FOUNTAIN VALLEY, CA 927087018
POTW county:	ORANGE
Quantity transferred:	3.92
Basis of estimate:	Not reported
Discharges to water streams:	0
Discharges to water streams - basis of estimate:	Not reported
Discharges to other activities:	0
Discharges to other activities - basis of estimate:	Not reported
Released to air:	0
Released to air - basis of estimate:	Not reported

APCT ANAHEIM (Continued) **1000398155**

Sludge to disposal:	0
Sludge to disposal - basis of estimate:	Not reported
Sludge to incineration - metals:	3.92
Sludge to incineration - metals - basis of estimate:	Mass Balance Calculations
Sludge to agricultural applications:	0
Sludge to agricultural applications - basis of estimate:	Not reported
Other or unknown disposal:	0
Other or unknown disposal - basis of estimate:	Not reported
Other or unknown treatment:	0
Other or unknown treatment - basis of estimate:	Not reported
Sludge to incineration - nonmetals:	0
Sludge to incineration - nonmetals - basis of estimate:	Not reported
Total treated:	0
POTW Registry ID:	110000759448
Off Site - POTW Releases 81C:	3.92
Off Site - POTW Releases 81D:	0
Off Site - POTW Releases:	3.92
Experimental and Est. Treatment:	0
Experimental and Est. Treatment - Basis of Est.:	Not reported
Assigned Partial Facility Flag:	NO
Carcinogen:	YES
CAS Number:	7439-92-1
PFAS Indicator:	NO
Standardized Foreign Parent Company Name:	NA

TRI ID:	92665CVTCH250EA
Cas number:	0007440508
Chemical name: Copper	
Classification:	TRI
Unit of measure:	Pounds
Metal ind:	YES
Revision code 1:	Not reported
Revision code 2:	Not reported
Maximum amount on site:	04
Fugitive air emissions - total release pounds:	NA
Fugitive air emissions - total release range code:	Not reported
Total fugitive air emissions:	0
Fugitive air emissions - basis of estimate:	Not reported
Stack air emissions - release pounds:	NA
Stack air emissions - release range code:	Not reported
Total stack air emissions:	0
Stack air emissions - basis of estimate:	Not reported
Total air emissions:	0
Discharges to stream a - stream name:	NA
Total discharges to stream a:	0
Discharges to stream a - basis of estimate:	Not reported
Discharges to stream a - % from stormwater:	Not reported
Discharges to stream b - stream name:	Not reported
Total discharges to stream b:	Not reported
Discharges to stream b - basis of estimate:	Not reported
Discharges to stream b - % from stormwater:	Not reported
Discharges to stream c - stream name:	Not reported
Total discharges to stream c:	Not reported
Discharges to stream c - basis of estimate:	Not reported
Discharges to stream c - % from stormwater:	Not reported
Discharges to stream d - stream name:	Not reported

APCT ANAHEIM (Continued) **1000398155**

Total discharges to stream d:	Not reported
Discharges to stream d - basis of estimate:	Not reported
Discharges to stream d - % from stormwater:	Not reported
Discharges to stream e - stream name:	Not reported
Total discharges to stream e:	Not reported
Discharges to stream e - basis of estimate:	Not reported
Discharges to stream e - % from stormwater:	Not reported
Discharges to stream f - stream name:	Not reported
Total discharges to stream f:	Not reported
Discharges to stream f - basis of estimate:	Not reported
Discharges to stream f - % from stormwater:	Not reported
Discharges to stream g - stream name:	Not reported
Total discharges to stream g:	Not reported
Discharges to stream g - basis of estimate:	Not reported
Discharges to stream g - % from stormwater:	Not reported
Discharges to stream h - stream name:	Not reported
Discharges to stream h - release pounds:	Not reported
Discharges to stream h - release range code:	Not reported
Total discharges to stream h:	Not reported
Discharges to stream h - basis for estimate:	Not reported
Discharges to stream h - % from stormwater:	Not reported
Total number of receiving streams:	0
Total surface water discharge:	0
Total on-site underground inj - pounds:	Not reported
On-site underground inj - basis of estimate:	Not reported
Total on-site ugrnd inj to cl i wells - pounds:	0
On-site underground inj to c1 i wells - basis of estimate:	Not reported
Total on-site ugrnd inj to cl ii-v wells - pounds:	0
On-site ungrnd inj to cl ii-v wells - basis of estimate:	Not reported
Total on-site underground injection:	0
Total on-site landfills:	Not reported
On-site landfills - basis of estimate:	Not reported
Total on-site RCRA subtitle c landfills:	0
On-site RCRA subtitle c landfills - basis of estimate:	Not reported
Total other on-site landfills:	0
Other landfills - basis of estimate:	Not reported
Total on-site land treatment:	0
Land trtmt/appl farming - basis of estimate:	Not reported
Total surface impoundments:	Not reported
Surface impoundment - basis of estimate:	Not reported
Total RCRA c surface impoundments:	0
RCRA c Surface impoundment - basis of estimate:	Not reported
Total other surface impoundments:	0
Other surface impoundment - basis of estimate:	Not reported
Total other disposal:	0
Other disposal - basis of estimate:	Not reported
Total on-site land releases:	0
Total on-site releases:	0
Off-site - POTW releases:	38.6
Off-site - storage only:	0
Off-site - solid/stab - metals:	0
Off-site - wastewater treatment release - metals:	0
Off-site - solid/stab - release - metals:	0
Off-site - wastewater treatment - metals:	0
Off-site - underground injection:	0
Off-site - underground injection - class 1 wells:	0
Off-site - underground injection - class ii-v wells:	0

APCT ANAHEIM (Continued) **1000398155**

Off-site - landfills/disposal surface impoundments:	0
Off-site - surface impoundment:	0
Off-site - RCRA subtitle c surface impoundments:	0
Off-site - other surface impoundments:	0
Off-site - other landfills:	0
Off-site - RCRA subtitle c landfills:	0
Off-site - disposal - land treatment:	0
Off-site - disposal - other land disposal:	0
Off-site - disposal - other off-site management:	0
Off-site - disposal - transfer to waste broker:	0
Off-site - disposal - unknown:	0
Total transferred off site for disposal:	38.6
Off-site - recycling - solvents/organics recovery:	0
Off-site - recycling -metals recovery:	11710.32
Off-site - recycling - other reuse or recovery:	0
Off-site - recycling - acid regeneration:	0
Off-site - recycling - transfer to waste broker:	0
Total transferred off site for recycling:	11710.32
Off-site - energy recovery:	0
Off-site - transfer to waste broker for energy recovery:	0
Total transferred off site for energy recovery:	0
Off-site - POTW treatment:	0
Off-site - solid/stab treatment - non metals:	0
Off-site -incineration/thermal treatment:	0
Off-site - incineration/insignificant heat value:	0
Off-site - wastewater treatment - non-metals:	0
Off-site - other waste treatment:	0
Off-site - transfer to waste broker - waste treatment:	0
Total transferred off site for treatment:	0
Off-site - transfer to waste broker:	0
Total transferred off site for further waste management:	11748.92
Total POTW transfer:	38.6
Energy recovery on site current year:	0
Recycled on site current year:	0
Treated on site current year:	0
Total on-site waste management:	0
On-site energy recovery method 1:	Not Applicable
On-site energy recovery method 2:	Not reported
On-site energy recovery method 3:	Not Applicable
On-site energy recovery method 4:	Not reported
On-site recycling processes method 1:	Not Applicable
On-site recycling processes method 2:	Not reported
On-site recycling processes method 3:	Not reported
On-site recycling processes method 4:	Not reported
On-site recycling processes method 5:	Not reported
On-site recycling processes method 6:	Not reported
On-site recycling processes method 7:	Not reported
FRS Facility ID:	110000480113
Elemental Metal Included:	NO
Waste Rock Pile managed Indicator:	0
Waste Rock Quantity:	Not reported
Off Site - POTW Releases 81C:	38.6
Off Site - POTW Releases 81D:	0
Assigned Partial Facility Flag:	NO
Case Number:	7440-50-8
Mixture Name:	NA
Carcinogen Ind:	NO

APCT ANAHEIM (Continued) **1000398155**

PFAS Ind:		NO
Foreign Parent Company D and B Number:		Not reported
Foreign Parent Company Name:		Not reported
Hazardous Air Pollutant - HAPS:		NO
Standardized Foreign Parent Company Name:		NA
Chemical Activities and Uses:		
Cas number:		0007440508
Document control number:		1323221716830
Chemical name:	Copper	
Classification:		TRI
Unit of measure:		Pounds
Produce the chemical:		No
Import the chemical:		No
On-site use of the chemical:		No
Sale or distribution of the chemical:		No
As a byproduct:		No
As a manufactured impurity:		No
Used as a reactant:		No
P101 feedstocks:		No
P102 raw materials:		No
P103 intermediates:		No
P104 initiators:		No
P199 other:		No
Added as a formulation component:		Yes
P201 additives:		No
P202 dyes:		No
P203 reaction diluents:		No
P204 initiators:		No
P205 solvents:		No
P206 inhibitors:		Yes
P207 emulsifiers:		No
P208 surfactants:		No
P209 lubricants:		No
P210 flame retardants:		No
P211 rheological modifiers:		No
P299 other:		No
Used as an article component:		No
Repackaging:		No
As a process impurity:		No
Processed / recycling:		No
Used as a chemical processing aid:		No
Z101 process solvents:		No
Z102 catalysts:		No
Z103 inhibitors:		No
Z104 initiators:		No
Z105 reaction terminators:		No
Z106 solution buffers:		No
Z199 other:		No
Used as a manufacturing aid:		No
Z201 process lubricants:		No
Z202 metalworking fluids:		No
Z203 coolants:		No
Z204 refrigerants:		No
Z205 hydraulic fluids:		No
Z299 other:		No
Ancillary or other use:		Yes
Z301 cleaner:		No

APCT ANAHEIM (Continued) **1000398155**

Z302 degreaser:	No
Z303 lubricant:	No
Z304 fuel:	No
Z305 flame retardant:	No
Z306 waste treatment:	Yes
Z307 water treatment:	No
Z308 construction materials:	No
Z399 other:	No
Certifying Officials Signature:	ELECTRONIC
Submitted Facility Name:	Apct Anaheim
Submitted Street:	250 EAST EMERSON AVENUE
Submitted City:	ORANGE
Submitted County:	ORANGE
Submitted State:	CA
Submitted Zip Code:	92865
Submitted BIA Code:	Not reported
Submitted Tribe Name:	Not reported
Submitted Parent Company Name:	Not reported
Submitted Parent Company DB Number:	Not reported
Submitted Standardized Parent Company Name:	APCT HOLDINGS LLC
Submitted Primary NAICS Code:	334412
Submitted Industry Code:	334
Submitted Industry Name:	Computers and Electronic Products
Industry Code:	334
Industry Name:	Computers and Electronic Products
Last year the facility reported:	2023
First year the facility reported:	1988
Number of forms submitted:	2
Total number of forms submitted:	69 20241105
Assigned Agency:	Not reported

Detailed Source Reduction Activities and Methods:

Cas number:	0007440508
Document control number:	1323221716830
Chemical name: Copper	
Classification:	TRI
Unit of measure:	Pounds
On-site limited releases - prior year:	0
On-site limited releases - current year:	0
On-site limited releases - following year:	0
On-site limited releases - 2nd-following year:	0
Other on-site releases - prior year:	0
Other on-site releases - current year:	0
Other on-site releases - following year:	0
Other on-site releases - 2nd-following year:	0
Off-site limited releases - prior year:	37.55
Off-site limited releases - current year:	38.6
Off-site limited releases - following year:	38.4
Off-site limited releases - 2nd-following year:	38
Other off-site releases - previous year:	0
Other off-site releases - current year:	0
Other off-site releases - following year:	0
Other off-site releases - 2nd-following year:	0
Energy recovery on site prior year:	0
Energy recovery on site current year:	0
Energy recovery on site following year:	0

APCT ANAHEIM (Continued) **1000398155**

Energy recovery on site 2nd-following year:	0
Energy recovery off site prior year:	0
Energy recovery off site current year:	0
Energy recovery off site following year:	0
Energy recovery off site 2nd-following year:	0
Quantity recycled on site prior year:	0
Quantity recycled on site current year:	0
Quantity recycled on site following year:	0
Quantity recycled on site 2nd-following year:	0
Quantity recycled off site prior year:	16620
Quantity recycled off site current year:	11710.32
Quantity recycled off site following year:	11700
Quantity recycled off site 2nd-following year:	11600
Quantity treated on site prior year:	0
Quantity treated on site current year:	0
Quantity treated on site following year:	0
Quantity treated on site 2nd-following year:	0
Quantity treated off site prior year:	0
Quantity treated off site current year:	0
Quantity treated off site following year:	0
Quantity treated off site 2nd-following year:	0
Catastrophic releases or other one-time events:	Not reported
Prod ratio/activity index:	1
Prod ratio or activity:	PRODUCTION
1st SR reduction activity:	NA-NA
1st SR activity ID meth code and desc 1:	Not reported
1st SR activity ID meth code and desc 2:	Not reported
1st SR activity ID meth code and desc 3:	Not reported
EST Ann REDN 1st source REDN act code and desc:	Not reported
2nd SR activity code and desc:	Not reported
2nd SR activity ID meth code and desc 1:	Not reported
2nd SR activity ID meth code and desc 2:	Not reported
2nd SR activity ID meth code and desc 3:	Not reported
EST Ann REDN 2nd source REDN act code and desc:	Not reported
3rd SR activity code and desc:	Not reported
3rd SR activity ID meth code and desc 1:	Not reported
3rd SR activity ID meth code and desc 2:	Not reported
3rd SR activity ID meth code and desc 3:	Not reported
EST Ann REDN 3rd source REDN act code and desc:	Not reported
4th SR activity code and desc:	Not reported
4th SR activity ID meth code and desc 1:	Not reported
4th SR activity ID meth code and desc 2:	Not reported
4th SR activity ID meth code and desc 3:	Not reported
EST Ann REDN 4th source REDN act code and desc:	Not reported

Detailed On-site Waste Treatment Methods and Efficiency:

Cas number:	0007440508
Document control number:	1323221716830
Chemical name: Copper	
Classification:	TRI
Unit of measure:	Pounds
Stream 1 - waste stream code:	Wastewater (aqueous waste)
Stream 1 - trtmt method - sequence 1:	Sludge treatment and/or dewatering
Stream 1 - trtmt method - sequence 2:	Not reported
Stream 1 - trtmt method - sequence 3:	Not reported
Stream 1 - trtmt method - sequence 4:	Not reported
Stream 1 - trtmt method - sequence 5:	Not reported

APCT ANAHEIM (Continued) **1000398155**

Stream 1 - trtmt method - sequence 6:	Not reported
Stream 1 - trtmt method - sequence 7:	Not reported
Stream 1 - trtmt method - sequence 8:	Not reported
Stream 1 - based on operating data:	NO
Stream 2 - waste stream code:	Not reported
Stream 2 - trtmt method - sequence 1:	Not reported
Stream 2 - trtmt method - sequence 2:	Not reported
Stream 2 - trtmt method - sequence 3:	Not reported
Stream 2 - trtmt method - sequence 4:	Not reported
Stream 2 - trtmt method - sequence 5:	Not reported
Stream 2 - trtmt method - sequence 6:	Not reported
Stream 2 - trtmt method - sequence 7:	Not reported
Stream 2 - trtmt method - sequence 8:	Not reported
Stream 2 - based on operating data:	Not reported
Stream 3 - waste stream code:	Not reported
Stream 3 - trtmt method - sequence 1:	Not reported
Stream 3 - trtmt method - sequence 2:	Not reported
Stream 3 - trtmt method - sequence 3:	Not reported
Stream 3 - trtmt method - sequence 4:	Not reported
Stream 3 - trtmt method - sequence 5:	Not reported
Stream 3 - trtmt method - sequence 6:	Not reported
Stream 3 - trtmt method - sequence 7:	Not reported
Stream 3 - trtmt method - sequence 8:	Not reported
Stream 3 - based on operating data:	Not reported
Stream 4 - waste stream code:	Not reported
Stream 4 - trtmt method - sequence 1:	Not reported
Stream 4 - trtmt method - sequence 2:	Not reported
Stream 4 - trtmt method - sequence 3:	Not reported
Stream 4 - trtmt method - sequence 4:	Not reported
Stream 4 - trtmt method - sequence 5:	Not reported
Stream 4 - trtmt method - sequence 6:	Not reported
Stream 4 - trtmt method - sequence 7:	Not reported
Stream 4 - trtmt method - sequence 8:	Not reported
Stream 4 - based on operating data:	Not reported
Stream 5 - waste stream code:	Not reported
Stream 5 - trtmt method - sequence 1:	Not reported
Stream 5 - trtmt method - sequence 2:	Not reported
Stream 5 - trtmt method - sequence 3:	Not reported
Stream 5 - trtmt method - sequence 4:	Not reported
Stream 5 - trtmt method - sequence 5:	Not reported
Stream 5 - trtmt method - sequence 6:	Not reported
Stream 5 - trtmt method - sequence 7:	Not reported
Stream 5 - trtmt method - sequence 8:	Not reported
Stream 5 - based on operating data:	Not reported

Details of Off-site Transfers:

Cas number:		0007440508
Document control number:		1323221716830
Chemical name:	Copper	
Classification:		TRI
Offsite RCRA id nr:		AZD980735500
Offsite transfer sequence number:		2
Offsite name:		World Resources Company
Offsite street address:		8113 W SHERMAN ST
Offsite City,State,Zip:		TOLLESON, AZ 85353
Offsite county:		MARICOPA
Offsite province:		Not reported

APCT ANAHEIM (Continued) **1000398155**

Offsite country id:	Not reported
Offsite control:	NO
Unit of measure:	Pounds
Total amount transferred offsite for disposal:	0
Offsite metals recovery m24 LBS:	2095.32
Offsite metals recovery m24 BOE:	Mass Balance Calculations
Total amount transferred offsite for recycling:	2095.32
Total amount transferred offsite for energy recovery:	0
Offsite solid/stab treatment m40 non-metal BOE:	0
Total amount transferred offsite for treatment:	0
FRS ID - Transfer Location:	110000470909
CAS Number:	7440-50-8

Offsite RCRA id nr:	CAD008488025
Offsite transfer sequence number:	3
Offsite name:	Phibro-Tech Inc
Offsite street address:	8851 DICE ROAD
Offsite City,State,Zip:	SANTA FE SPRINGS, CA 90670
Offsite county:	LOS ANGELES
Offsite province:	Not reported
Offsite country id:	Not reported
Offsite control:	NO
Unit of measure:	Pounds
Total amount transferred offsite for disposal:	0
Offsite metals recovery m24 LBS:	9615
Offsite metals recovery m24 BOE:	Mass Balance Calculations
Total amount transferred offsite for recycling:	9615
Total amount transferred offsite for energy recovery:	0
Offsite solid/stab treatment m40 non-metal BOE:	0
Total amount transferred offsite for treatment:	0
FRS ID - Transfer Location:	110000475780
CAS Number:	7440-50-8

Details of Transfers to Publicly Owned Treatment Works:

Cas number:	0007440508
Document control number:	1323221716830
Chemical name: Copper	
Classification:	TRI
Unit of measure:	Pounds
POTW name:	ORANGE COUNTY SANITATION DISTRICT PLANT 1
POTW address:	10844 ELLIS AVENUE
POTW City,State,Zip:	FOUNTAIN VALLEY, CA 927087018
POTW county:	ORANGE
Quantity transferred:	38.6
Basis of estimate:	Not reported
Discharges to water streams:	0
Discharges to water streams - basis of estimate:	Not reported
Discharges to other activities:	0
Discharges to other activities - basis of estimate:	Not reported
Released to air:	0
Released to air - basis of estimate:	Not reported
Sludge to disposal:	0
Sludge to disposal - basis of estimate:	Not reported
Sludge to incineration - metals:	38.6
Sludge to incineration - metals - basis of estimate:	Mass Balance Calculations
Sludge to agricultural applications:	0
Sludge to agricultural applications - basis of estimate:	Not reported

APCT ANAHEIM (Continued) **1000398155**

Other or unknown disposal:	0
Other or unknown disposal - basis of estimate:	Not reported
Other or unknown treatment:	0
Other or unknown treatment - basis of estimate:	Not reported
Sludge to incineration - nonmetals:	0
Sludge to incineration - nonmetals - basis of estimate:	Not reported
Total treated:	0
POTW Registry ID:	110000759448
Off Site - POTW Releases 81C:	38.6
Off Site - POTW Releases 81D:	0
Off Site - POTW Releases:	38.6
Experimental and Est. Treatment:	0
Experimental and Est. Treatment - Basis of Est.:	Not reported
Assigned Partial Facility Flag:	NO
Carcinogen:	NO
CAS Number:	7440-50-8
PFAS Indicator:	NO
Standardized Foreign Parent Company Name:	NA

RAATS:

Entry No:	1
Facility ID:	CAD981388655
Type:	C
Docket No:	09-92-0014
Region:	09
Issue Date:	09/23/1992
Final Date:	01/13/1993
Status:	Consent Agreement/Final Order
Additional:	Not reported
Action ID:	000003383
Action:	3008 (A)
Violation No:	1
Viol No Cited:	262.41(A)
Total No Cited:	Not reported
Reg Type:	Not reported
Prop. Penalty:	11,400.00
Final Penalty:	7,630.00
Total Prop. Penalty:	Not reported
Comments:	Not reported

Entry No:	1
Facility ID:	CAD981388655
Type:	C
Docket No:	09-92-0014
Region:	09
Issue Date:	09/23/1992
Final Date:	01/13/1993
Status:	Consent Agreement/Final Order
Additional:	Not reported
Action ID:	000003383
Action:	3008 (A)
Violation No:	1
Viol No Cited:	262.41(A)
Total No Cited:	11,400.00
Reg Type:	Not reported
Prop. Penalty:	11,400.00

APCT ANAHEIM (Continued) **1000398155**

Final Penalty:	7,630.00
Total Prop. Penalty:	Not reported
Comments:	Not reported

Entry No:	1
Facility ID:	CAD981388655
Type:	Not reported
Docket No:	09-92-0014
Region:	09
Issue Date:	01/13/1993
Final Date:	09/23/1992
Status:	Consent Agreement/Final Order
Additional:	Not reported
Action ID:	3383
Action:	3008 (A)
Violation No:	Not reported
Viol No Cited:	1 262.41(A)
Total No Cited:	Not reported
Reg Type:	CFR
Prop. Penalty:	11,400.00
Final Penalty:	7,630.00
Total Prop. Penalty:	11,400.00
Comments:	Not reported

E MANIFEST:

Manifest Tracking Number:	024231543JJK
Last Updated Date:	20220922
Shipped Date:	20220831
Received Date:	20220901
Manifest Status:	Signed
Submission Type:	DataImage5Copy
Origin Type:	Web
Generator EPA ID:	CAD981388655
Generator Name:	Apct Anaheim
Generator Location Street Number:	250
Generator Location Street 1:	250 E EMERSON AVENUE
Generator Location Street 2:	Not reported
Generator Location City:	ORANGE
Generator Location State:	CA
Generator Location Zip:	92665-0000
Generator Mail Street Number:	250
Generator Mail Street 1:	EMERSON AVENUE
Generator Mail Street 2:	Not reported
Generator Mail City:	ORANGE
Generator Mail Zip:	92865
Generator Mail State:	CA
Generator Contact Company Name:	Not reported
Designated Facility EPA ID:	CAD008488025
Designated Facility Name:	Phibro-Tech Inc
Designated Facility Mail Street Number:	8851
Designated Facility Mail Street 1:	Not reported
Designated Facility Mail Street 2:	DICE ROAD
Designated Facility Mail City:	SANTA FE SPRINGS
Designated Facility Mail Zip:	90670
Designated Facility Mail State:	CA
Designated Facility Location Street Number:	8851
Designated Facility Location Street 1:	DICE ROAD

APCT ANAHEIM (Continued) **1000398155**

Designated Facility Location Street 2:	Not reported
Designated Facility Location City:	SANTA FE SPRINGS
Designated Facility Location Zip:	90670-2515
Designated Facility Location State:	CA
Designated Facility Contact Company Name:	Not reported
Manifest Residue Indicator:	N
Rejection Indicator:	N

Manifest Tracking Number:	024231544JJK
Last Updated Date:	20240710
Shipped Date:	20240517
Received Date:	20240520
Manifest Status:	Signed
Submission Type:	DataImage5Copy
Origin Type:	Web
Generator EPA ID:	CAD981388655
Generator Name:	Apct Anaheim
Generator Location Street Number:	250
Generator Location Street 1:	250 E EMERSON AVENUE
Generator Location Street 2:	Not reported
Generator Location City:	ORANGE
Generator Location State:	CA
Generator Location Zip:	92665-0000
Generator Mail Street Number:	250
Generator Mail Street 1:	EMERSON AVENUE
Generator Mail Street 2:	Not reported
Generator Mail City:	ORANGE
Generator Mail Zip:	92865
Generator Mail State:	CA
Generator Contact Company Name:	Not reported
Designated Facility EPA ID:	CAD008488025
Designated Facility Name:	Phibro-Tech Inc
Designated Facility Mail Street Number:	8851
Designated Facility Mail Street 1:	Not reported
Designated Facility Mail Street 2:	DICE ROAD
Designated Facility Mail City:	SANTA FE SPRINGS
Designated Facility Mail Zip:	90670
Designated Facility Mail State:	CA
Designated Facility Location Street Number:	8851
Designated Facility Location Street 1:	DICE ROAD
Designated Facility Location Street 2:	Not reported
Designated Facility Location City:	SANTA FE SPRINGS
Designated Facility Location Zip:	90670-2515
Designated Facility Location State:	CA
Designated Facility Contact Company Name:	Not reported
Manifest Residue Indicator:	N
Rejection Indicator:	N

Manifest Tracking Number:	024231650JJK
Last Updated Date:	20221013
Shipped Date:	20220927
Received Date:	20220928
Manifest Status:	Signed
Submission Type:	DataImage5Copy
Origin Type:	Web
Generator EPA ID:	CAD981388655
Generator Name:	Apct Anaheim

APCT ANAHEIM (Continued) **1000398155**

Generator Location Street Number:	250
Generator Location Street 1:	250 E EMERSON AVENUE
Generator Location Street 2:	Not reported
Generator Location City:	ORANGE
Generator Location State:	CA
Generator Location Zip:	92665-0000
Generator Mail Street Number:	250
Generator Mail Street 1:	EMERSON AVENUE
Generator Mail Street 2:	Not reported
Generator Mail City:	ORANGE
Generator Mail Zip:	92865
Generator Mail State:	CA
Generator Contact Company Name:	Not reported
Designated Facility EPA ID:	CAD008488025
Designated Facility Name:	Phibro-Tech Inc
Designated Facility Mail Street Number:	8851
Designated Facility Mail Street 1:	Not reported
Designated Facility Mail Street 2:	DICE ROAD
Designated Facility Mail City:	SANTA FE SPRINGS
Designated Facility Mail Zip:	90670
Designated Facility Mail State:	CA
Designated Facility Location Street Number:	8851
Designated Facility Location Street 1:	DICE ROAD
Designated Facility Location Street 2:	Not reported
Designated Facility Location City:	SANTA FE SPRINGS
Designated Facility Location Zip:	90670-2515
Designated Facility Location State:	CA
Designated Facility Contact Company Name:	Not reported
Manifest Residue Indicator:	N
Rejection Indicator:	N

Manifest Tracking Number:	024231796JJK
Last Updated Date:	20221212
Shipped Date:	20221118
Received Date:	20221120
Manifest Status:	Signed
Submission Type:	DataImage5Copy
Origin Type:	Web
Generator EPA ID:	CAD981388655
Generator Name:	Apct Anaheim
Generator Location Street Number:	250
Generator Location Street 1:	250 E EMERSON AVENUE
Generator Location Street 2:	Not reported
Generator Location City:	ORANGE
Generator Location State:	CA
Generator Location Zip:	92665-0000
Generator Mail Street Number:	250
Generator Mail Street 1:	EMERSON AVENUE
Generator Mail Street 2:	Not reported
Generator Mail City:	ORANGE
Generator Mail Zip:	92865
Generator Mail State:	CA
Generator Contact Company Name:	Not reported
Designated Facility EPA ID:	CAD008488025
Designated Facility Name:	Phibro-Tech Inc
Designated Facility Mail Street Number:	8851
Designated Facility Mail Street 1:	Not reported

APCT ANAHEIM (Continued) **1000398155**

Designated Facility Mail Street 2:	DICE ROAD
Designated Facility Mail City:	SANTA FE SPRINGS
Designated Facility Mail Zip:	90670
Designated Facility Mail State:	CA
Designated Facility Location Street Number:	8851
Designated Facility Location Street 1:	DICE ROAD
Designated Facility Location Street 2:	Not reported
Designated Facility Location City:	SANTA FE SPRINGS
Designated Facility Location Zip:	90670-2515
Designated Facility Location State:	CA
Designated Facility Contact Company Name:	Not reported
Manifest Residue Indicator:	N
Rejection Indicator:	N

Manifest Tracking Number:	024231883JJK
Last Updated Date:	20230120
Shipped Date:	20221215
Received Date:	20221220
Manifest Status:	Signed
Submission Type:	DataImage5Copy
Origin Type:	Web
Generator EPA ID:	CAD981388655
Generator Name:	Apct Anaheim
Generator Location Street Number:	250
Generator Location Street 1:	250 E EMERSON AVENUE
Generator Location Street 2:	Not reported
Generator Location City:	ORANGE
Generator Location State:	CA
Generator Location Zip:	92665-0000
Generator Mail Street Number:	250
Generator Mail Street 1:	EMERSON AVENUE
Generator Mail Street 2:	Not reported
Generator Mail City:	ORANGE
Generator Mail Zip:	92865
Generator Mail State:	CA
Generator Contact Company Name:	Not reported
Designated Facility EPA ID:	CAD008488025
Designated Facility Name:	Phibro-Tech Inc
Designated Facility Mail Street Number:	8851
Designated Facility Mail Street 1:	Not reported
Designated Facility Mail Street 2:	DICE ROAD
Designated Facility Mail City:	SANTA FE SPRINGS
Designated Facility Mail Zip:	90670
Designated Facility Mail State:	CA
Designated Facility Location Street Number:	8851
Designated Facility Location Street 1:	DICE ROAD
Designated Facility Location Street 2:	Not reported
Designated Facility Location City:	SANTA FE SPRINGS
Designated Facility Location Zip:	90670-2515
Designated Facility Location State:	CA
Designated Facility Contact Company Name:	Not reported
Manifest Residue Indicator:	N
Rejection Indicator:	N

Manifest Tracking Number:	024231955JJK
Last Updated Date:	20230202
Shipped Date:	20230111

APCT ANAHEIM (Continued) **1000398155**

Received Date:	20230112
Manifest Status:	Signed
Submission Type:	DataImage5Copy
Origin Type:	Web
Generator EPA ID:	CAD981388655
Generator Name:	Apct Anaheim
Generator Location Street Number:	250
Generator Location Street 1:	250 E EMERSON AVENUE
Generator Location Street 2:	Not reported
Generator Location City:	ORANGE
Generator Location State:	CA
Generator Location Zip:	92665-0000
Generator Mail Street Number:	250
Generator Mail Street 1:	EMERSON AVENUE
Generator Mail Street 2:	Not reported
Generator Mail City:	ORANGE
Generator Mail Zip:	92865
Generator Mail State:	CA
Generator Contact Company Name:	Not reported
Designated Facility EPA ID:	CAD008488025
Designated Facility Name:	Phibro-Tech Inc
Designated Facility Mail Street Number:	8851
Designated Facility Mail Street 1:	Not reported
Designated Facility Mail Street 2:	DICE ROAD
Designated Facility Mail City:	SANTA FE SPRINGS
Designated Facility Mail Zip:	90670
Designated Facility Mail State:	CA
Designated Facility Location Street Number:	8851
Designated Facility Location Street 1:	DICE ROAD
Designated Facility Location Street 2:	Not reported
Designated Facility Location City:	SANTA FE SPRINGS
Designated Facility Location Zip:	90670-2515
Designated Facility Location State:	CA
Designated Facility Contact Company Name:	Not reported
Manifest Residue Indicator:	N
Rejection Indicator:	N

Manifest Tracking Number:	024232073JJK
Last Updated Date:	20230308
Shipped Date:	20230210
Received Date:	20230213
Manifest Status:	Signed
Submission Type:	DataImage5Copy
Origin Type:	Web
Generator EPA ID:	CAD981388655
Generator Name:	Apct Anaheim
Generator Location Street Number:	250
Generator Location Street 1:	250 E EMERSON AVENUE
Generator Location Street 2:	Not reported
Generator Location City:	ORANGE
Generator Location State:	CA
Generator Location Zip:	92665-0000
Generator Mail Street Number:	250
Generator Mail Street 1:	EMERSON AVENUE
Generator Mail Street 2:	Not reported
Generator Mail City:	ORANGE
Generator Mail Zip:	92865

APCT ANAHEIM (Continued) **1000398155**

Generator Mail State:	CA
Generator Contact Company Name:	Not reported
Designated Facility EPA ID:	CAD008488025
Designated Facility Name:	Phibro-Tech Inc
Designated Facility Mail Street Number:	8851
Designated Facility Mail Street 1:	Not reported
Designated Facility Mail Street 2:	DICE ROAD
Designated Facility Mail City:	SANTA FE SPRINGS
Designated Facility Mail Zip:	90670
Designated Facility Mail State:	CA
Designated Facility Location Street Number:	8851
Designated Facility Location Street 1:	DICE ROAD
Designated Facility Location Street 2:	Not reported
Designated Facility Location City:	SANTA FE SPRINGS
Designated Facility Location Zip:	90670-2515
Designated Facility Location State:	CA
Designated Facility Contact Company Name:	Not reported
Manifest Residue Indicator:	N
Rejection Indicator:	N

Manifest Tracking Number:	024232074JJK
Last Updated Date:	20230530
Shipped Date:	20230503
Received Date:	20230504
Manifest Status:	Signed
Submission Type:	DataImage5Copy
Origin Type:	Web
Generator EPA ID:	CAD981388655
Generator Name:	Apct Anaheim
Generator Location Street Number:	250
Generator Location Street 1:	250 E EMERSON AVENUE
Generator Location Street 2:	Not reported
Generator Location City:	ORANGE
Generator Location State:	CA
Generator Location Zip:	92665-0000
Generator Mail Street Number:	250
Generator Mail Street 1:	EMERSON AVENUE
Generator Mail Street 2:	Not reported
Generator Mail City:	ORANGE
Generator Mail Zip:	92865
Generator Mail State:	CA
Generator Contact Company Name:	Not reported
Designated Facility EPA ID:	CAD008488025
Designated Facility Name:	Phibro-Tech Inc
Designated Facility Mail Street Number:	8851
Designated Facility Mail Street 1:	Not reported
Designated Facility Mail Street 2:	DICE ROAD
Designated Facility Mail City:	SANTA FE SPRINGS
Designated Facility Mail Zip:	90670
Designated Facility Mail State:	CA
Designated Facility Location Street Number:	8851
Designated Facility Location Street 1:	DICE ROAD
Designated Facility Location Street 2:	Not reported
Designated Facility Location City:	SANTA FE SPRINGS
Designated Facility Location Zip:	90670-2515
Designated Facility Location State:	CA
Designated Facility Contact Company Name:	Not reported

APCT ANAHEIM (Continued) **1000398155**

Manifest Residue Indicator:	N
Rejection Indicator:	N
Manifest Tracking Number:	024232182JJK
Last Updated Date:	20230406
Shipped Date:	20230313
Received Date:	20230314
Manifest Status:	Signed
Submission Type:	DataImage5Copy
Origin Type:	Web
Generator EPA ID:	CAD981388655
Generator Name:	Apct Anaheim
Generator Location Street Number:	250
Generator Location Street 1:	250 E EMERSON AVENUE
Generator Location Street 2:	Not reported
Generator Location City:	ORANGE
Generator Location State:	CA
Generator Location Zip:	92665-0000
Generator Mail Street Number:	250
Generator Mail Street 1:	EMERSON AVENUE
Generator Mail Street 2:	Not reported
Generator Mail City:	ORANGE
Generator Mail Zip:	92865
Generator Mail State:	CA
Generator Contact Company Name:	Not reported
Designated Facility EPA ID:	CAD008488025
Designated Facility Name:	Phibro-Tech Inc
Designated Facility Mail Street Number:	8851
Designated Facility Mail Street 1:	Not reported
Designated Facility Mail Street 2:	DICE ROAD
Designated Facility Mail City:	SANTA FE SPRINGS
Designated Facility Mail Zip:	90670
Designated Facility Mail State:	CA
Designated Facility Location Street Number:	8851
Designated Facility Location Street 1:	DICE ROAD
Designated Facility Location Street 2:	Not reported
Designated Facility Location City:	SANTA FE SPRINGS
Designated Facility Location Zip:	90670-2515
Designated Facility Location State:	CA
Designated Facility Contact Company Name:	Not reported
Manifest Residue Indicator:	N
Rejection Indicator:	N
Manifest Tracking Number:	024232281JJK
Last Updated Date:	20230510
Shipped Date:	20230407
Received Date:	20230411
Manifest Status:	Signed
Submission Type:	DataImage5Copy
Origin Type:	Web
Generator EPA ID:	CAD981388655
Generator Name:	Apct Anaheim
Generator Location Street Number:	250
Generator Location Street 1:	250 E EMERSON AVENUE
Generator Location Street 2:	Not reported
Generator Location City:	ORANGE
Generator Location State:	CA

APCT ANAHEIM (Continued) **1000398155**

Generator Location Zip:	92665-0000
Generator Mail Street Number:	250
Generator Mail Street 1:	EMERSON AVENUE
Generator Mail Street 2:	Not reported
Generator Mail City:	ORANGE
Generator Mail Zip:	92865
Generator Mail State:	CA
Generator Contact Company Name:	Not reported
Designated Facility EPA ID:	CAD008488025
Designated Facility Name:	Phibro-Tech Inc
Designated Facility Mail Street Number:	8851
Designated Facility Mail Street 1:	Not reported
Designated Facility Mail Street 2:	DICE ROAD
Designated Facility Mail City:	SANTA FE SPRINGS
Designated Facility Mail Zip:	90670
Designated Facility Mail State:	CA
Designated Facility Location Street Number:	8851
Designated Facility Location Street 1:	DICE ROAD
Designated Facility Location Street 2:	Not reported
Designated Facility Location City:	SANTA FE SPRINGS
Designated Facility Location Zip:	90670-2515
Designated Facility Location State:	CA
Designated Facility Contact Company Name:	Not reported
Manifest Residue Indicator:	N
Rejection Indicator:	N

Manifest Tracking Number:	024232493JJK
Last Updated Date:	20230712
Shipped Date:	20230615
Received Date:	20230616
Manifest Status:	Signed
Submission Type:	DataImage5Copy
Origin Type:	Web
Generator EPA ID:	CAD981388655
Generator Name:	Apct Anaheim
Generator Location Street Number:	250
Generator Location Street 1:	250 E EMERSON AVENUE
Generator Location Street 2:	Not reported
Generator Location City:	ORANGE
Generator Location State:	CA
Generator Location Zip:	92665-0000
Generator Mail Street Number:	250
Generator Mail Street 1:	EMERSON AVENUE
Generator Mail Street 2:	Not reported
Generator Mail City:	ORANGE
Generator Mail Zip:	92865
Generator Mail State:	CA
Generator Contact Company Name:	Not reported
Designated Facility EPA ID:	CAD008488025
Designated Facility Name:	Phibro-Tech Inc
Designated Facility Mail Street Number:	8851
Designated Facility Mail Street 1:	Not reported
Designated Facility Mail Street 2:	DICE ROAD
Designated Facility Mail City:	SANTA FE SPRINGS
Designated Facility Mail Zip:	90670
Designated Facility Mail State:	CA
Designated Facility Location Street Number:	8851

APCT ANAHEIM (Continued) **1000398155**

Designated Facility Location Street 1:	DICE ROAD
Designated Facility Location Street 2:	Not reported
Designated Facility Location City:	SANTA FE SPRINGS
Designated Facility Location Zip:	90670-2515
Designated Facility Location State:	CA
Designated Facility Contact Company Name:	Not reported
Manifest Residue Indicator:	N
Rejection Indicator:	N

Transporter:

Manifest Tracking Number:	011206507FLE
Transporter Line Number:	1
Transporter EPA ID:	CAD980585293
Transporter Name:	Industrial Waste Utilization Inc

Waste Line:

Manifest Tracking Number:	011206507FLE
Waste Line Number:	1
U.S. DOT Hazardous Indicator:	N
U.S. DOT ID Number:	Not reported
U.S. DOT Description:	Not reported
Non-Hazardous Waste Description:	Non Rcra Hazardous Waste Solid (Fiber Glass/Absorbent/Debris)
Number of Containers:	1
Container Type Code:	CM
Container Type Description:	Metal boxes, cartons, cases (including roll offs)
Waste Quantity:	200
Quantity Unit of Measure Code:	P
Quantity Unit of Measure Description:	Pounds
Waste Quantity, in Tons:	0.1
Acute Waste Quantity, in Tons:	0
Non-Acute Waste Quantity, in Tons:	0.1
Waste Quantity, in Kilograms:	90.703
Acute Waste Quantity, in Kilograms:	0
Non-Acute Waste Quantity, in Kilorgrams:	90.703
Management Method Code:	H141
Management Method Description:	STORAGE, BULKING AND/OR TRANSFER OFF SITE
Waste Residue Indicator:	N
Quantity Discrepancy Indicator:	N
Waste Type Discrepancy Indicator:	N
Waste Density:	Not reported
Waste Density Unit of Measure Code:	Not reported
Waste Density Unit of Measure Description:	Not reported
Form Code:	Not reported
Form Code Description:	Not reported
Source Code:	Not reported
Source Code Description:	Not reported
Waste Minimization Code:	Not reported
Waste Minimization Code Description:	Not reported
Consent Number:	Not reported
EPA Waste Indicator:	N
Federal Waste Codes:	Not reported
Quantity Haz Kg:	0
Quantity Haz Tons:	0
Quantity Non Haz Kg:	90.703
Quantity Non Haz Tons:	0.1
State Waste Codes:	CA-181

APCT ANAHEIM (Continued) **1000398155**

Manifest Tracking Number:	011206507FLE
Waste Line Number:	2
U.S. DOT Hazardous Indicator:	N
U.S. DOT ID Number:	Not reported
U.S. DOT Description:	Not reported
Non-Hazardous Waste Description:	Non Rcra Hazardous Waste Solid (Fiber Glass/Absorbent/Debris)
Number of Containers:	1
Container Type Code:	CF
Container Type Description:	Fiber or plastic boxes, cartons, cases
Waste Quantity:	1000
Quantity Unit of Measure Code:	P
Quantity Unit of Measure Description:	Pounds
Waste Quantity, in Tons:	0.5
Acute Waste Quantity, in Tons:	0
Non-Acute Waste Quantity, in Tons:	0.5
Waste Quantity, in Kilograms:	453.515
Acute Waste Quantity, in Kilograms:	0
Non-Acute Waste Quantity, in Kilorgrams:	453.515
Management Method Code:	H141
Management Method Description:	STORAGE, BULKING AND/OR TRANSFER OFF SITE
Waste Residue Indicator:	N
Quantity Discrepancy Indicator:	N
Waste Type Discrepancy Indicator:	N
Waste Density:	Not reported
Waste Density Unit of Measure Code:	Not reported
Waste Density Unit of Measure Description:	Not reported
Form Code:	Not reported
Form Code Description:	Not reported
Source Code:	Not reported
Source Code Description:	Not reported
Waste Minimization Code:	Not reported
Waste Minimization Code Description:	Not reported
Consent Number:	Not reported
EPA Waste Indicator:	N
Federal Waste Codes:	Not reported
Quantity Haz Kg:	0
Quantity Haz Tons:	0
Quantity Non Haz Kg:	453.515
Quantity Non Haz Tons:	0.5
State Waste Codes:	CA-181

Click this hyperlink while viewing on your computer to access
164 additional US EManifest: record(s) in the EDR Site Report.

RI MANIFEST:

Name:	Not reported
Address:	250 EAST EMERSON
City,State,Zip:	ORANGE, CA 92865
EPA Id:	CAD981388655
GEN Cert Date:	2/22/2002
Manifest Document Number:	RIH0018379
Waste Description:	CYANDIE
TSDF Id:	RID059735761
TSDF Name:	ADVANCED CHEMICAL CO INC
Qty:	55
WT/Vol Units:	G
TSDF Date:	Not reported

APCT ANAHEIM (Continued) **1000398155**

Transporter 2 Id:	Not reported
Item Number:	1
Transporter 2 Name:	Not reported
Transporter Name 2:	HAZMAT ENV GROUP INC
Transporter EPAID:	NYD980769947
Transporter Receipt Date:	Not reported
Number Of Containers:	0
Container Type:	Not reported
Waste Code1:	F007
Waste Code2:	D003
Waste Code3:	Not reported
Waste Code4:	Not reported
Waste Code5:	Not reported
Waste Code6:	Not reported
Fee Exempt Code:	Not reported
Comment:	Not reported
Transporter Name 2:	Not reported
Company Permit Number:	Not reported
Year:	Not reported
Quarter:	Not reported
Transporter Contact Name:	Not reported
Transporter Contact Email:	Not reported
Filing Date:	Not reported
Total Fee:	Not reported
Billing Name:	Not reported
Paid Date:	Not reported
Paid Time:	Not reported
Facility Receipt Date:	Not reported
Fee:	Not reported
Manifest Created Date:	Not reported
Manifest Updated Date:	Not reported

RI MANIFEST:

Transporter Receipt Date:	Not reported
Number Of Containers:	0
Container Type:	Not reported
Waste Code1:	F007
Waste Code2:	D003
Waste Code3:	Not reported
Waste Code4:	Not reported
Waste Code5:	Not reported
Waste Code6:	Not reported
Comment:	Not reported
Fee Exempt Code:	Not reported
TSDF Name:	ADVANCED CHEMICAL CO INC
TSDF Id:	RID059735761
Transporter Name 2:	Not reported
Company Permit Number:	Not reported
Year:	Not reported
EPA ID:	CAD981388655
Manifest Docket Number:	RIH0018379
Quarter:	Not reported
Waste Description:	CYANDIE
Transporter Contact Name:	Not reported
Quantity:	55
Transporter Contact Email:	Not reported
WT/Vol Units:	G
Filing Date:	Not reported

APCT ANAHEIM (Continued) **1000398155**

Total Fee:	Not reported
Item Number:	1
Transporter Name:	HAZMAT ENV GROUP INC
Billing Name:	Not reported
Transporter EPA ID:	NYD980769947
Date Paid:	Not reported
Time Paid:	Not reported
GEN Cert Date:	2/22/2002
Facility Receipt Date:	Not reported
Fee:	Not reported
Transporter 2 Receipt Date:	Not reported
Manifest Created Date:	Not reported
TSDF Receipt Date:	Not reported
Transporter 2 ID:	Not reported
Manifest Updated Date:	Not reported
Transporter Receipt Date:	Not reported
Number Of Containers:	0
Container Type:	Not reported
Waste Code1:	F007
Waste Code2:	D003
Waste Code3:	Not reported
Waste Code4:	Not reported
Waste Code5:	Not reported
Waste Code6:	Not reported
Comment:	Not reported
Fee Exempt Code:	Not reported
TSDF Name:	ADVANCED CHEMICAL CO INC
TSDF Id:	RID059735761
Transporter Name 2:	Not reported
Company Permit Number:	Not reported
Year:	Not reported
EPA ID:	CAD981388655
Manifest Docket Number:	RIH0018379
Quarter:	Not reported
Waste Description:	CYANDIE
Transporter Contact Name:	Not reported
Quantity:	55
Transporter Contact Email:	Not reported
WT/Vol Units:	G
Filing Date:	Not reported
Total Fee:	Not reported
Item Number:	1
Transporter Name:	HAZMAT ENV GROUP INC
Billing Name:	Not reported
Transporter EPA ID:	NYD980769947
Date Paid:	Not reported
Time Paid:	Not reported
GEN Cert Date:	2/22/2002
Facility Receipt Date:	Not reported
Fee:	Not reported
Transporter 2 Receipt Date:	Not reported
Manifest Created Date:	Not reported
TSDF Receipt Date:	Not reported
Transporter 2 ID:	Not reported
Manifest Updated Date:	Not reported

APCT ANAHEIM (Continued) **1000398155**

WDS:

Name:	CIRTECH INC.
Address:	250 E EMERSON AVE
City:	ORANGE
Facility ID:	Santa Ana River 30I002919
Facility Type:	Industrial - Facility that treats and/or disposes of liquid or semisolid wastes from any servicing, producing, manufacturing or processing operation of whatever nature, including mining, gravel washing, geothermal operations, air conditioning, ship building and repairing, oil production, storage and disposal operations, water pumping.
Facility Status:	Active - Any facility with a continuous or seasonal discharge that is under Waste Discharge Requirements.
NPDES Number:	CAS000001 The 1st 2 characters designate the state. The remaining 7 are assigned by the Regional Board
Subregion:	8
Facility Telephone:	7149210860
Facility Contact:	GORDON J SIMMONS
Agency Name:	REESE FRANK
Agency Address:	250 E EMERSON AVE
Agency City,St,Zip:	ORANGE 92865
Agency Contact:	GORDON J SIMMONS
Agency Telephone:	7149210860
Agency Type:	Private
SIC Code:	0
SIC Code 2:	Not reported
Primary Waste Type:	Not reported
Primary Waste:	Not reported
Waste Type2:	Not reported
Waste2:	Not reported
Primary Waste Type:	Not reported
Secondary Waste:	Not reported
Secondary Waste Type:	Not reported
Design Flow:	0
Baseline Flow:	0
Reclamation:	Not reported
POTW:	Not reported
Treat To Water:	Minor Threat to Water Quality. A violation of a regional board order should cause a relatively minor impairment of beneficial uses compared to a major or minor threat. Not: All nurds without a TTWQ will be considered a minor threat to water quality unless coded at a higher Level. A Zero (0) may be used to code those NURDS that are found to represent no threat to water quality.
Complexity:	Category C - Facilities having no waste treatment systems, such as cooling water dischargers or thosewho must comply through best management practices, facilities with passive waste treatment and disposal systems, such as septic systems with subsurface disposal, or dischargers having waste storage systems with land disposal such as dairy waste ponds.

AA134 **FXI, INC** **RCRA-SQG** **1000158746**
SSW **2060 NORTH BATAVIA STREET** **CA ENVIROSTOR** **92665GRFMX2060N**
1/2-1 **ORANGE, CA 92865** **CA CERS HAZ WASTE**
0.638 mi. **CA SWEEPS UST**
3368 ft. **Site 1 of 3 in cluster AA** **CA HIST UST**
CA CERS TANKS
Relative: **CA FID UST**
Lower **TRIS**
Actual: **E MANIFEST**
188 ft. **CA EMI**
CA HWTS
CA NPDES
CA WDS
CA CIWQS
CA CERS

RCRA Listings:

Date Form Received by Agency:		20240814
Handler Name:		Fxi Inc Orange
Handler Address:		N Batavia St
Handler City,State,Zip:		ORANGE, CA 92865
EPA ID:		CAD008352361
Contact Name:		DOUGLAS DARLING
Contact Address:		N BATAVIA ST
Contact City,State,Zip:		ORANGE, CA 92865
Contact Telephone:		714-342-8053
Contact Fax:		Not reported
Contact Email:		DDARLING@FXI.COM
Contact Title:		REGIONAL EHS DIRECTOR
EPA Region:		09
Land Type:		Private
Federal Waste Generator Description:		Small Quantity Generator
Non-Notifier:		Not reported
Biennial Report Cycle:		Not reported
Accessibility:		Not reported
Active Site Indicator:		Handler Activities
State District Owner:		Not reported
State District:		Not reported
Mailing Address:		N BATAVIA ST
Mailing City,State,Zip:		ORANGE, CA 92865
Owner Name:	Fxi Inc	
Owner Type:		Private
Operator Name:	Fxi Inc	
Operator Type:		Private
Short-Term Generator Activity:		No
Importer Activity:		No
Mixed Waste Generator:		No
Transporter Activity:		No
Transfer Facility Activity:		No
Recycler Activity with Storage:		No
Small Quantity On-Site Burner Exemption:		No
Smelting Melting and Refining Furnace Exemption:		No
Underground Injection Control:		No
Off-Site Waste Receipt:		No
Universal Waste Indicator:		No
Universal Waste Destination Facility:		No
Federal Universal Waste:		No
Active Site State-Reg Handler:		---
Federal Facility Indicator:		Not reported

FXI, INC (Continued) **1000158746**

Hazardous Secondary Material Indicator:	N
Sub-Part K Indicator:	Not reported
2018 GPRA Permit Baseline:	Not on the Baseline
2018 GPRA Renewals Baseline:	Not on the Baseline
202 GPRA Corrective Action Baseline:	No
Subject to Corrective Action Universe:	No
Non-TSDFs Where RCRA CA has Been Imposed Universe:	No
Corrective Action Priority Ranking:	No NCAPS ranking
Environmental Control Indicator:	No
Institutional Control Indicator:	No
Human Exposure Controls Indicator:	N/A
Groundwater Controls Indicator:	N/A
Significant Non-Complier Universe:	No
Unaddressed Significant Non-Complier Universe:	No
Addressed Significant Non-Complier Universe:	No
Significant Non-Complier With a Compliance Schedule Universe:	No
Financial Assurance Required:	Not reported
Handler Date of Last Change:	20240823
Recognized Trader-Importer:	No
Recognized Trader-Exporter:	No
Importer of Spent Lead Acid Batteries:	No
Exporter of Spent Lead Acid Batteries:	No
Recycler Activity Without Storage:	No
Manifest Broker:	No
Sub-Part P Indicator:	No

Biennial: List of Years
Year: 2009

Click Here for Biennial Reporting System Data:
Year: 2007

Click Here for Biennial Reporting System Data:
Year: 2005

Click Here for Biennial Reporting System Data:
Year: 2003

Click Here for Biennial Reporting System Data:
Year: 2001

Click Here for Biennial Reporting System Data:

Hazardous Waste Summary:

Waste Code:	D001
Waste Description:	Ignitable Waste
Waste Code:	D002
Waste Description:	Corrosive Waste
Waste Code:	D003
Waste Description:	Reactive Waste
Waste Code:	D005
Waste Description:	Barium

FXI, INC (Continued) **1000158746**

Waste Code: F002
Waste Description: The Following Spent Halogenated Solvents: Tetrachloroethylene, Methylene Chloride, Trichloroethylene, 1,1,1-Trichloroethane, Chlorobenzene, 1,1,2-Trichloro-1,2,2-Trifluoroethane, Ortho-Dichlorobenzene, Trichlorofluoromethane, And 1,1,2, Trichloroethane; All Spent Solvent Mixtures/Blends Containing, Before Use, A Total Of Ten Percent Or More (By Volume) Of One Or More Of The Above Halogenated Solvents Or Those Solvents Listed In F001, F004, And F005; And Still Bottoms From The Recovery Of These Spent Solvents And Spent Solvent Mixtures.

Waste Code: F003
Waste Description: The Following Spent Nonhalogenated Solvents: Xylene, Acetone, Ethyl Acetate, Ethyl Benzene, Ethyl Ether, Methyl Isobutyl Ketone, N-Butyl Alcohol, Cyclohexanone, And Methanol; All Spent Solvent Mixtures/Blends Containing, Before Use, Only The Above Spent Nonhalogenated Solvents; And All Spent Solvent Mixtures/Blends Containing, Before Use, One Or More Of The Above Nonhalogenated Solvents, And A Total Of Ten Percent Or More (By Volume) Of One Or More Of Those Solvents Listed In F001, F002, F004, And F005; And Still Bottoms From The Recovery Of These Spent Solvents And Spent Solvent Mixtures.

Waste Code: F005
Waste Description: The Following Spent Nonhalogenated Solvents: Toluene, Methyl Ethyl Ketone, Carbon Disulfide, Isobutanol, Pyridine, Benzene, 2-Ethoxyethanol, And 2-Nitropropane; All Spent Solvent Mixtures/Blends Containing, Before Use, A Total Of Ten Percent Or More (By Volume) Of One Or More Of The Above Nonhalogenated Solvents Or Those Solvents Listed In F001, F002, Or F004; And Still Bottoms From The Recovery Of These Spent Solvents And Spent Solvent Mixtures.

Waste Code: U223
Waste Description: Benzene, 1,3-Diisocyanatomethyl- (R,T) (Or) Toluene Diisocyanate (R,T)

Handler - Owner Operator:

Owner/Operator Indicator:	Operator
Owner/Operator Name: FOAMEX INNOVATIONS INC	
Legal Status:	Private
Date Became Current:	20090612
Date Ended Current:	Not reported
Owner/Operator Address:	Not reported
Owner/Operator City,State,Zip:	Not reported
Owner/Operator Telephone:	Not reported
Owner/Operator Telephone Ext:	Not reported
Owner/Operator Fax:	Not reported
Owner/Operator Email:	Not reported

Owner/Operator Indicator:	Operator
Owner/Operator Name: KYLE SUNDANAM	
Legal Status:	Private
Date Became Current:	20101201
Date Ended Current:	Not reported
Owner/Operator Address:	Not reported
Owner/Operator City,State,Zip:	Not reported
Owner/Operator Telephone:	Not reported
Owner/Operator Telephone Ext:	Not reported

FXI, INC (Continued) **1000158746**

Owner/Operator Fax: Not reported
Owner/Operator Email: Not reported

Owner/Operator Indicator: Operator
Owner/Operator Name: LUIS CARBAJAL
Legal Status: Private
Date Became Current: 20160801
Date Ended Current: Not reported
Owner/Operator Address: 2060 N BATAVIA ST
Owner/Operator City,State,Zip: ORANGE, CA 92865
Owner/Operator Telephone: 714-637-0110
Owner/Operator Telephone Ext: Not reported
Owner/Operator Fax: Not reported
Owner/Operator Email: LCARBAJAL@FXI.COM

Owner/Operator Indicator: Owner
Owner/Operator Name: FXI INC
Legal Status: Private
Date Became Current: Not reported
Date Ended Current: Not reported
Owner/Operator Address: 2060 N BATAVIA ST
Owner/Operator City,State,Zip: ORANGE, CA 92865
Owner/Operator Telephone: Not reported
Owner/Operator Telephone Ext: Not reported
Owner/Operator Fax: Not reported
Owner/Operator Email: Not reported

Owner/Operator Indicator: Operator
Owner/Operator Name: FXI INC
Legal Status: Private
Date Became Current: 20090601
Date Ended Current: Not reported
Owner/Operator Address: 100 MATSONFORD RD 5 RADNOR CORPORATE CENTER, SUITE 300
Owner/Operator City,State,Zip: RADNOR, PA 19087
Owner/Operator Telephone: Not reported
Owner/Operator Telephone Ext: Not reported
Owner/Operator Fax: Not reported
Owner/Operator Email: Not reported

Owner/Operator Indicator: Operator
Owner/Operator Name: FXI INC
Legal Status: Private
Date Became Current: 20090601
Date Ended Current: Not reported
Owner/Operator Address: 100 MATSONFORD RD 5 RADNOR CORPORATE CENTER, SUITE 300
Owner/Operator City,State,Zip: RADNOR, PA 19087
Owner/Operator Telephone: 714-342-8053
Owner/Operator Telephone Ext: Not reported
Owner/Operator Fax: Not reported
Owner/Operator Email: DDARLING@FXI.COM

Owner/Operator Indicator: Owner
Owner/Operator Name: CAL EAGLE
Legal Status: Private
Date Became Current: 19810605
Date Ended Current: Not reported
Owner/Operator Address: PO BOX 1219

FXI, INC (Continued) **1000158746**

Owner/Operator City,State,Zip: NEWPORT BEACH, CA 92659
Owner/Operator Telephone: Not reported
Owner/Operator Telephone Ext: Not reported
Owner/Operator Fax: Not reported
Owner/Operator Email: Not reported

Owner/Operator Indicator: Operator
Owner/Operator Name: FOAMEX L.P
Legal Status: Private
Date Became Current: 19930606
Date Ended Current: Not reported
Owner/Operator Address: Not reported
Owner/Operator City,State,Zip: Not reported
Owner/Operator Telephone: Not reported
Owner/Operator Telephone Ext: Not reported
Owner/Operator Fax: Not reported
Owner/Operator Email: Not reported

Owner/Operator Indicator: Operator
Owner/Operator Name: GREAT WESTERN CARPET CUSHION CO INC
Legal Status: Private
Date Became Current: Not reported
Date Ended Current: Not reported
Owner/Operator Address: 2060 NORTH BATAVIA STREET
Owner/Operator City,State,Zip: CITY NOT REPORTED, CA 99999
Owner/Operator Telephone: 714-637-0110
Owner/Operator Telephone Ext: Not reported
Owner/Operator Fax: Not reported
Owner/Operator Email: Not reported

Owner/Operator Indicator: Owner
Owner/Operator Name: FXI INC
Legal Status: Private
Date Became Current: Not reported
Date Ended Current: Not reported
Owner/Operator Address: 2060 N BATAVIA ST
Owner/Operator City,State,Zip: ORANGE, CA 92865
Owner/Operator Telephone: Not reported
Owner/Operator Telephone Ext: Not reported
Owner/Operator Fax: Not reported
Owner/Operator Email: Not reported

Owner/Operator Indicator: Owner
Owner/Operator Name: FXI INC
Legal Status: Private
Date Became Current: Not reported
Date Ended Current: Not reported
Owner/Operator Address: 2060 N BATAVIA ST
Owner/Operator City,State,Zip: ORANGE, CA 92865
Owner/Operator Telephone: Not reported
Owner/Operator Telephone Ext: Not reported
Owner/Operator Fax: Not reported
Owner/Operator Email: Not reported

Owner/Operator Indicator: Operator
Owner/Operator Name: FXI INC
Legal Status: Private

FXI, INC (Continued) **1000158746**

Date Became Current: 20090601
Date Ended Current: Not reported
Owner/Operator Address: 100 MATSONFORD RD 5 RADNOR CORPORATE CENTER, SUITE 300
Owner/Operator City,State,Zip: RADNOR, PA 19087
Owner/Operator Telephone: 714-342-8053
Owner/Operator Telephone Ext: Not reported
Owner/Operator Fax: Not reported
Owner/Operator Email: DDARLING@FXI.COM

Owner/Operator Indicator: Owner
Owner/Operator Name: FOAMEX INTERNATIONAL INC
Legal Status: Private
Date Became Current: Not reported
Date Ended Current: Not reported
Owner/Operator Address: 1000 COLUMBIA AVE
Owner/Operator City,State,Zip: LINWOOD, PA 19061
Owner/Operator Telephone: 610-859-3000
Owner/Operator Telephone Ext: Not reported
Owner/Operator Fax: Not reported
Owner/Operator Email: Not reported

Owner/Operator Indicator: Owner
Owner/Operator Name: CAL EAGLE
Legal Status: Private
Date Became Current: 19810605
Date Ended Current: Not reported
Owner/Operator Address: PO BOX 1219
Owner/Operator City,State,Zip: NEWPORT BEACH, CA 92659
Owner/Operator Telephone: Not reported
Owner/Operator Telephone Ext: Not reported
Owner/Operator Fax: Not reported
Owner/Operator Email: Not reported

Owner/Operator Indicator: Operator
Owner/Operator Name: FOAMEX LP
Legal Status: Private
Date Became Current: 19930606
Date Ended Current: Not reported
Owner/Operator Address: Not reported
Owner/Operator City,State,Zip: Not reported
Owner/Operator Telephone: Not reported
Owner/Operator Telephone Ext: Not reported
Owner/Operator Fax: Not reported
Owner/Operator Email: Not reported

Owner/Operator Indicator: Owner
Owner/Operator Name: CAL EAGLE
Legal Status: Private
Date Became Current: 19810605
Date Ended Current: Not reported
Owner/Operator Address: PO BOX 1219
Owner/Operator City,State,Zip: NEWPORT BEACH, CA 92659
Owner/Operator Telephone: Not reported
Owner/Operator Telephone Ext: Not reported
Owner/Operator Fax: Not reported
Owner/Operator Email: Not reported

FXI, INC (Continued) **1000158746**

Owner/Operator Indicator:	Operator
Owner/Operator Name: FOAMEX, L.P.	
Legal Status:	Private
Date Became Current:	19930606
Date Ended Current:	Not reported
Owner/Operator Address:	Not reported
Owner/Operator City,State,Zip:	Not reported
Owner/Operator Telephone:	Not reported
Owner/Operator Telephone Ext:	Not reported
Owner/Operator Fax:	Not reported
Owner/Operator Email:	Not reported

Owner/Operator Indicator:	Owner
Owner/Operator Name: CAL EAGLE	
Legal Status:	Private
Date Became Current:	19810605
Date Ended Current:	Not reported
Owner/Operator Address:	PO BOX 1219
Owner/Operator City,State,Zip:	NEWPORT BEACH, CA 92659
Owner/Operator Telephone:	Not reported
Owner/Operator Telephone Ext:	Not reported
Owner/Operator Fax:	Not reported
Owner/Operator Email:	Not reported

Owner/Operator Indicator:	Operator
Owner/Operator Name: FOAMEX L.P	
Legal Status:	Private
Date Became Current:	19930606
Date Ended Current:	Not reported
Owner/Operator Address:	Not reported
Owner/Operator City,State,Zip:	Not reported
Owner/Operator Telephone:	Not reported
Owner/Operator Telephone Ext:	Not reported
Owner/Operator Fax:	Not reported
Owner/Operator Email:	Not reported

Owner/Operator Indicator:	Owner
Owner/Operator Name: FXI INC	
Legal Status:	Private
Date Became Current:	20090601
Date Ended Current:	Not reported
Owner/Operator Address:	1400 N PROVIDENCE RD
Owner/Operator City,State,Zip:	MEDIA, PA 19063
Owner/Operator Telephone:	610-744-2300
Owner/Operator Telephone Ext:	Not reported
Owner/Operator Fax:	Not reported
Owner/Operator Email:	Not reported

Owner/Operator Indicator:	Owner
Owner/Operator Name: FXI INC	
Legal Status:	Private
Date Became Current:	20240702
Date Ended Current:	Not reported
Owner/Operator Address:	2060 N BATAVIA ST
Owner/Operator City,State,Zip:	ORANGE, CA 92865
Owner/Operator Telephone:	714-342-8053
Owner/Operator Telephone Ext:	Not reported

FXI, INC (Continued) **1000158746**

Owner/Operator Fax:	Not reported
Owner/Operator Email:	DDARLING@FXI.COM
Owner/Operator Indicator:	Operator
Owner/Operator Name: KYLE SUNDANAM	
Legal Status:	Private
Date Became Current:	20101201
Date Ended Current:	Not reported
Owner/Operator Address:	Not reported
Owner/Operator City,State,Zip:	Not reported
Owner/Operator Telephone:	Not reported
Owner/Operator Telephone Ext:	Not reported
Owner/Operator Fax:	Not reported
Owner/Operator Email:	Not reported
Owner/Operator Indicator:	Owner
Owner/Operator Name: FXI INC	
Legal Status:	Private
Date Became Current:	20090601
Date Ended Current:	Not reported
Owner/Operator Address:	1400 N PROVIDENCE RD
Owner/Operator City,State,Zip:	MEDIA, PA 19063
Owner/Operator Telephone:	610-744-2300
Owner/Operator Telephone Ext:	Not reported
Owner/Operator Fax:	Not reported
Owner/Operator Email:	Not reported
Owner/Operator Indicator:	Owner
Owner/Operator Name: FXI INC	
Legal Status:	Private
Date Became Current:	20240702
Date Ended Current:	Not reported
Owner/Operator Address:	2060 N BATAVIA ST
Owner/Operator City,State,Zip:	ORANGE, CA 92865
Owner/Operator Telephone:	714-342-8053
Owner/Operator Telephone Ext:	Not reported
Owner/Operator Fax:	Not reported
Owner/Operator Email:	DDARLING@FXI.COM
Owner/Operator Indicator:	Owner
Owner/Operator Name: CAL EAGLE	
Legal Status:	Private
Date Became Current:	19810601
Date Ended Current:	Not reported
Owner/Operator Address:	PO BOX 1219
Owner/Operator City,State,Zip:	NEWPORT BEACH, CA 92659
Owner/Operator Telephone:	Not reported
Owner/Operator Telephone Ext:	Not reported
Owner/Operator Fax:	Not reported
Owner/Operator Email:	Not reported
Owner/Operator Indicator:	Owner
Owner/Operator Name: FXI INC	
Legal Status:	Private
Date Became Current:	20090601
Date Ended Current:	Not reported
Owner/Operator Address:	1400 N PROVIDENCE RD

FXI, INC (Continued) **1000158746**

Owner/Operator City,State,Zip: MEDIA, PA 19063
Owner/Operator Telephone: 610-744-2300
Owner/Operator Telephone Ext: Not reported
Owner/Operator Fax: Not reported
Owner/Operator Email: Not reported

Owner/Operator Indicator: Operator
Owner/Operator Name: FXI INC
Legal Status: Private
Date Became Current: 20090601
Date Ended Current: Not reported
Owner/Operator Address: 1400 N PROVIDENCE RD
Owner/Operator City,State,Zip: MEDIA, PA 19063
Owner/Operator Telephone: 610-744-2300
Owner/Operator Telephone Ext: Not reported
Owner/Operator Fax: Not reported
Owner/Operator Email: Not reported

Owner/Operator Indicator: Owner
Owner/Operator Name: FXI INC
Legal Status: Private
Date Became Current: 20090601
Date Ended Current: Not reported
Owner/Operator Address: 100 MATSONFORD RD 5 RADNOR CORPORATE CENTER, SUITE 300
Owner/Operator City,State,Zip: RADNOR, PA 19087
Owner/Operator Telephone: Not reported
Owner/Operator Telephone Ext: Not reported
Owner/Operator Fax: Not reported
Owner/Operator Email: Not reported

Owner/Operator Indicator: Owner
Owner/Operator Name: FXI INC
Legal Status: Private
Date Became Current: Not reported
Date Ended Current: Not reported
Owner/Operator Address: 2060 N BATAVIA ST
Owner/Operator City,State,Zip: ORANGE, CA 92865
Owner/Operator Telephone: Not reported
Owner/Operator Telephone Ext: Not reported
Owner/Operator Fax: Not reported
Owner/Operator Email: Not reported

Owner/Operator Indicator: Operator
Owner/Operator Name: FXI INC
Legal Status: Private
Date Became Current: 20090601
Date Ended Current: Not reported
Owner/Operator Address: 100 MATSONFORD RD 5 RADNOR CORPORATE CENTER, SUITE 300
Owner/Operator City,State,Zip: RADNOR, PA 19087
Owner/Operator Telephone: Not reported
Owner/Operator Telephone Ext: Not reported
Owner/Operator Fax: Not reported
Owner/Operator Email: Not reported

Historic Generators:
Receive Date: 20100830
Handler Name: FXI FOAMEX INNOVATIONS

FXI, INC (Continued) **1000158746**

Federal Waste Generator Description:	Large Quantity Generator
State District Owner:	Not reported
Large Quantity Handler of Universal Waste:	Yes
Recognized Trader Importer:	No
Recognized Trader Exporter:	No
Spent Lead Acid Battery Importer:	No
Spent Lead Acid Battery Exporter:	No
Current Record:	No
Non Storage Recycler Activity:	Not reported
Electronic Manifest Broker:	Not reported

Receive Date:	19960901
Handler Name: FOAMEX LP	
Federal Waste Generator Description:	Large Quantity Generator
State District Owner:	Not reported
Large Quantity Handler of Universal Waste:	No
Recognized Trader Importer:	No
Recognized Trader Exporter:	No
Spent Lead Acid Battery Importer:	No
Spent Lead Acid Battery Exporter:	No
Current Record:	No
Non Storage Recycler Activity:	Not reported
Electronic Manifest Broker:	Not reported

Receive Date:	19800721
Handler Name: FOAMEX LP	
Federal Waste Generator Description:	Large Quantity Generator
State District Owner:	Not reported
Large Quantity Handler of Universal Waste:	No
Recognized Trader Importer:	No
Recognized Trader Exporter:	No
Spent Lead Acid Battery Importer:	No
Spent Lead Acid Battery Exporter:	No
Current Record:	No
Non Storage Recycler Activity:	Not reported
Electronic Manifest Broker:	Not reported

Receive Date:	19971125
Handler Name: FOAMEX LP	
Federal Waste Generator Description:	Large Quantity Generator
State District Owner:	Not reported
Large Quantity Handler of Universal Waste:	No
Recognized Trader Importer:	No
Recognized Trader Exporter:	No
Spent Lead Acid Battery Importer:	No
Spent Lead Acid Battery Exporter:	No
Current Record:	No
Non Storage Recycler Activity:	Not reported
Electronic Manifest Broker:	Not reported

Receive Date:	19971125
Handler Name: FOAMEX LP	
Federal Waste Generator Description:	Large Quantity Generator
State District Owner:	Not reported
Large Quantity Handler of Universal Waste:	No
Recognized Trader Importer:	No
Recognized Trader Exporter:	No

FXI, INC (Continued) **1000158746**

Spent Lead Acid Battery Importer:		No
Spent Lead Acid Battery Exporter:		No
Current Record:		No
Non Storage Recycler Activity:		Not reported
Electronic Manifest Broker:		Not reported
Receive Date:		20090708
Handler Name:	FOAMEX INNOVATIONS INC	
Federal Waste Generator Description:		Large Quantity Generator
State District Owner:		Not reported
Large Quantity Handler of Universal Waste:		Yes
Recognized Trader Importer:		No
Recognized Trader Exporter:		No
Spent Lead Acid Battery Importer:		No
Spent Lead Acid Battery Exporter:		No
Current Record:		No
Non Storage Recycler Activity:		Not reported
Electronic Manifest Broker:		Not reported
Receive Date:		20121009
Handler Name:	FXI INC	
Federal Waste Generator Description:		Large Quantity Generator
State District Owner:		Not reported
Large Quantity Handler of Universal Waste:		No
Recognized Trader Importer:		No
Recognized Trader Exporter:		No
Spent Lead Acid Battery Importer:		No
Spent Lead Acid Battery Exporter:		No
Current Record:		No
Non Storage Recycler Activity:		Not reported
Electronic Manifest Broker:		Not reported
Receive Date:		20180117
Handler Name:	FXI, INC	
Federal Waste Generator Description:		Large Quantity Generator
State District Owner:		Not reported
Large Quantity Handler of Universal Waste:		No
Recognized Trader Importer:		No
Recognized Trader Exporter:		No
Spent Lead Acid Battery Importer:		No
Spent Lead Acid Battery Exporter:		No
Current Record:		No
Non Storage Recycler Activity:		No
Electronic Manifest Broker:		No
Receive Date:		20200706
Handler Name:	FXI, INC. - ORANGE	
Federal Waste Generator Description:		Small Quantity Generator
State District Owner:		Not reported
Large Quantity Handler of Universal Waste:		No
Recognized Trader Importer:		No
Recognized Trader Exporter:		No
Spent Lead Acid Battery Importer:		No
Spent Lead Acid Battery Exporter:		No
Current Record:		No
Non Storage Recycler Activity:		No
Electronic Manifest Broker:		No

FXI, INC (Continued) **1000158746**

Receive Date: 20200708
Handler Name: FXI, INC. - ORANGE
Federal Waste Generator Description: Small Quantity Generator
State District Owner: Not reported
Large Quantity Handler of Universal Waste: No
Recognized Trader Importer: No
Recognized Trader Exporter: No
Spent Lead Acid Battery Importer: No
Spent Lead Acid Battery Exporter: No
Current Record: No
Non Storage Recycler Activity: No
Electronic Manifest Broker: No

Receive Date: 20200902
Handler Name: FXI, INC. - ORANGE
Federal Waste Generator Description: Small Quantity Generator
State District Owner: Not reported
Large Quantity Handler of Universal Waste: No
Recognized Trader Importer: No
Recognized Trader Exporter: No
Spent Lead Acid Battery Importer: No
Spent Lead Acid Battery Exporter: No
Current Record: No
Non Storage Recycler Activity: No
Electronic Manifest Broker: No

Receive Date: 20240702
Handler Name: FXI INC ORANGE
Federal Waste Generator Description: Small Quantity Generator
State District Owner: Not reported
Large Quantity Handler of Universal Waste: No
Recognized Trader Importer: No
Recognized Trader Exporter: No
Spent Lead Acid Battery Importer: No
Spent Lead Acid Battery Exporter: No
Current Record: No
Non Storage Recycler Activity: No
Electronic Manifest Broker: No

Receive Date: 20240814
Handler Name: FXI INC ORANGE
Federal Waste Generator Description: Small Quantity Generator
State District Owner: Not reported
Large Quantity Handler of Universal Waste: No
Recognized Trader Importer: No
Recognized Trader Exporter: No
Spent Lead Acid Battery Importer: No
Spent Lead Acid Battery Exporter: No
Current Record: Yes
Non Storage Recycler Activity: No
Electronic Manifest Broker: No

Receive Date: 19900326
Handler Name: GREAT WESTERN FOAM PRODUCTS CO.
Federal Waste Generator Description: Large Quantity Generator
State District Owner: Not reported
Large Quantity Handler of Universal Waste: No

FXI, INC (Continued) **1000158746**

Recognized Trader Importer:	No
Recognized Trader Exporter:	No
Spent Lead Acid Battery Importer:	No
Spent Lead Acid Battery Exporter:	No
Current Record:	No
Non Storage Recycler Activity:	Not reported
Electronic Manifest Broker:	Not reported

Receive Date:	19920217
Handler Name:	GREAT WESTERN FOAM PRODUCTS
Federal Waste Generator Description:	Large Quantity Generator
State District Owner:	Not reported
Large Quantity Handler of Universal Waste:	No
Recognized Trader Importer:	No
Recognized Trader Exporter:	No
Spent Lead Acid Battery Importer:	No
Spent Lead Acid Battery Exporter:	No
Current Record:	No
Non Storage Recycler Activity:	Not reported
Electronic Manifest Broker:	Not reported

Receive Date:	19940314
Handler Name:	FOAMEX
Federal Waste Generator Description:	Large Quantity Generator
State District Owner:	Not reported
Large Quantity Handler of Universal Waste:	No
Recognized Trader Importer:	No
Recognized Trader Exporter:	No
Spent Lead Acid Battery Importer:	No
Spent Lead Acid Battery Exporter:	No
Current Record:	No
Non Storage Recycler Activity:	Not reported
Electronic Manifest Broker:	Not reported

Receive Date:	19960314
Handler Name:	FOAMEX
Federal Waste Generator Description:	Large Quantity Generator
State District Owner:	Not reported
Large Quantity Handler of Universal Waste:	No
Recognized Trader Importer:	No
Recognized Trader Exporter:	No
Spent Lead Acid Battery Importer:	No
Spent Lead Acid Battery Exporter:	No
Current Record:	No
Non Storage Recycler Activity:	Not reported
Electronic Manifest Broker:	Not reported

Receive Date:	19990304
Handler Name:	FOAMEX, L.P.
Federal Waste Generator Description:	Large Quantity Generator
State District Owner:	Not reported
Large Quantity Handler of Universal Waste:	No
Recognized Trader Importer:	No
Recognized Trader Exporter:	No
Spent Lead Acid Battery Importer:	No
Spent Lead Acid Battery Exporter:	No
Current Record:	No

FXI, INC (Continued) **1000158746**

Non Storage Recycler Activity: Not reported
Electronic Manifest Broker: Not reported

Receive Date: 20001012
Handler Name: FOAMEX LP - ORANGE
Federal Waste Generator Description: Large Quantity Generator
State District Owner: Not reported
Large Quantity Handler of Universal Waste: No
Recognized Trader Importer: No
Recognized Trader Exporter: No
Spent Lead Acid Battery Importer: No
Spent Lead Acid Battery Exporter: No
Current Record: No
Non Storage Recycler Activity: Not reported
Electronic Manifest Broker: Not reported

Receive Date: 20020204
Handler Name: FOAMEX, L.P.
Federal Waste Generator Description: Large Quantity Generator
State District Owner: Not reported
Large Quantity Handler of Universal Waste: No
Recognized Trader Importer: No
Recognized Trader Exporter: No
Spent Lead Acid Battery Importer: No
Spent Lead Acid Battery Exporter: No
Current Record: No
Non Storage Recycler Activity: Not reported
Electronic Manifest Broker: Not reported

Receive Date: 20040205
Handler Name: FOAMEX LP
Federal Waste Generator Description: Large Quantity Generator
State District Owner: Not reported
Large Quantity Handler of Universal Waste: No
Recognized Trader Importer: No
Recognized Trader Exporter: No
Spent Lead Acid Battery Importer: No
Spent Lead Acid Battery Exporter: No
Current Record: No
Non Storage Recycler Activity: Not reported
Electronic Manifest Broker: Not reported

Receive Date: 20060227
Handler Name: FOAMEX, L.P.
Federal Waste Generator Description: Large Quantity Generator
State District Owner: Not reported
Large Quantity Handler of Universal Waste: Yes
Recognized Trader Importer: No
Recognized Trader Exporter: No
Spent Lead Acid Battery Importer: No
Spent Lead Acid Battery Exporter: No
Current Record: No
Non Storage Recycler Activity: Not reported
Electronic Manifest Broker: Not reported

Receive Date: 20080222
Handler Name: FOAMEX, L.P.

FXI, INC (Continued) **1000158746**

Federal Waste Generator Description:	Large Quantity Generator
State District Owner:	Not reported
Large Quantity Handler of Universal Waste:	Yes
Recognized Trader Importer:	No
Recognized Trader Exporter:	No
Spent Lead Acid Battery Importer:	No
Spent Lead Acid Battery Exporter:	No
Current Record:	No
Non Storage Recycler Activity:	Not reported
Electronic Manifest Broker:	Not reported

List of NAICS Codes and Descriptions:

NAICS Code:	325211
NAICS Description:	Plastics Material And Resin Manufacturing
NAICS Code:	3261
NAICS Description:	Plastics Product Manufacturing
NAICS Code:	32615
NAICS Description:	Urethane And Other Foam Product (Except Polystyrene) Manufacturing
NAICS Code:	326299
NAICS Description:	All Other Rubber Product Manufacturing

Has the Facility Received Notices of Violations:

Found Violation:	Yes
Agency Which Determined Violation:	State
Violation Short Description:	LDR - General
Date Violation was Determined:	19881221
Actual Return to Compliance Date:	19891010
Return to Compliance Qualifier:	Observed
Violation Responsible Agency:	State
Scheduled Compliance Date:	19890227
Enforcement Identifier:	002
Date of Enforcement Action:	19890130
Enforcement Responsible Agency:	State
Enforcement Docket Number:	Not reported
Enforcement Attorney:	Not reported
Corrective Action Component:	No
Appeal Initiated Date:	Not reported
Appeal Resolution Date:	Not reported
Disposition Status Date:	Not reported
Disposition Status:	Not reported
Disposition Status Description:	Not reported
Consent/Final Order Sequence Number:	Not reported
Consent/Final Order Respondent Name:	Not reported
Consent/Final Order Lead Agency:	Not reported
Enforcement Type:	WRITTEN INFORMAL
Enforcement Responsible Person:	R9STA
Enforcement Responsible Sub-Organization:	Not reported
SEP Sequence Number:	Not reported
SEP Expenditure Amount:	Not reported
SEP Scheduled Completion Date:	Not reported
SEP Actual Date:	Not reported
SEP Defaulted Date:	Not reported
SEP Type:	Not reported

FXI, INC (Continued) **1000158746**

SEP Type Description: Not reported
Proposed Amount: Not reported
Final Monetary Amount: Not reported
Paid Amount: Not reported
Final Count: Not reported
Final Amount: Not reported

Found Violation: No
Agency Which Determined Violation: Not reported
Violation Short Description: Not reported
Date Violation was Determined: Not reported
Actual Return to Compliance Date: Not reported
Return to Compliance Qualifier: Not reported
Violation Responsible Agency: Not reported
Scheduled Compliance Date: Not reported
Enforcement Identifier: Not reported
Date of Enforcement Action: Not reported
Enforcement Responsible Agency: Not reported
Enforcement Docket Number: Not reported
Enforcement Attorney: Not reported
Corrective Action Component: Not reported
Appeal Initiated Date: Not reported
Appeal Resolution Date: Not reported
Disposition Status Date: Not reported
Disposition Status: Not reported
Disposition Status Description: Not reported
Consent/Final Order Sequence Number: Not reported
Consent/Final Order Respondent Name: Not reported
Consent/Final Order Lead Agency: Not reported
Enforcement Type: Not reported
Enforcement Responsible Person: Not reported
Enforcement Responsible Sub-Organization: Not reported
SEP Sequence Number: Not reported
SEP Expenditure Amount: Not reported
SEP Scheduled Completion Date: Not reported
SEP Actual Date: Not reported
SEP Defaulted Date: Not reported
SEP Type: Not reported
SEP Type Description: Not reported
Proposed Amount: Not reported
Final Monetary Amount: Not reported
Paid Amount: Not reported
Final Count: Not reported
Final Amount: Not reported

Found Violation: No
Agency Which Determined Violation: Not reported
Violation Short Description: Not reported
Date Violation was Determined: Not reported
Actual Return to Compliance Date: Not reported
Return to Compliance Qualifier: Not reported
Violation Responsible Agency: Not reported
Scheduled Compliance Date: Not reported
Enforcement Identifier: Not reported
Date of Enforcement Action: Not reported
Enforcement Responsible Agency: Not reported
Enforcement Docket Number: Not reported

FXI, INC (Continued) **1000158746**

Enforcement Attorney:	Not reported
Corrective Action Component:	Not reported
Appeal Initiated Date:	Not reported
Appeal Resolution Date:	Not reported
Disposition Status Date:	Not reported
Disposition Status:	Not reported
Disposition Status Description:	Not reported
Consent/Final Order Sequence Number:	Not reported
Consent/Final Order Respondent Name:	Not reported
Consent/Final Order Lead Agency:	Not reported
Enforcement Type:	Not reported
Enforcement Responsible Person:	Not reported
Enforcement Responsible Sub-Organization:	Not reported
SEP Sequence Number:	Not reported
SEP Expenditure Amount:	Not reported
SEP Scheduled Completion Date:	Not reported
SEP Actual Date:	Not reported
SEP Defaulted Date:	Not reported
SEP Type:	Not reported
SEP Type Description:	Not reported
Proposed Amount:	Not reported
Final Monetary Amount:	Not reported
Paid Amount:	Not reported
Final Count:	Not reported
Final Amount:	Not reported

Found Violation:	Yes
Agency Which Determined Violation:	State
Violation Short Description:	Generators - General
Date Violation was Determined:	20090610
Actual Return to Compliance Date:	20090610
Return to Compliance Qualifier:	Documented
Violation Responsible Agency:	State
Scheduled Compliance Date:	Not reported
Enforcement Identifier:	601
Date of Enforcement Action:	20090610
Enforcement Responsible Agency:	State
Enforcement Docket Number:	Not reported
Enforcement Attorney:	Not reported
Corrective Action Component:	No
Appeal Initiated Date:	Not reported
Appeal Resolution Date:	Not reported
Disposition Status Date:	Not reported
Disposition Status:	Not reported
Disposition Status Description:	Not reported
Consent/Final Order Sequence Number:	Not reported
Consent/Final Order Respondent Name:	Not reported
Consent/Final Order Lead Agency:	Not reported
Enforcement Type:	WRITTEN INFORMAL
Enforcement Responsible Person:	Not reported
Enforcement Responsible Sub-Organization:	Not reported
SEP Sequence Number:	Not reported
SEP Expenditure Amount:	Not reported
SEP Scheduled Completion Date:	Not reported
SEP Actual Date:	Not reported
SEP Defaulted Date:	Not reported
SEP Type:	Not reported

FXI, INC (Continued) **1000158746**

SEP Type Description: Not reported
Proposed Amount: Not reported
Final Monetary Amount: Not reported
Paid Amount: Not reported
Final Count: Not reported
Final Amount: Not reported

Found Violation: Yes
Agency Which Determined Violation: State
Violation Short Description: TSD - Financial Requirements
Date Violation was Determined: 19881201
Actual Return to Compliance Date: 19881221
Return to Compliance Qualifier: Observed
Violation Responsible Agency: State
Scheduled Compliance Date: Not reported
Enforcement Identifier: Not reported
Date of Enforcement Action: Not reported
Enforcement Responsible Agency: Not reported
Enforcement Docket Number: Not reported
Enforcement Attorney: Not reported
Corrective Action Component: Not reported
Appeal Initiated Date: Not reported
Appeal Resolution Date: Not reported
Disposition Status Date: Not reported
Disposition Status: Not reported
Disposition Status Description: Not reported
Consent/Final Order Sequence Number:Not reported
Consent/Final Order Respondent Name: Not reported
Consent/Final Order Lead Agency: Not reported
Enforcement Type: Not reported
Enforcement Responsible Person: Not reported
Enforcement Responsible Sub-Organization: Not reported
SEP Sequence Number: Not reported
SEP Expenditure Amount: Not reported
SEP Scheduled Completion Date: Not reported
SEP Actual Date: Not reported
SEP Defaulted Date: Not reported
SEP Type: Not reported
SEP Type Description: Not reported
Proposed Amount: Not reported
Final Monetary Amount: Not reported
Paid Amount: Not reported
Final Count: Not reported
Final Amount: Not reported

Found Violation: No
Agency Which Determined Violation: Not reported
Violation Short Description: Not reported
Date Violation was Determined: Not reported
Actual Return to Compliance Date: Not reported
Return to Compliance Qualifier: Not reported
Violation Responsible Agency: Not reported
Scheduled Compliance Date: Not reported
Enforcement Identifier: Not reported
Date of Enforcement Action: Not reported
Enforcement Responsible Agency: Not reported
Enforcement Docket Number: Not reported

FXI, INC (Continued) **1000158746**

Enforcement Attorney: Not reported
Corrective Action Component: Not reported
Appeal Initiated Date: Not reported
Appeal Resolution Date: Not reported
Disposition Status Date: Not reported
Disposition Status: Not reported
Disposition Status Description: Not reported
Consent/Final Order Sequence Number: Not reported
Consent/Final Order Respondent Name: Not reported
Consent/Final Order Lead Agency: Not reported
Enforcement Type: Not reported
Enforcement Responsible Person: Not reported
Enforcement Responsible Sub-Organization: Not reported
SEP Sequence Number: Not reported
SEP Expenditure Amount: Not reported
SEP Scheduled Completion Date: Not reported
SEP Actual Date: Not reported
SEP Defaulted Date: Not reported
SEP Type: Not reported
SEP Type Description: Not reported
Proposed Amount: Not reported
Final Monetary Amount: Not reported
Paid Amount: Not reported
Final Count: Not reported
Final Amount: Not reported

Found Violation: No
Agency Which Determined Violation: Not reported
Violation Short Description: Not reported
Date Violation was Determined: Not reported
Actual Return to Compliance Date: Not reported
Return to Compliance Qualifier: Not reported
Violation Responsible Agency: Not reported
Scheduled Compliance Date: Not reported
Enforcement Identifier: Not reported
Date of Enforcement Action: Not reported
Enforcement Responsible Agency: Not reported
Enforcement Docket Number: Not reported
Enforcement Attorney: Not reported
Corrective Action Component: Not reported
Appeal Initiated Date: Not reported
Appeal Resolution Date: Not reported
Disposition Status Date: Not reported
Disposition Status: Not reported
Disposition Status Description: Not reported
Consent/Final Order Sequence Number: Not reported
Consent/Final Order Respondent Name: Not reported
Consent/Final Order Lead Agency: Not reported
Enforcement Type: Not reported
Enforcement Responsible Person: Not reported
Enforcement Responsible Sub-Organization: Not reported
SEP Sequence Number: Not reported
SEP Expenditure Amount: Not reported
SEP Scheduled Completion Date: Not reported
SEP Actual Date: Not reported
SEP Defaulted Date: Not reported
SEP Type: Not reported

FXI, INC (Continued) **1000158746**

SEP Type Description: Not reported
Proposed Amount: Not reported
Final Monetary Amount: Not reported
Paid Amount: Not reported
Final Count: Not reported
Final Amount: Not reported

Found Violation: No
Agency Which Determined Violation: Not reported
Violation Short Description: Not reported
Date Violation was Determined: Not reported
Actual Return to Compliance Date: Not reported
Return to Compliance Qualifier: Not reported
Violation Responsible Agency: Not reported
Scheduled Compliance Date: Not reported
Enforcement Identifier: Not reported
Date of Enforcement Action: Not reported
Enforcement Responsible Agency: Not reported
Enforcement Docket Number: Not reported
Enforcement Attorney: Not reported
Corrective Action Component: Not reported
Appeal Initiated Date: Not reported
Appeal Resolution Date: Not reported
Disposition Status Date: Not reported
Disposition Status: Not reported
Disposition Status Description: Not reported
Consent/Final Order Sequence Number: Not reported
Consent/Final Order Respondent Name: Not reported
Consent/Final Order Lead Agency: Not reported
Enforcement Type: Not reported
Enforcement Responsible Person: Not reported
Enforcement Responsible Sub-Organization: Not reported
SEP Sequence Number: Not reported
SEP Expenditure Amount: Not reported
SEP Scheduled Completion Date: Not reported
SEP Actual Date: Not reported
SEP Defaulted Date: Not reported
SEP Type: Not reported
SEP Type Description: Not reported
Proposed Amount: Not reported
Final Monetary Amount: Not reported
Paid Amount: Not reported
Final Count: Not reported
Final Amount: Not reported

Found Violation: Yes
Agency Which Determined Violation: State
Violation Short Description: Generators - General
Date Violation was Determined: 19881221
Actual Return to Compliance Date: 19891010
Return to Compliance Qualifier: Observed
Violation Responsible Agency: State
Scheduled Compliance Date: 19890227
Enforcement Identifier: 002
Date of Enforcement Action: 19890130
Enforcement Responsible Agency: State
Enforcement Docket Number: Not reported

FXI, INC (Continued) **1000158746**

Enforcement Attorney:	Not reported
Corrective Action Component:	No
Appeal Initiated Date:	Not reported
Appeal Resolution Date:	Not reported
Disposition Status Date:	Not reported
Disposition Status:	Not reported
Disposition Status Description:	Not reported
Consent/Final Order Sequence Number:	Not reported
Consent/Final Order Respondent Name:	Not reported
Consent/Final Order Lead Agency:	Not reported
Enforcement Type:	WRITTEN INFORMAL
Enforcement Responsible Person:	R9STA
Enforcement Responsible Sub-Organization:	Not reported
SEP Sequence Number:	Not reported
SEP Expenditure Amount:	Not reported
SEP Scheduled Completion Date:	Not reported
SEP Actual Date:	Not reported
SEP Defaulted Date:	Not reported
SEP Type:	Not reported
SEP Type Description:	Not reported
Proposed Amount:	Not reported
Final Monetary Amount:	Not reported
Paid Amount:	Not reported
Final Count:	Not reported
Final Amount:	Not reported

Found Violation:	No
Agency Which Determined Violation:	Not reported
Violation Short Description:	Not reported
Date Violation was Determined:	Not reported
Actual Return to Compliance Date:	Not reported
Return to Compliance Qualifier:	Not reported
Violation Responsible Agency:	Not reported
Scheduled Compliance Date:	Not reported
Enforcement Identifier:	Not reported
Date of Enforcement Action:	Not reported
Enforcement Responsible Agency:	Not reported
Enforcement Docket Number:	Not reported
Enforcement Attorney:	Not reported
Corrective Action Component:	Not reported
Appeal Initiated Date:	Not reported
Appeal Resolution Date:	Not reported
Disposition Status Date:	Not reported
Disposition Status:	Not reported
Disposition Status Description:	Not reported
Consent/Final Order Sequence Number:	Not reported
Consent/Final Order Respondent Name:	Not reported
Consent/Final Order Lead Agency:	Not reported
Enforcement Type:	Not reported
Enforcement Responsible Person:	Not reported
Enforcement Responsible Sub-Organization:	Not reported
SEP Sequence Number:	Not reported
SEP Expenditure Amount:	Not reported
SEP Scheduled Completion Date:	Not reported
SEP Actual Date:	Not reported
SEP Defaulted Date:	Not reported
SEP Type:	Not reported

FXI, INC (Continued) **1000158746**

SEP Type Description: Not reported
Proposed Amount: Not reported
Final Monetary Amount: Not reported
Paid Amount: Not reported
Final Count: Not reported
Final Amount: Not reported

Found Violation: No
Agency Which Determined Violation: Not reported
Violation Short Description: Not reported
Date Violation was Determined: Not reported
Actual Return to Compliance Date: Not reported
Return to Compliance Qualifier: Not reported
Violation Responsible Agency: Not reported
Scheduled Compliance Date: Not reported
Enforcement Identifier: Not reported
Date of Enforcement Action: Not reported
Enforcement Responsible Agency: Not reported
Enforcement Docket Number: Not reported
Enforcement Attorney: Not reported
Corrective Action Component: Not reported
Appeal Initiated Date: Not reported
Appeal Resolution Date: Not reported
Disposition Status Date: Not reported
Disposition Status: Not reported
Disposition Status Description: Not reported
Consent/Final Order Sequence Number: Not reported
Consent/Final Order Respondent Name: Not reported
Consent/Final Order Lead Agency: Not reported
Enforcement Type: Not reported
Enforcement Responsible Person: Not reported
Enforcement Responsible Sub-Organization: Not reported
SEP Sequence Number: Not reported
SEP Expenditure Amount: Not reported
SEP Scheduled Completion Date: Not reported
SEP Actual Date: Not reported
SEP Defaulted Date: Not reported
SEP Type: Not reported
SEP Type Description: Not reported
Proposed Amount: Not reported
Final Monetary Amount: Not reported
Paid Amount: Not reported
Final Count: Not reported
Final Amount: Not reported

Found Violation: Yes
Agency Which Determined Violation: State
Violation Short Description: Generators - General
Date Violation was Determined: 20060627
Actual Return to Compliance Date: 20060831
Return to Compliance Qualifier: Observed
Violation Responsible Agency: State
Scheduled Compliance Date: Not reported
Enforcement Identifier: 501
Date of Enforcement Action: 20060627
Enforcement Responsible Agency: State
Enforcement Docket Number: Not reported

FXI, INC (Continued) **1000158746**

Enforcement Attorney: Not reported
Corrective Action Component: No
Appeal Initiated Date: Not reported
Appeal Resolution Date: Not reported
Disposition Status Date: Not reported
Disposition Status: Not reported
Disposition Status Description: Not reported
Consent/Final Order Sequence Number: Not reported
Consent/Final Order Respondent Name: Not reported
Consent/Final Order Lead Agency: Not reported
Enforcement Type: WRITTEN INFORMAL
Enforcement Responsible Person: Not reported
Enforcement Responsible Sub-Organization: Not reported
SEP Sequence Number: Not reported
SEP Expenditure Amount: Not reported
SEP Scheduled Completion Date: Not reported
SEP Actual Date: Not reported
SEP Defaulted Date: Not reported
SEP Type: Not reported
SEP Type Description: Not reported
Proposed Amount: Not reported
Final Monetary Amount: Not reported
Paid Amount: Not reported
Final Count: Not reported
Final Amount: Not reported

Found Violation: Yes
Agency Which Determined Violation: State
Violation Short Description: Generators - General
Date Violation was Determined: 19870515
Actual Return to Compliance Date: 19891010
Return to Compliance Qualifier: Observed
Violation Responsible Agency: State
Scheduled Compliance Date: Not reported
Enforcement Identifier: 001
Date of Enforcement Action: 19870811
Enforcement Responsible Agency: State
Enforcement Docket Number: Not reported
Enforcement Attorney: Not reported
Corrective Action Component: No
Appeal Initiated Date: Not reported
Appeal Resolution Date: Not reported
Disposition Status Date: Not reported
Disposition Status: Not reported
Disposition Status Description: Not reported
Consent/Final Order Sequence Number: Not reported
Consent/Final Order Respondent Name: Not reported
Consent/Final Order Lead Agency: Not reported
Enforcement Type: WRITTEN INFORMAL
Enforcement Responsible Person: R9STA
Enforcement Responsible Sub-Organization: Not reported
SEP Sequence Number: Not reported
SEP Expenditure Amount: Not reported
SEP Scheduled Completion Date: Not reported
SEP Actual Date: Not reported
SEP Defaulted Date: Not reported
SEP Type: Not reported

FXI, INC (Continued) **1000158746**

SEP Type Description: Not reported
Proposed Amount: Not reported
Final Monetary Amount: Not reported
Paid Amount: Not reported
Final Count: Not reported
Final Amount: Not reported

Found Violation: Yes
Agency Which Determined Violation: State
Violation Short Description: Generators - General
Date Violation was Determined: 19920723
Actual Return to Compliance Date: 19940516
Return to Compliance Qualifier: Unverifiable
Violation Responsible Agency: State
Scheduled Compliance Date: Not reported
Enforcement Identifier: Not reported
Date of Enforcement Action: Not reported
Enforcement Responsible Agency: Not reported
Enforcement Docket Number: Not reported
Enforcement Attorney: Not reported
Corrective Action Component: Not reported
Appeal Initiated Date: Not reported
Appeal Resolution Date: Not reported
Disposition Status Date: Not reported
Disposition Status: Not reported
Disposition Status Description: Not reported
Consent/Final Order Sequence Number: Not reported
Consent/Final Order Respondent Name: Not reported
Consent/Final Order Lead Agency: Not reported
Enforcement Type: Not reported
Enforcement Responsible Person: Not reported
Enforcement Responsible Sub-Organization: Not reported
SEP Sequence Number: Not reported
SEP Expenditure Amount: Not reported
SEP Scheduled Completion Date: Not reported
SEP Actual Date: Not reported
SEP Defaulted Date: Not reported
SEP Type: Not reported
SEP Type Description: Not reported
Proposed Amount: Not reported
Final Monetary Amount: Not reported
Paid Amount: Not reported
Final Count: Not reported
Final Amount: Not reported

Found Violation: Yes
Agency Which Determined Violation: State
Violation Short Description: Generators - General
Date Violation was Determined: 20090610
Actual Return to Compliance Date: 20090610
Return to Compliance Qualifier: Documented
Violation Responsible Agency: State
Scheduled Compliance Date: Not reported
Enforcement Identifier: 601
Date of Enforcement Action: 20090610
Enforcement Responsible Agency: State
Enforcement Docket Number: Not reported

FXI, INC (Continued) **1000158746**

Enforcement Attorney: Not reported
Corrective Action Component: No
Appeal Initiated Date: Not reported
Appeal Resolution Date: Not reported
Disposition Status Date: Not reported
Disposition Status: Not reported
Disposition Status Description: Not reported
Consent/Final Order Sequence Number: Not reported
Consent/Final Order Respondent Name: Not reported
Consent/Final Order Lead Agency: Not reported
Enforcement Type: WRITTEN INFORMAL
Enforcement Responsible Person: Not reported
Enforcement Responsible Sub-Organization: Not reported
SEP Sequence Number: Not reported
SEP Expenditure Amount: Not reported
SEP Scheduled Completion Date: Not reported
SEP Actual Date: Not reported
SEP Defaulted Date: Not reported
SEP Type: Not reported
SEP Type Description: Not reported
Proposed Amount: Not reported
Final Monetary Amount: Not reported
Paid Amount: Not reported
Final Count: Not reported
Final Amount: Not reported

Found Violation: No
Agency Which Determined Violation: Not reported
Violation Short Description: Not reported
Date Violation was Determined: Not reported
Actual Return to Compliance Date: Not reported
Return to Compliance Qualifier: Not reported
Violation Responsible Agency: Not reported
Scheduled Compliance Date: Not reported
Enforcement Identifier: Not reported
Date of Enforcement Action: Not reported
Enforcement Responsible Agency: Not reported
Enforcement Docket Number: Not reported
Enforcement Attorney: Not reported
Corrective Action Component: Not reported
Appeal Initiated Date: Not reported
Appeal Resolution Date: Not reported
Disposition Status Date: Not reported
Disposition Status: Not reported
Disposition Status Description: Not reported
Consent/Final Order Sequence Number: Not reported
Consent/Final Order Respondent Name: Not reported
Consent/Final Order Lead Agency: Not reported
Enforcement Type: Not reported
Enforcement Responsible Person: Not reported
Enforcement Responsible Sub-Organization: Not reported
SEP Sequence Number: Not reported
SEP Expenditure Amount: Not reported
SEP Scheduled Completion Date: Not reported
SEP Actual Date: Not reported
SEP Defaulted Date: Not reported
SEP Type: Not reported

FXI, INC (Continued) **1000158746**

SEP Type Description:	Not reported
Proposed Amount:	Not reported
Final Monetary Amount:	Not reported
Paid Amount:	Not reported
Final Count:	Not reported
Final Amount:	Not reported

Evaluation Action Summary:

Evaluation Date:	19881221
Evaluation Responsible Agency:	State
Found Violation:	Yes
Evaluation Type Description:	COMPLIANCE EVALUATION INSPECTION
Evaluation Responsible Person Identifier:	R9STA
Evaluation Responsible Sub-Organization:	Not reported
Actual Return to Compliance Date:	19891010
Scheduled Compliance Date:	19890227
Date of Request:	Not reported
Date Response Received:	Not reported
Request Agency:	Not reported
Former Citation:	Not reported

Evaluation Date:	20120626
Evaluation Responsible Agency:	State
Found Violation:	No
Evaluation Type Description:	COMPLIANCE EVALUATION INSPECTION
Evaluation Responsible Person Identifier:	Not reported
Evaluation Responsible Sub-Organization:	Not reported
Actual Return to Compliance Date:	Not reported
Scheduled Compliance Date:	Not reported
Date of Request:	Not reported
Date Response Received:	Not reported
Request Agency:	Not reported
Former Citation:	Not reported

Evaluation Date:	20050628
Evaluation Responsible Agency:	State Contractor/Grantee
Found Violation:	No
Evaluation Type Description:	COMPLIANCE EVALUATION INSPECTION
Evaluation Responsible Person Identifier:	Not reported
Evaluation Responsible Sub-Organization:	Not reported
Actual Return to Compliance Date:	Not reported
Scheduled Compliance Date:	Not reported
Date of Request:	Not reported
Date Response Received:	Not reported
Request Agency:	Not reported
Former Citation:	Not reported

Evaluation Date:	20090610
Evaluation Responsible Agency:	State
Found Violation:	Yes
Evaluation Type Description:	COMPLIANCE EVALUATION INSPECTION
Evaluation Responsible Person Identifier:	Not reported
Evaluation Responsible Sub-Organization:	Not reported
Actual Return to Compliance Date:	20090610
Scheduled Compliance Date:	Not reported
Date of Request:	Not reported
Date Response Received:	Not reported

FXI, INC (Continued) **1000158746**

Request Agency:	Not reported
Former Citation:	Not reported
Evaluation Date:	19881201
Evaluation Responsible Agency:	State
Found Violation:	Yes
Evaluation Type Description:	FINANCIAL RECORD REVIEW
Evaluation Responsible Person Identifier:	R9STA
Evaluation Responsible Sub-Organization:	Not reported
Actual Return to Compliance Date:	19881221
Scheduled Compliance Date:	Not reported
Date of Request:	Not reported
Date Response Received:	Not reported
Request Agency:	Not reported
Former Citation:	Not reported
Evaluation Date:	19940516
Evaluation Responsible Agency:	State Contractor/Grantee
Found Violation:	No
Evaluation Type Description:	COMPLIANCE EVALUATION INSPECTION
Evaluation Responsible Person Identifier:	R9STA
Evaluation Responsible Sub-Organization:	Not reported
Actual Return to Compliance Date:	Not reported
Scheduled Compliance Date:	Not reported
Date of Request:	Not reported
Date Response Received:	Not reported
Request Agency:	Not reported
Former Citation:	Not reported
Evaluation Date:	20090806
Evaluation Responsible Agency:	State
Found Violation:	No
Evaluation Type Description:	COMPLIANCE EVALUATION INSPECTION
Evaluation Responsible Person Identifier:	Not reported
Evaluation Responsible Sub-Organization:	Not reported
Actual Return to Compliance Date:	Not reported
Scheduled Compliance Date:	Not reported
Date of Request:	Not reported
Date Response Received:	Not reported
Request Agency:	Not reported
Former Citation:	Not reported
Evaluation Date:	20090610
Evaluation Responsible Agency:	State
Found Violation:	No
Evaluation Type Description:	COMPLIANCE EVALUATION INSPECTION
Evaluation Responsible Person Identifier:	Not reported
Evaluation Responsible Sub-Organization:	Not reported
Actual Return to Compliance Date:	Not reported
Scheduled Compliance Date:	Not reported
Date of Request:	Not reported
Date Response Received:	Not reported
Request Agency:	Not reported
Former Citation:	Not reported
Evaluation Date:	19881221
Evaluation Responsible Agency:	State

FXI, INC (Continued) **1000158746**

Found Violation:	Yes
Evaluation Type Description:	COMPLIANCE EVALUATION INSPECTION
Evaluation Responsible Person Identifier:	R9STA
Evaluation Responsible Sub-Organization:	Not reported
Actual Return to Compliance Date:	19891010
Scheduled Compliance Date:	19890227
Date of Request:	Not reported
Date Response Received:	Not reported
Request Agency:	Not reported
Former Citation:	Not reported

Evaluation Date:	20081014
Evaluation Responsible Agency:	State
Found Violation:	No
Evaluation Type Description:	COMPLIANCE EVALUATION INSPECTION
Evaluation Responsible Person Identifier:	Not reported
Evaluation Responsible Sub-Organization:	Not reported
Actual Return to Compliance Date:	Not reported
Scheduled Compliance Date:	Not reported
Date of Request:	Not reported
Date Response Received:	Not reported
Request Agency:	Not reported
Former Citation:	Not reported

Evaluation Date:	19870515
Evaluation Responsible Agency:	State
Found Violation:	No
Evaluation Type Description:	COMPLIANCE EVALUATION INSPECTION
Evaluation Responsible Person Identifier:	R9STA
Evaluation Responsible Sub-Organization:	Not reported
Actual Return to Compliance Date:	Not reported
Scheduled Compliance Date:	Not reported
Date of Request:	Not reported
Date Response Received:	Not reported
Request Agency:	Not reported
Former Citation:	Not reported

Evaluation Date:	20060627
Evaluation Responsible Agency:	Local
Found Violation:	Yes
Evaluation Type Description:	COMPLIANCE EVALUATION INSPECTION
Evaluation Responsible Person Identifier:	Not reported
Evaluation Responsible Sub-Organization:	Not reported
Actual Return to Compliance Date:	20060831
Scheduled Compliance Date:	Not reported
Date of Request:	Not reported
Date Response Received:	Not reported
Request Agency:	Not reported
Former Citation:	Not reported

Evaluation Date:	19870515
Evaluation Responsible Agency:	State
Found Violation:	Yes
Evaluation Type Description:	NON-FINANCIAL RECORD REVIEW
Evaluation Responsible Person Identifier:	R9STA
Evaluation Responsible Sub-Organization:	Not reported
Actual Return to Compliance Date:	19891010

FXI, INC (Continued) **1000158746**

Scheduled Compliance Date:	Not reported
Date of Request:	Not reported
Date Response Received:	Not reported
Request Agency:	Not reported
Former Citation:	Not reported
Evaluation Date:	19920723
Evaluation Responsible Agency:	State Contractor/Grantee
Found Violation:	Yes
Evaluation Type Description:	COMPLIANCE EVALUATION INSPECTION
Evaluation Responsible Person Identifier:	R9STA
Evaluation Responsible Sub-Organization:	Not reported
Actual Return to Compliance Date:	19940516
Scheduled Compliance Date:	Not reported
Date of Request:	Not reported
Date Response Received:	Not reported
Request Agency:	Not reported
Former Citation:	Not reported
Evaluation Date:	20090610
Evaluation Responsible Agency:	State
Found Violation:	Yes
Evaluation Type Description:	COMPLIANCE EVALUATION INSPECTION
Evaluation Responsible Person Identifier:	Not reported
Evaluation Responsible Sub-Organization:	Not reported
Actual Return to Compliance Date:	20090610
Scheduled Compliance Date:	Not reported
Date of Request:	Not reported
Date Response Received:	Not reported
Request Agency:	Not reported
Former Citation:	Not reported
Evaluation Date:	20031125
Evaluation Responsible Agency:	State Contractor/Grantee
Found Violation:	No
Evaluation Type Description:	COMPLIANCE EVALUATION INSPECTION
Evaluation Responsible Person Identifier:	Not reported
Evaluation Responsible Sub-Organization:	Not reported
Actual Return to Compliance Date:	Not reported
Scheduled Compliance Date:	Not reported
Date of Request:	Not reported
Date Response Received:	Not reported
Request Agency:	Not reported
Former Citation:	Not reported

FXI, INC (Continued) **1000158746**

ENVIROSTOR:

Name:	FOAMEX INTERNATIONAL INC
Address:	2060 N BATAVIA ST
City,State,Zip:	ORANGE, CA 926653102
Facility ID:	80001567
Status:	No Further Action
Status Date:	11/30/2018
Site Code:	Not reported
Site Type:	Corrective Action
Site Type Detailed:	Corrective Action
Acres:	0
NPL:	NO
Regulatory Agencies:	NONE SPECIFIED
Lead Agency:	NONE SPECIFIED
Program Manager:	Not reported
Supervisor:	* Unknown
Division Branch:	Cleanup Cypress
Assembly:	68
Senate:	34
Special Program:	Not reported
Restricted Use:	NO
Site Mgmt Req:	NONE SPECIFIED
Funding:	Not reported
Latitude:	33.82112
Longitude:	-117.8639
APN:	NONE SPECIFIED
Past Use:	NONE SPECIFIED
Potential COC:	NONE SPECIFIED
Confirmed COC:	NONE SPECIFIED
Potential Description:	NONE SPECIFIED
Alias Name:	GENERAL TIRE & RUBBER COMPANY
Alias Type:	Alternate Name
Alias Name:	CAD008352361
Alias Type:	EPA Identification Number
Alias Name:	110000480122
Alias Type:	EPA (FRS #)
Alias Name:	30280027
Alias Type:	Envirostor ID Number
Alias Name:	80001567
Alias Type:	Envirostor ID Number

Completed Info:

Completed Area Name:	PROJECT WIDE
Completed Sub Area Name:	Not reported
Completed Document Type:	Preliminary Assessment Report
Completed Date:	10/04/1989
Comments:	Not reported
Completed Area Name:	PROJECT WIDE
Completed Sub Area Name:	Not reported
Completed Document Type:	Preliminary Assessment Report
Completed Date:	06/01/1988
Comments:	Not reported
Future Area Name:	Not reported
Future Sub Area Name:	Not reported
Future Document Type:	Not reported

FXI, INC (Continued) **1000158746**

Future Due Date: Not reported
Schedule Area Name: Not reported
Schedule Sub Area Name: Not reported
Schedule Document Type: Not reported
Schedule Due Date: Not reported
Schedule Revised Date: Not reported

CERS HAZ WASTE:
Name: FXI, INC - ORANGE
Address: 2060 N BATAVIA ST
City,State,Zip: ORANGE, CA 92865
Site ID: 30779
CERS ID: 10153067
CERS Description: Hazardous Waste Generator

Name: FXI, INC - ORANGE
Address: 2060 N BATAVIA ST
City,State,Zip: ORANGE, CA 92865
Site ID: 30779
CERS ID: 10153067
CERS Description: Hazardous Chemical Management

SWEEPS UST:
Name: FOAMEX
Address: 2060 N BATAVIA
City: ORANGE
Status: Active
Comp Number: 9108
Number: 1
Board Of Equalization: 44-016895
Referral Date: 08-16-93
Action Date: 08-16-93
Created Date: 10-13-88
Owner Tank Id: Not reported
SWRCB Tank Id: 30-030-009108-000001
Tank Status: A
Capacity: 25000
Active Date: 08-16-93
Tank Use: M.V. FUEL
STG: P
Content: DIESEL
Number Of Tanks: 1

HIST UST:
Name: GREAT WESTERN CARPET CUSHION C
Address: 2060 N BATAVIA ST
City,State,Zip: ORANGE, CA 92665
File Number: 0002e99b

URL:
Region: STATE
Facility ID: 00000009108
Facility Type: Other
Other Type: MANUFACTURER
Contact Name: Not reported
Telephone: 7146370110

FXI, INC (Continued) **1000158746**

Owner Name: GREAT WESTERN CARPET CHUSION C
Owner Address: 2060 N. BATAVIA ST.
Owner City,St,Zip: ORANGE, CA 92665
Total Tanks: 0003

Tank Num: 001
Container Num: 1
Year Installed: 1976
Tank Capacity: 00025000
Tank Used for: PRODUCT
Type of Fuel: DIESEL
Container Construction Thickness: 1/4
Leak Detection: Visual

Tank Num: 002
Container Num: 2
Year Installed: 1973
Tank Capacity: 00012000
Tank Used for: PRODUCT
Type of Fuel: DIESEL
Container Construction Thickness: 1/4
Leak Detection: Visual

Tank Num: 003
Container Num: 3
Year Installed: 1968
Tank Capacity: 00010000
Tank Used for: PRODUCT
Type of Fuel: REGULAR
Container Construction Thickness: 1/4
Leak Detection: Visual

Click here for Geo Tracker PDF:

CERS TANKS:
Name: FXI, INC - ORANGE
Address: 2060 N BATAVIA ST
City,State,Zip: ORANGE, CA 92865
Site ID: 30779
CERS ID: 10153067
CERS Description: Aboveground Petroleum Storage

CA FID UST:
Facility ID: 30008333
Regulated By: UTNKA
Regulated ID: 00009108
Cortese Code: Not reported
SIC Code: Not reported
Facility Phone: 7146370110
Mail To: Not reported
Mailing Address: 2060 N BATAVIA
Mailing Address 2: Not reported
Mailing City,St,Zip: ORANGE 92665
Contact: Not reported
Contact Phone: Not reported
DUNs Number: Not reported

FXI, INC (Continued) **1000158746**

NPDES Number: Not reported
EPA ID: Not reported
Comments: Not reported
Status: Active

Facility, Chemical, Releases and Other Waste Management Summary Information:

TRI ID:	92665GRFMX2060N
Form Type:	Form R
Reporting year:	2023
Trade secret indicator:	NO
Sanitized indicator:	NO
Title of certifying official:	REGIONAL EHS MANAGER DOUGLAS DARLING
Certifying officials signature indicator:	ELECTRONIC
Date signed:	2024-05-07
Name:	Fxi Inc. - Orange
Address:	2060 N BATAVIA ST
City,State,Zip:	ORANGE, CA 92865
BIA code:	Not reported
Tribe name:	Not reported
Mailing name:	Fxi Inc. - Orange
Mailing street:	2060 N BATAVIA ST
Mailing province:	Not reported
Mailing City,State,Zip:	ORANGE, CA 92865
Entire facility ind:	YES
Partial facility ind:	NO
Federal facility ind:	NO
Goco facility ind:	NO
Assigned fed facility flag:	NO
Public contact name:	DOUGLAS R DARLING
Public contact phone and Ext:	7143428053
Public contact email:	DDARLING@FXI.COM
Primary sic code:	Not reported
Sic code 2:	Not reported
Sic code 3:	Not reported
Sic code 4:	Not reported
Sic code 5:	Not reported
Sic code 6:	Not reported
Naics origin:	Not reported
Primary naics code:	326150
Naics code 2:	Not reported
Naics code 3:	Not reported
Naics code 4:	Not reported
Naics code 5:	Not reported
Naics code 6:	Not reported
Latitude:	33.82116
Longitude:	-117.86208
D and B number A:	831446518
D and B number B:	Not reported
RCRA number A:	CAD008352361
RCRA number B:	Not reported
RCRA number C:	Not reported
RCRA number D:	Not reported
RCRA number E:	Not reported
RCRA number F:	Not reported
RCRA number G:	Not reported
RCRA number H:	Not reported
NPDES number A:	Not reported

FXI, INC (Continued) **1000158746**

NPDES number B:	Not reported
NPDES number C:	Not reported
NPDES number D:	Not reported
NPDES number E:	Not reported
NPDES number F:	Not reported
NPDES number G:	Not reported
Parent company name:	FXI INC
Parent company D and B number:	829462535
Standardized parent company name:	FXI INC
Document control number:	1323221571223
TRI ID:	92665GRFMX2060N
Cas number:	0026471625
Chemical name:	Toluene diisocyanate (mixed isomers)
Classification:	TRI
Unit of measure:	Pounds
Metal ind:	NO
Revision code 1:	Not reported
Revision code 2:	Not reported
Maximum amount on site:	05
Fugitive air emissions - total release pounds:	Not reported
Fugitive air emissions - total release range code:	A
Total fugitive air emissions:	5
Fugitive air emissions - basis of estimate:	Mass Balance Calculations
Stack air emissions - release pounds:	8.08
Stack air emissions - release range code:	Not reported
Total stack air emissions:	8.08
Stack air emissions - basis of estimate:	On-Site-Specific Emission Factors
Total air emissions:	13.08
Discharges to stream a - stream name:	NA
Total discharges to stream a:	0
Discharges to stream a - basis of estimate:	Not reported
Discharges to stream a - % from stormwater:	Not reported
Discharges to stream b - stream name:	Not reported
Total discharges to stream b:	Not reported
Discharges to stream b - basis of estimate:	Not reported
Discharges to stream b - % from stormwater:	Not reported
Discharges to stream c - stream name:	Not reported
Total discharges to stream c:	Not reported
Discharges to stream c - basis of estimate:	Not reported
Discharges to stream c - % from stormwater:	Not reported
Discharges to stream d - stream name:	Not reported
Total discharges to stream d:	Not reported
Discharges to stream d - basis of estimate:	Not reported
Discharges to stream d - % from stormwater:	Not reported
Discharges to stream e - stream name:	Not reported
Total discharges to stream e:	Not reported
Discharges to stream e - basis of estimate:	Not reported
Discharges to stream e - % from stormwater:	Not reported
Discharges to stream f - stream name:	Not reported
Total discharges to stream f:	Not reported
Discharges to stream f - basis of estimate:	Not reported
Discharges to stream f - % from stormwater:	Not reported
Discharges to stream g - stream name:	Not reported
Total discharges to stream g:	Not reported
Discharges to stream g - basis of estimate:	Not reported
Discharges to stream g - % from stormwater:	Not reported
Discharges to stream h - stream name:	Not reported

FXI, INC (Continued) **1000158746**

Discharges to stream h - release pounds:	Not reported
Discharges to stream h - release range code:	Not reported
Total discharges to stream h:	Not reported
Discharges to stream h - basis for estimate:	Not reported
Discharges to stream h - % from stormwater:	Not reported
Total number of receiving streams:	0
Total surface water discharge:	0
Total on-site underground inj - pounds:	Not reported
On-site underground inj - basis of estimate:	Not reported
Total on-site ugrnd inj to cl i wells - pounds:	0
On-site underground inj to c1 i wells - basis of estimate:	Not reported
Total on-site ugrnd inj to cl ii-v wells - pounds:	0
On-site ungrnd inj to cl ii-v wells - basis of estimate:	Not reported
Total on-site underground injection:	0
Total on-site landfills:	Not reported
On-site landfills - basis of estimate:	Not reported
Total on-site RCRA subtitle c landfills:	0
On-site RCRA subtitle c landfills - basis of estimate:	Not reported
Total other on-site landfills:	0
Other landfills - basis of estimate:	Not reported
Total on-site land treatment:	0
Land trtmt/appl farming - basis of estimate:	Not reported
Total surface impoundments:	Not reported
Surface impoundment - basis of estimate:	Not reported
Total RCRA c surface impoundments:	0
RCRA c Surface impoundment - basis of estimate:	Not reported
Total other surface impoundments:	0
Other surface impoundment - basis of estimate:	Not reported
Total other disposal:	0
Other disposal - basis of estimate:	Not reported
Total on-site land releases:	0
Total on-site releases:	13.08
Off-site - POTW releases:	0
Off-site - storage only:	0
Off-site - solid/stab - metals:	0
Off-site - wastewater treatment release - metals:	0
Off-site - solid/stab - release - metals:	0
Off-site - wastewater treatment - metals:	0
Off-site - underground injection:	0
Off-site - underground injection - class 1 wells:	0
Off-site - underground injection - class ii-v wells:	0
Off-site - landfills/disposal surface impoundments:	0
Off-site - surface impoundment:	0
Off-site - RCRA subtitle c surface impoundments:	0
Off-site - other surface impoundments:	0
Off-site - other landfills:	0
Off-site - RCRA subtitle c landfills:	0
Off-site - disposal - land treatment:	0
Off-site - disposal - other land disposal:	0
Off-site - disposal - other off-site management:	0
Off-site - disposal - transfer to waste broker:	0
Off-site - disposal - unknown:	0
Total transferred off site for disposal:	0
Off-site - recycling - solvents/organics recovery:	0
Off-site - recycling -metals recovery:	0
Off-site - recycling - other reuse or recovery:	0
Off-site - recycling - acid regeneration:	0

FXI, INC (Continued) **1000158746**

Off-site - recycling - transfer to waste broker:	0
Total transferred off site for recycling:	0
Off-site - energy recovery:	0
Off-site - transfer to waste broker for energy recovery:	0
Total transferred off site for energy recovery:	0
Off-site - POTW treatment:	0
Off-site - solid/stab treatment - non metals:	0
Off-site -incineration/thermal treatment:	250
Off-site - incineration/insignificant heat value:	0
Off-site - wastewater treatment - non-metals:	0
Off-site - other waste treatment:	0
Off-site - transfer to waste broker - waste treatment:	0
Total transferred off site for treatment:	250
Off-site - transfer to waste broker:	0
Total transferred off site for further waste management:	250
Total POTW transfer:	0
Energy recovery on site current year:	0
Recycled on site current year:	0
Treated on site current year:	0
Total on-site waste management:	0
On-site energy recovery method 1:	Not Applicable
On-site energy recovery method 2:	Not reported
On-site energy recovery method 3:	Not Applicable
On-site energy recovery method 4:	Not reported
On-site recycling processes method 1:	Not Applicable
On-site recycling processes method 2:	Not reported
On-site recycling processes method 3:	Not reported
On-site recycling processes method 4:	Not reported
On-site recycling processes method 5:	Not reported
On-site recycling processes method 6:	Not reported
On-site recycling processes method 7:	Not reported
FRS Facility ID:	110000480122
Elemental Metal Included:	NO
Waste Rock Pile managed Indicator:	0
Waste Rock Quantity:	Not reported
Off Site - POTW Releases 81C:	0
Off Site - POTW Releases 81D:	0
Assigned Partial Facility Flag:	NO
Case Number:	26471-62-5
Mixture Name:	NA
Carcinogen Ind:	YES
PFAS Ind:	NO
Foreign Parent Company D and B Number:	Not reported
Foreign Parent Company Name:	Not reported
Hazardous Air Pollutant - HAPS:	NO
Standardized Foreign Parent Company Name:	NA

Chemical Activities and Uses:

Cas number:	0026471625
Document control number:	1323221571223
Chemical name:	Toluene diisocyanate (mixed isomers)
Classification:	TRI
Unit of measure:	Pounds
Produce the chemical:	No
Import the chemical:	No
On-site use of the chemical:	No
Sale or distribution of the chemical:	No
As a byproduct:	No

FXI, INC (Continued) **1000158746**

As a manufactured impurity:	No
Used as a reactant:	Yes
P101 feedstocks:	No
P102 raw materials:	No
P103 intermediates:	No
P104 initiators:	No
P199 other:	Yes
Added as a formulation component:	Yes
P201 additives:	No
P202 dyes:	No
P203 reaction diluents:	No
P204 initiators:	No
P205 solvents:	No
P206 inhibitors:	No
P207 emulsifiers:	No
P208 surfactants:	No
P209 lubricants:	No
P210 flame retardants:	No
P211 rheological modifiers:	No
P299 other:	Yes
Used as an article component:	No
Repackaging:	No
As a process impurity:	No
Processed / recycling:	No
Used as a chemical processing aid:	No
Z101 process solvents:	No
Z102 catalysts:	No
Z103 inhibitors:	No
Z104 initiators:	No
Z105 reaction terminators:	No
Z106 solution buffers:	No
Z199 other:	No
Used as a manufacturing aid:	No
Z201 process lubricants:	No
Z202 metalworking fluids:	No
Z203 coolants:	No
Z204 refrigerants:	No
Z205 hydraulic fluids:	No
Z299 other:	No
Ancillary or other use:	No
Z301 cleaner:	No
Z302 degreaser:	No
Z303 lubricant:	No
Z304 fuel:	No
Z305 flame retardant:	No
Z306 waste treatment:	No
Z307 water treatment:	No
Z308 construction materials:	No
Z399 other:	No
Certifying Officials Signature:	ELECTRONIC
Submitted Facility Name:	Fxi Inc. - Orange
Submitted Street:	2060 N BATAVIA ST
Submitted City:	ORANGE
Submitted County:	ORANGE
Submitted State:	CA
Submitted Zip Code:	92865

FXI, INC (Continued) **1000158746**

Submitted BIA Code:	Not reported
Submitted Tribe Name:	Not reported
Submitted Parent Company Name:	FXI INC
Submitted Parent Company DB Number:	829462535
Submitted Standardized Parent Company Name:	FXI INC
Submitted Primary NAICS Code:	326150
Submitted Industry Code:	326
Submitted Industry Name:	Plastics and Rubber
Industry Code:	326
Industry Name:	Plastics and Rubber
Last year the facility reported:	2023
First year the facility reported:	1988
Number of forms submitted:	3
Total number of forms submitted:	101 20241105
Assigned Agency:	Not reported

Detailed Source Reduction Activities and Methods:

Cas number:	0026471625
Document control number:	1323221571223
Chemical name:	Toluene diisocyanate (mixed isomers)
Classification:	TRI
Unit of measure:	Pounds
On-site limited releases - prior year:	0
On-site limited releases - current year:	0
On-site limited releases - following year:	0
On-site limited releases - 2nd-following year:	0
Other on-site releases - prior year:	12.64
Other on-site releases - current year:	13.08
Other on-site releases - following year:	13.08
Other on-site releases - 2nd-following year:	13.08
Off-site limited releases - prior year:	0
Off-site limited releases - current year:	0
Off-site limited releases - following year:	0
Off-site limited releases - 2nd-following year:	0
Other off-site releases - previous year:	0
Other off-site releases - current year:	0
Other off-site releases - following year:	0
Other off-site releases - 2nd-following year:	0
Energy recovery on site prior year:	0
Energy recovery on site current year:	0
Energy recovery on site following year:	0
Energy recovery on site 2nd-following year:	0
Energy recovery off site prior year:	0
Energy recovery off site current year:	0
Energy recovery off site following year:	0
Energy recovery off site 2nd-following year:	0
Quantity recycled on site prior year:	0
Quantity recycled on site current year:	0
Quantity recycled on site following year:	0
Quantity recycled on site 2nd-following year:	0
Quantity recycled off site prior year:	0
Quantity recycled off site current year:	0
Quantity recycled off site following year:	0
Quantity recycled off site 2nd-following year:	0
Quantity treated on site prior year:	0
Quantity treated on site current year:	0
Quantity treated on site following year:	0

FXI, INC (Continued) **1000158746**

Quantity treated on site 2nd-following year:	0
Quantity treated off site prior year:	250
Quantity treated off site current year:	250
Quantity treated off site following year:	250
Quantity treated off site 2nd-following year:	250
Catastrophic releases or other one-time events:	Not reported
Prod ratio/activity index:	1.06
Prod ratio or activity:	ACTIVITY
1st SR reduction activity:	NA-NA
1st SR activity ID meth code and desc 1:	Not reported
1st SR activity ID meth code and desc 2:	Not reported
1st SR activity ID meth code and desc 3:	Not reported
EST Ann REDN 1st source REDN act code and desc:	Not reported
2nd SR activity code and desc:	Not reported
2nd SR activity ID meth code and desc 1:	Not reported
2nd SR activity ID meth code and desc 2:	Not reported
2nd SR activity ID meth code and desc 3:	Not reported
EST Ann REDN 2nd source REDN act code and desc:	Not reported
3rd SR activity code and desc:	Not reported
3rd SR activity ID meth code and desc 1:	Not reported
3rd SR activity ID meth code and desc 2:	Not reported
3rd SR activity ID meth code and desc 3:	Not reported
EST Ann REDN 3rd source REDN act code and desc:	Not reported
4th SR activity code and desc:	Not reported
4th SR activity ID meth code and desc 1:	Not reported
4th SR activity ID meth code and desc 2:	Not reported
4th SR activity ID meth code and desc 3:	Not reported
EST Ann REDN 4th source REDN act code and desc:	Not reported

Detailed On-site Waste Treatment Methods and Efficiency:

Cas number:	0026471625
Document control number:	1323221571223
Chemical name:	Toluene diisocyanate (mixed isomers)
Classification:	TRI
Unit of measure:	Pounds
Stream 1 - waste stream code:	NA
Stream 1 - trtmt method - sequence 1:	Not reported
Stream 1 - trtmt method - sequence 2:	Not reported
Stream 1 - trtmt method - sequence 3:	Not reported
Stream 1 - trtmt method - sequence 4:	Not reported
Stream 1 - trtmt method - sequence 5:	Not reported
Stream 1 - trtmt method - sequence 6:	Not reported
Stream 1 - trtmt method - sequence 7:	Not reported
Stream 1 - trtmt method - sequence 8:	Not reported
Stream 1 - based on operating data:	Not reported
Stream 2 - waste stream code:	Not reported
Stream 2 - trtmt method - sequence 1:	Not reported
Stream 2 - trtmt method - sequence 2:	Not reported
Stream 2 - trtmt method - sequence 3:	Not reported
Stream 2 - trtmt method - sequence 4:	Not reported
Stream 2 - trtmt method - sequence 5:	Not reported
Stream 2 - trtmt method - sequence 6:	Not reported
Stream 2 - trtmt method - sequence 7:	Not reported
Stream 2 - trtmt method - sequence 8:	Not reported
Stream 2 - based on operating data:	Not reported
Stream 3 - waste stream code:	Not reported
Stream 3 - trtmt method - sequence 1:	Not reported

FXI, INC (Continued) **1000158746**

Stream 3 - trtmt method - sequence 2:	Not reported
Stream 3 - trtmt method - sequence 3:	Not reported
Stream 3 - trtmt method - sequence 4:	Not reported
Stream 3 - trtmt method - sequence 5:	Not reported
Stream 3 - trtmt method - sequence 6:	Not reported
Stream 3 - trtmt method - sequence 7:	Not reported
Stream 3 - trtmt method - sequence 8:	Not reported
Stream 3 - based on operating data:	Not reported
Stream 4 - waste stream code:	Not reported
Stream 4 - trtmt method - sequence 1:	Not reported
Stream 4 - trtmt method - sequence 2:	Not reported
Stream 4 - trtmt method - sequence 3:	Not reported
Stream 4 - trtmt method - sequence 4:	Not reported
Stream 4 - trtmt method - sequence 5:	Not reported
Stream 4 - trtmt method - sequence 6:	Not reported
Stream 4 - trtmt method - sequence 7:	Not reported
Stream 4 - trtmt method - sequence 8:	Not reported
Stream 4 - based on operating data:	Not reported
Stream 5 - waste stream code:	Not reported
Stream 5 - trtmt method - sequence 1:	Not reported
Stream 5 - trtmt method - sequence 2:	Not reported
Stream 5 - trtmt method - sequence 3:	Not reported
Stream 5 - trtmt method - sequence 4:	Not reported
Stream 5 - trtmt method - sequence 5:	Not reported
Stream 5 - trtmt method - sequence 6:	Not reported
Stream 5 - trtmt method - sequence 7:	Not reported
Stream 5 - trtmt method - sequence 8:	Not reported
Stream 5 - based on operating data:	Not reported

Details of Off-site Transfers:

Cas number:	0026471625
Document control number:	1323221571223
Chemical name:	Toluene diisocyanate (mixed isomers)
Classification:	TRI
Offsite RCRA id nr:	NVT330010000
Offsite transfer sequence number:	1
Offsite name:	Us Ecology Nevada, Inc
Offsite street address:	HWY 95 11 MI S OF BEATTY
Offsite City,State,Zip:	BEATTY, NV 89003
Offsite county:	NYE
Offsite province:	Not reported
Offsite country id:	Not reported
Offsite control:	NO
Unit of measure:	Pounds
Total amount transferred offsite for disposal:	0
Total amount transferred offsite for recycling:	0
Total amount transferred offsite for energy recovery:	0
Offsite solid/stab treatment m40 non-metal BOE:	0
Offsite incineration/thermal treatment m50 LBS:	250
Offsite incineration/thermal treatment m50 BOE:	Mass Balance Calculations
Total amount transferred offsite for treatment:	250
FRS ID - Transfer Location:	110000600920
CAS Number:	26471-62-5

TRI ID:	92665GRFMX2060N
Cas number:	N120

FXI, INC (Continued) **1000158746**

Chemical name:	Diisocyanates
Classification:	TRI
Unit of measure:	Pounds
Metal ind:	NO
Revision code 1:	Not reported
Revision code 2:	Not reported
Maximum amount on site:	05
Fugitive air emissions - total release pounds:	Not reported
Fugitive air emissions - total release range code:	A
Total fugitive air emissions:	5
Fugitive air emissions - basis of estimate:	Mass Balance Calculations
Stack air emissions - release pounds:	1.08
Stack air emissions - release range code:	Not reported
Total stack air emissions:	1.08
Stack air emissions - basis of estimate:	On-Site-Specific Emission Factors
Total air emissions:	6.08
Discharges to stream a - stream name:	NA
Total discharges to stream a:	0
Discharges to stream a - basis of estimate:	Not reported
Discharges to stream a - % from stormwater:	Not reported
Discharges to stream b - stream name:	Not reported
Total discharges to stream b:	Not reported
Discharges to stream b - basis of estimate:	Not reported
Discharges to stream b - % from stormwater:	Not reported
Discharges to stream c - stream name:	Not reported
Total discharges to stream c:	Not reported
Discharges to stream c - basis of estimate:	Not reported
Discharges to stream c - % from stormwater:	Not reported
Discharges to stream d - stream name:	Not reported
Total discharges to stream d:	Not reported
Discharges to stream d - basis of estimate:	Not reported
Discharges to stream d - % from stormwater:	Not reported
Discharges to stream e - stream name:	Not reported
Total discharges to stream e:	Not reported
Discharges to stream e - basis of estimate:	Not reported
Discharges to stream e - % from stormwater:	Not reported
Discharges to stream f - stream name:	Not reported
Total discharges to stream f:	Not reported
Discharges to stream f - basis of estimate:	Not reported
Discharges to stream f - % from stormwater:	Not reported
Discharges to stream g - stream name:	Not reported
Total discharges to stream g:	Not reported
Discharges to stream g - basis of estimate:	Not reported
Discharges to stream g - % from stormwater:	Not reported
Discharges to stream h - stream name:	Not reported
Discharges to stream h - release pounds:	Not reported
Discharges to stream h - release range code:	Not reported
Total discharges to stream h:	Not reported
Discharges to stream h - basis for estimate:	Not reported
Discharges to stream h - % from stormwater:	Not reported
Total number of receiving streams:	0
Total surface water discharge:	0
Total on-site underground inj - pounds:	Not reported
On-site underground inj - basis of estimate:	Not reported
Total on-site ugrnd inj to cl i wells - pounds:	0
On-site underground inj to c1 i wells - basis of estimate:	Not reported
Total on-site ugrnd inj to cl ii-v wells - pounds:	0

FXI, INC (Continued) **1000158746**

On-site ungrnd inj to cl ii-v wells - basis of estimate:	Not reported
Total on-site underground injection:	0
Total on-site landfills:	Not reported
On-site landfills - basis of estimate:	Not reported
Total on-site RCRA subtitle c landfills:	0
On-site RCRA subtitle c landfills - basis of estimate:	Not reported
Total other on-site landfills:	0
Other landfills - basis of estimate:	Not reported
Total on-site land treatment:	0
Land trtmt/appl farming - basis of estimate:	Not reported
Total surface impoundments:	Not reported
Surface impoundment - basis of estimate:	Not reported
Total RCRA c surface impoundments:	0
RCRA c Surface impoundment - basis of estimate:	Not reported
Total other surface impoundments:	0
Other surface impoundment - basis of estimate:	Not reported
Total other disposal:	0
Other disposal - basis of estimate:	Not reported
Total on-site land releases:	0
Total on-site releases:	6.08
Off-site - POTW releases:	0
Off-site - storage only:	0
Off-site - solid/stab - metals:	0
Off-site - wastewater treatment release - metals:	0
Off-site - solid/stab - release - metals:	0
Off-site - wastewater treatment - metals:	0
Off-site - underground injection:	0
Off-site - underground injection - class 1 wells:	0
Off-site - underground injection - class ii-v wells:	0
Off-site - landfills/disposal surface impoundments:	0
Off-site - surface impoundment:	0
Off-site - RCRA subtitle c surface impoundments:	0
Off-site - other surface impoundments:	0
Off-site - other landfills:	0
Off-site - RCRA subtitle c landfills:	0
Off-site - disposal - land treatment:	0
Off-site - disposal - other land disposal:	0
Off-site - disposal - other off-site management:	0
Off-site - disposal - transfer to waste broker:	0
Off-site - disposal - unknown:	0
Total transferred off site for disposal:	0
Off-site - recycling - solvents/organics recovery:	0
Off-site - recycling -metals recovery:	0
Off-site - recycling - other reuse or recovery:	0
Off-site - recycling - acid regeneration:	0
Off-site - recycling - transfer to waste broker:	0
Total transferred off site for recycling:	0
Off-site - energy recovery:	0
Off-site - transfer to waste broker for energy recovery:	0
Total transferred off site for energy recovery:	0
Off-site - POTW treatment:	0
Off-site - solid/stab treatment - non metals:	0
Off-site -incineration/thermal treatment:	4405
Off-site - incineration/insignificant heat value:	0
Off-site - wastewater treatment - non-metals:	0
Off-site - other waste treatment:	0
Off-site - transfer to waste broker - waste treatment:	0

FXI, INC (Continued) **1000158746**

Total transferred off site for treatment:	4405
Off-site - transfer to waste broker:	0
Total transferred off site for further waste management:	4405
Total POTW transfer:	0
Energy recovery on site current year:	0
Recycled on site current year:	0
Treated on site current year:	0
Total on-site waste management:	0
On-site energy recovery method 1:	Not Applicable
On-site energy recovery method 2:	Not reported
On-site energy recovery method 3:	Not Applicable
On-site energy recovery method 4:	Not reported
On-site recycling processes method 1:	Not Applicable
On-site recycling processes method 2:	Not reported
On-site recycling processes method 3:	Not reported
On-site recycling processes method 4:	Not reported
On-site recycling processes method 5:	Not reported
On-site recycling processes method 6:	Not reported
On-site recycling processes method 7:	Not reported
FRS Facility ID:	110000480122
Elemental Metal Included:	NO
Waste Rock Pile managed Indicator:	0
Waste Rock Quantity:	Not reported
Off Site - POTW Releases 81C:	0
Off Site - POTW Releases 81D:	0
Assigned Partial Facility Flag:	NO
Case Number:	N120
Mixture Name:	NA
Carcinogen Ind:	NO
PFAS Ind:	NO
Foreign Parent Company D and B Number:	Not reported
Foreign Parent Company Name:	Not reported
Hazardous Air Pollutant - HAPS:	NO
Standardized Foreign Parent Company Name:	NA

Chemical Activities and Uses:

Cas number:	N120
Document control number:	1323221571211
Chemical name: Diisocyanates	
Classification:	TRI
Unit of measure:	Pounds
Produce the chemical:	No
Import the chemical:	No
On-site use of the chemical:	No
Sale or distribution of the chemical:	No
As a byproduct:	No
As a manufactured impurity:	No
Used as a reactant:	Yes
P101 feedstocks:	No
P102 raw materials:	No
P103 intermediates:	No
P104 initiators:	No
P199 other:	Yes
Added as a formulation component:	Yes
P201 additives:	No
P202 dyes:	No
P203 reaction diluents:	No
P204 initiators:	No

FXI, INC (Continued) **1000158746**

P205 solvents:	No
P206 inhibitors:	No
P207 emulsifiers:	No
P208 surfactants:	No
P209 lubricants:	No
P210 flame retardants:	No
P211 rheological modifiers:	No
P299 other:	Yes
Used as an article component:	No
Repackaging:	No
As a process impurity:	No
Processed / recycling:	No
Used as a chemical processing aid:	No
Z101 process solvents:	No
Z102 catalysts:	No
Z103 inhibitors:	No
Z104 initiators:	No
Z105 reaction terminators:	No
Z106 solution buffers:	No
Z199 other:	No
Used as a manufacturing aid:	No
Z201 process lubricants:	No
Z202 metalworking fluids:	No
Z203 coolants:	No
Z204 refrigerants:	No
Z205 hydraulic fluids:	No
Z299 other:	No
Ancillary or other use:	No
Z301 cleaner:	No
Z302 degreaser:	No
Z303 lubricant:	No
Z304 fuel:	No
Z305 flame retardant:	No
Z306 waste treatment:	No
Z307 water treatment:	No
Z308 construction materials:	No
Z399 other:	No
Certifying Officials Signature:	ELECTRONIC
Submitted Facility Name:	Fxi Inc. - Orange
Submitted Street:	2060 N BATAVIA ST
Submitted City:	ORANGE
Submitted County:	ORANGE
Submitted State:	CA
Submitted Zip Code:	92865
Submitted BIA Code:	Not reported
Submitted Tribe Name:	Not reported
Submitted Parent Company Name:	FXI INC
Submitted Parent Company DB Number:	829462535
Submitted Standardized Parent Company Name:	FXI INC
Submitted Primary NAICS Code:	326150
Submitted Industry Code:	326
Submitted Industry Name:	Plastics and Rubber
Industry Code:	326
Industry Name:	Plastics and Rubber
Last year the facility reported:	2023
First year the facility reported:	1988

FXI, INC (Continued) **1000158746**

Number of forms submitted:	3
Total number of forms submitted:	101 20241105
Assigned Agency:	Not reported

Detailed Source Reduction Activities and Methods:

Cas number:	N120
Document control number:	1323221571211
Chemical name: Diisocyanates	
Classification:	TRI
Unit of measure:	Pounds
On-site limited releases - prior year:	0
On-site limited releases - current year:	0
On-site limited releases - following year:	0
On-site limited releases - 2nd-following year:	0
Other on-site releases - prior year:	5.77
Other on-site releases - current year:	6.08
Other on-site releases - following year:	6.08
Other on-site releases - 2nd-following year:	6.08
Off-site limited releases - prior year:	250
Off-site limited releases - current year:	0
Off-site limited releases - following year:	0
Off-site limited releases - 2nd-following year:	0
Other off-site releases - previous year:	0
Other off-site releases - current year:	0
Other off-site releases - following year:	0
Other off-site releases - 2nd-following year:	0
Energy recovery on site prior year:	0
Energy recovery on site current year:	0
Energy recovery on site following year:	0
Energy recovery on site 2nd-following year:	0
Energy recovery off site prior year:	0
Energy recovery off site current year:	0
Energy recovery off site following year:	0
Energy recovery off site 2nd-following year:	0
Quantity recycled on site prior year:	0
Quantity recycled on site current year:	0
Quantity recycled on site following year:	0
Quantity recycled on site 2nd-following year:	0
Quantity recycled off site prior year:	0
Quantity recycled off site current year:	0
Quantity recycled off site following year:	0
Quantity recycled off site 2nd-following year:	0
Quantity treated on site prior year:	0
Quantity treated on site current year:	0
Quantity treated on site following year:	0
Quantity treated on site 2nd-following year:	0
Quantity treated off site prior year:	0
Quantity treated off site current year:	4405
Quantity treated off site following year:	4405
Quantity treated off site 2nd-following year:	4405
Catastrophic releases or other one-time events:	Not reported
Prod ratio/activity index:	1.41
Prod ratio or activity:	ACTIVITY
1st SR reduction activity:	NA-NA
1st SR activity ID meth code and desc 1:	Not reported
1st SR activity ID meth code and desc 2:	Not reported
1st SR activity ID meth code and desc 3:	Not reported

FXI, INC (Continued) **1000158746**

EST Ann REDN 1st source REDN act code and desc:	Not reported
2nd SR activity code and desc:	Not reported
2nd SR activity ID meth code and desc 1:	Not reported
2nd SR activity ID meth code and desc 2:	Not reported
2nd SR activity ID meth code and desc 3:	Not reported
EST Ann REDN 2nd source REDN act code and desc:	Not reported
3rd SR activity code and desc:	Not reported
3rd SR activity ID meth code and desc 1:	Not reported
3rd SR activity ID meth code and desc 2:	Not reported
3rd SR activity ID meth code and desc 3:	Not reported
EST Ann REDN 3rd source REDN act code and desc:	Not reported
4th SR activity code and desc:	Not reported
4th SR activity ID meth code and desc 1:	Not reported
4th SR activity ID meth code and desc 2:	Not reported
4th SR activity ID meth code and desc 3:	Not reported
EST Ann REDN 4th source REDN act code and desc:	Not reported

Detailed On-site Waste Treatment Methods and Efficiency:

Cas number:	N120
Document control number:	1323221571211
Chemical name: Diisocyanates	
Classification:	TRI
Unit of measure:	Pounds
Stream 1 - waste stream code:	NA
Stream 1 - trtmt method - sequence 1:	Not reported
Stream 1 - trtmt method - sequence 2:	Not reported
Stream 1 - trtmt method - sequence 3:	Not reported
Stream 1 - trtmt method - sequence 4:	Not reported
Stream 1 - trtmt method - sequence 5:	Not reported
Stream 1 - trtmt method - sequence 6:	Not reported
Stream 1 - trtmt method - sequence 7:	Not reported
Stream 1 - trtmt method - sequence 8:	Not reported
Stream 1 - based on operating data:	Not reported
Stream 2 - waste stream code:	Not reported
Stream 2 - trtmt method - sequence 1:	Not reported
Stream 2 - trtmt method - sequence 2:	Not reported
Stream 2 - trtmt method - sequence 3:	Not reported
Stream 2 - trtmt method - sequence 4:	Not reported
Stream 2 - trtmt method - sequence 5:	Not reported
Stream 2 - trtmt method - sequence 6:	Not reported
Stream 2 - trtmt method - sequence 7:	Not reported
Stream 2 - trtmt method - sequence 8:	Not reported
Stream 2 - based on operating data:	Not reported
Stream 3 - waste stream code:	Not reported
Stream 3 - trtmt method - sequence 1:	Not reported
Stream 3 - trtmt method - sequence 2:	Not reported
Stream 3 - trtmt method - sequence 3:	Not reported
Stream 3 - trtmt method - sequence 4:	Not reported
Stream 3 - trtmt method - sequence 5:	Not reported
Stream 3 - trtmt method - sequence 6:	Not reported
Stream 3 - trtmt method - sequence 7:	Not reported
Stream 3 - trtmt method - sequence 8:	Not reported
Stream 3 - based on operating data:	Not reported
Stream 4 - waste stream code:	Not reported
Stream 4 - trtmt method - sequence 1:	Not reported
Stream 4 - trtmt method - sequence 2:	Not reported
Stream 4 - trtmt method - sequence 3:	Not reported

FXI, INC (Continued) **1000158746**

Stream 4 - trtmt method - sequence 4:	Not reported
Stream 4 - trtmt method - sequence 5:	Not reported
Stream 4 - trtmt method - sequence 6:	Not reported
Stream 4 - trtmt method - sequence 7:	Not reported
Stream 4 - trtmt method - sequence 8:	Not reported
Stream 4 - based on operating data:	Not reported
Stream 5 - waste stream code:	Not reported
Stream 5 - trtmt method - sequence 1:	Not reported
Stream 5 - trtmt method - sequence 2:	Not reported
Stream 5 - trtmt method - sequence 3:	Not reported
Stream 5 - trtmt method - sequence 4:	Not reported
Stream 5 - trtmt method - sequence 5:	Not reported
Stream 5 - trtmt method - sequence 6:	Not reported
Stream 5 - trtmt method - sequence 7:	Not reported
Stream 5 - trtmt method - sequence 8:	Not reported
Stream 5 - based on operating data:	Not reported

Details of Off-site Transfers:

Cas number:		N120
Document control number:		1323221571211
Chemical name:	Diisocyanates	
Classification:		TRI
Offsite RCRA id nr:		NVT330010000
Offsite transfer sequence number:		1
Offsite name:		Us Ecology Nevada, Inc
Offsite street address:		HWY 95 11 MI S OF BEATTY
Offsite City,State,Zip:		BEATTY, NV 89003
Offsite county:		NYE
Offsite province:		Not reported
Offsite country id:		Not reported
Offsite control:		NO
Unit of measure:		Pounds
Total amount transferred offsite for disposal:		0
Total amount transferred offsite for recycling:		0
Total amount transferred offsite for energy recovery:		0
Offsite solid/stab treatment m40 non-metal BOE:		0
Offsite incineration/thermal treatment m50 LBS:		4405
Offsite incineration/thermal treatment m50 BOE:		Continuous Monitoring Data
Total amount transferred offsite for treatment:		4405
FRS ID - Transfer Location:		110000600920
CAS Number:		N120

TRI ID:		92665GRFMX2060N
Cas number:		0000111422
Chemical name:	Diethanolamine	
Classification:		TRI
Unit of measure:		Pounds
Metal ind:		NO
Revision code 1:		Not reported
Revision code 2:		Not reported
Maximum amount on site:		Not reported
Fugitive air emissions - total release pounds:		Not reported
Fugitive air emissions - total release range code:		Not reported
Total fugitive air emissions:		0
Fugitive air emissions - basis of estimate:		Not reported
Stack air emissions - release pounds:		Not reported

FXI, INC (Continued) **1000158746**

Stack air emissions - release range code:	Not reported
Total stack air emissions:	0
Stack air emissions - basis of estimate:	Not reported
Total air emissions:	Not reported
Discharges to stream a - stream name:	Not reported
Total discharges to stream a:	Not reported
Discharges to stream a - basis of estimate:	Not reported
Discharges to stream a - % from stormwater:	Not reported
Discharges to stream b - stream name:	Not reported
Total discharges to stream b:	Not reported
Discharges to stream b - basis of estimate:	Not reported
Discharges to stream b - % from stormwater:	Not reported
Discharges to stream c - stream name:	Not reported
Total discharges to stream c:	Not reported
Discharges to stream c - basis of estimate:	Not reported
Discharges to stream c - % from stormwater:	Not reported
Discharges to stream d - stream name:	Not reported
Total discharges to stream d:	Not reported
Discharges to stream d - basis of estimate:	Not reported
Discharges to stream d - % from stormwater:	Not reported
Discharges to stream e - stream name:	Not reported
Total discharges to stream e:	Not reported
Discharges to stream e - basis of estimate:	Not reported
Discharges to stream e - % from stormwater:	Not reported
Discharges to stream f - stream name:	Not reported
Total discharges to stream f:	Not reported
Discharges to stream f - basis of estimate:	Not reported
Discharges to stream f - % from stormwater:	Not reported
Discharges to stream g - stream name:	Not reported
Total discharges to stream g:	Not reported
Discharges to stream g - basis of estimate:	Not reported
Discharges to stream g - % from stormwater:	Not reported
Discharges to stream h - stream name:	Not reported
Discharges to stream h - release pounds:	Not reported
Discharges to stream h - release range code:	Not reported
Total discharges to stream h:	Not reported
Discharges to stream h - basis for estimate:	Not reported
Discharges to stream h - % from stormwater:	Not reported
Total number of receiving streams:	0
Total surface water discharge:	0
Total on-site underground inj - pounds:	Not reported
On-site underground inj - basis of estimate:	Not reported
Total on-site ugrnd inj to cl i wells - pounds:	Not reported
On-site underground inj to c1 i wells - basis of estimate:	Not reported
Total on-site ugrnd inj to cl ii-v wells - pounds:	Not reported
On-site ungrnd inj to cl ii-v wells - basis of estimate:	Not reported
Total on-site underground injection:	Not reported
Total on-site landfills:	Not reported
On-site landfills - basis of estimate:	Not reported
Total on-site RCRA subtitle c landfills:	Not reported
On-site RCRA subtitle c landfills - basis of estimate:	Not reported
Total other on-site landfills:	Not reported
Other landfills - basis of estimate:	Not reported
Total on-site land treatment:	Not reported
Land trtmt/appl farming - basis of estimate:	Not reported
Total surface impoundments:	Not reported
Surface impoundment - basis of estimate:	Not reported

FXI, INC (Continued) **1000158746**

Total RCRA c surface impoundments:	Not reported
RCRA c Surface impoundment - basis of estimate:	Not reported
Total other surface impoundments:	Not reported
Other surface impoundment - basis of estimate:	Not reported
Total other disposal:	Not reported
Other disposal - basis of estimate:	Not reported
Total on-site land releases:	Not reported
Total on-site releases:	Not reported
Off-site - POTW releases:	0
Off-site - storage only:	0
Off-site - solid/stab - metals:	0
Off-site - wastewater treatment release - metals:	0
Off-site - solid/stab - release - metals:	0
Off-site - wastewater treatment - metals:	0
Off-site - underground injection:	0
Off-site - underground injection - class 1 wells:	0
Off-site - underground injection - class ii-v wells:	0
Off-site - landfills/disposal surface impoundments:	0
Off-site - surface impoundment:	0
Off-site - RCRA subtitle c surface impoundments:	0
Off-site - other surface impoundments:	0
Off-site - other landfills:	0
Off-site - RCRA subtitle c landfills:	0
Off-site - disposal - land treatment:	0
Off-site - disposal - other land disposal:	0
Off-site - disposal - other off-site management:	0
Off-site - disposal - transfer to waste broker:	0
Off-site - disposal - unknown:	0
Total transferred off site for disposal:	0
Off-site - recycling - solvents/organics recovery:	0
Off-site - recycling -metals recovery:	0
Off-site - recycling - other reuse or recovery:	0
Off-site - recycling - acid regeneration:	0
Off-site - recycling - transfer to waste broker:	0
Total transferred off site for recycling:	0
Off-site - energy recovery:	0
Off-site - transfer to waste broker for energy recovery:	0
Total transferred off site for energy recovery:	0
Off-site - POTW treatment:	0
Off-site - solid/stab treatment - non metals:	0
Off-site -incineration/thermal treatment:	0
Off-site - incineration/insignificant heat value:	0
Off-site - wastewater treatment - non-metals:	0
Off-site - other waste treatment:	0
Off-site - transfer to waste broker - waste treatment:	0
Total transferred off site for treatment:	0
Off-site - transfer to waste broker:	0
Total transferred off site for further waste management:	0
Total POTW transfer:	0
Energy recovery on site current year:	0
Recycled on site current year:	0
Treated on site current year:	0
Total on-site waste management:	0
On-site energy recovery method 1:	Not reported
On-site energy recovery method 2:	Not reported
On-site energy recovery method 3:	Not reported
On-site energy recovery method 4:	Not reported

FXI, INC (Continued) **1000158746**

On-site recycling processes method 1:	Not reported
On-site recycling processes method 2:	Not reported
On-site recycling processes method 3:	Not reported
On-site recycling processes method 4:	Not reported
On-site recycling processes method 5:	Not reported
On-site recycling processes method 6:	Not reported
On-site recycling processes method 7:	Not reported
FRS Facility ID:	110000480122
Elemental Metal Included:	NO
Waste Rock Pile managed Indicator:	0
Waste Rock Quantity:	Not reported
Off Site - POTW Releases 81C:	0
Off Site - POTW Releases 81D:	0
Assigned Partial Facility Flag:	NO
Case Number:	111-42-2
Mixture Name:	NA
Carcinogen Ind:	NO
PFAS Ind:	NO
Foreign Parent Company D and B Number:	Not reported
Foreign Parent Company Name:	Not reported
Hazardous Air Pollutant - HAPS:	YES
Standardized Foreign Parent Company Name:	NA

Chemical Activities and Uses:

Cas number:	0000111422
Document control number:	1323221570753
Chemical name: Diethanolamine	
Classification:	TRI
Unit of measure:	Pounds
Produce the chemical:	No
Import the chemical:	No
On-site use of the chemical:	No
Sale or distribution of the chemical:	No
As a byproduct:	No
As a manufactured impurity:	No
Used as a reactant:	No
P101 feedstocks:	Not reported
P102 raw materials:	Not reported
P103 intermediates:	Not reported
P104 initiators:	Not reported
P199 other:	Not reported
Added as a formulation component:	No
P201 additives:	Not reported
P202 dyes:	Not reported
P203 reaction diluents:	Not reported
P204 initiators:	Not reported
P205 solvents:	Not reported
P206 inhibitors:	Not reported
P207 emulsifiers:	Not reported
P208 surfactants:	Not reported
P209 lubricants:	Not reported
P210 flame retardants:	Not reported
P211 rheological modifiers:	Not reported
P299 other:	Not reported
Used as an article component:	No
Repackaging:	No
As a process impurity:	No
Processed / recycling:	No

FXI, INC (Continued) **1000158746**

Used as a chemical processing aid:	No
Z101 process solvents:	Not reported
Z102 catalysts:	Not reported
Z103 inhibitors:	Not reported
Z104 initiators:	Not reported
Z105 reaction terminators:	Not reported
Z106 solution buffers:	Not reported
Z199 other:	Not reported
Used as a manufacturing aid:	No
Z201 process lubricants:	Not reported
Z202 metalworking fluids:	Not reported
Z203 coolants:	Not reported
Z204 refrigerants:	Not reported
Z205 hydraulic fluids:	Not reported
Z299 other:	Not reported
Ancillary or other use:	No
Z301 cleaner:	Not reported
Z302 degreaser:	Not reported
Z303 lubricant:	Not reported
Z304 fuel:	Not reported
Z305 flame retardant:	Not reported
Z306 waste treatment:	Not reported
Z307 water treatment:	Not reported
Z308 construction materials:	Not reported
Z399 other:	Not reported
Certifying Officials Signature:	ELECTRONIC

Submitted Facility Name:	Fxi Inc. - Orange
Submitted Street:	2060 N BATAVIA ST
Submitted City:	ORANGE
Submitted County:	ORANGE
Submitted State:	CA
Submitted Zip Code:	92865
Submitted BIA Code:	Not reported
Submitted Tribe Name:	Not reported
Submitted Parent Company Name:	FXI INC
Submitted Parent Company DB Number:	829462535
Submitted Standardized Parent Company Name:	FXI INC
Submitted Primary NAICS Code:	326150
Submitted Industry Code:	326
Submitted Industry Name:	Plastics and Rubber
Industry Code:	326
Industry Name:	Plastics and Rubber
Last year the facility reported:	2023
First year the facility reported:	1988
Number of forms submitted:	3
Total number of forms submitted:	101 20241105
Assigned Agency:	Not reported

Detailed Source Reduction Activities and Methods:

Cas number:	0000111422
Document control number:	1323221570753
Chemical name: Diethanolamine	
Classification:	TRI
Unit of measure:	Pounds
On-site limited releases - prior year:	0
On-site limited releases - current year:	0

FXI, INC (Continued) **1000158746**

On-site limited releases - following year:	0
On-site limited releases - 2nd-following year:	0
Other on-site releases - prior year:	0
Other on-site releases - current year:	0
Other on-site releases - following year:	0
Other on-site releases - 2nd-following year:	0
Off-site limited releases - prior year:	0
Off-site limited releases - current year:	0
Off-site limited releases - following year:	0
Off-site limited releases - 2nd-following year:	0
Other off-site releases - previous year:	0
Other off-site releases - current year:	0
Other off-site releases - following year:	0
Other off-site releases - 2nd-following year:	0
Energy recovery on site prior year:	0
Energy recovery on site current year:	0
Energy recovery on site following year:	0
Energy recovery on site 2nd-following year:	0
Energy recovery off site prior year:	0
Energy recovery off site current year:	0
Energy recovery off site following year:	0
Energy recovery off site 2nd-following year:	0
Quantity recycled on site prior year:	0
Quantity recycled on site current year:	0
Quantity recycled on site following year:	0
Quantity recycled on site 2nd-following year:	0
Quantity recycled off site prior year:	0
Quantity recycled off site current year:	0
Quantity recycled off site following year:	0
Quantity recycled off site 2nd-following year:	0
Quantity treated on site prior year:	0
Quantity treated on site current year:	0
Quantity treated on site following year:	0
Quantity treated on site 2nd-following year:	0
Quantity treated off site prior year:	0
Quantity treated off site current year:	0
Quantity treated off site following year:	0
Quantity treated off site 2nd-following year:	0
Catastrophic releases or other one-time events:	0
Prod ratio/activity index:	0
Prod ratio or activity:	Not reported
1st SR reduction activity:	-
1st SR activity ID meth code and desc 1:	Not reported
1st SR activity ID meth code and desc 2:	Not reported
1st SR activity ID meth code and desc 3:	Not reported
EST Ann REDN 1st source REDN act code and desc:	Not reported
2nd SR activity code and desc:	Not reported
2nd SR activity ID meth code and desc 1:	Not reported
2nd SR activity ID meth code and desc 2:	Not reported
2nd SR activity ID meth code and desc 3:	Not reported
EST Ann REDN 2nd source REDN act code and desc:	Not reported
3rd SR activity code and desc:	Not reported
3rd SR activity ID meth code and desc 1:	Not reported
3rd SR activity ID meth code and desc 2:	Not reported
3rd SR activity ID meth code and desc 3:	Not reported
EST Ann REDN 3rd source REDN act code and desc:	Not reported
4th SR activity code and desc:	Not reported

FXI, INC (Continued) **1000158746**

4th SR activity ID meth code and desc 1:	Not reported
4th SR activity ID meth code and desc 2:	Not reported
4th SR activity ID meth code and desc 3:	Not reported
EST Ann REDN 4th source REDN act code and desc:	Not reported

Detailed On-site Waste Treatment Methods and Efficiency:

Cas number:	0000111422
Document control number:	1323221570753
Chemical name: Diethanolamine	
Classification:	TRI
Unit of measure:	Pounds
Stream 1 - waste stream code:	Not reported
Stream 1 - trtmt method - sequence 1:	Not reported
Stream 1 - trtmt method - sequence 2:	Not reported
Stream 1 - trtmt method - sequence 3:	Not reported
Stream 1 - trtmt method - sequence 4:	Not reported
Stream 1 - trtmt method - sequence 5:	Not reported
Stream 1 - trtmt method - sequence 6:	Not reported
Stream 1 - trtmt method - sequence 7:	Not reported
Stream 1 - trtmt method - sequence 8:	Not reported
Stream 1 - based on operating data:	Not reported
Stream 2 - waste stream code:	Not reported
Stream 2 - trtmt method - sequence 1:	Not reported
Stream 2 - trtmt method - sequence 2:	Not reported
Stream 2 - trtmt method - sequence 3:	Not reported
Stream 2 - trtmt method - sequence 4:	Not reported
Stream 2 - trtmt method - sequence 5:	Not reported
Stream 2 - trtmt method - sequence 6:	Not reported
Stream 2 - trtmt method - sequence 7:	Not reported
Stream 2 - trtmt method - sequence 8:	Not reported
Stream 2 - based on operating data:	Not reported
Stream 3 - waste stream code:	Not reported
Stream 3 - trtmt method - sequence 1:	Not reported
Stream 3 - trtmt method - sequence 2:	Not reported
Stream 3 - trtmt method - sequence 3:	Not reported
Stream 3 - trtmt method - sequence 4:	Not reported
Stream 3 - trtmt method - sequence 5:	Not reported
Stream 3 - trtmt method - sequence 6:	Not reported
Stream 3 - trtmt method - sequence 7:	Not reported
Stream 3 - trtmt method - sequence 8:	Not reported
Stream 3 - based on operating data:	Not reported
Stream 4 - waste stream code:	Not reported
Stream 4 - trtmt method - sequence 1:	Not reported
Stream 4 - trtmt method - sequence 2:	Not reported
Stream 4 - trtmt method - sequence 3:	Not reported
Stream 4 - trtmt method - sequence 4:	Not reported
Stream 4 - trtmt method - sequence 5:	Not reported
Stream 4 - trtmt method - sequence 6:	Not reported
Stream 4 - trtmt method - sequence 7:	Not reported
Stream 4 - trtmt method - sequence 8:	Not reported
Stream 4 - based on operating data:	Not reported
Stream 5 - waste stream code:	Not reported
Stream 5 - trtmt method - sequence 1:	Not reported
Stream 5 - trtmt method - sequence 2:	Not reported
Stream 5 - trtmt method - sequence 3:	Not reported
Stream 5 - trtmt method - sequence 4:	Not reported
Stream 5 - trtmt method - sequence 5:	Not reported

FXI, INC (Continued) **1000158746**

Stream 5 - trtmt method - sequence 6:	Not reported
Stream 5 - trtmt method - sequence 7:	Not reported
Stream 5 - trtmt method - sequence 8:	Not reported
Stream 5 - based on operating data:	Not reported

E MANIFEST:

Manifest Tracking Number:	012189663FLE
Last Updated Date:	20191025
Shipped Date:	20181002
Received Date:	20181028
Manifest Status:	Signed
Submission Type:	DataImage5Copy
Origin Type:	Web
Generator EPA ID:	CAD008352361
Generator Name:	Fxi, Inc
Generator Location Street Number:	Not reported
Generator Location Street 1:	2060 N BATAVIA ST
Generator Location Street 2:	Not reported
Generator Location City:	ORANGE
Generator Location State:	CA
Generator Location Zip:	92865
Generator Mail Street Number:	Not reported
Generator Mail Street 1:	2060 N BATAVIA ST
Generator Mail Street 2:	Not reported
Generator Mail City:	ORANGE
Generator Mail Zip:	92865
Generator Mail State:	CA
Generator Contact Company Name:	Not reported
Designated Facility EPA ID:	AZR000520304
Designated Facility Name:	Aa Sydcol Llc
Designated Facility Mail Street Number:	Not reported
Designated Facility Mail Street 1:	Not reported
Designated Facility Mail Street 2:	3155 GOLDEN WILLOW CT
Designated Facility Mail City:	YORBA LINDA
Designated Facility Mail Zip:	92886-1303
Designated Facility Mail State:	CA
Designated Facility Location Street Number:	Not reported
Designated Facility Location Street 1:	2264 E 13TH ST
Designated Facility Location Street 2:	Not reported
Designated Facility Location City:	YUMA
Designated Facility Location Zip:	85365-1858
Designated Facility Location State:	AZ
Designated Facility Contact Company Name:	Not reported
Manifest Residue Indicator:	N
Rejection Indicator:	N

Manifest Tracking Number:	012192424FLE
Last Updated Date:	20190606
Shipped Date:	20180709
Received Date:	20180714
Manifest Status:	Signed
Submission Type:	DataImage5Copy
Origin Type:	Web
Generator EPA ID:	CAD008352361
Generator Name:	Fxi, Inc
Generator Location Street Number:	Not reported

FXI, INC (Continued) **1000158746**

Generator Location Street 1:	2060 N BATAVIA ST
Generator Location Street 2:	Not reported
Generator Location City:	ORANGE
Generator Location State:	CA
Generator Location Zip:	92865
Generator Mail Street Number:	Not reported
Generator Mail Street 1:	2060 N BATAVIA ST
Generator Mail Street 2:	Not reported
Generator Mail City:	ORANGE
Generator Mail Zip:	92865
Generator Mail State:	CA
Generator Contact Company Name:	Not reported
Designated Facility EPA ID:	AZR000520304
Designated Facility Name:	Aa Sydcol Llc
Designated Facility Mail Street Number:	Not reported
Designated Facility Mail Street 1:	Not reported
Designated Facility Mail Street 2:	3155 GOLDEN WILLOW CT
Designated Facility Mail City:	YORBA LINDA
Designated Facility Mail Zip:	92886-1303
Designated Facility Mail State:	CA
Designated Facility Location Street Number:	Not reported
Designated Facility Location Street 1:	2264 E 13TH ST
Designated Facility Location Street 2:	Not reported
Designated Facility Location City:	YUMA
Designated Facility Location Zip:	85365-1858
Designated Facility Location State:	AZ
Designated Facility Contact Company Name:	Not reported
Manifest Residue Indicator:	N
Rejection Indicator:	N

Manifest Tracking Number:	013932902FLE
Last Updated Date:	20191219
Shipped Date:	20191031
Received Date:	20191108
Manifest Status:	Signed
Submission Type:	DataImage5Copy
Origin Type:	Web
Generator EPA ID:	CAD008352361
Generator Name:	Fxi, Inc
Generator Location Street Number:	Not reported
Generator Location Street 1:	2060 N BATAVIA ST
Generator Location Street 2:	Not reported
Generator Location City:	ORANGE
Generator Location State:	CA
Generator Location Zip:	92865
Generator Mail Street Number:	Not reported
Generator Mail Street 1:	2060 N BATAVIA ST
Generator Mail Street 2:	Not reported
Generator Mail City:	ORANGE
Generator Mail Zip:	92865
Generator Mail State:	CA
Generator Contact Company Name:	Not reported
Designated Facility EPA ID:	AZR000520304
Designated Facility Name:	Aa Sydcol Llc
Designated Facility Mail Street Number:	Not reported
Designated Facility Mail Street 1:	Not reported
Designated Facility Mail Street 2:	3155 GOLDEN WILLOW CT

FXI, INC (Continued) **1000158746**

Designated Facility Mail City:	YORBA LINDA
Designated Facility Mail Zip:	92886-1303
Designated Facility Mail State:	CA
Designated Facility Location Street Number:	Not reported
Designated Facility Location Street 1:	2264 E 13TH ST
Designated Facility Location Street 2:	Not reported
Designated Facility Location City:	YUMA
Designated Facility Location Zip:	85365-1858
Designated Facility Location State:	AZ
Designated Facility Contact Company Name:	Not reported
Manifest Residue Indicator:	N
Rejection Indicator:	N

Manifest Tracking Number:	013933464FLE
Last Updated Date:	20191210
Shipped Date:	20190830
Received Date:	20190912
Manifest Status:	Signed
Submission Type:	DataImage5Copy
Origin Type:	Web
Generator EPA ID:	CAD008352361
Generator Name:	Fxi, Inc
Generator Location Street Number:	Not reported
Generator Location Street 1:	2060 N BATAVIA ST
Generator Location Street 2:	Not reported
Generator Location City:	ORANGE
Generator Location State:	CA
Generator Location Zip:	92865
Generator Mail Street Number:	Not reported
Generator Mail Street 1:	2060 N BATAVIA ST
Generator Mail Street 2:	Not reported
Generator Mail City:	ORANGE
Generator Mail Zip:	92865
Generator Mail State:	CA
Generator Contact Company Name:	Not reported
Designated Facility EPA ID:	AZR000520304
Designated Facility Name:	Aa Sydcol Llc
Designated Facility Mail Street Number:	Not reported
Designated Facility Mail Street 1:	Not reported
Designated Facility Mail Street 2:	3155 GOLDEN WILLOW CT
Designated Facility Mail City:	YORBA LINDA
Designated Facility Mail Zip:	92886-1303
Designated Facility Mail State:	CA
Designated Facility Location Street Number:	Not reported
Designated Facility Location Street 1:	2264 E 13TH ST
Designated Facility Location Street 2:	Not reported
Designated Facility Location City:	YUMA
Designated Facility Location Zip:	85365-1858
Designated Facility Location State:	AZ
Designated Facility Contact Company Name:	Not reported
Manifest Residue Indicator:	N
Rejection Indicator:	N

Manifest Tracking Number:	013345338FLE
Last Updated Date:	20200320
Shipped Date:	20190614
Received Date:	20190626

FXI, INC (Continued) **1000158746**

Manifest Status:	Signed
Submission Type:	DataImage5Copy
Origin Type:	Web
Generator EPA ID:	CAD008352361
Generator Name:	Fxi, Inc
Generator Location Street Number:	2060
Generator Location Street 1:	2060 N BATAVIA ST
Generator Location Street 2:	Not reported
Generator Location City:	ORANGE
Generator Location State:	CA
Generator Location Zip:	92865
Generator Mail Street Number:	2060
Generator Mail Street 1:	N BATAVIA ST
Generator Mail Street 2:	Not reported
Generator Mail City:	ORANGE
Generator Mail Zip:	92865
Generator Mail State:	CA
Generator Contact Company Name:	Not reported
Designated Facility EPA ID:	AZR000520304
Designated Facility Name:	Aa Sydcol Llc
Designated Facility Mail Street Number:	Not reported
Designated Facility Mail Street 1:	Not reported
Designated Facility Mail Street 2:	3155 GOLDEN WILLOW CT
Designated Facility Mail City:	YORBA LINDA
Designated Facility Mail Zip:	92886-1303
Designated Facility Mail State:	CA
Designated Facility Location Street Number:	Not reported
Designated Facility Location Street 1:	2264 E 13TH ST
Designated Facility Location Street 2:	Not reported
Designated Facility Location City:	YUMA
Designated Facility Location Zip:	85365-1858
Designated Facility Location State:	AZ
Designated Facility Contact Company Name:	Not reported
Manifest Residue Indicator:	N
Rejection Indicator:	N

Manifest Tracking Number:	013345392FLE
Last Updated Date:	20201030
Shipped Date:	20201006
Received Date:	20201006
Manifest Status:	Signed
Submission Type:	DataImage5Copy
Origin Type:	Service
Generator EPA ID:	CAD008352361
Generator Name:	Fxi, Inc. - Orange
Generator Location Street Number:	Not reported
Generator Location Street 1:	2060 N BATAVIA ST
Generator Location Street 2:	Not reported
Generator Location City:	ORANGE
Generator Location State:	CA
Generator Location Zip:	92865
Generator Mail Street Number:	Not reported
Generator Mail Street 1:	2060 N BATAVIA ST
Generator Mail Street 2:	Not reported
Generator Mail City:	ORANGE
Generator Mail Zip:	92865
Generator Mail State:	CA

FXI, INC (Continued) **1000158746**

Generator Contact Company Name:	Not reported
Designated Facility EPA ID:	CAT080013352
Designated Facility Name:	World Oil Recycling
Designated Facility Mail Street Number:	2000
Designated Facility Mail Street 1:	CA90222 CA037US 2000
Designated Facility Mail Street 2:	N. ALAMEDA STREET
Designated Facility Mail City:	COMPTON
Designated Facility Mail Zip:	90222
Designated Facility Mail State:	CA
Designated Facility Location Street Number:	2000
Designated Facility Location Street 1:	N. ALAMEDA STREET
Designated Facility Location Street 2:	Not reported
Designated Facility Location City:	COMPTON
Designated Facility Location Zip:	90222-0000
Designated Facility Location State:	CA
Designated Facility Contact Company Name:	Not reported
Manifest Residue Indicator:	N
Rejection Indicator:	N

Manifest Tracking Number:	022433035JJK
Last Updated Date:	20210921
Shipped Date:	20210827
Received Date:	20210901
Manifest Status:	Signed
Submission Type:	DataImage5Copy
Origin Type:	Service
Generator EPA ID:	CAD008352361
Generator Name:	Fxi, Inc.
Generator Location Street Number:	Not reported
Generator Location Street 1:	2060 N. BATAVIA ST.
Generator Location Street 2:	Not reported
Generator Location City:	ORANGE
Generator Location State:	CA
Generator Location Zip:	92865
Generator Mail Street Number:	Not reported
Generator Mail Street 1:	2060 N. BATAVIA ST.
Generator Mail Street 2:	Not reported
Generator Mail City:	ORANGE
Generator Mail Zip:	92865
Generator Mail State:	CA
Generator Contact Company Name:	Not reported
Designated Facility EPA ID:	NVT330010000
Designated Facility Name:	Us Ecology Nevada, Inc.
Designated Facility Mail Street Number:	Not reported
Designated Facility Mail Street 1:	Not reported
Designated Facility Mail Street 2:	HWY 95 11 MILES S. OF BEATTY
Designated Facility Mail City:	BEATTY
Designated Facility Mail Zip:	89003
Designated Facility Mail State:	NV
Designated Facility Location Street Number:	Not reported
Designated Facility Location Street 1:	HWY 95 11 MILES S. OF BEATTY
Designated Facility Location Street 2:	Not reported
Designated Facility Location City:	BEATTY
Designated Facility Location Zip:	89003
Designated Facility Location State:	NV
Designated Facility Contact Company Name:	Not reported
Manifest Residue Indicator:	N

FXI, INC (Continued) **1000158746**

Rejection Indicator:	N
Manifest Tracking Number:	022433036JJK
Last Updated Date:	20210921
Shipped Date:	20210827
Received Date:	20210911
Manifest Status:	Signed
Submission Type:	DataImage5Copy
Origin Type:	Service
Generator EPA ID:	CAD008352361
Generator Name:	Fxi, Inc. - Orange
Generator Location Street Number:	2060
Generator Location Street 1:	2060 N BATAVIA ST
Generator Location Street 2:	Not reported
Generator Location City:	ORANGE
Generator Location State:	CA
Generator Location Zip:	92865
Generator Mail Street Number:	2060
Generator Mail Street 1:	N BATAVIA ST
Generator Mail Street 2:	Not reported
Generator Mail City:	ORANGE
Generator Mail Zip:	92865
Generator Mail State:	CA
Generator Contact Company Name:	Not reported
Designated Facility EPA ID:	ARD981057870
Designated Facility Name:	Rineco Chemical Industries, Llc
Designated Facility Mail Street Number:	Not reported
Designated Facility Mail Street 1:	Not reported
Designated Facility Mail Street 2:	P.O.BOX 729
Designated Facility Mail City:	BENTON
Designated Facility Mail Zip:	72018
Designated Facility Mail State:	AR
Designated Facility Location Street Number:	1007
Designated Facility Location Street 1:	VULCAN ROAD
Designated Facility Location Street 2:	Not reported
Designated Facility Location City:	BENTON
Designated Facility Location Zip:	72015
Designated Facility Location State:	AR
Designated Facility Contact Company Name:	Not reported
Manifest Residue Indicator:	N
Rejection Indicator:	N
Manifest Tracking Number:	022433037JJK
Last Updated Date:	20211014
Shipped Date:	20210827
Received Date:	20211001
Manifest Status:	Signed
Submission Type:	DataImage5Copy
Origin Type:	Service
Generator EPA ID:	CAD008352361
Generator Name:	Fxi, Inc. - Orange
Generator Location Street Number:	2060
Generator Location Street 1:	2060 N BATAVIA ST
Generator Location Street 2:	Not reported
Generator Location City:	ORANGE
Generator Location State:	CA
Generator Location Zip:	92865

FXI, INC (Continued) **1000158746**

Generator Mail Street Number:	2060
Generator Mail Street 1:	N BATAVIA ST
Generator Mail Street 2:	Not reported
Generator Mail City:	ORANGE
Generator Mail Zip:	92865
Generator Mail State:	CA
Generator Contact Company Name:	Not reported
Designated Facility EPA ID:	AZD081705402
Designated Facility Name:	Heritage Environmental Services Llc
Designated Facility Mail Street Number:	Not reported
Designated Facility Mail Street 1:	Not reported
Designated Facility Mail Street 2:	284 E STOREY RD
Designated Facility Mail City:	COOLIDGE
Designated Facility Mail Zip:	85128
Designated Facility Mail State:	AZ
Designated Facility Location Street Number:	Not reported
Designated Facility Location Street 1:	284 E STOREY RD
Designated Facility Location Street 2:	Not reported
Designated Facility Location City:	COOLIDGE
Designated Facility Location Zip:	85128
Designated Facility Location State:	AZ
Designated Facility Contact Company Name:	Not reported
Manifest Residue Indicator:	N
Rejection Indicator:	N

Manifest Tracking Number:	022433039JJK
Last Updated Date:	20210921
Shipped Date:	20210827
Received Date:	20210830
Manifest Status:	Signed
Submission Type:	DataImage5Copy
Origin Type:	Service
Generator EPA ID:	CAD008352361
Generator Name:	Fxi, Inc. - Orange
Generator Location Street Number:	Not reported
Generator Location Street 1:	2060 N BATAVIA ST
Generator Location Street 2:	Not reported
Generator Location City:	ORANGE
Generator Location State:	CA
Generator Location Zip:	92865
Generator Mail Street Number:	Not reported
Generator Mail Street 1:	2060 N BATAVIA ST
Generator Mail Street 2:	Not reported
Generator Mail City:	ORANGE
Generator Mail Zip:	92865
Generator Mail State:	CA
Generator Contact Company Name:	Not reported
Designated Facility EPA ID:	CAT080013352
Designated Facility Name:	World Oil Recycling
Designated Facility Mail Street Number:	2000
Designated Facility Mail Street 1:	CA90222 CA037US 2000
Designated Facility Mail Street 2:	N. ALAMEDA STREET
Designated Facility Mail City:	COMPTON
Designated Facility Mail Zip:	90222
Designated Facility Mail State:	CA
Designated Facility Location Street Number:	2000
Designated Facility Location Street 1:	N. ALAMEDA STREET

FXI, INC (Continued) **1000158746**

Designated Facility Location Street 2:	Not reported
Designated Facility Location City:	COMPTON
Designated Facility Location Zip:	90222-0000
Designated Facility Location State:	CA
Designated Facility Contact Company Name:	Not reported
Manifest Residue Indicator:	N
Rejection Indicator:	N

Manifest Tracking Number:	022433156JJK
Last Updated Date:	20211102
Shipped Date:	20210930
Received Date:	20211004
Manifest Status:	Signed
Submission Type:	DataImage5Copy
Origin Type:	Service
Generator EPA ID:	CAD008352361
Generator Name:	Fxi, Inc.
Generator Location Street Number:	Not reported
Generator Location Street 1:	2060 N. BATAVIA ST.
Generator Location Street 2:	Not reported
Generator Location City:	ORANGE
Generator Location State:	CA
Generator Location Zip:	92865
Generator Mail Street Number:	Not reported
Generator Mail Street 1:	2060 N. BATAVIA ST.
Generator Mail Street 2:	Not reported
Generator Mail City:	ORANGE
Generator Mail Zip:	92865
Generator Mail State:	CA
Generator Contact Company Name:	Not reported
Designated Facility EPA ID:	NVT330010000
Designated Facility Name:	Us Ecology Nevada, Inc.
Designated Facility Mail Street Number:	Not reported
Designated Facility Mail Street 1:	Not reported
Designated Facility Mail Street 2:	HWY 95 11 MILES S. OF BEATTY
Designated Facility Mail City:	BEATTY
Designated Facility Mail Zip:	89003
Designated Facility Mail State:	NV
Designated Facility Location Street Number:	Not reported
Designated Facility Location Street 1:	HWY 95 11 MILES S. OF BEATTY
Designated Facility Location Street 2:	Not reported
Designated Facility Location City:	BEATTY
Designated Facility Location Zip:	89003
Designated Facility Location State:	NV
Designated Facility Contact Company Name:	Not reported
Manifest Residue Indicator:	N
Rejection Indicator:	N

Transporter:

Manifest Tracking Number:	022433157JJK
Transporter Line Number:	1
Transporter EPA ID:	CAD053866794
Transporter Name:	Patriot Environmental Services

Waste Line:

Manifest Tracking Number:	022433157JJK

FXI, INC (Continued) **1000158746**

Waste Line Number:	1
U.S. DOT Hazardous Indicator:	N
U.S. DOT ID Number:	Not reported
U.S. DOT Description:	Not reported
Non-Hazardous Waste Description:	Non Rcra Hazardous Waste Liquid (Oily Water)
Number of Containers:	5
Container Type Code:	DM
Container Type Description:	Metal drums, barrels, kegs
Waste Quantity:	250
Quantity Unit of Measure Code:	G
Quantity Unit of Measure Description:	Gallons
Waste Quantity, in Tons:	1.0425354
Acute Waste Quantity, in Tons:	0
Non-Acute Waste Quantity, in Tons:	1.0425354
Waste Quantity, in Kilograms:	945.61096
Acute Waste Quantity, in Kilograms:	0
Non-Acute Waste Quantity, in Kilorgrams:	945.61096
Management Method Code:	H039
Management Method Description:	OTHER RECOVERY OR RECLAMATION FOR REUSE
Waste Residue Indicator:	N
Quantity Discrepancy Indicator:	N
Waste Type Discrepancy Indicator:	N
Waste Density:	Not reported
Waste Density Unit of Measure Code:	Not reported
Waste Density Unit of Measure Description:	Not reported
Form Code:	Not reported
Form Code Description:	Not reported
Source Code:	Not reported
Source Code Description:	Not reported
Waste Minimization Code:	Not reported
Waste Minimization Code Description:	Not reported
Consent Number:	Not reported
EPA Waste Indicator:	N
Federal Waste Codes:	Not reported
Quantity Haz Kg:	0
Quantity Haz Tons:	0
Quantity Non Haz Kg:	945.61096
Quantity Non Haz Tons:	1.0425354
State Waste Codes:	CA-223

Click this hyperlink while viewing on your computer to access
167 additional US EManifest: record(s) in the EDR Site Report.

EMI:

Name:	GREAT WESTERN FOAM PRODUCTS CO
Address:	2060 N BATAVIA ST
City,State,Zip:	ORANGE, CA 92665
Year:	1987
County Code:	30
Air Basin:	SC
Facility ID:	1615
Air District Name:	SC
SIC Code:	3069
Air District Name:	SOUTH COAST AQMD
Community Health Air Pollution Info System:	Not reported
Consolidated Emission Reporting Rule:	Not reported
Total Organic Hydrocarbon Gases Tons/Yr:	474

FXI, INC (Continued) **1000158746**

Reactive Organic Gases Tons/Yr:	474
Carbon Monoxide Emissions Tons/Yr:	0
NOX - Oxides of Nitrogen Tons/Yr:	1
SOX - Oxides of Sulphur Tons/Yr:	0
Particulate Matter Tons/Yr:	0
Part. Matter 10 Micrometers and Smllr Tons/Yr:	0

Name:	GREAT WESTERN FOAM PRODUCTS CO
Address:	2060 N BATAVIA ST
City,State,Zip:	ORANGE, CA 92665
Year:	1990
County Code:	30
Air Basin:	SC
Facility ID:	1615
Air District Name:	SC
SIC Code:	3069
Air District Name:	SOUTH COAST AQMD
Community Health Air Pollution Info System:	Not reported
Consolidated Emission Reporting Rule:	Not reported
Total Organic Hydrocarbon Gases Tons/Yr:	868
Reactive Organic Gases Tons/Yr:	840
Carbon Monoxide Emissions Tons/Yr:	4
NOX - Oxides of Nitrogen Tons/Yr:	2
SOX - Oxides of Sulphur Tons/Yr:	0
Particulate Matter Tons/Yr:	0
Part. Matter 10 Micrometers and Smllr Tons/Yr:	0

Name:	GREAT WESTERN CARPET CUSHION C
Address:	2060 N BATAVIA ST
City,State,Zip:	ORANGE, CA 92665
Year:	1993
County Code:	30
Air Basin:	SC
Facility ID:	1615
Air District Name:	SC
SIC Code:	3069
Air District Name:	SOUTH COAST AQMD
Community Health Air Pollution Info System:	Not reported
Consolidated Emission Reporting Rule:	Not reported
Total Organic Hydrocarbon Gases Tons/Yr:	654
Reactive Organic Gases Tons/Yr:	0
Carbon Monoxide Emissions Tons/Yr:	0
NOX - Oxides of Nitrogen Tons/Yr:	1
SOX - Oxides of Sulphur Tons/Yr:	0
Particulate Matter Tons/Yr:	0
Part. Matter 10 Micrometers and Smllr Tons/Yr:	0

Name:	GREAT WESTERN CARPET CUSHION C
Address:	2060 N BATAVIA ST
City,State,Zip:	ORANGE, CA 92665
Year:	1995
County Code:	30
Air Basin:	SC
Facility ID:	1615
Air District Name:	SC
SIC Code:	3069
Air District Name:	SOUTH COAST AQMD

FXI, INC (Continued) **1000158746**

Community Health Air Pollution Info System:	Not reported
Consolidated Emission Reporting Rule:	Not reported
Total Organic Hydrocarbon Gases Tons/Yr:	654
Reactive Organic Gases Tons/Yr:	0
Carbon Monoxide Emissions Tons/Yr:	0
NOX - Oxides of Nitrogen Tons/Yr:	1
SOX - Oxides of Sulphur Tons/Yr:	0
Particulate Matter Tons/Yr:	0
Part. Matter 10 Micrometers and Smllr Tons/Yr:	0

Name:	FXI, INC.
Address:	2060 N BATAVIA ST
City,State,Zip:	ORANGE, CA 92865
Year:	2012
County Code:	30
Air Basin:	SC
Facility ID:	160916
Air District Name:	SC
SIC Code:	3086
Air District Name:	SOUTH COAST AQMD
Community Health Air Pollution Info System:	Not reported
Consolidated Emission Reporting Rule:	Not reported
Total Organic Hydrocarbon Gases Tons/Yr:	0.3268026107
Reactive Organic Gases Tons/Yr:	0.28073
Carbon Monoxide Emissions Tons/Yr:	0.07842
NOX - Oxides of Nitrogen Tons/Yr:	0.13159
SOX - Oxides of Sulphur Tons/Yr:	0.0005
Particulate Matter Tons/Yr:	0.00976
Part. Matter 10 Micrometers and Smllr Tons/Yr:	0.00967168

Name:	FXI, INC.
Address:	2060 N BATAVIA ST
City,State,Zip:	ORANGE, CA 92865
Year:	2013
County Code:	30
Air Basin:	SC
Facility ID:	160916
Air District Name:	SC
SIC Code:	3086
Air District Name:	SOUTH COAST AQMD
Community Health Air Pollution Info System:	Not reported
Consolidated Emission Reporting Rule:	Not reported
Total Organic Hydrocarbon Gases Tons/Yr:	0.00016607289894
Reactive Organic Gases Tons/Yr:	0.000142588
Carbon Monoxide Emissions Tons/Yr:	4.995e-006
NOX - Oxides of Nitrogen Tons/Yr:	1.98e-005
SOX - Oxides of Sulphur Tons/Yr:	0
Particulate Matter Tons/Yr:	0
Part. Matter 10 Micrometers and Smllr Tons/Yr:	0

Name:	FXI, INC.
Address:	2060 N BATAVIA ST
City,State,Zip:	ORANGE, CA 92865
Year:	2017
County Code:	30
Air Basin:	SC
Facility ID:	160916

FXI, INC (Continued) **1000158746**

Air District Name:	SC
SIC Code:	3086
Air District Name:	SOUTH COAST AQMD
Community Health Air Pollution Info System:	Not reported
Consolidated Emission Reporting Rule:	Not reported
Total Organic Hydrocarbon Gases Tons/Yr:	0.24034280478
Reactive Organic Gases Tons/Yr:	0.2402928
Carbon Monoxide Emissions Tons/Yr:	0.00051
NOX - Oxides of Nitrogen Tons/Yr:	0.00235
SOX - Oxides of Sulphur Tons/Yr:	1.05e-006
Particulate Matter Tons/Yr:	0.000168
Part. Matter 10 Micrometers and Smllr Tons/Yr:	0.000163968

Name:	FXI, INC.
Address:	2060 N BATAVIA ST
City,State,Zip:	ORANGE, CA 92865
Year:	2018
County Code:	30
Air Basin:	SC
Facility ID:	160916
Air District Name:	SC
SIC Code:	3086
Air District Name:	SOUTH COAST AQMD
Community Health Air Pollution Info System:	Not reported
Consolidated Emission Reporting Rule:	Not reported
Total Organic Hydrocarbon Gases Tons/Yr:	0.19322277568
Reactive Organic Gases Tons/Yr:	0.19317755
Carbon Monoxide Emissions Tons/Yr:	0.00051
NOX - Oxides of Nitrogen Tons/Yr:	0.002345
SOX - Oxides of Sulphur Tons/Yr:	1.05e-006
Particulate Matter Tons/Yr:	0.0001675
Part. Matter 10 Micrometers and Smllr Tons/Yr:	0.000166495

Name:	FXI, INC.
Address:	2060 N BATAVIA ST
City,State,Zip:	ORANGE, CA 92865
Year:	2020
County Code:	30
Air Basin:	SC
Facility ID:	160916
Air District Name:	SC
SIC Code:	3086
Air District Name:	SOUTH COAST AQMD
Community Health Air Pollution Info System:	Not reported
Consolidated Emission Reporting Rule:	Not reported
Total Organic Hydrocarbon Gases Tons/Yr:	0.020823005999
Reactive Organic Gases Tons/Yr:	0.0116584
Carbon Monoxide Emissions Tons/Yr:	0.10051
NOX - Oxides of Nitrogen Tons/Yr:	0.13235
SOX - Oxides of Sulphur Tons/Yr:	0.00078405
Particulate Matter Tons/Yr:	0.010088
Part. Matter 10 Micrometers and Smllr Tons/Yr:	0.010086992

Name:	FXI, INC.
Address:	2060 N BATAVIA ST
City,State,Zip:	ORANGE, CA 92865
Year:	2021

FXI, INC (Continued) **1000158746**

County Code:	30
Air Basin:	SC
Facility ID:	160916
Air District Name:	SC
SIC Code:	3086
Air District Name:	SOUTH COAST AQMD
Community Health Air Pollution Info System:	Not reported
Consolidated Emission Reporting Rule:	Not reported
Total Organic Hydrocarbon Gases Tons/Yr:	0.019439982863
Reactive Organic Gases Tons/Yr:	0.011656949
Carbon Monoxide Emissions Tons/Yr:	0.093588873
NOX - Oxides of Nitrogen Tons/Yr:	0.113153183
SOX - Oxides of Sulphur Tons/Yr:	0.000665899
Particulate Matter Tons/Yr:	0.008588921
Part. Matter 10 Micrometers and Smllr Tons/Yr:	0.008587916

Name:	FXI, INC.
Address:	2060 N BATAVIA ST
City,State,Zip:	ORANGE, CA 92865
Year:	2022
County Code:	30
Air Basin:	SC
Facility ID:	160916
Air District Name:	SC
SIC Code:	3086
Air District Name:	SOUTH COAST AQMD
Community Health Air Pollution Info System:	Not reported
Consolidated Emission Reporting Rule:	Not reported
Total Organic Hydrocarbon Gases Tons/Yr:	.022743675725762673023136
Reactive Organic Gases Tons/Yr:	0.0126118
Carbon Monoxide Emissions Tons/Yr:	0.12051
NOX - Oxides of Nitrogen Tons/Yr:	0.14235
SOX - Oxides of Sulphur Tons/Yr:	0.00086705
Particulate Matter Tons/Yr:	0.010168
Part. Matter 10 Micrometers and Smllr Tons/Yr:	0.010166992

HWTS:

Name:	FXI, INC
Address:	2060 N BATAVIA ST
Address 2:	Not reported
City,State,Zip:	ORANGE, CA 92865
EPA ID:	CAL000378833
Inactive Date:	01/21/2012
Create Date:	10/08/2012
Last Act Date:	Not reported
Mailing Name:	Not reported
Mailing Address:	2060 N BATAVIA ST
Mailing Address 2:	Not reported
Mailing City,State,Zip:	ORANGE, CA 92865
Owner Name:	FXI, INC
Owner Address:	1400 N PROVIDENCE RD STE 200
Owner Address 2:	Not reported
Owner City,State,Zip:	MEDIA, PA 19063
Owner Phone:	Not reported
Owner Fax:	Not reported
Contact Name:	DOUG DARLING
Contact Address:	2060 N BATAVIA ST

FXI, INC (Continued) **1000158746**

Contact Address 2:	Not reported
City,State,Zip:	ORANGE, CA 92865
Contact Phone:	Not reported
Contact Fax:	Not reported
Facility Status:	Inactive
Facility Type:	PERMANENT
Category:	STATE
Latitude:	33.82118
Longitude:	-117.8643

NAICS:

EPA ID:	CAL000378833
Create Date:	2012-10-08 13:07:15.103
NAICS Code:	32615
NAICS Description:	Urethane and Other Foam Product (except Polystyrene) Manufacturing
Issued EPA ID Date:	2012-10-08 13:07:15.07300
Inactive Date:	2012-01-21 00:00:00
Facility Name:	FXI, INC
Facility Address:	2060 N BATAVIA ST
Facility Address 2:	Not reported
Facility City:	ORANGE
Facility County:	Not reported
Facility State:	CA
Facility Zip:	92865

NPDES:

Name:	FXI INC
Address:	2060 N BATAVIA ST
City,State,Zip:	ORANGE, CA 92865
Facility Status:	Not reported
NPDES Number:	Not reported
Region:	Not reported
Agency Number:	Not reported
Regulatory Measure ID:	Not reported
Place ID:	Not reported
Order Number:	Not reported
WDID:	8 30I023446
Regulatory Measure Type:	Industrial
Program Type:	Not reported
Adoption Date Of Regulatory Measure:	Not reported
Effective Date Of Regulatory Measure:	Not reported
Termination Date Of Regulatory Measure:	Not reported
Expiration Date Of Regulatory Measure:	Not reported
Discharge Address:	Not reported
Discharge Name:	Not reported
Discharge City:	Not reported
Discharge State:	Not reported
Discharge Zip:	Not reported
Status:	Active
Status Date:	12/19/2011
Operator Name:	FXI Inc
Operator Address:	100 Matsonford Rd
Operator City:	Radnor
Operator State:	Pennsylvania
Operator Zip:	19063

FXI, INC (Continued) **1000158746**

NPDES as of 03/2018:

NPDES Number:	Not reported
Status:	Not reported
Agency Number:	Not reported
Region:	8
Regulatory Measure ID:	422714
Order Number:	Not reported
Regulatory Measure Type:	Industrial
Place ID:	Not reported
WDID:	8 30I023446
Program Type:	Not reported
Adoption Date Of Regulatory Measure:	Not reported
Effective Date Of Regulatory Measure:	Not reported
Expiration Date Of Regulatory Measure:	Not reported
Termination Date Of Regulatory Measure:	Not reported
Discharge Name:	Not reported
Discharge Address:	Not reported
Discharge City:	Not reported
Discharge State:	Not reported
Discharge Zip:	Not reported
Received Date:	12/19/2011
Processed Date:	12/19/2011
Status:	Active
Status Date:	12/19/2011
Place Size:	27
Place Size Unit:	Acres
Contact:	Douglas Darling
Contact Title:	Regional EHS Manager
Contact Phone:	714-685-7218
Contact Phone Ext:	Not reported
Contact Email:	ddarling@fxi.com
Operator Name:	FXI Inc
Operator Address:	1400 N Providence Rd
Operator City:	Media
Operator State:	Pennsylvania
Operator Zip:	19063
Operator Contact:	Luis Carbajal
Operator Contact Title:	Plant Manager
Operator Contact Phone:	714-637-0110
Operator Contact Phone Ext:	Not reported
Operator Contact Email:	lcarbajal@fxi.com
Operator Type:	Private Business
Developer:	Not reported
Developer Address:	Not reported
Developer City:	Not reported
Developer State:	California
Developer Zip:	Not reported
Developer Contact:	Not reported
Developer Contact Title:	Not reported
Constype Linear Utility Ind:	Not reported
Emergency Phone:	Not reported
Emergency Phone Ext:	Not reported
Constype Above Ground Ind:	Not reported
Constype Below Ground Ind:	Not reported
Constype Cable Line Ind:	Not reported
Constype Comm Line Ind:	Not reported
Constype Commertial Ind:	Not reported

FXI, INC (Continued) **1000158746**

Constype Electrical Line Ind:	Not reported
Constype Gas Line Ind:	Not reported
Constype Industrial Ind:	Not reported
Constype Other Description:	Not reported
Constype Other Ind:	Not reported
Constype Recons Ind:	Not reported
Constype Residential Ind:	Not reported
Constype Transport Ind:	Not reported
Constype Utility Description:	Not reported
Constype Utility Ind:	Not reported
Constype Water Sewer Ind:	Not reported
Dir Discharge Uswater Ind:	N
Receiving Water Name:	Santa Ana River
Certifier:	Douglas Darling
Certifier Title:	Regional EHS Manager
Certification Date:	09-FEB-15
Primary Sic:	3086-Plastics Foam Products
Secondary Sic:	Not reported
Tertiary Sic:	Not reported
NPDES Number:	CAS000001
Status:	Active
Agency Number:	0
Region:	8
Regulatory Measure ID:	422714
Order Number:	97-03-DWQ
Regulatory Measure Type:	Enrollee
Place ID:	Not reported
WDID:	8 30I023446
Program Type:	Industrial
Adoption Date Of Regulatory Measure:	Not reported
Effective Date Of Regulatory Measure:	12/19/2011
Expiration Date Of Regulatory Measure:	Not reported
Termination Date Of Regulatory Measure:	Not reported
Discharge Name:	FXI Inc
Discharge Address:	1400 N Providence Rd
Discharge City:	Media
Discharge State:	Pennsylvania
Discharge Zip:	19063
Received Date:	Not reported
Processed Date:	Not reported
Status:	Not reported
Status Date:	Not reported
Place Size:	Not reported
Place Size Unit:	Not reported
Contact:	Not reported
Contact Title:	Not reported
Contact Phone:	Not reported
Contact Phone Ext:	Not reported
Contact Email:	Not reported
Operator Name:	Not reported
Operator Address:	Not reported
Operator City:	Not reported
Operator State:	Not reported
Operator Zip:	Not reported
Operator Contact:	Not reported
Operator Contact Title:	Not reported

FXI, INC (Continued) **1000158746**

Operator Contact Phone:	Not reported
Operator Contact Phone Ext:	Not reported
Operator Contact Email:	Not reported
Operator Type:	Not reported
Developer:	Not reported
Developer Address:	Not reported
Developer City:	Not reported
Developer State:	Not reported
Developer Zip:	Not reported
Developer Contact:	Not reported
Developer Contact Title:	Not reported
Constype Linear Utility Ind:	Not reported
Emergency Phone:	Not reported
Emergency Phone Ext:	Not reported
Constype Above Ground Ind:	Not reported
Constype Below Ground Ind:	Not reported
Constype Cable Line Ind:	Not reported
Constype Comm Line Ind:	Not reported
Constype Commertial Ind:	Not reported
Constype Electrical Line Ind:	Not reported
Constype Gas Line Ind:	Not reported
Constype Industrial Ind:	Not reported
Constype Other Description:	Not reported
Constype Other Ind:	Not reported
Constype Recons Ind:	Not reported
Constype Residential Ind:	Not reported
Constype Transport Ind:	Not reported
Constype Utility Description:	Not reported
Constype Utility Ind:	Not reported
Constype Water Sewer Ind:	Not reported
Dir Discharge Uswater Ind:	Not reported
Receiving Water Name:	Not reported
Certifier:	Not reported
Certifier Title:	Not reported
Certification Date:	Not reported
Primary Sic:	Not reported
Secondary Sic:	Not reported
Tertiary Sic:	Not reported

Name:	FXI INC
Address:	2060 N BATAVIA ST
City,State,Zip:	ORANGE, CA 92865
Facility Status:	Active
NPDES Number:	CAS000001
Region:	8
Agency Number:	0
Regulatory Measure ID:	422714
Place ID:	Not reported
Order Number:	97-03-DWQ
WDID:	8 30I023446
Regulatory Measure Type:	Enrollee
Program Type:	Industrial
Adoption Date Of Regulatory Measure:	Not reported
Effective Date Of Regulatory Measure:	12/19/2011
Termination Date Of Regulatory Measure:	Not reported
Expiration Date Of Regulatory Measure:	Not reported

FXI, INC (Continued) **1000158746**

Discharge Address:	100 Matsonford Rd
Discharge Name:	FXI Inc
Discharge City:	Radnor
Discharge State:	Pennsylvania
Discharge Zip:	19063
Status:	Not reported
Status Date:	Not reported
Operator Name:	Not reported
Operator Address:	Not reported
Operator City:	Not reported
Operator State:	Not reported
Operator Zip:	Not reported

NPDES as of 03/2018:

NPDES Number:	Not reported
Status:	Not reported
Agency Number:	Not reported
Region:	8
Regulatory Measure ID:	422714
Order Number:	Not reported
Regulatory Measure Type:	Industrial
Place ID:	Not reported
WDID:	8 30I023446
Program Type:	Not reported
Adoption Date Of Regulatory Measure:	Not reported
Effective Date Of Regulatory Measure:	Not reported
Expiration Date Of Regulatory Measure:	Not reported
Termination Date Of Regulatory Measure:	Not reported
Discharge Name:	Not reported
Discharge Address:	Not reported
Discharge City:	Not reported
Discharge State:	Not reported
Discharge Zip:	Not reported
Received Date:	12/19/2011
Processed Date:	12/19/2011
Status:	Active
Status Date:	12/19/2011
Place Size:	27
Place Size Unit:	Acres
Contact:	Douglas Darling
Contact Title:	Regional EHS Manager
Contact Phone:	714-685-7218
Contact Phone Ext:	Not reported
Contact Email:	ddarling@fxi.com
Operator Name:	FXI Inc
Operator Address:	1400 N Providence Rd
Operator City:	Media
Operator State:	Pennsylvania
Operator Zip:	19063
Operator Contact:	Luis Carbajal
Operator Contact Title:	Plant Manager
Operator Contact Phone:	714-637-0110
Operator Contact Phone Ext:	Not reported
Operator Contact Email:	lcarbajal@fxi.com
Operator Type:	Private Business
Developer:	Not reported
Developer Address:	Not reported
Developer City:	Not reported

FXI, INC (Continued) **1000158746**

Developer State:	California
Developer Zip:	Not reported
Developer Contact:	Not reported
Developer Contact Title:	Not reported
Constype Linear Utility Ind:	Not reported
Emergency Phone:	Not reported
Emergency Phone Ext:	Not reported
Constype Above Ground Ind:	Not reported
Constype Below Ground Ind:	Not reported
Constype Cable Line Ind:	Not reported
Constype Comm Line Ind:	Not reported
Constype Commertial Ind:	Not reported
Constype Electrical Line Ind:	Not reported
Constype Gas Line Ind:	Not reported
Constype Industrial Ind:	Not reported
Constype Other Description:	Not reported
Constype Other Ind:	Not reported
Constype Recons Ind:	Not reported
Constype Residential Ind:	Not reported
Constype Transport Ind:	Not reported
Constype Utility Description:	Not reported
Constype Utility Ind:	Not reported
Constype Water Sewer Ind:	Not reported
Dir Discharge Uswater Ind:	N
Receiving Water Name:	Santa Ana River
Certifier:	Douglas Darling
Certifier Title:	Regional EHS Manager
Certification Date:	09-FEB-15
Primary Sic:	3086-Plastics Foam Products
Secondary Sic:	Not reported
Tertiary Sic:	Not reported
NPDES Number:	CAS000001
Status:	Active
Agency Number:	0
Region:	8
Regulatory Measure ID:	422714
Order Number:	97-03-DWQ
Regulatory Measure Type:	Enrollee
Place ID:	Not reported
WDID:	8 30I023446
Program Type:	Industrial
Adoption Date Of Regulatory Measure:	Not reported
Effective Date Of Regulatory Measure:	12/19/2011
Expiration Date Of Regulatory Measure:	Not reported
Termination Date Of Regulatory Measure:	Not reported
Discharge Name:	FXI Inc
Discharge Address:	1400 N Providence Rd
Discharge City:	Media
Discharge State:	Pennsylvania
Discharge Zip:	19063
Received Date:	Not reported
Processed Date:	Not reported
Status:	Not reported
Status Date:	Not reported
Place Size:	Not reported
Place Size Unit:	Not reported

FXI, INC (Continued) **1000158746**

Contact:	Not reported
Contact Title:	Not reported
Contact Phone:	Not reported
Contact Phone Ext:	Not reported
Contact Email:	Not reported
Operator Name:	Not reported
Operator Address:	Not reported
Operator City:	Not reported
Operator State:	Not reported
Operator Zip:	Not reported
Operator Contact:	Not reported
Operator Contact Title:	Not reported
Operator Contact Phone:	Not reported
Operator Contact Phone Ext:	Not reported
Operator Contact Email:	Not reported
Operator Type:	Not reported
Developer:	Not reported
Developer Address:	Not reported
Developer City:	Not reported
Developer State:	Not reported
Developer Zip:	Not reported
Developer Contact:	Not reported
Developer Contact Title:	Not reported
Constype Linear Utility Ind:	Not reported
Emergency Phone:	Not reported
Emergency Phone Ext:	Not reported
Constype Above Ground Ind:	Not reported
Constype Below Ground Ind:	Not reported
Constype Cable Line Ind:	Not reported
Constype Comm Line Ind:	Not reported
Constype Commertial Ind:	Not reported
Constype Electrical Line Ind:	Not reported
Constype Gas Line Ind:	Not reported
Constype Industrial Ind:	Not reported
Constype Other Description:	Not reported
Constype Other Ind:	Not reported
Constype Recons Ind:	Not reported
Constype Residential Ind:	Not reported
Constype Transport Ind:	Not reported
Constype Utility Description:	Not reported
Constype Utility Ind:	Not reported
Constype Water Sewer Ind:	Not reported
Dir Discharge Uswater Ind:	Not reported
Receiving Water Name:	Not reported
Certifier:	Not reported
Certifier Title:	Not reported
Certification Date:	Not reported
Primary Sic:	Not reported
Secondary Sic:	Not reported
Tertiary Sic:	Not reported

WDS:

Name:	FOAMEX
Address:	2060 N BATAVIA
City:	ORANGE
Facility ID:	Santa Ana River 30I011543

FXI, INC (Continued) **1000158746**

Facility Type:	Industrial - Facility that treats and/or disposes of liquid or semisolid wastes from any servicing, producing, manufacturing or processing operation of whatever nature, including mining, gravel washing, geothermal operations, air conditioning, ship building and repairing, oil production, storage and disposal operations, water pumping.
Facility Status:	Active - Any facility with a continuous or seasonal discharge that is under Waste Discharge Requirements.
NPDES Number:	CAS000001 The 1st 2 characters designate the state. The remaining 7 are assigned by the Regional Board
Subregion:	8
Facility Telephone:	7146370110
Facility Contact:	FRED LELVIS
Agency Name:	FOAMEX INTERNATIONAL INC
Agency Address:	2060 N BATAVIA ST
Agency City,St,Zip:	ORANGE 92865
Agency Contact:	FRED LELVIS
Agency Telephone:	7146370110
Agency Type:	Private
SIC Code:	3086
SIC Code 2:	Not reported
Primary Waste Type:	Not reported
Primary Waste:	Not reported
Waste Type2:	Not reported
Waste2:	Not reported
Primary Waste Type:	Not reported
Secondary Waste:	Not reported
Secondary Waste Type:	Not reported
Design Flow:	0
Baseline Flow:	0
Reclamation:	Not reported
POTW:	Not reported
Treat To Water:	Minor Threat to Water Quality. A violation of a regional board order should cause a relatively minor impairment of beneficial uses compared to a major or minor threat. Not: All nurds without a TTWQ will be considered a minor threat to water quality unless coded at a higher Level. A Zero (0) may be used to code those NURDS that are found to represent no threat to water quality.
Complexity:	Category C - Facilities having no waste treatment systems, such as cooling water dischargers or thosewho must comply through best management practices, facilities with passive waste treatment and disposal systems, such as septic systems with subsurface disposal, or dischargers having waste storage systems with land disposal such as dairy waste ponds.

CIWQS:

Name:	Fxi Inc
Address:	2060 N BATAVIA ST
City,State,Zip:	ORANGE, CA 92865
Agency:	FXI Inc
Agency Address:	100 Matsonford Rd 5 Radnor Corporate Center Suite 300, Radnor, PA 19063
Place/Project Type:	Industrial - Plastics Foam Products
SIC/NAICS:	3086
Region:	8
Program:	INDSTW
Regulatory Measure Status:	Active

FXI, INC (Continued) **1000158746**

Regulatory Measure Type:	Storm water industrial
Order Number:	2014-0057-DWQ
WDID:	8 30I023446
NPDES Number:	CAS000001
Adoption Date:	Not reported
Effective Date:	12/19/2011
Termination Date:	Not reported
Expiration/Review Date:	Not reported
Design Flow:	Not reported
Major/Minor:	Not reported
Complexity:	Not reported
TTWQ:	Not reported
Enforcement Actions within 5 years:	0
Violations within 5 years:	0
Latitude:	33.82116
Longitude:	-117.8643

CERS:

Name:	FXI, INC - ORANGE
Address:	2060 N BATAVIA ST
City,State,Zip:	ORANGE, CA 92865
Site ID:	30779
CERS ID:	92665GRFM 2060N
CERS Description:	Toxic Release Inventory

Violations:

Site ID:	30779
Site Name:	FXI, INC - ORANGE
Violation Date:	06-10-2009
Citation:	HSC 6.67 Multiple Sections - California Health and Safety Code, Chapter 6.67, Section(s) Multiple Sections
Violation Description:	RCRA Large Quantity Generator Program - Administration/Documentation - General
Violation Notes:	Returned to compliance on 06/10/2009.
Violation Division:	Orange County Environmental Health
Violation Program:	HWLQG
Violation Source:	CERS,

Site ID:	30779
Site Name:	FXI, INC - ORANGE
Violation Date:	08-30-2022
Citation:	HSC 6.95 25508.1(a)-(f) - California Health and Safety Code, Chapter 6.95, Section(s) 25508.1(a)-(f)
Violation Description:	Failure to electronically update business plan within 30 days of any one of the following events: A 100 percent or more increase in the quantity of a previously disclosed material. Any handling of a previously undisclosed hazardous materials at or above reportable quantities. A change of business address, business ownership, or business name. A substantial change in the handler's operations that requires modification to any portion of the business plan.
Violation Notes:	Returned to compliance on 09/19/2022.
Violation Division:	Orange City Fire Department
Violation Program:	HMRRP
Violation Source:	CERS,

Site ID:	30779
Site Name:	FXI, INC - ORANGE

FXI, INC (Continued) **1000158746**

Violation Date:	06-08-2016
Citation:	HSC 6.67 25270.4.5(a) - California Health and Safety Code, Chapter 6.67, Section(s) 25270.4.5(a)
Violation Description:	Failure to adequately discuss in the SPCC Plan all applicable bulk storage containers, or no discussion regarding all applicable bulk storage containers included.
Violation Notes:	Returned to compliance on 12/22/2016. Inspection found the facility's qualifying APSA petroleum storage to differ from what was described in the plan. Additional totes and drums of petroleum products (oils, WD40, diesel) were observed on site that had not been identified in the plan. Also, the actual contents of the baler building's ASTs differed from what was in the plan. Please update the plan's qualifying APSA storage table to be current. Submit a copy of the table to this Agency within 30 days.
Violation Division:	Orange County Environmental Health
Violation Program:	APSA
Violation Source:	CERS,
Site ID:	30779
Site Name:	FXI, INC - ORANGE
Violation Date:	06-22-2021
Citation:	19 CCR 4.5 Multiple - California Code of Regulations, Title 19, Chapter 4.5, Section(s) Multiple
Violation Description:	CalARP Program - Training - General
Violation Notes:	Returned to compliance on 06/25/2021. Employee training records for training specific to CalARP and TDI risk management/offloading procedures were not available for review. Please provide documentation within 60 days.
Violation Division:	Orange County Environmental Health
Violation Program:	CalARP
Violation Source:	CERS,
Site ID:	30779
Site Name:	FXI, INC - ORANGE
Violation Date:	06-04-2013
Citation:	2014-0057-DWQ - Industrial General Permit
Violation Description:	SW - Deficient BMP Implementation
Violation Notes:	Neglected housekeeping at north rail spur, demo job site, outlet #4 basin, and trash compactor; abandoned plastic sheeting SE corner; improper spill response at conveyor and bun storage area. Steam water leak at metering house and evidence of steam water leak nearTank 108. Improper decomissioning of foam bit baler. Trash bin broken bottom and no lid. Grey water pooled at break area.
Violation Division:	Water Boards
Violation Program:	INDSTW
Violation Source:	SMARTS,
Site ID:	30779
Site Name:	FXI, INC - ORANGE
Violation Date:	06-22-2021
Citation:	HSC 6.67 25270.4.5(a) - California Health and Safety Code, Chapter 6.67, Section(s) 25270.4.5(a)
Violation Description:	Failure to ensure that tanks are inspected and tested by an appropriately qualified person in accordance with industry standards.
Violation Notes:	Returned to compliance on 07/06/2021. Please have the 6,000 gallon mineral oil tank inspected by an STI SP001 certified inspector and tested for integrity.

FXI, INC (Continued) **1000158746**

Violation Division:	Orange County Environmental Health
Violation Program:	APSA
Violation Source:	CERS,
Site ID:	30779
Site Name:	FXI, INC - ORANGE
Violation Date:	09-06-2011
Citation:	2014-0057-DWQ - Industrial General Permit
Violation Description:	SW - Failure to Obtain Permit
Violation Notes:	Previous operator terminated coverage. Did not submit NOI for new operator.
Violation Division:	Water Boards
Violation Program:	INDSTW
Violation Source:	SMARTS,
Site ID:	30779
Site Name:	FXI, INC - ORANGE
Violation Date:	08-30-2022
Citation:	HSC 6.95 25508(a)(3) - California Health and Safety Code, Chapter 6.95, Section(s) 25508(a)(3)
Violation Description:	Failure to complete and electronically submit hazardous material inventory information for all reportable hazardous materials on site at or above reportable quantities.
Violation Notes:	Returned to compliance on 09/19/2022.
Violation Division:	Orange City Fire Department
Violation Program:	HMRRP
Violation Source:	CERS,
Site ID:	30779
Site Name:	FXI, INC - ORANGE
Violation Date:	08-05-2014
Citation:	HSC 6.7 25286(a) - California Health and Safety Code, Chapter 6.7, Section(s) 25286(a)
Violation Description:	Failure to submit an complete and accurate application for a permit to operate an underground storage tank, or for renewal of the permit.
Violation Notes:	Returned to compliance on 12/18/2014.
Violation Division:	Orange City Fire Department
Violation Program:	UST
Violation Source:	CERS,
Site ID:	30779
Site Name:	FXI, INC - ORANGE
Violation Date:	10-22-2019
Citation:	HSC 6.95 25508.1(a)-(f) - California Health and Safety Code, Chapter 6.95, Section(s) 25508.1(a)-(f)
Violation Description:	Failure to electronically update business plan within 30 days of any one of the following events: A 100 percent or more increase in the quantity of a previously disclosed material. Any handling of a previously undisclosed hazardous materials at or above reportable quantities. A change of business address, business ownership, or business name. A substantial change in the handler's operations that requires modification to any portion of the business plan.
Violation Notes:	Returned to compliance on 03/19/2020.
Violation Division:	Orange City Fire Department
Violation Program:	HMRRP
Violation Source:	CERS,

FXI, INC (Continued) **1000158746**

Site ID:	30779
Site Name:	FXI, INC - ORANGE
Violation Date:	06-08-2016
Citation:	HSC 6.67 25270.4.5(a) - California Health and Safety Code, Chapter 6.67, Section(s) 25270.4.5(a)
Violation Description:	Failure to comply with one or more of the following requirements: 1. Have record of inspections and integrity tests signed by the appropriate supervisor or inspector. 2. Keep written procedures and records of inspections and integrity tests for at least three years. 3. Keep comparison records.
Violation Notes:	Returned to compliance on 12/22/2016. Monthly SPCC inspections as described in the plan were not being conducted. The monthly inspection log that was provided for review did not contain the required SPCC elements. Implement SPCC inspections for the qualifying above ground petroleum storage. Submit a copy of the first month inspection record to this Agency within 30 days.
Violation Division:	Orange County Environmental Health
Violation Program:	APSA
Violation Source:	CERS,

Site ID:	30779
Site Name:	FXI, INC - ORANGE
Violation Date:	10-18-2012
Citation:	2014-0057-DWQ - Industrial General Permit
Violation Description:	SW - Deficient BMP Implementation
Violation Notes:	Neglected housekeeping related to failure to maintain sweeping equipment in working order. Improper response to chronic leaks of hydraulic fluid. Other chronic leaks caused by inadequate maintenance. Disfunctional pump shelters with missing or displaced components. Unsecured plastic sheeting. Lack of awareness of function of storm drain inlet control valves.
Violation Division:	Water Boards
Violation Program:	INDSTW
Violation Source:	SMARTS,

Site ID:	30779
Site Name:	FXI, INC - ORANGE
Violation Date:	04-05-2017
Citation:	19 CCR 4.5 2735.5(d)(3) - California Code of Regulations, Title 19, Chapter 4.5, Section(s) 2735.5(d)(3)
Violation Description:	Failure to ensure that response actions have been coordinated with local emergency planning and response agencies
Violation Notes:	Returned to compliance on 07/19/2017. Please send a letter/email to your local Fire station and invite them to participate in a training activity. In order to abate this violation, please copy me in the letter or email.
Violation Division:	Orange County Environmental Health
Violation Program:	CalARP
Violation Source:	CERS,

Site ID:	30779
Site Name:	FXI, INC - ORANGE
Violation Date:	08-05-2014
Citation:	HSC 6.75 25299.30-25299.34 - California Health and Safety Code, Chapter 6.75, Section(s) 25299.30-25299.34
Violation Description:	Failure to submit and maintain complete and current Certification of Financial Responsibility or other mechanism of financial assurance.

FXI, INC (Continued) **1000158746**

Violation Notes: Returned to compliance on 09/02/2014.
Violation Division: Orange City Fire Department
Violation Program: UST
Violation Source: CERS,

Evaluation:
Eval General Type: Other/Unknown
Eval Date: 04-16-2018
Violations Found: No
Eval Type: Other, not routine, done by local agency
Eval Notes: Received email from Lidia Gallardo. Invitation sent to Orange Fire to participate in emergency drills at the facility: Email below: I hope all is well. I wanted to inform you that FXI will be having an evacuation drill for 2nd shift employees this Thursday, 7/20, between 5:00pm to 6:00pm and an evacuation drill for first shift this Friday, 7/21, between 8:00am to 9:00am. We would like to extend an invitation to the local fire department. Thank you, Lidia Gallardo - ehs coordinator
.....
.....
..... FXI 2060 N. Batavia St | Orange | CA 92865 | (714) 685-7287 | (714) 637-5346 fax | lgallardo@fxi.com
Eval Division: Orange County Environmental Health
Eval Program: CalARP
Eval Source: CERS,

Eval General Type: Compliance Evaluation Inspection
Eval Date: 04-25-2014
Violations Found: No
Eval Type: Routine done by local agency
Eval Notes: On-site for a routine inspection. Met with Douglas Darling this date. This is a Program Level 1 CalARP facility as well as a Federally Regulated site. The facility has approximately 680,000 pounds of TDI. The federal threshold is 10,000 pounds. The site has filed electronically with EPA, and has made several changes (dates and amount of TDI on-site). The last electronic change was made on 04/14/14. The EPA RMP anniversary date for this facility is 05/09/18. The latest version of the RMP hs been submitted and approved by OCHCA. The California Program Level 1 certification is signed 04/26/13. The emergency eye wash and showers are being inspected and were tested this date. An email from Rosie Flores of the City of Orange Fire Department dated 04/22/14 verified that there have been no releases with off-site consequences within the last 5-years. 1) Five Year Accident History: According to Mr.Darling there have been no releases of TDI within the last 5-years [Truncated]
Eval Division: Orange County Environmental Health
Eval Program: CalARP
Eval Source: CERS,

Eval General Type: Compliance Evaluation Inspection
Eval Date: 06-08-2016
Violations Found: No
Eval Type: Routine done by local agency
Eval Notes: On site for a routine non-RCRA (CA regulated) hazardous waste large quantity generator (LQG) inspection. Doug Darling, Regional EHS manager, and Lidia Gallardo, EHS coordinator, were present for the inspection and provided consent to inspect. The facility s operations

FXI, INC (Continued) **1000158746**

and the waste generated were discussed. The facility's outside lot was walked. I did not observe hazardous waste in the facility's trash or as run off on the ground. The signed off manifests for the removal of the facility's hazardous waste were on site and available for inspection. The records for the last year were reviewed. A non-RCRA LQG is a generator of equal to or greater than 1000 kg (roughly 2200 pounds) of non RCRA hazardous waste during a single month during a one year period. In the last year, the facility's records documented that this facility was a non-RCRA hazardous waste LQG. The storage of the facility's hazardous waste was inspected. The containers were stored closed and with [Truncated]

Eval Division: Orange County Environmental Health
Eval Program: HW
Eval Source: CERS,

Eval General Type: Compliance Evaluation Inspection
Eval Date: 06-10-2009
Violations Found: Yes
Eval Type: Routine done by local agency
Eval Notes: Inspector Name: Orange CUPA
Eval Division: Orange County Environmental Health
Eval Program: HWLQG
Eval Source: CERS,

Eval General Type: Other/Unknown
Eval Date: 06-10-2015
Violations Found: No
Eval Type: Other, not routine, done by local agency
Eval Notes: INSPECTOR COMMENTS: This inspection report is being written in order to correct the inspections reports dated 05/16/13, 05/17/13, 04/25/14 and 06/085/15. After reviewing the RMP, Federal (EPA) Certification and the Hazardous Assessment completed by RMP Professionals in April 2013 it appears that this facility is not a Program Level 1 but is in fact a Program Level 2 facility with an off-site consequence. The following was taken into account in making this determination: 1) The EPA RMP Submission dated 05/09/13 lists an off-site consequence of 0.01 miles (no off-site consequence) 2) The April 2014 Hazard Assessment by RMP Professionals on page 7 lists the off-site consequence as <0.0128 miles (no off-site consequence) 3) The April 2014 Hazard Assessment by RMP Professionals on page 11 lists the off-site consequence as 0.128 miles (off-site consequence) 4) The April 2014 Hazard Assessment by RMP Professionals on page 12, figure 7 (MARPLOT) shows no [Truncated]
Eval Division: Orange County Environmental Health
Eval Program: CalARP
Eval Source: CERS,

Eval General Type: Compliance Evaluation Inspection
Eval Date: 06-22-2021
Violations Found: No
Eval Type: Routine done by local agency
Eval Notes: On site to conduct a routine Hazardous Waste inspection. Met with Luis Carbajal, Plant Manager, and Sally Geimer, EHS. The facility is a Large Quantity Generator of Non-RCRA hazardous waste. Walked throughout the facility and observed the facility s Hazardous Waste storage area and satellite accumulation areas. Hazardous Waste containers were observed properly labeled and stored closed. The

FXI, INC (Continued) **1000158746**

perimeter of the facility was walked and the municipal trash was observed. There are no signs of illegal disposal. Hazardous waste manifests were available for review. The facility has an active EPA ID, CAD008352361. The following documents were available for review: - Weekly inspection logs of hazardous waste containers - Annual employee training records - Emergency plan No hazardous waste violations were observed this date. This inspection report was sent to lcarbajal@fxi.com and sgeimer@fxi.com.

Eval Division: Orange County Environmental Health
Eval Program: HW
Eval Source: CERS,

Eval General Type: Compliance Evaluation Inspection
Eval Date: 06-22-2021
Violations Found: Yes
Eval Type: Routine done by local agency
Eval Notes: On site to conduct a routine CalARP inspection. Met with Luis Carbajal, Plant Manager, and Sally Geimer, EHS. The facility is a Program Level 1 CalARP facility as well as a Federally regulated facility for storage of approximately 680,000 lbs of TDI (Toluene Diisocyanate). The federal threshold is 10,000 lbs. The facility has filed electronically with EPA. The RMP (Risk Management Plan) was submitted on 4/12/18, the anniversary date is 5/9/23. The California Program Level 1 Certification dated 3/12/18 was reviewed and complete. We discussed facility operations involving TDI. The TDI is a mixture of 80% Toluene 2,4 - Diisocyanate and 20% Toluene 2,6 - Diisocyanate. The facility recieves TDI by both railcar and trucking. We discussed railcar offloading procedures and I reviewed the facility's offloading SOP's. High level, audible and visual alarms for offloading are present. Eyewash and shower stations within the TDI offloading and storage area were functioning. The [Truncated]
Eval Division: Orange County Environmental Health
Eval Program: CalARP
Eval Source: CERS,

Eval General Type: Compliance Evaluation Inspection
Eval Date: 08-06-2009
Violations Found: No
Eval Type: Routine done by local agency
Eval Notes: Inspector Name: Orange CUPA
Eval Division: Orange County Environmental Health
Eval Program: HWLQG
Eval Source: CERS,

Eval General Type: Compliance Evaluation Inspection
Eval Date: 09-19-2016
Violations Found: No
Eval Type: Routine done by local agency
Eval Notes: No violations
Eval Division: Orange City Fire Department
Eval Program: HMRRP
Eval Source: CERS,

Eval General Type: Other/Unknown
Eval Date: 10-11-2018
Violations Found: No
Eval Type: Other, not routine, done by local agency

FXI, INC (Continued) **1000158746**

Eval Notes: Received call from Lidia Gallardo regarding whether the facility was a RCRA LQG. Reviewed 2017 manifests via DTSC HWTS and determined the facility is not generating LQG volumes of RCRA waste.
Eval Division: Orange County Environmental Health
Eval Program: HW
Eval Source: CERS,

Eval General Type: Other/Unknown
Eval Date: 11-01-2013
Violations Found: No
Eval Type: Other, not routine, done by local agency
Eval Notes: The FIRST PUBLIC NOTICE for this facility stating that the RMP has been RECEIVED as well as the SECOND PUBLIC NOTICE stating that the RMP is complete was published on 10/25/13 in the OC Register and is attached.
Eval Division: Orange County Environmental Health
Eval Program: CalARP
Eval Source: CERS,

Eval General Type: Other/Unknown
Eval Date: 06-08-2015
Violations Found: No
Eval Type: Other, not routine, done by local agency
Eval Notes: INSPECTOR COMMENTS: Completed the inspection report. Reviewed the off-site consequence this date. 1) The MARPLOT modeling that is used in connection with the ALOHA software shows no off site consequence after the soil absorption formulas were taken into account (0.128 miles witch is 675 feet or 225 yards). 2) Google earth show that a path from the TDI release of this distance would impact surrounding buildings. John Johnson of RMP Professionals was contacted this date in order to discuss the OSC analysis.
Eval Division: Orange County Environmental Health
Eval Program: CalARP
Eval Source: CERS,

Eval General Type: Compliance Evaluation Inspection
Eval Date: 06-08-2016
Violations Found: Yes
Eval Type: Routine done by local agency
Eval Notes: On site for a routine above ground petroleum storage tank (APST) inspection. Douglas Darling, Regional EHS Manager, and Lidia Gallardo, EHS coordinator, were present for the inspection and provided consent to inspect. This facility is regulated under the Above Ground Storage Act (APSA). There was more than 10,000 gallons of regulated petroleum products in drums or tanks sized 55 gallons or larger on site. We reviewed the qualifying petroleum above ground storage on site, which included machine reservoirs, tanks, and drums. The facility had a Spill Prevention, Control and Countermeasure (SPCC) plan. Its most recent review date was 10-22-12. The plan was on site and available for review. Changes in the described qualifying petroleum storage were noted and discussed. Updates will be completed. SPILL CONTROL: Secondary containment and spill response equipment were provided as described in the plan. INSPECTIONS: We discussed the required SPCC inspections [Truncated]
Eval Division: Orange County Environmental Health
Eval Program: APSA
Eval Source: CERS,

FXI, INC (Continued) **1000158746**

Eval General Type:	Compliance Evaluation Inspection
Eval Date:	06-10-2009
Violations Found:	No
Eval Type:	Routine done by local agency
Eval Notes:	Inspector Name: Orange CUPA
Eval Division:	Orange County Environmental Health
Eval Program:	HWLQG
Eval Source:	CERS,

Eval General Type:	Compliance Evaluation Inspection
Eval Date:	06-13-2019
Violations Found:	No
Eval Type:	Routine done by local agency
Eval Notes:	On site for a routine Aboveground Petroleum Storage Tank (APST) inspection. Met with Doug Darling, Regional EHS Manager, and Luis Carbajal, Plant Manager. The facility has aboveground petroleum storage exceeding 1,320 gallons, but less than 10,000 gallons. The following petroleum storage capacity: - 6,000 gallon single-walled AST containing mineral oil (east tank farm) - 300 gallon single-walled diesel AST (fire protection building) - 750 gallon double-walled diesel AST (mechanics building) - 300 gallon single-walled oily water AST (x2) (steam clean area) - 120 gallon hydraulic oil tote (steam clean area) - 120 gallon lube oil tote (steam clean area) - 55 gallon drums of various petroleum throughout facility (x14) All ASTs observed on site have secondary containment. Secondary containment areas were observed free of liquid and debris. An SPCC Plan certified by a Professional Engineer is maintained on site and is dated 7/1/2016. Employee training [Truncated]
Eval Division:	Orange County Environmental Health
Eval Program:	APSA
Eval Source:	CERS,

Eval General Type:	Other/Unknown
Eval Date:	06-28-2021
Violations Found:	No
Eval Type:	Other, not routine, done by local agency
Eval Notes:	Received employee training records dated 6/25/21 on SOPs for offloading and managing TDI and other chemicals. Violation I021 is corrected at this time. The facility has no outstanding violations and is in compliance. This report was sent to lcarbajal@fxi.com.
Eval Division:	Orange County Environmental Health
Eval Program:	CalARP
Eval Source:	CERS,

Eval General Type:	Other/Unknown
Eval Date:	07-14-2016
Violations Found:	No
Eval Type:	Other, not routine, done by local agency
Eval Notes:	Reviewed Doug’s email with the updated SPCC plan and inspection checklist, which is provided to address violations. Checklist corrects violation I258. Bulk oil table IDs mineral oil, castor oil, and SCE-owned oil filled equipment in facility’s APSA qualifying storage. Castor oil - exempt SCE-owned equipment - exempt
Eval Division:	Orange County Environmental Health
Eval Program:	APSA
Eval Source:	CERS,

FXI, INC (Continued) **1000158746**

Eval General Type: Other/Unknown
Eval Date: 04-05-2017
Violations Found: No
Eval Type: Other, not routine, done by local agency
Eval Notes: Not reported
Eval Division: Orange County Environmental Health
Eval Program: CalARP
Eval Source: CERS,

Eval General Type: Other/Unknown
Eval Date: 04-28-2014
Violations Found: No
Eval Type: Other, not routine, done by local agency
Eval Notes: Received a copy of the signed inspection report.
Eval Division: Orange County Environmental Health
Eval Program: CalARP
Eval Source: CERS,

Eval General Type: Compliance Evaluation Inspection
Eval Date: 06-26-2012
Violations Found: No
Eval Type: Routine done by local agency
Eval Notes: Not reported
Eval Division: Orange County Environmental Health
Eval Program: HWLQG
Eval Source: CERS,

Eval General Type: Compliance Evaluation Inspection
Eval Date: 08-05-2014
Violations Found: Yes
Eval Type: Routine done by local agency
Eval Notes: Current UST A & B Form Current UST Financial Responsibility
Eval Division: Orange City Fire Department
Eval Program: UST
Eval Source: CERS,

Eval General Type: Compliance Evaluation Inspection
Eval Date: 08-30-2022
Violations Found: Yes
Eval Type: Routine done by local agency
Eval Notes: field verification.
Eval Division: Orange City Fire Department
Eval Program: HMRRP
Eval Source: CERS,

Eval General Type: Compliance Evaluation Inspection
Eval Date: 10-18-2012
Violations Found: Yes
Eval Type: Industrial Storm Water Compliance Evaluation
Eval Notes: Weather: partly cloudy and warm. SWPPP is undated and in process of being updated; several versions presented, most lack site plan; agreed to use site plan last revised 3/1/2000. Site is mostly orderly but littered with bits of fresh and weathered foam, including neglected, moldy-looking patches of foam dust. Contact cites lack of personnel and broken sweeping equipment for the condition of the site. Plastic sheeting is piled at the SE corner and not secured against wind. Leaks, or evidence of leaks, found from various process equipment.

FXI, INC (Continued) **1000158746**

Heavy litter and weathered plastic sheeting found in NW portion of site near compactor. Storm drain inlet basins are littered; pipes are fitted with sliding gate valves left either open or partly-open; default position is not known to Contact.

Eval Division: Water Boards
Eval Program: INDSTW
Eval Source: SMARTS,

Eval General Type: Compliance Evaluation Inspection
Eval Date: 10-22-2019
Violations Found: Yes
Eval Type: Routine done by local agency
Eval Notes: field verification.
Eval Division: Orange City Fire Department
Eval Program: HMRRP
Eval Source: CERS,

Eval General Type: Other/Unknown
Eval Date: 02-19-2016
Violations Found: No
Eval Type: Other, not routine, done by local agency
Eval Notes: Underground storage tank removed. UST forms were updated by owner/operator in local portal (ESubmit).
Eval Division: Orange City Fire Department
Eval Program: UST
Eval Source: CERS,

Eval General Type: Other/Unknown
Eval Date: 04-24-2014
Violations Found: No
Eval Type: Other, not routine, done by local agency
Eval Notes: Not reported
Eval Division: Orange County Environmental Health
Eval Program: CalARP
Eval Source: CERS,

Eval General Type: Compliance Evaluation Inspection
Eval Date: 06-04-2013
Violations Found: Yes
Eval Type: Industrial Storm Water Compliance Evaluation
Eval Notes: Weather: Warm and sunny. Single SWPPP presented for review. Overall housekeeping is significantly improved; Contact reports that the broken sweeper has been replaced. Sweeping is done each working day during second shift when foam buns are moved around. Leaf-blower is used for hard-to-reach places but frequency is not known to Contact. Form cone impressions still in secondary containment at E tank area. Curtains on unloading pumps have been replaced. Found steam water leaking from pipe next to metering house. North rail line and trash compactor are littered. Unknown demo job left debris next to north loading platform. Outlet #4 has heavy litter and debris inside basin. Abandoned plastic sheeting found at SE corner. Improper leak response found at conveyor and in bun storage area. Improper storage of decomissioned baler found. Evidence of steam water discharge from pipe behind Tank 108 found.
Eval Division: Water Boards
Eval Program: INDSTW
Eval Source: SMARTS,

FXI, INC (Continued) **1000158746**

Eval General Type: Compliance Evaluation Inspection
Eval Date: 06-13-2019
Violations Found: No
Eval Type: Routine done by local agency
Eval Notes: On site to conduct a routine Hazardous Waste inspection. Met with Doug Darling, Regional EHS Manager, and Luis Carbajal, Plant Manager. The facility is a Large Quantity Generator of Non-RCRA Hazardous Waste. The facility s operations and waste generated were discussed. Walked throughout the facility and observed the facility s Hazardous Waste. The facility has a designated hazardous waste storage area in the mechanics building, and also several satellite accumulation areas. Hazardous waste containers were observed properly labeled and stored closed. The perimeter of the facility was walked and municipal trash dumpsters were observed. There are no signs of illegal disposal. Hazardous waste manifests were available for review. The facility s EPA ID number is active. Emergency plan is maintained onsite, spill response notification was discussed. Weekly hazardous waste container inspection logs were available for review. Annual employee training records [Truncated]
Eval Division: Orange County Environmental Health
Eval Program: HW
Eval Source: CERS,

Eval General Type: Compliance Evaluation Inspection
Eval Date: 06-22-2021
Violations Found: Yes
Eval Type: Routine done by local agency
Eval Notes: On site to conduct a routine Aboveground Petroleum Storage Tank (APST) inspection. Met with Luis Carbajal, Plant Manager, and Sally Geimer, EHS. The facility has is a Tier II Qualified Facility of aboveground petroleum storage. The facility has an aggregate storage capacity less than 10,000 gallons and has one APST exceeding 5,000 gallons capacity. The following petroleum storage capacity was observed: - 6,000 gallon double-walled tank of mineral oil, Tank 103 - 300 gallon single-walled tank of diesel, fire suppression building - (x4) 55 gallon drums of red-dye diesel fuel, mechanics building - (x2) 120 gallon containers of motor oil, mechanics building - (x14) 55 gallon drums of various motor, hydraulic, gear, lubricant oils All APSTs on site have appropriate secondary containment. The facility has is currently in the process of permitting a 500 gallon double-walled diesel tank to replace a 750 gallon diesel tank. Both were empty at this time, we ensuring [Truncated]
Eval Division: Orange County Environmental Health
Eval Program: APSA
Eval Source: CERS,

Eval General Type: Other/Unknown
Eval Date: 07-07-2015
Violations Found: No
Eval Type: Other, not routine, done by local agency
Eval Notes: INSPECTOR COMMENTS: Received an email (attached) from John Johnson of RMP Corp regarding the April 2013 hazard assessment. Mr. johnson in his emails clarifies the toxic endpoint of a release into the soil from a rail car of the TDI. The OSC is 0.0284 miles or 57 yards. According to OCHCA calculations, 0.0284 miles is 49 yards, not 57. This distance was mapped on Google earth and no off site conscience could be seen. It appears that based on this data, that this is a

FXI, INC (Continued) **1000158746**

Program Level 1 CalARP facility.
Eval Division: Orange County Environmental Health
Eval Program: CalARP
Eval Source: CERS,

Eval General Type: Other/Unknown
Eval Date: 07-07-2021
Violations Found: No
Eval Type: Other, not routine, done by local agency
Eval Notes: The facility's 6,000 tank of mineral oil has been classified as a pressure vessel. Per HSC 25270.2(a), pressure vessels such as this tank are excluded from APSA, thus this tank is not regulated under The Aboveground Petroleum Storage Act, and is not required to have an STI SP001 inspection. Violation I383 is voided and corrected at this time and the facility is in compliance. This report was sent to lcarbajal@fxi.com.
Eval Division: Orange County Environmental Health
Eval Program: APSA
Eval Source: CERS,

Eval General Type: Compliance Evaluation Inspection
Eval Date: 04-05-2017
Violations Found: Yes
Eval Type: Routine done by local agency
Eval Notes: On-site for a CalARP routine inspection. Met with Regional EHS Manager Douglas Darling and EHS Coordinator Lidia Gallardo of FXI Inc. Consent was provided to enter and inspect the facility. This facility is regulated under CalARP Program Level 1 requirements for Toluene-2,4-Diisocyanate (TDI) TQ = 500 pounds and Toluene-2,6-Diisocyanate (TDI) TQ = 100 pounds. The facility is required to submit electronically with the EPA as the federal threshold is 10,000 pounds. TDI comes into the facility by rail car. Each rail car holds a maximum 180,000 pounds of TDI. On normal operations, the facility receives (2) rail cars per week. Note that the percentage between 2,4- and 2,6- is roughly 80%/20%. The rail cars are immediately emptied into a 35,000 gallon (319,733 pound) aboveground storage tank. Total quantity of TDI at the facility is approximately 680,000 pounds. The facility maintains (2) processes: 1. TDI in storage (Aboveground tank). The regulated [Truncated]
Eval Division: Orange County Environmental Health
Eval Program: CalARP
Eval Source: CERS,

Eval General Type: Other/Unknown
Eval Date: 04-16-2018
Violations Found: No
Eval Type: Other, not routine, done by local agency
Eval Notes: Scheduling inspection and File review
Eval Division: Orange County Environmental Health
Eval Program: CalARP
Eval Source: CERS,

Eval General Type: Other/Unknown
Eval Date: 04-18-2018
Violations Found: No
Eval Type: Other, not routine, done by local agency
Eval Notes: On site for a CalARP audit. Met with Lydia Gallardo and Luis Carbajal

FXI, INC (Continued) **1000158746**

of FXI. Consent to enter and take photos was granted. Facility is regulated under the CalARP Program level 1 requirements. The regulated substance on site is an 80/20 mix of 2-4- and 2-6 Toluene Diisocyanate. Max storage of 680,000 pounds has not changed. Facility is regulated by the EPA and the CUPA. Photos were collected of the storage and process machinery. RMP is in the process of recertification.

Eval Division: Orange County Environmental Health
Eval Program: CalARP
Eval Source: CERS,

Eval General Type: Compliance Evaluation Inspection
Eval Date: 05-02-2013
Violations Found: No
Eval Type: Routine done by local agency
Eval Notes: No violations observed. Inventory verification was performed by Brad Goodrich.

Eval Division: Orange City Fire Department
Eval Program: HMRRP
Eval Source: CERS,

Eval General Type: Other/Unknown
Eval Date: 05-03-2023
Violations Found: No
Eval Type: Other, not routine, done by local agency
Eval Notes: This Agency has received the facility's RMP submittal and certification statement dated 4/11/23. The RMP and Hazard Assessment were reviewed. No changes have been made to the RMP: - facility remains Program Level 1 - covered processes are bulk storage of TDI (80:20 2,4 toluene diisocyanate: 2,6 toluene diisocyanate in 35k gallon tank and 2-3 railcars with 17k gallons each - worst case release scenario was done and shown to have no off-site consequence to a public receptor - facility has had no accidents related to the CalARP program within the last 5 years

Eval Division: Orange County Environmental Health
Eval Program: CalARP
Eval Source: CERS,

Eval General Type: Other/Unknown
Eval Date: 06-04-2015
Violations Found: No
Eval Type: Other, not routine, done by local agency
Eval Notes: INSPECTOR COMMENTS: On-site for a CalARP Audit. Met with Ivan Flores this date. This is a Program Level 1 CalARP facility as well as a Federally Regulated site. The facility has approximately 680,000 pounds of TDI. The federal threshold is 10,000 pounds. The site has filed electronically with EPA, and has made several changes (dates and amount of TDI on-site). The last electronic change was made on 04/14/14. The EPA RMP anniversary date for this facility is 05/09/18. The latest version of the RMP hs been submitted and approved by OCHCA. The California Program Level 1 certification is signed 04/26/13. The emergency eye wash and showers are being inspected and were tested this date. 1) Five Year Accident History: According to Mr.Darling there have been no releases of TDI within the last 5-years that have caused an evacuation or off-site consequence. There were two incidents within the past two years with the TDI (regulated substance). The incident [Truncated]

FXI, INC (Continued) **1000158746**

Eval Division: Orange County Environmental Health
Eval Program: CalARP
Eval Source: CERS,

Eval General Type: Compliance Evaluation Inspection
Eval Date: 08-04-2015
Violations Found: No
Eval Type: Routine done by local agency
Eval Notes: No violations observed
Eval Division: Orange City Fire Department
Eval Program: UST
Eval Source: CERS,

Eval General Type: Compliance Evaluation Inspection
Eval Date: 10-14-2008
Violations Found: No
Eval Type: Routine done by local agency
Eval Notes: Inspector Name: Orange CUPA
Eval Division: Orange County Environmental Health
Eval Program: HWLQG
Eval Source: CERS,

Eval General Type: Other/Unknown
Eval Date: 12-22-2016
Violations Found: No
Eval Type: Other, not routine, done by local agency
Eval Notes: Facility had corrected the violations (I258, I320) by submitting a copy of their current SPCC inspection record and and updated APST inventory. Note: the facility IDed a castor oil tank, which I believe is exempt.
Eval Division: Orange County Environmental Health
Eval Program: APSA
Eval Source: CERS,

Enforcement Action:
Site ID: 30779
Site Name: FXI, INC - ORANGE
Site Address: 2060 N BATAVIA ST
Site City: ORANGE
Site Zip: 92865
Enf Action Date: 10-18-2012
Enf Action Type: Industrial Storm Water Enforcement
Enf Action Description: Industrial Storm Water Enforcement
Enf Action Notes: Contact informed that housekeeping was neglected; repairs needed for obvious leaks; monitoring of potential leaks are needed; chronic leaks need drip pans if repairs are not made; missing displaced pump shelter components need to be replaced properly.
Enf Action Division: Water Boards
Enf Action Program: INDSTW
Enf Action Source: SMARTS,

Site ID: 30779
Site Name: FXI, INC - ORANGE
Site Address: 2060 N BATAVIA ST
Site City: ORANGE
Site Zip: 92865
Enf Action Date: 08-05-2014

FXI, INC (Continued) **1000158746**

Enf Action Type: Notice of Violation (Unified Program)
Enf Action Description: Notice of Violation Issued by the Inspector at the Time of Inspection
Enf Action Notes: Not reported
Enf Action Division: Orange County Environmental Health
Enf Action Program: UST
Enf Action Source: CERS,

Site ID: 30779
Site Name: FXI, INC - ORANGE
Site Address: 2060 N BATAVIA ST
Site City: ORANGE
Site Zip: 92865
Enf Action Date: 08-05-2014
Enf Action Type: Notice of Violation (Unified Program)
Enf Action Description: Notice of Violation Issued by the Inspector at the Time of Inspection
Enf Action Notes: Not reported
Enf Action Division: Orange County Environmental Health
Enf Action Program: UNSPEC
Enf Action Source: CERS,

Site ID: 30779
Site Name: FXI, INC - ORANGE
Site Address: 2060 N BATAVIA ST
Site City: ORANGE
Site Zip: 92865
Enf Action Date: 06-04-2013
Enf Action Type: Industrial Storm Water Enforcement
Enf Action Description: Industrial Storm Water Enforcement
Enf Action Notes: Contact instructed to improve housekeeping at N rail spur, demo site, and trash compactor; to clean out inlet basins and dispose of abandoned plastic sheeting; instructed to repair steam water leak at meter house, improve oil spill response, lid and repair trash bin, and stop pooling of grey water.
Enf Action Division: Water Boards
Enf Action Program: INDSTW
Enf Action Source: SMARTS,

Site ID: 30779
Site Name: FXI, INC - ORANGE
Site Address: 2060 N BATAVIA ST
Site City: ORANGE
Site Zip: 92865
Enf Action Date: 06-10-2009
Enf Action Type: Notice of Violation (Unified Program)
Enf Action Description: Notice of Violation Issued by the Inspector at the Time of Inspection
Enf Action Notes: Not reported
Enf Action Division: Orange County Environmental Health
Enf Action Program: HWLQG
Enf Action Source: CERS,

Site ID: 30779
Site Name: FXI, INC - ORANGE
Site Address: 2060 N BATAVIA ST
Site City: ORANGE
Site Zip: 92865
Enf Action Date: 09-06-2011
Enf Action Type: Notice of Non-Compliance for Non-Filers

FXI, INC (Continued) **1000158746**

Enf Action Description: Notice of Non-Compliance for Non-Filers
Enf Action Notes: Request to submit NOI for new operator.
Enf Action Division: Water Boards
Enf Action Program: INDSTW
Enf Action Source: SMARTS,

Coordinates:
Site ID: 30779
Facility Name: FXI, INC - ORANGE
Env Int Type Code: HWG
Program ID: 10153067
Coord Name: Not reported
Ref Point Type Desc: Center of a facility or station.,
Latitude: 33.821160
Longitude: -117.864300

Affiliation:
Affiliation Type Desc: Company Official
Entity Name: Douglas Darling
Entity Title: Regional EHS Manager
Affiliation Address: Not reported
Affiliation City: Not reported
Affiliation State: Not reported
Affiliation Country: Not reported
Affiliation Zip: 92865
Affiliation Phone: ,

Affiliation Type Desc: Environmental Contact
Entity Name: Douglas Darling
Entity Title: Not reported
Affiliation Address: 17401 Caddis LN SW
Affiliation City: Rochester
Affiliation State: WA
Affiliation Country: Not reported
Affiliation Zip: 97579
Affiliation Phone: ,

Affiliation Type Desc: Identification Signer
Entity Name: Douglas Darling
Entity Title: Regional EHS Director
Affiliation Address: Not reported
Affiliation City: Not reported
Affiliation State: Not reported
Affiliation Country: Not reported
Affiliation Zip: Not reported
Affiliation Phone: ,

Affiliation Type Desc: Owner/Operator
Entity Name: FXI Inc
Entity Title: Operator
Affiliation Address: 100 Matsonford Rd5 Radnor Corporate Center Suite 300
Affiliation City: Radnor
Affiliation State: PA
Affiliation Country: Not reported
Affiliation Zip: 19063
Affiliation Phone: ,

FXI, INC (Continued) **1000158746**

Affiliation Type Desc:	Parent Company
Entity Name:	FXI HOLDINGS INC
Entity Title:	Not reported
Affiliation Address:	Not reported
Affiliation City:	Not reported
Affiliation State:	Not reported
Affiliation Country:	Not reported
Affiliation Zip:	92865
Affiliation Phone:	,

Affiliation Type Desc:	Public Contact
Entity Name:	DOUGLAS R DARLING
Entity Title:	Not reported
Affiliation Address:	Not reported
Affiliation City:	Not reported
Affiliation State:	Not reported
Affiliation Country:	Not reported
Affiliation Zip:	92865
Affiliation Phone:	7143428053,

Affiliation Type Desc:	Public Contact
Entity Name:	RICHARD MUNCH
Entity Title:	Not reported
Affiliation Address:	Not reported
Affiliation City:	Not reported
Affiliation State:	Not reported
Affiliation Country:	Not reported
Affiliation Zip:	92865
Affiliation Phone:	7146370110,

Affiliation Type Desc:	Document Preparer
Entity Name:	DOUGLAS DARLING
Entity Title:	Not reported
Affiliation Address:	Not reported
Affiliation City:	Not reported
Affiliation State:	Not reported
Affiliation Country:	Not reported
Affiliation Zip:	Not reported
Affiliation Phone:	,

Affiliation Type Desc:	Facility Contact
Entity Name:	DOUGLAS DARLING
Entity Title:	Not reported
Affiliation Address:	2060 N BATAVIA ST
Affiliation City:	ORANGE
Affiliation State:	CA
Affiliation Country:	Not reported
Affiliation Zip:	92865
Affiliation Phone:	7143428053,

Affiliation Type Desc:	Facility Owner
Entity Name:	FXI, Inc.
Entity Title:	Not reported
Affiliation Address:	100 MATSONFORD ROAD5 RADNOR CORPORATE CENTER, SUITE 30
Affiliation City:	RADNOR
Affiliation State:	PA
Affiliation Country:	Not reported

FXI, INC (Continued) **1000158746**

Affiliation Zip:	190874560
Affiliation Phone:	4845855500,
Affiliation Type Desc:	Operator
Entity Name:	Humberto Hernandez
Entity Title:	Not reported
Affiliation Address:	Not reported
Affiliation City:	Not reported
Affiliation State:	Not reported
Affiliation Country:	Not reported
Affiliation Zip:	Not reported
Affiliation Phone:	(909) 289-8153,
Affiliation Type Desc:	Parent Corporation
Entity Name:	FXI, Inc.
Entity Title:	Not reported
Affiliation Address:	Not reported
Affiliation City:	Not reported
Affiliation State:	Not reported
Affiliation Country:	Not reported
Affiliation Zip:	Not reported
Affiliation Phone:	,
Affiliation Type Desc:	Technical Contact
Entity Name:	DOUGLAS R DARLING
Entity Title:	Not reported
Affiliation Address:	Not reported
Affiliation City:	Not reported
Affiliation State:	Not reported
Affiliation Country:	Not reported
Affiliation Zip:	92865
Affiliation Phone:	7146857218,
Affiliation Type Desc:	Facility Mailing Address
Entity Name:	Mailing Address
Entity Title:	Not reported
Affiliation Address:	2060 N. Batavia St
Affiliation City:	Orange
Affiliation State:	CA
Affiliation Country:	Not reported
Affiliation Zip:	92865
Affiliation Phone:	,
Affiliation Type Desc:	CUPA District
Entity Name:	Orange County Env Health
Entity Title:	Not reported
Affiliation Address:	1241 East Dyer RoadSuite 120
Affiliation City:	Santa Ana
Affiliation State:	CA
Affiliation Country:	Not reported
Affiliation Zip:	92705-5611
Affiliation Phone:	(714) 433-6406,
Affiliation Type Desc:	Legal Owner
Entity Name:	FXI, Inc.
Entity Title:	Not reported
Affiliation Address:	100 Matsonford Road, 5 Corporate Center, Suite 300

FXI, INC (Continued) **1000158746**

Affiliation City: Radnor
Affiliation State: PA
Affiliation Country: United States
Affiliation Zip: 19087
Affiliation Phone: (484) 585-5500,

Affiliation Type Desc: Parent Company
Entity Name: FXI INC
Entity Title: Not reported
Affiliation Address: Not reported
Affiliation City: Not reported
Affiliation State: Not reported
Affiliation Country: Not reported
Affiliation Zip: 92865
Affiliation Phone: ,

Affiliation Type Desc: Technical Contact
Entity Name: DOUGLAS R DARLING
Entity Title: Not reported
Affiliation Address: Not reported
Affiliation City: Not reported
Affiliation State: Not reported
Affiliation Country: Not reported
Affiliation Zip: 92865
Affiliation Phone: 7143428053,

Name: FXI, INC - ORANGE
Address: 2060 N BATAVIA ST
City,State,Zip: ORANGE, CA 92865
Site ID: 30779
CERS ID: 92665GRFMX2060N
CERS Description: Toxic Release Inventory

Violations:
Site ID: 30779
Site Name: FXI, INC - ORANGE
Violation Date: 06-10-2009
Citation: HSC 6.67 Multiple Sections - California Health and Safety Code, Chapter 6.67, Section(s) Multiple Sections
Violation Description: RCRA Large Quantity Generator Program - Administration/Documentation - General
Violation Notes: Returned to compliance on 06/10/2009.
Violation Division: Orange County Environmental Health
Violation Program: HWLQG
Violation Source: CERS,

Site ID: 30779
Site Name: FXI, INC - ORANGE
Violation Date: 08-30-2022
Citation: HSC 6.95 25508.1(a)-(f) - California Health and Safety Code, Chapter 6.95, Section(s) 25508.1(a)-(f)
Violation Description: Failure to electronically update business plan within 30 days of any one of the following events: A 100 percent or more increase in the quantity of a previously disclosed material. Any handling of a previously undisclosed hazardous materials at or above reportable quantities. A change of business address, business ownership, or business name. A substantial change in the handler's operations that

FXI, INC (Continued) **1000158746**

	requires modification to any portion of the business plan.
Violation Notes:	Returned to compliance on 09/19/2022.
Violation Division:	Orange City Fire Department
Violation Program:	HMRRP
Violation Source:	CERS,
Site ID:	30779
Site Name:	FXI, INC - ORANGE
Violation Date:	06-08-2016
Citation:	HSC 6.67 25270.4.5(a) - California Health and Safety Code, Chapter 6.67, Section(s) 25270.4.5(a)
Violation Description:	Failure to adequately discuss in the SPCC Plan all applicable bulk storage containers, or no discussion regarding all applicable bulk storage containers included.
Violation Notes:	Returned to compliance on 12/22/2016. Inspection found the facility's qualifying APSA petroleum storage to differ from what was described in the plan. Additional totes and drums of petroleum products (oils, WD40, diesel) were observed on site that had not been identified in the plan. Also, the actual contents of the baler building's ASTs differed from what was in the plan. Please update the plan's qualifying APSA storage table to be current. Submit a copy of the table to this Agency within 30 days.
Violation Division:	Orange County Environmental Health
Violation Program:	APSA
Violation Source:	CERS,
Site ID:	30779
Site Name:	FXI, INC - ORANGE
Violation Date:	06-22-2021
Citation:	19 CCR 4.5 Multiple - California Code of Regulations, Title 19, Chapter 4.5, Section(s) Multiple
Violation Description:	CalARP Program - Training - General
Violation Notes:	Returned to compliance on 06/25/2021. Employee training records for training specific to CalARP and TDI risk management/offloading procedures were not available for review. Please provide documentation within 60 days.
Violation Division:	Orange County Environmental Health
Violation Program:	CalARP
Violation Source:	CERS,
Site ID:	30779
Site Name:	FXI, INC - ORANGE
Violation Date:	06-04-2013
Citation:	2014-0057-DWQ - Industrial General Permit
Violation Description:	SW - Deficient BMP Implementation
Violation Notes:	Neglected housekeeping at north rail spur, demo job site, outlet #4 basin, and trash compactor; abandoned plastic sheeting SE corner; improper spill response at conveyor and bun storage area. Steam water leak at metering house and evidence of steam water leak nearTank 108. Improper decomissioning of foam bit baler. Trash bin broken bottom and no lid. Grey water pooled at break area.
Violation Division:	Water Boards
Violation Program:	INDSTW
Violation Source:	SMARTS,
Site ID:	30779
Site Name:	FXI, INC - ORANGE

FXI, INC (Continued) **1000158746**

Violation Date:	06-22-2021
Citation:	HSC 6.67 25270.4.5(a) - California Health and Safety Code, Chapter 6.67, Section(s) 25270.4.5(a)
Violation Description:	Failure to ensure that tanks are inspected and tested by an appropriately qualified person in accordance with industry standards.
Violation Notes:	Returned to compliance on 07/06/2021. Please have the 6,000 gallon mineral oil tank inspected by an STI SP001 certified inspector and tested for integrity.
Violation Division:	Orange County Environmental Health
Violation Program:	APSA
Violation Source:	CERS,
Site ID:	30779
Site Name:	FXI, INC - ORANGE
Violation Date:	09-06-2011
Citation:	2014-0057-DWQ - Industrial General Permit
Violation Description:	SW - Failure to Obtain Permit
Violation Notes:	Previous operator terminated coverage. Did not submit NOI for new operator.
Violation Division:	Water Boards
Violation Program:	INDSTW
Violation Source:	SMARTS,
Site ID:	30779
Site Name:	FXI, INC - ORANGE
Violation Date:	08-30-2022
Citation:	HSC 6.95 25508(a)(3) - California Health and Safety Code, Chapter 6.95, Section(s) 25508(a)(3)
Violation Description:	Failure to complete and electronically submit hazardous material inventory information for all reportable hazardous materials on site at or above reportable quantities.
Violation Notes:	Returned to compliance on 09/19/2022.
Violation Division:	Orange City Fire Department
Violation Program:	HMRRP
Violation Source:	CERS,
Site ID:	30779
Site Name:	FXI, INC - ORANGE
Violation Date:	08-05-2014
Citation:	HSC 6.7 25286(a) - California Health and Safety Code, Chapter 6.7, Section(s) 25286(a)
Violation Description:	Failure to submit an complete and accurate application for a permit to operate an underground storage tank, or for renewal of the permit.
Violation Notes:	Returned to compliance on 12/18/2014.
Violation Division:	Orange City Fire Department
Violation Program:	UST
Violation Source:	CERS,
Site ID:	30779
Site Name:	FXI, INC - ORANGE
Violation Date:	10-22-2019
Citation:	HSC 6.95 25508.1(a)-(f) - California Health and Safety Code, Chapter 6.95, Section(s) 25508.1(a)-(f)
Violation Description:	Failure to electronically update business plan within 30 days of any one of the following events: A 100 percent or more increase in the quantity of a previously disclosed material. Any handling of a previously undisclosed hazardous materials at or above reportable

FXI, INC (Continued) **1000158746**

	quantities. A change of business address, business ownership, or business name. A substantial change in the handler's operations that requires modification to any portion of the business plan.
Violation Notes:	Returned to compliance on 03/19/2020.
Violation Division:	Orange City Fire Department
Violation Program:	HMRRP
Violation Source:	CERS,
Site ID:	30779
Site Name:	FXI, INC - ORANGE
Violation Date:	06-08-2016
Citation:	HSC 6.67 25270.4.5(a) - California Health and Safety Code, Chapter 6.67, Section(s) 25270.4.5(a)
Violation Description:	Failure to comply with one or more of the following requirements: 1. Have record of inspections and integrity tests signed by the appropriate supervisor or inspector. 2. Keep written procedures and records of inspections and integrity tests for at least three years. 3. Keep comparison records.
Violation Notes:	Returned to compliance on 12/22/2016. Monthly SPCC inspections as described in the plan were not being conducted. The monthly inspection log that was provided for review did not contain the required SPCC elements. Implement SPCC inspections for the qualifying above ground petroleum storage. Submit a copy of the first month inspection record to this Agency within 30 days.
Violation Division:	Orange County Environmental Health
Violation Program:	APSA
Violation Source:	CERS,
Site ID:	30779
Site Name:	FXI, INC - ORANGE
Violation Date:	10-18-2012
Citation:	2014-0057-DWQ - Industrial General Permit
Violation Description:	SW - Deficient BMP Implementation
Violation Notes:	Neglected housekeeping related to failure to maintain sweeping equipment in working order. Improper response to chronic leaks of hydraulic fluid. Other chronic leaks caused by inadequate maintenance. Disfunctional pump shelters with missing or displaced components. Unsecured plastic sheeting. Lack of awareness of function of storm drain inlet control valves.
Violation Division:	Water Boards
Violation Program:	INDSTW
Violation Source:	SMARTS,
Site ID:	30779
Site Name:	FXI, INC - ORANGE
Violation Date:	04-05-2017
Citation:	19 CCR 4.5 2735.5(d)(3) - California Code of Regulations, Title 19, Chapter 4.5, Section(s) 2735.5(d)(3)
Violation Description:	Failure to ensure that response actions have been coordinated with local emergency planning and response agencies
Violation Notes:	Returned to compliance on 07/19/2017. Please send a letter/email to your local Fire station and invite them to participate in a training activity. In order to abate this violation, please copy me in the letter or email.
Violation Division:	Orange County Environmental Health
Violation Program:	CalARP
Violation Source:	CERS,

FXI, INC (Continued) **1000158746**

Site ID: 30779
Site Name: FXI, INC - ORANGE
Violation Date: 08-05-2014
Citation: HSC 6.75 25299.30-25299.34 - California Health and Safety Code, Chapter 6.75, Section(s) 25299.30-25299.34
Violation Description: Failure to submit and maintain complete and current Certification of Financial Responsibility or other mechanism of financial assurance.
Violation Notes: Returned to compliance on 09/02/2014.
Violation Division: Orange City Fire Department
Violation Program: UST
Violation Source: CERS,

Evaluation:
Eval General Type: Other/Unknown
Eval Date: 04-16-2018
Violations Found: No
Eval Type: Other, not routine, done by local agency
Eval Notes: Received email from Lidia Gallardo. Invitation sent to Orange Fire to participate in emergency drills at the facility: Email below: I hope all is well. I wanted to inform you that FXI will be having an evacuation drill for 2nd shift employees this Thursday, 7/20, between 5:00pm to 6:00pm and an evacuation drill for first shift this Friday, 7/21, between 8:00am to 9:00am. We would like to extend an invitation to the local fire department. Thank you, Lidia Gallardo - ehs coordinator
.....
.....
..... FXI 2060 N. Batavia St | Orange | CA 92865 | (714) 685-7287 | (714) 637-5346 fax | lgallardo@fxi.com
Eval Division: Orange County Environmental Health
Eval Program: CalARP
Eval Source: CERS,

Eval General Type: Compliance Evaluation Inspection
Eval Date: 04-25-2014
Violations Found: No
Eval Type: Routine done by local agency
Eval Notes: On-site for a routine inspection. Met with Douglas Darling this date. This is a Program Level 1 CalARP facility as well as a Federally Regulated site. The facility has approximately 680,000 pounds of TDI. The federal threshold is 10,000 pounds. The site has filed electronically with EPA, and has made several changes (dates and amount of TDI on-site). The last electronic change was made on 04/14/14. The EPA RMP anniversary date for this facility is 05/09/18. The latest version of the RMP hs been submitted and approved by OCHCA. The California Program Level 1 certification is signed 04/26/13. The emergency eye wash and showers are being inspected and were tested this date. An email from Rosie Flores of the City of Orange Fire Department dated 04/22/14 verified that there have been no releases with off-site consequences within the last 5-years. 1) Five Year Accident History: According to Mr.Darling there have been no releases of TDI within the last 5-years [Truncated]
Eval Division: Orange County Environmental Health
Eval Program: CalARP
Eval Source: CERS,

Eval General Type: Compliance Evaluation Inspection

FXI, INC (Continued) **1000158746**

Eval Date: 06-08-2016
Violations Found: No
Eval Type: Routine done by local agency
Eval Notes: On site for a routine non-RCRA (CA regulated) hazardous waste large quantity generator (LQG) inspection. Doug Darling, Regional EHS manager, and Lidia Gallardo, EHS coordinator, were present for the inspection and provided consent to inspect. The facility s operations and the waste generated were discussed. The facility's outside lot was walked. I did not observe hazardous waste in the facility's trash or as run off on the ground. The signed off manifests for the removal of the facility's hazardous waste were on site and available for inspection. The records for the last year were reviewed. A non-RCRA LQG is a generator of equal to or greater than 1000 kg (roughly 2200 pounds) of non RCRA hazardous waste during a single month during a one year period. In the last year, the facility's records documented that this facility was a non-RCRA hazardous waste LQG. The storage of the facility's hazardous waste was inspected. The containers were stored closed and with [Truncated]
Eval Division: Orange County Environmental Health
Eval Program: HW
Eval Source: CERS,

Eval General Type: Compliance Evaluation Inspection
Eval Date: 06-10-2009
Violations Found: Yes
Eval Type: Routine done by local agency
Eval Notes: Inspector Name: Orange CUPA
Eval Division: Orange County Environmental Health
Eval Program: HWLQG
Eval Source: CERS,

Eval General Type: Other/Unknown
Eval Date: 06-10-2015
Violations Found: No
Eval Type: Other, not routine, done by local agency
Eval Notes: INSPECTOR COMMENTS: This inspection report is being written in order to correct the inspections reports dated 05/16/13, 05/17/13, 04/25/14 and 06/085/15. After reviewing the RMP, Federal (EPA) Certification and the Hazardous Assessment completed by RMP Professionals in April 2013 it appears that this facility is not a Program Level 1 but is in fact a Program Level 2 facility with an off-site consequence. The following was taken into account in making this determination: 1) The EPA RMP Submission dated 05/09/13 lists an off-site consequence of 0.01 miles (no off-site consequence) 2) The April 2014 Hazard Assessment by RMP Professionals on page 7 lists the off-site consequence as <0.0128 miles (no off-site consequence) 3) The April 2014 Hazard Assessment by RMP Professionals on page 11 lists the off-site consequence as 0.128 miles (off-site consequence) 4) The April 2014 Hazard Assessment by RMP Professionals on page 12, figure 7 (MARPLOT) shows no [Truncated]
Eval Division: Orange County Environmental Health
Eval Program: CalARP
Eval Source: CERS,

Eval General Type: Compliance Evaluation Inspection
Eval Date: 06-22-2021
Violations Found: No

FXI, INC (Continued) **1000158746**

Eval Type: Routine done by local agency
Eval Notes: On site to conduct a routine Hazardous Waste inspection. Met with Luis Carbajal, Plant Manager, and Sally Geimer, EHS. The facility is a Large Quantity Generator of Non-RCRA hazardous waste. Walked throughout the facility and observed the facility s Hazardous Waste storage area and satellite accumulation areas. Hazardous Waste containers were observed properly labeled and stored closed. The perimeter of the facility was walked and the municipal trash was observed. There are no signs of illegal disposal. Hazardous waste manifests were available for review. The facility has an active EPA ID, CAD008352361. The following documents were available for review: - Weekly inspection logs of hazardous waste containers - Annual employee training records - Emergency plan No hazardous waste violations were observed this date. This inspection report was sent to lcarbajal@fxi.com and sgeimer@fxi.com.
Eval Division: Orange County Environmental Health
Eval Program: HW
Eval Source: CERS,

Eval General Type: Compliance Evaluation Inspection
Eval Date: 06-22-2021
Violations Found: Yes
Eval Type: Routine done by local agency
Eval Notes: On site to conduct a routine CalARP inspection. Met with Luis Carbajal, Plant Manager, and Sally Geimer, EHS. The facility is a Program Level 1 CalARP facility as well as a Federally regulated facility for storage of approximately 680,000 lbs of TDI (Toluene Diisocyanate). The federal threshold is 10,000 lbs. The facility has filed electronically with EPA. The RMP (Risk Management Plan) was submitted on 4/12/18, the anniversary date is 5/9/23. The California Program Level 1 Certification dated 3/12/18 was reviewed and complete. We discussed facility operations involving TDI. The TDI is a mixture of 80% Toluene 2,4 - Diisocyanate and 20% Toluene 2,6 - Diisocyanate. The facility recieves TDI by both railcar and trucking. We discussed railcar offloading procedures and I reviewed the facility's offloading SOP's. High level, audible and visual alarms for offloading are present. Eyewash and shower stations within the TDI offloading and storage area were functioning. The [Truncated]
Eval Division: Orange County Environmental Health
Eval Program: CalARP
Eval Source: CERS,

Eval General Type: Compliance Evaluation Inspection
Eval Date: 08-06-2009
Violations Found: No
Eval Type: Routine done by local agency
Eval Notes: Inspector Name: Orange CUPA
Eval Division: Orange County Environmental Health
Eval Program: HWLQG
Eval Source: CERS,

Eval General Type: Compliance Evaluation Inspection
Eval Date: 09-19-2016
Violations Found: No
Eval Type: Routine done by local agency
Eval Notes: No violations
Eval Division: Orange City Fire Department

FXI, INC (Continued) **1000158746**

Eval Program: HMRRP
Eval Source: CERS,

Eval General Type: Other/Unknown
Eval Date: 10-11-2018
Violations Found: No
Eval Type: Other, not routine, done by local agency
Eval Notes: Received call from Lidia Gallardo regarding whether the facility was a RCRA LQG. Reviewed 2017 manifests via DTSC HWTS and determined the facility is not generating LQG volumes of RCRA waste.
Eval Division: Orange County Environmental Health
Eval Program: HW
Eval Source: CERS,

Eval General Type: Other/Unknown
Eval Date: 11-01-2013
Violations Found: No
Eval Type: Other, not routine, done by local agency
Eval Notes: The FIRST PUBLIC NOTICE for this facility stating that the RMP has been RECEIVED as well as the SECOND PUBLIC NOTICE stating that the RMP is complete was published on 10/25/13 in the OC Register and is attached.
Eval Division: Orange County Environmental Health
Eval Program: CalARP
Eval Source: CERS,

Eval General Type: Other/Unknown
Eval Date: 06-08-2015
Violations Found: No
Eval Type: Other, not routine, done by local agency
Eval Notes: INSPECTOR COMMENTS: Completed the inspection report. Reviewed the off-site consequence this date. 1) The MARPLOT modeling that is used in connection with the ALOHA software shows no off site consequence after the soil absorption formulas were taken into account (0.128 miles witch is 675 feet or 225 yards). 2) Google earth show that a path from the TDI release of this distance would impact surrounding buildings. John Johnson of RMP Professionals was contacted this date in order to discuss the OSC analysis.
Eval Division: Orange County Environmental Health
Eval Program: CalARP
Eval Source: CERS,

Eval General Type: Compliance Evaluation Inspection
Eval Date: 06-08-2016
Violations Found: Yes
Eval Type: Routine done by local agency
Eval Notes: On site for a routine above ground petroleum storage tank (APST) inspection. Douglas Darling, Regional EHS Manager, and Lidia Gallardo, EHS coordinator, were present for the inspection and provided consent to inspect. This facility is regulated under the Above Ground Storage Act (APSA). There was more than 10,000 gallons of regulated petroleum products in drums or tanks sized 55 gallons or larger on site. We reviewed the qualifying petroleum above ground storage on site, which included machine reservoirs, tanks, and drums. The facility had a Spill Prevention, Control and Countermeasure (SPCC) plan. Its most recent review date was 10-22-12. The plan was on site and available for review. Changes in the described qualifying petroleum storage were

FXI, INC (Continued) **1000158746**

noted and discussed. Updates will be completed. SPILL CONTROL: Secondary containment and spill response equipment were provided as described in the plan. INSPECTIONS: We discussed the required SPCC inspections [Truncated]

Eval Division: Orange County Environmental Health
Eval Program: APSA
Eval Source: CERS,

Eval General Type: Compliance Evaluation Inspection
Eval Date: 06-10-2009
Violations Found: No
Eval Type: Routine done by local agency
Eval Notes: Inspector Name: Orange CUPA
Eval Division: Orange County Environmental Health
Eval Program: HWLQG
Eval Source: CERS,

Eval General Type: Compliance Evaluation Inspection
Eval Date: 06-13-2019
Violations Found: No
Eval Type: Routine done by local agency
Eval Notes: On site for a routine Aboveground Petroleum Storage Tank (APST) inspection. Met with Doug Darling, Regional EHS Manager, and Luis Carbajal, Plant Manager. The facility has aboveground petroleum storage exceeding 1,320 gallons, but less than 10,000 gallons. The following petroleum storage capacity: - 6,000 gallon single-walled AST containing mineral oil (east tank farm) - 300 gallon single-walled diesel AST (fire protection building) - 750 gallon double-walled diesel AST (mechanics building) - 300 gallon single-walled oily water AST (x2) (steam clean area) - 120 gallon hydraulic oil tote (steam clean area) - 120 gallon lube oil tote (steam clean area) - 55 gallon drums of various petroleum throughout facility (x14) All ASTs observed on site have secondary containment. Secondary containment areas were observed free of liquid and debris. An SPCC Plan certified by a Professional Engineer is maintained on site and is dated 7/1/2016. Employee training [Truncated]
Eval Division: Orange County Environmental Health
Eval Program: APSA
Eval Source: CERS,

Eval General Type: Other/Unknown
Eval Date: 06-28-2021
Violations Found: No
Eval Type: Other, not routine, done by local agency
Eval Notes: Received employee training records dated 6/25/21 on SOPs for offloading and managing TDI and other chemicals. Violation I021 is corrected at this time. The facility has no outstanding violations and is in compliance. This report was sent to lcarbajal@fxi.com.
Eval Division: Orange County Environmental Health
Eval Program: CalARP
Eval Source: CERS,

Eval General Type: Other/Unknown
Eval Date: 07-14-2016
Violations Found: No
Eval Type: Other, not routine, done by local agency
Eval Notes: Reviewed Doug’s email with the updated SPCC plan and inspection

FXI, INC (Continued) **1000158746**

checklist, which is provided to address violations. Checklist corrects violation I258. Bulk oil table IDs mineral oil, castor oil, and SCE-owned oil filled equipment in facility's APSA qualifying storage. Castor oil - exempt SCE-owned equipment - exempt
Eval Division: Orange County Environmental Health
Eval Program: APSA
Eval Source: CERS,

Eval General Type: Other/Unknown
Eval Date: 04-05-2017
Violations Found: No
Eval Type: Other, not routine, done by local agency
Eval Notes: Not reported
Eval Division: Orange County Environmental Health
Eval Program: CalARP
Eval Source: CERS,

Eval General Type: Other/Unknown
Eval Date: 04-28-2014
Violations Found: No
Eval Type: Other, not routine, done by local agency
Eval Notes: Received a copy of the signed inspection report.
Eval Division: Orange County Environmental Health
Eval Program: CalARP
Eval Source: CERS,

Eval General Type: Compliance Evaluation Inspection
Eval Date: 06-26-2012
Violations Found: No
Eval Type: Routine done by local agency
Eval Notes: Not reported
Eval Division: Orange County Environmental Health
Eval Program: HWLQG
Eval Source: CERS,

Eval General Type: Compliance Evaluation Inspection
Eval Date: 08-05-2014
Violations Found: Yes
Eval Type: Routine done by local agency
Eval Notes: Current UST A & B Form Current UST Financial Responsibility
Eval Division: Orange City Fire Department
Eval Program: UST
Eval Source: CERS,

Eval General Type: Compliance Evaluation Inspection
Eval Date: 08-30-2022
Violations Found: Yes
Eval Type: Routine done by local agency
Eval Notes: field verification.
Eval Division: Orange City Fire Department
Eval Program: HMRRP
Eval Source: CERS,

Eval General Type: Compliance Evaluation Inspection
Eval Date: 10-18-2012
Violations Found: Yes
Eval Type: Industrial Storm Water Compliance Evaluation

FXI, INC (Continued) **1000158746**

Eval Notes: Weather: partly cloudy and warm. SWPPP is undated and in process of being updated; several versions presented, most lack site plan; agreed to use site plan last revised 3/1/2000. Site is mostly orderly but littered with bits of fresh and weathered foam, including neglected, moldy-looking patches of foam dust. Contact cites lack of personnel and broken sweeping equipment for the condition of the site. Plastic sheeting is piled at the SE corner and not secured against wind. Leaks, or evidence of leaks, found from various process equipment. Heavy litter and weathered plastic sheeting found in NW portion of site near compactor. Storm drain inlet basins are littered; pipes are fitted with sliding gate valves left either open or partly-open; default position is not known to Contact.
Eval Division: Water Boards
Eval Program: INDSTW
Eval Source: SMARTS,

Eval General Type: Compliance Evaluation Inspection
Eval Date: 10-22-2019
Violations Found: Yes
Eval Type: Routine done by local agency
Eval Notes: field verification.
Eval Division: Orange City Fire Department
Eval Program: HMRRP
Eval Source: CERS,

Eval General Type: Other/Unknown
Eval Date: 02-19-2016
Violations Found: No
Eval Type: Other, not routine, done by local agency
Eval Notes: Underground storage tank removed. UST forms were updated by owner/operator in local portal (ESubmit).
Eval Division: Orange City Fire Department
Eval Program: UST
Eval Source: CERS,

Eval General Type: Other/Unknown
Eval Date: 04-24-2014
Violations Found: No
Eval Type: Other, not routine, done by local agency
Eval Notes: Not reported
Eval Division: Orange County Environmental Health
Eval Program: CalARP
Eval Source: CERS,

Eval General Type: Compliance Evaluation Inspection
Eval Date: 06-04-2013
Violations Found: Yes
Eval Type: Industrial Storm Water Compliance Evaluation
Eval Notes: Weather: Warm and sunny. Single SWPPP presented for review. Overall housekeeping is significantly improved; Contact reports that the broken sweeper has been replaced. Sweeping is done each working day during second shift when foam buns are moved around. Leaf-blower is used for hard-to-reach places but frequency is not known to Contact. Form cone impressions still in secondary containment at E tank area. Curtains on unloading pumps have been replaced. Found steam water leaking from pipe next to metering house. North rail line and trash compactor are littered. Unknown demo job left debris next to north

FXI, INC (Continued) **1000158746**

loading platform. Outlet #4 has heavy litter and debris inside basin. Abandoned plastic sheeting found at SE corner. Improper leak response found at conveyor and in bun storage area. Improper storage of decomissioned baler found. Evidence of steam water discharge from pipe behind Tank 108 found.

Eval Division: Water Boards
Eval Program: INDSTW
Eval Source: SMARTS,

Eval General Type: Compliance Evaluation Inspection
Eval Date: 06-13-2019
Violations Found: No
Eval Type: Routine done by local agency
Eval Notes: On site to conduct a routine Hazardous Waste inspection. Met with Doug Darling, Regional EHS Manager, and Luis Carbajal, Plant Manager. The facility is a Large Quantity Generator of Non-RCRA Hazardous Waste. The facility s operations and waste generated were discussed. Walked throughout the facility and observed the facility s Hazardous Waste. The facility has a designated hazardous waste storage area in the mechanics building, and also several satellite accumulation areas. Hazardous waste containers were observed properly labeled and stored closed. The perimeter of the facility was walked and municipal trash dumpsters were observed. There are no signs of illegal disposal. Hazardous waste manifests were available for review. The facility s EPA ID number is active. Emergency plan is maintained onsite, spill response notification was discussed. Weekly hazardous waste container inspection logs were available for review. Annual employee training records [Truncated]

Eval Division: Orange County Environmental Health
Eval Program: HW
Eval Source: CERS,

Eval General Type: Compliance Evaluation Inspection
Eval Date: 06-22-2021
Violations Found: Yes
Eval Type: Routine done by local agency
Eval Notes: On site to conduct a routine Aboveground Petroleum Storage Tank (APST) inspection. Met with Luis Carbajal, Plant Manager, and Sally Geimer, EHS. The facility has is a Tier II Qualified Facility of aboveground petroleum storage. The facility has an aggregate storage capacity less than 10,000 gallons and has one APST exceeding 5,000 gallons capacity. The following petroleum storage capacity was observed: - 6,000 gallon double-walled tank of mineral oil, Tank 103 - 300 gallon single-walled tank of diesel, fire suppression building - (x4) 55 gallon drums of red-dye diesel fuel, mechanics building - (x2) 120 gallon containers of motor oil, mechanics building - (x14) 55 gallon drums of various motor, hydraulic, gear, lubricant oils All APSTs on site have appropriate secondary containment. The facility has is currently in the process of permitting a 500 gallon double-walled diesel tank to replace a 750 gallon diesel tank. Both were empty at this time, we ensuring [Truncated]

Eval Division: Orange County Environmental Health
Eval Program: APSA
Eval Source: CERS,

Eval General Type: Other/Unknown
Eval Date: 07-07-2015

FXI, INC (Continued) **1000158746**

Violations Found: No
Eval Type: Other, not routine, done by local agency
Eval Notes: INSPECTOR COMMENTS: Received an email (attached) from John Johnson of RMP Corp regarding the April 2013 hazard assessment. Mr. johnson in his emails clarifies the toxic endpoint of a release into the soil from a rail car of the TDI. The OSC is 0.0284 miles or 57 yards. According to OCHCA calculations, 0.0284 miles is 49 yards, not 57. This distance was mapped on Google earth and no off site conscience could be seen. It appears that based on this data, that this is a Program Level 1 CalARP facility.
Eval Division: Orange County Environmental Health
Eval Program: CalARP
Eval Source: CERS,

Eval General Type: Other/Unknown
Eval Date: 07-07-2021
Violations Found: No
Eval Type: Other, not routine, done by local agency
Eval Notes: The facility's 6,000 tank of mineral oil has been classified as a pressure vessel. Per HSC 25270.2(a), pressure vessels such as this tank are excluded from APSA, thus this tank is not regulated under The Aboveground Petroleum Storage Act, and is not required to have an STI SP001 inspection. Violation I383 is voided and corrected at this time and the facility is in compliance. This report was sent to lcarbajal@fxi.com.
Eval Division: Orange County Environmental Health
Eval Program: APSA
Eval Source: CERS,

Eval General Type: Compliance Evaluation Inspection
Eval Date: 04-05-2017
Violations Found: Yes
Eval Type: Routine done by local agency
Eval Notes: On-site for a CalARP routine inspection. Met with Regional EHS Manager Douglas Darling and EHS Coordinator Lidia Gallardo of FXI Inc. Consent was provided to enter and inspect the facility. This facility is regulated under CalARP Program Level 1 requirements for Toluene-2,4-Diisocyanate (TDI) TQ = 500 pounds and Toluene-2,6-Diisocyanate (TDI) TQ = 100 pounds. The facility is required to submit electronically with the EPA as the federal threshold is 10,000 pounds. TDI comes into the facility by rail car. Each rail car holds a maximum 180,000 pounds of TDI. On normal operations, the facility receives (2) rail cars per week. Note that the percentage between 2,4- and 2,6- is roughly 80%/20%. The rail cars are immediately emptied into a 35,000 gallon (319,733 pound) aboveground storage tank. Total quantity of TDI at the facility is approximately 680,000 pounds. The facility maintains (2) processes: 1. TDI in storage (Aboveground tank). The regulated [Truncated]
Eval Division: Orange County Environmental Health
Eval Program: CalARP
Eval Source: CERS,

Eval General Type: Other/Unknown
Eval Date: 04-16-2018
Violations Found: No
Eval Type: Other, not routine, done by local agency
Eval Notes: Scheduling inspection and File review

FXI, INC (Continued) **1000158746**

Eval Division: Orange County Environmental Health
Eval Program: CalARP
Eval Source: CERS,

Eval General Type: Other/Unknown
Eval Date: 04-18-2018
Violations Found: No
Eval Type: Other, not routine, done by local agency
Eval Notes: On site for a CalARP audit. Met with Lydia Gallardo and Luis Carbajal of FXI. Consent to enter and take photos was granted. Facility is regulated under the CalARP Program level 1 requirements. The regulated substance on site is an 80/20 mix of 2-4- and 2-6 Toluene Diisocyanate. Max storage of 680,000 pounds has not changed. Facility is regulated by the EPA and the CUPA. Photos were collected of the storage and process machinery. RMP is in the process of recertification.

Eval Division: Orange County Environmental Health
Eval Program: CalARP
Eval Source: CERS,

Eval General Type: Compliance Evaluation Inspection
Eval Date: 05-02-2013
Violations Found: No
Eval Type: Routine done by local agency
Eval Notes: No violations observed. Inventory verification was performed by Brad Goodrich.

Eval Division: Orange City Fire Department
Eval Program: HMRRP
Eval Source: CERS,

Eval General Type: Other/Unknown
Eval Date: 05-03-2023
Violations Found: No
Eval Type: Other, not routine, done by local agency
Eval Notes: This Agency has received the facility's RMP submittal and certification statement dated 4/11/23. The RMP and Hazard Assessment were reviewed. No changes have been made to the RMP: - facility remains Program Level 1 - covered processes are bulk storage of TDI (80:20 2,4 toluene diisocyanate: 2,6 toluene diisocyanate in 35k gallon tank and 2-3 railcars with 17k gallons each - worst case release scenario was done and shown to have no off-site consequence to a public receptor - facility has had no accidents related to the CalARP program within the last 5 years

Eval Division: Orange County Environmental Health
Eval Program: CalARP
Eval Source: CERS,

Eval General Type: Other/Unknown
Eval Date: 06-04-2015
Violations Found: No
Eval Type: Other, not routine, done by local agency
Eval Notes: INSPECTOR COMMENTS: On-site for a CalARP Audit. Met with Ivan Flores this date. This is a Program Level 1 CalARP facility as well as a Federally Regulated site. The facility has approximately 680,000 pounds of TDI. The federal threshold is 10,000 pounds. The site has filed electronically with EPA, and has made several changes (dates and amount of TDI on-site). The last electronic change was made on

FXI, INC (Continued) **1000158746**

04/14/14. The EPA RMP anniversary date for this facility is 05/09/18. The latest version of the RMP hs been submitted and approved by OCHCA. The California Program Level 1 certification is signed 04/26/13. The emergency eye wash and showers are being inspected and were tested this date. 1) Five Year Accident History: According to Mr.Darling there have been no releases of TDI within the last 5-years that have caused an evacuation or off-site consequence. There were two incidents within the past two years with the TDI (regulated substance). The incident [Truncated]

Eval Division: Orange County Environmental Health
Eval Program: CalARP
Eval Source: CERS,

Eval General Type: Compliance Evaluation Inspection
Eval Date: 08-04-2015
Violations Found: No
Eval Type: Routine done by local agency
Eval Notes: No violations observed
Eval Division: Orange City Fire Department
Eval Program: UST
Eval Source: CERS,

Eval General Type: Compliance Evaluation Inspection
Eval Date: 10-14-2008
Violations Found: No
Eval Type: Routine done by local agency
Eval Notes: Inspector Name: Orange CUPA
Eval Division: Orange County Environmental Health
Eval Program: HWLQG
Eval Source: CERS,

Eval General Type: Other/Unknown
Eval Date: 12-22-2016
Violations Found: No
Eval Type: Other, not routine, done by local agency
Eval Notes: Facility had corrected the violations (I258, I320) by submitting a copy of their current SPCC inspection record and and updated APST inventory. Note: the facility IDed a castor oil tank, which I believe is exempt.
Eval Division: Orange County Environmental Health
Eval Program: APSA
Eval Source: CERS,

Enforcement Action:
Site ID: 30779
Site Name: FXI, INC - ORANGE
Site Address: 2060 N BATAVIA ST
Site City: ORANGE
Site Zip: 92865
Enf Action Date: 10-18-2012
Enf Action Type: Industrial Storm Water Enforcement
Enf Action Description: Industrial Storm Water Enforcement
Enf Action Notes: Contact informed that housekeeping was neglected; repairs needed for obvious leaks; monitoring of potential leaks are needed; chronic leaks need drip pans if repairs are not made; missing displaced pump shelter components need to be replaced properly.
Enf Action Division: Water Boards

FXI, INC (Continued) **1000158746**

Enf Action Program: INDSTW
Enf Action Source: SMARTS,

Site ID: 30779
Site Name: FXI, INC - ORANGE
Site Address: 2060 N BATAVIA ST
Site City: ORANGE
Site Zip: 92865
Enf Action Date: 08-05-2014
Enf Action Type: Notice of Violation (Unified Program)
Enf Action Description: Notice of Violation Issued by the Inspector at the Time of Inspection
Enf Action Notes: Not reported
Enf Action Division: Orange County Environmental Health
Enf Action Program: UST
Enf Action Source: CERS,

Site ID: 30779
Site Name: FXI, INC - ORANGE
Site Address: 2060 N BATAVIA ST
Site City: ORANGE
Site Zip: 92865
Enf Action Date: 08-05-2014
Enf Action Type: Notice of Violation (Unified Program)
Enf Action Description: Notice of Violation Issued by the Inspector at the Time of Inspection
Enf Action Notes: Not reported
Enf Action Division: Orange County Environmental Health
Enf Action Program: UNSPEC
Enf Action Source: CERS,

Site ID: 30779
Site Name: FXI, INC - ORANGE
Site Address: 2060 N BATAVIA ST
Site City: ORANGE
Site Zip: 92865
Enf Action Date: 06-04-2013
Enf Action Type: Industrial Storm Water Enforcement
Enf Action Description: Industrial Storm Water Enforcement
Enf Action Notes: Contact instructed to improve housekeeping at N rail spur, demo site, and trash compactor; to clean out inlet basins and dispose of abandoned plastic sheeting; instructed to repair steam water leak at meter house, improve oil spill response, lid and repair trash bin, and stop pooling of grey water.
Enf Action Division: Water Boards
Enf Action Program: INDSTW
Enf Action Source: SMARTS,

Site ID: 30779
Site Name: FXI, INC - ORANGE
Site Address: 2060 N BATAVIA ST
Site City: ORANGE
Site Zip: 92865
Enf Action Date: 06-10-2009
Enf Action Type: Notice of Violation (Unified Program)
Enf Action Description: Notice of Violation Issued by the Inspector at the Time of Inspection
Enf Action Notes: Not reported
Enf Action Division: Orange County Environmental Health
Enf Action Program: HWLQG

FXI, INC (Continued) **1000158746**

Enf Action Source: CERS,

Site ID: 30779
Site Name: FXI, INC - ORANGE
Site Address: 2060 N BATAVIA ST
Site City: ORANGE
Site Zip: 92865
Enf Action Date: 09-06-2011
Enf Action Type: Notice of Non-Compliance for Non-Filers
Enf Action Description: Notice of Non-Compliance for Non-Filers
Enf Action Notes: Request to submit NOI for new operator.
Enf Action Division: Water Boards
Enf Action Program: INDSTW
Enf Action Source: SMARTS,

Coordinates:
Site ID: 30779
Facility Name: FXI, INC - ORANGE
Env Int Type Code: HWG
Program ID: 10153067
Coord Name: Not reported
Ref Point Type Desc: Center of a facility or station.,
Latitude: 33.821160
Longitude: -117.864300

Affiliation:
Affiliation Type Desc: Company Official
Entity Name: Douglas Darling
Entity Title: Regional EHS Manager
Affiliation Address: Not reported
Affiliation City: Not reported
Affiliation State: Not reported
Affiliation Country: Not reported
Affiliation Zip: 92865
Affiliation Phone: ,

Affiliation Type Desc: Environmental Contact
Entity Name: Douglas Darling
Entity Title: Not reported
Affiliation Address: 17401 Caddis LN SW
Affiliation City: Rochester
Affiliation State: WA
Affiliation Country: Not reported
Affiliation Zip: 97579
Affiliation Phone: ,

Affiliation Type Desc: Identification Signer
Entity Name: Douglas Darling
Entity Title: Regional EHS Director
Affiliation Address: Not reported
Affiliation City: Not reported
Affiliation State: Not reported
Affiliation Country: Not reported
Affiliation Zip: Not reported
Affiliation Phone: ,

FXI, INC (Continued) **1000158746**

Affiliation Type Desc:	Owner/Operator
Entity Name:	FXI Inc
Entity Title:	Operator
Affiliation Address:	100 Matsonford Rd5 Radnor Corporate Center Suite 300
Affiliation City:	Radnor
Affiliation State:	PA
Affiliation Country:	Not reported
Affiliation Zip:	19063
Affiliation Phone:	,

Affiliation Type Desc:	Parent Company
Entity Name:	FXI HOLDINGS INC
Entity Title:	Not reported
Affiliation Address:	Not reported
Affiliation City:	Not reported
Affiliation State:	Not reported
Affiliation Country:	Not reported
Affiliation Zip:	92865
Affiliation Phone:	,

Affiliation Type Desc:	Public Contact
Entity Name:	DOUGLAS R DARLING
Entity Title:	Not reported
Affiliation Address:	Not reported
Affiliation City:	Not reported
Affiliation State:	Not reported
Affiliation Country:	Not reported
Affiliation Zip:	92865
Affiliation Phone:	7143428053,

Affiliation Type Desc:	Public Contact
Entity Name:	RICHARD MUNCH
Entity Title:	Not reported
Affiliation Address:	Not reported
Affiliation City:	Not reported
Affiliation State:	Not reported
Affiliation Country:	Not reported
Affiliation Zip:	92865
Affiliation Phone:	7146370110,

Affiliation Type Desc:	Document Preparer
Entity Name:	DOUGLAS DARLING
Entity Title:	Not reported
Affiliation Address:	Not reported
Affiliation City:	Not reported
Affiliation State:	Not reported
Affiliation Country:	Not reported
Affiliation Zip:	Not reported
Affiliation Phone:	,

Affiliation Type Desc:	Facility Contact
Entity Name:	DOUGLAS DARLING
Entity Title:	Not reported
Affiliation Address:	2060 N BATAVIA ST
Affiliation City:	ORANGE
Affiliation State:	CA
Affiliation Country:	Not reported

FXI, INC (Continued) **1000158746**

Affiliation Zip:	92865
Affiliation Phone:	7143428053,
Affiliation Type Desc:	Facility Owner
Entity Name:	FXI, Inc.
Entity Title:	Not reported
Affiliation Address:	100 MATSONFORD ROAD5 RADNOR CORPORATE CENTER, SUITE 30
Affiliation City:	RADNOR
Affiliation State:	PA
Affiliation Country:	Not reported
Affiliation Zip:	190874560
Affiliation Phone:	4845855500,
Affiliation Type Desc:	Operator
Entity Name:	Humberto Hernandez
Entity Title:	Not reported
Affiliation Address:	Not reported
Affiliation City:	Not reported
Affiliation State:	Not reported
Affiliation Country:	Not reported
Affiliation Zip:	Not reported
Affiliation Phone:	(909) 289-8153,
Affiliation Type Desc:	Parent Corporation
Entity Name:	FXI, Inc.
Entity Title:	Not reported
Affiliation Address:	Not reported
Affiliation City:	Not reported
Affiliation State:	Not reported
Affiliation Country:	Not reported
Affiliation Zip:	Not reported
Affiliation Phone:	,
Affiliation Type Desc:	Technical Contact
Entity Name:	DOUGLAS R DARLING
Entity Title:	Not reported
Affiliation Address:	Not reported
Affiliation City:	Not reported
Affiliation State:	Not reported
Affiliation Country:	Not reported
Affiliation Zip:	92865
Affiliation Phone:	7146857218,
Affiliation Type Desc:	Facility Mailing Address
Entity Name:	Mailing Address
Entity Title:	Not reported
Affiliation Address:	2060 N. Batavia St
Affiliation City:	Orange
Affiliation State:	CA
Affiliation Country:	Not reported
Affiliation Zip:	92865
Affiliation Phone:	,
Affiliation Type Desc:	CUPA District
Entity Name:	Orange County Env Health
Entity Title:	Not reported
Affiliation Address:	1241 East Dyer RoadSuite 120

FXI, INC (Continued) **1000158746**

Affiliation City:	Santa Ana
Affiliation State:	CA
Affiliation Country:	Not reported
Affiliation Zip:	92705-5611
Affiliation Phone:	(714) 433-6406,
Affiliation Type Desc:	Legal Owner
Entity Name:	FXI, Inc.
Entity Title:	Not reported
Affiliation Address:	100 Matsonford Road, 5 Corporate Center, Suite 300
Affiliation City:	Radnor
Affiliation State:	PA
Affiliation Country:	United States
Affiliation Zip:	19087
Affiliation Phone:	(484) 585-5500,
Affiliation Type Desc:	Parent Company
Entity Name:	FXI INC
Entity Title:	Not reported
Affiliation Address:	Not reported
Affiliation City:	Not reported
Affiliation State:	Not reported
Affiliation Country:	Not reported
Affiliation Zip:	92865
Affiliation Phone:	,
Affiliation Type Desc:	Technical Contact
Entity Name:	DOUGLAS R DARLING
Entity Title:	Not reported
Affiliation Address:	Not reported
Affiliation City:	Not reported
Affiliation State:	Not reported
Affiliation Country:	Not reported
Affiliation Zip:	92865
Affiliation Phone:	7143428053,
Name:	FXI, INC - ORANGE
Address:	2060 N BATAVIA ST
City,State,Zip:	ORANGE, CA 92865
Site ID:	30779
CERS ID:	CAD008352361
CERS Description:	Hazardous Waste

Violations:

Site ID:	30779
Site Name:	FXI, INC - ORANGE
Violation Date:	06-10-2009
Citation:	HSC 6.67 Multiple Sections - California Health and Safety Code, Chapter 6.67, Section(s) Multiple Sections
Violation Description:	RCRA Large Quantity Generator Program - Administration/Documentation - General
Violation Notes:	Returned to compliance on 06/10/2009.
Violation Division:	Orange County Environmental Health
Violation Program:	HWLQG
Violation Source:	CERS,
Site ID:	30779

FXI, INC (Continued) **1000158746**

Site Name:	FXI, INC - ORANGE
Violation Date:	08-30-2022
Citation:	HSC 6.95 25508.1(a)-(f) - California Health and Safety Code, Chapter 6.95, Section(s) 25508.1(a)-(f)
Violation Description:	Failure to electronically update business plan within 30 days of any one of the following events: A 100 percent or more increase in the quantity of a previously disclosed material. Any handling of a previously undisclosed hazardous materials at or above reportable quantities. A change of business address, business ownership, or business name. A substantial change in the handler's operations that requires modification to any portion of the business plan.
Violation Notes:	Returned to compliance on 09/19/2022.
Violation Division:	Orange City Fire Department
Violation Program:	HMRRP
Violation Source:	CERS,
Site ID:	30779
Site Name:	FXI, INC - ORANGE
Violation Date:	06-08-2016
Citation:	HSC 6.67 25270.4.5(a) - California Health and Safety Code, Chapter 6.67, Section(s) 25270.4.5(a)
Violation Description:	Failure to adequately discuss in the SPCC Plan all applicable bulk storage containers, or no discussion regarding all applicable bulk storage containers included.
Violation Notes:	Returned to compliance on 12/22/2016. Inspection found the facility's qualifying APSA petroleum storage to differ from what was described in the plan. Additional totes and drums of petroleum products (oils, WD40, diesel) were observed on site that had not been identified in the plan. Also, the actual contents of the baler building's ASTs differed from what was in the plan. Please update the plan's qualifying APSA storage table to be current. Submit a copy of the table to this Agency within 30 days.
Violation Division:	Orange County Environmental Health
Violation Program:	APSA
Violation Source:	CERS,
Site ID:	30779
Site Name:	FXI, INC - ORANGE
Violation Date:	06-22-2021
Citation:	19 CCR 4.5 Multiple - California Code of Regulations, Title 19, Chapter 4.5, Section(s) Multiple
Violation Description:	CalARP Program - Training - General
Violation Notes:	Returned to compliance on 06/25/2021. Employee training records for training specific to CalARP and TDI risk management/offloading procedures were not available for review. Please provide documentation within 60 days.
Violation Division:	Orange County Environmental Health
Violation Program:	CalARP
Violation Source:	CERS,
Site ID:	30779
Site Name:	FXI, INC - ORANGE
Violation Date:	06-04-2013
Citation:	2014-0057-DWQ - Industrial General Permit
Violation Description:	SW - Deficient BMP Implementation
Violation Notes:	Neglected housekeeping at north rail spur, demo job site, outlet #4 basin, and trash compactor; abandoned plastic sheeting SE corner;

FXI, INC (Continued) **1000158746**

improper spill response at conveyor and bun storage area. Steam water leak at metering house and evidence of steam water leak nearTank 108. Improper decomissioning of foam bit baler. Trash bin broken bottom and no lid. Grey water pooled at break area.
Violation Division: Water Boards
Violation Program: INDSTW
Violation Source: SMARTS,

Site ID: 30779
Site Name: FXI, INC - ORANGE
Violation Date: 06-22-2021
Citation: HSC 6.67 25270.4.5(a) - California Health and Safety Code, Chapter 6.67, Section(s) 25270.4.5(a)
Violation Description: Failure to ensure that tanks are inspected and tested by an appropriately qualified person in accordance with industry standards.
Violation Notes: Returned to compliance on 07/06/2021. Please have the 6,000 gallon mineral oil tank inspected by an STI SP001 certified inspector and tested for integrity.
Violation Division: Orange County Environmental Health
Violation Program: APSA
Violation Source: CERS,

Site ID: 30779
Site Name: FXI, INC - ORANGE
Violation Date: 09-06-2011
Citation: 2014-0057-DWQ - Industrial General Permit
Violation Description: SW - Failure to Obtain Permit
Violation Notes: Previous operator terminated coverage. Did not submit NOI for new operator.
Violation Division: Water Boards
Violation Program: INDSTW
Violation Source: SMARTS,

Site ID: 30779
Site Name: FXI, INC - ORANGE
Violation Date: 08-30-2022
Citation: HSC 6.95 25508(a)(3) - California Health and Safety Code, Chapter 6.95, Section(s) 25508(a)(3)
Violation Description: Failure to complete and electronically submit hazardous material inventory information for all reportable hazardous materials on site at or above reportable quantities.
Violation Notes: Returned to compliance on 09/19/2022.
Violation Division: Orange City Fire Department
Violation Program: HMRRP
Violation Source: CERS,

Site ID: 30779
Site Name: FXI, INC - ORANGE
Violation Date: 08-05-2014
Citation: HSC 6.7 25286(a) - California Health and Safety Code, Chapter 6.7, Section(s) 25286(a)
Violation Description: Failure to submit an complete and accurate application for a permit to operate an underground storage tank, or for renewal of the permit.
Violation Notes: Returned to compliance on 12/18/2014.
Violation Division: Orange City Fire Department
Violation Program: UST
Violation Source: CERS,

FXI, INC (Continued) **1000158746**

Site ID:	30779
Site Name:	FXI, INC - ORANGE
Violation Date:	10-22-2019
Citation:	HSC 6.95 25508.1(a)-(f) - California Health and Safety Code, Chapter 6.95, Section(s) 25508.1(a)-(f)
Violation Description:	Failure to electronically update business plan within 30 days of any one of the following events: A 100 percent or more increase in the quantity of a previously disclosed material. Any handling of a previously undisclosed hazardous materials at or above reportable quantities. A change of business address, business ownership, or business name. A substantial change in the handler's operations that requires modification to any portion of the business plan.
Violation Notes:	Returned to compliance on 03/19/2020.
Violation Division:	Orange City Fire Department
Violation Program:	HMRRP
Violation Source:	CERS,

Site ID:	30779
Site Name:	FXI, INC - ORANGE
Violation Date:	06-08-2016
Citation:	HSC 6.67 25270.4.5(a) - California Health and Safety Code, Chapter 6.67, Section(s) 25270.4.5(a)
Violation Description:	Failure to comply with one or more of the following requirements: 1. Have record of inspections and integrity tests signed by the appropriate supervisor or inspector. 2. Keep written procedures and records of inspections and integrity tests for at least three years. 3. Keep comparison records.
Violation Notes:	Returned to compliance on 12/22/2016. Monthly SPCC inspections as described in the plan were not being conducted. The monthly inspection log that was provided for review did not contain the required SPCC elements. Implement SPCC inspections for the qualifying above ground petroleum storage. Submit a copy of the first month inspection record to this Agency within 30 days.
Violation Division:	Orange County Environmental Health
Violation Program:	APSA
Violation Source:	CERS,

Site ID:	30779
Site Name:	FXI, INC - ORANGE
Violation Date:	10-18-2012
Citation:	2014-0057-DWQ - Industrial General Permit
Violation Description:	SW - Deficient BMP Implementation
Violation Notes:	Neglected housekeeping related to failure to maintain sweeping equipment in working order. Improper response to chronic leaks of hydraulic fluid. Other chronic leaks caused by inadequate maintenance. Disfunctional pump shelters with missing or displaced components. Unsecured plastic sheeting. Lack of awareness of function of storm drain inlet control valves.
Violation Division:	Water Boards
Violation Program:	INDSTW
Violation Source:	SMARTS,

Site ID:	30779
Site Name:	FXI, INC - ORANGE
Violation Date:	04-05-2017
Citation:	19 CCR 4.5 2735.5(d)(3) - California Code of Regulations, Title 19, Chapter 4.5, Section(s) 2735.5(d)(3)

FXI, INC (Continued) **1000158746**

Violation Description: Failure to ensure that response actions have been coordinated with local emergency planning and response agencies
Violation Notes: Returned to compliance on 07/19/2017. Please send a letter/email to your local Fire station and invite them to participate in a training activity. In order to abate this violation, please copy me in the letter or email.
Violation Division: Orange County Environmental Health
Violation Program: CalARP
Violation Source: CERS,

Site ID: 30779
Site Name: FXI, INC - ORANGE
Violation Date: 08-05-2014
Citation: HSC 6.75 25299.30-25299.34 - California Health and Safety Code, Chapter 6.75, Section(s) 25299.30-25299.34
Violation Description: Failure to submit and maintain complete and current Certification of Financial Responsibility or other mechanism of financial assurance.
Violation Notes: Returned to compliance on 09/02/2014.
Violation Division: Orange City Fire Department
Violation Program: UST
Violation Source: CERS,

Evaluation:
Eval General Type: Other/Unknown
Eval Date: 04-16-2018
Violations Found: No
Eval Type: Other, not routine, done by local agency
Eval Notes: Received email from Lidia Gallardo. Invitation sent to Orange Fire to participate in emergency drills at the facility: Email below: I hope all is well. I wanted to inform you that FXI will be having an evacuation drill for 2nd shift employees this Thursday, 7/20, between 5:00pm to 6:00pm and an evacuation drill for first shift this Friday, 7/21, between 8:00am to 9:00am. We would like to extend an invitation to the local fire department. Thank you, Lidia Gallardo - ehs coordinator
.....
.....
..... FXI 2060 N. Batavia St | Orange | CA 92865 | (714) 685-7287 | (714) 637-5346 fax | lgallardo@fxi.com
Eval Division: Orange County Environmental Health
Eval Program: CalARP
Eval Source: CERS,

Eval General Type: Compliance Evaluation Inspection
Eval Date: 04-25-2014
Violations Found: No
Eval Type: Routine done by local agency
Eval Notes: On-site for a routine inspection. Met with Douglas Darling this date. This is a Program Level 1 CalARP facility as well as a Federally Regulated site. The facility has approximately 680,000 pounds of TDI. The federal threshold is 10,000 pounds. The site has filed electronically with EPA, and has made several changes (dates and amount of TDI on-site). The last electronic change was made on 04/14/14. The EPA RMP anniversary date for this facility is 05/09/18. The latest version of the RMP hs been submitted and approved by OCHCA. The California Program Level 1 certification is signed 04/26/13. The emergency eye wash and showers are being inspected and were tested

FXI, INC (Continued) **1000158746**

this date. An email from Rosie Flores of the City of Orange Fire Department dated 04/22/14 verified that there have been no releases with off-site consequences within the last 5-years. 1) Five Year Accident History: According to Mr.Darling there have been no releases of TDI within the last 5-years [Truncated]

Eval Division: Orange County Environmental Health
Eval Program: CalARP
Eval Source: CERS,

Eval General Type: Compliance Evaluation Inspection
Eval Date: 06-08-2016
Violations Found: No
Eval Type: Routine done by local agency
Eval Notes: On site for a routine non-RCRA (CA regulated) hazardous waste large quantity generator (LQG) inspection. Doug Darling, Regional EHS manager, and Lidia Gallardo, EHS coordinator, were present for the inspection and provided consent to inspect. The facility s operations and the waste generated were discussed. The facility's outside lot was walked. I did not observe hazardous waste in the facility's trash or as run off on the ground. The signed off manifests for the removal of the facility's hazardous waste were on site and available for inspection. The records for the last year were reviewed. A non-RCRA LQG is a generator of equal to or greater than 1000 kg (roughly 2200 pounds) of non RCRA hazardous waste during a single month during a one year period. In the last year, the facility's records documented that this facility was a non-RCRA hazardous waste LQG. The storage of the facility's hazardous waste was inspected. The containers were stored closed and with [Truncated]

Eval Division: Orange County Environmental Health
Eval Program: HW
Eval Source: CERS,

Eval General Type: Compliance Evaluation Inspection
Eval Date: 06-10-2009
Violations Found: Yes
Eval Type: Routine done by local agency
Eval Notes: Inspector Name: Orange CUPA
Eval Division: Orange County Environmental Health
Eval Program: HWLQG
Eval Source: CERS,

Eval General Type: Other/Unknown
Eval Date: 06-10-2015
Violations Found: No
Eval Type: Other, not routine, done by local agency
Eval Notes: INSPECTOR COMMENTS: This inspection report is being written in order to correct the inspections reports dated 05/16/13, 05/17/13, 04/25/14 and 06/085/15. After reviewing the RMP, Federal (EPA) Certification and the Hazardous Assessment completed by RMP Professionals in April 2013 it appears that this facility is not a Program Level 1 but is in fact a Program Level 2 facility with an off-site consequence. The following was taken into account in making this determination: 1) The EPA RMP Submission dated 05/09/13 lists an off-site consequence of 0.01 miles (no off-site consequence) 2) The April 2014 Hazard Assessment by RMP Professionals on page 7 lists the off-site consequence as <0.0128 miles (no off-site consequence) 3) The April 2014 Hazard Assessment by RMP Professionals on page 11 lists the

FXI, INC (Continued) **1000158746**

off-site consequence as 0.128 miles (off-site consequence) 4) The April 2014 Hazard Assessment by RMP Professionals on page 12, figure 7 (MARPLOT) shows no [Truncated]

Eval Division: Orange County Environmental Health
Eval Program: CalARP
Eval Source: CERS,

Eval General Type: Compliance Evaluation Inspection
Eval Date: 06-22-2021
Violations Found: No
Eval Type: Routine done by local agency
Eval Notes: On site to conduct a routine Hazardous Waste inspection. Met with Luis Carbajal, Plant Manager, and Sally Geimer, EHS. The facility is a Large Quantity Generator of Non-RCRA hazardous waste. Walked throughout the facility and observed the facility s Hazardous Waste storage area and satellite accumulation areas. Hazardous Waste containers were observed properly labeled and stored closed. The perimeter of the facility was walked and the municipal trash was observed. There are no signs of illegal disposal. Hazardous waste manifests were available for review. The facility has an active EPA ID, CAD008352361. The following documents were available for review: - Weekly inspection logs of hazardous waste containers - Annual employee training records - Emergency plan No hazardous waste violations were observed this date. This inspection report was sent to lcarbajal@fxi.com and sgeimer@fxi.com.

Eval Division: Orange County Environmental Health
Eval Program: HW
Eval Source: CERS,

Eval General Type: Compliance Evaluation Inspection
Eval Date: 06-22-2021
Violations Found: Yes
Eval Type: Routine done by local agency
Eval Notes: On site to conduct a routine CalARP inspection. Met with Luis Carbajal, Plant Manager, and Sally Geimer, EHS. The facility is a Program Level 1 CalARP facility as well as a Federally regulated facility for storage of approximately 680,000 lbs of TDI (Toluene Diisocyanate). The federal threshold is 10,000 lbs. The facility has filed electronically with EPA. The RMP (Risk Management Plan) was submitted on 4/12/18, the anniversary date is 5/9/23. The California Program Level 1 Certification dated 3/12/18 was reviewed and complete. We discussed facility operations involving TDI. The TDI is a mixture of 80% Toluene 2,4 - Diisocyanate and 20% Toluene 2,6 - Diisocyanate. The facility recieves TDI by both railcar and trucking. We discussed railcar offloading procedures and I reviewed the facility's offloading SOP's. High level, audible and visual alarms for offloading are present. Eyewash and shower stations within the TDI offloading and storage area were functioning. The [Truncated]

Eval Division: Orange County Environmental Health
Eval Program: CalARP
Eval Source: CERS,

Eval General Type: Compliance Evaluation Inspection
Eval Date: 08-06-2009
Violations Found: No
Eval Type: Routine done by local agency
Eval Notes: Inspector Name: Orange CUPA

FXI, INC (Continued) **1000158746**

Eval Division: Orange County Environmental Health
Eval Program: HWLQG
Eval Source: CERS,

Eval General Type: Compliance Evaluation Inspection
Eval Date: 09-19-2016
Violations Found: No
Eval Type: Routine done by local agency
Eval Notes: No violations
Eval Division: Orange City Fire Department
Eval Program: HMRRP
Eval Source: CERS,

Eval General Type: Other/Unknown
Eval Date: 10-11-2018
Violations Found: No
Eval Type: Other, not routine, done by local agency
Eval Notes: Received call from Lidia Gallardo regarding whether the facility was a RCRA LQG. Reviewed 2017 manifests via DTSC HWTS and determined the facility is not generating LQG volumes of RCRA waste.
Eval Division: Orange County Environmental Health
Eval Program: HW
Eval Source: CERS,

Eval General Type: Other/Unknown
Eval Date: 11-01-2013
Violations Found: No
Eval Type: Other, not routine, done by local agency
Eval Notes: The FIRST PUBLIC NOTICE for this facility stating that the RMP has been RECEIVED as well as the SECOND PUBLIC NOTICE stating that the RMP is complete was published on 10/25/13 in the OC Register and is attached.
Eval Division: Orange County Environmental Health
Eval Program: CalARP
Eval Source: CERS,

Eval General Type: Other/Unknown
Eval Date: 06-08-2015
Violations Found: No
Eval Type: Other, not routine, done by local agency
Eval Notes: INSPECTOR COMMENTS: Completed the inspection report. Reviewed the off-site consequence this date. 1) The MARPLOT modeling that is used in connection with the ALOHA software shows no off site consequence after the soil absorption formulas were taken into account (0.128 miles witch is 675 feet or 225 yards). 2) Google earth show that a path from the TDI release of this distance would impact surrounding buildings. John Johnson of RMP Professionals was contacted this date in order to discuss the OSC analysis.
Eval Division: Orange County Environmental Health
Eval Program: CalARP
Eval Source: CERS,

Eval General Type: Compliance Evaluation Inspection
Eval Date: 06-08-2016
Violations Found: Yes
Eval Type: Routine done by local agency
Eval Notes: On site for a routine above ground petroleum storage tank (APST)

FXI, INC (Continued) **1000158746**

inspection. Douglas Darling, Regional EHS Manager, and Lidia Gallardo, EHS coordinator, were present for the inspection and provided consent to inspect. This facility is regulated under the Above Ground Storage Act (APSA). There was more than 10,000 gallons of regulated petroleum products in drums or tanks sized 55 gallons or larger on site. We reviewed the qualifying petroleum above ground storage on site, which included machine reservoirs, tanks, and drums. The facility had a Spill Prevention, Control and Countermeasure (SPCC) plan. Its most recent review date was 10-22-12. The plan was on site and available for review. Changes in the described qualifying petroleum storage were noted and discussed. Updates will be completed. SPILL CONTROL: Secondary containment and spill response equipment were provided as described in the plan. INSPECTIONS: We discussed the required SPCC inspections [Truncated]

Eval Division: Orange County Environmental Health
Eval Program: APSA
Eval Source: CERS,

Eval General Type: Compliance Evaluation Inspection
Eval Date: 06-10-2009
Violations Found: No
Eval Type: Routine done by local agency
Eval Notes: Inspector Name: Orange CUPA
Eval Division: Orange County Environmental Health
Eval Program: HWLQG
Eval Source: CERS,

Eval General Type: Compliance Evaluation Inspection
Eval Date: 06-13-2019
Violations Found: No
Eval Type: Routine done by local agency
Eval Notes: On site for a routine Aboveground Petroleum Storage Tank (APST) inspection. Met with Doug Darling, Regional EHS Manager, and Luis Carbajal, Plant Manager. The facility has aboveground petroleum storage exceeding 1,320 gallons, but less than 10,000 gallons. The following petroleum storage capacity: - 6,000 gallon single-walled AST containing mineral oil (east tank farm) - 300 gallon single-walled diesel AST (fire protection building) - 750 gallon double-walled diesel AST (mechanics building) - 300 gallon single-walled oily water AST (x2) (steam clean area) - 120 gallon hydraulic oil tote (steam clean area) - 120 gallon lube oil tote (steam clean area) - 55 gallon drums of various petroleum throughout facility (x14) All ASTs observed on site have secondary containment. Secondary containment areas were observed free of liquid and debris. An SPCC Plan certified by a Professional Engineer is maintained on site and is dated 7/1/2016. Employee training [Truncated]

Eval Division: Orange County Environmental Health
Eval Program: APSA
Eval Source: CERS,

Eval General Type: Other/Unknown
Eval Date: 06-28-2021
Violations Found: No
Eval Type: Other, not routine, done by local agency
Eval Notes: Received employee training records dated 6/25/21 on SOPs for offloading and managing TDI and other chemicals. Violation I021 is corrected at this time. The facility has no outstanding violations and

FXI, INC (Continued) **1000158746**

is in compliance. This report was sent to lcarbajal@fxi.com.
Eval Division: Orange County Environmental Health
Eval Program: CalARP
Eval Source: CERS,

Eval General Type: Other/Unknown
Eval Date: 07-14-2016
Violations Found: No
Eval Type: Other, not routine, done by local agency
Eval Notes: Reviewed Doug's email with the updated SPCC plan and inspection checklist, which is provided to address violations. Checklist corrects violation I258. Bulk oil table IDs mineral oil, castor oil, and SCE-owned oil filled equipment in facility's APSA qualifying storage. Castor oil - exempt SCE-owned equipment - exempt
Eval Division: Orange County Environmental Health
Eval Program: APSA
Eval Source: CERS,

Eval General Type: Other/Unknown
Eval Date: 04-05-2017
Violations Found: No
Eval Type: Other, not routine, done by local agency
Eval Notes: Not reported
Eval Division: Orange County Environmental Health
Eval Program: CalARP
Eval Source: CERS,

Eval General Type: Other/Unknown
Eval Date: 04-28-2014
Violations Found: No
Eval Type: Other, not routine, done by local agency
Eval Notes: Received a copy of the signed inspection report.
Eval Division: Orange County Environmental Health
Eval Program: CalARP
Eval Source: CERS,

Eval General Type: Compliance Evaluation Inspection
Eval Date: 06-26-2012
Violations Found: No
Eval Type: Routine done by local agency
Eval Notes: Not reported
Eval Division: Orange County Environmental Health
Eval Program: HWLQG
Eval Source: CERS,

Eval General Type: Compliance Evaluation Inspection
Eval Date: 08-05-2014
Violations Found: Yes
Eval Type: Routine done by local agency
Eval Notes: Current UST A & B Form Current UST Financial Responsibility
Eval Division: Orange City Fire Department
Eval Program: UST
Eval Source: CERS,

Eval General Type: Compliance Evaluation Inspection
Eval Date: 08-30-2022
Violations Found: Yes

FXI, INC (Continued) **1000158746**

Eval Type: Routine done by local agency
Eval Notes: field verification.
Eval Division: Orange City Fire Department
Eval Program: HMRRP
Eval Source: CERS,

Eval General Type: Compliance Evaluation Inspection
Eval Date: 10-18-2012
Violations Found: Yes
Eval Type: Industrial Storm Water Compliance Evaluation
Eval Notes: Weather: partly cloudy and warm. SWPPP is undated and in process of being updated; several versions presented, most lack site plan; agreed to use site plan last revised 3/1/2000. Site is mostly orderly but littered with bits of fresh and weathered foam, including neglected, moldy-looking patches of foam dust. Contact cites lack of personnel and broken sweeping equipment for the condition of the site. Plastic sheeting is piled at the SE corner and not secured against wind. Leaks, or evidence of leaks, found from various process equipment. Heavy litter and weathered plastic sheeting found in NW portion of site near compactor. Storm drain inlet basins are littered; pipes are fitted with sliding gate valves left either open or partly-open; default position is not known to Contact.
Eval Division: Water Boards
Eval Program: INDSTW
Eval Source: SMARTS,

Eval General Type: Compliance Evaluation Inspection
Eval Date: 10-22-2019
Violations Found: Yes
Eval Type: Routine done by local agency
Eval Notes: field verification.
Eval Division: Orange City Fire Department
Eval Program: HMRRP
Eval Source: CERS,

Eval General Type: Other/Unknown
Eval Date: 02-19-2016
Violations Found: No
Eval Type: Other, not routine, done by local agency
Eval Notes: Underground storage tank removed. UST forms were updated by owner/operator in local portal (ESubmit).
Eval Division: Orange City Fire Department
Eval Program: UST
Eval Source: CERS,

Eval General Type: Other/Unknown
Eval Date: 04-24-2014
Violations Found: No
Eval Type: Other, not routine, done by local agency
Eval Notes: Not reported
Eval Division: Orange County Environmental Health
Eval Program: CalARP
Eval Source: CERS,

Eval General Type: Compliance Evaluation Inspection
Eval Date: 06-04-2013
Violations Found: Yes

FXI, INC (Continued) **1000158746**

Eval Type: Industrial Storm Water Compliance Evaluation
Eval Notes: Weather: Warm and sunny. Single SWPPP presented for review. Overall housekeeping is significantly improved; Contact reports that the broken sweeper has been replaced. Sweeping is done each working day during second shift when foam buns are moved around. Leaf-blower is used for hard-to-reach places but frequency is not known to Contact. Form cone impressions still in secondary containment at E tank area. Curtains on unloading pumps have been replaced. Found steam water leaking from pipe next to metering house. North rail line and trash compactor are littered. Unknown demo job left debris next to north loading platform. Outlet #4 has heavy litter and debris inside basin. Abandoned plastic sheeting found at SE corner. Improper leak response found at conveyor and in bun storage area. Improper storage of decomissioned baler found. Evidence of steam water discharge from pipe behind Tank 108 found.
Eval Division: Water Boards
Eval Program: INDSTW
Eval Source: SMARTS,

Eval General Type: Compliance Evaluation Inspection
Eval Date: 06-13-2019
Violations Found: No
Eval Type: Routine done by local agency
Eval Notes: On site to conduct a routine Hazardous Waste inspection. Met with Doug Darling, Regional EHS Manager, and Luis Carbajal, Plant Manager. The facility is a Large Quantity Generator of Non-RCRA Hazardous Waste. The facility s operations and waste generated were discussed. Walked throughout the facility and observed the facility s Hazardous Waste. The facility has a designated hazardous waste storage area in the mechanics building, and also several satellite accumulation areas. Hazardous waste containers were observed properly labeled and stored closed. The perimeter of the facility was walked and municipal trash dumpsters were observed. There are no signs of illegal disposal. Hazardous waste manifests were available for review. The facility s EPA ID number is active. Emergency plan is maintained onsite, spill response notification was discussed. Weekly hazardous waste container inspection logs were available for review. Annual employee training records [Truncated]
Eval Division: Orange County Environmental Health
Eval Program: HW
Eval Source: CERS,

Eval General Type: Compliance Evaluation Inspection
Eval Date: 06-22-2021
Violations Found: Yes
Eval Type: Routine done by local agency
Eval Notes: On site to conduct a routine Aboveground Petroleum Storage Tank (APST) inspection. Met with Luis Carbajal, Plant Manager, and Sally Geimer, EHS. The facility has is a Tier II Qualified Facility of aboveground petroleum storage. The facility has an aggregate storage capacity less than 10,000 gallons and has one APST exceeding 5,000 gallons capacity. The following petroleum storage capacity was observed: - 6,000 gallon double-walled tank of mineral oil, Tank 103 - 300 gallon single-walled tank of diesel, fire suppression building - (x4) 55 gallon drums of red-dye diesel fuel, mechanics building - (x2) 120 gallon containers of motor oil, mechanics building - (x14) 55 gallon drums of various motor, hydraulic, gear, lubricant oils All APSTs on site have

FXI, INC (Continued) **1000158746**

appropriate secondary containment. The facility has is currently in the process of permitting a 500 gallon double-walled diesel tank to replace a 750 gallon diesel tank. Both were empty at this time, we ensuring [Truncated]

Eval Division: Orange County Environmental Health
Eval Program: APSA
Eval Source: CERS,

Eval General Type: Other/Unknown
Eval Date: 07-07-2015
Violations Found: No
Eval Type: Other, not routine, done by local agency
Eval Notes: INSPECTOR COMMENTS: Received an email (attached) from John Johnson of RMP Corp regarding the April 2013 hazard assessment. Mr. johnson in his emails clarifies the toxic endpoint of a release into the soil from a rail car of the TDI. The OSC is 0.0284 miles or 57 yards. According to OCHCA calculations, 0.0284 miles is 49 yards, not 57. This distance was mapped on Google earth and no off site conscience could be seen. It appears that based on this data, that this is a Program Level 1 CalARP facility.

Eval Division: Orange County Environmental Health
Eval Program: CalARP
Eval Source: CERS,

Eval General Type: Other/Unknown
Eval Date: 07-07-2021
Violations Found: No
Eval Type: Other, not routine, done by local agency
Eval Notes: The facility's 6,000 tank of mineral oil has been classified as a pressure vessel. Per HSC 25270.2(a), pressure vessels such as this tank are excluded from APSA, thus this tank is not regulated under The Aboveground Petroleum Storage Act, and is not required to have an STI SP001 inspection. Violation I383 is voided and corrected at this time and the facility is in compliance. This report was sent to lcarbajal@fxi.com.

Eval Division: Orange County Environmental Health
Eval Program: APSA
Eval Source: CERS,

Eval General Type: Compliance Evaluation Inspection
Eval Date: 04-05-2017
Violations Found: Yes
Eval Type: Routine done by local agency
Eval Notes: On-site for a CalARP routine inspection. Met with Regional EHS Manager Douglas Darling and EHS Coordinator Lidia Gallardo of FXI Inc. Consent was provided to enter and inspect the facility. This facility is regulated under CalARP Program Level 1 requirements for Toluene-2,4-Diisocyanate (TDI) TQ = 500 pounds and Toluene-2,6-Diisocyanate (TDI) TQ = 100 pounds. The facility is required to submit electronically with the EPA as the federal threshold is 10,000 pounds. TDI comes into the facility by rail car. Each rail car holds a maximum 180,000 pounds of TDI. On normal operations, the facility receives (2) rail cars per week. Note that the percentage between 2,4- and 2,6- is roughly 80%/20%. The rail cars are immediately emptied into a 35,000 gallon (319,733 pound) aboveground storage tank. Total quantity of TDI at the facility is approximately 680,000 pounds. The facility maintains (2) processes: 1.

FXI, INC (Continued) **1000158746**

TDI in storage (Aboveground tank). The regulated [Truncated]
Eval Division: Orange County Environmental Health
Eval Program: CalARP
Eval Source: CERS,

Eval General Type: Other/Unknown
Eval Date: 04-16-2018
Violations Found: No
Eval Type: Other, not routine, done by local agency
Eval Notes: Scheduling inspection and File review
Eval Division: Orange County Environmental Health
Eval Program: CalARP
Eval Source: CERS,

Eval General Type: Other/Unknown
Eval Date: 04-18-2018
Violations Found: No
Eval Type: Other, not routine, done by local agency
Eval Notes: On site for a CalARP audit. Met with Lydia Gallardo and Luis Carbajal of FXI. Consent to enter and take photos was granted. Facility is regulated under the CalARP Program level 1 requirements. The regulated substance on site is an 80/20 mix of 2-4- and 2-6 Toluene Diisocyanate. Max storage of 680,000 pounds has not changed. Facility is regulated by the EPA and the CUPA. Photos were collected of the storage and process machinery. RMP is in the process of recertification.
Eval Division: Orange County Environmental Health
Eval Program: CalARP
Eval Source: CERS,

Eval General Type: Compliance Evaluation Inspection
Eval Date: 05-02-2013
Violations Found: No
Eval Type: Routine done by local agency
Eval Notes: No violations observed. Inventory verification was performed by Brad Goodrich.
Eval Division: Orange City Fire Department
Eval Program: HMRRP
Eval Source: CERS,

Eval General Type: Other/Unknown
Eval Date: 05-03-2023
Violations Found: No
Eval Type: Other, not routine, done by local agency
Eval Notes: This Agency has received the facility's RMP submittal and certification statement dated 4/11/23. The RMP and Hazard Assessment were reviewed. No changes have been made to the RMP: - facility remains Program Level 1 - covered processes are bulk storage of TDI (80:20 2,4 toluene diisocyanate: 2,6 toluene diisocyanate in 35k gallon tank and 2-3 railcars with 17k gallons each - worst case release scenario was done and shown to have no off-site consequence to a public receptor - facility has had no accidents related to the CalARP program within the last 5 years
Eval Division: Orange County Environmental Health
Eval Program: CalARP
Eval Source: CERS,

FXI, INC (Continued) **1000158746**

Eval General Type: Other/Unknown
Eval Date: 06-04-2015
Violations Found: No
Eval Type: Other, not routine, done by local agency
Eval Notes: INSPECTOR COMMENTS: On-site for a CalARP Audit. Met with Ivan Flores this date. This is a Program Level 1 CalARP facility as well as a Federally Regulated site. The facility has approximately 680,000 pounds of TDI. The federal threshold is 10,000 pounds. The site has filed electronically with EPA, and has made several changes (dates and amount of TDI on-site). The last electronic change was made on 04/14/14. The EPA RMP anniversary date for this facility is 05/09/18. The latest version of the RMP hs been submitted and approved by OCHCA. The California Program Level 1 certification is signed 04/26/13. The emergency eye wash and showers are being inspected and were tested this date. 1) Five Year Accident History: According to Mr.Darling there have been no releases of TDI within the last 5-years that have caused an evacuation or off-site consequence. There were two incidents within the past two years with the TDI (regulated substance). The incident [Truncated]
Eval Division: Orange County Environmental Health
Eval Program: CalARP
Eval Source: CERS,

Eval General Type: Compliance Evaluation Inspection
Eval Date: 08-04-2015
Violations Found: No
Eval Type: Routine done by local agency
Eval Notes: No violations observed
Eval Division: Orange City Fire Department
Eval Program: UST
Eval Source: CERS,

Eval General Type: Compliance Evaluation Inspection
Eval Date: 10-14-2008
Violations Found: No
Eval Type: Routine done by local agency
Eval Notes: Inspector Name: Orange CUPA
Eval Division: Orange County Environmental Health
Eval Program: HWLQG
Eval Source: CERS,

Eval General Type: Other/Unknown
Eval Date: 12-22-2016
Violations Found: No
Eval Type: Other, not routine, done by local agency
Eval Notes: Facility had corrected the violations (I258, I320) by submitting a copy of their current SPCC inspection record and and updated APST inventory. Note: the facility IDed a castor oil tank, which I believe is exempt.
Eval Division: Orange County Environmental Health
Eval Program: APSA
Eval Source: CERS,

Enforcement Action:
Site ID: 30779
Site Name: FXI, INC - ORANGE
Site Address: 2060 N BATAVIA ST

FXI, INC (Continued) **1000158746**

Site City:	ORANGE
Site Zip:	92865
Enf Action Date:	10-18-2012
Enf Action Type:	Industrial Storm Water Enforcement
Enf Action Description:	Industrial Storm Water Enforcement
Enf Action Notes:	Contact informed that housekeeping was neglected; repairs needed for obvious leaks; monitoring of potential leaks are needed; chronic leaks need drip pans if repairs are not made; missing displaced pump shelter components need to be replaced properly.
Enf Action Division:	Water Boards
Enf Action Program:	INDSTW
Enf Action Source:	SMARTS,
Site ID:	30779
Site Name:	FXI, INC - ORANGE
Site Address:	2060 N BATAVIA ST
Site City:	ORANGE
Site Zip:	92865
Enf Action Date:	08-05-2014
Enf Action Type:	Notice of Violation (Unified Program)
Enf Action Description:	Notice of Violation Issued by the Inspector at the Time of Inspection
Enf Action Notes:	Not reported
Enf Action Division:	Orange County Environmental Health
Enf Action Program:	UST
Enf Action Source:	CERS,
Site ID:	30779
Site Name:	FXI, INC - ORANGE
Site Address:	2060 N BATAVIA ST
Site City:	ORANGE
Site Zip:	92865
Enf Action Date:	08-05-2014
Enf Action Type:	Notice of Violation (Unified Program)
Enf Action Description:	Notice of Violation Issued by the Inspector at the Time of Inspection
Enf Action Notes:	Not reported
Enf Action Division:	Orange County Environmental Health
Enf Action Program:	UNSPEC
Enf Action Source:	CERS,
Site ID:	30779
Site Name:	FXI, INC - ORANGE
Site Address:	2060 N BATAVIA ST
Site City:	ORANGE
Site Zip:	92865
Enf Action Date:	06-04-2013
Enf Action Type:	Industrial Storm Water Enforcement
Enf Action Description:	Industrial Storm Water Enforcement
Enf Action Notes:	Contact instructed to improve housekeeping at N rail spur, demo site, and trash compactor; to clean out inlet basins and dispose of abandoned plastic sheeting; instructed to repair steam water leak at meter house, improve oil spill response, lid and repair trash bin, and stop pooling of grey water.
Enf Action Division:	Water Boards
Enf Action Program:	INDSTW
Enf Action Source:	SMARTS,
Site ID:	30779

FXI, INC (Continued) **1000158746**

Site Name: FXI, INC - ORANGE
Site Address: 2060 N BATAVIA ST
Site City: ORANGE
Site Zip: 92865
Enf Action Date: 06-10-2009
Enf Action Type: Notice of Violation (Unified Program)
Enf Action Description: Notice of Violation Issued by the Inspector at the Time of Inspection
Enf Action Notes: Not reported
Enf Action Division: Orange County Environmental Health
Enf Action Program: HWLQG
Enf Action Source: CERS,

Site ID: 30779
Site Name: FXI, INC - ORANGE
Site Address: 2060 N BATAVIA ST
Site City: ORANGE
Site Zip: 92865
Enf Action Date: 09-06-2011
Enf Action Type: Notice of Non-Compliance for Non-Filers
Enf Action Description: Notice of Non-Compliance for Non-Filers
Enf Action Notes: Request to submit NOI for new operator.
Enf Action Division: Water Boards
Enf Action Program: INDSTW
Enf Action Source: SMARTS,

Coordinates:
Site ID: 30779
Facility Name: FXI, INC - ORANGE
Env Int Type Code: HWG
Program ID: 10153067
Coord Name: Not reported
Ref Point Type Desc: Center of a facility or station.,
Latitude: 33.821160
Longitude: -117.864300

Affiliation:
Affiliation Type Desc: Company Official
Entity Name: Douglas Darling
Entity Title: Regional EHS Manager
Affiliation Address: Not reported
Affiliation City: Not reported
Affiliation State: Not reported
Affiliation Country: Not reported
Affiliation Zip: 92865
Affiliation Phone: ,

Affiliation Type Desc: Environmental Contact
Entity Name: Douglas Darling
Entity Title: Not reported
Affiliation Address: 17401 Caddis LN SW
Affiliation City: Rochester
Affiliation State: WA
Affiliation Country: Not reported
Affiliation Zip: 97579
Affiliation Phone: ,

FXI, INC (Continued) **1000158746**

Affiliation Type Desc:	Identification Signer
Entity Name:	Douglas Darling
Entity Title:	Regional EHS Director
Affiliation Address:	Not reported
Affiliation City:	Not reported
Affiliation State:	Not reported
Affiliation Country:	Not reported
Affiliation Zip:	Not reported
Affiliation Phone:	,

Affiliation Type Desc:	Owner/Operator
Entity Name:	FXI Inc
Entity Title:	Operator
Affiliation Address:	100 Matsonford Rd5 Radnor Corporate Center Suite 300
Affiliation City:	Radnor
Affiliation State:	PA
Affiliation Country:	Not reported
Affiliation Zip:	19063
Affiliation Phone:	,

Affiliation Type Desc:	Parent Company
Entity Name:	FXI HOLDINGS INC
Entity Title:	Not reported
Affiliation Address:	Not reported
Affiliation City:	Not reported
Affiliation State:	Not reported
Affiliation Country:	Not reported
Affiliation Zip:	92865
Affiliation Phone:	,

Affiliation Type Desc:	Public Contact
Entity Name:	DOUGLAS R DARLING
Entity Title:	Not reported
Affiliation Address:	Not reported
Affiliation City:	Not reported
Affiliation State:	Not reported
Affiliation Country:	Not reported
Affiliation Zip:	92865
Affiliation Phone:	7143428053,

Affiliation Type Desc:	Public Contact
Entity Name:	RICHARD MUNCH
Entity Title:	Not reported
Affiliation Address:	Not reported
Affiliation City:	Not reported
Affiliation State:	Not reported
Affiliation Country:	Not reported
Affiliation Zip:	92865
Affiliation Phone:	7146370110,

Affiliation Type Desc:	Document Preparer
Entity Name:	DOUGLAS DARLING
Entity Title:	Not reported
Affiliation Address:	Not reported
Affiliation City:	Not reported
Affiliation State:	Not reported
Affiliation Country:	Not reported

FXI, INC (Continued) **1000158746**

Affiliation Zip:	Not reported
Affiliation Phone:	,
Affiliation Type Desc:	Facility Contact
Entity Name:	DOUGLAS DARLING
Entity Title:	Not reported
Affiliation Address:	2060 N BATAVIA ST
Affiliation City:	ORANGE
Affiliation State:	CA
Affiliation Country:	Not reported
Affiliation Zip:	92865
Affiliation Phone:	7143428053,
Affiliation Type Desc:	Facility Owner
Entity Name:	FXI, Inc.
Entity Title:	Not reported
Affiliation Address:	100 MATSONFORD ROAD5 RADNOR CORPORATE CENTER, SUITE 30
Affiliation City:	RADNOR
Affiliation State:	PA
Affiliation Country:	Not reported
Affiliation Zip:	190874560
Affiliation Phone:	4845855500,
Affiliation Type Desc:	Operator
Entity Name:	Humberto Hernandez
Entity Title:	Not reported
Affiliation Address:	Not reported
Affiliation City:	Not reported
Affiliation State:	Not reported
Affiliation Country:	Not reported
Affiliation Zip:	Not reported
Affiliation Phone:	(909) 289-8153,
Affiliation Type Desc:	Parent Corporation
Entity Name:	FXI, Inc.
Entity Title:	Not reported
Affiliation Address:	Not reported
Affiliation City:	Not reported
Affiliation State:	Not reported
Affiliation Country:	Not reported
Affiliation Zip:	Not reported
Affiliation Phone:	,
Affiliation Type Desc:	Technical Contact
Entity Name:	DOUGLAS R DARLING
Entity Title:	Not reported
Affiliation Address:	Not reported
Affiliation City:	Not reported
Affiliation State:	Not reported
Affiliation Country:	Not reported
Affiliation Zip:	92865
Affiliation Phone:	7146857218,
Affiliation Type Desc:	Facility Mailing Address
Entity Name:	Mailing Address
Entity Title:	Not reported
Affiliation Address:	2060 N. Batavia St

FXI, INC (Continued) **1000158746**

Affiliation City: Orange
Affiliation State: CA
Affiliation Country: Not reported
Affiliation Zip: 92865
Affiliation Phone: ,

Affiliation Type Desc: CUPA District
Entity Name: Orange County Env Health
Entity Title: Not reported
Affiliation Address: 1241 East Dyer RoadSuite 120
Affiliation City: Santa Ana
Affiliation State: CA
Affiliation Country: Not reported
Affiliation Zip: 92705-5611
Affiliation Phone: (714) 433-6406,

Affiliation Type Desc: Legal Owner
Entity Name: FXI, Inc.
Entity Title: Not reported
Affiliation Address: 100 Matsonford Road, 5 Corporate Center, Suite 300
Affiliation City: Radnor
Affiliation State: PA
Affiliation Country: United States
Affiliation Zip: 19087
Affiliation Phone: (484) 585-5500,

Affiliation Type Desc: Parent Company
Entity Name: FXI INC
Entity Title: Not reported
Affiliation Address: Not reported
Affiliation City: Not reported
Affiliation State: Not reported
Affiliation Country: Not reported
Affiliation Zip: 92865
Affiliation Phone: ,

Affiliation Type Desc: Technical Contact
Entity Name: DOUGLAS R DARLING
Entity Title: Not reported
Affiliation Address: Not reported
Affiliation City: Not reported
Affiliation State: Not reported
Affiliation Country: Not reported
Affiliation Zip: 92865
Affiliation Phone: 7143428053,

Name: FOAMEX INTERNATIONAL
Address: 2060 N BATAVIA ST
City,State,Zip: ORANGE, CA 926653102
Site ID: 607398
CERS ID: 80001567
CERS Description: Corrective Action

Affiliation:
Affiliation Type Desc: Supervisor
Entity Name: * Unknown
Entity Title: Not reported

FXI, INC (Continued) **1000158746**

Affiliation Address: Not reported
Affiliation City: Not reported
Affiliation State: Not reported
Affiliation Country: Not reported
Affiliation Zip: Not reported
Affiliation Phone: ,

Name: FXI, INC - ORANGE
Address: 2060 N BATAVIA ST
City,State,Zip: ORANGE, CA 92865
Site ID: 30779
CERS ID: 10153067
CERS Description: Chemical Storage Facilities

Violations:

Site ID: 30779
Site Name: FXI, INC - ORANGE
Violation Date: 06-10-2009
Citation: HSC 6.67 Multiple Sections - California Health and Safety Code, Chapter 6.67, Section(s) Multiple Sections
Violation Description: RCRA Large Quantity Generator Program - Administration/Documentation - General
Violation Notes: Returned to compliance on 06/10/2009.
Violation Division: Orange County Environmental Health
Violation Program: HWLQG
Violation Source: CERS,

Site ID: 30779
Site Name: FXI, INC - ORANGE
Violation Date: 08-30-2022
Citation: HSC 6.95 25508.1(a)-(f) - California Health and Safety Code, Chapter 6.95, Section(s) 25508.1(a)-(f)
Violation Description: Failure to electronically update business plan within 30 days of any one of the following events: A 100 percent or more increase in the quantity of a previously disclosed material. Any handling of a previously undisclosed hazardous materials at or above reportable quantities. A change of business address, business ownership, or business name. A substantial change in the handler's operations that requires modification to any portion of the business plan.
Violation Notes: Returned to compliance on 09/19/2022.
Violation Division: Orange City Fire Department
Violation Program: HMRRP
Violation Source: CERS,

Site ID: 30779
Site Name: FXI, INC - ORANGE
Violation Date: 06-08-2016
Citation: HSC 6.67 25270.4.5(a) - California Health and Safety Code, Chapter 6.67, Section(s) 25270.4.5(a)
Violation Description: Failure to adequately discuss in the SPCC Plan all applicable bulk storage containers, or no discussion regarding all applicable bulk storage containers included.
Violation Notes: Returned to compliance on 12/22/2016. Inspection found the facility's qualifying APSA petroleum storage to differ from what was described in the plan. Additional totes and drums of petroleum products (oils, WD40, diesel) were observed on site that had not been identified in the plan. Also, the actual contents of the baler building's ASTs

FXI, INC (Continued) **1000158746**

	differed from what was in the plan. Please update the plan's qualifying APSA storage table to be current. Submit a copy of the table to this Agency within 30 days.
Violation Division:	Orange County Environmental Health
Violation Program:	APSA
Violation Source:	CERS,
Site ID:	30779
Site Name:	FXI, INC - ORANGE
Violation Date:	06-22-2021
Citation:	19 CCR 4.5 Multiple - California Code of Regulations, Title 19, Chapter 4.5, Section(s) Multiple
Violation Description:	CalARP Program - Training - General
Violation Notes:	Returned to compliance on 06/25/2021. Employee training records for training specific to CalARP and TDI risk management/offloading procedures were not available for review. Please provide documentation within 60 days.
Violation Division:	Orange County Environmental Health
Violation Program:	CalARP
Violation Source:	CERS,
Site ID:	30779
Site Name:	FXI, INC - ORANGE
Violation Date:	06-04-2013
Citation:	2014-0057-DWQ - Industrial General Permit
Violation Description:	SW - Deficient BMP Implementation
Violation Notes:	Neglected housekeeping at north rail spur, demo job site, outlet #4 basin, and trash compactor; abandoned plastic sheeting SE corner; improper spill response at conveyor and bun storage area. Steam water leak at metering house and evidence of steam water leak nearTank 108. Improper decomissioning of foam bit baler. Trash bin broken bottom and no lid. Grey water pooled at break area.
Violation Division:	Water Boards
Violation Program:	INDSTW
Violation Source:	SMARTS,
Site ID:	30779
Site Name:	FXI, INC - ORANGE
Violation Date:	06-22-2021
Citation:	HSC 6.67 25270.4.5(a) - California Health and Safety Code, Chapter 6.67, Section(s) 25270.4.5(a)
Violation Description:	Failure to ensure that tanks are inspected and tested by an appropriately qualified person in accordance with industry standards.
Violation Notes:	Returned to compliance on 07/06/2021. Please have the 6,000 gallon mineral oil tank inspected by an STI SP001 certified inspector and tested for integrity.
Violation Division:	Orange County Environmental Health
Violation Program:	APSA
Violation Source:	CERS,
Site ID:	30779
Site Name:	FXI, INC - ORANGE
Violation Date:	09-06-2011
Citation:	2014-0057-DWQ - Industrial General Permit
Violation Description:	SW - Failure to Obtain Permit
Violation Notes:	Previous operator terminated coverage. Did not submit NOI for new operator.

FXI, INC (Continued) **1000158746**

Violation Division:	Water Boards
Violation Program:	INDSTW
Violation Source:	SMARTS,
Site ID:	30779
Site Name:	FXI, INC - ORANGE
Violation Date:	08-30-2022
Citation:	HSC 6.95 25508(a)(3) - California Health and Safety Code, Chapter 6.95, Section(s) 25508(a)(3)
Violation Description:	Failure to complete and electronically submit hazardous material inventory information for all reportable hazardous materials on site at or above reportable quantities.
Violation Notes:	Returned to compliance on 09/19/2022.
Violation Division:	Orange City Fire Department
Violation Program:	HMRRP
Violation Source:	CERS,
Site ID:	30779
Site Name:	FXI, INC - ORANGE
Violation Date:	08-05-2014
Citation:	HSC 6.7 25286(a) - California Health and Safety Code, Chapter 6.7, Section(s) 25286(a)
Violation Description:	Failure to submit an complete and accurate application for a permit to operate an underground storage tank, or for renewal of the permit.
Violation Notes:	Returned to compliance on 12/18/2014.
Violation Division:	Orange City Fire Department
Violation Program:	UST
Violation Source:	CERS,
Site ID:	30779
Site Name:	FXI, INC - ORANGE
Violation Date:	10-22-2019
Citation:	HSC 6.95 25508.1(a)-(f) - California Health and Safety Code, Chapter 6.95, Section(s) 25508.1(a)-(f)
Violation Description:	Failure to electronically update business plan within 30 days of any one of the following events: A 100 percent or more increase in the quantity of a previously disclosed material. Any handling of a previously undisclosed hazardous materials at or above reportable quantities. A change of business address, business ownership, or business name. A substantial change in the handler's operations that requires modification to any portion of the business plan.
Violation Notes:	Returned to compliance on 03/19/2020.
Violation Division:	Orange City Fire Department
Violation Program:	HMRRP
Violation Source:	CERS,
Site ID:	30779
Site Name:	FXI, INC - ORANGE
Violation Date:	06-08-2016
Citation:	HSC 6.67 25270.4.5(a) - California Health and Safety Code, Chapter 6.67, Section(s) 25270.4.5(a)
Violation Description:	Failure to comply with one or more of the following requirements: 1. Have record of inspections and integrity tests signed by the appropriate supervisor or inspector. 2. Keep written procedures and records of inspections and integrity tests for at least three years. 3. Keep comparison records.
Violation Notes:	Returned to compliance on 12/22/2016. Monthly SPCC inspections as

FXI, INC (Continued) **1000158746**

described in the plan were not being conducted. The monthly inspection log that was provided for review did not contain the required SPCC elements. Implement SPCC inspections for the qualifying above ground petroleum storage. Submit a copy of the first month inspection record to this Agency within 30 days.
Violation Division: Orange County Environmental Health
Violation Program: APSA
Violation Source: CERS,

Site ID: 30779
Site Name: FXI, INC - ORANGE
Violation Date: 10-18-2012
Citation: 2014-0057-DWQ - Industrial General Permit
Violation Description: SW - Deficient BMP Implementation
Violation Notes: Neglected housekeeping related to failure to maintain sweeping equipment in working order. Improper response to chronic leaks of hydraulic fluid. Other chronic leaks caused by inadequate maintenance. Disfunctional pump shelters with missing or displaced components. Unsecured plastic sheeting. Lack of awareness of function of storm drain inlet control valves.
Violation Division: Water Boards
Violation Program: INDSTW
Violation Source: SMARTS,

Site ID: 30779
Site Name: FXI, INC - ORANGE
Violation Date: 04-05-2017
Citation: 19 CCR 4.5 2735.5(d)(3) - California Code of Regulations, Title 19, Chapter 4.5, Section(s) 2735.5(d)(3)
Violation Description: Failure to ensure that response actions have been coordinated with local emergency planning and response agencies
Violation Notes: Returned to compliance on 07/19/2017. Please send a letter/email to your local Fire station and invite them to participate in a training activity. In order to abate this violation, please copy me in the letter or email.
Violation Division: Orange County Environmental Health
Violation Program: CalARP
Violation Source: CERS,

Site ID: 30779
Site Name: FXI, INC - ORANGE
Violation Date: 08-05-2014
Citation: HSC 6.75 25299.30-25299.34 - California Health and Safety Code, Chapter 6.75, Section(s) 25299.30-25299.34
Violation Description: Failure to submit and maintain complete and current Certification of Financial Responsibility or other mechanism of financial assurance.
Violation Notes: Returned to compliance on 09/02/2014.
Violation Division: Orange City Fire Department
Violation Program: UST
Violation Source: CERS,

Evaluation:
Eval General Type: Other/Unknown
Eval Date: 04-16-2018
Violations Found: No
Eval Type: Other, not routine, done by local agency
Eval Notes: Received email from Lidia Gallardo. Invitation sent to Orange Fire to

FXI, INC (Continued) **1000158746**

participate in emergency drills at the facility: Email below: I hope all is well. I wanted to inform you that FXI will be having an evacuation drill for 2nd shift employees this Thursday, 7/20, between 5:00pm to 6:00pm and an evacuation drill for first shift this Friday, 7/21, between 8:00am to 9:00am. We would like to extend an invitation to the local fire department. Thank you, Lidia Gallardo - ehs coordinator
.....
.....
..... FXI 2060 N. Batavia St | Orange | CA 92865 | (714) 685-7287 | (714) 637-5346 fax | lgallardo@fxi.com

Eval Division: Orange County Environmental Health
Eval Program: CalARP
Eval Source: CERS,

Eval General Type: Compliance Evaluation Inspection
Eval Date: 04-25-2014
Violations Found: No
Eval Type: Routine done by local agency
Eval Notes: On-site for a routine inspection. Met with Douglas Darling this date. This is a Program Level 1 CalARP facility as well as a Federally Regulated site. The facility has approximately 680,000 pounds of TDI. The federal threshold is 10,000 pounds. The site has filed electronically with EPA, and has made several changes (dates and amount of TDI on-site). The last electronic change was made on 04/14/14. The EPA RMP anniversary date for this facility is 05/09/18. The latest version of the RMP hs been submitted and approved by OCHCA. The California Program Level 1 certification is signed 04/26/13. The emergency eye wash and showers are being inspected and were tested this date. An email from Rosie Flores of the City of Orange Fire Department dated 04/22/14 verified that there have been no releases with off-site consequences within the last 5-years. 1) Five Year Accident History: According to Mr.Darling there have been no releases of TDI within the last 5-years [Truncated]

Eval Division: Orange County Environmental Health
Eval Program: CalARP
Eval Source: CERS,

Eval General Type: Compliance Evaluation Inspection
Eval Date: 06-08-2016
Violations Found: No
Eval Type: Routine done by local agency
Eval Notes: On site for a routine non-RCRA (CA regulated) hazardous waste large quantity generator (LQG) inspection. Doug Darling, Regional EHS manager, and Lidia Gallardo, EHS coordinator, were present for the inspection and provided consent to inspect. The facility s operations and the waste generated were discussed. The facility’s outside lot was walked. I did not observe hazardous waste in the facility’s trash or as run off on the ground. The signed off manifests for the removal of the facility’s hazardous waste were on site and available for inspection. The records for the last year were reviewed. A non-RCRA LQG is a generator of equal to or greater than 1000 kg (roughly 2200 pounds) of non RCRA hazardous waste during a single month during a one year period. In the last year, the facility’s records documented that this facility was a non-RCRA hazardous waste LQG. The storage of the facility’s hazardous waste was inspected. The containers were stored closed and with [Truncated]

FXI, INC (Continued) **1000158746**

Eval Division: Orange County Environmental Health
Eval Program: HW
Eval Source: CERS,

Eval General Type: Compliance Evaluation Inspection
Eval Date: 06-10-2009
Violations Found: Yes
Eval Type: Routine done by local agency
Eval Notes: Inspector Name: Orange CUPA
Eval Division: Orange County Environmental Health
Eval Program: HWLQG
Eval Source: CERS,

Eval General Type: Other/Unknown
Eval Date: 06-10-2015
Violations Found: No
Eval Type: Other, not routine, done by local agency
Eval Notes: INSPECTOR COMMENTS: This inspection report is being written in order to correct the inspections reports dated 05/16/13, 05/17/13, 04/25/14 and 06/085/15. After reviewing the RMP, Federal (EPA) Certification and the Hazardous Assessment completed by RMP Professionals in April 2013 it appears that this facility is not a Program Level 1 but is in fact a Program Level 2 facility with an off-site consequence. The following was taken into account in making this determination: 1) The EPA RMP Submission dated 05/09/13 lists an off-site consequence of 0.01 miles (no off-site consequence) 2) The April 2014 Hazard Assessment by RMP Professionals on page 7 lists the off-site consequence as <0.0128 miles (no off-site consequence) 3) The April 2014 Hazard Assessment by RMP Professionals on page 11 lists the off-site consequence as 0.128 miles (off-site consequence) 4) The April 2014 Hazard Assessment by RMP Professionals on page 12, figure 7 (MARPLOT) shows no [Truncated]
Eval Division: Orange County Environmental Health
Eval Program: CalARP
Eval Source: CERS,

Eval General Type: Compliance Evaluation Inspection
Eval Date: 06-22-2021
Violations Found: No
Eval Type: Routine done by local agency
Eval Notes: On site to conduct a routine Hazardous Waste inspection. Met with Luis Carbajal, Plant Manager, and Sally Geimer, EHS. The facility is a Large Quantity Generator of Non-RCRA hazardous waste. Walked throughout the facility and observed the facility s Hazardous Waste storage area and satellite accumulation areas. Hazardous Waste containers were observed properly labeled and stored closed. The perimeter of the facility was walked and the municipal trash was observed. There are no signs of illegal disposal. Hazardous waste manifests were available for review. The facility has an active EPA ID, CAD008352361. The following documents were available for review: - Weekly inspection logs of hazardous waste containers - Annual employee training records - Emergency plan No hazardous waste violations were observed this date. This inspection report was sent to lcarbajal@fxi.com and sgeimer@fxi.com.
Eval Division: Orange County Environmental Health
Eval Program: HW
Eval Source: CERS,

FXI, INC (Continued) **1000158746**

Eval General Type: Compliance Evaluation Inspection
Eval Date: 06-22-2021
Violations Found: Yes
Eval Type: Routine done by local agency
Eval Notes: On site to conduct a routine CalARP inspection. Met with Luis Carbajal, Plant Manager, and Sally Geimer, EHS. The facility is a Program Level 1 CalARP facility as well as a Federally regulated facility for storage of approximately 680,000 lbs of TDI (Toluene Diisocyanate). The federal threshold is 10,000 lbs. The facility has filed electronically with EPA. The RMP (Risk Management Plan) was submitted on 4/12/18, the anniversary date is 5/9/23. The California Program Level 1 Certification dated 3/12/18 was reviewed and complete. We discussed facility operations involving TDI. The TDI is a mixture of 80% Toluene 2,4 - Diisocyanate and 20% Toluene 2,6 - Diisocyanate. The facility recieves TDI by both railcar and trucking. We discussed railcar offloading procedures and I reviewed the facility's offloading SOP's. High level, audible and visual alarms for offloading are present. Eyewash and shower stations within the TDI offloading and storage area were functioning. The [Truncated]
Eval Division: Orange County Environmental Health
Eval Program: CalARP
Eval Source: CERS,

Eval General Type: Compliance Evaluation Inspection
Eval Date: 08-06-2009
Violations Found: No
Eval Type: Routine done by local agency
Eval Notes: Inspector Name: Orange CUPA
Eval Division: Orange County Environmental Health
Eval Program: HWLQG
Eval Source: CERS,

Eval General Type: Compliance Evaluation Inspection
Eval Date: 09-19-2016
Violations Found: No
Eval Type: Routine done by local agency
Eval Notes: No violations
Eval Division: Orange City Fire Department
Eval Program: HMRRP
Eval Source: CERS,

Eval General Type: Other/Unknown
Eval Date: 10-11-2018
Violations Found: No
Eval Type: Other, not routine, done by local agency
Eval Notes: Received call from Lidia Gallardo regarding whether the facility was a RCRA LQG. Reviewed 2017 manifests via DTSC HWTS and determined the facility is not generating LQG volumes of RCRA waste.
Eval Division: Orange County Environmental Health
Eval Program: HW
Eval Source: CERS,

Eval General Type: Other/Unknown
Eval Date: 11-01-2013
Violations Found: No
Eval Type: Other, not routine, done by local agency
Eval Notes: The FIRST PUBLIC NOTICE for this facility stating that the RMP has

FXI, INC (Continued) **1000158746**

been RECEIVED as well as the SECOND PUBLIC NOTICE stating that the RMP is complete was published on 10/25/13 in the OC Register and is attached.

Eval Division: Orange County Environmental Health
Eval Program: CalARP
Eval Source: CERS,

Eval General Type: Other/Unknown
Eval Date: 06-08-2015
Violations Found: No
Eval Type: Other, not routine, done by local agency
Eval Notes: INSPECTOR COMMENTS: Completed the inspection report. Reviewed the off-site consequence this date. 1) The MARPLOT modeling that is used in connection with the ALOHA software shows no off site consequence after the soil absorption formulas were taken into account (0.128 miles witch is 675 feet or 225 yards). 2) Google earth show that a path from the TDI release of this distance would impact surrounding buildings. John Johnson of RMP Professionals was contacted this date in order to discuss the OSC analysis.

Eval Division: Orange County Environmental Health
Eval Program: CalARP
Eval Source: CERS,

Eval General Type: Compliance Evaluation Inspection
Eval Date: 06-08-2016
Violations Found: Yes
Eval Type: Routine done by local agency
Eval Notes: On site for a routine above ground petroleum storage tank (APST) inspection. Douglas Darling, Regional EHS Manager, and Lidia Gallardo, EHS coordinator, were present for the inspection and provided consent to inspect. This facility is regulated under the Above Ground Storage Act (APSA). There was more than 10,000 gallons of regulated petroleum products in drums or tanks sized 55 gallons or larger on site. We reviewed the qualifying petroleum above ground storage on site, which included machine reservoirs, tanks, and drums. The facility had a Spill Prevention, Control and Countermeasure (SPCC) plan. Its most recent review date was 10-22-12. The plan was on site and available for review. Changes in the described qualifying petroleum storage were noted and discussed. Updates will be completed. SPILL CONTROL: Secondary containment and spill response equipment were provided as described in the plan. INSPECTIONS: We discussed the required SPCC inspections [Truncated]

Eval Division: Orange County Environmental Health
Eval Program: APSA
Eval Source: CERS,

Eval General Type: Compliance Evaluation Inspection
Eval Date: 06-10-2009
Violations Found: No
Eval Type: Routine done by local agency
Eval Notes: Inspector Name: Orange CUPA
Eval Division: Orange County Environmental Health
Eval Program: HWLQG
Eval Source: CERS,

Eval General Type: Compliance Evaluation Inspection
Eval Date: 06-13-2019

FXI, INC (Continued) **1000158746**

Violations Found: No
Eval Type: Routine done by local agency
Eval Notes: On site for a routine Aboveground Petroleum Storage Tank (APST) inspection. Met with Doug Darling, Regional EHS Manager, and Luis Carbajal, Plant Manager. The facility has aboveground petroleum storage exceeding 1,320 gallons, but less than 10,000 gallons. The following petroleum storage capacity: - 6,000 gallon single-walled AST containing mineral oil (east tank farm) - 300 gallon single-walled diesel AST (fire protection building) - 750 gallon double-walled diesel AST (mechanics building) - 300 gallon single-walled oily water AST (x2) (steam clean area) - 120 gallon hydraulic oil tote (steam clean area) - 120 gallon lube oil tote (steam clean area) - 55 gallon drums of various petroleum throughout facility (x14) All ASTs observed on site have secondary containment. Secondary containment areas were observed free of liquid and debris. An SPCC Plan certified by a Professional Engineer is maintained on site and is dated 7/1/2016. Employee training [Truncated]
Eval Division: Orange County Environmental Health
Eval Program: APSA
Eval Source: CERS,

Eval General Type: Other/Unknown
Eval Date: 06-28-2021
Violations Found: No
Eval Type: Other, not routine, done by local agency
Eval Notes: Received employee training records dated 6/25/21 on SOPs for offloading and managing TDI and other chemicals. Violation I021 is corrected at this time. The facility has no outstanding violations and is in compliance. This report was sent to lcarbajal@fxi.com.
Eval Division: Orange County Environmental Health
Eval Program: CalARP
Eval Source: CERS,

Eval General Type: Other/Unknown
Eval Date: 07-14-2016
Violations Found: No
Eval Type: Other, not routine, done by local agency
Eval Notes: Reviewed Doug’s email with the updated SPCC plan and inspection checklist, which is provided to address violations. Checklist corrects violation I258. Bulk oil table IDs mineral oil, castor oil, and SCE-owned oil filled equipment in facility’s APSA qualifying storage. Castor oil - exempt SCE-owned equipment - exempt
Eval Division: Orange County Environmental Health
Eval Program: APSA
Eval Source: CERS,

Eval General Type: Other/Unknown
Eval Date: 04-05-2017
Violations Found: No
Eval Type: Other, not routine, done by local agency
Eval Notes: Not reported
Eval Division: Orange County Environmental Health
Eval Program: CalARP
Eval Source: CERS,

Eval General Type: Other/Unknown
Eval Date: 04-28-2014

FXI, INC (Continued) **1000158746**

Violations Found: No
Eval Type: Other, not routine, done by local agency
Eval Notes: Received a copy of the signed inspection report.
Eval Division: Orange County Environmental Health
Eval Program: CalARP
Eval Source: CERS,

Eval General Type: Compliance Evaluation Inspection
Eval Date: 06-26-2012
Violations Found: No
Eval Type: Routine done by local agency
Eval Notes: Not reported
Eval Division: Orange County Environmental Health
Eval Program: HWLQG
Eval Source: CERS,

Eval General Type: Compliance Evaluation Inspection
Eval Date: 08-05-2014
Violations Found: Yes
Eval Type: Routine done by local agency
Eval Notes: Current UST A & B Form Current UST Financial Responsibility
Eval Division: Orange City Fire Department
Eval Program: UST
Eval Source: CERS,

Eval General Type: Compliance Evaluation Inspection
Eval Date: 08-30-2022
Violations Found: Yes
Eval Type: Routine done by local agency
Eval Notes: field verification.
Eval Division: Orange City Fire Department
Eval Program: HMRRP
Eval Source: CERS,

Eval General Type: Compliance Evaluation Inspection
Eval Date: 10-18-2012
Violations Found: Yes
Eval Type: Industrial Storm Water Compliance Evaluation
Eval Notes: Weather: partly cloudy and warm. SWPPP is undated and in process of being updated; several versions presented, most lack site plan; agreed to use site plan last revised 3/1/2000. Site is mostly orderly but littered with bits of fresh and weathered foam, including neglected, moldy-looking patches of foam dust. Contact cites lack of personnel and broken sweeping equipment for the condition of the site. Plastic sheeting is piled at the SE corner and not secured against wind. Leaks, or evidence of leaks, found from various process equipment. Heavy litter and weathered plastic sheeting found in NW portion of site near compactor. Storm drain inlet basins are littered; pipes are fitted with sliding gate valves left either open or partly-open; default position is not known to Contact.
Eval Division: Water Boards
Eval Program: INDSTW
Eval Source: SMARTS,

Eval General Type: Compliance Evaluation Inspection
Eval Date: 10-22-2019
Violations Found: Yes

FXI, INC (Continued) **1000158746**

Eval Type: Routine done by local agency
Eval Notes: field verification.
Eval Division: Orange City Fire Department
Eval Program: HMRRP
Eval Source: CERS,

Eval General Type: Other/Unknown
Eval Date: 02-19-2016
Violations Found: No
Eval Type: Other, not routine, done by local agency
Eval Notes: Underground storage tank removed. UST forms were updated by owner/operator in local portal (ESubmit).
Eval Division: Orange City Fire Department
Eval Program: UST
Eval Source: CERS,

Eval General Type: Other/Unknown
Eval Date: 04-24-2014
Violations Found: No
Eval Type: Other, not routine, done by local agency
Eval Notes: Not reported
Eval Division: Orange County Environmental Health
Eval Program: CalARP
Eval Source: CERS,

Eval General Type: Compliance Evaluation Inspection
Eval Date: 06-04-2013
Violations Found: Yes
Eval Type: Industrial Storm Water Compliance Evaluation
Eval Notes: Weather: Warm and sunny. Single SWPPP presented for review. Overall housekeeping is significantly improved; Contact reports that the broken sweeper has been replaced. Sweeping is done each working day during second shift when foam buns are moved around. Leaf-blower is used for hard-to-reach places but frequency is not known to Contact. Form cone impressions still in secondary containment at E tank area. Curtains on unloading pumps have been replaced. Found steam water leaking from pipe next to metering house. North rail line and trash compactor are littered. Unknown demo job left debris next to north loading platform. Outlet #4 has heavy litter and debris inside basin. Abandoned plastic sheeting found at SE corner. Improper leak response found at conveyor and in bun storage area. Improper storage of decomissioned baler found. Evidence of steam water discharge from pipe behind Tank 108 found.
Eval Division: Water Boards
Eval Program: INDSTW
Eval Source: SMARTS,

Eval General Type: Compliance Evaluation Inspection
Eval Date: 06-13-2019
Violations Found: No
Eval Type: Routine done by local agency
Eval Notes: On site to conduct a routine Hazardous Waste inspection. Met with Doug Darling, Regional EHS Manager, and Luis Carbajal, Plant Manager. The facility is a Large Quantity Generator of Non-RCRA Hazardous Waste. The facility s operations and waste generated were discussed. Walked throughout the facility and observed the facility s Hazardous Waste. The facility has a designated hazardous waste storage area in the

FXI, INC (Continued) **1000158746**

mechanics building, and also several satellite accumulation areas. Hazardous waste containers were observed properly labeled and stored closed. The perimeter of the facility was walked and municipal trash dumpsters were observed. There are no signs of illegal disposal. Hazardous waste manifests were available for review. The facility s EPA ID number is active. Emergency plan is maintained onsite, spill response notification was discussed. Weekly hazardous waste container inspection logs were available for review. Annual employee training records [Truncated]

Eval Division: Orange County Environmental Health
Eval Program: HW
Eval Source: CERS,

Eval General Type: Compliance Evaluation Inspection
Eval Date: 06-22-2021
Violations Found: Yes
Eval Type: Routine done by local agency
Eval Notes: On site to conduct a routine Aboveground Petroleum Storage Tank (APST) inspection. Met with Luis Carbajal, Plant Manager, and Sally Geimer, EHS. The facility has is a Tier II Qualified Facility of aboveground petroleum storage. The facility has an aggregate storage capacity less than 10,000 gallons and has one APST exceeding 5,000 gallons capacity. The following petroleum storage capacity was observed: - 6,000 gallon double-walled tank of mineral oil, Tank 103 - 300 gallon single-walled tank of diesel, fire suppression building - (x4) 55 gallon drums of red-dye diesel fuel, mechanics building - (x2) 120 gallon containers of motor oil, mechanics building - (x14) 55 gallon drums of various motor, hydraulic, gear, lubricant oils All APSTs on site have appropriate secondary containment. The facility has is currently in the process of permitting a 500 gallon double-walled diesel tank to replace a 750 gallon diesel tank. Both were empty at this time, we ensuring [Truncated]

Eval Division: Orange County Environmental Health
Eval Program: APSA
Eval Source: CERS,

Eval General Type: Other/Unknown
Eval Date: 07-07-2015
Violations Found: No
Eval Type: Other, not routine, done by local agency
Eval Notes: INSPECTOR COMMENTS: Received an email (attached) from John Johnson of RMP Corp regarding the April 2013 hazard assessment. Mr. johnson in his emails clarifies the toxic endpoint of a release into the soil from a rail car of the TDI. The OSC is 0.0284 miles or 57 yards. According to OCHCA calculations, 0.0284 miles is 49 yards, not 57. This distance was mapped on Google earth and no off site conscience could be seen. It appears that based on this data, that this is a Program Level 1 CalARP facility.

Eval Division: Orange County Environmental Health
Eval Program: CalARP
Eval Source: CERS,

Eval General Type: Other/Unknown
Eval Date: 07-07-2021
Violations Found: No
Eval Type: Other, not routine, done by local agency
Eval Notes: The facility’s 6,000 tank of mineral oil has been classified as a

FXI, INC (Continued) **1000158746**

pressure vessel. Per HSC 25270.2(a), pressure vessels such as this tank are excluded from APSA, thus this tank is not regulated under The Aboveground Petroleum Storage Act, and is not required to have an STI SP001 inspection. Violation I383 is voided and corrected at this time and the facility is in compliance. This report was sent to lcarbajal@fxi.com.

Eval Division: Orange County Environmental Health
Eval Program: APSA
Eval Source: CERS,

Eval General Type: Compliance Evaluation Inspection
Eval Date: 04-05-2017
Violations Found: Yes
Eval Type: Routine done by local agency
Eval Notes: On-site for a CalARP routine inspection. Met with Regional EHS Manager Douglas Darling and EHS Coordinator Lidia Gallardo of FXI Inc. Consent was provided to enter and inspect the facility. This facility is regulated under CalARP Program Level 1 requirements for Toluene-2,4-Diisocyanate (TDI) TQ = 500 pounds and Toluene-2,6-Diisocyanate (TDI) TQ = 100 pounds. The facility is required to submit electronically with the EPA as the federal threshold is 10,000 pounds. TDI comes into the facility by rail car. Each rail car holds a maximum 180,000 pounds of TDI. On normal operations, the facility receives (2) rail cars per week. Note that the percentage between 2,4- and 2,6- is roughly 80%/20%. The rail cars are immediately emptied into a 35,000 gallon (319,733 pound) aboveground storage tank. Total quantity of TDI at the facility is approximately 680,000 pounds. The facility maintains (2) processes: 1. TDI in storage (Aboveground tank). The regulated [Truncated]

Eval Division: Orange County Environmental Health
Eval Program: CalARP
Eval Source: CERS,

Eval General Type: Other/Unknown
Eval Date: 04-16-2018
Violations Found: No
Eval Type: Other, not routine, done by local agency
Eval Notes: Scheduling inspection and File review

Eval Division: Orange County Environmental Health
Eval Program: CalARP
Eval Source: CERS,

Eval General Type: Other/Unknown
Eval Date: 04-18-2018
Violations Found: No
Eval Type: Other, not routine, done by local agency
Eval Notes: On site for a CalARP audit. Met with Lydia Gallardo and Luis Carbajal of FXI. Consent to enter and take photos was granted. Facility is regulated under the CalARP Program level 1 requirements. The regulated substance on site is an 80/20 mix of 2-4- and 2-6 Toluene Diisocyanate. Max storage of 680,000 pounds has not changed. Facility is regulated by the EPA and the CUPA. Photos were collected of the storage and process machinery. RMP is in the process of recertification.

Eval Division: Orange County Environmental Health
Eval Program: CalARP
Eval Source: CERS,

FXI, INC (Continued) **1000158746**

Eval General Type: Compliance Evaluation Inspection
Eval Date: 05-02-2013
Violations Found: No
Eval Type: Routine done by local agency
Eval Notes: No violations observed. Inventory verification was performed by Brad Goodrich.
Eval Division: Orange City Fire Department
Eval Program: HMRRP
Eval Source: CERS,

Eval General Type: Other/Unknown
Eval Date: 05-03-2023
Violations Found: No
Eval Type: Other, not routine, done by local agency
Eval Notes: This Agency has received the facility's RMP submittal and certification statement dated 4/11/23. The RMP and Hazard Assessment were reviewed. No changes have been made to the RMP: - facility remains Program Level 1 - covered processes are bulk storage of TDI (80:20 2,4 toluene diisocyanate: 2,6 toluene diisocyanate in 35k gallon tank and 2-3 railcars with 17k gallons each - worst case release scenario was done and shown to have no off-site consequence to a public receptor - facility has had no accidents related to the CalARP program within the last 5 years
Eval Division: Orange County Environmental Health
Eval Program: CalARP
Eval Source: CERS,

Eval General Type: Other/Unknown
Eval Date: 06-04-2015
Violations Found: No
Eval Type: Other, not routine, done by local agency
Eval Notes: INSPECTOR COMMENTS: On-site for a CalARP Audit. Met with Ivan Flores this date. This is a Program Level 1 CalARP facility as well as a Federally Regulated site. The facility has approximately 680,000 pounds of TDI. The federal threshold is 10,000 pounds. The site has filed electronically with EPA, and has made several changes (dates and amount of TDI on-site). The last electronic change was made on 04/14/14. The EPA RMP anniversary date for this facility is 05/09/18. The latest version of the RMP hs been submitted and approved by OCHCA. The California Program Level 1 certification is signed 04/26/13. The emergency eye wash and showers are being inspected and were tested this date. 1) Five Year Accident History: According to Mr.Darling there have been no releases of TDI within the last 5-years that have caused an evacuation or off-site consequence. There were two incidents within the past two years with the TDI (regulated substance). The incident [Truncated]
Eval Division: Orange County Environmental Health
Eval Program: CalARP
Eval Source: CERS,

Eval General Type: Compliance Evaluation Inspection
Eval Date: 08-04-2015
Violations Found: No
Eval Type: Routine done by local agency
Eval Notes: No violations observed
Eval Division: Orange City Fire Department
Eval Program: UST

FXI, INC (Continued) **1000158746**

Eval Source: CERS,

Eval General Type: Compliance Evaluation Inspection
Eval Date: 10-14-2008
Violations Found: No
Eval Type: Routine done by local agency
Eval Notes: Inspector Name: Orange CUPA
Eval Division: Orange County Environmental Health
Eval Program: HWLQG
Eval Source: CERS,

Eval General Type: Other/Unknown
Eval Date: 12-22-2016
Violations Found: No
Eval Type: Other, not routine, done by local agency
Eval Notes: Facility had corrected the violations (I258, I320) by submitting a copy of their current SPCC inspection record and and updated APST inventory. Note: the facility IDed a castor oil tank, which I believe is exempt.
Eval Division: Orange County Environmental Health
Eval Program: APSA
Eval Source: CERS,

Enforcement Action:
Site ID: 30779
Site Name: FXI, INC - ORANGE
Site Address: 2060 N BATAVIA ST
Site City: ORANGE
Site Zip: 92865
Enf Action Date: 10-18-2012
Enf Action Type: Industrial Storm Water Enforcement
Enf Action Description: Industrial Storm Water Enforcement
Enf Action Notes: Contact informed that housekeeping was neglected; repairs needed for obvious leaks; monitoring of potential leaks are needed; chronic leaks need drip pans if repairs are not made; missing displaced pump shelter components need to be replaced properly.
Enf Action Division: Water Boards
Enf Action Program: INDSTW
Enf Action Source: SMARTS,

Site ID: 30779
Site Name: FXI, INC - ORANGE
Site Address: 2060 N BATAVIA ST
Site City: ORANGE
Site Zip: 92865
Enf Action Date: 08-05-2014
Enf Action Type: Notice of Violation (Unified Program)
Enf Action Description: Notice of Violation Issued by the Inspector at the Time of Inspection
Enf Action Notes: Not reported
Enf Action Division: Orange County Environmental Health
Enf Action Program: UST
Enf Action Source: CERS,

Site ID: 30779
Site Name: FXI, INC - ORANGE
Site Address: 2060 N BATAVIA ST
Site City: ORANGE

FXI, INC (Continued) **1000158746**

Site Zip: 92865
Enf Action Date: 08-05-2014
Enf Action Type: Notice of Violation (Unified Program)
Enf Action Description: Notice of Violation Issued by the Inspector at the Time of Inspection
Enf Action Notes: Not reported
Enf Action Division: Orange County Environmental Health
Enf Action Program: UNSPEC
Enf Action Source: CERS,

Site ID: 30779
Site Name: FXI, INC - ORANGE
Site Address: 2060 N BATAVIA ST
Site City: ORANGE
Site Zip: 92865
Enf Action Date: 06-04-2013
Enf Action Type: Industrial Storm Water Enforcement
Enf Action Description: Industrial Storm Water Enforcement
Enf Action Notes: Contact instructed to improve housekeeping at N rail spur, demo site, and trash compactor; to clean out inlet basins and dispose of abandoned plastic sheeting; instructed to repair steam water leak at meter house, improve oil spill response, lid and repair trash bin, and stop pooling of grey water.
Enf Action Division: Water Boards
Enf Action Program: INDSTW
Enf Action Source: SMARTS,

Site ID: 30779
Site Name: FXI, INC - ORANGE
Site Address: 2060 N BATAVIA ST
Site City: ORANGE
Site Zip: 92865
Enf Action Date: 06-10-2009
Enf Action Type: Notice of Violation (Unified Program)
Enf Action Description: Notice of Violation Issued by the Inspector at the Time of Inspection
Enf Action Notes: Not reported
Enf Action Division: Orange County Environmental Health
Enf Action Program: HWLQG
Enf Action Source: CERS,

Site ID: 30779
Site Name: FXI, INC - ORANGE
Site Address: 2060 N BATAVIA ST
Site City: ORANGE
Site Zip: 92865
Enf Action Date: 09-06-2011
Enf Action Type: Notice of Non-Compliance for Non-Filers
Enf Action Description: Notice of Non-Compliance for Non-Filers
Enf Action Notes: Request to submit NOI for new operator.
Enf Action Division: Water Boards
Enf Action Program: INDSTW
Enf Action Source: SMARTS,

Coordinates:
Site ID: 30779
Facility Name: FXI, INC - ORANGE
Env Int Type Code: HWG
Program ID: 10153067

FXI, INC (Continued) **1000158746**

Coord Name: Not reported
Ref Point Type Desc: Center of a facility or station.,
Latitude: 33.821160
Longitude: -117.864300

Affiliation:
Affiliation Type Desc: Company Official
Entity Name: Douglas Darling
Entity Title: Regional EHS Manager
Affiliation Address: Not reported
Affiliation City: Not reported
Affiliation State: Not reported
Affiliation Country: Not reported
Affiliation Zip: 92865
Affiliation Phone: ,

Affiliation Type Desc: Environmental Contact
Entity Name: Douglas Darling
Entity Title: Not reported
Affiliation Address: 17401 Caddis LN SW
Affiliation City: Rochester
Affiliation State: WA
Affiliation Country: Not reported
Affiliation Zip: 97579
Affiliation Phone: ,

Affiliation Type Desc: Identification Signer
Entity Name: Douglas Darling
Entity Title: Regional EHS Director
Affiliation Address: Not reported
Affiliation City: Not reported
Affiliation State: Not reported
Affiliation Country: Not reported
Affiliation Zip: Not reported
Affiliation Phone: ,

Affiliation Type Desc: Owner/Operator
Entity Name: FXI Inc
Entity Title: Operator
Affiliation Address: 100 Matsonford Rd5 Radnor Corporate Center Suite 300
Affiliation City: Radnor
Affiliation State: PA
Affiliation Country: Not reported
Affiliation Zip: 19063
Affiliation Phone: ,

Affiliation Type Desc: Parent Company
Entity Name: FXI HOLDINGS INC
Entity Title: Not reported
Affiliation Address: Not reported
Affiliation City: Not reported
Affiliation State: Not reported
Affiliation Country: Not reported
Affiliation Zip: 92865
Affiliation Phone: ,

Affiliation Type Desc: Public Contact

FXI, INC (Continued) **1000158746**

Entity Name:	DOUGLAS R DARLING
Entity Title:	Not reported
Affiliation Address:	Not reported
Affiliation City:	Not reported
Affiliation State:	Not reported
Affiliation Country:	Not reported
Affiliation Zip:	92865
Affiliation Phone:	7143428053,
Affiliation Type Desc:	Public Contact
Entity Name:	RICHARD MUNCH
Entity Title:	Not reported
Affiliation Address:	Not reported
Affiliation City:	Not reported
Affiliation State:	Not reported
Affiliation Country:	Not reported
Affiliation Zip:	92865
Affiliation Phone:	7146370110,
Affiliation Type Desc:	Document Preparer
Entity Name:	DOUGLAS DARLING
Entity Title:	Not reported
Affiliation Address:	Not reported
Affiliation City:	Not reported
Affiliation State:	Not reported
Affiliation Country:	Not reported
Affiliation Zip:	Not reported
Affiliation Phone:	,
Affiliation Type Desc:	Facility Contact
Entity Name:	DOUGLAS DARLING
Entity Title:	Not reported
Affiliation Address:	2060 N BATAVIA ST
Affiliation City:	ORANGE
Affiliation State:	CA
Affiliation Country:	Not reported
Affiliation Zip:	92865
Affiliation Phone:	7143428053,
Affiliation Type Desc:	Facility Owner
Entity Name:	FXI, Inc.
Entity Title:	Not reported
Affiliation Address:	100 MATSONFORD ROAD5 RADNOR CORPORATE CENTER, SUITE 30
Affiliation City:	RADNOR
Affiliation State:	PA
Affiliation Country:	Not reported
Affiliation Zip:	190874560
Affiliation Phone:	4845855500,
Affiliation Type Desc:	Operator
Entity Name:	Humberto Hernandez
Entity Title:	Not reported
Affiliation Address:	Not reported
Affiliation City:	Not reported
Affiliation State:	Not reported
Affiliation Country:	Not reported
Affiliation Zip:	Not reported

FXI, INC (Continued) **1000158746**

Affiliation Phone:	(909) 289-8153,
Affiliation Type Desc:	Parent Corporation
Entity Name:	FXI, Inc.
Entity Title:	Not reported
Affiliation Address:	Not reported
Affiliation City:	Not reported
Affiliation State:	Not reported
Affiliation Country:	Not reported
Affiliation Zip:	Not reported
Affiliation Phone:	,
Affiliation Type Desc:	Technical Contact
Entity Name:	DOUGLAS R DARLING
Entity Title:	Not reported
Affiliation Address:	Not reported
Affiliation City:	Not reported
Affiliation State:	Not reported
Affiliation Country:	Not reported
Affiliation Zip:	92865
Affiliation Phone:	7146857218,
Affiliation Type Desc:	Facility Mailing Address
Entity Name:	Mailing Address
Entity Title:	Not reported
Affiliation Address:	2060 N. Batavia St
Affiliation City:	Orange
Affiliation State:	CA
Affiliation Country:	Not reported
Affiliation Zip:	92865
Affiliation Phone:	,
Affiliation Type Desc:	CUPA District
Entity Name:	Orange County Env Health
Entity Title:	Not reported
Affiliation Address:	1241 East Dyer RoadSuite 120
Affiliation City:	Santa Ana
Affiliation State:	CA
Affiliation Country:	Not reported
Affiliation Zip:	92705-5611
Affiliation Phone:	(714) 433-6406,
Affiliation Type Desc:	Legal Owner
Entity Name:	FXI, Inc.
Entity Title:	Not reported
Affiliation Address:	100 Matsonford Road, 5 Corporate Center, Suite 300
Affiliation City:	Radnor
Affiliation State:	PA
Affiliation Country:	United States
Affiliation Zip:	19087
Affiliation Phone:	(484) 585-5500,
Affiliation Type Desc:	Parent Company
Entity Name:	FXI INC
Entity Title:	Not reported
Affiliation Address:	Not reported
Affiliation City:	Not reported

FXI, INC (Continued) **1000158746**

Affiliation State: Not reported
Affiliation Country: Not reported
Affiliation Zip: 92865
Affiliation Phone: ,

Affiliation Type Desc: Technical Contact
Entity Name: DOUGLAS R DARLING
Entity Title: Not reported
Affiliation Address: Not reported
Affiliation City: Not reported
Affiliation State: Not reported
Affiliation Country: Not reported
Affiliation Zip: 92865
Affiliation Phone: 7143428053,

Name: FXI, INC - ORANGE
Address: 2060 N BATAVIA ST
City,State,Zip: ORANGE, CA 92865
Site ID: 30779
CERS ID: 814129
CERS Description: Industrial Facility Storm Water

Violations:
Site ID: 30779
Site Name: FXI, INC - ORANGE
Violation Date: 06-10-2009
Citation: HSC 6.67 Multiple Sections - California Health and Safety Code, Chapter 6.67, Section(s) Multiple Sections
Violation Description: RCRA Large Quantity Generator Program - Administration/Documentation - General
Violation Notes: Returned to compliance on 06/10/2009.
Violation Division: Orange County Environmental Health
Violation Program: HWLQG
Violation Source: CERS,

Site ID: 30779
Site Name: FXI, INC - ORANGE
Violation Date: 08-30-2022
Citation: HSC 6.95 25508.1(a)-(f) - California Health and Safety Code, Chapter 6.95, Section(s) 25508.1(a)-(f)
Violation Description: Failure to electronically update business plan within 30 days of any one of the following events: A 100 percent or more increase in the quantity of a previously disclosed material. Any handling of a previously undisclosed hazardous materials at or above reportable quantities. A change of business address, business ownership, or business name. A substantial change in the handler's operations that requires modification to any portion of the business plan.
Violation Notes: Returned to compliance on 09/19/2022.
Violation Division: Orange City Fire Department
Violation Program: HMRRP
Violation Source: CERS,

Site ID: 30779
Site Name: FXI, INC - ORANGE
Violation Date: 06-08-2016
Citation: HSC 6.67 25270.4.5(a) - California Health and Safety Code, Chapter 6.67, Section(s) 25270.4.5(a)

FXI, INC (Continued) **1000158746**

Violation Description:	Failure to adequately discuss in the SPCC Plan all applicable bulk storage containers, or no discussion regarding all applicable bulk storage containers included.
Violation Notes:	Returned to compliance on 12/22/2016. Inspection found the facility's qualifying APSA petroleum storage to differ from what was described in the plan. Additional totes and drums of petroleum products (oils, WD40, diesel) were observed on site that had not been identified in the plan. Also, the actual contents of the baler building's ASTs differed from what was in the plan. Please update the plan's qualifying APSA storage table to be current. Submit a copy of the table to this Agency within 30 days.
Violation Division:	Orange County Environmental Health
Violation Program:	APSA
Violation Source:	CERS,
Site ID:	30779
Site Name:	FXI, INC - ORANGE
Violation Date:	06-22-2021
Citation:	19 CCR 4.5 Multiple - California Code of Regulations, Title 19, Chapter 4.5, Section(s) Multiple
Violation Description:	CalARP Program - Training - General
Violation Notes:	Returned to compliance on 06/25/2021. Employee training records for training specific to CalARP and TDI risk management/offloading procedures were not available for review. Please provide documentation within 60 days.
Violation Division:	Orange County Environmental Health
Violation Program:	CalARP
Violation Source:	CERS,
Site ID:	30779
Site Name:	FXI, INC - ORANGE
Violation Date:	06-04-2013
Citation:	2014-0057-DWQ - Industrial General Permit
Violation Description:	SW - Deficient BMP Implementation
Violation Notes:	Neglected housekeeping at north rail spur, demo job site, outlet #4 basin, and trash compactor; abandoned plastic sheeting SE corner; improper spill response at conveyor and bun storage area. Steam water leak at metering house and evidence of steam water leak nearTank 108. Improper decomissioning of foam bit baler. Trash bin broken bottom and no lid. Grey water pooled at break area.
Violation Division:	Water Boards
Violation Program:	INDSTW
Violation Source:	SMARTS,
Site ID:	30779
Site Name:	FXI, INC - ORANGE
Violation Date:	06-22-2021
Citation:	HSC 6.67 25270.4.5(a) - California Health and Safety Code, Chapter 6.67, Section(s) 25270.4.5(a)
Violation Description:	Failure to ensure that tanks are inspected and tested by an appropriately qualified person in accordance with industry standards.
Violation Notes:	Returned to compliance on 07/06/2021. Please have the 6,000 gallon mineral oil tank inspected by an STI SP001 certified inspector and tested for integrity.
Violation Division:	Orange County Environmental Health
Violation Program:	APSA
Violation Source:	CERS,

FXI, INC (Continued) **1000158746**

Site ID:	30779
Site Name:	FXI, INC - ORANGE
Violation Date:	09-06-2011
Citation:	2014-0057-DWQ - Industrial General Permit
Violation Description:	SW - Failure to Obtain Permit
Violation Notes:	Previous operator terminated coverage. Did not submit NOI for new operator.
Violation Division:	Water Boards
Violation Program:	INDSTW
Violation Source:	SMARTS,
Site ID:	30779
Site Name:	FXI, INC - ORANGE
Violation Date:	08-30-2022
Citation:	HSC 6.95 25508(a)(3) - California Health and Safety Code, Chapter 6.95, Section(s) 25508(a)(3)
Violation Description:	Failure to complete and electronically submit hazardous material inventory information for all reportable hazardous materials on site at or above reportable quantities.
Violation Notes:	Returned to compliance on 09/19/2022.
Violation Division:	Orange City Fire Department
Violation Program:	HMRRP
Violation Source:	CERS,
Site ID:	30779
Site Name:	FXI, INC - ORANGE
Violation Date:	08-05-2014
Citation:	HSC 6.7 25286(a) - California Health and Safety Code, Chapter 6.7, Section(s) 25286(a)
Violation Description:	Failure to submit an complete and accurate application for a permit to operate an underground storage tank, or for renewal of the permit.
Violation Notes:	Returned to compliance on 12/18/2014.
Violation Division:	Orange City Fire Department
Violation Program:	UST
Violation Source:	CERS,
Site ID:	30779
Site Name:	FXI, INC - ORANGE
Violation Date:	10-22-2019
Citation:	HSC 6.95 25508.1(a)-(f) - California Health and Safety Code, Chapter 6.95, Section(s) 25508.1(a)-(f)
Violation Description:	Failure to electronically update business plan within 30 days of any one of the following events: A 100 percent or more increase in the quantity of a previously disclosed material. Any handling of a previously undisclosed hazardous materials at or above reportable quantities. A change of business address, business ownership, or business name. A substantial change in the handler's operations that requires modification to any portion of the business plan.
Violation Notes:	Returned to compliance on 03/19/2020.
Violation Division:	Orange City Fire Department
Violation Program:	HMRRP
Violation Source:	CERS,
Site ID:	30779
Site Name:	FXI, INC - ORANGE
Violation Date:	06-08-2016
Citation:	HSC 6.67 25270.4.5(a) - California Health and Safety Code, Chapter

FXI, INC (Continued) **1000158746**

	6.67, Section(s) 25270.4.5(a)
Violation Description:	Failure to comply with one or more of the following requirements: 1. Have record of inspections and integrity tests signed by the appropriate supervisor or inspector. 2. Keep written procedures and records of inspections and integrity tests for at least three years. 3. Keep comparison records.
Violation Notes:	Returned to compliance on 12/22/2016. Monthly SPCC inspections as described in the plan were not being conducted. The monthly inspection log that was provided for review did not contain the required SPCC elements. Implement SPCC inspections for the qualifying above ground petroleum storage. Submit a copy of the first month inspection record to this Agency within 30 days.
Violation Division:	Orange County Environmental Health
Violation Program:	APSA
Violation Source:	CERS,
Site ID:	30779
Site Name:	FXI, INC - ORANGE
Violation Date:	10-18-2012
Citation:	2014-0057-DWQ - Industrial General Permit
Violation Description:	SW - Deficient BMP Implementation
Violation Notes:	Neglected housekeeping related to failure to maintain sweeping equipment in working order. Improper response to chronic leaks of hydraulic fluid. Other chronic leaks caused by inadequate maintenance. Disfunctional pump shelters with missing or displaced components. Unsecured plastic sheeting. Lack of awareness of function of storm drain inlet control valves.
Violation Division:	Water Boards
Violation Program:	INDSTW
Violation Source:	SMARTS,
Site ID:	30779
Site Name:	FXI, INC - ORANGE
Violation Date:	04-05-2017
Citation:	19 CCR 4.5 2735.5(d)(3) - California Code of Regulations, Title 19, Chapter 4.5, Section(s) 2735.5(d)(3)
Violation Description:	Failure to ensure that response actions have been coordinated with local emergency planning and response agencies
Violation Notes:	Returned to compliance on 07/19/2017. Please send a letter/email to your local Fire station and invite them to participate in a training activity. In order to abate this violation, please copy me in the letter or email.
Violation Division:	Orange County Environmental Health
Violation Program:	CalARP
Violation Source:	CERS,
Site ID:	30779
Site Name:	FXI, INC - ORANGE
Violation Date:	08-05-2014
Citation:	HSC 6.75 25299.30-25299.34 - California Health and Safety Code, Chapter 6.75, Section(s) 25299.30-25299.34
Violation Description:	Failure to submit and maintain complete and current Certification of Financial Responsibility or other mechanism of financial assurance.
Violation Notes:	Returned to compliance on 09/02/2014.
Violation Division:	Orange City Fire Department
Violation Program:	UST
Violation Source:	CERS,

FXI, INC (Continued) **1000158746**

Evaluation:
Eval General Type: Other/Unknown
Eval Date: 04-16-2018
Violations Found: No
Eval Type: Other, not routine, done by local agency
Eval Notes: Received email from Lidia Gallardo. Invitation sent to Orange Fire to participate in emergency drills at the facility: Email below: I hope all is well. I wanted to inform you that FXI will be having an evacuation drill for 2nd shift employees this Thursday, 7/20, between 5:00pm to 6:00pm and an evacuation drill for first shift this Friday, 7/21, between 8:00am to 9:00am. We would like to extend an invitation to the local fire department. Thank you, Lidia Gallardo - ehs coordinator
.....
.....
..... FXI 2060 N. Batavia St | Orange | CA 92865 | (714) 685-7287 | (714) 637-5346 fax | lgallardo@fxi.com
Eval Division: Orange County Environmental Health
Eval Program: CalARP
Eval Source: CERS,

Eval General Type: Compliance Evaluation Inspection
Eval Date: 04-25-2014
Violations Found: No
Eval Type: Routine done by local agency
Eval Notes: On-site for a routine inspection. Met with Douglas Darling this date. This is a Program Level 1 CalARP facility as well as a Federally Regulated site. The facility has approximately 680,000 pounds of TDI. The federal threshold is 10,000 pounds. The site has filed electronically with EPA, and has made several changes (dates and amount of TDI on-site). The last electronic change was made on 04/14/14. The EPA RMP anniversary date for this facility is 05/09/18. The latest version of the RMP hs been submitted and approved by OCHCA. The California Program Level 1 certification is signed 04/26/13. The emergency eye wash and showers are being inspected and were tested this date. An email from Rosie Flores of the City of Orange Fire Department dated 04/22/14 verified that there have been no releases with off-site consequences within the last 5-years. 1) Five Year Accident History: According to Mr.Darling there have been no releases of TDI within the last 5-years [Truncated]
Eval Division: Orange County Environmental Health
Eval Program: CalARP
Eval Source: CERS,

Eval General Type: Compliance Evaluation Inspection
Eval Date: 06-08-2016
Violations Found: No
Eval Type: Routine done by local agency
Eval Notes: On site for a routine non-RCRA (CA regulated) hazardous waste large quantity generator (LQG) inspection. Doug Darling, Regional EHS manager, and Lidia Gallardo, EHS coordinator, were present for the inspection and provided consent to inspect. The facility s operations and the waste generated were discussed. The facility’s outside lot was walked. I did not observe hazardous waste in the facility’s trash or as run off on the ground. The signed off manifests for the removal of the facility’s hazardous waste were on site and available for inspection. The records for the last year were reviewed. A non-RCRA

FXI, INC (Continued) **1000158746**

LQG is a generator of equal to or greater than 1000 kg (roughly 2200 pounds) of non RCRA hazardous waste during a single month during a one year period. In the last year, the facility's records documented that this facility was a non-RCRA hazardous waste LQG. The storage of the facility's hazardous waste was inspected. The containers were stored closed and with [Truncated]

Eval Division: Orange County Environmental Health
Eval Program: HW
Eval Source: CERS,

Eval General Type: Compliance Evaluation Inspection
Eval Date: 06-10-2009
Violations Found: Yes
Eval Type: Routine done by local agency
Eval Notes: Inspector Name: Orange CUPA
Eval Division: Orange County Environmental Health
Eval Program: HWLQG
Eval Source: CERS,

Eval General Type: Other/Unknown
Eval Date: 06-10-2015
Violations Found: No
Eval Type: Other, not routine, done by local agency
Eval Notes: INSPECTOR COMMENTS: This inspection report is being written in order to correct the inspections reports dated 05/16/13, 05/17/13, 04/25/14 and 06/085/15. After reviewing the RMP, Federal (EPA) Certification and the Hazardous Assessment completed by RMP Professionals in April 2013 it appears that this facility is not a Program Level 1 but is in fact a Program Level 2 facility with an off-site consequence. The following was taken into account in making this determination: 1) The EPA RMP Submission dated 05/09/13 lists an off-site consequence of 0.01 miles (no off-site consequence) 2) The April 2014 Hazard Assessment by RMP Professionals on page 7 lists the off-site consequence as <0.0128 miles (no off-site consequence) 3) The April 2014 Hazard Assessment by RMP Professionals on page 11 lists the off-site consequence as 0.128 miles (off-site consequence) 4) The April 2014 Hazard Assessment by RMP Professionals on page 12, figure 7 (MARPLOT) shows no [Truncated]
Eval Division: Orange County Environmental Health
Eval Program: CalARP
Eval Source: CERS,

Eval General Type: Compliance Evaluation Inspection
Eval Date: 06-22-2021
Violations Found: No
Eval Type: Routine done by local agency
Eval Notes: On site to conduct a routine Hazardous Waste inspection. Met with Luis Carbajal, Plant Manager, and Sally Geimer, EHS. The facility is a Large Quantity Generator of Non-RCRA hazardous waste. Walked throughout the facility and observed the facility s Hazardous Waste storage area and satellite accumulation areas. Hazardous Waste containers were observed properly labeled and stored closed. The perimeter of the facility was walked and the municipal trash was observed. There are no signs of illegal disposal. Hazardous waste manifests were available for review. The facility has an active EPA ID, CAD008352361. The following documents were available for review: - Weekly inspection logs of hazardous waste containers - Annual employee

FXI, INC (Continued) **1000158746**

training records - Emergency plan No hazardous waste violations were observed this date. This inspection report was sent to lcarbajal@fxi.com and sgeimer@fxi.com.

Eval Division: Orange County Environmental Health
Eval Program: HW
Eval Source: CERS,

Eval General Type: Compliance Evaluation Inspection
Eval Date: 06-22-2021
Violations Found: Yes
Eval Type: Routine done by local agency
Eval Notes: On site to conduct a routine CalARP inspection. Met with Luis Carbajal, Plant Manager, and Sally Geimer, EHS. The facility is a Program Level 1 CalARP facility as well as a Federally regulated facility for storage of approximately 680,000 lbs of TDI (Toluene Diisocyanate). The federal threshold is 10,000 lbs. The facility has filed electronically with EPA. The RMP (Risk Management Plan) was submitted on 4/12/18, the anniversary date is 5/9/23. The California Program Level 1 Certification dated 3/12/18 was reviewed and complete. We discussed facility operations involving TDI. The TDI is a mixture of 80% Toluene 2,4 - Diisocyanate and 20% Toluene 2,6 - Diisocyanate. The facility recieves TDI by both railcar and trucking. We discussed railcar offloading procedures and I reviewed the facility's offloading SOP's. High level, audible and visual alarms for offloading are present. Eyewash and shower stations within the TDI offloading and storage area were functioning. The [Truncated]
Eval Division: Orange County Environmental Health
Eval Program: CalARP
Eval Source: CERS,

Eval General Type: Compliance Evaluation Inspection
Eval Date: 08-06-2009
Violations Found: No
Eval Type: Routine done by local agency
Eval Notes: Inspector Name: Orange CUPA
Eval Division: Orange County Environmental Health
Eval Program: HWLQG
Eval Source: CERS,

Eval General Type: Compliance Evaluation Inspection
Eval Date: 09-19-2016
Violations Found: No
Eval Type: Routine done by local agency
Eval Notes: No violations
Eval Division: Orange City Fire Department
Eval Program: HMRRP
Eval Source: CERS,

Eval General Type: Other/Unknown
Eval Date: 10-11-2018
Violations Found: No
Eval Type: Other, not routine, done by local agency
Eval Notes: Received call from Lidia Gallardo regarding whether the facility was a RCRA LQG. Reviewed 2017 manifests via DTSC HWTS and determined the facility is not generating LQG volumes of RCRA waste.
Eval Division: Orange County Environmental Health
Eval Program: HW

FXI, INC (Continued) **1000158746**

Eval Source: CERS,

Eval General Type: Other/Unknown
Eval Date: 11-01-2013
Violations Found: No
Eval Type: Other, not routine, done by local agency
Eval Notes: The FIRST PUBLIC NOTICE for this facility stating that the RMP has been RECEIVED as well as the SECOND PUBLIC NOTICE stating that the RMP is complete was published on 10/25/13 in the OC Register and is attached.
Eval Division: Orange County Environmental Health
Eval Program: CalARP
Eval Source: CERS,

Eval General Type: Other/Unknown
Eval Date: 06-08-2015
Violations Found: No
Eval Type: Other, not routine, done by local agency
Eval Notes: INSPECTOR COMMENTS: Completed the inspection report. Reviewed the off-site consequence this date. 1) The MARPLOT modeling that is used in connection with the ALOHA software shows no off site consequence after the soil absorption formulas were taken into account (0.128 miles witch is 675 feet or 225 yards). 2) Google earth show that a path from the TDI release of this distance would impact surrounding buildings. John Johnson of RMP Professionals was contacted this date in order to discuss the OSC analysis.
Eval Division: Orange County Environmental Health
Eval Program: CalARP
Eval Source: CERS,

Eval General Type: Compliance Evaluation Inspection
Eval Date: 06-08-2016
Violations Found: Yes
Eval Type: Routine done by local agency
Eval Notes: On site for a routine above ground petroleum storage tank (APST) inspection. Douglas Darling, Regional EHS Manager, and Lidia Gallardo, EHS coordinator, were present for the inspection and provided consent to inspect. This facility is regulated under the Above Ground Storage Act (APSA). There was more than 10,000 gallons of regulated petroleum products in drums or tanks sized 55 gallons or larger on site. We reviewed the qualifying petroleum above ground storage on site, which included machine reservoirs, tanks, and drums. The facility had a Spill Prevention, Control and Countermeasure (SPCC) plan. Its most recent review date was 10-22-12. The plan was on site and available for review. Changes in the described qualifying petroleum storage were noted and discussed. Updates will be completed. SPILL CONTROL: Secondary containment and spill response equipment were provided as described in the plan. INSPECTIONS: We discussed the required SPCC inspections [Truncated]
Eval Division: Orange County Environmental Health
Eval Program: APSA
Eval Source: CERS,

Eval General Type: Compliance Evaluation Inspection
Eval Date: 06-10-2009
Violations Found: No
Eval Type: Routine done by local agency

FXI, INC (Continued) **1000158746**

Eval Notes: Inspector Name: Orange CUPA
Eval Division: Orange County Environmental Health
Eval Program: HWLQG
Eval Source: CERS,

Eval General Type: Compliance Evaluation Inspection
Eval Date: 06-13-2019
Violations Found: No
Eval Type: Routine done by local agency
Eval Notes: On site for a routine Aboveground Petroleum Storage Tank (APST) inspection. Met with Doug Darling, Regional EHS Manager, and Luis Carbajal, Plant Manager. The facility has aboveground petroleum storage exceeding 1,320 gallons, but less than 10,000 gallons. The following petroleum storage capacity: - 6,000 gallon single-walled AST containing mineral oil (east tank farm) - 300 gallon single-walled diesel AST (fire protection building) - 750 gallon double-walled diesel AST (mechanics building) - 300 gallon single-walled oily water AST (x2) (steam clean area) - 120 gallon hydraulic oil tote (steam clean area) - 120 gallon lube oil tote (steam clean area) - 55 gallon drums of various petroleum throughout facility (x14) All ASTs observed on site have secondary containment. Secondary containment areas were observed free of liquid and debris. An SPCC Plan certified by a Professional Engineer is maintained on site and is dated 7/1/2016. Employee training [Truncated]
Eval Division: Orange County Environmental Health
Eval Program: APSA
Eval Source: CERS,

Eval General Type: Other/Unknown
Eval Date: 06-28-2021
Violations Found: No
Eval Type: Other, not routine, done by local agency
Eval Notes: Received employee training records dated 6/25/21 on SOPs for offloading and managing TDI and other chemicals. Violation I021 is corrected at this time. The facility has no outstanding violations and is in compliance. This report was sent to lcarbajal@fxi.com.
Eval Division: Orange County Environmental Health
Eval Program: CalARP
Eval Source: CERS,

Eval General Type: Other/Unknown
Eval Date: 07-14-2016
Violations Found: No
Eval Type: Other, not routine, done by local agency
Eval Notes: Reviewed Doug’s email with the updated SPCC plan and inspection checklist, which is provided to address violations. Checklist corrects violation I258. Bulk oil table IDs mineral oil, castor oil, and SCE-owned oil filled equipment in facility’s APSA qualifying storage. Castor oil - exempt SCE-owned equipment - exempt
Eval Division: Orange County Environmental Health
Eval Program: APSA
Eval Source: CERS,

Eval General Type: Other/Unknown
Eval Date: 04-05-2017
Violations Found: No
Eval Type: Other, not routine, done by local agency

FXI, INC (Continued) **1000158746**

Eval Notes: Not reported
Eval Division: Orange County Environmental Health
Eval Program: CalARP
Eval Source: CERS,

Eval General Type: Other/Unknown
Eval Date: 04-28-2014
Violations Found: No
Eval Type: Other, not routine, done by local agency
Eval Notes: Received a copy of the signed inspection report.
Eval Division: Orange County Environmental Health
Eval Program: CalARP
Eval Source: CERS,

Eval General Type: Compliance Evaluation Inspection
Eval Date: 06-26-2012
Violations Found: No
Eval Type: Routine done by local agency
Eval Notes: Not reported
Eval Division: Orange County Environmental Health
Eval Program: HWLQG
Eval Source: CERS,

Eval General Type: Compliance Evaluation Inspection
Eval Date: 08-05-2014
Violations Found: Yes
Eval Type: Routine done by local agency
Eval Notes: Current UST A & B Form Current UST Financial Responsibility
Eval Division: Orange City Fire Department
Eval Program: UST
Eval Source: CERS,

Eval General Type: Compliance Evaluation Inspection
Eval Date: 08-30-2022
Violations Found: Yes
Eval Type: Routine done by local agency
Eval Notes: field verification.
Eval Division: Orange City Fire Department
Eval Program: HMRRP
Eval Source: CERS,

Eval General Type: Compliance Evaluation Inspection
Eval Date: 10-18-2012
Violations Found: Yes
Eval Type: Industrial Storm Water Compliance Evaluation
Eval Notes: Weather: partly cloudy and warm. SWPPP is undated and in process of being updated; several versions presented, most lack site plan; agreed to use site plan last revised 3/1/2000. Site is mostly orderly but littered with bits of fresh and weathered foam, including neglected, moldy-looking patches of foam dust. Contact cites lack of personnel and broken sweeping equipment for the condition of the site. Plastic sheeting is piled at the SE corner and not secured against wind. Leaks, or evidence of leaks, found from various process equipment. Heavy litter and weathered plastic sheeting found in NW portion of site near compactor. Storm drain inlet basins are littered; pipes are fitted with sliding gate valves left either open or partly-open; default position is not known to Contact.

FXI, INC (Continued) **1000158746**

Eval Division: Water Boards
Eval Program: INDSTW
Eval Source: SMARTS,

Eval General Type: Compliance Evaluation Inspection
Eval Date: 10-22-2019
Violations Found: Yes
Eval Type: Routine done by local agency
Eval Notes: field verification.
Eval Division: Orange City Fire Department
Eval Program: HMRRP
Eval Source: CERS,

Eval General Type: Other/Unknown
Eval Date: 02-19-2016
Violations Found: No
Eval Type: Other, not routine, done by local agency
Eval Notes: Underground storage tank removed. UST forms were updated by owner/operator in local portal (ESubmit).
Eval Division: Orange City Fire Department
Eval Program: UST
Eval Source: CERS,

Eval General Type: Other/Unknown
Eval Date: 04-24-2014
Violations Found: No
Eval Type: Other, not routine, done by local agency
Eval Notes: Not reported
Eval Division: Orange County Environmental Health
Eval Program: CalARP
Eval Source: CERS,

Eval General Type: Compliance Evaluation Inspection
Eval Date: 06-04-2013
Violations Found: Yes
Eval Type: Industrial Storm Water Compliance Evaluation
Eval Notes: Weather: Warm and sunny. Single SWPPP presented for review. Overall housekeeping is significantly improved; Contact reports that the broken sweeper has been replaced. Sweeping is done each working day during second shift when foam buns are moved around. Leaf-blower is used for hard-to-reach places but frequency is not known to Contact. Form cone impressions still in secondary containment at E tank area. Curtains on unloading pumps have been replaced. Found steam water leaking from pipe next to metering house. North rail line and trash compactor are littered. Unknown demo job left debris next to north loading platform. Outlet #4 has heavy litter and debris inside basin. Abandoned plastic sheeting found at SE corner. Improper leak response found at conveyor and in bun storage area. Improper storage of decomissioned baler found. Evidence of steam water discharge from pipe behind Tank 108 found.
Eval Division: Water Boards
Eval Program: INDSTW
Eval Source: SMARTS,

Eval General Type: Compliance Evaluation Inspection
Eval Date: 06-13-2019
Violations Found: No

FXI, INC (Continued) **1000158746**

Eval Type: Routine done by local agency
Eval Notes: On site to conduct a routine Hazardous Waste inspection. Met with Doug Darling, Regional EHS Manager, and Luis Carbajal, Plant Manager. The facility is a Large Quantity Generator of Non-RCRA Hazardous Waste. The facility s operations and waste generated were discussed. Walked throughout the facility and observed the facility s Hazardous Waste. The facility has a designated hazardous waste storage area in the mechanics building, and also several satellite accumulation areas. Hazardous waste containers were observed properly labeled and stored closed. The perimeter of the facility was walked and municipal trash dumpsters were observed. There are no signs of illegal disposal. Hazardous waste manifests were available for review. The facility s EPA ID number is active. Emergency plan is maintained onsite, spill response notification was discussed. Weekly hazardous waste container inspection logs were available for review. Annual employee training records [Truncated]
Eval Division: Orange County Environmental Health
Eval Program: HW
Eval Source: CERS,

Eval General Type: Compliance Evaluation Inspection
Eval Date: 06-22-2021
Violations Found: Yes
Eval Type: Routine done by local agency
Eval Notes: On site to conduct a routine Aboveground Petroleum Storage Tank (APST) inspection. Met with Luis Carbajal, Plant Manager, and Sally Geimer, EHS. The facility has is a Tier II Qualified Facility of aboveground petroleum storage. The facility has an aggregate storage capacity less than 10,000 gallons and has one APST exceeding 5,000 gallons capacity. The following petroleum storage capacity was observed: - 6,000 gallon double-walled tank of mineral oil, Tank 103 - 300 gallon single-walled tank of diesel, fire suppression building - (x4) 55 gallon drums of red-dye diesel fuel, mechanics building - (x2) 120 gallon containers of motor oil, mechanics building - (x14) 55 gallon drums of various motor, hydraulic, gear, lubricant oils All APSTs on site have appropriate secondary containment. The facility has is currently in the process of permitting a 500 gallon double-walled diesel tank to replace a 750 gallon diesel tank. Both were empty at this time, we ensuring [Truncated]
Eval Division: Orange County Environmental Health
Eval Program: APSA
Eval Source: CERS,

Eval General Type: Other/Unknown
Eval Date: 07-07-2015
Violations Found: No
Eval Type: Other, not routine, done by local agency
Eval Notes: INSPECTOR COMMENTS: Received an email (attached) from John Johnson of RMP Corp regarding the April 2013 hazard assessment. Mr. johnson in his emails clarifies the toxic endpoint of a release into the soil from a rail car of the TDI. The OSC is 0.0284 miles or 57 yards. According to OCHCA calculations, 0.0284 miles is 49 yards, not 57. This distance was mapped on Google earth and no off site conscience could be seen. It appears that based on this data, that this is a Program Level 1 CalARP facility.
Eval Division: Orange County Environmental Health
Eval Program: CalARP

FXI, INC (Continued) **1000158746**

Eval Source: CERS,

Eval General Type: Other/Unknown
Eval Date: 07-07-2021
Violations Found: No
Eval Type: Other, not routine, done by local agency
Eval Notes: The facility's 6,000 tank of mineral oil has been classified as a pressure vessel. Per HSC 25270.2(a), pressure vessels such as this tank are excluded from APSA, thus this tank is not regulated under The Aboveground Petroleum Storage Act, and is not required to have an STI SP001 inspection. Violation I383 is voided and corrected at this time and the facility is in compliance. This report was sent to lcarbajal@fxi.com.
Eval Division: Orange County Environmental Health
Eval Program: APSA
Eval Source: CERS,

Eval General Type: Compliance Evaluation Inspection
Eval Date: 04-05-2017
Violations Found: Yes
Eval Type: Routine done by local agency
Eval Notes: On-site for a CalARP routine inspection. Met with Regional EHS Manager Douglas Darling and EHS Coordinator Lidia Gallardo of FXI Inc. Consent was provided to enter and inspect the facility. This facility is regulated under CalARP Program Level 1 requirements for Toluene-2,4-Diisocyanate (TDI) TQ = 500 pounds and Toluene-2,6-Diisocyanate (TDI) TQ = 100 pounds. The facility is required to submit electronically with the EPA as the federal threshold is 10,000 pounds. TDI comes into the facility by rail car. Each rail car holds a maximum 180,000 pounds of TDI. On normal operations, the facility receives (2) rail cars per week. Note that the percentage between 2,4- and 2,6- is roughly 80%/20%. The rail cars are immediately emptied into a 35,000 gallon (319,733 pound) aboveground storage tank. Total quantity of TDI at the facility is approximately 680,000 pounds. The facility maintains (2) processes: 1. TDI in storage (Aboveground tank). The regulated [Truncated]
Eval Division: Orange County Environmental Health
Eval Program: CalARP
Eval Source: CERS,

Eval General Type: Other/Unknown
Eval Date: 04-16-2018
Violations Found: No
Eval Type: Other, not routine, done by local agency
Eval Notes: Scheduling inspection and File review
Eval Division: Orange County Environmental Health
Eval Program: CalARP
Eval Source: CERS,

Eval General Type: Other/Unknown
Eval Date: 04-18-2018
Violations Found: No
Eval Type: Other, not routine, done by local agency
Eval Notes: On site for a CalARP audit. Met with Lydia Gallardo and Luis Carbajal of FXI. Consent to enter and take photos was granted. Facility is regulated under the CalARP Program level 1 requirements. The regulated substance on site is an 80/20 mix of 2-4- and 2-6 Toluene

FXI, INC (Continued) **1000158746**

Diisocyanate. Max storage of 680,000 pounds has not changed. Facility is regulated by the EPA and the CUPA. Photos were collected of the storage and process machinery. RMP is in the process of recertification.

Eval Division: Orange County Environmental Health
Eval Program: CalARP
Eval Source: CERS,

Eval General Type: Compliance Evaluation Inspection
Eval Date: 05-02-2013
Violations Found: No
Eval Type: Routine done by local agency
Eval Notes: No violations observed. Inventory verification was performed by Brad Goodrich.

Eval Division: Orange City Fire Department
Eval Program: HMRRP
Eval Source: CERS,

Eval General Type: Other/Unknown
Eval Date: 05-03-2023
Violations Found: No
Eval Type: Other, not routine, done by local agency
Eval Notes: This Agency has received the facility's RMP submittal and certification statement dated 4/11/23. The RMP and Hazard Assessment were reviewed. No changes have been made to the RMP: - facility remains Program Level 1 - covered processes are bulk storage of TDI (80:20 2,4 toluene diisocyanate: 2,6 toluene diisocyanate in 35k gallon tank and 2-3 railcars with 17k gallons each - worst case release scenario was done and shown to have no off-site consequence to a public receptor - facility has had no accidents related to the CalARP program within the last 5 years

Eval Division: Orange County Environmental Health
Eval Program: CalARP
Eval Source: CERS,

Eval General Type: Other/Unknown
Eval Date: 06-04-2015
Violations Found: No
Eval Type: Other, not routine, done by local agency
Eval Notes: INSPECTOR COMMENTS: On-site for a CalARP Audit. Met with Ivan Flores this date. This is a Program Level 1 CalARP facility as well as a Federally Regulated site. The facility has approximately 680,000 pounds of TDI. The federal threshold is 10,000 pounds. The site has filed electronically with EPA, and has made several changes (dates and amount of TDI on-site). The last electronic change was made on 04/14/14. The EPA RMP anniversary date for this facility is 05/09/18. The latest version of the RMP hs been submitted and approved by OCHCA. The California Program Level 1 certification is signed 04/26/13. The emergency eye wash and showers are being inspected and were tested this date. 1) Five Year Accident History: According to Mr.Darling there have been no releases of TDI within the last 5-years that have caused an evacuation or off-site consequence. There were two incidents within the past two years with the TDI (regulated substance). The incident [Truncated]

Eval Division: Orange County Environmental Health
Eval Program: CalARP
Eval Source: CERS,

FXI, INC (Continued) **1000158746**

Eval General Type: Compliance Evaluation Inspection
Eval Date: 08-04-2015
Violations Found: No
Eval Type: Routine done by local agency
Eval Notes: No violations observed
Eval Division: Orange City Fire Department
Eval Program: UST
Eval Source: CERS,

Eval General Type: Compliance Evaluation Inspection
Eval Date: 10-14-2008
Violations Found: No
Eval Type: Routine done by local agency
Eval Notes: Inspector Name: Orange CUPA
Eval Division: Orange County Environmental Health
Eval Program: HWLQG
Eval Source: CERS,

Eval General Type: Other/Unknown
Eval Date: 12-22-2016
Violations Found: No
Eval Type: Other, not routine, done by local agency
Eval Notes: Facility had corrected the violations (I258, I320) by submitting a copy of their current SPCC inspection record and and updated APST inventory. Note: the facility IDed a castor oil tank, which I believe is exempt.
Eval Division: Orange County Environmental Health
Eval Program: APSA
Eval Source: CERS,

Enforcement Action:
Site ID: 30779
Site Name: FXI, INC - ORANGE
Site Address: 2060 N BATAVIA ST
Site City: ORANGE
Site Zip: 92865
Enf Action Date: 10-18-2012
Enf Action Type: Industrial Storm Water Enforcement
Enf Action Description: Industrial Storm Water Enforcement
Enf Action Notes: Contact informed that housekeeping was neglected; repairs needed for obvious leaks; monitoring of potential leaks are needed; chronic leaks need drip pans if repairs are not made; missing displaced pump shelter components need to be replaced properly.
Enf Action Division: Water Boards
Enf Action Program: INDSTW
Enf Action Source: SMARTS,

Site ID: 30779
Site Name: FXI, INC - ORANGE
Site Address: 2060 N BATAVIA ST
Site City: ORANGE
Site Zip: 92865
Enf Action Date: 08-05-2014
Enf Action Type: Notice of Violation (Unified Program)
Enf Action Description: Notice of Violation Issued by the Inspector at the Time of Inspection
Enf Action Notes: Not reported
Enf Action Division: Orange County Environmental Health

FXI, INC (Continued) **1000158746**

Enf Action Program:	UST
Enf Action Source:	CERS,
Site ID:	30779
Site Name:	FXI, INC - ORANGE
Site Address:	2060 N BATAVIA ST
Site City:	ORANGE
Site Zip:	92865
Enf Action Date:	08-05-2014
Enf Action Type:	Notice of Violation (Unified Program)
Enf Action Description:	Notice of Violation Issued by the Inspector at the Time of Inspection
Enf Action Notes:	Not reported
Enf Action Division:	Orange County Environmental Health
Enf Action Program:	UNSPEC
Enf Action Source:	CERS,
Site ID:	30779
Site Name:	FXI, INC - ORANGE
Site Address:	2060 N BATAVIA ST
Site City:	ORANGE
Site Zip:	92865
Enf Action Date:	06-04-2013
Enf Action Type:	Industrial Storm Water Enforcement
Enf Action Description:	Industrial Storm Water Enforcement
Enf Action Notes:	Contact instructed to improve housekeeping at N rail spur, demo site, and trash compactor; to clean out inlet basins and dispose of abandoned plastic sheeting; instructed to repair steam water leak at meter house, improve oil spill response, lid and repair trash bin, and stop pooling of grey water.
Enf Action Division:	Water Boards
Enf Action Program:	INDSTW
Enf Action Source:	SMARTS,
Site ID:	30779
Site Name:	FXI, INC - ORANGE
Site Address:	2060 N BATAVIA ST
Site City:	ORANGE
Site Zip:	92865
Enf Action Date:	06-10-2009
Enf Action Type:	Notice of Violation (Unified Program)
Enf Action Description:	Notice of Violation Issued by the Inspector at the Time of Inspection
Enf Action Notes:	Not reported
Enf Action Division:	Orange County Environmental Health
Enf Action Program:	HWLQG
Enf Action Source:	CERS,
Site ID:	30779
Site Name:	FXI, INC - ORANGE
Site Address:	2060 N BATAVIA ST
Site City:	ORANGE
Site Zip:	92865
Enf Action Date:	09-06-2011
Enf Action Type:	Notice of Non-Compliance for Non-Filers
Enf Action Description:	Notice of Non-Compliance for Non-Filers
Enf Action Notes:	Request to submit NOI for new operator.
Enf Action Division:	Water Boards
Enf Action Program:	INDSTW

FXI, INC (Continued) **1000158746**

Enf Action Source: SMARTS,

Coordinates:
Site ID: 30779
Facility Name: FXI, INC - ORANGE
Env Int Type Code: HWG
Program ID: 10153067
Coord Name: Not reported
Ref Point Type Desc: Center of a facility or station.,
Latitude: 33.821160
Longitude: -117.864300

Affiliation:
Affiliation Type Desc: Company Official
Entity Name: Douglas Darling
Entity Title: Regional EHS Manager
Affiliation Address: Not reported
Affiliation City: Not reported
Affiliation State: Not reported
Affiliation Country: Not reported
Affiliation Zip: 92865
Affiliation Phone: ,

Affiliation Type Desc: Environmental Contact
Entity Name: Douglas Darling
Entity Title: Not reported
Affiliation Address: 17401 Caddis LN SW
Affiliation City: Rochester
Affiliation State: WA
Affiliation Country: Not reported
Affiliation Zip: 97579
Affiliation Phone: ,

Affiliation Type Desc: Identification Signer
Entity Name: Douglas Darling
Entity Title: Regional EHS Director
Affiliation Address: Not reported
Affiliation City: Not reported
Affiliation State: Not reported
Affiliation Country: Not reported
Affiliation Zip: Not reported
Affiliation Phone: ,

Affiliation Type Desc: Owner/Operator
Entity Name: FXI Inc
Entity Title: Operator
Affiliation Address: 100 Matsonford Rd5 Radnor Corporate Center Suite 300
Affiliation City: Radnor
Affiliation State: PA
Affiliation Country: Not reported
Affiliation Zip: 19063
Affiliation Phone: ,

Affiliation Type Desc: Parent Company
Entity Name: FXI HOLDINGS INC
Entity Title: Not reported

FXI, INC (Continued) **1000158746**

Affiliation Address: Not reported
Affiliation City: Not reported
Affiliation State: Not reported
Affiliation Country: Not reported
Affiliation Zip: 92865
Affiliation Phone: ,

Affiliation Type Desc: Public Contact
Entity Name: DOUGLAS R DARLING
Entity Title: Not reported
Affiliation Address: Not reported
Affiliation City: Not reported
Affiliation State: Not reported
Affiliation Country: Not reported
Affiliation Zip: 92865
Affiliation Phone: 7143428053,

Affiliation Type Desc: Public Contact
Entity Name: RICHARD MUNCH
Entity Title: Not reported
Affiliation Address: Not reported
Affiliation City: Not reported
Affiliation State: Not reported
Affiliation Country: Not reported
Affiliation Zip: 92865
Affiliation Phone: 7146370110,

Affiliation Type Desc: Document Preparer
Entity Name: DOUGLAS DARLING
Entity Title: Not reported
Affiliation Address: Not reported
Affiliation City: Not reported
Affiliation State: Not reported
Affiliation Country: Not reported
Affiliation Zip: Not reported
Affiliation Phone: ,

Affiliation Type Desc: Facility Contact
Entity Name: DOUGLAS DARLING
Entity Title: Not reported
Affiliation Address: 2060 N BATAVIA ST
Affiliation City: ORANGE
Affiliation State: CA
Affiliation Country: Not reported
Affiliation Zip: 92865
Affiliation Phone: 7143428053,

Affiliation Type Desc: Facility Owner
Entity Name: FXI, Inc.
Entity Title: Not reported
Affiliation Address: 100 MATSONFORD ROAD5 RADNOR CORPORATE CENTER, SUITE 30
Affiliation City: RADNOR
Affiliation State: PA
Affiliation Country: Not reported
Affiliation Zip: 190874560
Affiliation Phone: 4845855500,

FXI, INC (Continued) **1000158746**

Affiliation Type Desc:	Operator
Entity Name:	Humberto Hernandez
Entity Title:	Not reported
Affiliation Address:	Not reported
Affiliation City:	Not reported
Affiliation State:	Not reported
Affiliation Country:	Not reported
Affiliation Zip:	Not reported
Affiliation Phone:	(909) 289-8153,

Affiliation Type Desc:	Parent Corporation
Entity Name:	FXI, Inc.
Entity Title:	Not reported
Affiliation Address:	Not reported
Affiliation City:	Not reported
Affiliation State:	Not reported
Affiliation Country:	Not reported
Affiliation Zip:	Not reported
Affiliation Phone:	,

Affiliation Type Desc:	Technical Contact
Entity Name:	DOUGLAS R DARLING
Entity Title:	Not reported
Affiliation Address:	Not reported
Affiliation City:	Not reported
Affiliation State:	Not reported
Affiliation Country:	Not reported
Affiliation Zip:	92865
Affiliation Phone:	7146857218,

Affiliation Type Desc:	Facility Mailing Address
Entity Name:	Mailing Address
Entity Title:	Not reported
Affiliation Address:	2060 N. Batavia St
Affiliation City:	Orange
Affiliation State:	CA
Affiliation Country:	Not reported
Affiliation Zip:	92865
Affiliation Phone:	,

Affiliation Type Desc:	CUPA District
Entity Name:	Orange County Env Health
Entity Title:	Not reported
Affiliation Address:	1241 East Dyer RoadSuite 120
Affiliation City:	Santa Ana
Affiliation State:	CA
Affiliation Country:	Not reported
Affiliation Zip:	92705-5611
Affiliation Phone:	(714) 433-6406,

Affiliation Type Desc:	Legal Owner
Entity Name:	FXI, Inc.
Entity Title:	Not reported
Affiliation Address:	100 Matsonford Road, 5 Corporate Center, Suite 300
Affiliation City:	Radnor
Affiliation State:	PA
Affiliation Country:	United States

FXI, INC (Continued) **1000158746**

Affiliation Zip:	19087
Affiliation Phone:	(484) 585-5500,
Affiliation Type Desc:	Parent Company
Entity Name:	FXI INC
Entity Title:	Not reported
Affiliation Address:	Not reported
Affiliation City:	Not reported
Affiliation State:	Not reported
Affiliation Country:	Not reported
Affiliation Zip:	92865
Affiliation Phone:	,
Affiliation Type Desc:	Technical Contact
Entity Name:	DOUGLAS R DARLING
Entity Title:	Not reported
Affiliation Address:	Not reported
Affiliation City:	Not reported
Affiliation State:	Not reported
Affiliation Country:	Not reported
Affiliation Zip:	92865
Affiliation Phone:	7143428053,

AA135 **FOAMEX INTERNATIONAL INC** **CA EMI** **S103640818**
SSW **2060 N BATAVIA ST** **CA HWP** **N/A**
1/2-1 **ORANGE, CA 92865** **CA HWTS**
0.638 mi.
3368 ft. **Site 2 of 3 in cluster AA**

Relative:
Lower

Actual:
188 ft.

EMI:

Name:	FOAMEX INTERNATIONAL INC
Address:	2060 N BATAVIA ST
City,State,Zip:	ORANGE, CA 926653102
Year:	1996
County Code:	30
Air Basin:	SC
Facility ID:	102075
Air District Name:	SC
SIC Code:	3086
Air District Name:	SOUTH COAST AQMD
Community Health Air Pollution Info System:	Not reported
Consolidated Emission Reporting Rule:	Not reported
Total Organic Hydrocarbon Gases Tons/Yr:	561
Reactive Organic Gases Tons/Yr:	0
Carbon Monoxide Emissions Tons/Yr:	0
NOX - Oxides of Nitrogen Tons/Yr:	1
SOX - Oxides of Sulphur Tons/Yr:	0
Particulate Matter Tons/Yr:	0
Part. Matter 10 Micrometers and Smllr Tons/Yr:	0
Name:	FOAMEX INTERNATIONAL INC
Address:	2060 N BATAVIA ST
City,State,Zip:	ORANGE, CA 926653102
Year:	2002
County Code:	30
Air Basin:	SC
Facility ID:	102075

FOAMEX INTERNATIONAL INC (Continued) **S103640818**

Air District Name:	SC
SIC Code:	3086
Air District Name:	SOUTH COAST AQMD
Community Health Air Pollution Info System:	Not reported
Consolidated Emission Reporting Rule:	Not reported
Total Organic Hydrocarbon Gases Tons/Yr:	2
Reactive Organic Gases Tons/Yr:	1
Carbon Monoxide Emissions Tons/Yr:	1
NOX - Oxides of Nitrogen Tons/Yr:	1
SOX - Oxides of Sulphur Tons/Yr:	0
Particulate Matter Tons/Yr:	0
Part. Matter 10 Micrometers and Smllr Tons/Yr:	0

Name:	FOAMEX INTERNATIONAL INC
Address:	2060 N BATAVIA ST
City,State,Zip:	ORANGE, CA 926653102
Year:	2003
County Code:	30
Air Basin:	SC
Facility ID:	102075
Air District Name:	SC
SIC Code:	3086
Air District Name:	SOUTH COAST AQMD
Community Health Air Pollution Info System:	Not reported
Consolidated Emission Reporting Rule:	Not reported
Total Organic Hydrocarbon Gases Tons/Yr:	2
Reactive Organic Gases Tons/Yr:	1
Carbon Monoxide Emissions Tons/Yr:	1
NOX - Oxides of Nitrogen Tons/Yr:	1
SOX - Oxides of Sulphur Tons/Yr:	0
Particulate Matter Tons/Yr:	0
Part. Matter 10 Micrometers and Smllr Tons/Yr:	0

Name:	FOAMEX INTERNATIONAL INC
Address:	2060 N BATAVIA ST
City,State,Zip:	ORANGE, CA 926653102
Year:	2004
County Code:	30
Air Basin:	SC
Facility ID:	102075
Air District Name:	SC
SIC Code:	3086
Air District Name:	SOUTH COAST AQMD
Community Health Air Pollution Info System:	Y
Consolidated Emission Reporting Rule:	Not reported
Total Organic Hydrocarbon Gases Tons/Yr:	2.03449
Reactive Organic Gases Tons/Yr:	1.21
Carbon Monoxide Emissions Tons/Yr:	0.901
NOX - Oxides of Nitrogen Tons/Yr:	1.07
SOX - Oxides of Sulphur Tons/Yr:	0.00644
Particulate Matter Tons/Yr:	0.0815
Part. Matter 10 Micrometers and Smllr Tons/Yr:	0.08

Name:	FOAMEX INTERNATIONAL INC
Address:	2060 N BATAVIA ST
City,State,Zip:	ORANGE, CA 926653102
Year:	2005

FOAMEX INTERNATIONAL INC (Continued) **S103640818**

County Code:	30
Air Basin:	SC
Facility ID:	102075
Air District Name:	SC
SIC Code:	3086
Air District Name:	SOUTH COAST AQMD
Community Health Air Pollution Info System:	Not reported
Consolidated Emission Reporting Rule:	Not reported
Total Organic Hydrocarbon Gases Tons/Yr:	1.74018
Reactive Organic Gases Tons/Yr:	1.26414046
Carbon Monoxide Emissions Tons/Yr:	1.07
NOX - Oxides of Nitrogen Tons/Yr:	1.28
SOX - Oxides of Sulphur Tons/Yr:	.00765
Particulate Matter Tons/Yr:	.0969
Part. Matter 10 Micrometers and Smllr Tons/Yr:	.0969

Name:	FOAMEX INTERNATIONAL INC
Address:	2060 N BATAVIA ST
City,State,Zip:	ORANGE, CA 926653102
Year:	2006
County Code:	30
Air Basin:	SC
Facility ID:	102075
Air District Name:	SC
SIC Code:	3086
Air District Name:	SOUTH COAST AQMD
Community Health Air Pollution Info System:	Not reported
Consolidated Emission Reporting Rule:	Not reported
Total Organic Hydrocarbon Gases Tons/Yr:	2.144005477985337681
Reactive Organic Gases Tons/Yr:	1.246
Carbon Monoxide Emissions Tons/Yr:	.937
NOX - Oxides of Nitrogen Tons/Yr:	11.087
SOX - Oxides of Sulphur Tons/Yr:	.008
Particulate Matter Tons/Yr:	.087
Part. Matter 10 Micrometers and Smllr Tons/Yr:	.086982

Name:	FOAMEX INTERNATIONAL INC
Address:	2060 N BATAVIA ST
City,State,Zip:	ORANGE, CA 92665
Year:	2007
County Code:	30
Air Basin:	SC
Facility ID:	102075
Air District Name:	SC
SIC Code:	3086
Air District Name:	SOUTH COAST AQMD
Community Health Air Pollution Info System:	Not reported
Consolidated Emission Reporting Rule:	Not reported
Total Organic Hydrocarbon Gases Tons/Yr:	2.144005477985337681
Reactive Organic Gases Tons/Yr:	1.246
Carbon Monoxide Emissions Tons/Yr:	.937
NOX - Oxides of Nitrogen Tons/Yr:	11.087
SOX - Oxides of Sulphur Tons/Yr:	.008
Particulate Matter Tons/Yr:	.087
Part. Matter 10 Micrometers and Smllr Tons/Yr:	.086982

Name:	FOAMEX INTERNATIONAL INC

FOAMEX INTERNATIONAL INC (Continued) **S103640818**

Address:	2060 N BATAVIA ST
City,State,Zip:	ORANGE, CA 92865
Year:	2008
County Code:	30
Air Basin:	SC
Facility ID:	102075
Air District Name:	SC
SIC Code:	3086
Air District Name:	SOUTH COAST AQMD
Community Health Air Pollution Info System:	Not reported
Consolidated Emission Reporting Rule:	Not reported
Total Organic Hydrocarbon Gases Tons/Yr:	1.037461127735681487
Reactive Organic Gases Tons/Yr:	.76641483
Carbon Monoxide Emissions Tons/Yr:	.4451
NOX - Oxides of Nitrogen Tons/Yr:	.55
SOX - Oxides of Sulphur Tons/Yr:	.003547
Particulate Matter Tons/Yr:	.041675
Part. Matter 10 Micrometers and Smllr Tons/Yr:	.041675

HWP:

EPA ID:	CAD008352361
Name:	FXI INC ORANGE
Address:	2060 N BATAVIA ST
Cleanup Status:	PROTECTIVE FILER
Latitude:	33.82112
Longitude:	-117.8639
Facility Type:	Historical - Non-Operating
Facility Size:	Not reported
Supervisor:	Not reported
Site Code:	Not reported
Senate District:	34
Assembly District:	68
Public Information Officer:	Not reported
Commercial Offsite Facility Types:	Not reported
Project Manager Lead:	Not reported
Project Manager:	Not reported
Permit Type:	Not reported
Permit Effective Date:	Not reported
Permit Expiration Date:	Not reported
Calenviroscreen Score:	76-80%
Total Planned Hours:	Not reported
Total Planned Amount:	Not reported
Total Actual Hours:	Not reported
Quarterly Update:	Not reported

Activities:

EPA ID:	CAD008352361
Facility Type:	Historical - Non-Operating
Facility Name:	FXI INC ORANGE
Project Manager:	Not reported
Project Manager Lead:	Not reported
Supervisor:	Not reported
Facility Status:	PROTECTIVE FILER
Activity Type:	Protective Filer Status
Permit Being Renewed:	Not reported
Permit Being Modified:	Not reported
Final Date:	Not reported

FOAMEX INTERNATIONAL INC (Continued) **S103640818**

Type: Not reported
Title Description: Protective Filer
Due Date: Not reported
Comments: Not reported
Unit Names: CONTAIN1
Event Description: Protective Filer Status - PROTECTIVE FILER (APPROVED)
Actual Date: 10/11/1988

EPA ID: CAD008352361
Facility Type: Historical - Non-Operating
Facility Name: FXI INC ORANGE
Project Manager: Not reported
Project Manager Lead: Not reported
Supervisor: Not reported
Facility Status: PROTECTIVE FILER
Activity Type: Protective Filer Status
Permit Being Renewed: Not reported
Permit Being Modified: Not reported
Final Date: Not reported
Type: Not reported
Title Description: Protective Filer
Due Date: Not reported
Comments: Not reported
Unit Names: CONTAIN1
Event Description: Protective Filer Status - PROTECTIVE FILER (RECEIVED)
Actual Date: 09/11/1987

Alias:
EPA ID: CAD008352361
Facility Type: Historical - Non-Operating
Facility Name: FXI INC ORANGE
Facility Status: PROTECTIVE FILER
Project Manager: Not reported
Project Manager Lead: Not reported
Supervisor: Not reported
Alias Type: FRS
Alias: 110000480122

EPA ID: CAD008352361
Facility Type: Historical - Non-Operating
Facility Name: FXI INC ORANGE
Facility Status: PROTECTIVE FILER
Project Manager: Not reported
Project Manager Lead: Not reported
Supervisor: Not reported
Alias Type: Envirostor ID Number
Alias: 30280027

EPA ID: CAD008352361
Facility Type: Historical - Non-Operating
Facility Name: FXI INC ORANGE
Facility Status: PROTECTIVE FILER
Project Manager: Not reported
Project Manager Lead: Not reported
Supervisor: Not reported
Alias Type: Alternate Name
Alias: GENERAL TIRE & RUBBER COMPANY

FOAMEX INTERNATIONAL INC (Continued) **S103640818**

HWTS:

Name:	FXI, INC - ORANGE
Address:	2060 N BATAVIA ST
Address 2:	Not reported
City,State,Zip:	ORANGE, CA 92865
EPA ID:	CAD008352361
Inactive Date:	Not reported
Create Date:	07/23/1982
Last Act Date:	Not reported
Mailing Name:	Not reported
Mailing Address:	2060 N BATAVIA ST
Mailing Address 2:	Not reported
Mailing City,State,Zip:	ORANGE, CA 92865
Owner Name:	FXI, INC.
Owner Address:	100 MATSONFORD ROAD
Owner Address 2:	Not reported
Owner City,State,Zip:	RADNOR, PA 190874560
Owner Phone:	Not reported
Owner Fax:	Not reported
Contact Name:	DOUGLAS DARLING
Contact Address:	2060 N BATAVIA ST
Contact Address 2:	Not reported
City,State,Zip:	ORANGE, CA 92865
Contact Phone:	Not reported
Contact Fax:	Not reported
Facility Status:	Active
Facility Type:	PERMANENT
Category:	FEDERAL
Latitude:	33.821803
Longitude:	-117.862063

NAICS:

EPA ID:	CAD008352361
Create Date:	2002-03-14 16:36:26.000
NAICS Code:	32615
NAICS Description:	Urethane and Other Foam Product (except Polystyrene) Manufacturing
Issued EPA ID Date:	1982-07-23 00:00:00
Inactive Date:	Not reported
Facility Name:	FXI, INC - ORANGE
Facility Address:	2060 N BATAVIA ST
Facility Address 2:	Not reported
Facility City:	ORANGE
Facility County:	Not reported
Facility State:	CA
Facility Zip:	92865

AA136 **FXI, INC.** **CA ENVIROSTOR** **S112872180**
SSW **2060 NORTH BATAVIA** **CA VCP** **N/A**
1/2-1 **ORANGE, CA 92665** **CA DEED**
0.638 mi. **CA HWTS**
3368 ft. **Site 3 of 3 in cluster AA** **CA HAZNET**

Relative:
Lower

Actual:
188 ft.

ENVIROSTOR:

Name:	FXI, INC.
Address:	2060 NORTH BATAVIA
City,State,Zip:	ORANGE, CA 92665
Facility ID:	30280027

FXI, INC. (Continued) **S112872180**

Status:	Certified O&M - Land Use Restrictions Only
Status Date:	10/23/2013
Site Code:	401710
Site Type:	Voluntary Cleanup
Site Type Detailed:	Voluntary Agreement
Acres:	25
NPL:	NO
Regulatory Agencies:	SMBRP
Lead Agency:	SMBRP
Program Manager:	Anthony Rosas
Supervisor:	Maryam Tasnif-Abbasi
Division Branch:	Cleanup Cypress
Assembly:	68
Senate:	34
Special Program:	Voluntary Agreement - Standard Voluntary Agreement
Restricted Use:	YES
Site Mgmt Req:	NONE SPECIFIED
Funding:	Responsible Party
Latitude:	33.82116
Longitude:	-117.8642
APN:	374-751-30
Past Use:	NONE SPECIFIED
Potential COC:	* HALOGENATED SOLVENTS * WASTE OIL & MIXED OIL * POLYMERIC RESIN WASTE Cyanide (free
Confirmed COC:	NONE SPECIFIED
Potential Description:	NONE SPECIFIED
Alias Name:	FOAMEX INTERNATIONAL INC.
Alias Type:	Alternate Name
Alias Name:	GENERAL TIRE & RUBBER COMPANY
Alias Type:	Alternate Name
Alias Name:	GREAT WESTERN CARPET CUSHION COMPANY
Alias Type:	Alternate Name
Alias Name:	374-751-30
Alias Type:	APN
Alias Name:	CAD008352361
Alias Type:	EPA Identification Number
Alias Name:	110000480122
Alias Type:	EPA (FRS #)
Alias Name:	400519
Alias Type:	Former / Historical Project ID / Site Code
Alias Name:	401613
Alias Type:	Former / Historical Project ID / Site Code
Alias Name:	401613
Alias Type:	Project Code (Site Code)
Alias Name:	401613
Alias Type:	Project Code (Site Code)
Alias Name:	401682
Alias Type:	Project Code (Site Code)
Alias Name:	401682
Alias Type:	Project Code (Site Code)
Alias Name:	401710
Alias Type:	Project Code (Site Code)
Alias Name:	30280027
Alias Type:	Envirostor ID Number

Completed Info:

Completed Area Name:	PROJECT WIDE
Completed Sub Area Name:	Not reported

FXI, INC. (Continued) **S112872180**

Completed Document Type: Technical Workplan
Completed Date: 03/12/2013
Comments: Not reported

Completed Area Name: PROJECT WIDE
Completed Sub Area Name: Not reported
Completed Document Type: Land Use Restriction Monitoring Report
Completed Date: 01/15/2014
Comments: Not reported

Completed Area Name: PROJECT WIDE
Completed Sub Area Name: Not reported
Completed Document Type: Land Use Restriction Monitoring Report
Completed Date: 01/17/2024
Comments: Not reported

Completed Area Name: PROJECT WIDE
Completed Sub Area Name: Not reported
Completed Document Type: Project Management
Completed Date: 06/30/2023
Comments: Not reported

Completed Area Name: PROJECT WIDE
Completed Sub Area Name: Not reported
Completed Document Type: Project Management
Completed Date: 06/30/2024
Comments: Not reported

Completed Area Name: PROJECT WIDE
Completed Sub Area Name: Not reported
Completed Document Type: Annual Oversight Cost Estimate
Completed Date: 11/10/2022
Comments: Not reported

Completed Area Name: PROJECT WIDE
Completed Sub Area Name: Not reported
Completed Document Type: Annual Oversight Cost Estimate
Completed Date: 06/30/2024
Comments: Not reported

Completed Area Name: PROJECT WIDE
Completed Sub Area Name: Not reported
Completed Document Type: Preliminary Endangerment Assessment Workplan
Completed Date: 11/01/2012
Comments: Not reported

Completed Area Name: PROJECT WIDE
Completed Sub Area Name: Not reported
Completed Document Type: Site Characterization Report
Completed Date: 11/01/2012
Comments: Not reported

Completed Area Name: PROJECT WIDE
Completed Sub Area Name: Not reported
Completed Document Type: Preliminary Endangerment Assessment Report
Completed Date: 10/22/2013
Comments: Not reported

FXI, INC. (Continued) **S112872180**

Completed Area Name: PROJECT WIDE
Completed Sub Area Name: Not reported
Completed Document Type: Public Notice
Completed Date: 06/18/2013
Comments: Not reported

Completed Area Name: PROJECT WIDE
Completed Sub Area Name: Not reported
Completed Document Type: * Discovery
Completed Date: 06/23/1982
Comments: FACILITY IDENTIFIED FROM INDUSTRIAL WASTE SURVEY-1980.

Completed Area Name: PROJECT WIDE
Completed Sub Area Name: Not reported
Completed Document Type: Land Use Restriction - Site Inspection/Visit
Completed Date: 01/21/2020
Comments: Not reported

Completed Area Name: PROJECT WIDE
Completed Sub Area Name: Not reported
Completed Document Type: Land Use Restriction - Site Inspection/Visit
Completed Date: 03/23/2022
Comments: Not reported

Completed Area Name: PROJECT WIDE
Completed Sub Area Name: Not reported
Completed Document Type: Land Use Restriction - Site Inspection/Visit
Completed Date: 03/01/2017
Comments: Action completed.

Completed Area Name: PROJECT WIDE
Completed Sub Area Name: Not reported
Completed Document Type: Land Use Restriction - Site Inspection/Visit
Completed Date: 12/28/2017
Comments: DTSC conducted a site visit on 12/28/2017.

Completed Area Name: PROJECT WIDE
Completed Sub Area Name: Not reported
Completed Document Type: Annual Oversight Cost Estimate
Completed Date: 12/26/2017
Comments: Action completed.

Completed Area Name: PROJECT WIDE
Completed Sub Area Name: Not reported
Completed Document Type: Annual Oversight Cost Estimate
Completed Date: 01/07/2019
Comments: Activity completed.

Completed Area Name: PROJECT WIDE
Completed Sub Area Name: Not reported
Completed Document Type: Annual Oversight Cost Estimate
Completed Date: 11/06/2019
Comments: Not reported

Completed Area Name: PROJECT WIDE
Completed Sub Area Name: Not reported
Completed Document Type: Land Use Restriction - Site Inspection/Visit

FXI, INC. (Continued) **S112872180**

Completed Date:	12/21/2018
Comments:	DTSC conducted a site inspection on 12/21/2018.
Completed Area Name:	PROJECT WIDE
Completed Sub Area Name:	Not reported
Completed Document Type:	Site Screening
Completed Date:	12/10/1992
Comments:	A Hazard Ranking Scoring package was prepared by DTSC staff using the SI performed in Sept. 1988. The migration score was 17.43. Other pathway scores were: Sgw = 30.04; Ssw = 2.61; Sa = 0; Sfe = 20.83; and Sdc = 0.
Completed Area Name:	PROJECT WIDE
Completed Sub Area Name:	Not reported
Completed Document Type:	Site Screening
Completed Date:	10/04/1989
Comments:	SITE SCREENING DONE EPA EVALUATED DHS' SITE INSPECTION AND CHANGED RECOMMENDATION TO LISTING SITE INSPECTION.
Completed Area Name:	PROJECT WIDE
Completed Sub Area Name:	Not reported
Completed Document Type:	Preliminary Assessment Report
Completed Date:	06/04/1987
Comments:	INSPECTION(LOCAL) 1987, 85, 86-VIOLATIONS NOTED AT EACH DRIVEBY. LABELING AND STORAGEPROBLEMS. RELEASED WASTE NEEDS REMEDIATING. PRELIM ASSESS DONE AREA OF SUSP. DUMPING SHOULDBE SAMPLED
Completed Area Name:	PROJECT WIDE
Completed Sub Area Name:	Not reported
Completed Document Type:	Site Screening
Completed Date:	11/05/1986
Comments:	SITE SCREENING DONE RATIONALE FOR PA: ADDITIONAL INFO NEEDED MANUFACTURES POLYURETHANE FOAM PRODUCTS
Completed Area Name:	PROJECT WIDE
Completed Sub Area Name:	Not reported
Completed Document Type:	Land Use Restriction Monitoring Report
Completed Date:	01/11/2023
Comments:	Not reported
Completed Area Name:	PROJECT WIDE
Completed Sub Area Name:	Not reported
Completed Document Type:	Land Use Restriction
Completed Date:	10/04/2013
Comments:	Not reported
Completed Area Name:	PROJECT WIDE
Completed Sub Area Name:	Not reported
Completed Document Type:	Annual Oversight Cost Estimate
Completed Date:	11/21/2013
Comments:	Not reported
Completed Area Name:	PROJECT WIDE
Completed Sub Area Name:	Not reported
Completed Document Type:	Certification
Completed Date:	10/23/2013
Comments:	Not reported

FXI, INC. (Continued) **S112872180**

Completed Area Name: PROJECT WIDE
Completed Sub Area Name: Not reported
Completed Document Type: Correspondence
Completed Date: 07/23/2014
Comments: Not reported

Completed Area Name: PROJECT WIDE
Completed Sub Area Name: Not reported
Completed Document Type: *Site Inspection (SI) Report
Completed Date: 08/30/1988
Comments: SITE INSP DONE STAFF RECOMMENDS COMPLIANCE INSPECTIONS BE CONDUCTED BY LOCAL AND STATE AGENCIES HRS PACKAGE WILL BE PREPARED

Completed Area Name: PROJECT WIDE
Completed Sub Area Name: Not reported
Completed Document Type: Standard Voluntary Agreement
Completed Date: 04/18/2012
Comments: Voluntary Cleanup Agreement fully executed.

Completed Area Name: PROJECT WIDE
Completed Sub Area Name: Not reported
Completed Document Type: Correspondence
Completed Date: 01/09/2015
Comments: Not reported

Completed Area Name: PROJECT WIDE
Completed Sub Area Name: Not reported
Completed Document Type: Annual Oversight Cost Estimate
Completed Date: 12/09/2024
Comments: Not reported

Completed Area Name: PROJECT WIDE
Completed Sub Area Name: Not reported
Completed Document Type: Annual Oversight Cost Estimate
Completed Date: 09/30/2015
Comments: Not reported

Completed Area Name: PROJECT WIDE
Completed Sub Area Name: Not reported
Completed Document Type: Land Use Restriction - Site Inspection/Visit
Completed Date: 01/11/2016
Comments: Not reported

Completed Area Name: PROJECT WIDE
Completed Sub Area Name: Not reported
Completed Document Type: Annual Oversight Cost Estimate
Completed Date: 10/22/2014
Comments: Not reported

Completed Area Name: PROJECT WIDE
Completed Sub Area Name: Not reported
Completed Document Type: Annual Oversight Cost Estimate
Completed Date: 09/26/2016
Comments: Not reported

Completed Area Name: PROJECT WIDE
Completed Sub Area Name: Not reported

FXI, INC. (Continued) **S112872180**

Completed Document Type:	Land Use Restriction - Site Inspection/Visit
Completed Date:	03/19/2015
Comments:	Not reported
Future Area Name:	Not reported
Future Sub Area Name:	Not reported
Future Document Type:	Not reported
Future Due Date:	Not reported
Schedule Area Name:	Not reported
Schedule Sub Area Name:	Not reported
Schedule Document Type:	Not reported
Schedule Due Date:	Not reported
Schedule Revised Date:	Not reported

VCP:

Name:	FXI, INC.
Address:	2060 NORTH BATAVIA
City,State,Zip:	ORANGE, CA 92665
Facility ID:	30280027
Site Type:	Voluntary Cleanup
Site Type Detail:	Voluntary Agreement
Site Mgmt. Req.:	NONE SPECIFIED
Acres:	25
National Priorities List:	NO
Cleanup Oversight Agencies:	SMBRP
Lead Agency:	SMBRP
Lead Agency Description:	DTSC - Site Cleanup Program
Project Manager:	Anthony Rosas
Supervisor:	Maryam Tasnif-Abbasi
Division Branch:	Cleanup Cypress
Site Code:	401710
Assembly:	68
Senate:	34
Special Programs Code:	Voluntary Agreement - Standard Voluntary Agreement
Status:	Certified O&M - Land Use Restrictions Only
Status Date:	10/23/2013
Restricted Use:	YES
Funding:	Responsible Party
Lat/Long:	33.82116 / -117.8642
APN:	374-751-30
Past Use:	NONE SPECIFIED
Potential COC:	10003, 10199, 20015, 30160
Confirmed COC:	NONE SPECIFIED
Potential Description:	NONE SPECIFIED
Alias Name:	FOAMEX INTERNATIONAL INC.
Alias Type:	Alternate Name
Alias Name:	GENERAL TIRE & RUBBER COMPANY
Alias Type:	Alternate Name
Alias Name:	GREAT WESTERN CARPET CUSHION COMPANY
Alias Type:	Alternate Name
Alias Name:	374-751-30
Alias Type:	APN
Alias Name:	CAD008352361
Alias Type:	EPA Identification Number
Alias Name:	110000480122
Alias Type:	EPA (FRS #)
Alias Name:	400519

FXI, INC. (Continued) **S112872180**

Alias Type: Former / Historical Project ID / Site Code
Alias Name: 401613
Alias Type: Former / Historical Project ID / Site Code
Alias Name: 401613
Alias Type: Project Code (Site Code)
Alias Name: 401613
Alias Type: Project Code (Site Code)
Alias Name: 401682
Alias Type: Project Code (Site Code)
Alias Name: 401682
Alias Type: Project Code (Site Code)
Alias Name: 401710
Alias Type: Project Code (Site Code)
Alias Name: 30280027
Alias Type: Envirostor ID Number

Completed Info:
Completed Area Name: PROJECT WIDE
Completed Sub Area Name: Not reported
Completed Document Type: Technical Workplan
Completed Date: 03/12/2013
Comments: Not reported

Completed Area Name: PROJECT WIDE
Completed Sub Area Name: Not reported
Completed Document Type: Land Use Restriction Monitoring Report
Completed Date: 01/15/2014
Comments: Not reported

Completed Area Name: PROJECT WIDE
Completed Sub Area Name: Not reported
Completed Document Type: Land Use Restriction Monitoring Report
Completed Date: 01/17/2024
Comments: Not reported

Completed Area Name: PROJECT WIDE
Completed Sub Area Name: Not reported
Completed Document Type: Project Management
Completed Date: 06/30/2023
Comments: Not reported

Completed Area Name: PROJECT WIDE
Completed Sub Area Name: Not reported
Completed Document Type: Project Management
Completed Date: 06/30/2024
Comments: Not reported

Completed Area Name: PROJECT WIDE
Completed Sub Area Name: Not reported
Completed Document Type: Annual Oversight Cost Estimate
Completed Date: 11/10/2022
Comments: Not reported

Completed Area Name: PROJECT WIDE
Completed Sub Area Name: Not reported
Completed Document Type: Annual Oversight Cost Estimate
Completed Date: 06/30/2024
Comments: Not reported

FXI, INC. (Continued) **S112872180**

Completed Area Name: PROJECT WIDE
Completed Sub Area Name: Not reported
Completed Document Type: Preliminary Endangerment Assessment Workplan
Completed Date: 11/01/2012
Comments: Not reported

Completed Area Name: PROJECT WIDE
Completed Sub Area Name: Not reported
Completed Document Type: Site Characterization Report
Completed Date: 11/01/2012
Comments: Not reported

Completed Area Name: PROJECT WIDE
Completed Sub Area Name: Not reported
Completed Document Type: Preliminary Endangerment Assessment Report
Completed Date: 10/22/2013
Comments: Not reported

Completed Area Name: PROJECT WIDE
Completed Sub Area Name: Not reported
Completed Document Type: Public Notice
Completed Date: 06/18/2013
Comments: Not reported

Completed Area Name: PROJECT WIDE
Completed Sub Area Name: Not reported
Completed Document Type: * Discovery
Completed Date: 06/23/1982
Comments: FACILITY IDENTIFIED FROM INDUSTRIAL WASTE SURVEY-1980.

Completed Area Name: PROJECT WIDE
Completed Sub Area Name: Not reported
Completed Document Type: Land Use Restriction - Site Inspection/Visit
Completed Date: 01/21/2020
Comments: Not reported

Completed Area Name: PROJECT WIDE
Completed Sub Area Name: Not reported
Completed Document Type: Land Use Restriction - Site Inspection/Visit
Completed Date: 03/23/2022
Comments: Not reported

Completed Area Name: PROJECT WIDE
Completed Sub Area Name: Not reported
Completed Document Type: Land Use Restriction - Site Inspection/Visit
Completed Date: 03/01/2017
Comments: Action completed.

Completed Area Name: PROJECT WIDE
Completed Sub Area Name: Not reported
Completed Document Type: Land Use Restriction - Site Inspection/Visit
Completed Date: 12/28/2017
Comments: DTSC conducted a site visit on 12/28/2017.

Completed Area Name: PROJECT WIDE
Completed Sub Area Name: Not reported
Completed Document Type: Annual Oversight Cost Estimate

FXI, INC. (Continued) **S112872180**

Completed Date: 12/26/2017
Comments: Action completed.

Completed Area Name: PROJECT WIDE
Completed Sub Area Name: Not reported
Completed Document Type: Annual Oversight Cost Estimate
Completed Date: 01/07/2019
Comments: Activity completed.

Completed Area Name: PROJECT WIDE
Completed Sub Area Name: Not reported
Completed Document Type: Annual Oversight Cost Estimate
Completed Date: 11/06/2019
Comments: Not reported

Completed Area Name: PROJECT WIDE
Completed Sub Area Name: Not reported
Completed Document Type: Land Use Restriction - Site Inspection/Visit
Completed Date: 12/21/2018
Comments: DTSC conducted a site inspection on 12/21/2018.

Completed Area Name: PROJECT WIDE
Completed Sub Area Name: Not reported
Completed Document Type: Site Screening
Completed Date: 12/10/1992
Comments: A Hazard Ranking Scoring package was prepared by DTSC staff using the SI performed in Sept. 1988. The migration score was 17.43. Other pathway scores were: Sgw = 30.04; Ssw = 2.61; Sa = 0; Sfe = 20.83; and Sdc = 0.

Completed Area Name: PROJECT WIDE
Completed Sub Area Name: Not reported
Completed Document Type: Site Screening
Completed Date: 10/04/1989
Comments: SITE SCREENING DONE EPA EVALUATED DHS' SITE INSPECTION AND CHANGED RECOMMENDATION TO LISTING SITE INSPECTION.

Completed Area Name: PROJECT WIDE
Completed Sub Area Name: Not reported
Completed Document Type: Preliminary Assessment Report
Completed Date: 06/04/1987
Comments: INSPECTION(LOCAL) 1987, 85, 86-VIOLATIONS NOTED AT EACH DRIVEBY. LABELING AND STORAGEPROBLEMS. RELEASED WASTE NEEDS REMEDIATING. PRELIM ASSESS DONE AREA OF SUSP. DUMPING SHOULDBE SAMPLED

Completed Area Name: PROJECT WIDE
Completed Sub Area Name: Not reported
Completed Document Type: Site Screening
Completed Date: 11/05/1986
Comments: SITE SCREENING DONE RATIONALE FOR PA: ADDITIONAL INFO NEEDED MANUFACTURES POLYURETHANE FOAM PRODUCTS

Completed Area Name: PROJECT WIDE
Completed Sub Area Name: Not reported
Completed Document Type: Land Use Restriction Monitoring Report
Completed Date: 01/11/2023
Comments: Not reported

FXI, INC. (Continued) **S112872180**

Completed Area Name: PROJECT WIDE
Completed Sub Area Name: Not reported
Completed Document Type: Land Use Restriction
Completed Date: 10/04/2013
Comments: Not reported

Completed Area Name: PROJECT WIDE
Completed Sub Area Name: Not reported
Completed Document Type: Annual Oversight Cost Estimate
Completed Date: 11/21/2013
Comments: Not reported

Completed Area Name: PROJECT WIDE
Completed Sub Area Name: Not reported
Completed Document Type: Certification
Completed Date: 10/23/2013
Comments: Not reported

Completed Area Name: PROJECT WIDE
Completed Sub Area Name: Not reported
Completed Document Type: Correspondence
Completed Date: 07/23/2014
Comments: Not reported

Completed Area Name: PROJECT WIDE
Completed Sub Area Name: Not reported
Completed Document Type: *Site Inspection (SI) Report
Completed Date: 08/30/1988
Comments: SITE INSP DONE STAFF RECOMMENDS COMPLIANCE INSPECTIONS BE CONDUCTED BY LOCAL AND STATE AGENCIES HRS PACKAGE WILL BE PREPARED

Completed Area Name: PROJECT WIDE
Completed Sub Area Name: Not reported
Completed Document Type: Standard Voluntary Agreement
Completed Date: 04/18/2012
Comments: Voluntary Cleanup Agreement fully executed.

Completed Area Name: PROJECT WIDE
Completed Sub Area Name: Not reported
Completed Document Type: Correspondence
Completed Date: 01/09/2015
Comments: Not reported

Completed Area Name: PROJECT WIDE
Completed Sub Area Name: Not reported
Completed Document Type: Annual Oversight Cost Estimate
Completed Date: 12/09/2024
Comments: Not reported

Completed Area Name: PROJECT WIDE
Completed Sub Area Name: Not reported
Completed Document Type: Annual Oversight Cost Estimate
Completed Date: 09/30/2015
Comments: Not reported

Completed Area Name: PROJECT WIDE
Completed Sub Area Name: Not reported

FXI, INC. (Continued) **S112872180**

Completed Document Type: Land Use Restriction - Site Inspection/Visit
Completed Date: 01/11/2016
Comments: Not reported

Completed Area Name: PROJECT WIDE
Completed Sub Area Name: Not reported
Completed Document Type: Annual Oversight Cost Estimate
Completed Date: 10/22/2014
Comments: Not reported

Completed Area Name: PROJECT WIDE
Completed Sub Area Name: Not reported
Completed Document Type: Annual Oversight Cost Estimate
Completed Date: 09/26/2016
Comments: Not reported

Completed Area Name: PROJECT WIDE
Completed Sub Area Name: Not reported
Completed Document Type: Land Use Restriction - Site Inspection/Visit
Completed Date: 03/19/2015
Comments: Not reported

Future Area Name: Not reported
Future Sub Area Name: Not reported
Future Document Type: Not reported
Future Due Date: Not reported
Schedule Area Name: Not reported
Schedule Sub Area Name: Not reported
Schedule Document Type: Not reported
Schedule Due Date: Not reported
Schedule Revised Date: Not reported

DEED:
Name: FXI, INC.
Address: 2060 NORTH BATAVIA
City,State,Zip: ORANGE, CA 92665
Envirostor ID: 30280027
Area: PROJECT WIDE
Sub Area: Not reported
Site Type: VOLUNTARY CLEANUP
Status: CERTIFIED O&M - LAND USE RESTRICTIONS ONLY
Agency: Not reported
Covenant Uploaded: Not reported
Deed Date(s): Not reported
File Name: Envirostor Land Use Restrictions

HWTS:
Name: GORDON TRUCKING INC
Address: 2060 BATAVIA
Address 2: Not reported
City,State,Zip: ORANGE, CA 92865
EPA ID: CAC001178416
Inactive Date: 10/25/2000
Create Date: 06/17/1999
Last Act Date: Not reported
Mailing Name: Not reported

FXI, INC. (Continued) **S112872180**

Mailing Address:	151 STEWART
Mailing Address 2:	Not reported
Mailing City,State,Zip:	PACIFIC, WA 980470000
Owner Name:	GORDON TRUCKING INC
Owner Address:	Not reported
Owner Address 2:	Not reported
Owner City,State,Zip:	Not reported
Owner Phone:	Not reported
Owner Fax:	Not reported
Contact Name:	Not reported
Contact Address:	Not reported
Contact Address 2:	Not reported
City,State,Zip:	Not reported
Contact Phone:	Not reported
Contact Fax:	Not reported
Facility Status:	Inactive
Facility Type:	TEMPORARY
Category:	STATE
Latitude:	33.821959
Longitude:	-117.862078

HAZNET:

Name:	GORDON TRUCKING INC
Address:	2060 BATAVIA
Address 2:	Not reported
City,State,Zip:	ORANGE, CA 928650000
Contact:	--
Telephone:	--
Mailing Name:	Not reported
Mailing Address:	151 STEWART
Year:	1999
Gepaid:	CAC001178416
TSD EPA ID:	CAT080033681
CA Waste Code:	352 - Other organic solids
Disposal Method:	D80 - Disposal, Land Fill
Tons:	5

Additional Information:

Year:	1999
Gen EPA ID:	CAC001178416
Shipment Date:	19990622
Creation Date:	8/16/1999 0:00:00
Receipt Date:	19990622
Manifest ID:	98486089
Trans EPA ID:	CAD082699562
Trans Name:	Not reported
Trans 2 EPA ID:	Not reported
Trans 2 Name:	Not reported
TSDF EPA ID:	CAT080033681
Trans Name:	Not reported
TSDF Alt EPA ID:	Not reported
TSDF Alt Name:	Not reported
Waste Code Description:	352 - Other organic solids

FXI, INC. (Continued) **S112872180**

RCRA Code:	Not reported
Meth Code:	D80 - Disposal, Land Fill
Quantity Tons:	2.5
Waste Quantity:	5000
Quantity Unit:	P
Additional Code 1:	Not reported
Additional Code 2:	Not reported
Additional Code 3:	Not reported
Additional Code 4:	Not reported
Additional Code 5:	Not reported
Shipment Date:	19990622
Creation Date:	8/16/1999 0:00:00
Receipt Date:	19990622
Manifest ID:	98486086
Trans EPA ID:	CAD082699562
Trans Name:	Not reported
Trans 2 EPA ID:	Not reported
Trans 2 Name:	Not reported
TSDF EPA ID:	CAT080033681
Trans Name:	Not reported
TSDF Alt EPA ID:	Not reported
TSDF Alt Name:	Not reported
Waste Code Description:	352 - Other organic solids
RCRA Code:	Not reported
Meth Code:	D80 - Disposal, Land Fill
Quantity Tons:	2.5
Waste Quantity:	5000
Quantity Unit:	P
Additional Code 1:	Not reported
Additional Code 2:	Not reported
Additional Code 3:	Not reported
Additional Code 4:	Not reported
Additional Code 5:	Not reported

137
South
1/2-1
0.793 mi.
4188 ft.

CONTINENTAL MOLDING
1841 N. BATAVIA STREET
ORANGE, CA 92666

CA RESPONSE **S105749951**
CA ENVIROSTOR **N/A**
CA HIST Cal-Sites
CA HWTS
CA HAZNET
CA CERS

Relative:
Lower

Actual:
185 ft.

RESPONSE:

Name:	CONTINENTAL MOLDING
Address:	1841 N. BATAVIA STREET
City,State,Zip:	ORANGE, CA 92666
Facility ID:	30240011
Site Type:	State Response
Site Type Detail:	State Response or NPL
Acres:	12
National Priorities List:	NO
Cleanup Oversight Agencies:	NONE SPECIFIED
Lead Agency Description:	Not reported
Project Manager:	Not reported
Supervisor:	* Thomas Cota
Division Branch:	Cleanup Cypress
Site Code:	400038
Site Mgmt. Req.:	NONE SPECIFIED

CONTINENTAL MOLDING (Continued) **S105749951**

Assembly:	68
Senate:	34
Special Program Status:	Not reported
Status:	Certified
Status Date:	11/19/1987
Restricted Use:	NO
Funding:	Responsible Party
Latitude:	33.81799
Longitude:	-117.8620
APN:	NONE SPECIFIED
Past Use:	MANUFACTURING - OTHER
Potential COC :	Acetone Methyl ethyl ketone (2-Butanone Xylenes
Confirmed COC:	30032-NO 30386-NO 30593-NO
Potential Description:	SOIL
Alias Name:	CONTINENTAL MOULDING FACILITY
Alias Type:	Alternate Name
Alias Name:	110033605962
Alias Type:	EPA (FRS #)
Alias Name:	400038
Alias Type:	Project Code (Site Code)
Alias Name:	30240011
Alias Type:	Envirostor ID Number

Completed Info:

Completed Area Name:	PROJECT WIDE
Completed Sub Area Name:	Not reported
Completed Document Type:	Certification
Completed Date:	11/19/1987
Comments:	Not reported
Future Area Name:	Not reported
Future Sub Area Name:	Not reported
Future Document Type:	Not reported
Future Due Date:	Not reported
Schedule Area Name:	Not reported
Schedule Sub Area Name:	Not reported
Schedule Document Type:	Not reported
Schedule Due Date:	Not reported
Schedule Revised Date:	Not reported

ENVIROSTOR:

Name:	CONTINENTAL MOLDING
Address:	1841 N. BATAVIA STREET
City,State,Zip:	ORANGE, CA 92666
Facility ID:	30240011
Status:	Certified
Status Date:	11/19/1987
Site Code:	400038
Site Type:	State Response
Site Type Detailed:	State Response or NPL
Acres:	12
NPL:	NO
Regulatory Agencies:	NONE SPECIFIED
Lead Agency:	NONE SPECIFIED
Program Manager:	Not reported
Supervisor:	* Thomas Cota
Division Branch:	Cleanup Cypress

CONTINENTAL MOLDING (Continued) **S105749951**

Assembly: 68
Senate: 34
Special Program: Not reported
Restricted Use: NO
Site Mgmt Req: NONE SPECIFIED
Funding: Responsible Party
Latitude: 33.81799
Longitude: -117.8620
APN: NONE SPECIFIED
Past Use: MANUFACTURING - OTHER
Potential COC: Acetone Methyl ethyl ketone (2-Butanone Xylenes
Confirmed COC: 30032-NO 30386-NO 30593-NO
Potential Description: SOIL
Alias Name: CONTINENTAL MOULDING FACILITY
Alias Type: Alternate Name
Alias Name: 110033605962
Alias Type: EPA (FRS #)
Alias Name: 400038
Alias Type: Project Code (Site Code)
Alias Name: 30240011
Alias Type: Envirostor ID Number

Completed Info:
Completed Area Name: PROJECT WIDE
Completed Sub Area Name: Not reported
Completed Document Type: Certification
Completed Date: 11/19/1987
Comments: Not reported

Future Area Name: Not reported
Future Sub Area Name: Not reported
Future Document Type: Not reported
Future Due Date: Not reported
Schedule Area Name: Not reported
Schedule Sub Area Name: Not reported
Schedule Document Type: Not reported
Schedule Due Date: Not reported
Schedule Revised Date: Not reported

Calsite:
Name: CONTINENTAL MOLDING
Address: 1841 N. BATAVIA STREET
City: ORANGE
Region: CYPRESS
Facility ID: 30240011
Facility Type: RP
Type: RESPONSIBLE PARTY
Branch: SB
Branch Name: SO CAL - CYPRESS
File Name: Not reported
State Senate District: 11191987
Status: CERTIFIED AS HAVING BEEN REMEDIED SATISFACTORILY UNDER DTSC OVERSIGHT
Status Name: CERTIFIED
Lead Agency: N/A
NPL: Not Listed
SIC Code: 24
SIC Name: MANU - LUMBER & WOOD PRODUCTS

CONTINENTAL MOLDING (Continued) **S105749951**

Access:	Not reported
Cortese:	Not reported
Hazardous Ranking Score:	Not reported
Date Site Hazard Ranked:	Not reported
Groundwater Contamination:	Not reported
Staff Member Responsible for Site:	Not reported
Supervisor Responsible for Site:	Not reported
Region Water Control Board:	Not reported
Region Water Control Board Name:	Not reported
Lat/Long Direction:	Not reported
Lat/Long (dms):	0 0 0 / 0 0 0
Lat/long Method:	Not reported
Lat/Long Description:	DATA PROVIDED BY PM 1/03
State Assembly District Code:	72
State Senate District Code:	33
Facility ID:	30240011
Activity:	CERT
Activity Name:	CERTIFICATION
AWP Code:	Not reported
Proposed Budget:	0
AWP Completion Date:	Not reported
Revised Due Date:	Not reported
Comments Date:	11191987
Est Person-Yrs to complete:	0
Estimated Size:	Not reported
Request to Delete Activity:	Not reported
Activity Status:	COM
Definition of Status:	CERTIFIED / OPERATION & MAINTENANCE
Liquids Removed (Gals):	0
Liquids Treated (Gals):	0
Action Included Capping:	Not reported
Well Decommissioned:	Not reported
Action Included Fencing:	Not reported
Removal Action Certification:	Not reported
Activity Comments:	Not reported
For Commercial Reuse:	0
For Industrial Reuse:	0
For Residential Reuse:	0
Unknown Type:	0
Alternate Address:	CORNER OF BATAVIA STREET AND TAFT AVENUE
Alternate City,St,Zip:	ORANGE, CA 92665
Alternate Address:	1841 BATAVIA STREET
Alternate City,St,Zip:	ORANGE, CA 92666
Alternate Address:	1841 N. BATAVIA STREET
Alternate City,St,Zip:	ORANGE, CA 92666
Background Info:	Not reported
Comments Date:	04281989
Comments:	Site is certified as of 11/19/87.
Comments Date:	05011986
Comments:	This is the date the site was first listed AWP pursuant to
Comments Date:	05011986
Comments:	Section 25356.
Comments Date:	10221986
Comments:	Removal of 105 cubic yards of contaminated soil. Drums and
Comments Date:	10221986
Comments:	tank bottoms removed.
ID Name:	CALSTARS CODE

CONTINENTAL MOLDING (Continued) **S105749951**

ID Value: 400038
Alternate Name: CONTINENTAL MOULDING FACILITY
Alternate Name: CONTINENTAL MOLDING
Alternate Name: Not reported
Special Programs Code: Not reported
Special Programs Name: Not reported

HWTS:
Name: CHRISTIAN BUILDING MATERIALS INC
Address: 1841 N BATAVIA ST
Address 2: Not reported
City,State,Zip: ORANGE, CA 92865
EPA ID: CAL000353918
Inactive Date: 06/30/2020
Create Date: 06/25/2010
Last Act Date: Not reported
Mailing Name: Not reported
Mailing Address: 1841 N BATAVIA ST
Mailing Address 2: Not reported
Mailing City,State,Zip: ORANGE, CA 928654105
Owner Name: ROGER JOHNSON
Owner Address: 1841 N BATAVIA ST
Owner Address 2: Not reported
Owner City,State,Zip: ORANGE, CA 928654105
Owner Phone: Not reported
Owner Fax: Not reported
Contact Name: ROGER JOHNSON
Contact Address: 1841 N BATAVIA ST
Contact Address 2: Not reported
City,State,Zip: ORANGE, CA 92865
Contact Phone: Not reported
Contact Fax: Not reported
Facility Status: Inactive
Facility Type: PERMANENT
Category: STATE
Latitude: 33.818262
Longitude: -117.862038

NAICS:
EPA ID: CAL000353918
Create Date: 2011-04-05 10:18:11.997
NAICS Code: 42131
NAICS Description: Lumber, Plywood, Millwork, and Wood Panel Wholesalers
Issued EPA ID Date: 2010-06-25 08:34:35.00300
Inactive Date: 2020-06-30 00:00:00
Facility Name: CHRISTIAN BUILDING MATERIALS INC
Facility Address: 1841 N BATAVIA ST
Facility Address 2: Not reported
Facility City: ORANGE
Facility County: Not reported
Facility State: CA
Facility Zip: 928654105

Name: CHRISTIAN BUILDING MATERIALS INC
Address: 1841 N BATAVIA ST
Address 2: Not reported

CONTINENTAL MOLDING (Continued) **S105749951**

City,State,Zip:	ORANGE, CA 92865
EPA ID:	CAC002646416
Inactive Date:	03/16/2010
Create Date:	09/16/2009
Last Act Date:	Not reported
Mailing Name:	Not reported
Mailing Address:	1841 N BATAVIA ST
Mailing Address 2:	Not reported
Mailing City,State,Zip:	ORANGE, CA 928654105
Owner Name:	BUILDING MATERIALS INC
Owner Address:	1841 N BATAVIA ST
Owner Address 2:	Not reported
Owner City,State,Zip:	ORANGE, CA 928654105
Owner Phone:	Not reported
Owner Fax:	Not reported
Contact Name:	ROGER VARGAS
Contact Address:	1841 N BATAVIA ST
Contact Address 2:	Not reported
City,State,Zip:	ORANGE, CA 928654105
Contact Phone:	Not reported
Contact Fax:	Not reported
Facility Status:	Inactive
Facility Type:	TEMPORARY
Category:	STATE
Latitude:	33.818262
Longitude:	-117.862038

HAZNET:

Name:	CHRISTIAN BUILDING MATERIALS INC
Address:	1841 N BATAVIA ST
Address 2:	Not reported
City,State,Zip:	ORANGE, CA 928654105
Contact:	ROGER VARGAS
Telephone:	7149985919
Mailing Name:	Not reported
Mailing Address:	1841 N BATAVIA ST
Year:	2009
Gepaid:	CAC002646416
TSD EPA ID:	NVT330010000
CA Waste Code:	611 - Contaminated soil from site clean-up
Disposal Method:	-
Tons:	0.325

Additional Information:

Year:	2009
Gen EPA ID:	CAC002646416
Shipment Date:	20091102
Creation Date:	9/17/2012 22:15:29
Receipt Date:	Not reported
Manifest ID:	002120453FLE
Trans EPA ID:	CAR000183913
Trans Name:	BELSHIRE
Trans 2 EPA ID:	OKD981588791

CONTINENTAL MOLDING (Continued) **S105749951**

Trans 2 Name:	TRIAD TRANSPORT INC
TSDF EPA ID:	NVT330010000
Trans Name:	US ECOLOGY NEVADA OPERATIONS
TSDF Alt EPA ID:	Not reported
TSDF Alt Name:	Not reported
Waste Code Description:	611 - Contaminated soil from site clean-ups
RCRA Code:	D008
Meth Code:	- Not reported
Quantity Tons:	0.325
Waste Quantity:	650
Quantity Unit:	P
Additional Code 1:	Not reported
Additional Code 2:	Not reported
Additional Code 3:	Not reported
Additional Code 4:	Not reported
Additional Code 5:	Not reported

CERS:

Name:	CONTINENTAL MOLDING
Address:	1841 N. BATAVIA STREET
City,State,Zip:	ORANGE, CA 92666
Site ID:	606785
CERS ID:	30240011
CERS Description:	State Response

Affiliation:

Affiliation Type Desc:	Supervisor
Entity Name:	Thomas Cota
Entity Title:	Not reported
Affiliation Address:	Not reported
Affiliation City:	Not reported
Affiliation State:	Not reported
Affiliation Country:	Not reported
Affiliation Zip:	Not reported
Affiliation Phone:	,

Name:	CHRISTIAN BUILDING MATERIALS INC
Address:	1841 N BATAVIA ST
City,State,Zip:	ORANGE, CA 92865
Site ID:	410953
CERS ID:	10548682
CERS Description:	Chemical Storage Facilities

Violations:

Site ID:	410953
Site Name:	Christian Building Materials Inc
Violation Date:	08-21-2014
Citation:	HSC 6.95 25508(a)(1) - California Health and Safety Code, Chapter 6.95, Section(s) 25508(a)(1)
Violation Description:	Failure to complete and electronically submit hazardous material inventory information for all reportable hazardous materials on site at or above reportable quantities.
Violation Notes:	Returned to compliance on 02/12/2015.
Violation Division:	Orange City Fire Department
Violation Program:	HMRRP
Violation Source:	CERS,

CONTINENTAL MOLDING (Continued) **S105749951**

Evaluation:
Eval General Type: Compliance Evaluation Inspection
Eval Date: 07-27-2023
Violations Found: No
Eval Type: Routine done by local agency
Eval Notes: field verification.
Eval Division: Orange City Fire Department
Eval Program: HMRRP
Eval Source: CERS,

Eval General Type: Compliance Evaluation Inspection
Eval Date: 03-30-2017
Violations Found: No
Eval Type: Routine done by local agency
Eval Notes: No violations
Eval Division: Orange City Fire Department
Eval Program: HMRRP
Eval Source: CERS,

Eval General Type: Compliance Evaluation Inspection
Eval Date: 07-13-2020
Violations Found: No
Eval Type: Routine done by local agency
Eval Notes: field verification.
Eval Division: Orange City Fire Department
Eval Program: HMRRP
Eval Source: CERS,

Eval General Type: Compliance Evaluation Inspection
Eval Date: 08-21-2014
Violations Found: Yes
Eval Type: Routine done by local agency
Eval Notes: Chemical inventory is incomplete and/or requires update.
Eval Division: Orange City Fire Department
Eval Program: HMRRP
Eval Source: CERS,

Enforcement Action:
Site ID: 410953
Site Name: Christian Building Materials Inc
Site Address: 1841 N BATAVIA ST
Site City: ORANGE
Site Zip: 92865
Enf Action Date: 08-21-2014
Enf Action Type: Notice of Violation (Unified Program)
Enf Action Description: Notice of Violation Issued by the Inspector at the Time of Inspection
Enf Action Notes: Not reported
Enf Action Division: Orange County Environmental Health
Enf Action Program: HMRRP
Enf Action Source: CERS,

Coordinates:
Site ID: 410953
Facility Name: Christian Building Materials Inc
Env Int Type Code: HMBP
Program ID: 10548682

CONTINENTAL MOLDING (Continued) **S105749951**

Coord Name: Not reported
Ref Point Type Desc: Center of a facility or station.,
Latitude: 33.818210
Longitude: -117.861980

Affiliation:
Affiliation Type Desc: Legal Owner
Entity Name: R Johnson
Entity Title: Not reported
Affiliation Address: 140 E. Camino Real Ave.
Affiliation City: Arcadia
Affiliation State: CA
Affiliation Country: United States
Affiliation Zip: 91006
Affiliation Phone: (626) 445-1863,

Affiliation Type Desc: Facility Mailing Address
Entity Name: Mailing Address
Entity Title: Not reported
Affiliation Address: 1841 N. Batavia Street
Affiliation City: Orange
Affiliation State: CA
Affiliation Country: Not reported
Affiliation Zip: 92865
Affiliation Phone: ,

Affiliation Type Desc: Operator
Entity Name: Roger Johnson
Entity Title: Not reported
Affiliation Address: Not reported
Affiliation City: Not reported
Affiliation State: Not reported
Affiliation Country: Not reported
Affiliation Zip: Not reported
Affiliation Phone: (714) 998-5919,

Affiliation Type Desc: Document Preparer
Entity Name: Roger Johnson
Entity Title: Not reported
Affiliation Address: Not reported
Affiliation City: Not reported
Affiliation State: Not reported
Affiliation Country: Not reported
Affiliation Zip: Not reported
Affiliation Phone: ,

Affiliation Type Desc: Identification Signer
Entity Name: Roger Johnson
Entity Title: Pesident
Affiliation Address: Not reported
Affiliation City: Not reported
Affiliation State: Not reported
Affiliation Country: Not reported
Affiliation Zip: Not reported
Affiliation Phone: ,

Affiliation Type Desc: Parent Corporation

CONTINENTAL MOLDING (Continued) **S105749951**

Entity Name:	Christian Building Materials Inc
Entity Title:	Not reported
Affiliation Address:	Not reported
Affiliation City:	Not reported
Affiliation State:	Not reported
Affiliation Country:	Not reported
Affiliation Zip:	Not reported
Affiliation Phone:	,
Affiliation Type Desc:	CUPA District
Entity Name:	Orange County Env Health
Entity Title:	Not reported
Affiliation Address:	1241 East Dyer RoadSuite 120
Affiliation City:	Santa Ana
Affiliation State:	CA
Affiliation Country:	Not reported
Affiliation Zip:	92705-5611
Affiliation Phone:	(714) 433-6406,
Affiliation Type Desc:	Environmental Contact
Entity Name:	Roger Johnson
Entity Title:	Not reported
Affiliation Address:	1841 N Batavia Street
Affiliation City:	Orange
Affiliation State:	CA
Affiliation Country:	Not reported
Affiliation Zip:	92865
Affiliation Phone:	,

138
NW
1/2-1
0.799 mi.
4219 ft.

DUCKETT REALTY ANAHEIM PROPERTY
2811 E. LINCOLN AVENUE
ANAHEIM, CA 92806

CA RESPONSE **S116490712**
CA ENVIROSTOR **N/A**
CA Cortese
CA CERS

Relative:
Higher

Actual:
205 ft.

RESPONSE:

Name:	DUCKETT REALTY ANAHEIM PROPERTY
Address:	2811 E. LINCOLN AVENUE
City,State,Zip:	ANAHEIM, CA 92806
Facility ID:	60002000
Site Type:	State Response
Site Type Detail:	State Response or NPL
Acres:	0.37
National Priorities List:	NO
Cleanup Oversight Agencies:	SMBRP
Lead Agency Description:	DTSC - Site Cleanup Program
Project Manager:	Ana Palo
Supervisor:	Nicholas Ta
Division Branch:	Cleanup Cypress
Site Code:	401668
Site Mgmt. Req.:	NONE SPECIFIED
Assembly:	68
Senate:	34
Special Program Status:	Not reported
Status:	Active
Status Date:	04/14/2014
Restricted Use:	NO

DUCKETT REALTY ANAHEIM PROPERTY (Continued) **S116490712**

Funding: Responsible Party
Latitude: 33.83722
Longitude: -117.871
APN: NONE SPECIFIED
Past Use: DRY CLEANING
Potential COC : Tetrachloroethylene (PCE Trichloroethylene (TCE
Confirmed COC: Tetrachloroethylene (PCE Trichloroethylene (TCE
Potential Description: SV, UE
Alias Name: 401668
Alias Type: Project Code (Site Code)
Alias Name: 60002000
Alias Type: Envirostor ID Number

Completed Info:
Completed Area Name: PROJECT WIDE
Completed Sub Area Name: Not reported
Completed Document Type: Technical Report
Completed Date: 12/10/2019
Comments: Not reported

Completed Area Name: PROJECT WIDE
Completed Sub Area Name: Not reported
Completed Document Type: Monitoring Report
Completed Date: 01/31/2020
Comments: Not reported

Completed Area Name: PROJECT WIDE
Completed Sub Area Name: Not reported
Completed Document Type: Monitoring Report
Completed Date: 07/20/2020
Comments: Not reported

Completed Area Name: PROJECT WIDE
Completed Sub Area Name: Not reported
Completed Document Type: Remedial Action Implementation Workplan
Completed Date: 09/08/2021
Comments: Not reported

Completed Area Name: PROJECT WIDE
Completed Sub Area Name: Not reported
Completed Document Type: Project Management
Completed Date: 06/30/2024
Comments: Not reported

Completed Area Name: PROJECT WIDE
Completed Sub Area Name: Not reported
Completed Document Type: Project Management
Completed Date: 06/30/2023
Comments: Not reported

Completed Area Name: PROJECT WIDE
Completed Sub Area Name: Not reported
Completed Document Type: Fact Sheets
Completed Date: 06/11/2018
Comments: Not reported

Completed Area Name: PROJECT WIDE
Completed Sub Area Name: Not reported

DUCKETT REALTY ANAHEIM PROPERTY (Continued) **S116490712**

Completed Document Type: Public Notice
Completed Date: 06/11/2018
Comments: Not reported

Completed Area Name: PROJECT WIDE
Completed Sub Area Name: Not reported
Completed Document Type: Public Notice
Completed Date: 06/26/2018
Comments: .

Completed Area Name: PROJECT WIDE
Completed Sub Area Name: Not reported
Completed Document Type: Monitoring Report
Completed Date: 03/01/2018
Comments: Not reported

Completed Area Name: PROJECT WIDE
Completed Sub Area Name: Not reported
Completed Document Type: Monitoring Report
Completed Date: 08/28/2019
Comments: Not reported

Completed Area Name: PROJECT WIDE
Completed Sub Area Name: Not reported
Completed Document Type: Monitoring Report
Completed Date: 07/23/2018
Comments: Not reported

Completed Area Name: PROJECT WIDE
Completed Sub Area Name: Not reported
Completed Document Type: Removal Action Design
Completed Date: 12/23/2019
Comments: Not reported

Completed Area Name: PROJECT WIDE
Completed Sub Area Name: Not reported
Completed Document Type: Technical Workplan
Completed Date: 05/13/2019
Comments: Not reported

Completed Area Name: PROJECT WIDE
Completed Sub Area Name: Not reported
Completed Document Type: Annual Oversight Cost Estimate
Completed Date: 12/10/2019
Comments: Not reported

Completed Area Name: PROJECT WIDE
Completed Sub Area Name: Not reported
Completed Document Type: Project Management
Completed Date: 06/30/2022
Comments: Not reported

Completed Area Name: PROJECT WIDE
Completed Sub Area Name: Not reported
Completed Document Type: Monitoring Report
Completed Date: 03/04/2019
Comments: Not reported

DUCKETT REALTY ANAHEIM PROPERTY (Continued) **S116490712**

Completed Area Name: PROJECT WIDE
Completed Sub Area Name: Not reported
Completed Document Type: Removal Action Workplan
Completed Date: 08/07/2018
Comments: Not reported

Completed Area Name: PROJECT WIDE
Completed Sub Area Name: Not reported
Completed Document Type: Monitoring Report
Completed Date: 02/14/2017
Comments: Not reported

Completed Area Name: PROJECT WIDE
Completed Sub Area Name: Not reported
Completed Document Type: Site Characterization Workplan
Completed Date: 02/21/2024
Comments: Not reported

Completed Area Name: PROJECT WIDE
Completed Sub Area Name: Not reported
Completed Document Type: Fieldwork
Completed Date: 06/30/2024
Comments: Not reported

Completed Area Name: PROJECT WIDE
Completed Sub Area Name: Not reported
Completed Document Type: Monitoring Report
Completed Date: 06/27/2024
Comments: Not reported

Completed Area Name: PROJECT WIDE
Completed Sub Area Name: Not reported
Completed Document Type: Monitoring Report
Completed Date: 10/15/2024
Comments: Not reported

Completed Area Name: PROJECT WIDE
Completed Sub Area Name: Not reported
Completed Document Type: Monitoring Report
Completed Date: 05/31/2024
Comments: Not reported

Completed Area Name: PROJECT WIDE
Completed Sub Area Name: Not reported
Completed Document Type: Monitoring Report
Completed Date: 10/26/2023
Comments: Not reported

Completed Area Name: PROJECT WIDE
Completed Sub Area Name: Not reported
Completed Document Type: Annual Oversight Cost Estimate
Completed Date: 10/19/2015
Comments: Not reported

Completed Area Name: PROJECT WIDE
Completed Sub Area Name: Not reported
Completed Document Type: Annual Oversight Cost Estimate

DUCKETT REALTY ANAHEIM PROPERTY (Continued) **S116490712**

Completed Date: 10/04/2017
Comments: Not reported

Completed Area Name: PROJECT WIDE
Completed Sub Area Name: Not reported
Completed Document Type: Annual Oversight Cost Estimate
Completed Date: 11/03/2016
Comments: Not reported

Completed Area Name: PROJECT WIDE
Completed Sub Area Name: Not reported
Completed Document Type: Request for Tribal Outreach
Completed Date: 06/11/2018
Comments: Tribal Outreach was conducted and came back with no interest.

Completed Area Name: PROJECT WIDE
Completed Sub Area Name: Not reported
Completed Document Type: CEQA Consultation
Completed Date: 01/16/2018
Comments: Consultation with OPEA resulted in the recommendation of preparing an NOE for the project.

Completed Area Name: PROJECT WIDE
Completed Sub Area Name: Not reported
Completed Document Type: Annual Oversight Cost Estimate
Completed Date: 10/25/2018
Comments: Not reported

Completed Area Name: PROJECT WIDE
Completed Sub Area Name: Not reported
Completed Document Type: Monitoring Report
Completed Date: 03/14/2023
Comments: Not reported

Completed Area Name: PROJECT WIDE
Completed Sub Area Name: Not reported
Completed Document Type: Monitoring Report
Completed Date: 06/26/2017
Comments: Not reported

Completed Area Name: PROJECT WIDE
Completed Sub Area Name: Not reported
Completed Document Type: Annual Oversight Cost Estimate
Completed Date: 11/20/2014
Comments: Not reported

Completed Area Name: PROJECT WIDE
Completed Sub Area Name: Not reported
Completed Document Type: Imminent and/or Substantial Endangerment Order
Completed Date: 04/14/2014
Comments: Not reported

Completed Area Name: PROJECT WIDE
Completed Sub Area Name: Not reported
Completed Document Type: Monitoring Report
Completed Date: 08/01/2024
Comments: Not reported

DUCKETT REALTY ANAHEIM PROPERTY (Continued) **S116490712**

Completed Area Name: PROJECT WIDE
Completed Sub Area Name: Not reported
Completed Document Type: Remedial Investigation / Feasibility Study
Completed Date: 07/31/2014
Comments: Not reported

Completed Area Name: PROJECT WIDE
Completed Sub Area Name: Not reported
Completed Document Type: Remedial Investigation Report
Completed Date: 11/18/2014
Comments: Not reported

Completed Area Name: PROJECT WIDE
Completed Sub Area Name: Not reported
Completed Document Type: Community Profile
Completed Date: 07/07/2015
Comments: Not reported

Completed Area Name: PROJECT WIDE
Completed Sub Area Name: Not reported
Completed Document Type: Technical Workplan
Completed Date: 04/14/2015
Comments: Not reported

Completed Area Name: PROJECT WIDE
Completed Sub Area Name: Not reported
Completed Document Type: Technical Report
Completed Date: 05/01/2015
Comments: Not reported

Completed Area Name: PROJECT WIDE
Completed Sub Area Name: Not reported
Completed Document Type: Remedial Investigation / Feasibility Study
Completed Date: 11/29/2016
Comments: Not reported

Completed Area Name: PROJECT WIDE
Completed Sub Area Name: Not reported
Completed Document Type: Pilot Study/Treatability Workplan
Completed Date: 07/15/2015
Comments: Not reported

Completed Area Name: PROJECT WIDE
Completed Sub Area Name: Not reported
Completed Document Type: Feasibility Study Report
Completed Date: 02/15/2017
Comments: Not reported

Completed Area Name: PROJECT WIDE
Completed Sub Area Name: Not reported
Completed Document Type: Monitoring Report
Completed Date: 08/09/2017
Comments: Not reported

Completed Area Name: PROJECT WIDE
Completed Sub Area Name: Not reported
Completed Document Type: Technical Report

DUCKETT REALTY ANAHEIM PROPERTY (Continued) **S116490712**

Completed Date: 11/02/2021
Comments: Not reported

Completed Area Name: PROJECT WIDE
Completed Sub Area Name: Not reported
Completed Document Type: Technical Report
Completed Date: 11/02/2021
Comments: Not reported

Completed Area Name: PROJECT WIDE
Completed Sub Area Name: Not reported
Completed Document Type: Fieldwork
Completed Date: 09/08/2020
Comments: Not reported

Completed Area Name: PROJECT WIDE
Completed Sub Area Name: Not reported
Completed Document Type: Technical Report
Completed Date: 11/11/2021
Comments: Not reported

Completed Area Name: PROJECT WIDE
Completed Sub Area Name: Not reported
Completed Document Type: Monitoring Report
Completed Date: 01/15/2025
Comments: Not reported

Completed Area Name: PROJECT WIDE
Completed Sub Area Name: Not reported
Completed Document Type: Monitoring Report
Completed Date: 04/11/2022
Comments: Not reported

Completed Area Name: PROJECT WIDE
Completed Sub Area Name: Not reported
Completed Document Type: Annual Oversight Cost Estimate
Completed Date: 03/14/2024
Comments: Not reported

Completed Area Name: PROJECT WIDE
Completed Sub Area Name: Not reported
Completed Document Type: Annual Oversight Cost Estimate
Completed Date: 12/20/2024
Comments: Not reported

Completed Area Name: PROJECT WIDE
Completed Sub Area Name: Not reported
Completed Document Type: Site Inspections/Visit (Non LUR)
Completed Date: 06/30/2024
Comments: Not reported

Completed Area Name: PROJECT WIDE
Completed Sub Area Name: Not reported
Completed Document Type: CEQA - Notice of Exemption
Completed Date: 08/17/2018
Comments: Not reported

DUCKETT REALTY ANAHEIM PROPERTY (Continued) **S116490712**

Future Area Name: Not reported
Future Sub Area Name: Not reported
Future Document Type: Not reported
Future Due Date: Not reported
Schedule Area Name: Not reported
Schedule Sub Area Name: Not reported
Schedule Document Type: Not reported
Schedule Due Date: Not reported
Schedule Revised Date: Not reported

ENVIROSTOR:
Name: DUCKETT REALTY ANAHEIM PROPERTY
Address: 2811 E. LINCOLN AVENUE
City,State,Zip: ANAHEIM, CA 92806
Facility ID: 60002000
Status: Active
Status Date: 04/14/2014
Site Code: 401668
Site Type: State Response
Site Type Detailed: State Response or NPL
Acres: 0.37
NPL: NO
Regulatory Agencies: SMBRP
Lead Agency: SMBRP
Program Manager: Ana Palo
Supervisor: Nicholas Ta
Division Branch: Cleanup Cypress
Assembly: 68
Senate: 34
Special Program: Not reported
Restricted Use: NO
Site Mgmt Req: NONE SPECIFIED
Funding: Responsible Party
Latitude: 33.83722
Longitude: -117.871
APN: NONE SPECIFIED
Past Use: DRY CLEANING
Potential COC: Tetrachloroethylene (PCE Trichloroethylene (TCE
Confirmed COC: Tetrachloroethylene (PCE Trichloroethylene (TCE
Potential Description: SV, UE
Alias Name: 401668
Alias Type: Project Code (Site Code)
Alias Name: 60002000
Alias Type: Envirostor ID Number

Completed Info:
Completed Area Name: PROJECT WIDE
Completed Sub Area Name: Not reported
Completed Document Type: Technical Report
Completed Date: 12/10/2019
Comments: Not reported

Completed Area Name: PROJECT WIDE
Completed Sub Area Name: Not reported
Completed Document Type: Monitoring Report
Completed Date: 01/31/2020
Comments: Not reported

DUCKETT REALTY ANAHEIM PROPERTY (Continued) **S116490712**

Completed Area Name: PROJECT WIDE
Completed Sub Area Name: Not reported
Completed Document Type: Monitoring Report
Completed Date: 07/20/2020
Comments: Not reported

Completed Area Name: PROJECT WIDE
Completed Sub Area Name: Not reported
Completed Document Type: Remedial Action Implementation Workplan
Completed Date: 09/08/2021
Comments: Not reported

Completed Area Name: PROJECT WIDE
Completed Sub Area Name: Not reported
Completed Document Type: Project Management
Completed Date: 06/30/2024
Comments: Not reported

Completed Area Name: PROJECT WIDE
Completed Sub Area Name: Not reported
Completed Document Type: Project Management
Completed Date: 06/30/2023
Comments: Not reported

Completed Area Name: PROJECT WIDE
Completed Sub Area Name: Not reported
Completed Document Type: Fact Sheets
Completed Date: 06/11/2018
Comments: Not reported

Completed Area Name: PROJECT WIDE
Completed Sub Area Name: Not reported
Completed Document Type: Public Notice
Completed Date: 06/11/2018
Comments: Not reported

Completed Area Name: PROJECT WIDE
Completed Sub Area Name: Not reported
Completed Document Type: Public Notice
Completed Date: 06/26/2018
Comments: .

Completed Area Name: PROJECT WIDE
Completed Sub Area Name: Not reported
Completed Document Type: Monitoring Report
Completed Date: 03/01/2018
Comments: Not reported

Completed Area Name: PROJECT WIDE
Completed Sub Area Name: Not reported
Completed Document Type: Monitoring Report
Completed Date: 08/28/2019
Comments: Not reported

Completed Area Name: PROJECT WIDE
Completed Sub Area Name: Not reported
Completed Document Type: Monitoring Report

DUCKETT REALTY ANAHEIM PROPERTY (Continued) **S116490712**

Completed Date: 07/23/2018
Comments: Not reported

Completed Area Name: PROJECT WIDE
Completed Sub Area Name: Not reported
Completed Document Type: Removal Action Design
Completed Date: 12/23/2019
Comments: Not reported

Completed Area Name: PROJECT WIDE
Completed Sub Area Name: Not reported
Completed Document Type: Technical Workplan
Completed Date: 05/13/2019
Comments: Not reported

Completed Area Name: PROJECT WIDE
Completed Sub Area Name: Not reported
Completed Document Type: Annual Oversight Cost Estimate
Completed Date: 12/10/2019
Comments: Not reported

Completed Area Name: PROJECT WIDE
Completed Sub Area Name: Not reported
Completed Document Type: Project Management
Completed Date: 06/30/2022
Comments: Not reported

Completed Area Name: PROJECT WIDE
Completed Sub Area Name: Not reported
Completed Document Type: Monitoring Report
Completed Date: 03/04/2019
Comments: Not reported

Completed Area Name: PROJECT WIDE
Completed Sub Area Name: Not reported
Completed Document Type: Removal Action Workplan
Completed Date: 08/07/2018
Comments: Not reported

Completed Area Name: PROJECT WIDE
Completed Sub Area Name: Not reported
Completed Document Type: Monitoring Report
Completed Date: 02/14/2017
Comments: Not reported

Completed Area Name: PROJECT WIDE
Completed Sub Area Name: Not reported
Completed Document Type: Site Characterization Workplan
Completed Date: 02/21/2024
Comments: Not reported

Completed Area Name: PROJECT WIDE
Completed Sub Area Name: Not reported
Completed Document Type: Fieldwork
Completed Date: 06/30/2024
Comments: Not reported

DUCKETT REALTY ANAHEIM PROPERTY (Continued) **S116490712**

Completed Area Name: PROJECT WIDE
Completed Sub Area Name: Not reported
Completed Document Type: Monitoring Report
Completed Date: 06/27/2024
Comments: Not reported

Completed Area Name: PROJECT WIDE
Completed Sub Area Name: Not reported
Completed Document Type: Monitoring Report
Completed Date: 10/15/2024
Comments: Not reported

Completed Area Name: PROJECT WIDE
Completed Sub Area Name: Not reported
Completed Document Type: Monitoring Report
Completed Date: 05/31/2024
Comments: Not reported

Completed Area Name: PROJECT WIDE
Completed Sub Area Name: Not reported
Completed Document Type: Monitoring Report
Completed Date: 10/26/2023
Comments: Not reported

Completed Area Name: PROJECT WIDE
Completed Sub Area Name: Not reported
Completed Document Type: Annual Oversight Cost Estimate
Completed Date: 10/19/2015
Comments: Not reported

Completed Area Name: PROJECT WIDE
Completed Sub Area Name: Not reported
Completed Document Type: Annual Oversight Cost Estimate
Completed Date: 10/04/2017
Comments: Not reported

Completed Area Name: PROJECT WIDE
Completed Sub Area Name: Not reported
Completed Document Type: Annual Oversight Cost Estimate
Completed Date: 11/03/2016
Comments: Not reported

Completed Area Name: PROJECT WIDE
Completed Sub Area Name: Not reported
Completed Document Type: Request for Tribal Outreach
Completed Date: 06/11/2018
Comments: Tribal Outreach was conducted and came back with no interest.

Completed Area Name: PROJECT WIDE
Completed Sub Area Name: Not reported
Completed Document Type: CEQA Consultation
Completed Date: 01/16/2018
Comments: Consultation with OPEA resulted in the recommendation of preparing an NOE for the project.

Completed Area Name: PROJECT WIDE
Completed Sub Area Name: Not reported

DUCKETT REALTY ANAHEIM PROPERTY (Continued) **S116490712**

Completed Document Type: Annual Oversight Cost Estimate
Completed Date: 10/25/2018
Comments: Not reported

Completed Area Name: PROJECT WIDE
Completed Sub Area Name: Not reported
Completed Document Type: Monitoring Report
Completed Date: 03/14/2023
Comments: Not reported

Completed Area Name: PROJECT WIDE
Completed Sub Area Name: Not reported
Completed Document Type: Monitoring Report
Completed Date: 06/26/2017
Comments: Not reported

Completed Area Name: PROJECT WIDE
Completed Sub Area Name: Not reported
Completed Document Type: Annual Oversight Cost Estimate
Completed Date: 11/20/2014
Comments: Not reported

Completed Area Name: PROJECT WIDE
Completed Sub Area Name: Not reported
Completed Document Type: Imminent and/or Substantial Endangerment Order
Completed Date: 04/14/2014
Comments: Not reported

Completed Area Name: PROJECT WIDE
Completed Sub Area Name: Not reported
Completed Document Type: Monitoring Report
Completed Date: 08/01/2024
Comments: Not reported

Completed Area Name: PROJECT WIDE
Completed Sub Area Name: Not reported
Completed Document Type: Remedial Investigation / Feasibility Study
Completed Date: 07/31/2014
Comments: Not reported

Completed Area Name: PROJECT WIDE
Completed Sub Area Name: Not reported
Completed Document Type: Remedial Investigation Report
Completed Date: 11/18/2014
Comments: Not reported

Completed Area Name: PROJECT WIDE
Completed Sub Area Name: Not reported
Completed Document Type: Community Profile
Completed Date: 07/07/2015
Comments: Not reported

Completed Area Name: PROJECT WIDE
Completed Sub Area Name: Not reported
Completed Document Type: Technical Workplan
Completed Date: 04/14/2015
Comments: Not reported

DUCKETT REALTY ANAHEIM PROPERTY (Continued) **S116490712**

Completed Area Name: PROJECT WIDE
Completed Sub Area Name: Not reported
Completed Document Type: Technical Report
Completed Date: 05/01/2015
Comments: Not reported

Completed Area Name: PROJECT WIDE
Completed Sub Area Name: Not reported
Completed Document Type: Remedial Investigation / Feasibility Study
Completed Date: 11/29/2016
Comments: Not reported

Completed Area Name: PROJECT WIDE
Completed Sub Area Name: Not reported
Completed Document Type: Pilot Study/Treatability Workplan
Completed Date: 07/15/2015
Comments: Not reported

Completed Area Name: PROJECT WIDE
Completed Sub Area Name: Not reported
Completed Document Type: Feasibility Study Report
Completed Date: 02/15/2017
Comments: Not reported

Completed Area Name: PROJECT WIDE
Completed Sub Area Name: Not reported
Completed Document Type: Monitoring Report
Completed Date: 08/09/2017
Comments: Not reported

Completed Area Name: PROJECT WIDE
Completed Sub Area Name: Not reported
Completed Document Type: Technical Report
Completed Date: 11/02/2021
Comments: Not reported

Completed Area Name: PROJECT WIDE
Completed Sub Area Name: Not reported
Completed Document Type: Technical Report
Completed Date: 11/02/2021
Comments: Not reported

Completed Area Name: PROJECT WIDE
Completed Sub Area Name: Not reported
Completed Document Type: Fieldwork
Completed Date: 09/08/2020
Comments: Not reported

Completed Area Name: PROJECT WIDE
Completed Sub Area Name: Not reported
Completed Document Type: Technical Report
Completed Date: 11/11/2021
Comments: Not reported

Completed Area Name: PROJECT WIDE
Completed Sub Area Name: Not reported
Completed Document Type: Monitoring Report

DUCKETT REALTY ANAHEIM PROPERTY (Continued) **S116490712**

Completed Date: 01/15/2025
Comments: Not reported

Completed Area Name: PROJECT WIDE
Completed Sub Area Name: Not reported
Completed Document Type: Monitoring Report
Completed Date: 04/11/2022
Comments: Not reported

Completed Area Name: PROJECT WIDE
Completed Sub Area Name: Not reported
Completed Document Type: Annual Oversight Cost Estimate
Completed Date: 03/14/2024
Comments: Not reported

Completed Area Name: PROJECT WIDE
Completed Sub Area Name: Not reported
Completed Document Type: Annual Oversight Cost Estimate
Completed Date: 12/20/2024
Comments: Not reported

Completed Area Name: PROJECT WIDE
Completed Sub Area Name: Not reported
Completed Document Type: Site Inspections/Visit (Non LUR)
Completed Date: 06/30/2024
Comments: Not reported

Completed Area Name: PROJECT WIDE
Completed Sub Area Name: Not reported
Completed Document Type: CEQA - Notice of Exemption
Completed Date: 08/17/2018
Comments: Not reported

Future Area Name: Not reported
Future Sub Area Name: Not reported
Future Document Type: Not reported
Future Due Date: Not reported
Schedule Area Name: Not reported
Schedule Sub Area Name: Not reported
Schedule Document Type: Not reported
Schedule Due Date: Not reported
Schedule Revised Date: Not reported

CORTESE:
Name: DUCKETT REALTY ANAHEIM PROPERTY
Address: 2811 E. LINCOLN AVENUE
City,State,Zip: ANAHEIM, CA 92806
Region: CORTESE
Envirostor Id: 60002000
Global ID: Not reported
Site/Facility Type: STATE RESPONSE
Cleanup Status: ACTIVE
Status Date: 04/14/2014
Site Code: 401668
Latitude: 33.837224
Longitude: -117.871
Owner: Not reported

DUCKETT REALTY ANAHEIM PROPERTY (Continued) **S116490712**

Enf Type:	Not reported
Swat R:	Not reported
Flag:	envirostor
Order No:	Not reported
Waste Discharge System No:	Not reported
Effective Date:	Not reported
Region 2:	Not reported
WID Id:	Not reported
Solid Waste Id No:	Not reported
Waste Management Uit Name:	Not reported
File Name:	Haz Waste & Substances Sites

CERS:

Name:	DUCKETT REALTY ANAHE
Address:	2811 E. LINCOLN AVENUE
City,State,Zip:	ANAHEIM, CA 92806
Site ID:	607028
CERS ID:	60002000
CERS Description:	State Response

Affiliation:

Affiliation Type Desc:	Lead Project Manager
Entity Name:	Nicholas Ta
Entity Title:	Not reported
Affiliation Address:	Not reported
Affiliation City:	Not reported
Affiliation State:	Not reported
Affiliation Country:	Not reported
Affiliation Zip:	Not reported
Affiliation Phone:	,

Affiliation Type Desc:	Supervisor
Entity Name:	Patrick Hsieh
Entity Title:	Not reported
Affiliation Address:	Not reported
Affiliation City:	Not reported
Affiliation State:	Not reported
Affiliation Country:	Not reported
Affiliation Zip:	Not reported
Affiliation Phone:	,

139
SE
1/2-1
0.809 mi.
4273 ft.

SHAFFER PLAZA **CA ENVIROSTOR** **S128265389**
301-349 EAST GROVE AVENUE & 1997 NORTH ORANGE OLIVE ROAD **CA VCP** **N/A**
ORANGE, CA 92865

Relative:
Lower

Actual:
202 ft.

ENVIROSTOR:

Name:	SHAFFER PLAZA
Address:	301-349 EAST GROVE AVENUE & 1997 NORTH ORANGE OLIVE ROAD
City,State,Zip:	ORANGE, CA 92865
Facility ID:	60003198
Status:	Active
Status Date:	10/27/2021
Site Code:	401993
Site Type:	Voluntary Cleanup
Site Type Detailed:	Voluntary Agreement

SHAFFER PLAZA (Continued) **S128265389**

Acres:	3.5
NPL:	NO
Regulatory Agencies:	SMBRP
Lead Agency:	SMBRP
Program Manager:	Mario Cazares
Supervisor:	Emad Yemut
Division Branch:	Southern California Schools & Brownfields Outreach
Assembly:	68
Senate:	37
Special Program:	Voluntary Agreement - Standard Voluntary Agreement
Restricted Use:	NO
Site Mgmt Req:	NONE SPECIFIED
Funding:	Responsible Party
Latitude:	33.82134
Longitude:	-117.8504
APN:	NONE SPECIFIED
Past Use:	NONE SPECIFIED
Potential COC:	NONE SPECIFIED
Confirmed COC:	NONE SPECIFIED
Potential Description:	NONE SPECIFIED
Alias Name:	401993
Alias Type:	Project Code (Site Code)
Alias Name:	60003198
Alias Type:	Envirostor ID Number

Completed Info:

Completed Area Name:	PROJECT WIDE
Completed Sub Area Name:	Not reported
Completed Document Type:	Project Management
Completed Date:	07/18/2023
Comments:	PM activities for FY22/23 complete
Completed Area Name:	PROJECT WIDE
Completed Sub Area Name:	Not reported
Completed Document Type:	Project Management
Completed Date:	07/30/2024
Comments:	Not reported
Completed Area Name:	PROJECT WIDE
Completed Sub Area Name:	Not reported
Completed Document Type:	Project Management
Completed Date:	06/30/2022
Comments:	Not reported
Completed Area Name:	PROJECT WIDE
Completed Sub Area Name:	Not reported
Completed Document Type:	Standard Voluntary Agreement
Completed Date:	01/31/2022
Comments:	DTSC executed Agreement
Completed Area Name:	PROJECT WIDE
Completed Sub Area Name:	Not reported
Completed Document Type:	Request for Tribal Outreach
Completed Date:	07/30/2024
Comments:	No response received.
Completed Area Name:	PROJECT WIDE
Completed Sub Area Name:	Not reported

SHAFFER PLAZA (Continued) **S128265389**

Completed Document Type: Supplemental Site Investigation Workplan
Completed Date: 07/08/2024
Comments: Not reported

Completed Area Name: PROJECT WIDE
Completed Sub Area Name: Not reported
Completed Document Type: Supplemental Site Investigation Report
Completed Date: 03/28/2024
Comments: Not reported

Completed Area Name: PROJECT WIDE
Completed Sub Area Name: Not reported
Completed Document Type: Supplemental Site Investigation Workplan
Completed Date: 04/26/2023
Comments: Not reported

Completed Area Name: PROJECT WIDE
Completed Sub Area Name: Not reported
Completed Document Type: Preliminary Endangerment Assessment Report
Completed Date: 07/14/2022
Comments: Not reported

Completed Area Name: PROJECT WIDE
Completed Sub Area Name: Not reported
Completed Document Type: Work Notice
Completed Date: 07/12/2024
Comments: Letters requesting cooperation for access were mailed to residents on 7/12/2024. Proponent’s consultant reached out to HOA directly requesting access for common areas.

Completed Area Name: PROJECT WIDE
Completed Sub Area Name: Not reported
Completed Document Type: Fieldwork
Completed Date: 01/10/2025
Comments: completed. SSI to be added into RAW

Completed Area Name: PROJECT WIDE
Completed Sub Area Name: Not reported
Completed Document Type: Project Management
Completed Date: 10/28/2024
Comments: completed

Future Area Name: Not reported
Future Sub Area Name: Not reported
Future Document Type: Not reported
Future Due Date: Not reported
Schedule Area Name: PROJECT WIDE
Schedule Sub Area Name: Not reported
Schedule Document Type: Supplemental Site Investigation Report
Schedule Due Date: 04/08/2025
Schedule Revised Date: 07/07/2025
Schedule Area Name: PROJECT WIDE
Schedule Sub Area Name: Not reported
Schedule Document Type: Removal Action Workplan
Schedule Due Date: 05/31/2025
Schedule Revised Date: Not reported

SHAFFER PLAZA (Continued) **S128265389**

VCP:

Name:	SHAFFER PLAZA
Address:	301-349 EAST GROVE AVENUE & 1997 NORTH ORANGE OLIVE ROAD
City,State,Zip:	ORANGE, CA 92865
Facility ID:	60003198
Site Type:	Voluntary Cleanup
Site Type Detail:	Voluntary Agreement
Site Mgmt. Req.:	NONE SPECIFIED
Acres:	3.5
National Priorities List:	NO
Cleanup Oversight Agencies:	SMBRP
Lead Agency:	SMBRP
Lead Agency Description:	DTSC - Site Cleanup Program
Project Manager:	Mario Cazares
Supervisor:	Emad Yemut
Division Branch:	Southern California Schools & Brownfields Outreach
Site Code:	401993
Assembly:	68
Senate:	37
Special Programs Code:	Voluntary Agreement - Standard Voluntary Agreement
Status:	Active
Status Date:	10/27/2021
Restricted Use:	NO
Funding:	Responsible Party
Lat/Long:	33.82134 / -117.8504
APN:	NONE SPECIFIED
Past Use:	NONE SPECIFIED
Potential COC:	NONE SPECIFIED
Confirmed COC:	NONE SPECIFIED
Potential Description:	NONE SPECIFIED
Alias Name:	401993
Alias Type:	Project Code (Site Code)
Alias Name:	60003198
Alias Type:	Envirostor ID Number

Completed Info:

Completed Area Name:	PROJECT WIDE
Completed Sub Area Name:	Not reported
Completed Document Type:	Project Management
Completed Date:	07/18/2023
Comments:	PM activities for FY22/23 complete
Completed Area Name:	PROJECT WIDE
Completed Sub Area Name:	Not reported
Completed Document Type:	Project Management
Completed Date:	07/30/2024
Comments:	Not reported
Completed Area Name:	PROJECT WIDE
Completed Sub Area Name:	Not reported
Completed Document Type:	Project Management
Completed Date:	06/30/2022
Comments:	Not reported
Completed Area Name:	PROJECT WIDE
Completed Sub Area Name:	Not reported
Completed Document Type:	Standard Voluntary Agreement

SHAFFER PLAZA (Continued) **S128265389**

Completed Date: 01/31/2022
Comments: DTSC executed Agreement

Completed Area Name: PROJECT WIDE
Completed Sub Area Name: Not reported
Completed Document Type: Request for Tribal Outreach
Completed Date: 07/30/2024
Comments: No response received.

Completed Area Name: PROJECT WIDE
Completed Sub Area Name: Not reported
Completed Document Type: Supplemental Site Investigation Workplan
Completed Date: 07/08/2024
Comments: Not reported

Completed Area Name: PROJECT WIDE
Completed Sub Area Name: Not reported
Completed Document Type: Supplemental Site Investigation Report
Completed Date: 03/28/2024
Comments: Not reported

Completed Area Name: PROJECT WIDE
Completed Sub Area Name: Not reported
Completed Document Type: Supplemental Site Investigation Workplan
Completed Date: 04/26/2023
Comments: Not reported

Completed Area Name: PROJECT WIDE
Completed Sub Area Name: Not reported
Completed Document Type: Preliminary Endangerment Assessment Report
Completed Date: 07/14/2022
Comments: Not reported

Completed Area Name: PROJECT WIDE
Completed Sub Area Name: Not reported
Completed Document Type: Work Notice
Completed Date: 07/12/2024
Comments: Letters requesting cooperation for access were mailed to residents on 7/12/2024. Proponent’s consultant reached out to HOA directly requesting access for common areas.

Completed Area Name: PROJECT WIDE
Completed Sub Area Name: Not reported
Completed Document Type: Fieldwork
Completed Date: 01/10/2025
Comments: completed. SSI to be added into RAW

Completed Area Name: PROJECT WIDE
Completed Sub Area Name: Not reported
Completed Document Type: Project Management
Completed Date: 10/28/2024
Comments: completed

Future Area Name: Not reported
Future Sub Area Name: Not reported
Future Document Type: Not reported
Future Due Date: Not reported

SHAFFER PLAZA (Continued) **S128265389**

Schedule Area Name:	PROJECT WIDE
Schedule Sub Area Name:	Not reported
Schedule Document Type:	Supplemental Site Investigation Report
Schedule Due Date:	04/08/2025
Schedule Revised Date:	07/07/2025
Schedule Area Name:	PROJECT WIDE
Schedule Sub Area Name:	Not reported
Schedule Document Type:	Removal Action Workplan
Schedule Due Date:	05/31/2025
Schedule Revised Date:	Not reported

AB140 **DUNHAM METAL PLATING INC.** **RCRA-LQG** **1000352574**
South **1764 N CASE ST** **CA ENVIROSTOR** **CAD981449028**
1/2-1 **ORANGE, CA 92865** **E MANIFEST**
0.886 mi. **CA NPDES**
4678 ft. **Site 1 of 2 in cluster AB** **CA WDS**
CA CIWQS

Relative:
Lower

Actual:
184 ft.

RCRA Listings:

Date Form Received by Agency:		20240228
Handler Name:		Dunham Metal Plating Inc.
Handler Address:		N Case St
Handler City,State,Zip:		ORANGE, CA 92865-4212
EPA ID:		CAD981449028
Contact Name:		GARRETT BAILEY
Contact Address:		N CASE ST
Contact City,State,Zip:		ORANGE, CA 92865-4212
Contact Telephone:		714-532-5551
Contact Fax:		Not reported
Contact Email:		GARRETT@OCANODIZER.COM
Contact Title:		MANAGER
EPA Region:		09
Land Type:		Private
Federal Waste Generator Description:		Large Quantity Generator
Non-Notifier:		Not reported
Biennial Report Cycle:		2023
Accessibility:		Not reported
Active Site Indicator:		Handler Activities
State District Owner:		Not reported
State District:		Not reported
Mailing Address:		N CASE ST
Mailing City,State,Zip:		ORANGE, CA 92865-4212
Owner Name:	Nina U, Juarez	
Owner Type:		Private
Operator Name:	Dunham Metal Plating Inc.	
Operator Type:		Private
Short-Term Generator Activity:		No
Importer Activity:		No
Mixed Waste Generator:		No
Transporter Activity:		No
Transfer Facility Activity:		No
Recycler Activity with Storage:		No
Small Quantity On-Site Burner Exemption:		No
Smelting Melting and Refining Furnace Exemption:		No
Underground Injection Control:		No
Off-Site Waste Receipt:		No
Universal Waste Indicator:		No
Universal Waste Destination Facility:		No

DUNHAM METAL PLATING INC. (Continued) **1000352574**

Federal Universal Waste:	No
Active Site State-Reg Handler:	---
Federal Facility Indicator:	Not reported
Hazardous Secondary Material Indicator:	N
Sub-Part K Indicator:	Not reported
2018 GPRA Permit Baseline:	Not on the Baseline
2018 GPRA Renewals Baseline:	Not on the Baseline
202 GPRA Corrective Action Baseline:	No
Subject to Corrective Action Universe:	No
Non-TSDFs Where RCRA CA has Been Imposed Universe:	No
Corrective Action Priority Ranking:	No NCAPS ranking
Environmental Control Indicator:	No
Institutional Control Indicator:	No
Human Exposure Controls Indicator:	N/A
Groundwater Controls Indicator:	N/A
Significant Non-Complier Universe:	No
Unaddressed Significant Non-Complier Universe:	No
Addressed Significant Non-Complier Universe:	No
Significant Non-Complier With a Compliance Schedule Universe:	No
Financial Assurance Required:	Not reported
Handler Date of Last Change:	20240913
Recognized Trader-Importer:	No
Recognized Trader-Exporter:	No
Importer of Spent Lead Acid Batteries:	No
Exporter of Spent Lead Acid Batteries:	No
Recycler Activity Without Storage:	No
Manifest Broker:	No
Sub-Part P Indicator:	No

Biennial: List of Years

Year: 2023

Click Here for Biennial Reporting System Data:
Year: 2021

Click Here for Biennial Reporting System Data:
Year: 2019

Click Here for Biennial Reporting System Data:
Year: 2017

Click Here for Biennial Reporting System Data:
Year: 2015

Click Here for Biennial Reporting System Data:
Year: 2011

Click Here for Biennial Reporting System Data:
Year: 2009

Click Here for Biennial Reporting System Data:
Year: 2007

Click Here for Biennial Reporting System Data:

Hazardous Waste Summary:

DUNHAM METAL PLATING INC. (Continued) **1000352574**

Waste Code: D002
Waste Description: Corrosive Waste

Waste Code: D007
Waste Description: Chromium

Waste Code: F006
Waste Description: Wastewater Treatment Sludges From Electroplating Operations, Except From The Following Processes: (1) Sulfuric Acid Anodizing Of Aluminum; (2) Tin Plating On Carbon Steel; (3) Zinc Plating (Segregated Basis) On Carbon Steel; (4) Aluminum Or Zinc-Aluminum Plating On Carbon Steel; (5) Cleaning/Stripping Associated With Tin, Zinc, And Aluminum Plating On Carbon Steel; And (6) Chemical Etching And Milling Of Aluminum.

Handler - Owner Operator:
Owner/Operator Indicator: Owner
Owner/Operator Name: NINA U, JUAREZ
Legal Status: Private
Date Became Current: 19961017
Date Ended Current: Not reported
Owner/Operator Address: 1045 SUMMERPLACE CT
Owner/Operator City,State,Zip: CORONA, CA 92881
Owner/Operator Telephone: 714-637-3150
Owner/Operator Telephone Ext: Not reported
Owner/Operator Fax: Not reported
Owner/Operator Email: ULTRAPUREMETAL@SBCGLOBAL.NET

Owner/Operator Indicator: Owner
Owner/Operator Name: BOB JUAREZ
Legal Status: Private
Date Became Current: Not reported
Date Ended Current: Not reported
Owner/Operator Address: NOT REQUIRED
Owner/Operator City,State,Zip: NOT REQUIRED, ME 99999
Owner/Operator Telephone: 415-555-1212
Owner/Operator Telephone Ext: Not reported
Owner/Operator Fax: Not reported
Owner/Operator Email: Not reported

Owner/Operator Indicator: Operator
Owner/Operator Name: ULTRA-PURE METAL FINISHING
Legal Status: Private
Date Became Current: 19850315
Date Ended Current: Not reported
Owner/Operator Address: Not reported
Owner/Operator City,State,Zip: Not reported
Owner/Operator Telephone: Not reported
Owner/Operator Telephone Ext: Not reported
Owner/Operator Fax: Not reported
Owner/Operator Email: Not reported

Owner/Operator Indicator: Owner
Owner/Operator Name: NINA U. JUAREZ
Legal Status: Private
Date Became Current: 19961017
Date Ended Current: Not reported

DUNHAM METAL PLATING INC. (Continued) **1000352574**

Owner/Operator Address: 1045N SUMMERPLACE CT.
Owner/Operator City,State,Zip: CORONA, CA 92881
Owner/Operator Telephone: 951-735-1417
Owner/Operator Telephone Ext: Not reported
Owner/Operator Fax: Not reported
Owner/Operator Email: Not reported

Owner/Operator Indicator: Operator
Owner/Operator Name: ULTRA-PURE METAL FINISHING INC.
Legal Status: Private
Date Became Current: 19850305
Date Ended Current: Not reported
Owner/Operator Address: Not reported
Owner/Operator City,State,Zip: Not reported
Owner/Operator Telephone: Not reported
Owner/Operator Telephone Ext: Not reported
Owner/Operator Fax: Not reported
Owner/Operator Email: Not reported

Owner/Operator Indicator: Operator
Owner/Operator Name: ULTRA PURE METAL FINISHING INC.
Legal Status: Private
Date Became Current: 19850305
Date Ended Current: Not reported
Owner/Operator Address: 1764 N, CASE ST
Owner/Operator City,State,Zip: ORANGE, CA 92865-4212
Owner/Operator Telephone: 714-637-3150
Owner/Operator Telephone Ext: Not reported
Owner/Operator Fax: Not reported
Owner/Operator Email: ULTRAPUREMETAL@SBCGLOBAL.NET

Owner/Operator Indicator: Owner
Owner/Operator Name: NINA U, JUAREZ
Legal Status: Private
Date Became Current: 19961017
Date Ended Current: Not reported
Owner/Operator Address: 1045 SUMMERPLACE CT
Owner/Operator City,State,Zip: CORONA, CA 92881
Owner/Operator Telephone: 714-637-3150
Owner/Operator Telephone Ext: Not reported
Owner/Operator Fax: Not reported
Owner/Operator Email: ULTRAPUREMETAL@SBCGLOBAL.NET

Owner/Operator Indicator: Owner
Owner/Operator Name: NINA U JUAREZ
Legal Status: Private
Date Became Current: 19961017
Date Ended Current: Not reported
Owner/Operator Address: 1045 SUMMERPLACE COURT
Owner/Operator City,State,Zip: CORONA, CA 92881
Owner/Operator Telephone: 951-735-1417
Owner/Operator Telephone Ext: Not reported
Owner/Operator Fax: Not reported
Owner/Operator Email: Not reported

Owner/Operator Indicator: Operator
Owner/Operator Name: DUNHAM METAL PLATING INC.

DUNHAM METAL PLATING INC. (Continued) **1000352574**

Legal Status: Private
Date Became Current: 19870305
Date Ended Current: Not reported
Owner/Operator Address: 1764 N CASE ST
Owner/Operator City,State,Zip: ORANGE, CA 92865-4212
Owner/Operator Telephone: 714-532-5551
Owner/Operator Telephone Ext: Not reported
Owner/Operator Fax: Not reported
Owner/Operator Email: GARRETT@OCANODIZER.COM

Owner/Operator Indicator: Owner
Owner/Operator Name: NINA U, JUAREZ
Legal Status: Private
Date Became Current: 19961017
Date Ended Current: Not reported
Owner/Operator Address: 1045 SUMMERPLACE CT
Owner/Operator City,State,Zip: CORONA, CA 92881
Owner/Operator Telephone: 714-637-3150
Owner/Operator Telephone Ext: Not reported
Owner/Operator Fax: Not reported
Owner/Operator Email: ULTRAPUREMETAL@SBCGLOBAL.NET

Owner/Operator Indicator: Operator
Owner/Operator Name: DUNHAM METAL PLATING INC.
Legal Status: Private
Date Became Current: 19870305
Date Ended Current: Not reported
Owner/Operator Address: 1764 N CASE ST
Owner/Operator City,State,Zip: ORANGE, CA 92865-4212
Owner/Operator Telephone: 714-532-5551
Owner/Operator Telephone Ext: Not reported
Owner/Operator Fax: Not reported
Owner/Operator Email: GARRETT@OCANODIZER.COM

Owner/Operator Indicator: Owner
Owner/Operator Name: NINA U. JUAREZ
Legal Status: Private
Date Became Current: 19961017
Date Ended Current: Not reported
Owner/Operator Address: 1045 SUMMERPLACE CT.
Owner/Operator City,State,Zip: CORONA, CA 92881
Owner/Operator Telephone: 951-735-1417
Owner/Operator Telephone Ext: Not reported
Owner/Operator Fax: Not reported
Owner/Operator Email: Not reported

Owner/Operator Indicator: Owner
Owner/Operator Name: NINA U, JUAREZ
Legal Status: Private
Date Became Current: 19961017
Date Ended Current: Not reported
Owner/Operator Address: 1045 SUMMERPLACE CT
Owner/Operator City,State,Zip: CORONA, CA 92881
Owner/Operator Telephone: 714-637-3150
Owner/Operator Telephone Ext: Not reported
Owner/Operator Fax: Not reported
Owner/Operator Email: ULTRAPUREMETAL@SBCGLOBAL.NET

DUNHAM METAL PLATING INC. (Continued) **1000352574**

Owner/Operator Indicator: Operator
Owner/Operator Name: DUNHAM METAL PLATING INC.
Legal Status: Private
Date Became Current: 19870305
Date Ended Current: Not reported
Owner/Operator Address: 1764 N CASE ST
Owner/Operator City,State,Zip: ORANGE, CA 92865-4212
Owner/Operator Telephone: 714-532-5551
Owner/Operator Telephone Ext: Not reported
Owner/Operator Fax: Not reported
Owner/Operator Email: GARRETT@OCANODIZER.COM

Owner/Operator Indicator: Operator
Owner/Operator Name: ULTRA PURE METAL FINISHING INC
Legal Status: Private
Date Became Current: 19850315
Date Ended Current: Not reported
Owner/Operator Address: 1764 N. CASE ST
Owner/Operator City,State,Zip: ORANGE, CA 92865
Owner/Operator Telephone: 714-637-3150
Owner/Operator Telephone Ext: Not reported
Owner/Operator Fax: Not reported
Owner/Operator Email: Not reported

Owner/Operator Indicator: Owner
Owner/Operator Name: NINA U, JUAREZ
Legal Status: Private
Date Became Current: 19961017
Date Ended Current: Not reported
Owner/Operator Address: 1045 SUMMERPLACE CT
Owner/Operator City,State,Zip: CORONA, CA 92881
Owner/Operator Telephone: 714-637-3150
Owner/Operator Telephone Ext: Not reported
Owner/Operator Fax: Not reported
Owner/Operator Email: ULTRAPUREMETAL@SBCGLOBAL.NET

Owner/Operator Indicator: Owner
Owner/Operator Name: NINA AND HUMBERO JUAREZ
Legal Status: Private
Date Became Current: 19961017
Date Ended Current: Not reported
Owner/Operator Address: 1764 NORTH CASE STREET
Owner/Operator City,State,Zip: ORANGE, CA 92865
Owner/Operator Telephone: Not reported
Owner/Operator Telephone Ext: Not reported
Owner/Operator Fax: Not reported
Owner/Operator Email: Not reported

Owner/Operator Indicator: Operator
Owner/Operator Name: DUNHAM METAL PLATING INC.
Legal Status: Private
Date Became Current: 19870305
Date Ended Current: Not reported
Owner/Operator Address: 1764 N CASE ST
Owner/Operator City,State,Zip: ORANGE, CA 92865-4212
Owner/Operator Telephone: 714-532-5551
Owner/Operator Telephone Ext: Not reported

DUNHAM METAL PLATING INC. (Continued) **1000352574**

Owner/Operator Fax: Not reported
Owner/Operator Email: GARRETT@OCANODIZER.COM

Owner/Operator Indicator: Operator
Owner/Operator Name: NOT REQUIRED
Legal Status: Private
Date Became Current: Not reported
Date Ended Current: Not reported
Owner/Operator Address: NOT REQUIRED
Owner/Operator City,State,Zip: NOT REQUIRED, ME 99999
Owner/Operator Telephone: 415-555-1212
Owner/Operator Telephone Ext: Not reported
Owner/Operator Fax: Not reported
Owner/Operator Email: Not reported

Owner/Operator Indicator: Owner
Owner/Operator Name: NINA U JUAREZ
Legal Status: Private
Date Became Current: 19850101
Date Ended Current: Not reported
Owner/Operator Address: 1764 CASE ST
Owner/Operator City,State,Zip: ORANGE, CA 92865
Owner/Operator Telephone: 714-637-3150
Owner/Operator Telephone Ext: Not reported
Owner/Operator Fax: Not reported
Owner/Operator Email: Not reported

Owner/Operator Indicator: Operator
Owner/Operator Name: ULTRA-PURE METAL FINISHING INC
Legal Status: Private
Date Became Current: 19850315
Date Ended Current: Not reported
Owner/Operator Address: Not reported
Owner/Operator City,State,Zip: Not reported
Owner/Operator Telephone: Not reported
Owner/Operator Telephone Ext: Not reported
Owner/Operator Fax: Not reported
Owner/Operator Email: Not reported

Owner/Operator Indicator: Operator
Owner/Operator Name: ULTRA-PURE METAL FINISHING INC.
Legal Status: Private
Date Became Current: 19850101
Date Ended Current: Not reported
Owner/Operator Address: Not reported
Owner/Operator City,State,Zip: Not reported
Owner/Operator Telephone: Not reported
Owner/Operator Telephone Ext: Not reported
Owner/Operator Fax: Not reported
Owner/Operator Email: Not reported

Historic Generators:
Receive Date: 20100824
Handler Name: ULTRA-PURE METAL FINISHING INC.
Federal Waste Generator Description: Large Quantity Generator
State District Owner: Not reported
Large Quantity Handler of Universal Waste: No

DUNHAM METAL PLATING INC. (Continued) **1000352574**

Recognized Trader Importer: No
Recognized Trader Exporter: No
Spent Lead Acid Battery Importer: No
Spent Lead Acid Battery Exporter: No
Current Record: No
Non Storage Recycler Activity: Not reported
Electronic Manifest Broker: Not reported

Receive Date: 20120522
Handler Name: ULTRA-PURE METAL FINISHING INC
Federal Waste Generator Description: Large Quantity Generator
State District Owner: Ca
Large Quantity Handler of Universal Waste: No
Recognized Trader Importer: No
Recognized Trader Exporter: No
Spent Lead Acid Battery Importer: No
Spent Lead Acid Battery Exporter: No
Current Record: No
Non Storage Recycler Activity: Not reported
Electronic Manifest Broker: Not reported

Receive Date: 20160224
Handler Name: ULTRA-PURE METAL FINISHING INC
Federal Waste Generator Description: Large Quantity Generator
State District Owner: Not reported
Large Quantity Handler of Universal Waste: No
Recognized Trader Importer: No
Recognized Trader Exporter: No
Spent Lead Acid Battery Importer: No
Spent Lead Acid Battery Exporter: No
Current Record: No
Non Storage Recycler Activity: Not reported
Electronic Manifest Broker: Not reported

Receive Date: 20180220
Handler Name: ULTRA-PURE METAL FINISHING INC
Federal Waste Generator Description: Large Quantity Generator
State District Owner: Not reported
Large Quantity Handler of Universal Waste: No
Recognized Trader Importer: No
Recognized Trader Exporter: No
Spent Lead Acid Battery Importer: No
Spent Lead Acid Battery Exporter: No
Current Record: No
Non Storage Recycler Activity: No
Electronic Manifest Broker: No

Receive Date: 20200608
Handler Name: DUNHAM METAL PLATING INC.
Federal Waste Generator Description: Large Quantity Generator
State District Owner: Not reported
Large Quantity Handler of Universal Waste: No
Recognized Trader Importer: No
Recognized Trader Exporter: No
Spent Lead Acid Battery Importer: No
Spent Lead Acid Battery Exporter: No
Current Record: No

DUNHAM METAL PLATING INC. (Continued) **1000352574**

Non Storage Recycler Activity: No
Electronic Manifest Broker: No

Receive Date: 20220208
Handler Name: DUNHAM METAL PLATING INC.
Federal Waste Generator Description: Large Quantity Generator
State District Owner: Not reported
Large Quantity Handler of Universal Waste: No
Recognized Trader Importer: No
Recognized Trader Exporter: No
Spent Lead Acid Battery Importer: No
Spent Lead Acid Battery Exporter: No
Current Record: No
Non Storage Recycler Activity: No
Electronic Manifest Broker: No

Receive Date: 20240228
Handler Name: DUNHAM METAL PLATING INC.
Federal Waste Generator Description: Large Quantity Generator
State District Owner: Not reported
Large Quantity Handler of Universal Waste: No
Recognized Trader Importer: No
Recognized Trader Exporter: No
Spent Lead Acid Battery Importer: No
Spent Lead Acid Battery Exporter: No
Current Record: Yes
Non Storage Recycler Activity: No
Electronic Manifest Broker: No

Receive Date: 19960901
Handler Name: ULTRA PURE METAL FINISHING
Federal Waste Generator Description: Small Quantity Generator
State District Owner: Ca
Large Quantity Handler of Universal Waste: No
Recognized Trader Importer: No
Recognized Trader Exporter: No
Spent Lead Acid Battery Importer: No
Spent Lead Acid Battery Exporter: No
Current Record: No
Non Storage Recycler Activity: Not reported
Electronic Manifest Broker: Not reported

Receive Date: 19860325
Handler Name: ULTRA PURE METAL FINISHING
Federal Waste Generator Description: Large Quantity Generator
State District Owner: Ca
Large Quantity Handler of Universal Waste: No
Recognized Trader Importer: No
Recognized Trader Exporter: No
Spent Lead Acid Battery Importer: No
Spent Lead Acid Battery Exporter: No
Current Record: No
Non Storage Recycler Activity: Not reported
Electronic Manifest Broker: Not reported

Receive Date: 20170418
Handler Name: ULTRA-PURE METAL FINISHING INC

DUNHAM METAL PLATING INC. (Continued) **1000352574**

Federal Waste Generator Description: Large Quantity Generator
State District Owner: Not reported
Large Quantity Handler of Universal Waste: No
Recognized Trader Importer: No
Recognized Trader Exporter: No
Spent Lead Acid Battery Importer: No
Spent Lead Acid Battery Exporter: No
Current Record: No
Non Storage Recycler Activity: Not reported
Electronic Manifest Broker: Not reported

Receive Date: 20200306
Handler Name: DUNHAM METAL PLATING INC.
Federal Waste Generator Description: Large Quantity Generator
State District Owner: Not reported
Large Quantity Handler of Universal Waste: No
Recognized Trader Importer: No
Recognized Trader Exporter: No
Spent Lead Acid Battery Importer: No
Spent Lead Acid Battery Exporter: No
Current Record: No
Non Storage Recycler Activity: No
Electronic Manifest Broker: No

Receive Date: 20080303
Handler Name: ULTRA-PURE METAL FINISHING, INC.
Federal Waste Generator Description: Large Quantity Generator
State District Owner: Not reported
Large Quantity Handler of Universal Waste: No
Recognized Trader Importer: No
Recognized Trader Exporter: No
Spent Lead Acid Battery Importer: No
Spent Lead Acid Battery Exporter: No
Current Record: No
Non Storage Recycler Activity: Not reported
Electronic Manifest Broker: Not reported

List of NAICS Codes and Descriptions:
NAICS Code: 332813
NAICS Description: Electroplating, Plating, Polishing, Anodizing, And Coloring

Has the Facility Received Notices of Violations:
Found Violation: Yes
Agency Which Determined Violation: State
Violation Short Description: Generators - Pre-transport
Date Violation was Determined: 20210323
Actual Return to Compliance Date: Not reported
Return to Compliance Qualifier: Not reported
Violation Responsible Agency: State
Scheduled Compliance Date: Not reported
Enforcement Identifier: Not reported
Date of Enforcement Action: Not reported
Enforcement Responsible Agency: Not reported
Enforcement Docket Number: Not reported
Enforcement Attorney: Not reported
Corrective Action Component: Not reported

DUNHAM METAL PLATING INC. (Continued) **1000352574**

Appeal Initiated Date:	Not reported
Appeal Resolution Date:	Not reported
Disposition Status Date:	Not reported
Disposition Status:	Not reported
Disposition Status Description:	Not reported
Consent/Final Order Sequence Number:	Not reported
Consent/Final Order Respondent Name:	Not reported
Consent/Final Order Lead Agency:	Not reported
Enforcement Type:	Not reported
Enforcement Responsible Person:	Not reported
Enforcement Responsible Sub-Organization:	Not reported
SEP Sequence Number:	Not reported
SEP Expenditure Amount:	Not reported
SEP Scheduled Completion Date:	Not reported
SEP Actual Date:	Not reported
SEP Defaulted Date:	Not reported
SEP Type:	Not reported
SEP Type Description:	Not reported
Proposed Amount:	Not reported
Final Monetary Amount:	Not reported
Paid Amount:	Not reported
Final Count:	Not reported
Final Amount:	Not reported

Found Violation:	Yes
Agency Which Determined Violation:	State
Violation Short Description:	Generators - General
Date Violation was Determined:	20180620
Actual Return to Compliance Date:	20180627
Return to Compliance Qualifier:	Documented
Violation Responsible Agency:	State
Scheduled Compliance Date:	Not reported
Enforcement Identifier:	Not reported
Date of Enforcement Action:	Not reported
Enforcement Responsible Agency:	Not reported
Enforcement Docket Number:	Not reported
Enforcement Attorney:	Not reported
Corrective Action Component:	Not reported
Appeal Initiated Date:	Not reported
Appeal Resolution Date:	Not reported
Disposition Status Date:	Not reported
Disposition Status:	Not reported
Disposition Status Description:	Not reported
Consent/Final Order Sequence Number:	Not reported
Consent/Final Order Respondent Name:	Not reported
Consent/Final Order Lead Agency:	Not reported
Enforcement Type:	Not reported
Enforcement Responsible Person:	Not reported
Enforcement Responsible Sub-Organization:	Not reported
SEP Sequence Number:	Not reported
SEP Expenditure Amount:	Not reported
SEP Scheduled Completion Date:	Not reported
SEP Actual Date:	Not reported
SEP Defaulted Date:	Not reported
SEP Type:	Not reported
SEP Type Description:	Not reported
Proposed Amount:	Not reported

DUNHAM METAL PLATING INC. (Continued) **1000352574**

Final Monetary Amount:	Not reported
Paid Amount:	Not reported
Final Count:	Not reported
Final Amount:	Not reported
Found Violation:	No
Agency Which Determined Violation:	Not reported
Violation Short Description:	Not reported
Date Violation was Determined:	Not reported
Actual Return to Compliance Date:	Not reported
Return to Compliance Qualifier:	Not reported
Violation Responsible Agency:	Not reported
Scheduled Compliance Date:	Not reported
Enforcement Identifier:	Not reported
Date of Enforcement Action:	Not reported
Enforcement Responsible Agency:	Not reported
Enforcement Docket Number:	Not reported
Enforcement Attorney:	Not reported
Corrective Action Component:	Not reported
Appeal Initiated Date:	Not reported
Appeal Resolution Date:	Not reported
Disposition Status Date:	Not reported
Disposition Status:	Not reported
Disposition Status Description:	Not reported
Consent/Final Order Sequence Number:	Not reported
Consent/Final Order Respondent Name:	Not reported
Consent/Final Order Lead Agency:	Not reported
Enforcement Type:	Not reported
Enforcement Responsible Person:	Not reported
Enforcement Responsible Sub-Organization:	Not reported
SEP Sequence Number:	Not reported
SEP Expenditure Amount:	Not reported
SEP Scheduled Completion Date:	Not reported
SEP Actual Date:	Not reported
SEP Defaulted Date:	Not reported
SEP Type:	Not reported
SEP Type Description:	Not reported
Proposed Amount:	Not reported
Final Monetary Amount:	Not reported
Paid Amount:	Not reported
Final Count:	Not reported
Final Amount:	Not reported
Found Violation:	No
Agency Which Determined Violation:	Not reported
Violation Short Description:	Not reported
Date Violation was Determined:	Not reported
Actual Return to Compliance Date:	Not reported
Return to Compliance Qualifier:	Not reported
Violation Responsible Agency:	Not reported
Scheduled Compliance Date:	Not reported
Enforcement Identifier:	Not reported
Date of Enforcement Action:	Not reported
Enforcement Responsible Agency:	Not reported
Enforcement Docket Number:	Not reported
Enforcement Attorney:	Not reported
Corrective Action Component:	Not reported

DUNHAM METAL PLATING INC. (Continued) **1000352574**

Appeal Initiated Date: Not reported
Appeal Resolution Date: Not reported
Disposition Status Date: Not reported
Disposition Status: Not reported
Disposition Status Description: Not reported
Consent/Final Order Sequence Number: Not reported
Consent/Final Order Respondent Name: Not reported
Consent/Final Order Lead Agency: Not reported
Enforcement Type: Not reported
Enforcement Responsible Person: Not reported
Enforcement Responsible Sub-Organization: Not reported
SEP Sequence Number: Not reported
SEP Expenditure Amount: Not reported
SEP Scheduled Completion Date: Not reported
SEP Actual Date: Not reported
SEP Defaulted Date: Not reported
SEP Type: Not reported
SEP Type Description: Not reported
Proposed Amount: Not reported
Final Monetary Amount: Not reported
Paid Amount: Not reported
Final Count: Not reported
Final Amount: Not reported

Found Violation: No
Agency Which Determined Violation: Not reported
Violation Short Description: Not reported
Date Violation was Determined: Not reported
Actual Return to Compliance Date: Not reported
Return to Compliance Qualifier: Not reported
Violation Responsible Agency: Not reported
Scheduled Compliance Date: Not reported
Enforcement Identifier: Not reported
Date of Enforcement Action: Not reported
Enforcement Responsible Agency: Not reported
Enforcement Docket Number: Not reported
Enforcement Attorney: Not reported
Corrective Action Component: Not reported
Appeal Initiated Date: Not reported
Appeal Resolution Date: Not reported
Disposition Status Date: Not reported
Disposition Status: Not reported
Disposition Status Description: Not reported
Consent/Final Order Sequence Number: Not reported
Consent/Final Order Respondent Name: Not reported
Consent/Final Order Lead Agency: Not reported
Enforcement Type: Not reported
Enforcement Responsible Person: Not reported
Enforcement Responsible Sub-Organization: Not reported
SEP Sequence Number: Not reported
SEP Expenditure Amount: Not reported
SEP Scheduled Completion Date: Not reported
SEP Actual Date: Not reported
SEP Defaulted Date: Not reported
SEP Type: Not reported
SEP Type Description: Not reported
Proposed Amount: Not reported

DUNHAM METAL PLATING INC. (Continued) **1000352574**

Final Monetary Amount: Not reported
Paid Amount: Not reported
Final Count: Not reported
Final Amount: Not reported

Found Violation: No
Agency Which Determined Violation: Not reported
Violation Short Description: Not reported
Date Violation was Determined: Not reported
Actual Return to Compliance Date: Not reported
Return to Compliance Qualifier: Not reported
Violation Responsible Agency: Not reported
Scheduled Compliance Date: Not reported
Enforcement Identifier: Not reported
Date of Enforcement Action: Not reported
Enforcement Responsible Agency: Not reported
Enforcement Docket Number: Not reported
Enforcement Attorney: Not reported
Corrective Action Component: Not reported
Appeal Initiated Date: Not reported
Appeal Resolution Date: Not reported
Disposition Status Date: Not reported
Disposition Status: Not reported
Disposition Status Description: Not reported
Consent/Final Order Sequence Number:Not reported
Consent/Final Order Respondent Name: Not reported
Consent/Final Order Lead Agency: Not reported
Enforcement Type: Not reported
Enforcement Responsible Person: Not reported
Enforcement Responsible Sub-Organization: Not reported
SEP Sequence Number: Not reported
SEP Expenditure Amount: Not reported
SEP Scheduled Completion Date: Not reported
SEP Actual Date: Not reported
SEP Defaulted Date: Not reported
SEP Type: Not reported
SEP Type Description: Not reported
Proposed Amount: Not reported
Final Monetary Amount: Not reported
Paid Amount: Not reported
Final Count: Not reported
Final Amount: Not reported

Found Violation: No
Agency Which Determined Violation: Not reported
Violation Short Description: Not reported
Date Violation was Determined: Not reported
Actual Return to Compliance Date: Not reported
Return to Compliance Qualifier: Not reported
Violation Responsible Agency: Not reported
Scheduled Compliance Date: Not reported
Enforcement Identifier: Not reported
Date of Enforcement Action: Not reported
Enforcement Responsible Agency: Not reported
Enforcement Docket Number: Not reported
Enforcement Attorney: Not reported
Corrective Action Component: Not reported

DUNHAM METAL PLATING INC. (Continued) **1000352574**

Appeal Initiated Date: Not reported
Appeal Resolution Date: Not reported
Disposition Status Date: Not reported
Disposition Status: Not reported
Disposition Status Description: Not reported
Consent/Final Order Sequence Number: Not reported
Consent/Final Order Respondent Name: Not reported
Consent/Final Order Lead Agency: Not reported
Enforcement Type: Not reported
Enforcement Responsible Person: Not reported
Enforcement Responsible Sub-Organization: Not reported
SEP Sequence Number: Not reported
SEP Expenditure Amount: Not reported
SEP Scheduled Completion Date: Not reported
SEP Actual Date: Not reported
SEP Defaulted Date: Not reported
SEP Type: Not reported
SEP Type Description: Not reported
Proposed Amount: Not reported
Final Monetary Amount: Not reported
Paid Amount: Not reported
Final Count: Not reported
Final Amount: Not reported

Found Violation: No
Agency Which Determined Violation: Not reported
Violation Short Description: Not reported
Date Violation was Determined: Not reported
Actual Return to Compliance Date: Not reported
Return to Compliance Qualifier: Not reported
Violation Responsible Agency: Not reported
Scheduled Compliance Date: Not reported
Enforcement Identifier: Not reported
Date of Enforcement Action: Not reported
Enforcement Responsible Agency: Not reported
Enforcement Docket Number: Not reported
Enforcement Attorney: Not reported
Corrective Action Component: Not reported
Appeal Initiated Date: Not reported
Appeal Resolution Date: Not reported
Disposition Status Date: Not reported
Disposition Status: Not reported
Disposition Status Description: Not reported
Consent/Final Order Sequence Number: Not reported
Consent/Final Order Respondent Name: Not reported
Consent/Final Order Lead Agency: Not reported
Enforcement Type: Not reported
Enforcement Responsible Person: Not reported
Enforcement Responsible Sub-Organization: Not reported
SEP Sequence Number: Not reported
SEP Expenditure Amount: Not reported
SEP Scheduled Completion Date: Not reported
SEP Actual Date: Not reported
SEP Defaulted Date: Not reported
SEP Type: Not reported
SEP Type Description: Not reported
Proposed Amount: Not reported

DUNHAM METAL PLATING INC. (Continued) **1000352574**

Final Monetary Amount:	Not reported
Paid Amount:	Not reported
Final Count:	Not reported
Final Amount:	Not reported
Found Violation:	No
Agency Which Determined Violation:	Not reported
Violation Short Description:	Not reported
Date Violation was Determined:	Not reported
Actual Return to Compliance Date:	Not reported
Return to Compliance Qualifier:	Not reported
Violation Responsible Agency:	Not reported
Scheduled Compliance Date:	Not reported
Enforcement Identifier:	Not reported
Date of Enforcement Action:	Not reported
Enforcement Responsible Agency:	Not reported
Enforcement Docket Number:	Not reported
Enforcement Attorney:	Not reported
Corrective Action Component:	Not reported
Appeal Initiated Date:	Not reported
Appeal Resolution Date:	Not reported
Disposition Status Date:	Not reported
Disposition Status:	Not reported
Disposition Status Description:	Not reported
Consent/Final Order Sequence Number:	Not reported
Consent/Final Order Respondent Name:	Not reported
Consent/Final Order Lead Agency:	Not reported
Enforcement Type:	Not reported
Enforcement Responsible Person:	Not reported
Enforcement Responsible Sub-Organization:	Not reported
SEP Sequence Number:	Not reported
SEP Expenditure Amount:	Not reported
SEP Scheduled Completion Date:	Not reported
SEP Actual Date:	Not reported
SEP Defaulted Date:	Not reported
SEP Type:	Not reported
SEP Type Description:	Not reported
Proposed Amount:	Not reported
Final Monetary Amount:	Not reported
Paid Amount:	Not reported
Final Count:	Not reported
Final Amount:	Not reported
Found Violation:	No
Agency Which Determined Violation:	Not reported
Violation Short Description:	Not reported
Date Violation was Determined:	Not reported
Actual Return to Compliance Date:	Not reported
Return to Compliance Qualifier:	Not reported
Violation Responsible Agency:	Not reported
Scheduled Compliance Date:	Not reported
Enforcement Identifier:	Not reported
Date of Enforcement Action:	Not reported
Enforcement Responsible Agency:	Not reported
Enforcement Docket Number:	Not reported
Enforcement Attorney:	Not reported
Corrective Action Component:	Not reported

DUNHAM METAL PLATING INC. (Continued) **1000352574**

Appeal Initiated Date:	Not reported
Appeal Resolution Date:	Not reported
Disposition Status Date:	Not reported
Disposition Status:	Not reported
Disposition Status Description:	Not reported
Consent/Final Order Sequence Number:	Not reported
Consent/Final Order Respondent Name:	Not reported
Consent/Final Order Lead Agency:	Not reported
Enforcement Type:	Not reported
Enforcement Responsible Person:	Not reported
Enforcement Responsible Sub-Organization:	Not reported
SEP Sequence Number:	Not reported
SEP Expenditure Amount:	Not reported
SEP Scheduled Completion Date:	Not reported
SEP Actual Date:	Not reported
SEP Defaulted Date:	Not reported
SEP Type:	Not reported
SEP Type Description:	Not reported
Proposed Amount:	Not reported
Final Monetary Amount:	Not reported
Paid Amount:	Not reported
Final Count:	Not reported
Final Amount:	Not reported

Found Violation:	No
Agency Which Determined Violation:	Not reported
Violation Short Description:	Not reported
Date Violation was Determined:	Not reported
Actual Return to Compliance Date:	Not reported
Return to Compliance Qualifier:	Not reported
Violation Responsible Agency:	Not reported
Scheduled Compliance Date:	Not reported
Enforcement Identifier:	Not reported
Date of Enforcement Action:	Not reported
Enforcement Responsible Agency:	Not reported
Enforcement Docket Number:	Not reported
Enforcement Attorney:	Not reported
Corrective Action Component:	Not reported
Appeal Initiated Date:	Not reported
Appeal Resolution Date:	Not reported
Disposition Status Date:	Not reported
Disposition Status:	Not reported
Disposition Status Description:	Not reported
Consent/Final Order Sequence Number:	Not reported
Consent/Final Order Respondent Name:	Not reported
Consent/Final Order Lead Agency:	Not reported
Enforcement Type:	Not reported
Enforcement Responsible Person:	Not reported
Enforcement Responsible Sub-Organization:	Not reported
SEP Sequence Number:	Not reported
SEP Expenditure Amount:	Not reported
SEP Scheduled Completion Date:	Not reported
SEP Actual Date:	Not reported
SEP Defaulted Date:	Not reported
SEP Type:	Not reported
SEP Type Description:	Not reported
Proposed Amount:	Not reported

DUNHAM METAL PLATING INC. (Continued) **1000352574**

Final Monetary Amount:	Not reported
Paid Amount:	Not reported
Final Count:	Not reported
Final Amount:	Not reported
Found Violation:	No
Agency Which Determined Violation:	Not reported
Violation Short Description:	Not reported
Date Violation was Determined:	Not reported
Actual Return to Compliance Date:	Not reported
Return to Compliance Qualifier:	Not reported
Violation Responsible Agency:	Not reported
Scheduled Compliance Date:	Not reported
Enforcement Identifier:	Not reported
Date of Enforcement Action:	Not reported
Enforcement Responsible Agency:	Not reported
Enforcement Docket Number:	Not reported
Enforcement Attorney:	Not reported
Corrective Action Component:	Not reported
Appeal Initiated Date:	Not reported
Appeal Resolution Date:	Not reported
Disposition Status Date:	Not reported
Disposition Status:	Not reported
Disposition Status Description:	Not reported
Consent/Final Order Sequence Number:	Not reported
Consent/Final Order Respondent Name:	Not reported
Consent/Final Order Lead Agency:	Not reported
Enforcement Type:	Not reported
Enforcement Responsible Person:	Not reported
Enforcement Responsible Sub-Organization:	Not reported
SEP Sequence Number:	Not reported
SEP Expenditure Amount:	Not reported
SEP Scheduled Completion Date:	Not reported
SEP Actual Date:	Not reported
SEP Defaulted Date:	Not reported
SEP Type:	Not reported
SEP Type Description:	Not reported
Proposed Amount:	Not reported
Final Monetary Amount:	Not reported
Paid Amount:	Not reported
Final Count:	Not reported
Final Amount:	Not reported
Found Violation:	Yes
Agency Which Determined Violation:	State
Violation Short Description:	Generators - Pre-transport
Date Violation was Determined:	20170711
Actual Return to Compliance Date:	20170807
Return to Compliance Qualifier:	Documented
Violation Responsible Agency:	State
Scheduled Compliance Date:	Not reported
Enforcement Identifier:	Not reported
Date of Enforcement Action:	Not reported
Enforcement Responsible Agency:	Not reported
Enforcement Docket Number:	Not reported
Enforcement Attorney:	Not reported
Corrective Action Component:	Not reported

DUNHAM METAL PLATING INC. (Continued) **1000352574**

Appeal Initiated Date:	Not reported
Appeal Resolution Date:	Not reported
Disposition Status Date:	Not reported
Disposition Status:	Not reported
Disposition Status Description:	Not reported
Consent/Final Order Sequence Number:	Not reported
Consent/Final Order Respondent Name:	Not reported
Consent/Final Order Lead Agency:	Not reported
Enforcement Type:	Not reported
Enforcement Responsible Person:	Not reported
Enforcement Responsible Sub-Organization:	Not reported
SEP Sequence Number:	Not reported
SEP Expenditure Amount:	Not reported
SEP Scheduled Completion Date:	Not reported
SEP Actual Date:	Not reported
SEP Defaulted Date:	Not reported
SEP Type:	Not reported
SEP Type Description:	Not reported
Proposed Amount:	Not reported
Final Monetary Amount:	Not reported
Paid Amount:	Not reported
Final Count:	Not reported
Final Amount:	Not reported

Found Violation:	No
Agency Which Determined Violation:	Not reported
Violation Short Description:	Not reported
Date Violation was Determined:	Not reported
Actual Return to Compliance Date:	Not reported
Return to Compliance Qualifier:	Not reported
Violation Responsible Agency:	Not reported
Scheduled Compliance Date:	Not reported
Enforcement Identifier:	Not reported
Date of Enforcement Action:	Not reported
Enforcement Responsible Agency:	Not reported
Enforcement Docket Number:	Not reported
Enforcement Attorney:	Not reported
Corrective Action Component:	Not reported
Appeal Initiated Date:	Not reported
Appeal Resolution Date:	Not reported
Disposition Status Date:	Not reported
Disposition Status:	Not reported
Disposition Status Description:	Not reported
Consent/Final Order Sequence Number:	Not reported
Consent/Final Order Respondent Name:	Not reported
Consent/Final Order Lead Agency:	Not reported
Enforcement Type:	Not reported
Enforcement Responsible Person:	Not reported
Enforcement Responsible Sub-Organization:	Not reported
SEP Sequence Number:	Not reported
SEP Expenditure Amount:	Not reported
SEP Scheduled Completion Date:	Not reported
SEP Actual Date:	Not reported
SEP Defaulted Date:	Not reported
SEP Type:	Not reported
SEP Type Description:	Not reported
Proposed Amount:	Not reported

DUNHAM METAL PLATING INC. (Continued) **1000352574**

Final Monetary Amount:	Not reported
Paid Amount:	Not reported
Final Count:	Not reported
Final Amount:	Not reported
Found Violation:	Yes
Agency Which Determined Violation:	State
Violation Short Description:	Generators - Records/Reporting
Date Violation was Determined:	20180620
Actual Return to Compliance Date:	20190311
Return to Compliance Qualifier:	Documented
Violation Responsible Agency:	State
Scheduled Compliance Date:	Not reported
Enforcement Identifier:	Not reported
Date of Enforcement Action:	Not reported
Enforcement Responsible Agency:	Not reported
Enforcement Docket Number:	Not reported
Enforcement Attorney:	Not reported
Corrective Action Component:	Not reported
Appeal Initiated Date:	Not reported
Appeal Resolution Date:	Not reported
Disposition Status Date:	Not reported
Disposition Status:	Not reported
Disposition Status Description:	Not reported
Consent/Final Order Sequence Number:	Not reported
Consent/Final Order Respondent Name:	Not reported
Consent/Final Order Lead Agency:	Not reported
Enforcement Type:	Not reported
Enforcement Responsible Person:	Not reported
Enforcement Responsible Sub-Organization:	Not reported
SEP Sequence Number:	Not reported
SEP Expenditure Amount:	Not reported
SEP Scheduled Completion Date:	Not reported
SEP Actual Date:	Not reported
SEP Defaulted Date:	Not reported
SEP Type:	Not reported
SEP Type Description:	Not reported
Proposed Amount:	Not reported
Final Monetary Amount:	Not reported
Paid Amount:	Not reported
Final Count:	Not reported
Final Amount:	Not reported
Found Violation:	No
Agency Which Determined Violation:	Not reported
Violation Short Description:	Not reported
Date Violation was Determined:	Not reported
Actual Return to Compliance Date:	Not reported
Return to Compliance Qualifier:	Not reported
Violation Responsible Agency:	Not reported
Scheduled Compliance Date:	Not reported
Enforcement Identifier:	Not reported
Date of Enforcement Action:	Not reported
Enforcement Responsible Agency:	Not reported
Enforcement Docket Number:	Not reported
Enforcement Attorney:	Not reported
Corrective Action Component:	Not reported

DUNHAM METAL PLATING INC. (Continued) **1000352574**

Appeal Initiated Date:	Not reported
Appeal Resolution Date:	Not reported
Disposition Status Date:	Not reported
Disposition Status:	Not reported
Disposition Status Description:	Not reported
Consent/Final Order Sequence Number:	Not reported
Consent/Final Order Respondent Name:	Not reported
Consent/Final Order Lead Agency:	Not reported
Enforcement Type:	Not reported
Enforcement Responsible Person:	Not reported
Enforcement Responsible Sub-Organization:	Not reported
SEP Sequence Number:	Not reported
SEP Expenditure Amount:	Not reported
SEP Scheduled Completion Date:	Not reported
SEP Actual Date:	Not reported
SEP Defaulted Date:	Not reported
SEP Type:	Not reported
SEP Type Description:	Not reported
Proposed Amount:	Not reported
Final Monetary Amount:	Not reported
Paid Amount:	Not reported
Final Count:	Not reported
Final Amount:	Not reported

Found Violation:	Yes
Agency Which Determined Violation:	State
Violation Short Description:	Generators - Pre-transport
Date Violation was Determined:	20180620
Actual Return to Compliance Date:	20190423
Return to Compliance Qualifier:	Observed
Violation Responsible Agency:	State
Scheduled Compliance Date:	Not reported
Enforcement Identifier:	Not reported
Date of Enforcement Action:	Not reported
Enforcement Responsible Agency:	Not reported
Enforcement Docket Number:	Not reported
Enforcement Attorney:	Not reported
Corrective Action Component:	Not reported
Appeal Initiated Date:	Not reported
Appeal Resolution Date:	Not reported
Disposition Status Date:	Not reported
Disposition Status:	Not reported
Disposition Status Description:	Not reported
Consent/Final Order Sequence Number:	Not reported
Consent/Final Order Respondent Name:	Not reported
Consent/Final Order Lead Agency:	Not reported
Enforcement Type:	Not reported
Enforcement Responsible Person:	Not reported
Enforcement Responsible Sub-Organization:	Not reported
SEP Sequence Number:	Not reported
SEP Expenditure Amount:	Not reported
SEP Scheduled Completion Date:	Not reported
SEP Actual Date:	Not reported
SEP Defaulted Date:	Not reported
SEP Type:	Not reported
SEP Type Description:	Not reported
Proposed Amount:	Not reported

DUNHAM METAL PLATING INC. (Continued) **1000352574**

Final Monetary Amount:	Not reported
Paid Amount:	Not reported
Final Count:	Not reported
Final Amount:	Not reported
Found Violation:	Yes
Agency Which Determined Violation:	State
Violation Short Description:	Generators - Pre-transport
Date Violation was Determined:	20180620
Actual Return to Compliance Date:	20180620
Return to Compliance Qualifier:	Not Resolved
Violation Responsible Agency:	State
Scheduled Compliance Date:	Not reported
Enforcement Identifier:	Not reported
Date of Enforcement Action:	Not reported
Enforcement Responsible Agency:	Not reported
Enforcement Docket Number:	Not reported
Enforcement Attorney:	Not reported
Corrective Action Component:	Not reported
Appeal Initiated Date:	Not reported
Appeal Resolution Date:	Not reported
Disposition Status Date:	Not reported
Disposition Status:	Not reported
Disposition Status Description:	Not reported
Consent/Final Order Sequence Number:	Not reported
Consent/Final Order Respondent Name:	Not reported
Consent/Final Order Lead Agency:	Not reported
Enforcement Type:	Not reported
Enforcement Responsible Person:	Not reported
Enforcement Responsible Sub-Organization:	Not reported
SEP Sequence Number:	Not reported
SEP Expenditure Amount:	Not reported
SEP Scheduled Completion Date:	Not reported
SEP Actual Date:	Not reported
SEP Defaulted Date:	Not reported
SEP Type:	Not reported
SEP Type Description:	Not reported
Proposed Amount:	Not reported
Final Monetary Amount:	Not reported
Paid Amount:	Not reported
Final Count:	Not reported
Final Amount:	Not reported
Found Violation:	Yes
Agency Which Determined Violation:	State
Violation Short Description:	Generators - Pre-transport
Date Violation was Determined:	20190522
Actual Return to Compliance Date:	20190522
Return to Compliance Qualifier:	Observed
Violation Responsible Agency:	State
Scheduled Compliance Date:	Not reported
Enforcement Identifier:	Not reported
Date of Enforcement Action:	Not reported
Enforcement Responsible Agency:	Not reported
Enforcement Docket Number:	Not reported
Enforcement Attorney:	Not reported
Corrective Action Component:	Not reported

DUNHAM METAL PLATING INC. (Continued) **1000352574**

Appeal Initiated Date:	Not reported
Appeal Resolution Date:	Not reported
Disposition Status Date:	Not reported
Disposition Status:	Not reported
Disposition Status Description:	Not reported
Consent/Final Order Sequence Number:	Not reported
Consent/Final Order Respondent Name:	Not reported
Consent/Final Order Lead Agency:	Not reported
Enforcement Type:	Not reported
Enforcement Responsible Person:	Not reported
Enforcement Responsible Sub-Organization:	Not reported
SEP Sequence Number:	Not reported
SEP Expenditure Amount:	Not reported
SEP Scheduled Completion Date:	Not reported
SEP Actual Date:	Not reported
SEP Defaulted Date:	Not reported
SEP Type:	Not reported
SEP Type Description:	Not reported
Proposed Amount:	Not reported
Final Monetary Amount:	Not reported
Paid Amount:	Not reported
Final Count:	Not reported
Final Amount:	Not reported

Found Violation:	Yes
Agency Which Determined Violation:	State
Violation Short Description:	Generators - Pre-transport
Date Violation was Determined:	20180620
Actual Return to Compliance Date:	20180620
Return to Compliance Qualifier:	Not Resolved
Violation Responsible Agency:	State
Scheduled Compliance Date:	Not reported
Enforcement Identifier:	Not reported
Date of Enforcement Action:	Not reported
Enforcement Responsible Agency:	Not reported
Enforcement Docket Number:	Not reported
Enforcement Attorney:	Not reported
Corrective Action Component:	Not reported
Appeal Initiated Date:	Not reported
Appeal Resolution Date:	Not reported
Disposition Status Date:	Not reported
Disposition Status:	Not reported
Disposition Status Description:	Not reported
Consent/Final Order Sequence Number:	Not reported
Consent/Final Order Respondent Name:	Not reported
Consent/Final Order Lead Agency:	Not reported
Enforcement Type:	Not reported
Enforcement Responsible Person:	Not reported
Enforcement Responsible Sub-Organization:	Not reported
SEP Sequence Number:	Not reported
SEP Expenditure Amount:	Not reported
SEP Scheduled Completion Date:	Not reported
SEP Actual Date:	Not reported
SEP Defaulted Date:	Not reported
SEP Type:	Not reported
SEP Type Description:	Not reported
Proposed Amount:	Not reported

DUNHAM METAL PLATING INC. (Continued) **1000352574**

Final Monetary Amount:	Not reported
Paid Amount:	Not reported
Final Count:	Not reported
Final Amount:	Not reported
Found Violation:	No
Agency Which Determined Violation:	Not reported
Violation Short Description:	Not reported
Date Violation was Determined:	Not reported
Actual Return to Compliance Date:	Not reported
Return to Compliance Qualifier:	Not reported
Violation Responsible Agency:	Not reported
Scheduled Compliance Date:	Not reported
Enforcement Identifier:	Not reported
Date of Enforcement Action:	Not reported
Enforcement Responsible Agency:	Not reported
Enforcement Docket Number:	Not reported
Enforcement Attorney:	Not reported
Corrective Action Component:	Not reported
Appeal Initiated Date:	Not reported
Appeal Resolution Date:	Not reported
Disposition Status Date:	Not reported
Disposition Status:	Not reported
Disposition Status Description:	Not reported
Consent/Final Order Sequence Number:	Not reported
Consent/Final Order Respondent Name:	Not reported
Consent/Final Order Lead Agency:	Not reported
Enforcement Type:	Not reported
Enforcement Responsible Person:	Not reported
Enforcement Responsible Sub-Organization:	Not reported
SEP Sequence Number:	Not reported
SEP Expenditure Amount:	Not reported
SEP Scheduled Completion Date:	Not reported
SEP Actual Date:	Not reported
SEP Defaulted Date:	Not reported
SEP Type:	Not reported
SEP Type Description:	Not reported
Proposed Amount:	Not reported
Final Monetary Amount:	Not reported
Paid Amount:	Not reported
Final Count:	Not reported
Final Amount:	Not reported
Found Violation:	No
Agency Which Determined Violation:	Not reported
Violation Short Description:	Not reported
Date Violation was Determined:	Not reported
Actual Return to Compliance Date:	Not reported
Return to Compliance Qualifier:	Not reported
Violation Responsible Agency:	Not reported
Scheduled Compliance Date:	Not reported
Enforcement Identifier:	Not reported
Date of Enforcement Action:	Not reported
Enforcement Responsible Agency:	Not reported
Enforcement Docket Number:	Not reported
Enforcement Attorney:	Not reported
Corrective Action Component:	Not reported

DUNHAM METAL PLATING INC. (Continued) **1000352574**

Appeal Initiated Date:	Not reported
Appeal Resolution Date:	Not reported
Disposition Status Date:	Not reported
Disposition Status:	Not reported
Disposition Status Description:	Not reported
Consent/Final Order Sequence Number:	Not reported
Consent/Final Order Respondent Name:	Not reported
Consent/Final Order Lead Agency:	Not reported
Enforcement Type:	Not reported
Enforcement Responsible Person:	Not reported
Enforcement Responsible Sub-Organization:	Not reported
SEP Sequence Number:	Not reported
SEP Expenditure Amount:	Not reported
SEP Scheduled Completion Date:	Not reported
SEP Actual Date:	Not reported
SEP Defaulted Date:	Not reported
SEP Type:	Not reported
SEP Type Description:	Not reported
Proposed Amount:	Not reported
Final Monetary Amount:	Not reported
Paid Amount:	Not reported
Final Count:	Not reported
Final Amount:	Not reported

Found Violation:	No
Agency Which Determined Violation:	Not reported
Violation Short Description:	Not reported
Date Violation was Determined:	Not reported
Actual Return to Compliance Date:	Not reported
Return to Compliance Qualifier:	Not reported
Violation Responsible Agency:	Not reported
Scheduled Compliance Date:	Not reported
Enforcement Identifier:	Not reported
Date of Enforcement Action:	Not reported
Enforcement Responsible Agency:	Not reported
Enforcement Docket Number:	Not reported
Enforcement Attorney:	Not reported
Corrective Action Component:	Not reported
Appeal Initiated Date:	Not reported
Appeal Resolution Date:	Not reported
Disposition Status Date:	Not reported
Disposition Status:	Not reported
Disposition Status Description:	Not reported
Consent/Final Order Sequence Number:	Not reported
Consent/Final Order Respondent Name:	Not reported
Consent/Final Order Lead Agency:	Not reported
Enforcement Type:	Not reported
Enforcement Responsible Person:	Not reported
Enforcement Responsible Sub-Organization:	Not reported
SEP Sequence Number:	Not reported
SEP Expenditure Amount:	Not reported
SEP Scheduled Completion Date:	Not reported
SEP Actual Date:	Not reported
SEP Defaulted Date:	Not reported
SEP Type:	Not reported
SEP Type Description:	Not reported
Proposed Amount:	Not reported

DUNHAM METAL PLATING INC. (Continued) **1000352574**

Final Monetary Amount:	Not reported
Paid Amount:	Not reported
Final Count:	Not reported
Final Amount:	Not reported
Found Violation:	Yes
Agency Which Determined Violation:	State
Violation Short Description:	Generators - General
Date Violation was Determined:	20140619
Actual Return to Compliance Date:	20140703
Return to Compliance Qualifier:	Documented
Violation Responsible Agency:	State
Scheduled Compliance Date:	Not reported
Enforcement Identifier:	Not reported
Date of Enforcement Action:	Not reported
Enforcement Responsible Agency:	Not reported
Enforcement Docket Number:	Not reported
Enforcement Attorney:	Not reported
Corrective Action Component:	Not reported
Appeal Initiated Date:	Not reported
Appeal Resolution Date:	Not reported
Disposition Status Date:	Not reported
Disposition Status:	Not reported
Disposition Status Description:	Not reported
Consent/Final Order Sequence Number:	Not reported
Consent/Final Order Respondent Name:	Not reported
Consent/Final Order Lead Agency:	Not reported
Enforcement Type:	Not reported
Enforcement Responsible Person:	Not reported
Enforcement Responsible Sub-Organization:	Not reported
SEP Sequence Number:	Not reported
SEP Expenditure Amount:	Not reported
SEP Scheduled Completion Date:	Not reported
SEP Actual Date:	Not reported
SEP Defaulted Date:	Not reported
SEP Type:	Not reported
SEP Type Description:	Not reported
Proposed Amount:	Not reported
Final Monetary Amount:	Not reported
Paid Amount:	Not reported
Final Count:	Not reported
Final Amount:	Not reported
Found Violation:	No
Agency Which Determined Violation:	Not reported
Violation Short Description:	Not reported
Date Violation was Determined:	Not reported
Actual Return to Compliance Date:	Not reported
Return to Compliance Qualifier:	Not reported
Violation Responsible Agency:	Not reported
Scheduled Compliance Date:	Not reported
Enforcement Identifier:	Not reported
Date of Enforcement Action:	Not reported
Enforcement Responsible Agency:	Not reported
Enforcement Docket Number:	Not reported
Enforcement Attorney:	Not reported
Corrective Action Component:	Not reported

DUNHAM METAL PLATING INC. (Continued) **1000352574**

Appeal Initiated Date:	Not reported
Appeal Resolution Date:	Not reported
Disposition Status Date:	Not reported
Disposition Status:	Not reported
Disposition Status Description:	Not reported
Consent/Final Order Sequence Number:	Not reported
Consent/Final Order Respondent Name:	Not reported
Consent/Final Order Lead Agency:	Not reported
Enforcement Type:	Not reported
Enforcement Responsible Person:	Not reported
Enforcement Responsible Sub-Organization:	Not reported
SEP Sequence Number:	Not reported
SEP Expenditure Amount:	Not reported
SEP Scheduled Completion Date:	Not reported
SEP Actual Date:	Not reported
SEP Defaulted Date:	Not reported
SEP Type:	Not reported
SEP Type Description:	Not reported
Proposed Amount:	Not reported
Final Monetary Amount:	Not reported
Paid Amount:	Not reported
Final Count:	Not reported
Final Amount:	Not reported

Found Violation:	Yes
Agency Which Determined Violation:	State
Violation Short Description:	Generators - Records/Reporting
Date Violation was Determined:	20180620
Actual Return to Compliance Date:	20190311
Return to Compliance Qualifier:	Documented
Violation Responsible Agency:	State
Scheduled Compliance Date:	Not reported
Enforcement Identifier:	Not reported
Date of Enforcement Action:	Not reported
Enforcement Responsible Agency:	Not reported
Enforcement Docket Number:	Not reported
Enforcement Attorney:	Not reported
Corrective Action Component:	Not reported
Appeal Initiated Date:	Not reported
Appeal Resolution Date:	Not reported
Disposition Status Date:	Not reported
Disposition Status:	Not reported
Disposition Status Description:	Not reported
Consent/Final Order Sequence Number:	Not reported
Consent/Final Order Respondent Name:	Not reported
Consent/Final Order Lead Agency:	Not reported
Enforcement Type:	Not reported
Enforcement Responsible Person:	Not reported
Enforcement Responsible Sub-Organization:	Not reported
SEP Sequence Number:	Not reported
SEP Expenditure Amount:	Not reported
SEP Scheduled Completion Date:	Not reported
SEP Actual Date:	Not reported
SEP Defaulted Date:	Not reported
SEP Type:	Not reported
SEP Type Description:	Not reported
Proposed Amount:	Not reported

DUNHAM METAL PLATING INC. (Continued) **1000352574**

Final Monetary Amount:	Not reported
Paid Amount:	Not reported
Final Count:	Not reported
Final Amount:	Not reported
Found Violation:	No
Agency Which Determined Violation:	Not reported
Violation Short Description:	Not reported
Date Violation was Determined:	Not reported
Actual Return to Compliance Date:	Not reported
Return to Compliance Qualifier:	Not reported
Violation Responsible Agency:	Not reported
Scheduled Compliance Date:	Not reported
Enforcement Identifier:	Not reported
Date of Enforcement Action:	Not reported
Enforcement Responsible Agency:	Not reported
Enforcement Docket Number:	Not reported
Enforcement Attorney:	Not reported
Corrective Action Component:	Not reported
Appeal Initiated Date:	Not reported
Appeal Resolution Date:	Not reported
Disposition Status Date:	Not reported
Disposition Status:	Not reported
Disposition Status Description:	Not reported
Consent/Final Order Sequence Number:	Not reported
Consent/Final Order Respondent Name:	Not reported
Consent/Final Order Lead Agency:	Not reported
Enforcement Type:	Not reported
Enforcement Responsible Person:	Not reported
Enforcement Responsible Sub-Organization:	Not reported
SEP Sequence Number:	Not reported
SEP Expenditure Amount:	Not reported
SEP Scheduled Completion Date:	Not reported
SEP Actual Date:	Not reported
SEP Defaulted Date:	Not reported
SEP Type:	Not reported
SEP Type Description:	Not reported
Proposed Amount:	Not reported
Final Monetary Amount:	Not reported
Paid Amount:	Not reported
Final Count:	Not reported
Final Amount:	Not reported
Found Violation:	No
Agency Which Determined Violation:	Not reported
Violation Short Description:	Not reported
Date Violation was Determined:	Not reported
Actual Return to Compliance Date:	Not reported
Return to Compliance Qualifier:	Not reported
Violation Responsible Agency:	Not reported
Scheduled Compliance Date:	Not reported
Enforcement Identifier:	Not reported
Date of Enforcement Action:	Not reported
Enforcement Responsible Agency:	Not reported
Enforcement Docket Number:	Not reported
Enforcement Attorney:	Not reported
Corrective Action Component:	Not reported

DUNHAM METAL PLATING INC. (Continued) **1000352574**

Appeal Initiated Date:	Not reported
Appeal Resolution Date:	Not reported
Disposition Status Date:	Not reported
Disposition Status:	Not reported
Disposition Status Description:	Not reported
Consent/Final Order Sequence Number:	Not reported
Consent/Final Order Respondent Name:	Not reported
Consent/Final Order Lead Agency:	Not reported
Enforcement Type:	Not reported
Enforcement Responsible Person:	Not reported
Enforcement Responsible Sub-Organization:	Not reported
SEP Sequence Number:	Not reported
SEP Expenditure Amount:	Not reported
SEP Scheduled Completion Date:	Not reported
SEP Actual Date:	Not reported
SEP Defaulted Date:	Not reported
SEP Type:	Not reported
SEP Type Description:	Not reported
Proposed Amount:	Not reported
Final Monetary Amount:	Not reported
Paid Amount:	Not reported
Final Count:	Not reported
Final Amount:	Not reported

Found Violation:	No
Agency Which Determined Violation:	Not reported
Violation Short Description:	Not reported
Date Violation was Determined:	Not reported
Actual Return to Compliance Date:	Not reported
Return to Compliance Qualifier:	Not reported
Violation Responsible Agency:	Not reported
Scheduled Compliance Date:	Not reported
Enforcement Identifier:	Not reported
Date of Enforcement Action:	Not reported
Enforcement Responsible Agency:	Not reported
Enforcement Docket Number:	Not reported
Enforcement Attorney:	Not reported
Corrective Action Component:	Not reported
Appeal Initiated Date:	Not reported
Appeal Resolution Date:	Not reported
Disposition Status Date:	Not reported
Disposition Status:	Not reported
Disposition Status Description:	Not reported
Consent/Final Order Sequence Number:	Not reported
Consent/Final Order Respondent Name:	Not reported
Consent/Final Order Lead Agency:	Not reported
Enforcement Type:	Not reported
Enforcement Responsible Person:	Not reported
Enforcement Responsible Sub-Organization:	Not reported
SEP Sequence Number:	Not reported
SEP Expenditure Amount:	Not reported
SEP Scheduled Completion Date:	Not reported
SEP Actual Date:	Not reported
SEP Defaulted Date:	Not reported
SEP Type:	Not reported
SEP Type Description:	Not reported
Proposed Amount:	Not reported

DUNHAM METAL PLATING INC. (Continued) **1000352574**

Final Monetary Amount:	Not reported
Paid Amount:	Not reported
Final Count:	Not reported
Final Amount:	Not reported
Found Violation:	Yes
Agency Which Determined Violation:	State
Violation Short Description:	Generators - General
Date Violation was Determined:	20110531
Actual Return to Compliance Date:	20111013
Return to Compliance Qualifier:	Documented
Violation Responsible Agency:	State
Scheduled Compliance Date:	Not reported
Enforcement Identifier:	Not reported
Date of Enforcement Action:	Not reported
Enforcement Responsible Agency:	Not reported
Enforcement Docket Number:	Not reported
Enforcement Attorney:	Not reported
Corrective Action Component:	Not reported
Appeal Initiated Date:	Not reported
Appeal Resolution Date:	Not reported
Disposition Status Date:	Not reported
Disposition Status:	Not reported
Disposition Status Description:	Not reported
Consent/Final Order Sequence Number:	Not reported
Consent/Final Order Respondent Name:	Not reported
Consent/Final Order Lead Agency:	Not reported
Enforcement Type:	Not reported
Enforcement Responsible Person:	Not reported
Enforcement Responsible Sub-Organization:	Not reported
SEP Sequence Number:	Not reported
SEP Expenditure Amount:	Not reported
SEP Scheduled Completion Date:	Not reported
SEP Actual Date:	Not reported
SEP Defaulted Date:	Not reported
SEP Type:	Not reported
SEP Type Description:	Not reported
Proposed Amount:	Not reported
Final Monetary Amount:	Not reported
Paid Amount:	Not reported
Final Count:	Not reported
Final Amount:	Not reported
Found Violation:	No
Agency Which Determined Violation:	Not reported
Violation Short Description:	Not reported
Date Violation was Determined:	Not reported
Actual Return to Compliance Date:	Not reported
Return to Compliance Qualifier:	Not reported
Violation Responsible Agency:	Not reported
Scheduled Compliance Date:	Not reported
Enforcement Identifier:	Not reported
Date of Enforcement Action:	Not reported
Enforcement Responsible Agency:	Not reported
Enforcement Docket Number:	Not reported
Enforcement Attorney:	Not reported
Corrective Action Component:	Not reported

DUNHAM METAL PLATING INC. (Continued) **1000352574**

Appeal Initiated Date:	Not reported
Appeal Resolution Date:	Not reported
Disposition Status Date:	Not reported
Disposition Status:	Not reported
Disposition Status Description:	Not reported
Consent/Final Order Sequence Number:	Not reported
Consent/Final Order Respondent Name:	Not reported
Consent/Final Order Lead Agency:	Not reported
Enforcement Type:	Not reported
Enforcement Responsible Person:	Not reported
Enforcement Responsible Sub-Organization:	Not reported
SEP Sequence Number:	Not reported
SEP Expenditure Amount:	Not reported
SEP Scheduled Completion Date:	Not reported
SEP Actual Date:	Not reported
SEP Defaulted Date:	Not reported
SEP Type:	Not reported
SEP Type Description:	Not reported
Proposed Amount:	Not reported
Final Monetary Amount:	Not reported
Paid Amount:	Not reported
Final Count:	Not reported
Final Amount:	Not reported

Found Violation:	No
Agency Which Determined Violation:	Not reported
Violation Short Description:	Not reported
Date Violation was Determined:	Not reported
Actual Return to Compliance Date:	Not reported
Return to Compliance Qualifier:	Not reported
Violation Responsible Agency:	Not reported
Scheduled Compliance Date:	Not reported
Enforcement Identifier:	Not reported
Date of Enforcement Action:	Not reported
Enforcement Responsible Agency:	Not reported
Enforcement Docket Number:	Not reported
Enforcement Attorney:	Not reported
Corrective Action Component:	Not reported
Appeal Initiated Date:	Not reported
Appeal Resolution Date:	Not reported
Disposition Status Date:	Not reported
Disposition Status:	Not reported
Disposition Status Description:	Not reported
Consent/Final Order Sequence Number:	Not reported
Consent/Final Order Respondent Name:	Not reported
Consent/Final Order Lead Agency:	Not reported
Enforcement Type:	Not reported
Enforcement Responsible Person:	Not reported
Enforcement Responsible Sub-Organization:	Not reported
SEP Sequence Number:	Not reported
SEP Expenditure Amount:	Not reported
SEP Scheduled Completion Date:	Not reported
SEP Actual Date:	Not reported
SEP Defaulted Date:	Not reported
SEP Type:	Not reported
SEP Type Description:	Not reported
Proposed Amount:	Not reported

DUNHAM METAL PLATING INC. (Continued) **1000352574**

Final Monetary Amount:	Not reported
Paid Amount:	Not reported
Final Count:	Not reported
Final Amount:	Not reported
Found Violation:	Yes
Agency Which Determined Violation:	State
Violation Short Description:	Generators - Pre-transport
Date Violation was Determined:	20210323
Actual Return to Compliance Date:	Not reported
Return to Compliance Qualifier:	Not reported
Violation Responsible Agency:	State
Scheduled Compliance Date:	Not reported
Enforcement Identifier:	Not reported
Date of Enforcement Action:	Not reported
Enforcement Responsible Agency:	Not reported
Enforcement Docket Number:	Not reported
Enforcement Attorney:	Not reported
Corrective Action Component:	Not reported
Appeal Initiated Date:	Not reported
Appeal Resolution Date:	Not reported
Disposition Status Date:	Not reported
Disposition Status:	Not reported
Disposition Status Description:	Not reported
Consent/Final Order Sequence Number:	Not reported
Consent/Final Order Respondent Name:	Not reported
Consent/Final Order Lead Agency:	Not reported
Enforcement Type:	Not reported
Enforcement Responsible Person:	Not reported
Enforcement Responsible Sub-Organization:	Not reported
SEP Sequence Number:	Not reported
SEP Expenditure Amount:	Not reported
SEP Scheduled Completion Date:	Not reported
SEP Actual Date:	Not reported
SEP Defaulted Date:	Not reported
SEP Type:	Not reported
SEP Type Description:	Not reported
Proposed Amount:	Not reported
Final Monetary Amount:	Not reported
Paid Amount:	Not reported
Final Count:	Not reported
Final Amount:	Not reported
Found Violation:	Yes
Agency Which Determined Violation:	State
Violation Short Description:	Generators - General
Date Violation was Determined:	20110531
Actual Return to Compliance Date:	20111013
Return to Compliance Qualifier:	Documented
Violation Responsible Agency:	State
Scheduled Compliance Date:	Not reported
Enforcement Identifier:	Not reported
Date of Enforcement Action:	Not reported
Enforcement Responsible Agency:	Not reported
Enforcement Docket Number:	Not reported
Enforcement Attorney:	Not reported
Corrective Action Component:	Not reported

DUNHAM METAL PLATING INC. (Continued) **1000352574**

Appeal Initiated Date:	Not reported
Appeal Resolution Date:	Not reported
Disposition Status Date:	Not reported
Disposition Status:	Not reported
Disposition Status Description:	Not reported
Consent/Final Order Sequence Number:	Not reported
Consent/Final Order Respondent Name:	Not reported
Consent/Final Order Lead Agency:	Not reported
Enforcement Type:	Not reported
Enforcement Responsible Person:	Not reported
Enforcement Responsible Sub-Organization:	Not reported
SEP Sequence Number:	Not reported
SEP Expenditure Amount:	Not reported
SEP Scheduled Completion Date:	Not reported
SEP Actual Date:	Not reported
SEP Defaulted Date:	Not reported
SEP Type:	Not reported
SEP Type Description:	Not reported
Proposed Amount:	Not reported
Final Monetary Amount:	Not reported
Paid Amount:	Not reported
Final Count:	Not reported
Final Amount:	Not reported

Found Violation:	No
Agency Which Determined Violation:	Not reported
Violation Short Description:	Not reported
Date Violation was Determined:	Not reported
Actual Return to Compliance Date:	Not reported
Return to Compliance Qualifier:	Not reported
Violation Responsible Agency:	Not reported
Scheduled Compliance Date:	Not reported
Enforcement Identifier:	Not reported
Date of Enforcement Action:	Not reported
Enforcement Responsible Agency:	Not reported
Enforcement Docket Number:	Not reported
Enforcement Attorney:	Not reported
Corrective Action Component:	Not reported
Appeal Initiated Date:	Not reported
Appeal Resolution Date:	Not reported
Disposition Status Date:	Not reported
Disposition Status:	Not reported
Disposition Status Description:	Not reported
Consent/Final Order Sequence Number:	Not reported
Consent/Final Order Respondent Name:	Not reported
Consent/Final Order Lead Agency:	Not reported
Enforcement Type:	Not reported
Enforcement Responsible Person:	Not reported
Enforcement Responsible Sub-Organization:	Not reported
SEP Sequence Number:	Not reported
SEP Expenditure Amount:	Not reported
SEP Scheduled Completion Date:	Not reported
SEP Actual Date:	Not reported
SEP Defaulted Date:	Not reported
SEP Type:	Not reported
SEP Type Description:	Not reported
Proposed Amount:	Not reported

DUNHAM METAL PLATING INC. (Continued) **1000352574**

Final Monetary Amount:	Not reported
Paid Amount:	Not reported
Final Count:	Not reported
Final Amount:	Not reported
Found Violation:	No
Agency Which Determined Violation:	Not reported
Violation Short Description:	Not reported
Date Violation was Determined:	Not reported
Actual Return to Compliance Date:	Not reported
Return to Compliance Qualifier:	Not reported
Violation Responsible Agency:	Not reported
Scheduled Compliance Date:	Not reported
Enforcement Identifier:	Not reported
Date of Enforcement Action:	Not reported
Enforcement Responsible Agency:	Not reported
Enforcement Docket Number:	Not reported
Enforcement Attorney:	Not reported
Corrective Action Component:	Not reported
Appeal Initiated Date:	Not reported
Appeal Resolution Date:	Not reported
Disposition Status Date:	Not reported
Disposition Status:	Not reported
Disposition Status Description:	Not reported
Consent/Final Order Sequence Number:	Not reported
Consent/Final Order Respondent Name:	Not reported
Consent/Final Order Lead Agency:	Not reported
Enforcement Type:	Not reported
Enforcement Responsible Person:	Not reported
Enforcement Responsible Sub-Organization:	Not reported
SEP Sequence Number:	Not reported
SEP Expenditure Amount:	Not reported
SEP Scheduled Completion Date:	Not reported
SEP Actual Date:	Not reported
SEP Defaulted Date:	Not reported
SEP Type:	Not reported
SEP Type Description:	Not reported
Proposed Amount:	Not reported
Final Monetary Amount:	Not reported
Paid Amount:	Not reported
Final Count:	Not reported
Final Amount:	Not reported
Found Violation:	No
Agency Which Determined Violation:	Not reported
Violation Short Description:	Not reported
Date Violation was Determined:	Not reported
Actual Return to Compliance Date:	Not reported
Return to Compliance Qualifier:	Not reported
Violation Responsible Agency:	Not reported
Scheduled Compliance Date:	Not reported
Enforcement Identifier:	Not reported
Date of Enforcement Action:	Not reported
Enforcement Responsible Agency:	Not reported
Enforcement Docket Number:	Not reported
Enforcement Attorney:	Not reported
Corrective Action Component:	Not reported

DUNHAM METAL PLATING INC. (Continued) **1000352574**

Appeal Initiated Date:	Not reported
Appeal Resolution Date:	Not reported
Disposition Status Date:	Not reported
Disposition Status:	Not reported
Disposition Status Description:	Not reported
Consent/Final Order Sequence Number:	Not reported
Consent/Final Order Respondent Name:	Not reported
Consent/Final Order Lead Agency:	Not reported
Enforcement Type:	Not reported
Enforcement Responsible Person:	Not reported
Enforcement Responsible Sub-Organization:	Not reported
SEP Sequence Number:	Not reported
SEP Expenditure Amount:	Not reported
SEP Scheduled Completion Date:	Not reported
SEP Actual Date:	Not reported
SEP Defaulted Date:	Not reported
SEP Type:	Not reported
SEP Type Description:	Not reported
Proposed Amount:	Not reported
Final Monetary Amount:	Not reported
Paid Amount:	Not reported
Final Count:	Not reported
Final Amount:	Not reported

Found Violation:	No
Agency Which Determined Violation:	Not reported
Violation Short Description:	Not reported
Date Violation was Determined:	Not reported
Actual Return to Compliance Date:	Not reported
Return to Compliance Qualifier:	Not reported
Violation Responsible Agency:	Not reported
Scheduled Compliance Date:	Not reported
Enforcement Identifier:	Not reported
Date of Enforcement Action:	Not reported
Enforcement Responsible Agency:	Not reported
Enforcement Docket Number:	Not reported
Enforcement Attorney:	Not reported
Corrective Action Component:	Not reported
Appeal Initiated Date:	Not reported
Appeal Resolution Date:	Not reported
Disposition Status Date:	Not reported
Disposition Status:	Not reported
Disposition Status Description:	Not reported
Consent/Final Order Sequence Number:	Not reported
Consent/Final Order Respondent Name:	Not reported
Consent/Final Order Lead Agency:	Not reported
Enforcement Type:	Not reported
Enforcement Responsible Person:	Not reported
Enforcement Responsible Sub-Organization:	Not reported
SEP Sequence Number:	Not reported
SEP Expenditure Amount:	Not reported
SEP Scheduled Completion Date:	Not reported
SEP Actual Date:	Not reported
SEP Defaulted Date:	Not reported
SEP Type:	Not reported
SEP Type Description:	Not reported
Proposed Amount:	Not reported

DUNHAM METAL PLATING INC. (Continued) **1000352574**

Final Monetary Amount:	Not reported
Paid Amount:	Not reported
Final Count:	Not reported
Final Amount:	Not reported
Found Violation:	Yes
Agency Which Determined Violation:	State
Violation Short Description:	Generators - General
Date Violation was Determined:	20210323
Actual Return to Compliance Date:	Not reported
Return to Compliance Qualifier:	Not reported
Violation Responsible Agency:	State
Scheduled Compliance Date:	Not reported
Enforcement Identifier:	Not reported
Date of Enforcement Action:	Not reported
Enforcement Responsible Agency:	Not reported
Enforcement Docket Number:	Not reported
Enforcement Attorney:	Not reported
Corrective Action Component:	Not reported
Appeal Initiated Date:	Not reported
Appeal Resolution Date:	Not reported
Disposition Status Date:	Not reported
Disposition Status:	Not reported
Disposition Status Description:	Not reported
Consent/Final Order Sequence Number:	Not reported
Consent/Final Order Respondent Name:	Not reported
Consent/Final Order Lead Agency:	Not reported
Enforcement Type:	Not reported
Enforcement Responsible Person:	Not reported
Enforcement Responsible Sub-Organization:	Not reported
SEP Sequence Number:	Not reported
SEP Expenditure Amount:	Not reported
SEP Scheduled Completion Date:	Not reported
SEP Actual Date:	Not reported
SEP Defaulted Date:	Not reported
SEP Type:	Not reported
SEP Type Description:	Not reported
Proposed Amount:	Not reported
Final Monetary Amount:	Not reported
Paid Amount:	Not reported
Final Count:	Not reported
Final Amount:	Not reported

Evaluation Action Summary:

Evaluation Date:	20210323
Evaluation Responsible Agency:	State
Found Violation:	Yes
Evaluation Type Description:	COMPLIANCE EVALUATION INSPECTION
Evaluation Responsible Person Identifier:	CUPA
Evaluation Responsible Sub-Organization:	Not reported
Actual Return to Compliance Date:	Not reported
Scheduled Compliance Date:	Not reported
Date of Request:	Not reported
Date Response Received:	Not reported
Request Agency:	Not reported
Former Citation:	Not reported

DUNHAM METAL PLATING INC. (Continued) **1000352574**

Evaluation Date:	20180620
Evaluation Responsible Agency:	State
Found Violation:	Yes
Evaluation Type Description:	SIGNIFICANT NON-COMPLIER
Evaluation Responsible Person Identifier:	CUPA
Evaluation Responsible Sub-Organization:	Not reported
Actual Return to Compliance Date:	20180627
Scheduled Compliance Date:	Not reported
Date of Request:	Not reported
Date Response Received:	Not reported
Request Agency:	Not reported
Former Citation:	Not reported

Evaluation Date:	20191211
Evaluation Responsible Agency:	State
Found Violation:	No
Evaluation Type Description:	COMPLIANCE EVALUATION INSPECTION
Evaluation Responsible Person Identifier:	Not reported
Evaluation Responsible Sub-Organization:	Not reported
Actual Return to Compliance Date:	Not reported
Scheduled Compliance Date:	Not reported
Date of Request:	Not reported
Date Response Received:	Not reported
Request Agency:	Not reported
Former Citation:	Not reported

Evaluation Date:	20190416
Evaluation Responsible Agency:	State
Found Violation:	No
Evaluation Type Description:	COMPLIANCE EVALUATION INSPECTION
Evaluation Responsible Person Identifier:	CUPA
Evaluation Responsible Sub-Organization:	Not reported
Actual Return to Compliance Date:	Not reported
Scheduled Compliance Date:	Not reported
Date of Request:	Not reported
Date Response Received:	Not reported
Request Agency:	Not reported
Former Citation:	Not reported

Evaluation Date:	20140619
Evaluation Responsible Agency:	State
Found Violation:	No
Evaluation Type Description:	COMPLIANCE EVALUATION INSPECTION
Evaluation Responsible Person Identifier:	Not reported
Evaluation Responsible Sub-Organization:	Not reported
Actual Return to Compliance Date:	Not reported
Scheduled Compliance Date:	Not reported
Date of Request:	Not reported
Date Response Received:	Not reported
Request Agency:	Not reported
Former Citation:	Not reported

Evaluation Date:	20200309
Evaluation Responsible Agency:	State
Found Violation:	No
Evaluation Type Description:	COMPLIANCE EVALUATION INSPECTION
Evaluation Responsible Person Identifier:	Not reported

DUNHAM METAL PLATING INC. (Continued) **1000352574**

Evaluation Responsible Sub-Organization:	Not reported
Actual Return to Compliance Date:	Not reported
Scheduled Compliance Date:	Not reported
Date of Request:	Not reported
Date Response Received:	Not reported
Request Agency:	Not reported
Former Citation:	Not reported

Evaluation Date:	20200227
Evaluation Responsible Agency:	State
Found Violation:	No
Evaluation Type Description:	COMPLIANCE EVALUATION INSPECTION
Evaluation Responsible Person Identifier:	Not reported
Evaluation Responsible Sub-Organization:	Not reported
Actual Return to Compliance Date:	Not reported
Scheduled Compliance Date:	Not reported
Date of Request:	Not reported
Date Response Received:	Not reported
Request Agency:	Not reported
Former Citation:	Not reported

Evaluation Date:	20190423
Evaluation Responsible Agency:	State
Found Violation:	No
Evaluation Type Description:	COMPLIANCE EVALUATION INSPECTION
Evaluation Responsible Person Identifier:	CUPA
Evaluation Responsible Sub-Organization:	Not reported
Actual Return to Compliance Date:	Not reported
Scheduled Compliance Date:	Not reported
Date of Request:	Not reported
Date Response Received:	Not reported
Request Agency:	Not reported
Former Citation:	Not reported

Evaluation Date:	20150512
Evaluation Responsible Agency:	State
Found Violation:	No
Evaluation Type Description:	COMPLIANCE EVALUATION INSPECTION
Evaluation Responsible Person Identifier:	Not reported
Evaluation Responsible Sub-Organization:	Not reported
Actual Return to Compliance Date:	Not reported
Scheduled Compliance Date:	Not reported
Date of Request:	Not reported
Date Response Received:	Not reported
Request Agency:	Not reported
Former Citation:	Not reported

Evaluation Date:	20190313
Evaluation Responsible Agency:	State
Found Violation:	No
Evaluation Type Description:	COMPLIANCE EVALUATION INSPECTION
Evaluation Responsible Person Identifier:	CUPA
Evaluation Responsible Sub-Organization:	Not reported
Actual Return to Compliance Date:	Not reported
Scheduled Compliance Date:	Not reported
Date of Request:	Not reported
Date Response Received:	Not reported

DUNHAM METAL PLATING INC. (Continued) **1000352574**

Request Agency:	Not reported
Former Citation:	Not reported
Evaluation Date:	20150106
Evaluation Responsible Agency:	State
Found Violation:	No
Evaluation Type Description:	COMPLIANCE EVALUATION INSPECTION
Evaluation Responsible Person Identifier:	Not reported
Evaluation Responsible Sub-Organization:	Not reported
Actual Return to Compliance Date:	Not reported
Scheduled Compliance Date:	Not reported
Date of Request:	Not reported
Date Response Received:	Not reported
Request Agency:	Not reported
Former Citation:	Not reported
Evaluation Date:	20220623
Evaluation Responsible Agency:	State
Found Violation:	No
Evaluation Type Description:	COMPLIANCE EVALUATION INSPECTION
Evaluation Responsible Person Identifier:	CUPA
Evaluation Responsible Sub-Organization:	Not reported
Actual Return to Compliance Date:	Not reported
Scheduled Compliance Date:	Not reported
Date of Request:	Not reported
Date Response Received:	Not reported
Request Agency:	Not reported
Former Citation:	Not reported
Evaluation Date:	20170711
Evaluation Responsible Agency:	State
Found Violation:	Yes
Evaluation Type Description:	COMPLIANCE EVALUATION INSPECTION
Evaluation Responsible Person Identifier:	Not reported
Evaluation Responsible Sub-Organization:	Not reported
Actual Return to Compliance Date:	20170807
Scheduled Compliance Date:	Not reported
Date of Request:	Not reported
Date Response Received:	Not reported
Request Agency:	Not reported
Former Citation:	Not reported
Evaluation Date:	20181129
Evaluation Responsible Agency:	State
Found Violation:	No
Evaluation Type Description:	COMPLIANCE EVALUATION INSPECTION
Evaluation Responsible Person Identifier:	Not reported
Evaluation Responsible Sub-Organization:	Not reported
Actual Return to Compliance Date:	Not reported
Scheduled Compliance Date:	Not reported
Date of Request:	Not reported
Date Response Received:	Not reported
Request Agency:	Not reported
Former Citation:	Not reported
Evaluation Date:	20180620
Evaluation Responsible Agency:	State

DUNHAM METAL PLATING INC. (Continued) **1000352574**

Found Violation:	Yes
Evaluation Type Description:	SIGNIFICANT NON-COMPLIER
Evaluation Responsible Person Identifier:	CUPA
Evaluation Responsible Sub-Organization:	Not reported
Actual Return to Compliance Date:	20190311
Scheduled Compliance Date:	Not reported
Date of Request:	Not reported
Date Response Received:	Not reported
Request Agency:	Not reported
Former Citation:	Not reported

Evaluation Date:	20100624
Evaluation Responsible Agency:	State
Found Violation:	No
Evaluation Type Description:	COMPLIANCE EVALUATION INSPECTION
Evaluation Responsible Person Identifier:	Not reported
Evaluation Responsible Sub-Organization:	Not reported
Actual Return to Compliance Date:	Not reported
Scheduled Compliance Date:	Not reported
Date of Request:	Not reported
Date Response Received:	Not reported
Request Agency:	Not reported
Former Citation:	Not reported

Evaluation Date:	20180620
Evaluation Responsible Agency:	State
Found Violation:	Yes
Evaluation Type Description:	SIGNIFICANT NON-COMPLIER
Evaluation Responsible Person Identifier:	CUPA
Evaluation Responsible Sub-Organization:	Not reported
Actual Return to Compliance Date:	20190423
Scheduled Compliance Date:	Not reported
Date of Request:	Not reported
Date Response Received:	Not reported
Request Agency:	Not reported
Former Citation:	Not reported

Evaluation Date:	20180620
Evaluation Responsible Agency:	State
Found Violation:	Yes
Evaluation Type Description:	SIGNIFICANT NON-COMPLIER
Evaluation Responsible Person Identifier:	CUPA
Evaluation Responsible Sub-Organization:	Not reported
Actual Return to Compliance Date:	20180620
Scheduled Compliance Date:	Not reported
Date of Request:	Not reported
Date Response Received:	Not reported
Request Agency:	Not reported
Former Citation:	Not reported

Evaluation Date:	20190522
Evaluation Responsible Agency:	State
Found Violation:	Yes
Evaluation Type Description:	COMPLIANCE EVALUATION INSPECTION
Evaluation Responsible Person Identifier:	Not reported
Evaluation Responsible Sub-Organization:	Not reported
Actual Return to Compliance Date:	20190522

DUNHAM METAL PLATING INC. (Continued) **1000352574**

Scheduled Compliance Date:	Not reported
Date of Request:	Not reported
Date Response Received:	Not reported
Request Agency:	Not reported
Former Citation:	Not reported
Evaluation Date:	20180620
Evaluation Responsible Agency:	State
Found Violation:	Yes
Evaluation Type Description:	SIGNIFICANT NON-COMPLIER
Evaluation Responsible Person Identifier:	CUPA
Evaluation Responsible Sub-Organization:	Not reported
Actual Return to Compliance Date:	20180620
Scheduled Compliance Date:	Not reported
Date of Request:	Not reported
Date Response Received:	Not reported
Request Agency:	Not reported
Former Citation:	Not reported
Evaluation Date:	20190311
Evaluation Responsible Agency:	State
Found Violation:	No
Evaluation Type Description:	COMPLIANCE EVALUATION INSPECTION
Evaluation Responsible Person Identifier:	CUPA
Evaluation Responsible Sub-Organization:	Not reported
Actual Return to Compliance Date:	Not reported
Scheduled Compliance Date:	Not reported
Date of Request:	Not reported
Date Response Received:	Not reported
Request Agency:	Not reported
Former Citation:	Not reported
Evaluation Date:	20131009
Evaluation Responsible Agency:	State
Found Violation:	No
Evaluation Type Description:	COMPLIANCE EVALUATION INSPECTION
Evaluation Responsible Person Identifier:	Not reported
Evaluation Responsible Sub-Organization:	Not reported
Actual Return to Compliance Date:	Not reported
Scheduled Compliance Date:	Not reported
Date of Request:	Not reported
Date Response Received:	Not reported
Request Agency:	Not reported
Former Citation:	Not reported
Evaluation Date:	20140619
Evaluation Responsible Agency:	State
Found Violation:	No
Evaluation Type Description:	COMPLIANCE EVALUATION INSPECTION
Evaluation Responsible Person Identifier:	Not reported
Evaluation Responsible Sub-Organization:	Not reported
Actual Return to Compliance Date:	Not reported
Scheduled Compliance Date:	Not reported
Date of Request:	Not reported
Date Response Received:	Not reported
Request Agency:	Not reported
Former Citation:	Not reported

DUNHAM METAL PLATING INC. (Continued) **1000352574**

Evaluation Date:	20140619
Evaluation Responsible Agency:	State
Found Violation:	Yes
Evaluation Type Description:	COMPLIANCE EVALUATION INSPECTION
Evaluation Responsible Person Identifier:	CUPA
Evaluation Responsible Sub-Organization:	Not reported
Actual Return to Compliance Date:	20140703
Scheduled Compliance Date:	Not reported
Date of Request:	Not reported
Date Response Received:	Not reported
Request Agency:	Not reported
Former Citation:	Not reported

Evaluation Date:	20180730
Evaluation Responsible Agency:	State
Found Violation:	No
Evaluation Type Description:	NO LONGER A SIGNIFICANT NON-COMPLIER
Evaluation Responsible Person Identifier:	Not reported
Evaluation Responsible Sub-Organization:	Not reported
Actual Return to Compliance Date:	Not reported
Scheduled Compliance Date:	Not reported
Date of Request:	Not reported
Date Response Received:	Not reported
Request Agency:	Not reported
Former Citation:	Not reported

Evaluation Date:	20180620
Evaluation Responsible Agency:	State
Found Violation:	Yes
Evaluation Type Description:	SIGNIFICANT NON-COMPLIER
Evaluation Responsible Person Identifier:	CUPA
Evaluation Responsible Sub-Organization:	Not reported
Actual Return to Compliance Date:	20190311
Scheduled Compliance Date:	Not reported
Date of Request:	Not reported
Date Response Received:	Not reported
Request Agency:	Not reported
Former Citation:	Not reported

Evaluation Date:	20080916
Evaluation Responsible Agency:	State
Found Violation:	No
Evaluation Type Description:	COMPLIANCE EVALUATION INSPECTION
Evaluation Responsible Person Identifier:	Not reported
Evaluation Responsible Sub-Organization:	Not reported
Actual Return to Compliance Date:	Not reported
Scheduled Compliance Date:	Not reported
Date of Request:	Not reported
Date Response Received:	Not reported
Request Agency:	Not reported
Former Citation:	Not reported

Evaluation Date:	20120612
Evaluation Responsible Agency:	State
Found Violation:	No
Evaluation Type Description:	COMPLIANCE EVALUATION INSPECTION
Evaluation Responsible Person Identifier:	Not reported

DUNHAM METAL PLATING INC. (Continued) **1000352574**

Evaluation Responsible Sub-Organization:	Not reported
Actual Return to Compliance Date:	Not reported
Scheduled Compliance Date:	Not reported
Date of Request:	Not reported
Date Response Received:	Not reported
Request Agency:	Not reported
Former Citation:	Not reported

Evaluation Date:	20220131
Evaluation Responsible Agency:	State
Found Violation:	No
Evaluation Type Description:	COMPLIANCE EVALUATION INSPECTION
Evaluation Responsible Person Identifier:	CUPA
Evaluation Responsible Sub-Organization:	Not reported
Actual Return to Compliance Date:	Not reported
Scheduled Compliance Date:	Not reported
Date of Request:	Not reported
Date Response Received:	Not reported
Request Agency:	Not reported
Former Citation:	Not reported

Evaluation Date:	20110531
Evaluation Responsible Agency:	State
Found Violation:	Yes
Evaluation Type Description:	COMPLIANCE EVALUATION INSPECTION
Evaluation Responsible Person Identifier:	Not reported
Evaluation Responsible Sub-Organization:	Not reported
Actual Return to Compliance Date:	20111013
Scheduled Compliance Date:	Not reported
Date of Request:	Not reported
Date Response Received:	Not reported
Request Agency:	Not reported
Former Citation:	Not reported

Evaluation Date:	20190213
Evaluation Responsible Agency:	State
Found Violation:	No
Evaluation Type Description:	COMPLIANCE EVALUATION INSPECTION
Evaluation Responsible Person Identifier:	CUPA
Evaluation Responsible Sub-Organization:	Not reported
Actual Return to Compliance Date:	Not reported
Scheduled Compliance Date:	Not reported
Date of Request:	Not reported
Date Response Received:	Not reported
Request Agency:	Not reported
Former Citation:	Not reported

Evaluation Date:	20130530
Evaluation Responsible Agency:	State
Found Violation:	No
Evaluation Type Description:	COMPLIANCE EVALUATION INSPECTION
Evaluation Responsible Person Identifier:	Not reported
Evaluation Responsible Sub-Organization:	Not reported
Actual Return to Compliance Date:	Not reported
Scheduled Compliance Date:	Not reported
Date of Request:	Not reported
Date Response Received:	Not reported

DUNHAM METAL PLATING INC. (Continued) **1000352574**

Request Agency:	Not reported
Former Citation:	Not reported
Evaluation Date:	20210323
Evaluation Responsible Agency:	State
Found Violation:	Yes
Evaluation Type Description:	COMPLIANCE EVALUATION INSPECTION
Evaluation Responsible Person Identifier:	CUPA
Evaluation Responsible Sub-Organization:	Not reported
Actual Return to Compliance Date:	Not reported
Scheduled Compliance Date:	Not reported
Date of Request:	Not reported
Date Response Received:	Not reported
Request Agency:	Not reported
Former Citation:	Not reported
Evaluation Date:	20110531
Evaluation Responsible Agency:	State
Found Violation:	Yes
Evaluation Type Description:	COMPLIANCE EVALUATION INSPECTION
Evaluation Responsible Person Identifier:	Not reported
Evaluation Responsible Sub-Organization:	Not reported
Actual Return to Compliance Date:	20111013
Scheduled Compliance Date:	Not reported
Date of Request:	Not reported
Date Response Received:	Not reported
Request Agency:	Not reported
Former Citation:	Not reported
Evaluation Date:	20150707
Evaluation Responsible Agency:	State
Found Violation:	No
Evaluation Type Description:	COMPLIANCE EVALUATION INSPECTION
Evaluation Responsible Person Identifier:	Not reported
Evaluation Responsible Sub-Organization:	Not reported
Actual Return to Compliance Date:	Not reported
Scheduled Compliance Date:	Not reported
Date of Request:	Not reported
Date Response Received:	Not reported
Request Agency:	Not reported
Former Citation:	Not reported
Evaluation Date:	20080804
Evaluation Responsible Agency:	State
Found Violation:	No
Evaluation Type Description:	COMPLIANCE EVALUATION INSPECTION
Evaluation Responsible Person Identifier:	Not reported
Evaluation Responsible Sub-Organization:	Not reported
Actual Return to Compliance Date:	Not reported
Scheduled Compliance Date:	Not reported
Date of Request:	Not reported
Date Response Received:	Not reported
Request Agency:	Not reported
Former Citation:	Not reported
Evaluation Date:	20090423
Evaluation Responsible Agency:	State

DUNHAM METAL PLATING INC. (Continued) **1000352574**

Found Violation:	No
Evaluation Type Description:	COMPLIANCE EVALUATION INSPECTION
Evaluation Responsible Person Identifier:	Not reported
Evaluation Responsible Sub-Organization:	Not reported
Actual Return to Compliance Date:	Not reported
Scheduled Compliance Date:	Not reported
Date of Request:	Not reported
Date Response Received:	Not reported
Request Agency:	Not reported
Former Citation:	Not reported

Evaluation Date:	20220224
Evaluation Responsible Agency:	State
Found Violation:	No
Evaluation Type Description:	COMPLIANCE EVALUATION INSPECTION
Evaluation Responsible Person Identifier:	CUPA
Evaluation Responsible Sub-Organization:	Not reported
Actual Return to Compliance Date:	Not reported
Scheduled Compliance Date:	Not reported
Date of Request:	Not reported
Date Response Received:	Not reported
Request Agency:	Not reported
Former Citation:	Not reported

Evaluation Date:	20210323
Evaluation Responsible Agency:	State
Found Violation:	Yes
Evaluation Type Description:	COMPLIANCE EVALUATION INSPECTION
Evaluation Responsible Person Identifier:	CUPA
Evaluation Responsible Sub-Organization:	Not reported
Actual Return to Compliance Date:	Not reported
Scheduled Compliance Date:	Not reported
Date of Request:	Not reported
Date Response Received:	Not reported
Request Agency:	Not reported
Former Citation:	Not reported

ENVIROSTOR:

Name:	ULTRA-PURE METAL FINISHING, INC.
Address:	1764 N. CASE STREET
City,State,Zip:	ORANGE, CA 92665
Facility ID:	71002846
Status:	Inactive - Needs Evaluation
Status Date:	Not reported
Site Code:	Not reported
Site Type:	Tiered Permit
Site Type Detailed:	Tiered Permit
Acres:	Not reported
NPL:	NO
Regulatory Agencies:	NONE SPECIFIED
Lead Agency:	NONE SPECIFIED
Program Manager:	Not reported
Supervisor:	Not reported
Division Branch:	Cleanup Cypress
Assembly:	68
Senate:	34

DUNHAM METAL PLATING INC. (Continued) **1000352574**

Special Program: Not reported
Restricted Use: NO
Site Mgmt Req: NONE SPECIFIED
Funding: Not reported
Latitude: 33.81686
Longitude: -117.8591
APN: NONE SPECIFIED
Past Use: NONE SPECIFIED
Potential COC: NONE SPECIFIED
Confirmed COC: NONE SPECIFIED
Potential Description: NONE SPECIFIED
Alias Name: CAD981449028
Alias Type: EPA Identification Number
Alias Name: 110008269284
Alias Type: EPA (FRS #)
Alias Name: 71002846
Alias Type: Envirostor ID Number

Completed Info:
Completed Area Name: Not reported
Completed Sub Area Name: Not reported
Completed Document Type: Not reported
Completed Date: Not reported
Comments: Not reported

Future Area Name: Not reported
Future Sub Area Name: Not reported
Future Document Type: Not reported
Future Due Date: Not reported
Schedule Area Name: Not reported
Schedule Sub Area Name: Not reported
Schedule Document Type: Not reported
Schedule Due Date: Not reported
Schedule Revised Date: Not reported

E MANIFEST:
Manifest Tracking Number: 024321331JJK
Last Updated Date: 20220712
Shipped Date: 20220607
Received Date: 20220610
Manifest Status: Signed
Submission Type: DataImage5Copy
Origin Type: Service
Generator EPA ID: CAD981449028
Generator Name: Dunham Metal Plating Inc
Generator Location Street Number: Not reported
Generator Location Street 1: 1764 N. CASE ST.
Generator Location Street 2: Not reported
Generator Location City: ORANGE
Generator Location State: CA
Generator Location Zip: 92865
Generator Mail Street Number: Not reported
Generator Mail Street 1: 1764 N. CASE ST.
Generator Mail Street 2: Not reported
Generator Mail City: ORANGE
Generator Mail Zip: 92865
Generator Mail State: CA

DUNHAM METAL PLATING INC. (Continued) **1000352574**

Generator Contact Company Name:	Not reported
Designated Facility EPA ID:	NVT330010000
Designated Facility Name:	Us Ecology Nevada, Inc.
Designated Facility Mail Street Number:	Not reported
Designated Facility Mail Street 1:	Not reported
Designated Facility Mail Street 2:	HWY 95 11 MILES S. OF BEATTY
Designated Facility Mail City:	BEATTY
Designated Facility Mail Zip:	89003
Designated Facility Mail State:	NV
Designated Facility Location Street Number:	Not reported
Designated Facility Location Street 1:	HWY 95 11 MILES S. OF BEATTY
Designated Facility Location Street 2:	Not reported
Designated Facility Location City:	BEATTY
Designated Facility Location Zip:	89003
Designated Facility Location State:	NV
Designated Facility Contact Company Name:	Not reported
Manifest Residue Indicator:	N
Rejection Indicator:	N

Manifest Tracking Number:	024323813JJK
Last Updated Date:	20220819
Shipped Date:	20220721
Received Date:	20220727
Manifest Status:	Signed
Submission Type:	DataImage5Copy
Origin Type:	Service
Generator EPA ID:	CAD981449028
Generator Name:	Dunham Metal Plating Inc
Generator Location Street Number:	Not reported
Generator Location Street 1:	1764 N. CASE ST.
Generator Location Street 2:	Not reported
Generator Location City:	ORANGE
Generator Location State:	CA
Generator Location Zip:	92865
Generator Mail Street Number:	Not reported
Generator Mail Street 1:	1764 N. CASE ST.
Generator Mail Street 2:	Not reported
Generator Mail City:	ORANGE
Generator Mail Zip:	92865
Generator Mail State:	CA
Generator Contact Company Name:	Not reported
Designated Facility EPA ID:	NVT330010000
Designated Facility Name:	Us Ecology Nevada, Inc.
Designated Facility Mail Street Number:	Not reported
Designated Facility Mail Street 1:	Not reported
Designated Facility Mail Street 2:	HWY 95 11 MILES S. OF BEATTY
Designated Facility Mail City:	BEATTY
Designated Facility Mail Zip:	89003
Designated Facility Mail State:	NV
Designated Facility Location Street Number:	Not reported
Designated Facility Location Street 1:	HWY 95 11 MILES S. OF BEATTY
Designated Facility Location Street 2:	Not reported
Designated Facility Location City:	BEATTY
Designated Facility Location Zip:	89003
Designated Facility Location State:	NV
Designated Facility Contact Company Name:	Not reported
Manifest Residue Indicator:	N

DUNHAM METAL PLATING INC. (Continued) **1000352574**

Rejection Indicator:	N
Manifest Tracking Number:	024323814JJK
Last Updated Date:	20220819
Shipped Date:	20220721
Received Date:	20220727
Manifest Status:	Signed
Submission Type:	DataImage5Copy
Origin Type:	Service
Generator EPA ID:	CAD981449028
Generator Name:	Dunham Metal Plating Inc
Generator Location Street Number:	Not reported
Generator Location Street 1:	1764 N. CASE ST.
Generator Location Street 2:	Not reported
Generator Location City:	ORANGE
Generator Location State:	CA
Generator Location Zip:	92865
Generator Mail Street Number:	Not reported
Generator Mail Street 1:	1764 N. CASE ST.
Generator Mail Street 2:	Not reported
Generator Mail City:	ORANGE
Generator Mail Zip:	92865
Generator Mail State:	CA
Generator Contact Company Name:	Not reported
Designated Facility EPA ID:	NVT330010000
Designated Facility Name:	Us Ecology Nevada, Inc.
Designated Facility Mail Street Number:	Not reported
Designated Facility Mail Street 1:	Not reported
Designated Facility Mail Street 2:	HWY 95 11 MILES S. OF BEATTY
Designated Facility Mail City:	BEATTY
Designated Facility Mail Zip:	89003
Designated Facility Mail State:	NV
Designated Facility Location Street Number:	Not reported
Designated Facility Location Street 1:	HWY 95 11 MILES S. OF BEATTY
Designated Facility Location Street 2:	Not reported
Designated Facility Location City:	BEATTY
Designated Facility Location Zip:	89003
Designated Facility Location State:	NV
Designated Facility Contact Company Name:	Not reported
Manifest Residue Indicator:	N
Rejection Indicator:	N
Manifest Tracking Number:	023333956JJK
Last Updated Date:	20221021
Shipped Date:	20220916
Received Date:	20220923
Manifest Status:	Signed
Submission Type:	DataImage5Copy
Origin Type:	Service
Generator EPA ID:	CAD981449028
Generator Name:	Dunham Metal Plating Inc
Generator Location Street Number:	Not reported
Generator Location Street 1:	1764 N. CASE ST.
Generator Location Street 2:	Not reported
Generator Location City:	ORANGE
Generator Location State:	CA
Generator Location Zip:	92865

DUNHAM METAL PLATING INC. (Continued) **1000352574**

Generator Mail Street Number:	Not reported
Generator Mail Street 1:	1764 N. CASE ST.
Generator Mail Street 2:	Not reported
Generator Mail City:	ORANGE
Generator Mail Zip:	92865
Generator Mail State:	CA
Generator Contact Company Name:	Not reported
Designated Facility EPA ID:	NVT330010000
Designated Facility Name:	Us Ecology Nevada, Inc.
Designated Facility Mail Street Number:	Not reported
Designated Facility Mail Street 1:	Not reported
Designated Facility Mail Street 2:	HWY 95 11 MILES S. OF BEATTY
Designated Facility Mail City:	BEATTY
Designated Facility Mail Zip:	89003
Designated Facility Mail State:	NV
Designated Facility Location Street Number:	Not reported
Designated Facility Location Street 1:	HWY 95 11 MILES S. OF BEATTY
Designated Facility Location Street 2:	Not reported
Designated Facility Location City:	BEATTY
Designated Facility Location Zip:	89003
Designated Facility Location State:	NV
Designated Facility Contact Company Name:	Not reported
Manifest Residue Indicator:	N
Rejection Indicator:	N

Manifest Tracking Number:	021287954JJK
Last Updated Date:	20200216
Shipped Date:	20200203
Received Date:	20200206
Manifest Status:	Signed
Submission Type:	DataImage5Copy
Origin Type:	Service
Generator EPA ID:	CAD981449028
Generator Name:	Ultra-Pure Metal Finishing Inc
Generator Location Street Number:	1764
Generator Location Street 1:	1764 N, CASE ST
Generator Location Street 2:	Not reported
Generator Location City:	ORANGE
Generator Location State:	CA
Generator Location Zip:	92865-4212
Generator Mail Street Number:	1764
Generator Mail Street 1:	N, CASE ST
Generator Mail Street 2:	Not reported
Generator Mail City:	ORANGE
Generator Mail Zip:	92865-4212
Generator Mail State:	CA
Generator Contact Company Name:	Not reported
Designated Facility EPA ID:	NVT330010000
Designated Facility Name:	Us Ecology Nevada, Inc
Designated Facility Mail Street Number:	Not reported
Designated Facility Mail Street 1:	Not reported
Designated Facility Mail Street 2:	PO BOX 578
Designated Facility Mail City:	BEATTY
Designated Facility Mail Zip:	89003
Designated Facility Mail State:	NV
Designated Facility Location Street Number:	Not reported
Designated Facility Location Street 1:	HWY 95 11 MI S OF BEATTY

DUNHAM METAL PLATING INC. (Continued) **1000352574**

Designated Facility Location Street 2:	Not reported
Designated Facility Location City:	BEATTY
Designated Facility Location Zip:	89003
Designated Facility Location State:	NV
Designated Facility Contact Company Name:	Not reported
Manifest Residue Indicator:	N
Rejection Indicator:	N

Manifest Tracking Number:	021287976JJK
Last Updated Date:	20200703
Shipped Date:	20200304
Received Date:	20200310
Manifest Status:	Corrected
Submission Type:	DataImage5Copy
Origin Type:	Service
Generator EPA ID:	CAD981449028
Generator Name:	Dunham Metal Plating Inc.
Generator Location Street Number:	1764
Generator Location Street 1:	1764 N CASE ST
Generator Location Street 2:	Not reported
Generator Location City:	ORANGE
Generator Location State:	CA
Generator Location Zip:	92865-4212
Generator Mail Street Number:	1764
Generator Mail Street 1:	N CASE ST
Generator Mail Street 2:	Not reported
Generator Mail City:	ORANGE
Generator Mail Zip:	92865-4212
Generator Mail State:	CA
Generator Contact Company Name:	Not reported
Designated Facility EPA ID:	NVT330010000
Designated Facility Name:	Us Ecology Nevada, Inc
Designated Facility Mail Street Number:	Not reported
Designated Facility Mail Street 1:	Not reported
Designated Facility Mail Street 2:	PO BOX 578
Designated Facility Mail City:	BEATTY
Designated Facility Mail Zip:	89003
Designated Facility Mail State:	NV
Designated Facility Location Street Number:	Not reported
Designated Facility Location Street 1:	HWY 95 11 MI S OF BEATTY
Designated Facility Location Street 2:	Not reported
Designated Facility Location City:	BEATTY
Designated Facility Location Zip:	89003
Designated Facility Location State:	NV
Designated Facility Contact Company Name:	Not reported
Manifest Residue Indicator:	N
Rejection Indicator:	N

Manifest Tracking Number:	023421602JJK
Last Updated Date:	20220309
Shipped Date:	20220128
Received Date:	20220207
Manifest Status:	Signed
Submission Type:	DataImage5Copy
Origin Type:	Service
Generator EPA ID:	CAD981449028
Generator Name:	Dunham Metal Plating Inc

DUNHAM METAL PLATING INC. (Continued) **1000352574**

Generator Location Street Number:	Not reported
Generator Location Street 1:	1764 N CASE ST
Generator Location Street 2:	Not reported
Generator Location City:	ORANGE
Generator Location State:	CA
Generator Location Zip:	92865
Generator Mail Street Number:	Not reported
Generator Mail Street 1:	1764 N CASE ST
Generator Mail Street 2:	Not reported
Generator Mail City:	ORANGE
Generator Mail Zip:	92865
Generator Mail State:	CA
Generator Contact Company Name:	Not reported
Designated Facility EPA ID:	NVT330010000
Designated Facility Name:	Us Ecology Nevada, Inc.
Designated Facility Mail Street Number:	Not reported
Designated Facility Mail Street 1:	Not reported
Designated Facility Mail Street 2:	HWY 95 11 MILES S. OF BEATTY
Designated Facility Mail City:	BEATTY
Designated Facility Mail Zip:	89003
Designated Facility Mail State:	NV
Designated Facility Location Street Number:	Not reported
Designated Facility Location Street 1:	HWY 95 11 MILES S. OF BEATTY
Designated Facility Location Street 2:	Not reported
Designated Facility Location City:	BEATTY
Designated Facility Location Zip:	89003
Designated Facility Location State:	NV
Designated Facility Contact Company Name:	Not reported
Manifest Residue Indicator:	N
Rejection Indicator:	N

Manifest Tracking Number:	023601437JJK
Last Updated Date:	20220520
Shipped Date:	20220421
Received Date:	20220426
Manifest Status:	Signed
Submission Type:	DataImage5Copy
Origin Type:	Service
Generator EPA ID:	CAD981449028
Generator Name:	Dunham Metal Plating Inc
Generator Location Street Number:	Not reported
Generator Location Street 1:	1764 N. CASE ST.
Generator Location Street 2:	Not reported
Generator Location City:	ORANGE
Generator Location State:	CA
Generator Location Zip:	92865
Generator Mail Street Number:	Not reported
Generator Mail Street 1:	1764 N. CASE ST.
Generator Mail Street 2:	Not reported
Generator Mail City:	ORANGE
Generator Mail Zip:	92865
Generator Mail State:	CA
Generator Contact Company Name:	Not reported
Designated Facility EPA ID:	NVT330010000
Designated Facility Name:	Us Ecology Nevada, Inc.
Designated Facility Mail Street Number:	Not reported
Designated Facility Mail Street 1:	Not reported

DUNHAM METAL PLATING INC. (Continued) **1000352574**

Designated Facility Mail Street 2:	HWY 95 11 MILES S. OF BEATTY
Designated Facility Mail City:	BEATTY
Designated Facility Mail Zip:	89003
Designated Facility Mail State:	NV
Designated Facility Location Street Number:	Not reported
Designated Facility Location Street 1:	HWY 95 11 MILES S. OF BEATTY
Designated Facility Location Street 2:	Not reported
Designated Facility Location City:	BEATTY
Designated Facility Location Zip:	89003
Designated Facility Location State:	NV
Designated Facility Contact Company Name:	Not reported
Manifest Residue Indicator:	N
Rejection Indicator:	N

Manifest Tracking Number:	023601444JJK
Last Updated Date:	20220520
Shipped Date:	20220421
Received Date:	20220426
Manifest Status:	Signed
Submission Type:	DataImage5Copy
Origin Type:	Service
Generator EPA ID:	CAD981449028
Generator Name:	Dunham Metal Plating Inc
Generator Location Street Number:	Not reported
Generator Location Street 1:	1764 N. CASE ST.
Generator Location Street 2:	Not reported
Generator Location City:	ORANGE
Generator Location State:	CA
Generator Location Zip:	92865
Generator Mail Street Number:	Not reported
Generator Mail Street 1:	1764 N. CASE ST.
Generator Mail Street 2:	Not reported
Generator Mail City:	ORANGE
Generator Mail Zip:	92865
Generator Mail State:	CA
Generator Contact Company Name:	Not reported
Designated Facility EPA ID:	NVT330010000
Designated Facility Name:	Us Ecology Nevada, Inc.
Designated Facility Mail Street Number:	Not reported
Designated Facility Mail Street 1:	Not reported
Designated Facility Mail Street 2:	HWY 95 11 MILES S. OF BEATTY
Designated Facility Mail City:	BEATTY
Designated Facility Mail Zip:	89003
Designated Facility Mail State:	NV
Designated Facility Location Street Number:	Not reported
Designated Facility Location Street 1:	HWY 95 11 MILES S. OF BEATTY
Designated Facility Location Street 2:	Not reported
Designated Facility Location City:	BEATTY
Designated Facility Location Zip:	89003
Designated Facility Location State:	NV
Designated Facility Contact Company Name:	Not reported
Manifest Residue Indicator:	N
Rejection Indicator:	N

Manifest Tracking Number:	016751469FLE
Last Updated Date:	20240131
Shipped Date:	20240110

DUNHAM METAL PLATING INC. (Continued) **1000352574**

Received Date:	20240118
Manifest Status:	Signed
Submission Type:	DataImage5Copy
Origin Type:	Service
Generator EPA ID:	CAD981449028
Generator Name:	Dunham Metal Plating Inc
Generator Location Street Number:	1764
Generator Location Street 1:	1764 N CASE ST
Generator Location Street 2:	Not reported
Generator Location City:	ORANGE
Generator Location State:	CA
Generator Location Zip:	92865
Generator Mail Street Number:	1764
Generator Mail Street 1:	N CASE ST
Generator Mail Street 2:	Not reported
Generator Mail City:	ORANGE
Generator Mail Zip:	92865
Generator Mail State:	CA
Generator Contact Company Name:	Not reported
Designated Facility EPA ID:	NVT330010000
Designated Facility Name:	Us Ecology Nevada, Inc.
Designated Facility Mail Street Number:	Not reported
Designated Facility Mail Street 1:	Not reported
Designated Facility Mail Street 2:	HWY 95 11 MILES S. OF BEATTY
Designated Facility Mail City:	BEATTY
Designated Facility Mail Zip:	89003
Designated Facility Mail State:	NV
Designated Facility Location Street Number:	Not reported
Designated Facility Location Street 1:	HWY 95 11 MILES S. OF BEATTY
Designated Facility Location Street 2:	Not reported
Designated Facility Location City:	BEATTY
Designated Facility Location Zip:	89003
Designated Facility Location State:	NV
Designated Facility Contact Company Name:	Not reported
Manifest Residue Indicator:	N
Rejection Indicator:	N

Manifest Tracking Number:	016751512FLE
Last Updated Date:	20240515
Shipped Date:	20240417
Received Date:	20240425
Manifest Status:	Signed
Submission Type:	DataImage5Copy
Origin Type:	Service
Generator EPA ID:	CAD981449028
Generator Name:	Dunham Metal Plating Inc
Generator Location Street Number:	1764
Generator Location Street 1:	1764 N CASE ST
Generator Location Street 2:	Not reported
Generator Location City:	ORANGE
Generator Location State:	CA
Generator Location Zip:	92865
Generator Mail Street Number:	1764
Generator Mail Street 1:	N CASE ST
Generator Mail Street 2:	Not reported
Generator Mail City:	ORANGE
Generator Mail Zip:	92865

DUNHAM METAL PLATING INC. (Continued) **1000352574**

Generator Mail State:	CA
Generator Contact Company Name:	Not reported
Designated Facility EPA ID:	NVT330010000
Designated Facility Name:	Us Ecology Nevada, Inc.
Designated Facility Mail Street Number:	Not reported
Designated Facility Mail Street 1:	Not reported
Designated Facility Mail Street 2:	HWY 95 11 MILES S. OF BEATTY
Designated Facility Mail City:	BEATTY
Designated Facility Mail Zip:	89003
Designated Facility Mail State:	NV
Designated Facility Location Street Number:	Not reported
Designated Facility Location Street 1:	HWY 95 11 MILES S. OF BEATTY
Designated Facility Location Street 2:	Not reported
Designated Facility Location City:	BEATTY
Designated Facility Location Zip:	89003
Designated Facility Location State:	NV
Designated Facility Contact Company Name:	Not reported
Manifest Residue Indicator:	N
Rejection Indicator:	N

Transporter:

Manifest Tracking Number:	016751694FLE
Transporter Line Number:	1
Transporter EPA ID:	CAR000183574
Transporter Name:	Environmental Management Techologies

Waste Line:

Manifest Tracking Number:	016751694FLE
Waste Line Number:	1
U.S. DOT Hazardous Indicator:	Y
U.S. DOT ID Number:	NA3077
U.S. DOT Description:	Rq, Na3077, Hazardous Waste, Solid, N.O.S., ((Filtercake With Metal Hydroxides)), 9, Pg Iii
Non-Hazardous Waste Description:	Not reported
Number of Containers:	2
Container Type Code:	BA
Container Type Description:	Burlap, cloth, paper, or plastic bags
Waste Quantity:	3000
Quantity Unit of Measure Code:	P
Quantity Unit of Measure Description:	Pounds
Waste Quantity, in Tons:	1.5
Acute Waste Quantity, in Tons:	0
Non-Acute Waste Quantity, in Tons:	1.5
Waste Quantity, in Kilograms:	1360.545
Acute Waste Quantity, in Kilograms:	0
Non-Acute Waste Quantity, in Kilorgrams:	1360.545
Management Method Code:	H132
Management Method Description:	LANDFILL (WITH PRIOR TREATMENT AND/OR STABILIZATION)
Waste Residue Indicator:	N
Quantity Discrepancy Indicator:	N
Waste Type Discrepancy Indicator:	N
Waste Density:	Not reported
Waste Density Unit of Measure Code:	Not reported
Waste Density Unit of Measure Description:	Not reported
Form Code:	Not reported
Form Code Description:	Not reported

DUNHAM METAL PLATING INC. (Continued) **1000352574**

Source Code:	Not reported
Source Code Description:	Not reported
Waste Minimization Code:	Not reported
Waste Minimization Code Description:	Not reported
Consent Number:	Not reported
EPA Waste Indicator:	Y
Federal Waste Codes:	F006
Quantity Haz Kg:	1360.545
Quantity Haz Tons:	1.5
Quantity Non Haz Kg:	0
Quantity Non Haz Tons:	0
State Waste Codes:	CA-181
Manifest Tracking Number:	016751694FLE
Waste Line Number:	2
U.S. DOT Hazardous Indicator:	N
U.S. DOT ID Number:	Not reported
U.S. DOT Description:	Not reported
Non-Hazardous Waste Description:	Caustic Solution
Number of Containers:	1
Container Type Code:	TP
Container Type Description:	Portable tanks
Waste Quantity:	250
Quantity Unit of Measure Code:	G
Quantity Unit of Measure Description:	Gallons
Waste Quantity, in Tons:	1.04254
Acute Waste Quantity, in Tons:	0
Non-Acute Waste Quantity, in Tons:	1.04254
Waste Quantity, in Kilograms:	945.61093
Acute Waste Quantity, in Kilograms:	0
Non-Acute Waste Quantity, in Kilorgrams:	945.6150562
Management Method Code:	H039
Management Method Description:	OTHER RECOVERY OR RECLAMATION FOR REUSE
Waste Residue Indicator:	N
Quantity Discrepancy Indicator:	N
Waste Type Discrepancy Indicator:	N
Waste Density:	Not reported
Waste Density Unit of Measure Code:	Not reported
Waste Density Unit of Measure Description:	Not reported
Form Code:	Not reported
Form Code Description:	Not reported
Source Code:	Not reported
Source Code Description:	Not reported
Waste Minimization Code:	Not reported
Waste Minimization Code Description:	Not reported
Consent Number:	Not reported
EPA Waste Indicator:	N
Federal Waste Codes:	Not reported
Quantity Haz Kg:	0
Quantity Haz Tons:	0
Quantity Non Haz Kg:	945.6150562
Quantity Non Haz Tons:	1.04254
State Waste Codes:	CA-121, CA-122, CA-135, CA-141

Click this hyperlink while viewing on your computer to access
40 additional US EManifest: record(s) in the EDR Site Report.

DUNHAM METAL PLATING INC. (Continued) **1000352574**

NPDES:

Name:	ULTRA PURE METAL FINISHING INC
Address:	1764 N CASE ST
City,State,Zip:	ORANGE, CA 92865
Facility Status:	Not reported
NPDES Number:	Not reported
Region:	Not reported
Agency Number:	Not reported
Regulatory Measure ID:	Not reported
Place ID:	Not reported
Order Number:	Not reported
WDID:	8 30I015113
Regulatory Measure Type:	Industrial
Program Type:	Not reported
Adoption Date Of Regulatory Measure:	Not reported
Effective Date Of Regulatory Measure:	Not reported
Termination Date Of Regulatory Measure:	Not reported
Expiration Date Of Regulatory Measure:	Not reported
Discharge Address:	Not reported
Discharge Name:	Not reported
Discharge City:	Not reported
Discharge State:	Not reported
Discharge Zip:	Not reported
Status:	Terminated
Status Date:	05/12/2020
Operator Name:	Ultra Pure Metal Finishing Inc
Operator Address:	1764 N Case St
Operator City:	Orange
Operator State:	California
Operator Zip:	92865

NPDES as of 03/2018:

NPDES Number:	CAS000001
Status:	Active
Agency Number:	0
Region:	8
Regulatory Measure ID:	208962
Order Number:	97-03-DWQ
Regulatory Measure Type:	Enrollee
Place ID:	Not reported
WDID:	8 30I015113
Program Type:	Industrial
Adoption Date Of Regulatory Measure:	Not reported
Effective Date Of Regulatory Measure:	05/07/1999
Expiration Date Of Regulatory Measure:	Not reported
Termination Date Of Regulatory Measure:	Not reported
Discharge Name:	Ultra Pure Metal Finishing Inc
Discharge Address:	1764 N Case St
Discharge City:	Orange
Discharge State:	California
Discharge Zip:	92865
Received Date:	Not reported
Processed Date:	Not reported
Status:	Not reported
Status Date:	Not reported
Place Size:	Not reported
Place Size Unit:	Not reported

DUNHAM METAL PLATING INC. (Continued) **1000352574**

Contact:	Not reported
Contact Title:	Not reported
Contact Phone:	Not reported
Contact Phone Ext:	Not reported
Contact Email:	Not reported
Operator Name:	Not reported
Operator Address:	Not reported
Operator City:	Not reported
Operator State:	Not reported
Operator Zip:	Not reported
Operator Contact:	Not reported
Operator Contact Title:	Not reported
Operator Contact Phone:	Not reported
Operator Contact Phone Ext:	Not reported
Operator Contact Email:	Not reported
Operator Type:	Not reported
Developer:	Not reported
Developer Address:	Not reported
Developer City:	Not reported
Developer State:	Not reported
Developer Zip:	Not reported
Developer Contact:	Not reported
Developer Contact Title:	Not reported
Constype Linear Utility Ind:	Not reported
Emergency Phone:	Not reported
Emergency Phone Ext:	Not reported
Constype Above Ground Ind:	Not reported
Constype Below Ground Ind:	Not reported
Constype Cable Line Ind:	Not reported
Constype Comm Line Ind:	Not reported
Constype Commertial Ind:	Not reported
Constype Electrical Line Ind:	Not reported
Constype Gas Line Ind:	Not reported
Constype Industrial Ind:	Not reported
Constype Other Description:	Not reported
Constype Other Ind:	Not reported
Constype Recons Ind:	Not reported
Constype Residential Ind:	Not reported
Constype Transport Ind:	Not reported
Constype Utility Description:	Not reported
Constype Utility Ind:	Not reported
Constype Water Sewer Ind:	Not reported
Dir Discharge Uswater Ind:	Not reported
Receiving Water Name:	Not reported
Certifier:	Not reported
Certifier Title:	Not reported
Certification Date:	Not reported
Primary Sic:	Not reported
Secondary Sic:	Not reported
Tertiary Sic:	Not reported
NPDES Number:	Not reported
Status:	Not reported
Agency Number:	Not reported
Region:	8
Regulatory Measure ID:	208962
Order Number:	Not reported

DUNHAM METAL PLATING INC. (Continued) **1000352574**

Regulatory Measure Type:	Industrial
Place ID:	Not reported
WDID:	8 30I015113
Program Type:	Not reported
Adoption Date Of Regulatory Measure:	Not reported
Effective Date Of Regulatory Measure:	Not reported
Expiration Date Of Regulatory Measure:	Not reported
Termination Date Of Regulatory Measure:	Not reported
Discharge Name:	Not reported
Discharge Address:	Not reported
Discharge City:	Not reported
Discharge State:	Not reported
Discharge Zip:	Not reported
Received Date:	05/09/2008
Processed Date:	05/07/1999
Status:	Active
Status Date:	05/07/1999
Place Size:	21820
Place Size Unit:	SqFt
Contact:	David Juarez
Contact Title:	General Manager
Contact Phone:	714-637-3150
Contact Phone Ext:	Not reported
Contact Email:	ultrapuremetal@sbcglobal.com
Operator Name:	Ultra Pure Metal Finishing Inc
Operator Address:	1764 N Case St
Operator City:	Orange
Operator State:	California
Operator Zip:	92865
Operator Contact:	Rafael Salcedo
Operator Contact Title:	Not reported
Operator Contact Phone:	714-637-3150
Operator Contact Phone Ext:	Not reported
Operator Contact Email:	ultrapuremetal@sbcglobal.net
Operator Type:	Private Business
Developer:	Not reported
Developer Address:	Not reported
Developer City:	Not reported
Developer State:	California
Developer Zip:	Not reported
Developer Contact:	Not reported
Developer Contact Title:	Not reported
Constype Linear Utility Ind:	Not reported
Emergency Phone:	714-637-3150
Emergency Phone Ext:	Not reported
Constype Above Ground Ind:	Not reported
Constype Below Ground Ind:	Not reported
Constype Cable Line Ind:	Not reported
Constype Comm Line Ind:	Not reported
Constype Commertial Ind:	Not reported
Constype Electrical Line Ind:	Not reported
Constype Gas Line Ind:	Not reported
Constype Industrial Ind:	Not reported
Constype Other Description:	Not reported
Constype Other Ind:	Not reported
Constype Recons Ind:	Not reported
Constype Residential Ind:	Not reported

DUNHAM METAL PLATING INC. (Continued) **1000352574**

Constype Transport Ind:	Not reported
Constype Utility Description:	Not reported
Constype Utility Ind:	Not reported
Constype Water Sewer Ind:	Not reported
Dir Discharge Uswater Ind:	N
Receiving Water Name:	Municipal storm water system
Certifier:	David Juarez
Certifier Title:	General Manager
Certification Date:	27-JUL-15
Primary Sic:	3471-Electroplating, Plating, Polishing, Anodizing, and Coloring
Secondary Sic:	Not reported
Tertiary Sic:	Not reported

WDS:

Name:	ULTRA PURE METAL FINISHING INC
Address:	1764 N CASE ST
City:	ORANGE
Facility ID:	Santa Ana River 30I015113
Facility Type:	Industrial - Facility that treats and/or disposes of liquid or semisolid wastes from any servicing, producing, manufacturing or processing operation of whatever nature, including mining, gravel washing, geothermal operations, air conditioning, ship building and repairing, oil production, storage and disposal operations, water pumping.
Facility Status:	Active - Any facility with a continuous or seasonal discharge that is under Waste Discharge Requirements.
NPDES Number:	CAS000001 The 1st 2 characters designate the state. The remaining 7 are assigned by the Regional Board
Subregion:	8
Facility Telephone:	Not reported
Facility Contact:	Not reported
Agency Name:	ULTRA PURE METAL FINISHING INC
Agency Address:	1790 NORTH CASE STREET
Agency City,St,Zip:	ORANGE 92865
Agency Contact:	DAVID JUAREZ
Agency Telephone:	7146373150
Agency Type:	Private
SIC Code:	0
SIC Code 2:	Not reported
Primary Waste Type:	Not reported
Primary Waste:	Not reported
Waste Type2:	Not reported
Waste2:	Not reported
Primary Waste Type:	Not reported
Secondary Waste:	Not reported
Secondary Waste Type:	Not reported
Design Flow:	0
Baseline Flow:	0
Reclamation:	Not reported
POTW:	Not reported
Treat To Water:	Minor Threat to Water Quality. A violation of a regional board order should cause a relatively minor impairment of beneficial uses compared to a major or minor threat. Not: All nurds without a TTWQ will be considered a minor threat to water quality unless coded at a higher Level. A Zero (0) may be used to code those NURDS that are found to represent no threat to water quality.

DUNHAM METAL PLATING INC. (Continued) **1000352574**

Complexity: Category C - Facilities having no waste treatment systems, such as cooling water dischargers or thosewho must comply through best management practices, facilities with passive waste treatment and disposal systems, such as septic systems with subsurface disposal, or dischargers having waste storage systems with land disposal such as dairy waste ponds.

CIWQS:

Name:	Ultra Pure Metal Finishing Inc
Address:	1764 N CASE ST
City,State,Zip:	ORANGE, CA 92865
Agency:	Ultra Pure Metal Finishing Inc
Agency Address:	1764 N Case St, Orange, CA 92865
Place/Project Type:	Industrial - Electroplating, Plating, Polishing, Anodizing, and Coloring
SIC/NAICS:	3471
Region:	8
Program:	INDSTW
Regulatory Measure Status:	Terminated
Regulatory Measure Type:	Storm water industrial
Order Number:	2014-0057-DWQ
WDID:	8 30I015113
NPDES Number:	CAS000001
Adoption Date:	Not reported
Effective Date:	05/07/1999
Termination Date:	04/03/2020
Expiration/Review Date:	Not reported
Design Flow:	Not reported
Major/Minor:	Not reported
Complexity:	Not reported
TTWQ:	Not reported
Enforcement Actions within 5 years:	0
Violations within 5 years:	0
Latitude:	33.81667
Longitude:	-117.85879

AB141 **MCCURDY CIRCUITS INC** **RCRA-SQG** **1000427084**
South **1739 N CASE ST** **CA ENVIROSTOR** **CAD046055893**
1/2-1 **ORANGE, CA 92865** **CA LUST**
0.919 mi. **FINDS**
4851 ft. **Site 2 of 2 in cluster AB** **ECHO**
CA Cortese
Relative: Lower **CA EMI**
CA HIST CORTESE
Actual: 183 ft. **CA CERS**

RCRA Listings:

Date Form Received by Agency:	20000404
Handler Name:	Circuit Connection Inc
Handler Address:	1739 N Case St
Handler City,State,Zip:	ORANGE, CA 92865
EPA ID:	CAD046055893
Contact Name:	DAVID CALLAGHAN
Contact Address:	1739 N CASE ST
Contact City,State,Zip:	ORANGE, CA 92665
Contact Telephone:	714-637-8900
Contact Fax:	Not reported

MCCURDY CIRCUITS INC (Continued) **1000427084**

Contact Email:		Not reported
Contact Title:		Not reported
EPA Region:		09
Land Type:		Private
Federal Waste Generator Description:		Small Quantity Generator
Non-Notifier:		Not reported
Biennial Report Cycle:		Not reported
Accessibility:		Not reported
Active Site Indicator:		Handler Activities
State District Owner:		Not reported
State District:		Not reported
Mailing Address:		1739 N CASE ST
Mailing City,State,Zip:		ORANGE, CA 92665
Owner Name:	Circuit Connection Inc	
Owner Type:		Private
Operator Name:	Not reported	
Operator Type:		Not reported
Short-Term Generator Activity:		No
Importer Activity:		No
Mixed Waste Generator:		No
Transporter Activity:		No
Transfer Facility Activity:		No
Recycler Activity with Storage:		No
Small Quantity On-Site Burner Exemption:		No
Smelting Melting and Refining Furnace Exemption:		No
Underground Injection Control:		No
Off-Site Waste Receipt:		No
Universal Waste Indicator:		No
Universal Waste Destination Facility:		No
Federal Universal Waste:		No
Active Site State-Reg Handler:		---
Federal Facility Indicator:		Not reported
Hazardous Secondary Material Indicator:		N
Sub-Part K Indicator:		Not reported
2018 GPRA Permit Baseline:		Not on the Baseline
2018 GPRA Renewals Baseline:		Not on the Baseline
202 GPRA Corrective Action Baseline:		No
Subject to Corrective Action Universe:		No
Non-TSDFs Where RCRA CA has Been Imposed Universe:		No
Corrective Action Priority Ranking:		No NCAPS ranking
Environmental Control Indicator:		No
Institutional Control Indicator:		No
Human Exposure Controls Indicator:		N/A
Groundwater Controls Indicator:		N/A
Significant Non-Complier Universe:		No
Unaddressed Significant Non-Complier Universe:		No
Addressed Significant Non-Complier Universe:		No
Significant Non-Complier With a Compliance Schedule Universe:		No
Financial Assurance Required:		Not reported
Handler Date of Last Change:		20021007
Recognized Trader-Importer:		No
Recognized Trader-Exporter:		No
Importer of Spent Lead Acid Batteries:		No
Exporter of Spent Lead Acid Batteries:		No
Recycler Activity Without Storage:		No
Manifest Broker:		No
Sub-Part P Indicator:		No

MCCURDY CIRCUITS INC (Continued) **1000427084**

Hazardous Waste Summary:
Waste Code: D002
Waste Description: Corrosive Waste

Waste Code: F006
Waste Description: Wastewater Treatment Sludges From Electroplating Operations, Except From The Following Processes: (1) Sulfuric Acid Anodizing Of Aluminum; (2) Tin Plating On Carbon Steel; (3) Zinc Plating (Segregated Basis) On Carbon Steel; (4) Aluminum Or Zinc-Aluminum Plating On Carbon Steel; (5) Cleaning/Stripping Associated With Tin, Zinc, And Aluminum Plating On Carbon Steel; And (6) Chemical Etching And Milling Of Aluminum.

Handler - Owner Operator:
Owner/Operator Indicator: Operator
Owner/Operator Name: NOT REQUIRED
Legal Status: Private
Date Became Current: Not reported
Date Ended Current: Not reported
Owner/Operator Address: NOT REQUIRED
Owner/Operator City,State,Zip: NOT REQUIRED, ME 99999
Owner/Operator Telephone: 415-555-1212
Owner/Operator Telephone Ext: Not reported
Owner/Operator Fax: Not reported
Owner/Operator Email: Not reported

Owner/Operator Indicator: Owner
Owner/Operator Name: CIRCUIT CONNECTION INC
Legal Status: Private
Date Became Current: Not reported
Date Ended Current: Not reported
Owner/Operator Address: 1739 N CASE ST
Owner/Operator City,State,Zip: ORANGE, CA 92665
Owner/Operator Telephone: 714-637-8900
Owner/Operator Telephone Ext: Not reported
Owner/Operator Fax: Not reported
Owner/Operator Email: Not reported

Historic Generators:
Receive Date: 19960901
Handler Name: CIRCUIT CONNECTION INC
Federal Waste Generator Description: Large Quantity Generator
State District Owner: Not reported
Large Quantity Handler of Universal Waste: No
Recognized Trader Importer: No
Recognized Trader Exporter: No
Spent Lead Acid Battery Importer: No
Spent Lead Acid Battery Exporter: No
Current Record: No
Non Storage Recycler Activity: Not reported
Electronic Manifest Broker: Not reported

Receive Date: 20000404
Handler Name: CIRCUIT CONNECTION INC
Federal Waste Generator Description: Small Quantity Generator
State District Owner: Not reported

MCCURDY CIRCUITS INC (Continued) **1000427084**

Large Quantity Handler of Universal Waste:	No
Recognized Trader Importer:	No
Recognized Trader Exporter:	No
Spent Lead Acid Battery Importer:	No
Spent Lead Acid Battery Exporter:	No
Current Record:	Yes
Non Storage Recycler Activity:	Not reported
Electronic Manifest Broker:	Not reported

Receive Date:	19900416
Handler Name: MCCURDY CIRCUITS INC	
Federal Waste Generator Description:	Large Quantity Generator
State District Owner:	Not reported
Large Quantity Handler of Universal Waste:	No
Recognized Trader Importer:	No
Recognized Trader Exporter:	No
Spent Lead Acid Battery Importer:	No
Spent Lead Acid Battery Exporter:	No
Current Record:	No
Non Storage Recycler Activity:	Not reported
Electronic Manifest Broker:	Not reported

Receive Date:	19920302
Handler Name: MCCURDY CIRCUITS INC	
Federal Waste Generator Description:	Large Quantity Generator
State District Owner:	Not reported
Large Quantity Handler of Universal Waste:	No
Recognized Trader Importer:	No
Recognized Trader Exporter:	No
Spent Lead Acid Battery Importer:	No
Spent Lead Acid Battery Exporter:	No
Current Record:	No
Non Storage Recycler Activity:	Not reported
Electronic Manifest Broker:	Not reported

Receive Date:	19940322
Handler Name: MCCURDY CIRCUITS INC	
Federal Waste Generator Description:	Large Quantity Generator
State District Owner:	Not reported
Large Quantity Handler of Universal Waste:	No
Recognized Trader Importer:	No
Recognized Trader Exporter:	No
Spent Lead Acid Battery Importer:	No
Spent Lead Acid Battery Exporter:	No
Current Record:	No
Non Storage Recycler Activity:	Not reported
Electronic Manifest Broker:	Not reported

Receive Date:	19960429
Handler Name: MCCURDY CIRCUITS, INC.	
Federal Waste Generator Description:	Large Quantity Generator
State District Owner:	Not reported
Large Quantity Handler of Universal Waste:	No
Recognized Trader Importer:	No
Recognized Trader Exporter:	No
Spent Lead Acid Battery Importer:	No
Spent Lead Acid Battery Exporter:	No

MCCURDY CIRCUITS INC (Continued) **1000427084**

Current Record:	No
Non Storage Recycler Activity:	Not reported
Electronic Manifest Broker:	Not reported
Receive Date:	19990304
Handler Name: MC CURDY CIRCUITS, INC.	
Federal Waste Generator Description:	Large Quantity Generator
State District Owner:	Not reported
Large Quantity Handler of Universal Waste:	No
Recognized Trader Importer:	No
Recognized Trader Exporter:	No
Spent Lead Acid Battery Importer:	No
Spent Lead Acid Battery Exporter:	No
Current Record:	No
Non Storage Recycler Activity:	Not reported
Electronic Manifest Broker:	Not reported
Receive Date:	20001012
Handler Name: MCCURDY CIRCUITS, INC.	
Federal Waste Generator Description:	Large Quantity Generator
State District Owner:	Not reported
Large Quantity Handler of Universal Waste:	No
Recognized Trader Importer:	No
Recognized Trader Exporter:	No
Spent Lead Acid Battery Importer:	No
Spent Lead Acid Battery Exporter:	No
Current Record:	No
Non Storage Recycler Activity:	Not reported
Electronic Manifest Broker:	Not reported

List of NAICS Codes and Descriptions:

NAICS Code:	332813
NAICS Description:	Electroplating, Plating, Polishing, Anodizing, And Coloring
NAICS Code:	334412
NAICS Description:	Bare Printed Circuit Board Manufacturing
NAICS Code:	334419
NAICS Description:	Other Electronic Component Manufacturing

Has the Facility Received Notices of Violations:

Found Violation:	Yes
Agency Which Determined Violation:	State
Violation Short Description:	Generators - General
Date Violation was Determined:	19930319
Actual Return to Compliance Date:	19980319
Return to Compliance Qualifier:	Not Resolved
Violation Responsible Agency:	State
Scheduled Compliance Date:	Not reported
Enforcement Identifier:	Not reported
Date of Enforcement Action:	Not reported
Enforcement Responsible Agency:	Not reported
Enforcement Docket Number:	Not reported
Enforcement Attorney:	Not reported
Corrective Action Component:	Not reported
Appeal Initiated Date:	Not reported

MCCURDY CIRCUITS INC (Continued) **1000427084**

Appeal Resolution Date:	Not reported
Disposition Status Date:	Not reported
Disposition Status:	Not reported
Disposition Status Description:	Not reported
Consent/Final Order Sequence Number:	Not reported
Consent/Final Order Respondent Name:	Not reported
Consent/Final Order Lead Agency:	Not reported
Enforcement Type:	Not reported
Enforcement Responsible Person:	Not reported
Enforcement Responsible Sub-Organization:	Not reported
SEP Sequence Number:	Not reported
SEP Expenditure Amount:	Not reported
SEP Scheduled Completion Date:	Not reported
SEP Actual Date:	Not reported
SEP Defaulted Date:	Not reported
SEP Type:	Not reported
SEP Type Description:	Not reported
Proposed Amount:	Not reported
Final Monetary Amount:	Not reported
Paid Amount:	Not reported
Final Count:	Not reported
Final Amount:	Not reported

Evaluation Action Summary:

Evaluation Date:	19930319
Evaluation Responsible Agency:	State Contractor/Grantee
Found Violation:	Yes
Evaluation Type Description:	COMPLIANCE EVALUATION INSPECTION
Evaluation Responsible Person Identifier:	R9STA
Evaluation Responsible Sub-Organization:	Not reported
Actual Return to Compliance Date:	19980319
Scheduled Compliance Date:	Not reported
Date of Request:	Not reported
Date Response Received:	Not reported
Request Agency:	Not reported
Former Citation:	Not reported

ENVIROSTOR:

Name:	MCCURDY CIRCUITS, INC.
Address:	1739 N. CASE STREET
City,State,Zip:	ORANGE, CA 92665
Facility ID:	71002406
Status:	Inactive - Needs Evaluation
Status Date:	Not reported
Site Code:	Not reported
Site Type:	Tiered Permit
Site Type Detailed:	Tiered Permit
Acres:	Not reported
NPL:	NO
Regulatory Agencies:	NONE SPECIFIED
Lead Agency:	NONE SPECIFIED
Program Manager:	Not reported
Supervisor:	Not reported
Division Branch:	Cleanup Cypress
Assembly:	68

MCCURDY CIRCUITS INC (Continued) **1000427084**

Senate: 34
Special Program: Not reported
Restricted Use: NO
Site Mgmt Req: NONE SPECIFIED
Funding: Not reported
Latitude: 33.81641
Longitude: -117.8583
APN: NONE SPECIFIED
Past Use: NONE SPECIFIED
Potential COC: NONE SPECIFIED
Confirmed COC: NONE SPECIFIED
Potential Description: NONE SPECIFIED
Alias Name: CAD046055893
Alias Type: EPA Identification Number
Alias Name: 71002406
Alias Type: Envirostor ID Number

Completed Info:
Completed Area Name: Not reported
Completed Sub Area Name: Not reported
Completed Document Type: Not reported
Completed Date: Not reported
Comments: Not reported

Future Area Name: Not reported
Future Sub Area Name: Not reported
Future Document Type: Not reported
Future Due Date: Not reported
Schedule Area Name: Not reported
Schedule Sub Area Name: Not reported
Schedule Document Type: Not reported
Schedule Due Date: Not reported
Schedule Revised Date: Not reported

LUST:
Name: MCCURDY CIRCUITS
Address: 1739 CASE ST
City,State,Zip: ORANGE, CA 92665
Lead Agency: SANTA ANA RWQCB (REGION 8)
Case Type: LUST Cleanup Site

Geo Track:
Global Id: T0605901559
Latitude: 33.816411
Longitude: -117.858351
Status: Completed - Case Closed
Status Date: 03/07/2001
Case Worker: MAO
RB Case Number: 083002098T
Local Agency: ORANGE, CITY OF
File Location: Not reported
Local Case Number: Not reported
Potential Media Affect: Soil
Potential Contaminants of Concern: Copper
EPA Region: 9
Coordinate Source: Google Geocode
Quantity Released Gallons: Not reported

MCCURDY CIRCUITS INC (Continued) **1000427084**

Begin Date:	09/02/1986
Leak Reported Date:	01/28/1987
How Discovered:	Other Means
How Discovered Description:	Not reported
Discharge Source:	Not reported
Discharge Cause:	Not reported
Stop Method:	Not reported
Stop Description:	Not reported
No Further Action Date:	03/07/2001
CA Water Watershed Name:	Santa Ana River - Lower Santa Ana River - East Coastal Plain (801.11)
Dwr Groundwater Subbasin Name:	Coastal Plain Of Orange County (8-001)
Disadvantaged Community:	Not reported
CA Enviroscreen 3 Score:	86-90%
CA Enviroscreen 4 Score:	75-80%
Military DOD Site:	No
Facility Project Subtype:	Not reported
RWQCB Region:	SANTA ANA RWQCB (REGION 8)
Claim Number:	Not reported
Claim Status:	Not reported
Site History:	Not reported

LUST:

Global Id:	T0605901559
Contact Type:	Local Agency Caseworker
Contact Name:	KATHY DASCOMB
Organization Name:	ORANGE, CITY OF
Address:	2009 EAST EDINGER AVENUE
City:	SANTA ANA
Email:	kdascomb@cityoforange.org
Phone Number:	7146673773

Global Id:	T0605901559
Contact Type:	Regional Board Caseworker - Primary Caseworker
Contact Name:	MIGUEL OVIEDO
Organization Name:	SANTA ANA RWQCB (REGION 8)
Address:	3737 Main Street, Suite 500
City:	RIVERSIDE
Email:	miguel.oviedo@waterboards.ca.gov
Phone Number:	9517823238

LUST:

Global Id:	T0605901559
Action Type:	ENFORCEMENT
Date:	03/07/2001
Action:	Closure/No Further Action Letter

Global Id:	T0605901559
Action Type:	Other
Date:	09/02/1986
Action:	Leak Discovery

Global Id:	T0605901559
Action Type:	Other
Date:	01/28/1987
Action:	Leak Reported

MCCURDY CIRCUITS INC (Continued) **1000427084**

LUST:

Global Id:	T0605901559
Status:	Open - Case Begin Date
Status Date:	09/02/1986
Global Id:	T0605901559
Status:	Open - Site Assessment
Status Date:	09/02/1992
Global Id:	T0605901559
Status:	Completed - Case Closed
Status Date:	03/07/2001

LUST REG 8:

Name:	MCCURDY CIRCUITS
Address:	1739 CASE ST
City:	ORANGE
Region:	8
County:	Orange
Regional Board:	Santa Ana Region
Facility Status:	Case Closed
Case Number:	083002098T
Local Case Num:	Not reported
Case Type:	Soil only
Substance:	Copper
Qty Leaked:	Not reported
Abate Method:	Not reported
Cross Street:	TAFT
Enf Type:	Not reported
Funding:	Not reported
How Discovered:	OM
How Stopped:	Not reported
Leak Cause:	Not reported
Leak Source:	Not reported
Global ID:	T0605901559
How Stopped Date:	Not reported
Enter Date:	7/23/1992
Date Confirmation of Leak Began:	Not reported
Date Preliminary Assessment Began:	Not reported
Discover Date:	9/2/1986
Enforcement Date:	Not reported
Close Date:	3/7/2001
Date Prelim Assessment Workplan Submitted:	Not reported
Date Pollution Characterization Began:	9/2/1992
Date Remediation Plan Submitted:	Not reported
Date Remedial Action Underway:	Not reported
Date Post Remedial Action Monitoring:	Not reported
Enter Date:	7/23/1992
GW Qualifies:	Not reported
Soil Qualifies:	Not reported
Operator:	Not reported
Facility Contact:	Not reported
Interim:	Not reported
Oversite Program:	LUST
Latitude:	33.8162181

MCCURDY CIRCUITS INC (Continued) **1000427084**

Longitude:	-117.8587654
MTBE Date:	Not reported
Max MTBE GW:	Not reported
MTBE Concentration:	0
Max MTBE Soil:	Not reported
MTBE Fuel:	0
MTBE Tested:	Not Required to be Tested.
MTBE Class:	*
Staff:	TME
Staff Initials:	KAT
Lead Agency:	Regional Board
Local Agency:	Orange, Orange County
Hydr Basin #:	COASTAL PLAIN OF ORA
Beneficial:	Not reported
Priority:	Not reported
Cleanup Fund Id:	Not reported
Work Suspended:	Not reported

Summary: COPPER AND ACID SOLUTIONS. FIRE DEPT CLOSED CASE. GROUNDWATER HAS NOT BEEN INVESTIGATED. Called and left messages for Ragelio of McCurdy Circuits at 714 - 507 -4900 on Nov. 7, 2000. Site closed March 7, 2001.

FINDS:
Registry ID: 110008261816

Click Here for FRS Facility Detail Report:

Environmental Interest/Information System:
The Toxic Release Inventory System (TRIS) is a publicly available EPA database reported annually by certain covered industry groups, as well as federal facilities. It contains information about more than 650 toxic chemicals that are being used, manufactured, treated, transported, or released into the environment, and includes information about waste management and pollution prevention activities.
The Resource Conservation and Recovery Act Information System (RCRAInfo) is EPA's comprehensive information system in support of the Resource Conservation and Recovery Act (RCRA) of 1976 and the Hazardous and Solid Waste Amendments (HSWA) of 1984. It tracks many types of information about generators, transporters, treaters, storers, and disposers of hazardous waste.
The California Environmental Protection Agency (CalEPA) has recently implemented a new data warehouse system (nSite). This data warehouse combines and merges facility and site information from five different systems managed within CalEPA. The five systems are: California Environmental Reporting System (CERS),EnviroStor, GeoTracker, California Integrated Water Quality System (CIWQS), andToxic Release Inventory (TRI).
Registry ID: 110071793322

Click Here for FRS Facility Detail Report:

Environmental Interest/Information System:

Click this hyperlink while viewing on your computer to access additional FINDS: detail in the EDR Site Report.

ECHO:
Envid: 1000427084

MCCURDY CIRCUITS INC (Continued) **1000427084**

Registry ID: 110008261816

DFR URL:
Name: MCCURDY CIRCUITS INC
Address: 1739 N CASE ST
City,State,Zip: ORANGE, CA 92865

CORTESE:
Name: MCCURDY CIRCUITS
Address: 1739 CASE ST
City,State,Zip: ORANGE, CA 92665
Region: CORTESE
Envirostor Id: Not reported
Global ID: T0605901559
Site/Facility Type: LUST CLEANUP SITE
Cleanup Status: COMPLETED - CASE CLOSED
Status Date: Not reported
Site Code: Not reported
Latitude: Not reported
Longitude: Not reported
Owner: Not reported
Enf Type: Not reported
Swat R: Not reported
Flag: active
Order No: Not reported
Waste Discharge System No: Not reported
Effective Date: Not reported
Region 2: Not reported
WID Id: Not reported
Solid Waste Id No: Not reported
Waste Management Uit Name: Not reported
File Name: Active Open

EMI:
Name: MCCURDY CIRCUITS
Address: 1739 N CASE ST
City,State,Zip: ORANGE, CA 92665
Year: 1990
County Code: 30
Air Basin: SC
Facility ID: 74191
Air District Name: SC
SIC Code: 3672
Air District Name: SOUTH COAST AQMD
Community Health Air Pollution Info System: Not reported
Consolidated Emission Reporting Rule: Not reported
Total Organic Hydrocarbon Gases Tons/Yr: 2
Reactive Organic Gases Tons/Yr: 2
Carbon Monoxide Emissions Tons/Yr: 0
NOX - Oxides of Nitrogen Tons/Yr: 0
SOX - Oxides of Sulphur Tons/Yr: 0
Particulate Matter Tons/Yr: 0
Part. Matter 10 Micrometers and Smllr Tons/Yr: 0

HIST CORTESE:
edr_fname: MCCURDY CIRCUITS

MCCURDY CIRCUITS INC (Continued) **1000427084**

edr_fadd1:	1739
City,State,Zip:	ORANGE, CA 92665
Region:	CORTESE
Facility County Code:	30
Reg By:	LTNKA
Reg Id:	083002098T

CERS:

Name:	MCCURDY CIRCUITS
Address:	1739 CASE ST
City,State,Zip:	ORANGE, CA 92665
Site ID:	863288
CERS ID:	T0605901559
CERS Description:	Leaking Underground Storage Tank Cleanup Site

Affiliation:

Affiliation Type Desc:	Regional Board Caseworker
Entity Name:	MIGUEL OVIEDO - SANTA ANA RWQCB (REGION 8)
Entity Title:	Not reported
Affiliation Address:	3737 Main Street, Suite 500
Affiliation City:	RIVERSIDE
Affiliation State:	CA
Affiliation Country:	Not reported
Affiliation Zip:	Not reported
Affiliation Phone:	9517823238,

Affiliation Type Desc:	Local Agency Caseworker
Entity Name:	KATHY DASCOMB - ORANGE, CITY OF
Entity Title:	Not reported
Affiliation Address:	2009 EAST EDINGER AVENUE
Affiliation City:	SANTA ANA
Affiliation State:	CA
Affiliation Country:	Not reported
Affiliation Zip:	Not reported
Affiliation Phone:	7146673773,

Count: 0 records.

ORPHAN SUMMARY

City	EDR ID	Site Name	Site Address	Zip	Database(s)
		NO SITES FOUND			

GOVERNMENT RECORDS SEARCHED / DATA CURRENCY TRACKING

To maintain currency of the following federal and state databases, EDR contacts the appropriate governmental agency on a monthly or quarterly basis, as required.

Number of Days to Update: Provides confirmation that EDR is reporting records that have been updated within 90 days from the date the government agency made the information available to the public.

STANDARD ENVIRONMENTAL RECORDS

Lists of Federal NPL (Superfund) sites

NPL: National Priority List

National Priorities List (Superfund). The NPL is a subset of CERCLIS and identifies over 1,200 sites for priority cleanup under the Superfund Program. NPL sites may encompass relatively large areas. As such, EDR provides polygon coverage for over 1,000 NPL site boundaries produced by EPA's Environmental Photographic Interpretation Center (EPIC) and regional EPA offices.

Date of Government Version: 03/27/2025
Date Data Arrived at EDR: 04/01/2025
Date Made Active in Reports: 04/24/2025
Number of Days to Update: 23

Source: EPA
Telephone: N/A
Last EDR Contact: 04/01/2025
Next Scheduled EDR Contact: 07/07/2025
Data Release Frequency: Quarterly

NPL Site Boundaries

Sources:

EPA's Environmental Photographic Interpretation Center (EPIC)
Telephone: 202-564-7333

EPA Region 1
Telephone 617-918-1143

EPA Region 3
Telephone 215-814-5418

EPA Region 4
Telephone 404-562-8033

EPA Region 5
Telephone 312-886-6686

EPA Region 10
Telephone 206-553-8665

EPA Region 6
Telephone: 214-655-6659

EPA Region 7
Telephone: 913-551-7247

EPA Region 8
Telephone: 303-312-6774

EPA Region 9
Telephone: 415-947-4246

Proposed NPL: Proposed National Priority List Sites

A site that has been proposed for listing on the National Priorities List through the issuance of a proposed rule in the Federal Register. EPA then accepts public comments on the site, responds to the comments, and places on the NPL those sites that continue to meet the requirements for listing.

Date of Government Version: 03/27/2025
Date Data Arrived at EDR: 04/01/2025
Date Made Active in Reports: 04/24/2025
Number of Days to Update: 23

Source: EPA
Telephone: N/A
Last EDR Contact: 04/01/2025
Next Scheduled EDR Contact: 07/07/2025
Data Release Frequency: Quarterly

NPL LIENS: Federal Superfund Liens

Federal Superfund Liens. Under the authority granted the USEPA by CERCLA of 1980, the USEPA has the authority to file liens against real property in order to recover remedial action expenditures or when the property owner received notification of potential liability. USEPA compiles a listing of filed notices of Superfund Liens.

Date of Government Version: 10/15/1991
Date Data Arrived at EDR: 02/02/1994
Date Made Active in Reports: 03/30/1994
Number of Days to Update: 56

Source: EPA
Telephone: 202-564-4267
Last EDR Contact: 08/15/2011
Next Scheduled EDR Contact: 11/28/2011
Data Release Frequency: No Update Planned

Lists of Federal Delisted NPL sites

Delisted NPL: National Priority List Deletions

The National Oil and Hazardous Substances Pollution Contingency Plan (NCP) establishes the criteria that the EPA uses to delete sites from the NPL. In accordance with 40 CFR 300.425.(e), sites may be deleted from the NPL where no further response is appropriate.

Date of Government Version: 03/27/2025
Date Data Arrived at EDR: 04/01/2025
Date Made Active in Reports: 04/24/2025
Number of Days to Update: 23

Source: EPA
Telephone: N/A
Last EDR Contact: 04/01/2025
Next Scheduled EDR Contact: 07/07/2025
Data Release Frequency: Quarterly

Lists of Federal sites subject to CERCLA removals and CERCLA orders

FEDERAL FACILITY: Federal Facility Site Information listing

A listing of National Priority List (NPL) and Base Realignment and Closure (BRAC) sites found in the Comprehensive Environmental Response, Compensation and Liability Information System (CERCLIS) Database where EPA Federal Facilities Restoration and Reuse Office is involved in cleanup activities.

Date of Government Version: 11/20/2024
Date Data Arrived at EDR: 12/18/2024
Date Made Active in Reports: 12/20/2024
Number of Days to Update: 2

Source: Environmental Protection Agency
Telephone: 703-603-8704
Last EDR Contact: 03/27/2025
Next Scheduled EDR Contact: 07/07/2025
Data Release Frequency: Varies

SEMS: Superfund Enterprise Management System

SEMS (Superfund Enterprise Management System) tracks hazardous waste sites, potentially hazardous waste sites, and remedial activities performed in support of EPA's Superfund Program across the United States. The list was formerly know as CERCLIS, renamed to SEMS by the EPA in 2015. The list contains data on potentially hazardous waste sites that have been reported to the USEPA by states, municipalities, private companies and private persons, pursuant to Section 103 of the Comprehensive Environmental Response, Compensation, and Liability Act (CERCLA). This dataset also contains sites which are either proposed to or on the National Priorities List (NPL) and the sites which are in the screening and assessment phase for possible inclusion on the NPL.

Date of Government Version: 03/27/2025
Date Data Arrived at EDR: 04/01/2025
Date Made Active in Reports: 04/24/2025
Number of Days to Update: 23

Source: EPA
Telephone: 800-424-9346
Last EDR Contact: 04/01/2025
Next Scheduled EDR Contact: 07/21/2025
Data Release Frequency: Quarterly

Lists of Federal CERCLA sites with NFRAP

SEMS-ARCHIVE: Superfund Enterprise Management System Archive

SEMS-ARCHIVE (Superfund Enterprise Management System Archive) tracks sites that have no further interest under the Federal Superfund Program based on available information. The list was formerly known as the CERCLIS-NFRAP, renamed to SEMS ARCHIVE by the EPA in 2015. EPA may perform a minimal level of assessment work at a site while it is archived if site conditions change and/or new information becomes available. Archived sites have been removed and archived from the inventory of SEMS sites. Archived status indicates that, to the best of EPA's knowledge, assessment at a site has been completed and that EPA has determined no further steps will be taken to list the site on the National Priorities List (NPL), unless information indicates this decision was not appropriate or other considerations require a recommendation for listing at a later time. The decision does not necessarily mean that there is no hazard associated with a given site; it only means that. based upon available information, the location is not judged to be potential NPL site.

Date of Government Version: 03/27/2025
Date Data Arrived at EDR: 04/01/2025
Date Made Active in Reports: 04/24/2025
Number of Days to Update: 23

Source: EPA
Telephone: 800-424-9346
Last EDR Contact: 04/01/2025
Next Scheduled EDR Contact: 07/21/2025
Data Release Frequency: Quarterly

Lists of Federal RCRA facilities undergoing Corrective Action

CORRACTS: Corrective Action Report

CORRACTS identifies hazardous waste handlers with RCRA corrective action activity.

Date of Government Version: 02/17/2025
Date Data Arrived at EDR: 02/19/2025
Date Made Active in Reports: 03/06/2025
Number of Days to Update: 15

Source: EPA
Telephone: 800-424-9346
Last EDR Contact: 03/18/2025
Next Scheduled EDR Contact: 06/30/2025
Data Release Frequency: Quarterly

Lists of Federal RCRA TSD facilities

RCRA-TSDF: RCRA - Treatment, Storage and Disposal

RCRAInfo is EPA's comprehensive information system, providing access to data supporting the Resource Conservation and Recovery Act (RCRA) of 1976 and the Hazardous and Solid Waste Amendments (HSWA) of 1984. The database includes selective information on sites which generate, transport, store, treat and/or dispose of hazardous waste as defined by the Resource Conservation and Recovery Act (RCRA). Transporters are individuals or entities that move hazardous waste from the generator offsite to a facility that can recycle, treat, store, or dispose of the waste. TSDFs treat, store, or dispose of the waste.

Date of Government Version: 02/17/2025
Date Data Arrived at EDR: 02/19/2025
Date Made Active in Reports: 03/06/2025
Number of Days to Update: 15

Source: Environmental Protection Agency
Telephone: (415) 495-8895
Last EDR Contact: 03/18/2025
Next Scheduled EDR Contact: 06/30/2025
Data Release Frequency: Quarterly

Lists of Federal RCRA generators

RCRA-LQG: RCRA - Large Quantity Generators

RCRAInfo is EPA's comprehensive information system, providing access to data supporting the Resource Conservation and Recovery Act (RCRA) of 1976 and the Hazardous and Solid Waste Amendments (HSWA) of 1984. The database includes selective information on sites which generate, transport, store, treat and/or dispose of hazardous waste as defined by the Resource Conservation and Recovery Act (RCRA). Large quantity generators (LQGs) generate over 1,000 kilograms (kg) of hazardous waste, or over 1 kg of acutely hazardous waste per month.

Date of Government Version: 02/17/2025
Date Data Arrived at EDR: 02/19/2025
Date Made Active in Reports: 03/06/2025
Number of Days to Update: 15

Source: Environmental Protection Agency
Telephone: (415) 495-8895
Last EDR Contact: 03/18/2025
Next Scheduled EDR Contact: 06/30/2025
Data Release Frequency: Quarterly

RCRA-SQG: RCRA - Small Quantity Generators

RCRAInfo is EPA's comprehensive information system, providing access to data supporting the Resource Conservation and Recovery Act (RCRA) of 1976 and the Hazardous and Solid Waste Amendments (HSWA) of 1984. The database includes selective information on sites which generate, transport, store, treat and/or dispose of hazardous waste as defined by the Resource Conservation and Recovery Act (RCRA). Small quantity generators (SQGs) generate between 100 kg and 1,000 kg of hazardous waste per month.

Date of Government Version: 02/17/2025
Date Data Arrived at EDR: 02/19/2025
Date Made Active in Reports: 03/06/2025
Number of Days to Update: 15

Source: Environmental Protection Agency
Telephone: (415) 495-8895
Last EDR Contact: 03/18/2025
Next Scheduled EDR Contact: 06/30/2025
Data Release Frequency: Quarterly

RCRA-VSQG: RCRA - Very Small Quantity Generators (Formerly Conditionally Exempt Small Quantity Generators)

RCRAInfo is EPA's comprehensive information system, providing access to data supporting the Resource Conservation and Recovery Act (RCRA) of 1976 and the Hazardous and Solid Waste Amendments (HSWA) of 1984. The database includes selective information on sites which generate, transport, store, treat and/or dispose of hazardous waste as defined by the Resource Conservation and Recovery Act (RCRA). Very small quantity generators (VSQGs) generate less than 100 kg of hazardous waste, or less than 1 kg of acutely hazardous waste per month.

Date of Government Version: 02/17/2025
Date Data Arrived at EDR: 02/19/2025
Date Made Active in Reports: 03/06/2025
Number of Days to Update: 15

Source: Environmental Protection Agency
Telephone: (415) 495-8895
Last EDR Contact: 03/18/2025
Next Scheduled EDR Contact: 06/30/2025
Data Release Frequency: Quarterly

Federal institutional controls / engineering controls registries

LUCIS: Land Use Control Information System

LUCIS contains records of land use control information pertaining to the former Navy Base Realignment and Closure properties.

Date of Government Version: 11/11/2024
Date Data Arrived at EDR: 11/25/2024
Date Made Active in Reports: 02/18/2025
Number of Days to Update: 85

Source: Department of the Navy
Telephone: 843-820-7326
Last EDR Contact: 04/30/2025
Next Scheduled EDR Contact: 08/18/2025
Data Release Frequency: Varies

US ENG CONTROLS: Engineering Controls Sites List

A listing of sites with engineering controls in place. Engineering controls include various forms of caps, building foundations, liners, and treatment methods to create pathway elimination for regulated substances to enter environmental media or effect human health.

Date of Government Version: 01/29/2025
Date Data Arrived at EDR: 02/18/2025
Date Made Active in Reports: 04/29/2025
Number of Days to Update: 70

Source: Environmental Protection Agency
Telephone: 703-603-0695
Last EDR Contact: 02/18/2025
Next Scheduled EDR Contact: 12/02/2024
Data Release Frequency: Varies

US INST CONTROLS: Institutional Controls Sites List

A listing of sites with institutional controls in place. Institutional controls include administrative measures, such as groundwater use restrictions, construction restrictions, property use restrictions, and post remediation care requirements intended to prevent exposure to contaminants remaining on site. Deed restrictions are generally required as part of the institutional controls.

Date of Government Version: 01/29/2025
Date Data Arrived at EDR: 02/18/2025
Date Made Active in Reports: 04/29/2025
Number of Days to Update: 70

Source: Environmental Protection Agency
Telephone: 703-603-0695
Last EDR Contact: 02/18/2025
Next Scheduled EDR Contact: 06/02/2025
Data Release Frequency: Varies

Federal ERNS list

ERNS: Emergency Response Notification System

Emergency Response Notification System. ERNS records and stores information on reported releases of oil and hazardous substances.

Date of Government Version: 12/03/2024
Date Data Arrived at EDR: 12/11/2024
Date Made Active in Reports: 02/18/2025
Number of Days to Update: 69

Source: National Response Center, United States Coast Guard
Telephone: 202-267-2180
Last EDR Contact: 03/18/2025
Next Scheduled EDR Contact: 06/30/2025
Data Release Frequency: Quarterly

Lists of state- and tribal (Superfund) equivalent sites

RESPONSE: State Response Sites

Identifies confirmed release sites where DTSC is involved in remediation, either in a lead or oversight capacity. These confirmed release sites are generally high-priority and high potential risk.

Date of Government Version: 01/21/2025
Date Data Arrived at EDR: 01/22/2025
Date Made Active in Reports: 04/03/2025
Number of Days to Update: 71

Source: Department of Toxic Substances Control
Telephone: 916-323-3400
Last EDR Contact: 04/22/2025
Next Scheduled EDR Contact: 08/04/2025
Data Release Frequency: Quarterly

Lists of state- and tribal hazardous waste facilities

ENVIROSTOR: EnviroStor Database

The Department of Toxic Substances Control's (DTSC's) Site Mitigation and Brownfields Reuse Program's (SMBRP's) EnviroStor database identifes sites that have known contamination or sites for which there may be reasons to investigate further. The database includes the following site types: Federal Superfund sites (National Priorities List (NPL)); State Response, including Military Facilities and State Superfund; Voluntary Cleanup; and School sites. EnviroStor provides similar information to the information that was available in CalSites, and provides additional site information, including, but not limited to, identification of formerly-contaminated properties that have been released for reuse, properties where environmental deed restrictions have been recorded to prevent inappropriate land uses, and risk characterization information that is used to assess potential impacts to public health and the environment at contaminated sites.

Date of Government Version: 01/21/2025
Date Data Arrived at EDR: 01/22/2025
Date Made Active in Reports: 04/03/2025
Number of Days to Update: 71

Source: Department of Toxic Substances Control
Telephone: 916-323-3400
Last EDR Contact: 04/22/2025
Next Scheduled EDR Contact: 08/04/2025
Data Release Frequency: Quarterly

Lists of state and tribal landfills and solid waste disposal facilities

SWF/LF (SWIS): Solid Waste Information System

Active, Closed and Inactive Landfills. SWF/LF records typically contain an inve ntory of solid waste disposal facilities or landfills. These may be active or i nactive facilities or open dumps that failed to meet RCRA Section 4004 criteria for solid waste landfills or disposal sites.

Date of Government Version: 02/03/2025
Date Data Arrived at EDR: 02/04/2025
Date Made Active in Reports: 04/18/2025
Number of Days to Update: 73

Source: Department of Resources Recycling and Recovery
Telephone: 916-341-6320
Last EDR Contact: 02/04/2025
Next Scheduled EDR Contact: 05/19/2025
Data Release Frequency: Quarterly

Lists of state and tribal leaking storage tanks

LUST REG 2: Fuel Leak List
Leaking Underground Storage Tank locations. Alameda, Contra Costa, Marin, Napa, San Francisco, San Mateo, Santa Clara, Solano, Sonoma counties.

Date of Government Version: 09/30/2004
Date Data Arrived at EDR: 10/20/2004
Date Made Active in Reports: 11/19/2004
Number of Days to Update: 30

Source: California Regional Water Quality Control Board San Francisco Bay Region (2)
Telephone: 510-622-2433
Last EDR Contact: 09/19/2011
Next Scheduled EDR Contact: 01/02/2012
Data Release Frequency: No Update Planned

LUST REG 9: Leaking Underground Storage Tank Report
Orange, Riverside, San Diego counties. For more current information, please refer to the State Water Resources Control Board's LUST database.

Date of Government Version: 03/01/2001
Date Data Arrived at EDR: 04/23/2001
Date Made Active in Reports: 05/21/2001
Number of Days to Update: 28

Source: California Regional Water Quality Control Board San Diego Region (9)
Telephone: 858-637-5595
Last EDR Contact: 09/26/2011
Next Scheduled EDR Contact: 01/09/2012
Data Release Frequency: No Update Planned

LUST REG 4: Underground Storage Tank Leak List
Los Angeles, Ventura counties. For more current information, please refer to the State Water Resources Control Board's LUST database.

Date of Government Version: 09/07/2004
Date Data Arrived at EDR: 09/07/2004
Date Made Active in Reports: 10/12/2004
Number of Days to Update: 35

Source: California Regional Water Quality Control Board Los Angeles Region (4)
Telephone: 213-576-6710
Last EDR Contact: 09/06/2011
Next Scheduled EDR Contact: 12/19/2011
Data Release Frequency: No Update Planned

LUST REG 5: Leaking Underground Storage Tank Database
Leaking Underground Storage Tank locations. Alameda, Alpine, Amador, Butte, Colusa, Contra Costa, Calveras, El Dorado, Fresno, Glenn, Kern, Kings, Lake, Lassen, Madera, Mariposa, Merced, Modoc, Napa, Nevada, Placer, Plumas, Sacramento, San Joaquin, Shasta, Solano, Stanislaus, Sutter, Tehama, Tulare, Tuolumne, Yolo, Yuba counties.

Date of Government Version: 07/01/2008
Date Data Arrived at EDR: 07/22/2008
Date Made Active in Reports: 07/31/2008
Number of Days to Update: 9

Source: California Regional Water Quality Control Board Central Valley Region (5)
Telephone: 916-464-4834
Last EDR Contact: 07/01/2011
Next Scheduled EDR Contact: 10/17/2011
Data Release Frequency: No Update Planned

LUST REG 7: Leaking Underground Storage Tank Case Listing
Leaking Underground Storage Tank locations. Imperial, Riverside, San Diego, Santa Barbara counties.

Date of Government Version: 02/26/2004
Date Data Arrived at EDR: 02/26/2004
Date Made Active in Reports: 03/24/2004
Number of Days to Update: 27

Source: California Regional Water Quality Control Board Colorado River Basin Region (7)
Telephone: 760-776-8943
Last EDR Contact: 08/01/2011
Next Scheduled EDR Contact: 11/14/2011
Data Release Frequency: No Update Planned

LUST REG 8: Leaking Underground Storage Tanks
California Regional Water Quality Control Board Santa Ana Region (8). For more current information, please refer to the State Water Resources Control Board's LUST database.

Date of Government Version: 02/14/2005
Date Data Arrived at EDR: 02/15/2005
Date Made Active in Reports: 03/28/2005
Number of Days to Update: 41

Source: California Regional Water Quality Control Board Santa Ana Region (8)
Telephone: 909-782-4496
Last EDR Contact: 08/15/2011
Next Scheduled EDR Contact: 11/28/2011
Data Release Frequency: No Update Planned

LUST: Leaking Underground Fuel Tank Report (GEOTRACKER)

Leaking Underground Storage Tank (LUST) Sites included in GeoTracker. GeoTracker is the Water Boards data management system for sites that impact, or have the potential to impact, water quality in California, with emphasis on groundwater.

Date of Government Version: 02/24/2025
Date Data Arrived at EDR: 02/24/2025
Date Made Active in Reports: 02/26/2025
Number of Days to Update: 2

Source: State Water Resources Control Board
Telephone: see region list
Last EDR Contact: 02/24/2025
Next Scheduled EDR Contact: 06/16/2025
Data Release Frequency: Quarterly

LUST REG 1: Active Toxic Site Investigation

Del Norte, Humboldt, Lake, Mendocino, Modoc, Siskiyou, Sonoma, Trinity counties. For more current information, please refer to the State Water Resources Control Board's LUST database.

Date of Government Version: 02/01/2001
Date Data Arrived at EDR: 02/28/2001
Date Made Active in Reports: 03/29/2001
Number of Days to Update: 29

Source: California Regional Water Quality Control Board North Coast (1)
Telephone: 707-570-3769
Last EDR Contact: 08/01/2011
Next Scheduled EDR Contact: 11/14/2011
Data Release Frequency: No Update Planned

LUST REG 6V: Leaking Underground Storage Tank Case Listing

Leaking Underground Storage Tank locations. Inyo, Kern, Los Angeles, Mono, San Bernardino counties.

Date of Government Version: 06/07/2005
Date Data Arrived at EDR: 06/07/2005
Date Made Active in Reports: 06/29/2005
Number of Days to Update: 22

Source: California Regional Water Quality Control Board Victorville Branch Office (6)
Telephone: 760-241-7365
Last EDR Contact: 09/12/2011
Next Scheduled EDR Contact: 12/26/2011
Data Release Frequency: No Update Planned

LUST REG 6L: Leaking Underground Storage Tank Case Listing

For more current information, please refer to the State Water Resources Control Board's LUST database.

Date of Government Version: 09/09/2003
Date Data Arrived at EDR: 09/10/2003
Date Made Active in Reports: 10/07/2003
Number of Days to Update: 27

Source: California Regional Water Quality Control Board Lahontan Region (6)
Telephone: 530-542-5572
Last EDR Contact: 09/12/2011
Next Scheduled EDR Contact: 12/26/2011
Data Release Frequency: No Update Planned

LUST REG 3: Leaking Underground Storage Tank Database

Leaking Underground Storage Tank locations. Monterey, San Benito, San Luis Obispo, Santa Barbara, Santa Cruz counties.

Date of Government Version: 05/19/2003
Date Data Arrived at EDR: 05/19/2003
Date Made Active in Reports: 06/02/2003
Number of Days to Update: 14

Source: California Regional Water Quality Control Board Central Coast Region (3)
Telephone: 805-542-4786
Last EDR Contact: 07/18/2011
Next Scheduled EDR Contact: 10/31/2011
Data Release Frequency: No Update Planned

INDIAN LUST R4: Leaking Underground Storage Tanks on Indian Land

LUSTs on Indian land in Florida, Mississippi and North Carolina.

Date of Government Version: 11/18/2024
Date Data Arrived at EDR: 01/16/2025
Date Made Active in Reports: 04/07/2025
Number of Days to Update: 81

Source: EPA Region 4
Telephone: 404-562-8677
Last EDR Contact: 01/16/2025
Next Scheduled EDR Contact: 07/28/2025
Data Release Frequency: Varies

INDIAN LUST R5: Leaking Underground Storage Tanks on Indian Land

Leaking underground storage tanks located on Indian Land in Michigan, Minnesota and Wisconsin.

Date of Government Version: 11/18/2024
Date Data Arrived at EDR: 01/16/2025
Date Made Active in Reports: 04/07/2025
Number of Days to Update: 81

Source: EPA, Region 5
Telephone: 312-886-7439
Last EDR Contact: 04/09/2025
Next Scheduled EDR Contact: 07/28/2025
Data Release Frequency: Varies

INDIAN LUST R7: Leaking Underground Storage Tanks on Indian Land
LUSTs on Indian land in Iowa, Kansas, and Nebraska

Date of Government Version: 01/07/2025
Date Data Arrived at EDR: 01/16/2025
Date Made Active in Reports: 04/07/2025
Number of Days to Update: 81

Source: EPA Region 7
Telephone: 913-551-7003
Last EDR Contact: 04/09/2025
Next Scheduled EDR Contact: 07/28/2025
Data Release Frequency: Varies

INDIAN LUST R9: Leaking Underground Storage Tanks on Indian Land
LUSTs on Indian land in Arizona, California, New Mexico and Nevada

Date of Government Version: 01/07/2025
Date Data Arrived at EDR: 01/16/2025
Date Made Active in Reports: 04/07/2025
Number of Days to Update: 81

Source: Environmental Protection Agency
Telephone: 415-972-3372
Last EDR Contact: 04/09/2025
Next Scheduled EDR Contact: 07/28/2025
Data Release Frequency: Varies

INDIAN LUST R8: Leaking Underground Storage Tanks on Indian Land
LUSTs on Indian land in Colorado, Montana, North Dakota, South Dakota, Utah and Wyoming.

Date of Government Version: 11/18/2024
Date Data Arrived at EDR: 01/16/2025
Date Made Active in Reports: 04/07/2025
Number of Days to Update: 81

Source: EPA Region 8
Telephone: 303-312-6271
Last EDR Contact: 04/09/2025
Next Scheduled EDR Contact: 07/28/2025
Data Release Frequency: Varies

INDIAN LUST R6: Leaking Underground Storage Tanks on Indian Land
LUSTs on Indian land in New Mexico and Oklahoma.

Date of Government Version: 11/18/2024
Date Data Arrived at EDR: 01/16/2025
Date Made Active in Reports: 04/07/2025
Number of Days to Update: 81

Source: EPA Region 6
Telephone: 214-665-6597
Last EDR Contact: 04/09/2025
Next Scheduled EDR Contact: 07/28/2025
Data Release Frequency: Varies

INDIAN LUST R10: Leaking Underground Storage Tanks on Indian Land
LUSTs on Indian land in Alaska, Idaho, Oregon and Washington.

Date of Government Version: 11/18/2024
Date Data Arrived at EDR: 01/16/2025
Date Made Active in Reports: 04/07/2025
Number of Days to Update: 81

Source: EPA Region 10
Telephone: 206-553-2857
Last EDR Contact: 04/09/2025
Next Scheduled EDR Contact: 07/28/2025
Data Release Frequency: Varies

INDIAN LUST R1: Leaking Underground Storage Tanks on Indian Land
A listing of leaking underground storage tank locations on Indian Land.

Date of Government Version: 11/18/2024
Date Data Arrived at EDR: 01/16/2025
Date Made Active in Reports: 04/07/2025
Number of Days to Update: 81

Source: EPA Region 1
Telephone: 617-918-1313
Last EDR Contact: 04/09/2025
Next Scheduled EDR Contact: 07/28/2025
Data Release Frequency: Varies

CPS-SLIC: Statewide SLIC Cases (GEOTRACKER)
Cleanup Program Sites (CPS; also known as Site Cleanups [SC] and formerly known as Spills, Leaks, Investigations, and Cleanups [SLIC] sites) included in GeoTracker. GeoTracker is the Water Boards data management system for sites that impact, or have the potential to impact, water quality in California, with emphasis on groundwater.

Date of Government Version: 02/24/2025
Date Data Arrived at EDR: 02/24/2025
Date Made Active in Reports: 02/26/2025
Number of Days to Update: 2

Source: State Water Resources Control Board
Telephone: 866-480-1028
Last EDR Contact: 02/24/2025
Next Scheduled EDR Contact: 06/16/2025
Data Release Frequency: Varies

SLIC REG 1: Active Toxic Site Investigations

The SLIC (Spills, Leaks, Investigations and Cleanup) program is designed to protect and restore water quality from spills, leaks, and similar discharges.

Date of Government Version: 04/03/2003
Date Data Arrived at EDR: 04/07/2003
Date Made Active in Reports: 04/25/2003
Number of Days to Update: 18

Source: California Regional Water Quality Control Board, North Coast Region (1)
Telephone: 707-576-2220
Last EDR Contact: 08/01/2011
Next Scheduled EDR Contact: 11/14/2011
Data Release Frequency: No Update Planned

SLIC REG 2: Spills, Leaks, Investigation & Cleanup Cost Recovery Listing

The SLIC (Spills, Leaks, Investigations and Cleanup) program is designed to protect and restore water quality from spills, leaks, and similar discharges.

Date of Government Version: 09/30/2004
Date Data Arrived at EDR: 10/20/2004
Date Made Active in Reports: 11/19/2004
Number of Days to Update: 30

Source: Regional Water Quality Control Board San Francisco Bay Region (2)
Telephone: 510-286-0457
Last EDR Contact: 09/19/2011
Next Scheduled EDR Contact: 01/02/2012
Data Release Frequency: No Update Planned

SLIC REG 3: Spills, Leaks, Investigation & Cleanup Cost Recovery Listing

The SLIC (Spills, Leaks, Investigations and Cleanup) program is designed to protect and restore water quality from spills, leaks, and similar discharges.

Date of Government Version: 05/18/2006
Date Data Arrived at EDR: 05/18/2006
Date Made Active in Reports: 06/15/2006
Number of Days to Update: 28

Source: California Regional Water Quality Control Board Central Coast Region (3)
Telephone: 805-549-3147
Last EDR Contact: 07/18/2011
Next Scheduled EDR Contact: 10/31/2011
Data Release Frequency: No Update Planned

SLIC REG 4: Spills, Leaks, Investigation & Cleanup Cost Recovery Listing

The SLIC (Spills, Leaks, Investigations and Cleanup) program is designed to protect and restore water quality from spills, leaks, and similar discharges.

Date of Government Version: 11/17/2004
Date Data Arrived at EDR: 11/18/2004
Date Made Active in Reports: 01/04/2005
Number of Days to Update: 47

Source: Region Water Quality Control Board Los Angeles Region (4)
Telephone: 213-576-6600
Last EDR Contact: 07/01/2011
Next Scheduled EDR Contact: 10/17/2011
Data Release Frequency: No Update Planned

SLIC REG 5: Spills, Leaks, Investigation & Cleanup Cost Recovery Listing

The SLIC (Spills, Leaks, Investigations and Cleanup) program is designed to protect and restore water quality from spills, leaks, and similar discharges.

Date of Government Version: 04/01/2005
Date Data Arrived at EDR: 04/05/2005
Date Made Active in Reports: 04/21/2005
Number of Days to Update: 16

Source: Regional Water Quality Control Board Central Valley Region (5)
Telephone: 916-464-3291
Last EDR Contact: 09/12/2011
Next Scheduled EDR Contact: 12/26/2011
Data Release Frequency: No Update Planned

SLIC REG 6V: Spills, Leaks, Investigation & Cleanup Cost Recovery Listing

The SLIC (Spills, Leaks, Investigations and Cleanup) program is designed to protect and restore water quality from spills, leaks, and similar discharges.

Date of Government Version: 05/24/2005
Date Data Arrived at EDR: 05/25/2005
Date Made Active in Reports: 06/16/2005
Number of Days to Update: 22

Source: Regional Water Quality Control Board, Victorville Branch
Telephone: 619-241-6583
Last EDR Contact: 08/15/2011
Next Scheduled EDR Contact: 11/28/2011
Data Release Frequency: No Update Planned

SLIC REG 6L: SLIC Sites
The SLIC (Spills, Leaks, Investigations and Cleanup) program is designed to protect and restore water quality from spills, leaks, and similar discharges.

Date of Government Version: 09/07/2004
Date Data Arrived at EDR: 09/07/2004
Date Made Active in Reports: 10/12/2004
Number of Days to Update: 35

Source: California Regional Water Quality Control Board, Lahontan Region
Telephone: 530-542-5574
Last EDR Contact: 08/15/2011
Next Scheduled EDR Contact: 11/28/2011
Data Release Frequency: No Update Planned

SLIC REG 7: SLIC List
The SLIC (Spills, Leaks, Investigations and Cleanup) program is designed to protect and restore water quality from spills, leaks, and similar discharges.

Date of Government Version: 11/24/2004
Date Data Arrived at EDR: 11/29/2004
Date Made Active in Reports: 01/04/2005
Number of Days to Update: 36

Source: California Regional Quality Control Board, Colorado River Basin Region
Telephone: 760-346-7491
Last EDR Contact: 08/01/2011
Next Scheduled EDR Contact: 11/14/2011
Data Release Frequency: No Update Planned

SLIC REG 8: Spills, Leaks, Investigation & Cleanup Cost Recovery Listing
The SLIC (Spills, Leaks, Investigations and Cleanup) program is designed to protect and restore water quality from spills, leaks, and similar discharges.

Date of Government Version: 04/03/2008
Date Data Arrived at EDR: 04/03/2008
Date Made Active in Reports: 04/14/2008
Number of Days to Update: 11

Source: California Region Water Quality Control Board Santa Ana Region (8)
Telephone: 951-782-3298
Last EDR Contact: 09/12/2011
Next Scheduled EDR Contact: 12/26/2011
Data Release Frequency: No Update Planned

SLIC REG 9: Spills, Leaks, Investigation & Cleanup Cost Recovery Listing
The SLIC (Spills, Leaks, Investigations and Cleanup) program is designed to protect and restore water quality from spills, leaks, and similar discharges.

Date of Government Version: 09/10/2007
Date Data Arrived at EDR: 09/11/2007
Date Made Active in Reports: 09/28/2007
Number of Days to Update: 17

Source: California Regional Water Quality Control Board San Diego Region (9)
Telephone: 858-467-2980
Last EDR Contact: 08/08/2011
Next Scheduled EDR Contact: 11/21/2011
Data Release Frequency: No Update Planned

Lists of state and tribal registered storage tanks

FEMA UST: Underground Storage Tank Listing
A listing of all FEMA owned underground storage tanks.

Date of Government Version: 04/08/2025
Date Data Arrived at EDR: 04/23/2025
Date Made Active in Reports: 04/24/2025
Number of Days to Update: 1

Source: FEMA
Telephone: 202-646-5797
Last EDR Contact: 03/26/2025
Next Scheduled EDR Contact: 07/14/2025
Data Release Frequency: Varies

UST CLOSURE: Proposed Closure of Underground Storage Tank (UST) Cases
UST cases that are being considered for closure by either the State Water Resources Control Board or the Executive Director have been posted for a 60-day public comment period. UST Case Closures being proposed for consideration by the State Water Resources Control Board. These are primarily UST cases that meet closure criteria under the decisional framework in State Water Board Resolution No. 92-49 and other Board orders. UST Case Closures proposed for consideration by the Executive Director pursuant to State Water Board Resolution No. 2012-0061. These are cases that meet the criteria of the Low-Threat UST Case Closure Policy. UST Case Closure Review Denials and Approved Orders.

Date of Government Version: 11/25/2024
Date Data Arrived at EDR: 12/03/2024
Date Made Active in Reports: 01/07/2025
Number of Days to Update: 35

Source: State Water Resources Control Board
Telephone: 916-327-7844
Last EDR Contact: 03/04/2025
Next Scheduled EDR Contact: 06/16/2025
Data Release Frequency: Varies

MILITARY UST SITES: Military UST Sites (GEOTRACKER)
Military ust sites

Date of Government Version: 02/24/2025
Date Data Arrived at EDR: 02/24/2025
Date Made Active in Reports: 02/26/2025
Number of Days to Update: 2

Source: State Water Resources Control Board
Telephone: 866-480-1028
Last EDR Contact: 02/24/2025
Next Scheduled EDR Contact: 06/16/2025
Data Release Frequency: Varies

UST: Active UST Facilities
Active UST facilities gathered from the local regulatory agencies

Date of Government Version: 11/26/2024
Date Data Arrived at EDR: 11/26/2024
Date Made Active in Reports: 02/20/2025
Number of Days to Update: 86

Source: SWRCB
Telephone: 916-341-5851
Last EDR Contact: 03/04/2025
Next Scheduled EDR Contact: 06/16/2025
Data Release Frequency: Semi-Annually

AST: Aboveground Petroleum Storage Tank Facilities
A listing of aboveground storage tank petroleum storage tank locations.

Date of Government Version: 07/06/2016
Date Data Arrived at EDR: 07/12/2016
Date Made Active in Reports: 09/19/2016
Number of Days to Update: 69

Source: California Environmental Protection Agency
Telephone: 916-327-5092
Last EDR Contact: 03/05/2025
Next Scheduled EDR Contact: 06/23/2025
Data Release Frequency: Varies

INDIAN UST R5: Underground Storage Tanks on Indian Land
The Indian Underground Storage Tank (UST) database provides information about underground storage tanks on Indian land in EPA Region 5 (Michigan, Minnesota and Wisconsin and Tribal Nations).

Date of Government Version: 11/18/2024
Date Data Arrived at EDR: 01/16/2025
Date Made Active in Reports: 04/07/2025
Number of Days to Update: 81

Source: EPA Region 5
Telephone: 312-886-6136
Last EDR Contact: 04/09/2025
Next Scheduled EDR Contact: 07/28/2025
Data Release Frequency: Varies

INDIAN UST R6: Underground Storage Tanks on Indian Land
The Indian Underground Storage Tank (UST) database provides information about underground storage tanks on Indian land in EPA Region 6 (Louisiana, Arkansas, Oklahoma, New Mexico, Texas and 65 Tribes).

Date of Government Version: 11/18/2024
Date Data Arrived at EDR: 01/16/2025
Date Made Active in Reports: 04/07/2025
Number of Days to Update: 81

Source: EPA Region 6
Telephone: 214-665-7591
Last EDR Contact: 04/09/2025
Next Scheduled EDR Contact: 07/28/2025
Data Release Frequency: Varies

INDIAN UST R7: Underground Storage Tanks on Indian Land
The Indian Underground Storage Tank (UST) database provides information about underground storage tanks on Indian land in EPA Region 7 (Iowa, Kansas, Missouri, Nebraska, and 9 Tribal Nations).

Date of Government Version: 01/07/2025
Date Data Arrived at EDR: 01/16/2025
Date Made Active in Reports: 04/07/2025
Number of Days to Update: 81

Source: EPA Region 7
Telephone: 913-551-7003
Last EDR Contact: 04/09/2025
Next Scheduled EDR Contact: 07/28/2025
Data Release Frequency: Varies

INDIAN UST R4: Underground Storage Tanks on Indian Land

The Indian Underground Storage Tank (UST) database provides information about underground storage tanks on Indian land in EPA Region 4 (Alabama, Florida, Georgia, Kentucky, Mississippi, North Carolina, South Carolina, Tennessee and Tribal Nations)

Date of Government Version: 11/08/2024
Date Data Arrived at EDR: 01/16/2025
Date Made Active in Reports: 04/07/2025
Number of Days to Update: 81

Source: EPA Region 4
Telephone: 404-562-9424
Last EDR Contact: 04/09/2025
Next Scheduled EDR Contact: 07/28/2025
Data Release Frequency: Varies

INDIAN UST R1: Underground Storage Tanks on Indian Land

The Indian Underground Storage Tank (UST) database provides information about underground storage tanks on Indian land in EPA Region 1 (Connecticut, Maine, Massachusetts, New Hampshire, Rhode Island, Vermont and ten Tribal Nations).

Date of Government Version: 11/18/2024
Date Data Arrived at EDR: 01/16/2025
Date Made Active in Reports: 04/07/2025
Number of Days to Update: 81

Source: EPA, Region 1
Telephone: 617-918-1313
Last EDR Contact: 04/09/2025
Next Scheduled EDR Contact: 07/28/2025
Data Release Frequency: Varies

INDIAN UST R8: Underground Storage Tanks on Indian Land

The Indian Underground Storage Tank (UST) database provides information about underground storage tanks on Indian land in EPA Region 8 (Colorado, Montana, North Dakota, South Dakota, Utah, Wyoming and 27 Tribal Nations).

Date of Government Version: 11/18/2024
Date Data Arrived at EDR: 01/16/2025
Date Made Active in Reports: 04/07/2025
Number of Days to Update: 81

Source: EPA Region 8
Telephone: 303-312-6137
Last EDR Contact: 04/09/2025
Next Scheduled EDR Contact: 07/28/2025
Data Release Frequency: Varies

INDIAN UST R9: Underground Storage Tanks on Indian Land

The Indian Underground Storage Tank (UST) database provides information about underground storage tanks on Indian land in EPA Region 9 (Arizona, California, Hawaii, Nevada, the Pacific Islands, and Tribal Nations).

Date of Government Version: 10/15/2024
Date Data Arrived at EDR: 01/16/2025
Date Made Active in Reports: 04/07/2025
Number of Days to Update: 81

Source: EPA Region 9
Telephone: 415-972-3368
Last EDR Contact: 04/09/2025
Next Scheduled EDR Contact: 07/28/2025
Data Release Frequency: Varies

INDIAN UST R10: Underground Storage Tanks on Indian Land

The Indian Underground Storage Tank (UST) database provides information about underground storage tanks on Indian land in EPA Region 10 (Alaska, Idaho, Oregon, Washington, and Tribal Nations).

Date of Government Version: 11/18/2024
Date Data Arrived at EDR: 01/16/2025
Date Made Active in Reports: 04/07/2025
Number of Days to Update: 81

Source: EPA Region 10
Telephone: 206-553-2857
Last EDR Contact: 04/09/2025
Next Scheduled EDR Contact: 07/28/2025
Data Release Frequency: Varies

Lists of state and tribal voluntary cleanup sites

INDIAN VCP R7: Voluntary Cleanup Priority Lisitng

A listing of voluntary cleanup priority sites located on Indian Land located in Region 7.

Date of Government Version: 03/20/2008
Date Data Arrived at EDR: 04/22/2008
Date Made Active in Reports: 05/19/2008
Number of Days to Update: 27

Source: EPA, Region 7
Telephone: 913-551-7365
Last EDR Contact: 07/08/2021
Next Scheduled EDR Contact: 07/20/2009
Data Release Frequency: Varies

INDIAN VCP R1: Voluntary Cleanup Priority Listing
A listing of voluntary cleanup priority sites located on Indian Land located in Region 1.

Date of Government Version: 07/27/2015
Date Data Arrived at EDR: 09/29/2015
Date Made Active in Reports: 02/18/2016
Number of Days to Update: 142
Source: EPA, Region 1
Telephone: 617-918-1102
Last EDR Contact: 03/12/2025
Next Scheduled EDR Contact: 06/30/2025
Data Release Frequency: Varies

VCP: Voluntary Cleanup Program Properties
Contains low threat level properties with either confirmed or unconfirmed releases and the project proponents have request that DTSC oversee investigation and/or cleanup activities and have agreed to provide coverage for DTSC's costs.

Date of Government Version: 01/21/2025
Date Data Arrived at EDR: 01/22/2025
Date Made Active in Reports: 04/03/2025
Number of Days to Update: 71
Source: Department of Toxic Substances Control
Telephone: 916-323-3400
Last EDR Contact: 04/22/2025
Next Scheduled EDR Contact: 08/04/2025
Data Release Frequency: Quarterly

Lists of state and tribal brownfield sites

BROWNFIELDS: Considered Brownfieds Sites Listing
A listing of sites the SWRCB considers to be Brownfields since these are sites have come to them through the MOA Process.

Date of Government Version: 12/11/2024
Date Data Arrived at EDR: 12/11/2024
Date Made Active in Reports: 03/03/2025
Number of Days to Update: 82
Source: State Water Resources Control Board
Telephone: 916-323-7905
Last EDR Contact: 03/18/2025
Next Scheduled EDR Contact: 06/30/2025
Data Release Frequency: Quarterly

ADDITIONAL ENVIRONMENTAL RECORDS

Local Brownfield lists

US BROWNFIELDS: A Listing of Brownfields Sites
Brownfields are real property, the expansion, redevelopment, or reuse of which may be complicated by the presence or potential presence of a hazardous substance, pollutant, or contaminant. Cleaning up and reinvesting in these properties takes development pressures off of undeveloped, open land, and both improves and protects the environment. Assessment, Cleanup and Redevelopment Exchange System (ACRES) stores information reported by EPA Brownfields grant recipients on brownfields properties assessed or cleaned up with grant funding as well as information on Targeted Brownfields Assessments performed by EPA Regions. A listing of ACRES Brownfield sites is obtained from Cleanups in My Community. Cleanups in My Community provides information on Brownfields properties for which information is reported back to EPA, as well as areas served by Brownfields grant programs.

Date of Government Version: 09/09/2024
Date Data Arrived at EDR: 09/11/2024
Date Made Active in Reports: 12/06/2024
Number of Days to Update: 86
Source: Environmental Protection Agency
Telephone: 202-566-2777
Last EDR Contact: 03/12/2025
Next Scheduled EDR Contact: 06/23/2025
Data Release Frequency: Semi-Annually

Local Lists of Landfill / Solid Waste Disposal Sites

WMUDS/SWAT: Waste Management Unit Database
Waste Management Unit Database System. WMUDS is used by the State Water Resources Control Board staff and the Regional Water Quality Control Boards for program tracking and inventory of waste management units. WMUDS is composed of the following databases: Facility Information, Scheduled Inspections Information, Waste Management Unit Information, SWAT Program Information, SWAT Report Summary Information, SWAT Report Summary Data, Chapter 15 (formerly Subchapter 15) Information, Chapter 15 Monitoring Parameters, TPCA Program Information, RCRA Program Information, Closure Information, and Interested Parties Information.

Date of Government Version: 04/01/2000
Date Data Arrived at EDR: 04/10/2000
Date Made Active in Reports: 05/10/2000
Number of Days to Update: 30

Source: State Water Resources Control Board
Telephone: 916-227-4448
Last EDR Contact: 04/16/2025
Next Scheduled EDR Contact: 08/04/2025
Data Release Frequency: No Update Planned

SWRCY: Recycler Database
A listing of recycling facilities in California.

Date of Government Version: 12/02/2024
Date Data Arrived at EDR: 12/03/2024
Date Made Active in Reports: 02/24/2025
Number of Days to Update: 83

Source: Department of Conservation
Telephone: 916-323-3836
Last EDR Contact: 03/04/2025
Next Scheduled EDR Contact: 06/16/2025
Data Release Frequency: Quarterly

HAULERS: Registered Waste Tire Haulers Listing
A listing of registered waste tire haulers.

Date of Government Version: 11/13/2024
Date Data Arrived at EDR: 11/15/2024
Date Made Active in Reports: 12/12/2024
Number of Days to Update: 27

Source: Integrated Waste Management Board
Telephone: 916-341-6422
Last EDR Contact: 04/30/2025
Next Scheduled EDR Contact: 08/18/2025
Data Release Frequency: Varies

INDIAN ODI: Report on the Status of Open Dumps on Indian Lands
Location of open dumps on Indian land.

Date of Government Version: 12/31/1998
Date Data Arrived at EDR: 12/03/2007
Date Made Active in Reports: 01/24/2008
Number of Days to Update: 52

Source: Environmental Protection Agency
Telephone: 703-308-8245
Last EDR Contact: 04/21/2025
Next Scheduled EDR Contact: 08/04/2025
Data Release Frequency: Varies

ODI: Open Dump Inventory
An open dump is defined as a disposal facility that does not comply with one or more of the Part 257 or Part 258 Subtitle D Criteria.

Date of Government Version: 06/30/1985
Date Data Arrived at EDR: 08/09/2004
Date Made Active in Reports: 09/17/2004
Number of Days to Update: 39

Source: Environmental Protection Agency
Telephone: 800-424-9346
Last EDR Contact: 06/09/2004
Next Scheduled EDR Contact: N/A
Data Release Frequency: No Update Planned

DEBRIS REGION 9: Torres Martinez Reservation Illegal Dump Site Locations
A listing of illegal dump sites location on the Torres Martinez Indian Reservation located in eastern Riverside County and northern Imperial County, California.

Date of Government Version: 01/12/2009
Date Data Arrived at EDR: 05/07/2009
Date Made Active in Reports: 09/21/2009
Number of Days to Update: 137

Source: EPA, Region 9
Telephone: 415-947-4219
Last EDR Contact: 04/09/2025
Next Scheduled EDR Contact: 07/28/2025
Data Release Frequency: No Update Planned

IHS OPEN DUMPS: Open Dumps on Indian Land
A listing of all open dumps located on Indian Land in the United States.

Date of Government Version: 02/07/2024
Date Data Arrived at EDR: 11/13/2024
Date Made Active in Reports: 11/19/2024
Number of Days to Update: 6

Source: Department of Health & Human Serivces, Indian Health Service
Telephone: 301-443-1452
Last EDR Contact: 04/30/2025
Next Scheduled EDR Contact: 08/04/2025
Data Release Frequency: Varies

GOVERNMENT RECORDS SEARCHED / DATA CURRENCY TRACKING

Local Lists of Hazardous waste / Contaminated Sites

US HIST CDL: National Clandestine Laboratory Register

A listing of clandestine drug lab locations that have been removed from the DEAs National Clandestine Laboratory Register.

Date of Government Version: 12/31/2024
Date Data Arrived at EDR: 02/20/2025
Date Made Active in Reports: 04/29/2025
Number of Days to Update: 68

Source: Drug Enforcement Administration
Telephone: 202-307-1000
Last EDR Contact: 02/20/2025
Next Scheduled EDR Contact: 06/02/2025
Data Release Frequency: No Update Planned

HIST CAL-SITES: Calsites Database

The Calsites database contains potential or confirmed hazardous substance release properties. In 1996, California EPA reevaluated and significantly reduced the number of sites in the Calsites database. No longer updated by the state agency. It has been replaced by ENVIROSTOR.

Date of Government Version: 08/08/2005
Date Data Arrived at EDR: 08/03/2006
Date Made Active in Reports: 08/24/2006
Number of Days to Update: 21

Source: Department of Toxic Substance Control
Telephone: 916-323-3400
Last EDR Contact: 02/23/2009
Next Scheduled EDR Contact: 05/25/2009
Data Release Frequency: No Update Planned

SCH: School Property Evaluation Program

This category contains proposed and existing school sites that are being evaluated by DTSC for possible hazardous materials contamination. In some cases, these properties may be listed in the CalSites category depending on the level of threat to public health and safety or the environment they pose.

Date of Government Version: 01/21/2025
Date Data Arrived at EDR: 01/22/2025
Date Made Active in Reports: 04/03/2025
Number of Days to Update: 71

Source: Department of Toxic Substances Control
Telephone: 916-323-3400
Last EDR Contact: 04/22/2025
Next Scheduled EDR Contact: 08/04/2025
Data Release Frequency: Quarterly

CDL: Clandestine Drug Labs

A listing of drug lab locations. Listing of a location in this database does not indicate that any illegal drug lab materials were or were not present there, and does not constitute a determination that the location either requires or does not require additional cleanup work.

Date of Government Version: 12/31/2022
Date Data Arrived at EDR: 03/21/2024
Date Made Active in Reports: 06/12/2024
Number of Days to Update: 83

Source: Department of Toxic Substances Control
Telephone: 916-255-6504
Last EDR Contact: 04/23/2024
Next Scheduled EDR Contact: 08/11/2025
Data Release Frequency: Varies

TOXIC PITS: Toxic Pits Cleanup Act Sites

Toxic PITS Cleanup Act Sites. TOXIC PITS identifies sites suspected of containing hazardous substances where cleanup has not yet been completed.

Date of Government Version: 07/01/1995
Date Data Arrived at EDR: 08/30/1995
Date Made Active in Reports: 09/26/1995
Number of Days to Update: 27

Source: State Water Resources Control Board
Telephone: 916-227-4364
Last EDR Contact: 01/26/2009
Next Scheduled EDR Contact: 04/27/2009
Data Release Frequency: No Update Planned

CERS HAZ WASTE: California Environmental Reporting System Hazardous Waste

List of sites in the California Environmental Protection Agency (CalEPA) Regulated Site Portal which fall under the Hazardous Chemical Management, Hazardous Waste Onsite Treatment, Household Hazardous Waste Collection, Hazardous Waste Generator, and RCRA LQ HW Generator programs.

Date of Government Version: 01/12/2025
Date Data Arrived at EDR: 01/14/2025
Date Made Active in Reports: 03/28/2025
Number of Days to Update: 73

Source: CalEPA
Telephone: 916-323-2514
Last EDR Contact: 04/15/2025
Next Scheduled EDR Contact: 07/28/2025
Data Release Frequency: Quarterly

US CDL: Clandestine Drug Labs

A listing of clandestine drug lab locations. The U.S. Department of Justice ("the Department") provides this web site as a public service. It contains addresses of some locations where law enforcement agencies reported they found chemicals or other items that indicated the presence of either clandestine drug laboratories or dumpsites. In most cases, the source of the entries is not the Department, and the Department has not verified the entry and does not guarantee its accuracy. Members of the public must verify the accuracy of all entries by, for example, contacting local law enforcement and local health departments.

Date of Government Version: 12/31/2024
Date Data Arrived at EDR: 02/20/2025
Date Made Active in Reports: 04/29/2025
Number of Days to Update: 68

Source: Drug Enforcement Administration
Telephone: 202-307-1000
Last EDR Contact: 02/20/2025
Next Scheduled EDR Contact: 06/02/2025
Data Release Frequency: Quarterly

Local Lists of Registered Storage Tanks

SWEEPS UST: SWEEPS UST Listing

Statewide Environmental Evaluation and Planning System. This underground storage tank listing was updated and maintained by a company contacted by the SWRCB in the early 1990's. The listing is no longer updated or maintained. The local agency is the contact for more information on a site on the SWEEPS list.

Date of Government Version: 06/01/1994
Date Data Arrived at EDR: 07/07/2005
Date Made Active in Reports: 08/11/2005
Number of Days to Update: 35

Source: State Water Resources Control Board
Telephone: N/A
Last EDR Contact: 06/03/2005
Next Scheduled EDR Contact: N/A
Data Release Frequency: No Update Planned

HIST UST: Hazardous Substance Storage Container Database

The Hazardous Substance Storage Container Database is a historical listing of UST sites. Refer to local/county source for current data.

Date of Government Version: 10/15/1990
Date Data Arrived at EDR: 01/25/1991
Date Made Active in Reports: 02/12/1991
Number of Days to Update: 18

Source: State Water Resources Control Board
Telephone: 916-341-5851
Last EDR Contact: 07/26/2001
Next Scheduled EDR Contact: N/A
Data Release Frequency: No Update Planned

SAN FRANCISCO AST: Aboveground Storage Tank Site Listing

Aboveground storage tank sites

Date of Government Version: 01/28/2025
Date Data Arrived at EDR: 01/29/2025
Date Made Active in Reports: 04/15/2025
Number of Days to Update: 76

Source: San Francisco County Department of Public Health
Telephone: 415-252-3896
Last EDR Contact: 04/23/2025
Next Scheduled EDR Contact: 08/11/2025
Data Release Frequency: Varies

CA FID UST: Facility Inventory Database

The Facility Inventory Database (FID) contains a historical listing of active and inactive underground storage tank locations from the State Water Resource Control Board. Refer to local/county source for current data.

Date of Government Version: 10/31/1994
Date Data Arrived at EDR: 09/05/1995
Date Made Active in Reports: 09/29/1995
Number of Days to Update: 24

Source: California Environmental Protection Agency
Telephone: 916-341-5851
Last EDR Contact: 12/28/1998
Next Scheduled EDR Contact: N/A
Data Release Frequency: No Update Planned

CERS TANKS: California Environmental Reporting System (CERS) Tanks
List of sites in the California Environmental Protection Agency (CalEPA) Regulated Site Portal which fall under the Aboveground Petroleum Storage and Underground Storage Tank regulatory programs.

Date of Government Version: 01/12/2025
Date Data Arrived at EDR: 01/14/2025
Date Made Active in Reports: 03/28/2025
Number of Days to Update: 73
Source: California Environmental Protection Agency
Telephone: 916-323-2514
Last EDR Contact: 04/15/2025
Next Scheduled EDR Contact: 07/28/2025
Data Release Frequency: Quarterly

Local Land Records

LIENS: Environmental Liens Listing
A listing of property locations with environmental liens for California where DTSC is a lien holder.

Date of Government Version: 11/26/2024
Date Data Arrived at EDR: 12/03/2024
Date Made Active in Reports: 12/31/2024
Number of Days to Update: 28
Source: Department of Toxic Substances Control
Telephone: 916-323-3400
Last EDR Contact: 02/19/2025
Next Scheduled EDR Contact: 06/09/2025
Data Release Frequency: Varies

LIENS 2: CERCLA Lien Information
A Federal CERCLA ('Superfund') lien can exist by operation of law at any site or property at which EPA has spent Superfund monies. These monies are spent to investigate and address releases and threatened releases of contamination. CERCLIS provides information as to the identity of these sites and properties.

Date of Government Version: 03/27/2025
Date Data Arrived at EDR: 04/01/2025
Date Made Active in Reports: 04/24/2025
Number of Days to Update: 23
Source: Environmental Protection Agency
Telephone: 202-564-6023
Last EDR Contact: 04/01/2025
Next Scheduled EDR Contact: 07/07/2025
Data Release Frequency: Semi-Annually

DEED: Deed Restriction Listing
Site Mitigation and Brownfields Reuse Program Facility Sites with Deed Restrictions & Hazardous Waste Management Program Facility Sites with Deed / Land Use Restriction. The DTSC Site Mitigation and Brownfields Reuse Program (SMBRP) list includes sites cleaned up under the program's oversight and generally does not include current or former hazardous waste facilities that required a hazardous waste facility permit. The list represents deed restrictions that are active. Some sites have multiple deed restrictions. The DTSC Hazardous Waste Management Program (HWMP) has developed a list of current or former hazardous waste facilities that have a recorded land use restriction at the local county recorder's office. The land use restrictions on this list were required by the DTSC HWMP as a result of the presence of hazardous substances that remain on site after the facility (or part of the facility) has been closed or cleaned up. The types of land use restriction include deed notice, deed restriction, or a land use restriction that binds current and future owners.

Date of Government Version: 11/20/2024
Date Data Arrived at EDR: 11/20/2024
Date Made Active in Reports: 02/13/2025
Number of Days to Update: 85
Source: DTSC and SWRCB
Telephone: 916-323-3400
Last EDR Contact: 02/25/2025
Next Scheduled EDR Contact: 06/09/2025
Data Release Frequency: Semi-Annually

Records of Emergency Release Reports

HMIRS: Hazardous Materials Information Reporting System
Hazardous Materials Incident Report System. HMIRS contains hazardous material spill incidents reported to DOT.

Date of Government Version: 12/10/2024
Date Data Arrived at EDR: 12/11/2024
Date Made Active in Reports: 02/27/2025
Number of Days to Update: 78
Source: U.S. Department of Transportation
Telephone: 202-366-4555
Last EDR Contact: 03/18/2025
Next Scheduled EDR Contact: 06/30/2025
Data Release Frequency: Quarterly

CHMIRS: California Hazardous Material Incident Report System

California Hazardous Material Incident Reporting System. CHMIRS contains information on reported hazardous material incidents (accidental releases or spills).

Date of Government Version: 12/30/2024
Date Data Arrived at EDR: 01/14/2025
Date Made Active in Reports: 03/28/2025
Number of Days to Update: 73

Source: Office of Emergency Services
Telephone: 916-845-8400
Last EDR Contact: 04/18/2025
Next Scheduled EDR Contact: 07/28/2025
Data Release Frequency: Semi-Annually

LDS: Land Disposal Sites Listing (GEOTRACKER)

Land Disposal sites (Landfills) included in GeoTracker. GeoTracker is the Water Boards data management system for sites that impact, or have the potential to impact, water quality in California, with emphasis on groundwater.

Date of Government Version: 02/24/2025
Date Data Arrived at EDR: 02/24/2025
Date Made Active in Reports: 02/26/2025
Number of Days to Update: 2

Source: State Water Qualilty Control Board
Telephone: 866-480-1028
Last EDR Contact: 02/24/2025
Next Scheduled EDR Contact: 06/16/2025
Data Release Frequency: Quarterly

MCS: Military Cleanup Sites Listing (GEOTRACKER)

Military sites (consisting of: Military UST sites; Military Privatized sites; and Military Cleanup sites [formerly known as DoD non UST]) included in GeoTracker. GeoTracker is the Water Boards data management system for sites that impact, or have the potential to impact, water quality in California, with emphasis on groundwater.

Date of Government Version: 02/24/2025
Date Data Arrived at EDR: 02/24/2025
Date Made Active in Reports: 02/26/2025
Number of Days to Update: 2

Source: State Water Resources Control Board
Telephone: 866-480-1028
Last EDR Contact: 02/24/2025
Next Scheduled EDR Contact: 06/16/2025
Data Release Frequency: Quarterly

SPILLS 90: SPILLS90 data from FirstSearch

Spills 90 includes those spill and release records available exclusively from FirstSearch databases. Typically, they may include chemical, oil and/or hazardous substance spills recorded after 1990. Duplicate records that are already included in EDR incident and release records are not included in Spills 90.

Date of Government Version: 06/06/2012
Date Data Arrived at EDR: 01/03/2013
Date Made Active in Reports: 02/22/2013
Number of Days to Update: 50

Source: FirstSearch
Telephone: N/A
Last EDR Contact: 01/03/2013
Next Scheduled EDR Contact: N/A
Data Release Frequency: No Update Planned

Other Ascertainable Records

RCRA NonGen / NLR: RCRA - Non Generators / No Longer Regulated

RCRAInfo is EPA's comprehensive information system, providing access to data supporting the Resource Conservation and Recovery Act (RCRA) of 1976 and the Hazardous and Solid Waste Amendments (HSWA) of 1984. The database includes selective information on sites which generate, transport, store, treat and/or dispose of hazardous waste as defined by the Resource Conservation and Recovery Act (RCRA). Non-Generators do not presently generate hazardous waste.

Date of Government Version: 02/17/2025
Date Data Arrived at EDR: 02/19/2025
Date Made Active in Reports: 03/06/2025
Number of Days to Update: 15

Source: Environmental Protection Agency
Telephone: (415) 495-8895
Last EDR Contact: 03/18/2025
Next Scheduled EDR Contact: 06/30/2025
Data Release Frequency: Quarterly

FUDS: Formerly Used Defense Sites

The listing includes locations of Formerly Used Defense Sites properties where the US Army Corps of Engineers is actively working or will take necessary cleanup actions.

Date of Government Version: 01/30/2025
Date Data Arrived at EDR: 02/11/2025
Date Made Active in Reports: 04/24/2025
Number of Days to Update: 72

Source: U.S. Army Corps of Engineers
Telephone: 202-528-4285
Last EDR Contact: 02/11/2025
Next Scheduled EDR Contact: 05/26/2025
Data Release Frequency: Varies

DOD: Department of Defense Sites

This data set consists of federally owned or administered lands, administered by the Department of Defense, that have any area equal to or greater than 640 acres of the United States, Puerto Rico, and the U.S. Virgin Islands.

Date of Government Version: 06/07/2021
Date Data Arrived at EDR: 07/13/2021
Date Made Active in Reports: 03/09/2022
Number of Days to Update: 239

Source: USGS
Telephone: 888-275-8747
Last EDR Contact: 04/08/2025
Next Scheduled EDR Contact: 07/21/2025
Data Release Frequency: Varies

FEDLAND: Federal and Indian Lands

Federally and Indian administrated lands of the United States. Lands included are administrated by: Army Corps of Engineers, Bureau of Reclamation, National Wild and Scenic River, National Wildlife Refuge, Public Domain Land, Wilderness, Wilderness Study Area, Wildlife Management Area, Bureau of Indian Affairs, Bureau of Land Management, Department of Justice, Forest Service, Fish and Wildlife Service, National Park Service.

Date of Government Version: 04/02/2018
Date Data Arrived at EDR: 04/11/2018
Date Made Active in Reports: 11/06/2019
Number of Days to Update: 574

Source: U.S. Geological Survey
Telephone: 888-275-8747
Last EDR Contact: 04/03/2025
Next Scheduled EDR Contact: 07/14/2025
Data Release Frequency: N/A

SCRD DRYCLEANERS: State Coalition for Remediation of Drycleaners Listing

The State Coalition for Remediation of Drycleaners was established in 1998, with support from the U.S. EPA Office of Superfund Remediation and Technology Innovation. It is comprised of representatives of states with established drycleaner remediation programs. Currently the member states are Alabama, Connecticut, Florida, Illinois, Kansas, Minnesota, Missouri, North Carolina, Oregon, South Carolina, Tennessee, Texas, and Wisconsin.

Date of Government Version: 07/30/2021
Date Data Arrived at EDR: 02/03/2023
Date Made Active in Reports: 02/10/2023
Number of Days to Update: 7

Source: Environmental Protection Agency
Telephone: 615-532-8599
Last EDR Contact: 02/03/2025
Next Scheduled EDR Contact: 05/19/2025
Data Release Frequency: Varies

US FIN ASSUR: Financial Assurance Information

All owners and operators of facilities that treat, store, or dispose of hazardous waste are required to provide proof that they will have sufficient funds to pay for the clean up, closure, and post-closure care of their facilities.

Date of Government Version: 02/17/2025
Date Data Arrived at EDR: 02/19/2025
Date Made Active in Reports: 03/06/2025
Number of Days to Update: 15

Source: Environmental Protection Agency
Telephone: 202-566-1917
Last EDR Contact: 03/18/2025
Next Scheduled EDR Contact: 06/30/2025
Data Release Frequency: Quarterly

EPA WATCH LIST: EPA Watch List

EPA maintains a "Watch List" to facilitate dialogue between EPA, state and local environmental agencies on enforcement matters relating to facilities with alleged violations identified as either significant or high priority. Being on the Watch List does not mean that the facility has actually violated the law only that an investigation by EPA or a state or local environmental agency has led those organizations to allege that an unproven violation has in fact occurred. Being on the Watch List does not represent a higher level of concern regarding the alleged violations that were detected, but instead indicates cases requiring additional dialogue between EPA, state and local agencies - primarily because of the length of time the alleged violation has gone unaddressed or unresolved.

Date of Government Version: 08/30/2013
Date Data Arrived at EDR: 03/21/2014
Date Made Active in Reports: 06/17/2014
Number of Days to Update: 88

Source: Environmental Protection Agency
Telephone: 617-520-3000
Last EDR Contact: 04/28/2025
Next Scheduled EDR Contact: 08/11/2025
Data Release Frequency: No Update Planned

2020 COR ACTION: 2020 Corrective Action Program List

The EPA has set ambitious goals for the RCRA Corrective Action program by creating the 2020 Corrective Action Universe. This RCRA cleanup baseline includes facilities expected to need corrective action. The 2020 universe contains a wide variety of sites. Some properties are heavily contaminated while others were contaminated but have since been cleaned up. Still others have not been fully investigated yet, and may require little or no remediation. Inclusion in the 2020 Universe does not necessarily imply failure on the part of a facility to meet its RCRA obligations.

Date of Government Version: 09/30/2017
Date Data Arrived at EDR: 05/08/2018
Date Made Active in Reports: 07/20/2018
Number of Days to Update: 73

Source: Environmental Protection Agency
Telephone: 703-308-4044
Last EDR Contact: 01/30/2025
Next Scheduled EDR Contact: 05/12/2025
Data Release Frequency: Varies

TSCA: Toxic Substances Control Act

Toxic Substances Control Act. TSCA identifies manufacturers and importers of chemical substances included on the TSCA Chemical Substance Inventory list. It includes data on the production volume of these substances by plant site.

Date of Government Version: 12/31/2020
Date Data Arrived at EDR: 06/14/2022
Date Made Active in Reports: 03/24/2023
Number of Days to Update: 283

Source: EPA
Telephone: 202-260-5521
Last EDR Contact: 03/10/2025
Next Scheduled EDR Contact: 06/23/2025
Data Release Frequency: Every 4 Years

TRIS: Toxic Chemical Release Inventory System

Toxic Release Inventory System. TRIS identifies facilities which release toxic chemicals to the air, water and land in reportable quantities under SARA Title III Section 313.

Date of Government Version: 12/31/2023
Date Data Arrived at EDR: 02/11/2025
Date Made Active in Reports: 02/18/2025
Number of Days to Update: 7

Source: EPA
Telephone: 202-566-0250
Last EDR Contact: 02/11/2025
Next Scheduled EDR Contact: 05/26/2025
Data Release Frequency: Annually

SSTS: Section 7 Tracking Systems

Section 7 of the Federal Insecticide, Fungicide and Rodenticide Act, as amended (92 Stat. 829) requires all registered pesticide-producing establishments to submit a report to the Environmental Protection Agency by March 1st each year. Each establishment must report the types and amounts of pesticides, active ingredients and devices being produced, and those having been produced and sold or distributed in the past year.

Date of Government Version: 01/13/2025
Date Data Arrived at EDR: 01/15/2025
Date Made Active in Reports: 04/07/2025
Number of Days to Update: 82

Source: EPA
Telephone: 202-564-4203
Last EDR Contact: 04/15/2025
Next Scheduled EDR Contact: 07/28/2025
Data Release Frequency: Annually

ROD: Records Of Decision

Record of Decision. ROD documents mandate a permanent remedy at an NPL (Superfund) site containing technical and health information to aid in the cleanup.

Date of Government Version: 01/29/2025
Date Data Arrived at EDR: 02/03/2025
Date Made Active in Reports: 02/27/2025
Number of Days to Update: 24

Source: EPA
Telephone: 703-416-0223
Last EDR Contact: 04/01/2025
Next Scheduled EDR Contact: 06/09/2025
Data Release Frequency: Annually

RMP: Risk Management Plans

When Congress passed the Clean Air Act Amendments of 1990, it required EPA to publish regulations and guidance for chemical accident prevention at facilities using extremely hazardous substances. The Risk Management Program Rule (RMP Rule) was written to implement Section 112(r) of these amendments. The rule, which built upon existing industry codes and standards, requires companies of all sizes that use certain flammable and toxic substances to develop a Risk Management Program, which includes a(n): Hazard assessment that details the potential effects of an accidental release, an accident history of the last five years, and an evaluation of worst-case and alternative accidental releases; Prevention program that includes safety precautions and maintenance, monitoring, and employee training measures; and Emergency response program that spells out emergency health care, employee training measures and procedures for informing the public and response agencies (e.g the fire department) should an accident occur.

Date of Government Version: 01/01/2025
Date Data Arrived at EDR: 01/17/2025
Date Made Active in Reports: 04/07/2025
Number of Days to Update: 80

Source: Environmental Protection Agency
Telephone: 202-564-8600
Last EDR Contact: 04/10/2025
Next Scheduled EDR Contact: 07/28/2025
Data Release Frequency: Varies

RAATS: RCRA Administrative Action Tracking System

RCRA Administration Action Tracking System. RAATS contains records based on enforcement actions issued under RCRA pertaining to major violators and includes administrative and civil actions brought by the EPA. For administration actions after September 30, 1995, data entry in the RAATS database was discontinued. EPA will retain a copy of the database for historical records. It was necessary to terminate RAATS because a decrease in agency resources made it impossible to continue to update the information contained in the database.

Date of Government Version: 04/17/1995
Date Data Arrived at EDR: 07/03/1995
Date Made Active in Reports: 08/07/1995
Number of Days to Update: 35

Source: EPA
Telephone: 202-564-4104
Last EDR Contact: 06/02/2008
Next Scheduled EDR Contact: 09/01/2008
Data Release Frequency: No Update Planned

PRP: Potentially Responsible Parties

A listing of verified Potentially Responsible Parties

Date of Government Version: 02/26/2025
Date Data Arrived at EDR: 03/03/2025
Date Made Active in Reports: 04/07/2025
Number of Days to Update: 35

Source: EPA
Telephone: 202-564-6023
Last EDR Contact: 04/01/2025
Next Scheduled EDR Contact: 05/12/2025
Data Release Frequency: Quarterly

PADS: PCB Activity Database System

PCB Activity Database. PADS Identifies generators, transporters, commercial storers and/or brokers and disposers of PCB's who are required to notify the EPA of such activities.

Date of Government Version: 07/01/2024
Date Data Arrived at EDR: 10/02/2024
Date Made Active in Reports: 01/10/2025
Number of Days to Update: 100

Source: EPA
Telephone: 202-566-0500
Last EDR Contact: 04/03/2025
Next Scheduled EDR Contact: 07/14/2025
Data Release Frequency: Annually

ICIS: Integrated Compliance Information System

The Integrated Compliance Information System (ICIS) supports the information needs of the national enforcement and compliance program as well as the unique needs of the National Pollutant Discharge Elimination System (NPDES) program.

Date of Government Version: 11/18/2016
Date Data Arrived at EDR: 11/23/2016
Date Made Active in Reports: 02/10/2017
Number of Days to Update: 79

Source: Environmental Protection Agency
Telephone: 202-564-2501
Last EDR Contact: 03/26/2025
Next Scheduled EDR Contact: 07/14/2025
Data Release Frequency: Quarterly

GOVERNMENT RECORDS SEARCHED / DATA CURRENCY TRACKING

FTTS: FIFRA/ TSCA Tracking System - FIFRA (Federal Insecticide, Fungicide, & Rodenticide Act)/TSCA (Toxic Substances Control Act)
FTTS tracks administrative cases and pesticide enforcement actions and compliance activities related to FIFRA, TSCA and EPCRA (Emergency Planning and Community Right-to-Know Act). To maintain currency, EDR contacts the Agency on a quarterly basis.

Date of Government Version: 04/09/2009
Date Data Arrived at EDR: 04/16/2009
Date Made Active in Reports: 05/11/2009
Number of Days to Update: 25
Source: EPA/Office of Prevention, Pesticides and Toxic Substances
Telephone: 202-566-1667
Last EDR Contact: 08/18/2017
Next Scheduled EDR Contact: 12/04/2017
Data Release Frequency: No Update Planned

FTTS INSP: FIFRA/ TSCA Tracking System - FIFRA (Federal Insecticide, Fungicide, & Rodenticide Act)/TSCA (Toxic Substances Control Act)
A listing of FIFRA/TSCA Tracking System (FTTS) inspections and enforcements.

Date of Government Version: 04/09/2009
Date Data Arrived at EDR: 04/16/2009
Date Made Active in Reports: 05/11/2009
Number of Days to Update: 25
Source: EPA
Telephone: 202-566-1667
Last EDR Contact: 08/18/2017
Next Scheduled EDR Contact: 12/04/2017
Data Release Frequency: No Update Planned

MLTS: Material Licensing Tracking System
MLTS is maintained by the Nuclear Regulatory Commission and contains a list of approximately 8,100 sites which possess or use radioactive materials and which are subject to NRC licensing requirements. To maintain currency, EDR contacts the Agency on a quarterly basis.

Date of Government Version: 10/12/2024
Date Data Arrived at EDR: 10/17/2024
Date Made Active in Reports: 11/19/2024
Number of Days to Update: 33
Source: Nuclear Regulatory Commission
Telephone: 301-415-0717
Last EDR Contact: 04/10/2025
Next Scheduled EDR Contact: 07/28/2025
Data Release Frequency: Quarterly

COAL ASH DOE: Steam-Electric Plant Operation Data
A listing of power plants that store ash in surface ponds.

Date of Government Version: 12/31/2023
Date Data Arrived at EDR: 10/16/2024
Date Made Active in Reports: 01/14/2025
Number of Days to Update: 90
Source: Department of Energy
Telephone: 202-586-8719
Last EDR Contact: 02/24/2025
Next Scheduled EDR Contact: 06/09/2025
Data Release Frequency: Varies

COAL ASH EPA: Coal Combustion Residues Surface Impoundments List
A listing of coal combustion residues surface impoundments with high hazard potential ratings.

Date of Government Version: 01/12/2017
Date Data Arrived at EDR: 03/05/2019
Date Made Active in Reports: 11/11/2019
Number of Days to Update: 251
Source: Environmental Protection Agency
Telephone: N/A
Last EDR Contact: 02/24/2025
Next Scheduled EDR Contact: 06/09/2025
Data Release Frequency: Varies

PCB TRANSFORMER: PCB Transformer Registration Database
The database of PCB transformer registrations that includes all PCB registration submittals.

Date of Government Version: 09/13/2019
Date Data Arrived at EDR: 11/06/2019
Date Made Active in Reports: 02/10/2020
Number of Days to Update: 96
Source: Environmental Protection Agency
Telephone: 202-566-0517
Last EDR Contact: 01/30/2025
Next Scheduled EDR Contact: 05/12/2025
Data Release Frequency: Varies

RADINFO: Radiation Information Database
The Radiation Information Database (RADINFO) contains information about facilities that are regulated by U.S. Environmental Protection Agency (EPA) regulations for radiation and radioactivity.

Date of Government Version: 07/01/2019
Date Data Arrived at EDR: 07/01/2019
Date Made Active in Reports: 09/23/2019
Number of Days to Update: 84

Source: Environmental Protection Agency
Telephone: 202-343-9775
Last EDR Contact: 03/20/2025
Next Scheduled EDR Contact: 07/07/2025
Data Release Frequency: Quarterly

HIST FTTS: FIFRA/TSCA Tracking System Administrative Case Listing

A complete administrative case listing from the FIFRA/TSCA Tracking System (FTTS) for all ten EPA regions. The information was obtained from the National Compliance Database (NCDB). NCDB supports the implementation of FIFRA (Federal Insecticide, Fungicide, and Rodenticide Act) and TSCA (Toxic Substances Control Act). Some EPA regions are now closing out records. Because of that, and the fact that some EPA regions are not providing EPA Headquarters with updated records, it was decided to create a HIST FTTS database. It included records that may not be included in the newer FTTS database updates. This database is no longer updated.

Date of Government Version: 10/19/2006
Date Data Arrived at EDR: 03/01/2007
Date Made Active in Reports: 04/10/2007
Number of Days to Update: 40

Source: Environmental Protection Agency
Telephone: 202-564-2501
Last EDR Contact: 12/17/2007
Next Scheduled EDR Contact: 03/17/2008
Data Release Frequency: No Update Planned

HIST FTTS INSP: FIFRA/TSCA Tracking System Inspection & Enforcement Case Listing

A complete inspection and enforcement case listing from the FIFRA/TSCA Tracking System (FTTS) for all ten EPA regions. The information was obtained from the National Compliance Database (NCDB). NCDB supports the implementation of FIFRA (Federal Insecticide, Fungicide, and Rodenticide Act) and TSCA (Toxic Substances Control Act). Some EPA regions are now closing out records. Because of that, and the fact that some EPA regions are not providing EPA Headquarters with updated records, it was decided to create a HIST FTTS database. It included records that may not be included in the newer FTTS database updates. This database is no longer updated.

Date of Government Version: 10/19/2006
Date Data Arrived at EDR: 03/01/2007
Date Made Active in Reports: 04/10/2007
Number of Days to Update: 40

Source: Environmental Protection Agency
Telephone: 202-564-2501
Last EDR Contact: 12/17/2008
Next Scheduled EDR Contact: 03/17/2008
Data Release Frequency: No Update Planned

DOT OPS: Incident and Accident Data

Department of Transporation, Office of Pipeline Safety Incident and Accident data.

Date of Government Version: 01/10/2025
Date Data Arrived at EDR: 01/22/2025
Date Made Active in Reports: 04/21/2025
Number of Days to Update: 89

Source: Department of Transporation, Office of Pipeline Safety
Telephone: 202-366-4595
Last EDR Contact: 04/22/2025
Next Scheduled EDR Contact: 08/04/2025
Data Release Frequency: Quarterly

CONSENT: Superfund (CERCLA) Consent Decrees

Major legal settlements that establish responsibility and standards for cleanup at NPL (Superfund) sites. Released periodically by United States District Courts after settlement by parties to litigation matters.

Date of Government Version: 12/31/2024
Date Data Arrived at EDR: 01/27/2025
Date Made Active in Reports: 04/21/2025
Number of Days to Update: 84

Source: Department of Justice, Consent Decree Library
Telephone: Varies
Last EDR Contact: 03/26/2025
Next Scheduled EDR Contact: 07/14/2025
Data Release Frequency: Varies

BRS: Biennial Reporting System

The Biennial Reporting System is a national system administered by the EPA that collects data on the generation and management of hazardous waste. BRS captures detailed data from two groups: Large Quantity Generators (LQG) and Treatment, Storage, and Disposal Facilities.

Date of Government Version: 12/31/2023
Date Data Arrived at EDR: 02/19/2025
Date Made Active in Reports: 03/07/2025
Number of Days to Update: 16

Source: EPA/NTIS
Telephone: 800-424-9346
Last EDR Contact: 03/18/2025
Next Scheduled EDR Contact: 06/30/2025
Data Release Frequency: Biennially

INDIAN RESERV: Indian Reservations

This map layer portrays Indian administered lands of the United States that have any area equal to or greater than 640 acres.

Date of Government Version: 12/31/2014
Date Data Arrived at EDR: 07/14/2015
Date Made Active in Reports: 01/10/2017
Number of Days to Update: 546

Source: USGS
Telephone: 202-208-3710
Last EDR Contact: 04/01/2025
Next Scheduled EDR Contact: 07/14/2025
Data Release Frequency: Semi-Annually

FUSRAP: Formerly Utilized Sites Remedial Action Program

DOE established the Formerly Utilized Sites Remedial Action Program (FUSRAP) in 1974 to remediate sites where radioactive contamination remained from Manhattan Project and early U.S. Atomic Energy Commission (AEC) operations.

Date of Government Version: 03/03/2023
Date Data Arrived at EDR: 03/03/2023
Date Made Active in Reports: 06/09/2023
Number of Days to Update: 98

Source: Department of Energy
Telephone: 202-586-3559
Last EDR Contact: 01/23/2025
Next Scheduled EDR Contact: 05/12/2025
Data Release Frequency: Varies

UMTRA: Uranium Mill Tailings Sites

Uranium ore was mined by private companies for federal government use in national defense programs. When the mills shut down, large piles of the sand-like material (mill tailings) remain after uranium has been extracted from the ore. Levels of human exposure to radioactive materials from the piles are low; however, in some cases tailings were used as construction materials before the potential health hazards of the tailings were recognized.

Date of Government Version: 02/12/2025
Date Data Arrived at EDR: 02/12/2025
Date Made Active in Reports: 02/27/2025
Number of Days to Update: 15

Source: Department of Energy
Telephone: 505-845-0011
Last EDR Contact: 02/06/2025
Next Scheduled EDR Contact: 05/26/2025
Data Release Frequency: Varies

LEAD SMELTER 1: Lead Smelter Sites

A listing of former lead smelter site locations.

Date of Government Version: 03/27/2025
Date Data Arrived at EDR: 04/01/2025
Date Made Active in Reports: 04/24/2025
Number of Days to Update: 23

Source: Environmental Protection Agency
Telephone: 703-603-8787
Last EDR Contact: 04/01/2025
Next Scheduled EDR Contact: 07/07/2025
Data Release Frequency: Varies

LEAD SMELTER 2: Lead Smelter Sites

A list of several hundred sites in the U.S. where secondary lead smelting was done from 1931and 1964. These sites may pose a threat to public health through ingestion or inhalation of contaminated soil or dust

Date of Government Version: 04/05/2001
Date Data Arrived at EDR: 10/27/2010
Date Made Active in Reports: 12/02/2010
Number of Days to Update: 36

Source: American Journal of Public Health
Telephone: 703-305-6451
Last EDR Contact: 12/02/2009
Next Scheduled EDR Contact: N/A
Data Release Frequency: No Update Planned

US AIRS (AFS): Aerometric Information Retrieval System Facility Subsystem (AFS)

The database is a sub-system of Aerometric Information Retrieval System (AIRS). AFS contains compliance data on air pollution point sources regulated by the U.S. EPA and/or state and local air regulatory agencies. This information comes from source reports by various stationary sources of air pollution, such as electric power plants, steel mills, factories, and universities, and provides information about the air pollutants they produce. Action, air program, air program pollutant, and general level plant data. It is used to track emissions and compliance data from industrial plants.

Date of Government Version: 10/12/2016
Date Data Arrived at EDR: 10/26/2016
Date Made Active in Reports: 02/03/2017
Number of Days to Update: 100

Source: EPA
Telephone: 202-564-2496
Last EDR Contact: 09/26/2017
Next Scheduled EDR Contact: 01/08/2018
Data Release Frequency: Annually

US AIRS MINOR: Air Facility System Data

A listing of minor source facilities.

Date of Government Version: 10/12/2016
Date Data Arrived at EDR: 10/26/2016
Date Made Active in Reports: 02/03/2017
Number of Days to Update: 100

Source: EPA
Telephone: 202-564-2496
Last EDR Contact: 09/26/2017
Next Scheduled EDR Contact: 01/08/2018
Data Release Frequency: Annually

US MINES: Mines Master Index File

Contains all mine identification numbers issued for mines active or opened since 1971. The data also includes violation information.

Date of Government Version: 02/03/2025
Date Data Arrived at EDR: 02/18/2025
Date Made Active in Reports: 03/20/2025
Number of Days to Update: 30

Source: Department of Labor, Mine Safety and Health Administration
Telephone: 303-231-5959
Last EDR Contact: 02/18/2025
Next Scheduled EDR Contact: 06/02/2025
Data Release Frequency: Semi-Annually

MINES VIOLATIONS: MSHA Violation Assessment Data

Mines violation and assessment information. Department of Labor, Mine Safety & Health Administration.

Date of Government Version: 02/19/2025
Date Data Arrived at EDR: 02/21/2025
Date Made Active in Reports: 03/20/2025
Number of Days to Update: 27

Source: DOL, Mine Safety & Health Admi
Telephone: 202-693-9424
Last EDR Contact: 04/02/2025
Next Scheduled EDR Contact: 06/02/2025
Data Release Frequency: Quarterly

US MINES 2: Ferrous and Nonferrous Metal Mines Database Listing

This map layer includes ferrous (ferrous metal mines are facilities that extract ferrous metals, such as iron ore or molybdenum) and nonferrous (Nonferrous metal mines are facilities that extract nonferrous metals, such as gold, silver, copper, zinc, and lead) metal mines in the United States.

Date of Government Version: 05/02/2024
Date Data Arrived at EDR: 08/20/2024
Date Made Active in Reports: 10/09/2024
Number of Days to Update: 50

Source: USGS
Telephone: 703-648-7709
Last EDR Contact: 02/20/2025
Next Scheduled EDR Contact: 06/02/2025
Data Release Frequency: Varies

US MINES 3: Active Mines & Mineral Plants Database Listing

Active Mines and Mineral Processing Plant operations for commodities monitored by the Minerals Information Team of the USGS.

Date of Government Version: 04/14/2011
Date Data Arrived at EDR: 06/08/2011
Date Made Active in Reports: 09/13/2011
Number of Days to Update: 97

Source: USGS
Telephone: 703-648-7709
Last EDR Contact: 02/20/2025
Next Scheduled EDR Contact: 06/02/2025
Data Release Frequency: Varies

ABANDONED MINES: Abandoned Mines

An inventory of land and water impacted by past mining (primarily coal mining) is maintained by OSMRE to provide information needed to implement the Surface Mining Control and Reclamation Act of 1977 (SMCRA). The inventory contains information on the location, type, and extent of AML impacts, as well as, information on the cost associated with the reclamation of those problems. The inventory is based upon field surveys by State, Tribal, and OSMRE program officials. It is dynamic to the extent that it is modified as new problems are identified and existing problems are reclaimed.

Date of Government Version: 12/10/2024
Date Data Arrived at EDR: 12/11/2024
Date Made Active in Reports: 02/18/2025
Number of Days to Update: 69

Source: Department of Interior
Telephone: 202-208-2609
Last EDR Contact: 03/12/2025
Next Scheduled EDR Contact: 06/16/2025
Data Release Frequency: Quarterly

MINES MRDS: Mineral Resources Data System
Mineral Resources Data System

Date of Government Version: 06/04/2024
Date Data Arrived at EDR: 11/22/2024
Date Made Active in Reports: 02/18/2025
Number of Days to Update: 88

Source: USGS
Telephone: 703-648-6533
Last EDR Contact: 02/20/2025
Next Scheduled EDR Contact: 06/02/2025
Data Release Frequency: Varies

FINDS: Facility Index System/Facility Registry System
Facility Index System. FINDS contains both facility information and 'pointers' to other sources that contain more detail. EDR includes the following FINDS databases in this report: PCS (Permit Compliance System), AIRS (Aerometric Information Retrieval System), DOCKET (Enforcement Docket used to manage and track information on civil judicial enforcement cases for all environmental statutes), FURS (Federal Underground Injection Control), C-DOCKET (Criminal Docket System used to track criminal enforcement actions for all environmental statutes), FFIS (Federal Facilities Information System), STATE (State Environmental Laws and Statutes), and PADS (PCB Activity Data System).

Date of Government Version: 11/11/2024
Date Data Arrived at EDR: 11/20/2024
Date Made Active in Reports: 02/18/2025
Number of Days to Update: 90

Source: EPA
Telephone: (415) 947-8000
Last EDR Contact: 02/25/2025
Next Scheduled EDR Contact: 06/09/2025
Data Release Frequency: Quarterly

ECHO: Enforcement & Compliance History Information
ECHO provides integrated compliance and enforcement information for about 800,000 regulated facilities nationwide.

Date of Government Version: 12/21/2024
Date Data Arrived at EDR: 12/27/2024
Date Made Active in Reports: 01/10/2025
Number of Days to Update: 14

Source: Environmental Protection Agency
Telephone: 202-564-2280
Last EDR Contact: 03/27/2025
Next Scheduled EDR Contact: 07/14/2025
Data Release Frequency: Quarterly

UXO: Unexploded Ordnance Sites
A listing of unexploded ordnance site locations

Date of Government Version: 09/06/2023
Date Data Arrived at EDR: 09/13/2023
Date Made Active in Reports: 12/11/2023
Number of Days to Update: 89

Source: Department of Defense
Telephone: 703-704-1564
Last EDR Contact: 04/03/2025
Next Scheduled EDR Contact: 07/21/2025
Data Release Frequency: Varies

DOCKET HWC: Hazardous Waste Compliance Docket Listing
A complete list of the Federal Agency Hazardous Waste Compliance Docket Facilities.

Date of Government Version: 05/06/2021
Date Data Arrived at EDR: 05/21/2021
Date Made Active in Reports: 08/11/2021
Number of Days to Update: 82

Source: Environmental Protection Agency
Telephone: 202-564-0527
Last EDR Contact: 02/12/2025
Next Scheduled EDR Contact: 06/02/2025
Data Release Frequency: Varies

FUELS PROGRAM: EPA Fuels Program Registered Listing
This listing includes facilities that are registered under the Part 80 (Code of Federal Regulations) EPA Fuels Programs. All companies now are required to submit new and updated registrations.

Date of Government Version: 02/13/2025
Date Data Arrived at EDR: 02/13/2025
Date Made Active in Reports: 04/29/2025
Number of Days to Update: 75

Source: EPA
Telephone: 800-385-6164
Last EDR Contact: 02/13/2025
Next Scheduled EDR Contact: 05/26/2025
Data Release Frequency: Quarterly

PFAS NPL: Superfund Sites with PFAS Detections Information

EPA's Office of Land and Emergency Management and EPA Regional Offices maintain data describing what is known about site investigations, contamination, and remedial actions under the Comprehensive Environmental Response, Compensation, and Liability Act (CERCLA) where PFAS is present in the environment.

Date of Government Version: 12/30/2024
Date Data Arrived at EDR: 01/02/2025
Date Made Active in Reports: 01/10/2025
Number of Days to Update: 8

Source: Environmental Protection Agency
Telephone: 703-603-8895
Last EDR Contact: 04/02/2025
Next Scheduled EDR Contact: 07/14/2025
Data Release Frequency: Varies

PFAS FEDERAL SITES: Federal Sites PFAS Information

Several federal entities, such as the federal Superfund program, Department of Defense, National Aeronautics and Space Administration, Department of Transportation, and Department of Energy provided information for sites with known or suspected detections at federal facilities.

Date of Government Version: 12/30/2024
Date Data Arrived at EDR: 01/02/2025
Date Made Active in Reports: 01/10/2025
Number of Days to Update: 8

Source: Environmental Protection Agency
Telephone: 202-272-0167
Last EDR Contact: 04/02/2025
Next Scheduled EDR Contact: 07/14/2025
Data Release Frequency: Varies

PFAS TRIS: List of PFAS Added to the TRI

Section 7321 of the National Defense Authorization Act for Fiscal Year 2020 (NDAA) immediately added certain per- and polyfluoroalkyl substances (PFAS) to the list of chemicals covered by the Toxics Release Inventory (TRI) under Section 313 of the Emergency Planning and Community Right-to-Know Act (EPCRA) and provided a framework for additional PFAS to be added to TRI on an annual basis.

Date of Government Version: 12/30/2024
Date Data Arrived at EDR: 01/02/2025
Date Made Active in Reports: 01/10/2025
Number of Days to Update: 8

Source: Environmental Protection Agency
Telephone: 202-566-0250
Last EDR Contact: 04/02/2025
Next Scheduled EDR Contact: 07/14/2025
Data Release Frequency: Varies

PFAS TSCA: PFAS Manufacture and Imports Information

EPA issued the Chemical Data Reporting (CDR) Rule under the Toxic Substances Control Act (TSCA) and requires chemical manufacturers and facilities that manufacture or import chemical substances to report data to EPA. EPA publishes non-confidential business information (non-CBI) and includes descriptive information about each site, corporate parent, production volume, other manufacturing information, and processing and use information.

Date of Government Version: 12/30/2024
Date Data Arrived at EDR: 01/02/2025
Date Made Active in Reports: 01/10/2025
Number of Days to Update: 8

Source: Environmental Protection Agency
Telephone: 202-272-0167
Last EDR Contact: 04/02/2025
Next Scheduled EDR Contact: 07/14/2025
Data Release Frequency: Varies

PFAS RCRA MANIFEST: PFAS Transfers Identified In the RCRA Database Listing

To work around the lack of PFAS waste codes in the RCRA database, EPA developed the PFAS Transfers dataset by mining e-Manifest records containing at least one of these common PFAS keywords: PFAS, PFOA, PFOS, PERFL, AFFF, GENX, GEN-X (plus the VT waste codes). These keywords were searched for in the following text fields: Manifest handling instructions (MANIFEST_HANDLING_INSTR), Non-hazardous waste description (NON_HAZ_WASTE_DESCRIPTION), DOT printed information (DOT_PRINTED_INFORMATION), Waste line handling instructions (WASTE_LINE_HANDLING_INSTR), Waste residue comments (WASTE_RESIDUE_COMMENTS).

Date of Government Version: 12/30/2024
Date Data Arrived at EDR: 01/02/2025
Date Made Active in Reports: 01/10/2025
Number of Days to Update: 8

Source: Environmental Protection Agency
Telephone: 202-272-0167
Last EDR Contact: 04/02/2025
Next Scheduled EDR Contact: 07/14/2025
Data Release Frequency: Varies

PFAS ATSDR: PFAS Contamination Site Location Listing

PFAS contamination site locations from the Department of Health & Human Services, Center for Disease Control & Prevention. ATSDR is involved at a number of PFAS-related sites, either directly or through assisting state and federal partners. As of now, most sites are related to drinking water contamination connected with PFAS production facilities or fire training areas where aqueous film-forming firefighting foam (AFFF) was regularly used.

Date of Government Version: 06/24/2020
Date Data Arrived at EDR: 03/17/2021
Date Made Active in Reports: 11/08/2022
Number of Days to Update: 601

Source: Department of Health & Human Services
Telephone: 202-741-5770
Last EDR Contact: 04/17/2025
Next Scheduled EDR Contact: 08/04/2025
Data Release Frequency: Varies

PFAS WQP: Ambient Environmental Sampling for PFAS

The Water Quality Portal (WQP) is a part of a modernized repository storing ambient sampling data for all environmental media and tissue samples. A wide range of federal, state, tribal and local governments, academic and non-governmental organizations and individuals submit project details and sampling results to this public repository. The information is commonly used for research and assessments of environmental quality.

Date of Government Version: 12/13/2024
Date Data Arrived at EDR: 01/02/2025
Date Made Active in Reports: 01/10/2025
Number of Days to Update: 8

Source: Environmental Protection Agency
Telephone: 202-272-0167
Last EDR Contact: 04/02/2025
Next Scheduled EDR Contact: 07/14/2025
Data Release Frequency: Varies

PFAS PROJECT: NORTHEASTERN UNIVERSITY PFAS PROJECT

The PFAS Contamination Site Tracker records qualitative and quantitative data from each site in a chart, specifically examining discovery, contamination levels, government response, litigation, health impacts, media coverage, and community characteristics. All data presented in the chart were extracted from government websites, such as state health departments or the Environmental Protection Agency, and news articles.

Date of Government Version: 05/19/2023
Date Data Arrived at EDR: 04/05/2024
Date Made Active in Reports: 06/06/2024
Number of Days to Update: 62

Source: Social Science Environmental Health Research Institute
Telephone: N/A
Last EDR Contact: 03/06/2025
Next Scheduled EDR Contact: 06/16/2025
Data Release Frequency: Varies

PFAS NPDES: Clean Water Act Discharge Monitoring Information

Any discharger of pollutants to waters of the United States from a point source must have a National Pollutant Discharge Elimination System (NPDES) permit. The process for obtaining limits involves the regulated entity (permittee) disclosing releases in a NPDES permit application and the permitting authority (typically the state but sometimes EPA) deciding whether to require monitoring or monitoring with limits. Caveats and Limitations: Less than half of states have required PFAS monitoring for at least one of their permittees and fewer states have established PFAS effluent limits for permittees. New rulemakings have been initiated that may increase the number of facilities monitoring for PFAS in the future.

Date of Government Version: 12/30/2024
Date Data Arrived at EDR: 01/02/2025
Date Made Active in Reports: 01/14/2025
Number of Days to Update: 12

Source: Environmental Protection Agency
Telephone: 202-272-0167
Last EDR Contact: 04/02/2025
Next Scheduled EDR Contact: 07/14/2025
Data Release Frequency: Varies

PFAS ECHO: Facilities in Industries that May Be Handling PFAS Listing

Regulators and the public have expressed interest in knowing which regulated entities may be using PFAS. EPA has developed a dataset from various sources that show which industries may be handling PFAS. Approximately 120,000 facilities subject to federal environmental programs have operated or currently operate in industry sectors with processes that may involve handling and/or release of PFAS.

Date of Government Version: 12/30/2024
Date Data Arrived at EDR: 01/02/2025
Date Made Active in Reports: 01/10/2025
Number of Days to Update: 8

Source: Environmental Protection Agency
Telephone: 202-272-0167
Last EDR Contact: 04/02/2025
Next Scheduled EDR Contact: 07/14/2025
Data Release Frequency: Varies

PFAS ECHO FIRE TRAIN: Facilities in Industries that May Be Handling PFAS Listing

A list of fire training sites was added to the Industry Sectors dataset using a keyword search on the permitted facilitys name to identify sites where fire-fighting foam may have been used in training exercises. Additionally, you may view an example spreadsheet of the subset of fire training facility data, as well as the keywords used in selecting or deselecting a facility for the subset. as well as the keywords used in selecting or deselecting a facility for the subset. These keywords were tested to maximize accuracy in selecting facilities that may use fire-fighting foam in training exercises, however, due to the lack of a required reporting field in the data systems for designating fire training sites, this methodology may not identify all fire training sites or may potentially misidentify them.

Date of Government Version: 12/30/2024
Date Data Arrived at EDR: 01/02/2025
Date Made Active in Reports: 01/10/2025
Number of Days to Update: 8

Source: Environmental Protection Agency
Telephone: 202-272-0167
Last EDR Contact: 04/02/2025
Next Scheduled EDR Contact: 07/14/2025
Data Release Frequency: Varies

PFAS PT 139 AIRPORT: All Certified Part 139 Airports PFAS Information Listing

Since July 1, 2006, all certified part 139 airports are required to have fire-fighting foam onsite that meet military specifications (MIL-F-24385) (14 CFR 139.317). To date, these military specification fire-fighting foams are fluorinated and have been historically used for training and extinguishing. The 2018 FAA Reauthorization Act has a provision stating that no later than October 2021, FAA shall not require the use of fluorinated AFFF. This provision does not prohibit the use of fluorinated AFFF at Part 139 civilian airports; it only prohibits FAA from mandating its use. The Federal Aviation Administration?s document AC 150/5210-6D - Aircraft Fire Extinguishing Agents provides guidance on Aircraft Fire Extinguishing Agents, which includes Aqueous Film Forming Foam (AFFF).

Date of Government Version: 12/30/2024
Date Data Arrived at EDR: 01/02/2025
Date Made Active in Reports: 01/10/2025
Number of Days to Update: 8

Source: Environmental Protection Agency
Telephone: 202-272-0167
Last EDR Contact: 04/02/2025
Next Scheduled EDR Contact: 07/14/2025
Data Release Frequency: Varies

AQUEOUS FOAM NRC: Aqueous Foam Related Incidents Listing

The National Response Center (NRC) serves as an emergency call center that fields initial reports for pollution and railroad incidents and forwards that information to appropriate federal/state agencies for response. The spreadsheets posted to the NRC website contain initial incident data that has not been validated or investigated by a federal/state response agency. Response center calls from 1990 to the most recent complete calendar year where there was indication of Aqueous Film Forming Foam (AFFF) usage are included in this dataset. NRC calls may reference AFFF usage in the ?Material Involved? or ?Incident Description? fields.

Date of Government Version: 03/24/2025
Date Data Arrived at EDR: 04/02/2025
Date Made Active in Reports: 04/29/2025
Number of Days to Update: 27

Source: Environmental Protection Agency
Telephone: 202-267-2675
Last EDR Contact: 04/02/2025
Next Scheduled EDR Contact: 07/14/2025
Data Release Frequency: Varies

PCS ENF: Enforcement data

No description is available for this data

Date of Government Version: 12/31/2014
Date Data Arrived at EDR: 02/05/2015
Date Made Active in Reports: 03/06/2015
Number of Days to Update: 29

Source: EPA
Telephone: 202-564-2497
Last EDR Contact: 03/27/2025
Next Scheduled EDR Contact: 07/14/2025
Data Release Frequency: Varies

PCS: Permit Compliance System

PCS is a computerized management information system that contains data on National Pollutant Discharge Elimination System (NPDES) permit holding facilities. PCS tracks the permit, compliance, and enforcement status of NPDES facilities.

Date of Government Version: 12/16/2016
Date Data Arrived at EDR: 01/06/2017
Date Made Active in Reports: 03/10/2017
Number of Days to Update: 63

Source: EPA, Office of Water
Telephone: 202-564-2496
Last EDR Contact: 03/27/2025
Next Scheduled EDR Contact: 07/14/2025
Data Release Frequency: No Update Planned

BIOSOLIDS: ICIS-NPDES Biosolids Facility Data

The data reflects compliance information about facilities in the biosolids program.

Date of Government Version: 01/12/2025
Date Data Arrived at EDR: 01/14/2025
Date Made Active in Reports: 03/20/2025
Number of Days to Update: 65

Source: Environmental Protection Agency
Telephone: 202-564-4700
Last EDR Contact: 04/15/2025
Next Scheduled EDR Contact: 07/28/2025
Data Release Frequency: Varies

UST FINDER: UST Finder Database

EPA developed UST Finder, a web map application containing a comprehensive, state-sourced national map of underground storage tank (UST) and leaking UST (LUST) data. It provides the attributes and locations of active and closed USTs, UST facilities, and LUST sites from states and from Tribal lands and US territories . UST Finder contains information about proximity of UST facilities and LUST sites to: surface and groundwater public drinking water protection areas; estimated number of private domestic wells and number of people living nearby; and flooding and wildfires.

Date of Government Version: 06/08/2023
Date Data Arrived at EDR: 10/04/2023
Date Made Active in Reports: 01/18/2024
Number of Days to Update: 106

Source: Environmental Protection Agency
Telephone: 202-564-0394
Last EDR Contact: 02/06/2025
Next Scheduled EDR Contact: 05/19/2025
Data Release Frequency: Varies

UST FINDER RELEASE: UST Finder Releases Database

US EPA's UST Finder data is a national composite of leaking underground storage tanks. This data contains information about, and locations of, leaking underground storage tanks. Data was collected from state sources and standardized into a national profile by EPA's Office of Underground Storage Tanks, Office of Research and Development, and the Association of State and Territorial Solid Waste Management Officials.

Date of Government Version: 06/08/2023
Date Data Arrived at EDR: 10/31/2023
Date Made Active in Reports: 01/18/2024
Number of Days to Update: 79

Source: Environmental Protecton Agency
Telephone: 202-564-0394
Last EDR Contact: 02/06/2025
Next Scheduled EDR Contact: 05/19/2025
Data Release Frequency: Semi-Annually

E MANIFEST: Hazardous Waste Electronic Manifest System

EPA established a national system for tracking hazardous waste shipments electronically. This system, known as ?e-Manifest,? will modernize the nation?s cradle-to-grave hazardous waste tracking process while saving valuable time, resources, and dollars for industry and states.

Date of Government Version: 02/17/2025
Date Data Arrived at EDR: 02/19/2025
Date Made Active in Reports: 03/14/2025
Number of Days to Update: 23

Source: Environmental Protection Agency
Telephone: 833-501-6826
Last EDR Contact: 03/18/2025
Next Scheduled EDR Contact: 06/30/2025
Data Release Frequency: Varies

PFAS: PFAS Contamination Site Location Listing

A listing of PFAS sites included in the Envirostor and GeoTracker databases. Locations of potential sources of per - and polyfluoroalkyl substances (PFAS). This does not mean that PFAS has been produced, used, or discharged at these sites.

Date of Government Version: 12/02/2024
Date Data Arrived at EDR: 12/03/2024
Date Made Active in Reports: 02/24/2025
Number of Days to Update: 83

Source: State Water Resources Control Board
Telephone: 866-480-1028
Last EDR Contact: 03/04/2025
Next Scheduled EDR Contact: 06/16/2025
Data Release Frequency: Varies

AQUEOUS FOAM: Former Fire Training Facility Assessments Listing

Airports shown on this list are those believed to use Aqueous Film Forming Foam (AFFF), and certified by the Federal Aviation Administration (FAA) under Title 14, Code of Federal Regulations (CFR), Part 139 (14 CFR Part 139). This list was created by SWRCB using information available from the FAA. Location points shown are from the latitude and longitude listed on the FAA airport master record.

Date of Government Version: 12/02/2024
Date Data Arrived at EDR: 12/03/2024
Date Made Active in Reports: 02/24/2025
Number of Days to Update: 83

Source: State Water Resources Control Board
Telephone: 916-341-5455
Last EDR Contact: 03/04/2025
Next Scheduled EDR Contact: 06/16/2025
Data Release Frequency: Varies

CA BOND EXP. PLAN: Bond Expenditure Plan

Department of Health Services developed a site-specific expenditure plan as the basis for an appropriation of Hazardous Substance Cleanup Bond Act funds. It is not updated.

Date of Government Version: 01/01/1989
Date Data Arrived at EDR: 07/27/1994
Date Made Active in Reports: 08/02/1994
Number of Days to Update: 6

Source: Department of Health Services
Telephone: 916-255-2118
Last EDR Contact: 05/31/1994
Next Scheduled EDR Contact: N/A
Data Release Frequency: No Update Planned

CHROME PLATING: Chrome Plating Facilities Listing

This listing represents chrome plating facilities the California State Water Resources Control Board staff identified as possibly being a source of Per- and polyfluoroalkyl substance (PFAS) contamination. Sites and locations were identified by staff with the Division of Water Quality in the California State Water Board. Data was collected from the CA Air Resources Board 2013 and 2018 - Cr VI emission survey, CA Emission Inventory, CA HAZ Waste discharge database and by reviewing storm water permits. Former chrome plating sites are also included that are open site investigation or remediation cases with the Regional Water Quality Control Boards and the Department of Toxic Substances Control.

Date of Government Version: 12/02/2024
Date Data Arrived at EDR: 12/03/2024
Date Made Active in Reports: 02/24/2025
Number of Days to Update: 83

Source: State Water Resources Control Board
Telephone: 916-341-5455
Last EDR Contact: 03/04/2025
Next Scheduled EDR Contact: 06/16/2025
Data Release Frequency: Varies

CORTESE: "Cortese" Hazardous Waste & Substances Sites List

The sites for the list are designated by the State Water Resource Control Board (LUST), the Integrated Waste Board (SWF/LS), and the Department of Toxic Substances Control (Cal-Sites).

Date of Government Version: 12/11/2024
Date Data Arrived at EDR: 12/11/2024
Date Made Active in Reports: 03/04/2025
Number of Days to Update: 83

Source: CAL EPA/Office of Emergency Information
Telephone: 916-323-3400
Last EDR Contact: 03/18/2025
Next Scheduled EDR Contact: 06/30/2025
Data Release Frequency: Quarterly

CUPA LIV-PLE: CUPA Facility Listing

list of facilities associated with the various CUPA programs in Livermore-Pleasanton

Date of Government Version: 09/19/2024
Date Data Arrived at EDR: 11/05/2024
Date Made Active in Reports: 01/31/2025
Number of Days to Update: 87

Source: Livermore-Pleasanton Fire Department
Telephone: 925-454-2361
Last EDR Contact: 02/06/2025
Next Scheduled EDR Contact: 05/19/2025
Data Release Frequency: Varies

DRYCLEAN N SIERRA: Northern Sierra Air Quality Management District Drycleaner Facility Listing
A listing of drycleaner facility locations, for the Northern Sierra Air Quality Management District,

Date of Government Version: 08/22/2024
Date Data Arrived at EDR: 08/22/2024
Date Made Active in Reports: 11/05/2024
Number of Days to Update: 75
Source: Northern Sierra Air Quality Management District
Telephone: 530-274-9350
Last EDR Contact: 08/21/2024
Next Scheduled EDR Contact: 09/11/2023
Data Release Frequency: Varies

DRYCLEAN MONTERY BAY: Monterey Bay Air Quality Management District Drycleaner Facility Listing
A listing of drycleaner facility locations, for the Monterey Bay Air Quality Management District.

Date of Government Version: 09/09/2024
Date Data Arrived at EDR: 09/11/2024
Date Made Active in Reports: 11/26/2024
Number of Days to Update: 76
Source: Monterey Bay Air Quality Management District
Telephone: 831-647-9411
Last EDR Contact: 08/21/2024
Next Scheduled EDR Contact: 09/11/2023
Data Release Frequency: Varies

DRYCLEAN TEHAMA: Tehama County Air Pollution Control District Drycleaner Facility Listing
A listing of drycleaner facility locations, for the Tehama County Air Pollution Control District.

Date of Government Version: 04/24/2019
Date Data Arrived at EDR: 04/24/2019
Date Made Active in Reports: 05/01/2023
Number of Days to Update: 1468
Source: Tehama County Air Pollution Control District
Telephone: 530-527-3717
Last EDR Contact: 08/21/2024
Next Scheduled EDR Contact: 09/11/2023
Data Release Frequency: Varies

DRYCLEAN SANTA BARB: Santa Barbara County Air Pollution Control District Drycleaner Facility Listing
A listing of drycleaner facility locations, for the Santa Barbara County Air Pollution Control District.

Date of Government Version: 02/19/2019
Date Data Arrived at EDR: 04/17/2019
Date Made Active in Reports: 05/01/2023
Number of Days to Update: 1475
Source: Santa Barbara County Air Pollution Control District
Telephone: 805-961-8867
Last EDR Contact: 08/21/2024
Next Scheduled EDR Contact: 09/11/2023
Data Release Frequency: Varies

DRYCLEAN MOJAVE: Mojave Desert Air Quality Management District Drycleaner Facility Listing
A listing of drycleaner facility locations, for the Mojave Desert Air Quality Management District.

Date of Government Version: 08/21/2024
Date Data Arrived at EDR: 08/22/2024
Date Made Active in Reports: 11/05/2024
Number of Days to Update: 75
Source: Mojave Desert Air Quality Management District
Telephone: 760-245-1661
Last EDR Contact: 08/21/2024
Next Scheduled EDR Contact: 09/11/2023
Data Release Frequency: Varies

DRYCLEAN PLACER: Placer County Air Quality Management District Drycleaner Facility Listing
A listing of drycleaner facility locations, for the Placer County Air Quality Management District.

Date of Government Version: 05/15/2023
Date Data Arrived at EDR: 05/17/2023
Date Made Active in Reports: 08/14/2023
Number of Days to Update: 89
Source: Placer County Air Quality Management District
Telephone: 530-745-2335
Last EDR Contact: 08/21/2024
Next Scheduled EDR Contact: 09/11/2023
Data Release Frequency: Varies

DRYCLEAN SOUTH COAST: South Coast Air Quality Management District Drycleaner Listing
A listing of dry cleaners in the South Coast Air Quality Management District

Date of Government Version: 11/14/2024
Date Data Arrived at EDR: 11/15/2024
Date Made Active in Reports: 02/05/2025
Number of Days to Update: 82
Source: South Coast Air Quality Management District
Telephone: 909-396-3211
Last EDR Contact: 02/12/2025
Next Scheduled EDR Contact: 06/02/2025
Data Release Frequency: Varies

DRYCLEAN SHASTA: Shasta County Air Quality Management District District Drycleaner Facility Listing
A listing of drycleaner facility locations, for the Shasta County Air Quality Management District.

Date of Government Version: 08/29/2024
Date Data Arrived at EDR: 09/05/2024
Date Made Active in Reports: 11/13/2024
Number of Days to Update: 69
Source: Shasta County Air Quality Management District
Telephone: 530-225-5674
Last EDR Contact: 08/21/2024
Next Scheduled EDR Contact: 09/11/2023
Data Release Frequency: Varies

DRYCLEAN SAN LUIS OB: San Luis Obispo County Air Pollution Control District Drycleaner Facility Listing
A listing of drycleaner facility locations, for the San Luis Obispo County Air Pollution Control District.

Date of Government Version: 01/03/2024
Date Data Arrived at EDR: 01/04/2024
Date Made Active in Reports: 03/20/2024
Number of Days to Update: 76
Source: San Luis Obispo County Air Pollution Control District
Telephone: 805-781-5756
Last EDR Contact: 08/21/2024
Next Scheduled EDR Contact: 09/11/2023
Data Release Frequency: Varies

DRYCLEAN IMPERIAL: Imperial County Air Pollution Control District Drycleaner Facility Listing
A listing of drycleaner facility locations, for the Imperial County Air Pollution Control District

Date of Government Version: 10/02/2024
Date Data Arrived at EDR: 10/03/2024
Date Made Active in Reports: 12/20/2024
Number of Days to Update: 78
Source: Imperial County Air Pollution Control District
Telephone: 442-265-1800
Last EDR Contact: 08/21/2024
Next Scheduled EDR Contact: 09/11/2023
Data Release Frequency: Varies

DRYCLEAN SACRAMENTO: Sacramento Metropolitan Air Quality Management DistrictDrycleaner Facility Listing
A listing of drycleaner facility locations, for the Sacramento Metropolitan Air Quality Management District.

Date of Government Version: 09/03/2024
Date Data Arrived at EDR: 09/05/2024
Date Made Active in Reports: 11/13/2024
Number of Days to Update: 69
Source: Sacramento Metropolitan Air Quality Management District
Telephone: 916-874-3958
Last EDR Contact: 08/21/2024
Next Scheduled EDR Contact: 09/11/2023
Data Release Frequency: Varies

DRYCLEAN MENDOCINO: Mendocino County Air Quality Management District Drycleaner Facility Listing
A listing of drycleaner facility locations, for the Mendocino County Air Quality Management District.

Date of Government Version: 08/26/2024
Date Data Arrived at EDR: 09/03/2024
Date Made Active in Reports: 11/13/2024
Number of Days to Update: 71
Source: Mendocino County Air Quality Management District
Telephone: 707-463-4354
Last EDR Contact: 08/21/2024
Next Scheduled EDR Contact: 09/11/2023
Data Release Frequency: Varies

DRYCLEAN SAN DIEGO: San Diego County Air Pollution Control District Drycleaner Facility Listing
A listing of drycleaner facility locations, for the San Diego County Air Pollution Control District.

Date of Government Version: 08/21/2024
Date Data Arrived at EDR: 08/28/2024
Date Made Active in Reports: 11/13/2024
Number of Days to Update: 77
Source: San Diego County Air Pollution Control District
Telephone: 858-586-2616
Last EDR Contact: 08/21/2024
Next Scheduled EDR Contact: 09/11/2023
Data Release Frequency: Varies

DRYCLEAN LAKE: Lake County Air Quality Management District Drycleaner Facility Listing
A listing of drycleaner facility locations, for the Lake County Air Quality Management District,

Date of Government Version: 02/15/2024
Date Data Arrived at EDR: 02/16/2024
Date Made Active in Reports: 05/02/2024
Number of Days to Update: 76
Source: Lake County Air Quality Management District
Telephone: 707-263-7000
Last EDR Contact: 08/21/2024
Next Scheduled EDR Contact: 09/11/2023
Data Release Frequency: Varies

DRYCLEAN YOLO-SOLANO: Yolo-Solano Air Quality Management District Drycleaner Facility Listing
A listing of drycleaner facility locations, for the Yolo-Solano Air Quality Management District.

Date of Government Version: 08/21/2024
Date Data Arrived at EDR: 08/26/2024
Date Made Active in Reports: 11/06/2024
Number of Days to Update: 72

Source: Yolo-Solano Air Quality Management District
Telephone: 530-757-3650
Last EDR Contact: 08/21/2024
Next Scheduled EDR Contact: 09/11/2023
Data Release Frequency: Varies

DRYCLEAN AMADOR: Amador Air District Drycleaner Facility Listing
A listing of drycleaner facility locations, for the Amador Air Quality Management District

Date of Government Version: 04/26/2023
Date Data Arrived at EDR: 04/27/2023
Date Made Active in Reports: 07/13/2023
Number of Days to Update: 77

Source: Amador Air Quality Management District
Telephone: 209-257-0112
Last EDR Contact: 08/21/2024
Next Scheduled EDR Contact: 09/11/2023
Data Release Frequency: Varies

DRYCLEAN VENTURA: Drycleaner Facility Listing
A listing of drycleaner facility locations, for the Ventura County Air Pollution Control District.

Date of Government Version: 08/26/2024
Date Data Arrived at EDR: 08/28/2024
Date Made Active in Reports: 11/14/2024
Number of Days to Update: 78

Source: Ventura County Air Pollution Control District
Telephone: 805-645-1421
Last EDR Contact: 08/21/2024
Next Scheduled EDR Contact: 09/11/2023
Data Release Frequency: Varies

DRYCLEANERS: Cleaner Facilities
A list of drycleaner related facilities that have EPA ID numbers. These are facilities with certain SIC codes: power laundries, family and commercial; garment pressing and cleaner's agents; linen supply; coin-operated laundries and cleaning; drycleaning plants, except rugs; carpet and upholster cleaning; industrial launderers; laundry and garment services.

Date of Government Version: 02/20/2025
Date Data Arrived at EDR: 02/26/2025
Date Made Active in Reports: 03/28/2025
Number of Days to Update: 30

Source: Department of Toxic Substance Control
Telephone: 916-327-4498
Last EDR Contact: 02/19/2025
Next Scheduled EDR Contact: 06/09/2025
Data Release Frequency: Annually

DRYCLEAN N COAST: North Coast Unified Air Quality Management District Drycleaner Facility Listing
A listing of drycleaner facility locations, for the North Coast Unified Air Quality Management District.

Date of Government Version: 11/30/2016
Date Data Arrived at EDR: 04/19/2019
Date Made Active in Reports: 05/01/2023
Number of Days to Update: 1473

Source: North Coast Unified Air Quality Management District
Telephone: 707-443-3093
Last EDR Contact: 08/21/2024
Next Scheduled EDR Contact: 09/11/2023
Data Release Frequency: Varies

DRYCLEAN CALAVERAS: Calaveras County Environmental Management Agency Drycleaner Facility Listing
A listing of drycleaner facility locations, for the Calaveras County Environmental Management Agency.

Date of Government Version: 06/17/2019
Date Data Arrived at EDR: 06/19/2019
Date Made Active in Reports: 05/01/2023
Number of Days to Update: 1412

Source: Calaveras County Environmental Management Agency
Telephone: 209-754-6399
Last EDR Contact: 08/21/2024
Next Scheduled EDR Contact: 09/16/2019
Data Release Frequency: Varies

DRYCLEAN EAST KERN: Eastern Kern Air Pollution Control District District Drycleaner Facility Listing
A listing of drycleaner facility locations, for the Eastern Kern Air Pollution Control District.

Date of Government Version: 08/21/2024
Date Data Arrived at EDR: 08/22/2024
Date Made Active in Reports: 11/05/2024
Number of Days to Update: 75

Source: Eastern Kern Air Pollution Control District
Telephone: 661-862-9684
Last EDR Contact: 08/21/2024
Next Scheduled EDR Contact: 09/11/2023
Data Release Frequency: Varies

DRYCLEAN SAN JOAQUIN: San Joaquin Valley Air Pollution Control District District Drycleaner Facility Listing
A listing of drycleaner facility locations, for the San Joaquin Valley Air Pollution Control District.

Date of Government Version: 08/22/2024
Date Data Arrived at EDR: 08/22/2024
Date Made Active in Reports: 11/05/2024
Number of Days to Update: 75

Source: San Joaquin Valley Air Pollution Control District
Telephone: 559-230-6001
Last EDR Contact: 08/21/2024
Next Scheduled EDR Contact: 09/11/2023
Data Release Frequency: Varies

DRYCLEAN GLENN: Glenn County Air Pollution Control District Drycleaner Facility Listing
A listing of drycleaner facility locations, for the Glenn County Air Pollution Control District.

Date of Government Version: 08/26/2024
Date Data Arrived at EDR: 08/28/2024
Date Made Active in Reports: 11/13/2024
Number of Days to Update: 77

Source: Glenn County Air Pollution Control District
Telephone: 530-934-6500
Last EDR Contact: 08/21/2024
Next Scheduled EDR Contact: 09/11/2023
Data Release Frequency: Varies

DRYCLEAN BUTTE: Butte County Air Quality Management DistrictDrycleaner Facility Listing
Butte County Air Quality Management DistrictDrycleaner Facility Listing.

Date of Government Version: 09/10/2024
Date Data Arrived at EDR: 09/11/2024
Date Made Active in Reports: 11/25/2024
Number of Days to Update: 75

Source: Butte County Air Quality Management District
Telephone: 530-332-9400
Last EDR Contact: 08/21/2024
Next Scheduled EDR Contact: 09/11/2023
Data Release Frequency: Varies

DRYCLEAN FEATHER RVR: Feather River Air Quality Management District Drycleaner Facility Listing
A listing of drycleaner facility locations, for the Feather River Air Quality Management District.

Date of Government Version: 03/08/2023
Date Data Arrived at EDR: 03/09/2023
Date Made Active in Reports: 06/05/2023
Number of Days to Update: 88

Source: Feather River Air Quality Management District
Telephone: 530-634-7659
Last EDR Contact: 08/21/2024
Next Scheduled EDR Contact: 09/11/2023
Data Release Frequency: Varies

DRYCLEAN AVAQMD: Antelope Valley Air Quality Management District Drycleaner Listing
A listing of dry cleaners in the Antelope Valley Air Quality Management District.

Date of Government Version: 05/29/2024
Date Data Arrived at EDR: 11/07/2024
Date Made Active in Reports: 11/22/2024
Number of Days to Update: 15

Source: Antelope Valley Air Quality Management District
Telephone: 661-723-8070
Last EDR Contact: 03/13/2025
Next Scheduled EDR Contact: 06/09/2025
Data Release Frequency: Varies

DRYCLEAN N SONOMA: Norther Sonoma County County Air Pollution Control District Drycleaner Facility Listing
A listing of drycleaner facility locations, for the Northern Sonoma County Air Pollution Control District.,

Date of Government Version: 08/23/2024
Date Data Arrived at EDR: 08/26/2024
Date Made Active in Reports: 11/05/2024
Number of Days to Update: 71

Source: Santa Barbara County Air Pollution Control District
Telephone: 707-433-5911
Last EDR Contact: 08/21/2024
Next Scheduled EDR Contact: 09/11/2023
Data Release Frequency: Varies

DRYCLEAN GRANT: Grant Recipients List

Assembly Bill 998 (AB 998) established the Non-Toxic Dry Cleaning Incentive Program to provide financial assistance to the dry cleaning industry to switch from systems using perchloroethylene (Perc), an identified toxic air contaminant and potential human carcinogen, to non-toxic and non-smog forming alternatives.

Date of Government Version: 12/31/2021
Date Data Arrived at EDR: 01/26/2024
Date Made Active in Reports: 04/16/2024
Number of Days to Update: 81

Source: California Air Resources Board
Telephone: 916-323-0006
Last EDR Contact: 04/24/2025
Next Scheduled EDR Contact: 08/04/2025
Data Release Frequency: Varies

DRYCLEAN BAY AREA: Bay Area Air Quality Management District Drycleaner Facility Listing

Bay Area Air Quality Management District Drycleaner Facility Listing.

Date of Government Version: 02/20/2019
Date Data Arrived at EDR: 05/30/2019
Date Made Active in Reports: 05/01/2023
Number of Days to Update: 1432

Source: Bay Area Air Quality Management District
Telephone: 415-516-1916
Last EDR Contact: 08/21/2024
Next Scheduled EDR Contact: 09/11/2023
Data Release Frequency: Varies

EMI: Emissions Inventory Data

Toxics and criteria pollutant emissions data collected by the ARB and local air pollution agencies.

Date of Government Version: 12/31/2022
Date Data Arrived at EDR: 06/11/2024
Date Made Active in Reports: 09/03/2024
Number of Days to Update: 84

Source: California Air Resources Board
Telephone: 916-322-2990
Last EDR Contact: 03/11/2025
Next Scheduled EDR Contact: 06/23/2025
Data Release Frequency: Varies

ENF: Enforcement Action Listing

A listing of Water Board Enforcement Actions. Formal is everything except Oral/Verbal Communication, Notice of Violation, Expedited Payment Letter, and Staff Enforcement Letter.

Date of Government Version: 01/13/2025
Date Data Arrived at EDR: 01/14/2025
Date Made Active in Reports: 03/28/2025
Number of Days to Update: 73

Source: State Water Resoruces Control Board
Telephone: 916-445-9379
Last EDR Contact: 04/15/2025
Next Scheduled EDR Contact: 07/28/2025
Data Release Frequency: Varies

FIN ASSURANCE 1: Financial Assurance Information Listing

Financial Assurance information

Date of Government Version: 01/09/2025
Date Data Arrived at EDR: 01/14/2025
Date Made Active in Reports: 03/28/2025
Number of Days to Update: 73

Source: Department of Toxic Substances Control
Telephone: 916-255-3628
Last EDR Contact: 04/09/2025
Next Scheduled EDR Contact: 07/28/2025
Data Release Frequency: Varies

FIN ASSURANCE 2: Financial Assurance Information Listing

A listing of financial assurance information for solid waste facilities. Financial assurance is intended to ensure that resources are available to pay for the cost of closure, post-closure care, and corrective measures if the owner or operator of a regulated facility is unable or unwilling to pay.

Date of Government Version: 11/06/2024
Date Data Arrived at EDR: 11/08/2024
Date Made Active in Reports: 01/31/2025
Number of Days to Update: 84

Source: California Integrated Waste Management Board
Telephone: 916-341-6066
Last EDR Contact: 04/30/2025
Next Scheduled EDR Contact: 08/18/2025
Data Release Frequency: Varies

ICE: Inspection, Compliance and Enforcement
Contains data pertaining to the Permitted Facilities with Inspections / Enforcements sites tracked in Envirostor.

Date of Government Version: 02/10/2025
Date Data Arrived at EDR: 02/11/2025
Date Made Active in Reports: 04/28/2025
Number of Days to Update: 76

Source: Department of Toxic Subsances Control
Telephone: 877-786-9427
Last EDR Contact: 02/11/2025
Next Scheduled EDR Contact: 05/26/2025
Data Release Frequency: Quarterly

HIST CORTESE: Hazardous Waste & Substance Site List
The sites for the list are designated by the State Water Resource Control Board [LUST], the Integrated Waste Board [SWF/LS], and the Department of Toxic Substances Control [CALSITES]. This listing is no longer updated by the state agency.

Date of Government Version: 04/01/2001
Date Data Arrived at EDR: 01/22/2009
Date Made Active in Reports: 04/08/2009
Number of Days to Update: 76

Source: Department of Toxic Substances Control
Telephone: 916-323-3400
Last EDR Contact: 01/22/2009
Next Scheduled EDR Contact: N/A
Data Release Frequency: No Update Planned

HWP: EnviroStor Permitted Facilities Listing
Detailed information on permitted hazardous waste facilities and corrective action ("cleanups") tracked in EnviroStor.

Date of Government Version: 02/10/2025
Date Data Arrived at EDR: 02/11/2025
Date Made Active in Reports: 04/28/2025
Number of Days to Update: 76

Source: Department of Toxic Substances Control
Telephone: 916-323-3400
Last EDR Contact: 02/11/2025
Next Scheduled EDR Contact: 05/26/2025
Data Release Frequency: Quarterly

HWT: Registered Hazardous Waste Transporter Database
A listing of hazardous waste transporters. In California, unless specifically exempted, it is unlawful for any person to transport hazardous wastes unless the person holds a valid registration issued by DTSC. A hazardous waste transporter registration is valid for one year and is assigned a unique registration number.

Date of Government Version: 12/27/2024
Date Data Arrived at EDR: 12/27/2024
Date Made Active in Reports: 03/13/2025
Number of Days to Update: 76

Source: Department of Toxic Substances Control
Telephone: 916-440-7145
Last EDR Contact: 04/01/2025
Next Scheduled EDR Contact: 07/14/2025
Data Release Frequency: Quarterly

HWTS: Hazardous Waste Tracking System
DTSC maintains the Hazardous Waste Tracking System that stores ID number information since the early 1980s and manifest data since 1993. The system collects both manifest copies from the generator and destination facility.

Date of Government Version: 07/19/2024
Date Data Arrived at EDR: 07/30/2024
Date Made Active in Reports: 08/28/2024
Number of Days to Update: 29

Source: Department of Toxic Substances Control
Telephone: 916-324-2444
Last EDR Contact: 03/31/2025
Next Scheduled EDR Contact: 07/14/2025
Data Release Frequency: Varies

HAZNET: Facility and Manifest Data
Facility and Manifest Data. The data is extracted from the copies of hazardous waste manifests received each year by the DTSC. The annual volume of manifests is typically 700,000 - 1,000,000 annually, representing approximately 350,000 - 500,000 shipments. Data are from the manifests submitted without correction, and therefore many contain some invalid values for data elements such as generator ID, TSD ID, waste category, and disposal method. This database begins with calendar year 1993.

Date of Government Version: 12/31/2024
Date Data Arrived at EDR: 01/03/2025
Date Made Active in Reports: 03/19/2025
Number of Days to Update: 75

Source: California Environmental Protection Agency
Telephone: 916-255-1136
Last EDR Contact: 04/01/2025
Next Scheduled EDR Contact: 07/14/2025
Data Release Frequency: Annually

MINES: Mines Site Location Listing
A listing of mine site locations from the Office of Mine Reclamation.

Date of Government Version: 12/02/2024
Date Data Arrived at EDR: 12/03/2024
Date Made Active in Reports: 02/24/2025
Number of Days to Update: 83
Source: Department of Conservation
Telephone: 916-322-1080
Last EDR Contact: 03/04/2025
Next Scheduled EDR Contact: 06/16/2025
Data Release Frequency: Quarterly

MWMP: Medical Waste Management Program Listing
The Medical Waste Management Program (MWMP) ensures the proper handling and disposal of medical waste by permitting and inspecting medical waste Offsite Treatment Facilities (PDF) and Transfer Stations (PDF) throughout the state. MWMP also oversees all Medical Waste Transporters.

Date of Government Version: 10/07/2024
Date Data Arrived at EDR: 11/20/2024
Date Made Active in Reports: 02/13/2025
Number of Days to Update: 85
Source: Department of Public Health
Telephone: 916-558-1784
Last EDR Contact: 02/25/2025
Next Scheduled EDR Contact: 06/09/2025
Data Release Frequency: Varies

NPDES: NPDES Permits Listing
A listing of NPDES permits, including stormwater.

Date of Government Version: 02/03/2025
Date Data Arrived at EDR: 02/04/2025
Date Made Active in Reports: 04/18/2025
Number of Days to Update: 73
Source: State Water Resources Control Board
Telephone: 916-445-9379
Last EDR Contact: 02/04/2025
Next Scheduled EDR Contact: 05/19/2025
Data Release Frequency: Quarterly

PEST LIC: Pesticide Regulation Licenses Listing
A listing of licenses and certificates issued by the Department of Pesticide Regulation. The DPR issues licenses and/or certificates to: Persons and businesses that apply or sell pesticides; Pest control dealers and brokers; Persons who advise on agricultural pesticide applications.

Date of Government Version: 11/20/2024
Date Data Arrived at EDR: 11/20/2024
Date Made Active in Reports: 02/13/2025
Number of Days to Update: 85
Source: Department of Pesticide Regulation
Telephone: 916-445-4038
Last EDR Contact: 02/25/2025
Next Scheduled EDR Contact: 06/09/2025
Data Release Frequency: Quarterly

PROC: Certified Processors Database
A listing of certified processors.

Date of Government Version: 12/02/2024
Date Data Arrived at EDR: 12/03/2024
Date Made Active in Reports: 02/24/2025
Number of Days to Update: 83
Source: Department of Conservation
Telephone: 916-323-3836
Last EDR Contact: 03/04/2025
Next Scheduled EDR Contact: 06/16/2025
Data Release Frequency: Quarterly

NOTIFY 65: Proposition 65 Records
Listings of all Proposition 65 incidents reported to counties by the State Water Resources Control Board and the Regional Water Quality Control Board. This database is no longer updated by the reporting agency.

Date of Government Version: 09/05/2024
Date Data Arrived at EDR: 09/06/2024
Date Made Active in Reports: 11/13/2024
Number of Days to Update: 68
Source: State Water Resources Control Board
Telephone: 916-445-3846
Last EDR Contact: 03/05/2025
Next Scheduled EDR Contact: 06/23/2025
Data Release Frequency: No Update Planned

SAN JOSE HAZMAT: Hazardous Material Facilities
Hazardous material facilities, including underground storage tank sites.

Date of Government Version: 11/03/2020
Date Data Arrived at EDR: 11/05/2020
Date Made Active in Reports: 01/26/2021
Number of Days to Update: 82
Source: City of San Jose Fire Department
Telephone: 408-535-7694
Last EDR Contact: 04/23/2025
Next Scheduled EDR Contact: 08/11/2025
Data Release Frequency: Annually

UIC: UIC Listing
A listing of wells identified as underground injection wells, in the California Oil and Gas Wells database.

Date of Government Version: 12/02/2024
Date Data Arrived at EDR: 12/03/2024
Date Made Active in Reports: 02/25/2025
Number of Days to Update: 84
Source: Deaprtment of Conservation
Telephone: 916-445-2408
Last EDR Contact: 03/04/2025
Next Scheduled EDR Contact: 06/16/2025
Data Release Frequency: Varies

UIC GEO: Underground Injection Control Sites (GEOTRACKER)
Underground control injection sites

Date of Government Version: 02/24/2025
Date Data Arrived at EDR: 02/24/2025
Date Made Active in Reports: 02/26/2025
Number of Days to Update: 2
Source: State Water Resource Control Board
Telephone: 866-480-1028
Last EDR Contact: 02/24/2025
Next Scheduled EDR Contact: 06/16/2025
Data Release Frequency: Varies

WASTEWATER PITS: Oil Wastewater Pits Listing
Water officials discovered that oil producers have been dumping chemical-laden wastewater into hundreds of unlined pits that are operating without proper permits. Inspections completed by the Central Valley Regional Water Quality Control Board revealed the existence of previously unidentified waste sites. The water boards review found that more than one-third of the region's active disposal pits are operating without permission.

Date of Government Version: 02/11/2021
Date Data Arrived at EDR: 07/01/2021
Date Made Active in Reports: 09/29/2021
Number of Days to Update: 90
Source: RWQCB, Central Valley Region
Telephone: 559-445-5577
Last EDR Contact: 04/03/2025
Next Scheduled EDR Contact: 07/14/2025
Data Release Frequency: Varies

WDS: Waste Discharge System
Sites which have been issued waste discharge requirements.

Date of Government Version: 06/19/2007
Date Data Arrived at EDR: 06/20/2007
Date Made Active in Reports: 06/29/2007
Number of Days to Update: 9
Source: State Water Resources Control Board
Telephone: 916-341-5227
Last EDR Contact: 02/05/2025
Next Scheduled EDR Contact: 05/26/2025
Data Release Frequency: No Update Planned

WIP: Well Investigation Program Case List
Well Investigation Program case in the San Gabriel and San Fernando Valley area.

Date of Government Version: 07/03/2009
Date Data Arrived at EDR: 07/21/2009
Date Made Active in Reports: 08/03/2009
Number of Days to Update: 13
Source: Los Angeles Water Quality Control Board
Telephone: 213-576-6726
Last EDR Contact: 03/12/2025
Next Scheduled EDR Contact: 06/30/2025
Data Release Frequency: No Update Planned

MILITARY PRIV SITES: Military Privatized Sites (GEOTRACKER)
Military privatized sites

Date of Government Version: 02/24/2025
Date Data Arrived at EDR: 02/24/2025
Date Made Active in Reports: 02/26/2025
Number of Days to Update: 2

Source: State Water Resources Control Board
Telephone: 866-480-1028
Last EDR Contact: 02/24/2025
Next Scheduled EDR Contact: 06/16/2025
Data Release Frequency: Varies

PROJECT: Project Sites (GEOTRACKER)
Projects sites

Date of Government Version: 02/24/2025
Date Data Arrived at EDR: 02/24/2025
Date Made Active in Reports: 02/26/2025
Number of Days to Update: 2

Source: State Water Resources Control Board
Telephone: 866-480-1028
Last EDR Contact: 02/24/2025
Next Scheduled EDR Contact: 06/16/2025
Data Release Frequency: Varies

WDR: Waste Discharge Requirements Listing
In general, the Waste Discharge Requirements (WDRs) Program (sometimes also referred to as the "Non Chapter 15 (Non 15) Program") regulates point discharges that are exempt pursuant to Subsection 20090 of Title 27 and not subject to the Federal Water Pollution Control Act. Exemptions from Title 27 may be granted for nine categories of discharges (e.g., sewage, wastewater, etc.) that meet, and continue to meet, the preconditions listed for each specific exemption. The scope of the WDRs Program also includes the discharge of wastes classified as inert, pursuant to section 20230 of Title 27.

Date of Government Version: 12/02/2024
Date Data Arrived at EDR: 12/03/2024
Date Made Active in Reports: 02/25/2025
Number of Days to Update: 84

Source: State Water Resources Control Board
Telephone: 916-341-5810
Last EDR Contact: 03/04/2025
Next Scheduled EDR Contact: 06/16/2025
Data Release Frequency: Quarterly

CIWQS: California Integrated Water Quality System
The California Integrated Water Quality System (CIWQS) is a computer system used by the State and Regional Water Quality Control Boards to track information about places of environmental interest, manage permits and other orders, track inspections, and manage violations and enforcement activities.

Date of Government Version: 11/20/2024
Date Data Arrived at EDR: 11/20/2024
Date Made Active in Reports: 02/12/2025
Number of Days to Update: 84

Source: State Water Resources Control Board
Telephone: 866-794-4977
Last EDR Contact: 02/25/2025
Next Scheduled EDR Contact: 06/09/2025
Data Release Frequency: Varies

CERS: CalEPA Regulated Site Portal Data
The CalEPA Regulated Site Portal database combines data about environmentally regulated sites and facilities in California into a single database. It combines data from a variety of state and federal databases, and provides an overview of regulated activities across the spectrum of environmental programs for any given location in California. These activities include hazardous materials and waste, state and federal cleanups, impacted ground and surface waters, and toxic materials

Date of Government Version: 01/12/2025
Date Data Arrived at EDR: 01/14/2025
Date Made Active in Reports: 03/28/2025
Number of Days to Update: 73

Source: California Environmental Protection Agency
Telephone: 916-323-2514
Last EDR Contact: 04/15/2025
Next Scheduled EDR Contact: 07/28/2025
Data Release Frequency: Varies

NON-CASE INFO: Non-Case Information Sites (GEOTRACKER)
Non-Case Information sites

Date of Government Version: 02/24/2025
Date Data Arrived at EDR: 02/24/2025
Date Made Active in Reports: 02/26/2025
Number of Days to Update: 2

Source: State Water Resources Control Board
Telephone: 866-480-1028
Last EDR Contact: 02/24/2025
Next Scheduled EDR Contact: 06/16/2025
Data Release Frequency: Varies

OTHER OIL GAS: Other Oil & Gas Projects Sites (GEOTRACKER)
Other Oil & Gas Projects sites

Date of Government Version: 02/24/2025
Date Data Arrived at EDR: 02/24/2025
Date Made Active in Reports: 02/26/2025
Number of Days to Update: 2

Source: State Water Resources Control Board
Telephone: 866-480-1028
Last EDR Contact: 02/24/2025
Next Scheduled EDR Contact: 06/16/2025
Data Release Frequency: Varies

PROD WATER PONDS: Produced Water Ponds Sites (GEOTRACKER)
Produced water ponds sites

Date of Government Version: 02/24/2025
Date Data Arrived at EDR: 02/24/2025
Date Made Active in Reports: 02/26/2025
Number of Days to Update: 2

Source: State Water Resources Control Board
Telephone: 866-480-1028
Last EDR Contact: 02/24/2025
Next Scheduled EDR Contact: 06/16/2025
Data Release Frequency: Varies

SAMPLING POINT: Sampling Point ? Public Sites (GEOTRACKER)
Sampling point - public sites

Date of Government Version: 02/24/2025
Date Data Arrived at EDR: 02/24/2025
Date Made Active in Reports: 02/26/2025
Number of Days to Update: 2

Source: State Water Resources Control Board
Telephone: 866-480-1028
Last EDR Contact: 02/24/2025
Next Scheduled EDR Contact: 06/16/2025
Data Release Frequency: Varies

WELL STIM PROJ: Well Stimulation Project (GEOTRACKER)
Includes areas of groundwater monitoring plans, a depiction of the monitoring network, and the facilities, boundaries, and subsurface characteristics of the oilfield and the features (oil and gas wells, produced water ponds, UIC wells, water supply wells, etc?) being monitored

Date of Government Version: 02/24/2025
Date Data Arrived at EDR: 02/24/2025
Date Made Active in Reports: 02/26/2025
Number of Days to Update: 2

Source: State Water Resources Control Board
Telephone: 866-480-1028
Last EDR Contact: 02/24/2025
Next Scheduled EDR Contact: 06/16/2025
Data Release Frequency: Varies

EDR HIGH RISK HISTORICAL RECORDS

EDR Exclusive Records

EDR MGP: EDR Proprietary Manufactured Gas Plants
The EDR Proprietary Manufactured Gas Plant Database includes records of coal gas plants (manufactured gas plants) compiled by EDR's researchers. Manufactured gas sites were used in the United States from the 1800's to 1950's to produce a gas that could be distributed and used as fuel. These plants used whale oil, rosin, coal, or a mixture of coal, oil, and water that also produced a significant amount of waste. Many of the byproducts of the gas production, such as coal tar (oily waste containing volatile and non-volatile chemicals), sludges, oils and other compounds are potentially hazardous to human health and the environment. The byproduct from this process was frequently disposed of directly at the plant site and can remain or spread slowly, serving as a continuous source of soil and groundwater contamination.

Date of Government Version: N/A
Date Data Arrived at EDR: N/A
Date Made Active in Reports: N/A
Number of Days to Update: N/A

Source: EDR, Inc.
Telephone: N/A
Last EDR Contact: N/A
Next Scheduled EDR Contact: N/A
Data Release Frequency: No Update Planned

EDR Hist Auto: EDR Exclusive Historical Auto Stations
EDR has searched selected national collections of business directories and has collected listings of potential gas station/filling station/service station sites that were available to EDR researchers. EDR's review was limited to those categories of sources that might, in EDR's opinion, include gas station/filling station/service station establishments. The categories reviewed included, but were not limited to gas, gas station, gasoline station, filling station, auto, automobile repair, auto service station, service station, etc. This database falls within a category of information EDR classifies as "High Risk Historical Records", or HRHR. EDR's HRHR effort presents unique and sometimes proprietary data about past sites and operations that typically create environmental concerns, but may not show up in current government records searches.

Date of Government Version: N/A
Date Data Arrived at EDR: N/A
Date Made Active in Reports: N/A
Number of Days to Update: N/A

Source: EDR, Inc.
Telephone: N/A
Last EDR Contact: N/A
Next Scheduled EDR Contact: N/A
Data Release Frequency: Varies

EDR Hist Cleaner: EDR Exclusive Historical Cleaners

EDR has searched selected national collections of business directories and has collected listings of potential dry cleaner sites that were available to EDR researchers. EDR's review was limited to those categories of sources that might, in EDR's opinion, include dry cleaning establishments. The categories reviewed included, but were not limited to dry cleaners, cleaners, laundry, laundromat, cleaning/laundry, wash & dry etc. This database falls within a category of information EDR classifies as "High Risk Historical Records", or HRHR. EDR's HRHR effort presents unique and sometimes proprietary data about past sites and operations that typically create environmental concerns, but may not show up in current government records searches.

Date of Government Version: N/A
Date Data Arrived at EDR: N/A
Date Made Active in Reports: N/A
Number of Days to Update: N/A

Source: EDR, Inc.
Telephone: N/A
Last EDR Contact: N/A
Next Scheduled EDR Contact: N/A
Data Release Frequency: Varies

EDR RECOVERED GOVERNMENT ARCHIVES

Exclusive Recovered Govt. Archives

RGA LF: Recovered Government Archive Solid Waste Facilities List

The EDR Recovered Government Archive Landfill database provides a list of landfills derived from historical databases and includes many records that no longer appear in current government lists. Compiled from Records formerly available from the Department of Resources Recycling and Recovery in California.

Date of Government Version: N/A
Date Data Arrived at EDR: 07/01/2013
Date Made Active in Reports: 01/13/2014
Number of Days to Update: 196

Source: Department of Resources Recycling and Recovery
Telephone: N/A
Last EDR Contact: 06/01/2012
Next Scheduled EDR Contact: N/A
Data Release Frequency: Varies

RGA LUST: Recovered Government Archive Leaking Underground Storage Tank

The EDR Recovered Government Archive Leaking Underground Storage Tank database provides a list of LUST incidents derived from historical databases and includes many records that no longer appear in current government lists. Compiled from Records formerly available from the State Water Resources Control Board in California.

Date of Government Version: N/A
Date Data Arrived at EDR: 07/01/2013
Date Made Active in Reports: 12/30/2013
Number of Days to Update: 182

Source: State Water Resources Control Board
Telephone: N/A
Last EDR Contact: 06/01/2012
Next Scheduled EDR Contact: N/A
Data Release Frequency: Varies

COUNTY RECORDS

ALAMEDA COUNTY:

CS ALAMEDA: Contaminated Sites

A listing of contaminated sites overseen by the Toxic Release Program (oil and groundwater contamination from chemical releases and spills) and the Leaking Underground Storage Tank Program (soil and ground water contamination from leaking petroleum USTs).

Date of Government Version: 01/09/2019
Date Data Arrived at EDR: 01/11/2019
Date Made Active in Reports: 03/05/2019
Number of Days to Update: 53

Source: Alameda County Environmental Health Services
Telephone: 510-567-6700
Last EDR Contact: 03/26/2025
Next Scheduled EDR Contact: 07/14/2025
Data Release Frequency: Semi-Annually

GOVERNMENT RECORDS SEARCHED / DATA CURRENCY TRACKING

UST ALAMEDA: Underground Tanks
Underground storage tank sites located in Alameda county.

Date of Government Version: 12/26/2023
Date Data Arrived at EDR: 12/26/2023
Date Made Active in Reports: 03/19/2024
Number of Days to Update: 84

Source: Alameda County Environmental Health Services
Telephone: 510-567-6700
Last EDR Contact: 03/26/2025
Next Scheduled EDR Contact: 07/14/2025
Data Release Frequency: Semi-Annually

AMADOR COUNTY:

CUPA AMADOR: CUPA Facility List
Cupa Facility List

Date of Government Version: 04/27/2023
Date Data Arrived at EDR: 04/27/2023
Date Made Active in Reports: 07/13/2023
Number of Days to Update: 77

Source: Amador County Environmental Health
Telephone: 209-223-6439
Last EDR Contact: 04/23/2025
Next Scheduled EDR Contact: 08/11/2025
Data Release Frequency: Varies

BUTTE COUNTY:

CUPA BUTTE: CUPA Facility Listing
Cupa facility list.

Date of Government Version: 04/21/2017
Date Data Arrived at EDR: 04/25/2017
Date Made Active in Reports: 08/09/2017
Number of Days to Update: 106

Source: Public Health Department
Telephone: 530-538-7149
Last EDR Contact: 03/26/2025
Next Scheduled EDR Contact: 07/14/2025
Data Release Frequency: No Update Planned

CALVERAS COUNTY:

CUPA CALVERAS: CUPA Facility Listing
Cupa Facility Listing

Date of Government Version: 12/16/2024
Date Data Arrived at EDR: 12/18/2024
Date Made Active in Reports: 03/05/2025
Number of Days to Update: 77

Source: Calveras County Environmental Health
Telephone: 209-754-6399
Last EDR Contact: 03/12/2025
Next Scheduled EDR Contact: 06/30/2025
Data Release Frequency: Quarterly

COLUSA COUNTY:

CUPA COLUSA: CUPA Facility List
Cupa facility list.

Date of Government Version: 04/06/2020
Date Data Arrived at EDR: 04/23/2020
Date Made Active in Reports: 07/10/2020
Number of Days to Update: 78

Source: Health & Human Services
Telephone: 530-458-0396
Last EDR Contact: 04/23/2025
Next Scheduled EDR Contact: 08/11/2025
Data Release Frequency: Semi-Annually

CONTRA COSTA COUNTY:

SL CONTRA COSTA: Site List
List includes sites from the underground tank, hazardous waste generator and business plan/2185 programs.

Date of Government Version: 01/16/2025
Date Data Arrived at EDR: 01/22/2025
Date Made Active in Reports: 04/03/2025
Number of Days to Update: 71

Source: Contra Costa Health Services Department
Telephone: 925-646-2286
Last EDR Contact: 04/16/2025
Next Scheduled EDR Contact: 08/04/2025
Data Release Frequency: Semi-Annually

DEL NORTE COUNTY:

CUPA DEL NORTE: CUPA Facility List
Cupa Facility list

Date of Government Version: 02/05/2024
Date Data Arrived at EDR: 02/08/2024
Date Made Active in Reports: 04/26/2024
Number of Days to Update: 78

Source: Del Norte County Environmental Health Division
Telephone: 707-465-0426
Last EDR Contact: 04/16/2025
Next Scheduled EDR Contact: 08/04/2025
Data Release Frequency: Varies

EL DORADO COUNTY:

CUPA EL DORADO: CUPA Facility List
CUPA facility list.

Date of Government Version: 08/08/2022
Date Data Arrived at EDR: 08/09/2022
Date Made Active in Reports: 09/01/2022
Number of Days to Update: 23

Source: El Dorado County Environmental Management Department
Telephone: 530-621-6623
Last EDR Contact: 04/16/2025
Next Scheduled EDR Contact: 08/04/2025
Data Release Frequency: Varies

FRESNO COUNTY:

CUPA FRESNO: CUPA Resources List
Certified Unified Program Agency. CUPA's are responsible for implementing a unified hazardous materials and hazardous waste management regulatory program. The agency provides oversight of businesses that deal with hazardous materials, operate underground storage tanks or aboveground storage tanks.

Date of Government Version: 06/28/2021
Date Data Arrived at EDR: 12/21/2021
Date Made Active in Reports: 03/03/2022
Number of Days to Update: 72

Source: Dept. of Community Health
Telephone: 559-445-3271
Last EDR Contact: 03/19/2025
Next Scheduled EDR Contact: 07/07/2025
Data Release Frequency: Semi-Annually

GLENN COUNTY:

CUPA GLENN: CUPA Facility List
Cupa facility list

Date of Government Version: 01/22/2018
Date Data Arrived at EDR: 01/24/2018
Date Made Active in Reports: 03/14/2018
Number of Days to Update: 49

Source: Glenn County Air Pollution Control District
Telephone: 830-934-6500
Last EDR Contact: 04/09/2025
Next Scheduled EDR Contact: 07/28/2025
Data Release Frequency: No Update Planned

HUMBOLDT COUNTY:

CUPA HUMBOLDT: CUPA Facility List
CUPA facility list.

Date of Government Version: 08/12/2021
Date Data Arrived at EDR: 08/12/2021
Date Made Active in Reports: 11/08/2021
Number of Days to Update: 88

Source: Humboldt County Environmental Health
Telephone: N/A
Last EDR Contact: 02/05/2025
Next Scheduled EDR Contact: 05/26/2025
Data Release Frequency: Semi-Annually

IMPERIAL COUNTY:

CUPA IMPERIAL: CUPA Facility List
Cupa facility list.

Date of Government Version: 01/09/2025
Date Data Arrived at EDR: 01/14/2025
Date Made Active in Reports: 03/28/2025
Number of Days to Update: 73

Source: San Diego Border Field Office
Telephone: 760-339-2777
Last EDR Contact: 04/09/2025
Next Scheduled EDR Contact: 07/28/2025
Data Release Frequency: Varies

INYO COUNTY:

CUPA INYO: CUPA Facility List
Cupa facility list.

Date of Government Version: 04/02/2018
Date Data Arrived at EDR: 04/03/2018
Date Made Active in Reports: 06/14/2018
Number of Days to Update: 72

Source: Inyo County Environmental Health Services
Telephone: 760-878-0238
Last EDR Contact: 02/05/2025
Next Scheduled EDR Contact: 05/26/2025
Data Release Frequency: Varies

KERN COUNTY:

CUPA KERN: CUPA Facility List
A listing of sites included in the Kern County Hazardous Material Business Plan.

Date of Government Version: 01/27/2025
Date Data Arrived at EDR: 01/29/2025
Date Made Active in Reports: 01/31/2025
Number of Days to Update: 2

Source: Kern County Public Health
Telephone: 661-321-3000
Last EDR Contact: 04/23/2025
Next Scheduled EDR Contact: 08/11/2025
Data Release Frequency: Varies

UST KERN: Underground Storage Tank Sites & Tank Listing
Kern County Sites and Tanks Listing.

Date of Government Version: 01/27/2025
Date Data Arrived at EDR: 01/29/2025
Date Made Active in Reports: 01/31/2025
Number of Days to Update: 2

Source: Kern County Environment Health Services Department
Telephone: 661-862-8700
Last EDR Contact: 04/23/2025
Next Scheduled EDR Contact: 08/11/2025
Data Release Frequency: Quarterly

KINGS COUNTY:

CUPA KINGS: CUPA Facility List
A listing of sites included in the county's Certified Unified Program Agency database. California's Secretary for Environmental Protection established the unified hazardous materials and hazardous waste regulatory program as required by chapter 6.11 of the California Health and Safety Code. The Unified Program consolidates the administration, permits, inspections, and enforcement activities.

Date of Government Version: 12/03/2020
Date Data Arrived at EDR: 01/26/2021
Date Made Active in Reports: 04/14/2021
Number of Days to Update: 78

Source: Kings County Department of Public Health
Telephone: 559-584-1411
Last EDR Contact: 02/05/2025
Next Scheduled EDR Contact: 05/26/2025
Data Release Frequency: Varies

LAKE COUNTY:

CUPA LAKE: CUPA Facility List
Cupa facility list

Date of Government Version: 01/28/2025
Date Data Arrived at EDR: 01/29/2025
Date Made Active in Reports: 04/15/2025
Number of Days to Update: 76

Source: Lake County Environmental Health
Telephone: 707-263-1164
Last EDR Contact: 04/02/2025
Next Scheduled EDR Contact: 07/21/2025
Data Release Frequency: Varies

LASSEN COUNTY:

CUPA LASSEN: CUPA Facility List
Cupa facility list

Date of Government Version: 07/31/2020
Date Data Arrived at EDR: 08/21/2020
Date Made Active in Reports: 11/09/2020
Number of Days to Update: 80

Source: Lassen County Environmental Health
Telephone: 530-251-8528
Last EDR Contact: 04/09/2025
Next Scheduled EDR Contact: 07/28/2025
Data Release Frequency: Varies

LOS ANGELES COUNTY:

AOCONCERN: Key Areas of Concerns in Los Angeles County
San Gabriel Valley areas where VOC contamination is at or above the MCL as designated by region 9 EPA office. Date of Government Version: 3/30/2009 Exide Site area is a cleanup plan of lead-impacted soil surrounding the former Exide Facility as designated by the DTSC. Date of Government Version: 7/17/2017

Date of Government Version: 03/30/2009
Date Data Arrived at EDR: 03/31/2009
Date Made Active in Reports: 10/23/2009
Number of Days to Update: 206

Source: N/A
Telephone: N/A
Last EDR Contact: 03/05/2025
Next Scheduled EDR Contact: 06/23/2025
Data Release Frequency: No Update Planned

HMS LOS ANGELES: HMS: Street Number List
Industrial Waste and Underground Storage Tank Sites.

Date of Government Version: 01/21/2025
Date Data Arrived at EDR: 01/23/2025
Date Made Active in Reports: 04/03/2025
Number of Days to Update: 70

Source: Department of Public Works
Telephone: 626-458-3517
Last EDR Contact: 04/09/2025
Next Scheduled EDR Contact: 07/14/2025
Data Release Frequency: Semi-Annually

LF LOS ANGELES: List of Solid Waste Facilities
Solid Waste Facilities in Los Angeles County.

Date of Government Version: 01/06/2025
Date Data Arrived at EDR: 01/07/2025
Date Made Active in Reports: 03/19/2025
Number of Days to Update: 71

Source: La County Department of Public Works
Telephone: 818-458-5185
Last EDR Contact: 04/08/2025
Next Scheduled EDR Contact: 07/21/2025
Data Release Frequency: Varies

GOVERNMENT RECORDS SEARCHED / DATA CURRENCY TRACKING

LF LOS ANGELES CITY: City of Los Angeles Landfills
Landfills owned and maintained by the City of Los Angeles.

Date of Government Version: 12/31/2023
Date Data Arrived at EDR: 10/03/2024
Date Made Active in Reports: 12/17/2024
Number of Days to Update: 75

Source: Engineering & Construction Division
Telephone: 213-473-7869
Last EDR Contact: 04/02/2025
Next Scheduled EDR Contact: 07/21/2025
Data Release Frequency: Varies

LOS ANGELES AST: Active & Inactive AST Inventory
A listing of active & inactive above ground petroleum storage tank site locations, located in the City of Los Angeles.

Date of Government Version: 06/01/2019
Date Data Arrived at EDR: 06/25/2019
Date Made Active in Reports: 08/22/2019
Number of Days to Update: 58

Source: Los Angeles Fire Department
Telephone: 213-978-3800
Last EDR Contact: 03/12/2025
Next Scheduled EDR Contact: 06/30/2025
Data Release Frequency: Varies

LOS ANGELES CO LF METHANE: Methane Producing Landfills
This data was created on April 30, 2012 to represent known disposal sites in Los Angeles County that may produce and emanate methane gas. The shapefile contains disposal sites within Los Angeles County that once accepted degradable refuse material. Information used to create this data was extracted from a landfill survey performed by County Engineers (Major Waste System Map, 1973) as well as historical records from CalRecycle, Regional Water Quality Control Board, and Los Angeles County Department of Public Health

Date of Government Version: 05/14/2024
Date Data Arrived at EDR: 07/09/2024
Date Made Active in Reports: 09/27/2024
Number of Days to Update: 80

Source: Los Angeles County Department of Public Works
Telephone: 626-458-6973
Last EDR Contact: 04/10/2025
Next Scheduled EDR Contact: 07/21/2025
Data Release Frequency: No Update Planned

LOS ANGELES HM: Active & Inactive Hazardous Materials Inventory
A listing of active & inactive hazardous materials facility locations, located in the City of Los Angeles.

Date of Government Version: 12/03/2024
Date Data Arrived at EDR: 12/11/2024
Date Made Active in Reports: 03/04/2025
Number of Days to Update: 83

Source: Los Angeles Fire Department
Telephone: 213-978-3800
Last EDR Contact: 03/18/2025
Next Scheduled EDR Contact: 06/30/2025
Data Release Frequency: Varies

LOS ANGELES UST: Active & Inactive UST Inventory
A listing of active & inactive underground storage tank site locations and underground storage tank historical sites, located in the City of Los Angeles.

Date of Government Version: 12/03/2024
Date Data Arrived at EDR: 12/11/2024
Date Made Active in Reports: 03/04/2025
Number of Days to Update: 83

Source: Los Angeles Fire Department
Telephone: 213-978-3800
Last EDR Contact: 03/18/2025
Next Scheduled EDR Contact: 06/30/2025
Data Release Frequency: Varies

SITE MIT LOS ANGELES: Site Mitigation LA County List
Industrial sites that have had some sort of spill or complaint.

Date of Government Version: 09/26/2024
Date Data Arrived at EDR: 01/14/2025
Date Made Active in Reports: 03/28/2025
Number of Days to Update: 73

Source: Community Health Services
Telephone: 323-890-7806
Last EDR Contact: 04/15/2025
Next Scheduled EDR Contact: 07/28/2025
Data Release Frequency: Annually

UST EL SEGUNDO: City of El Segundo Underground Storage Tank
Underground storage tank sites located in El Segundo city.

Date of Government Version: 01/21/2017
Date Data Arrived at EDR: 04/19/2017
Date Made Active in Reports: 05/10/2017
Number of Days to Update: 21

Source: City of El Segundo Fire Department
Telephone: 310-524-2236
Last EDR Contact: 04/02/2025
Next Scheduled EDR Contact: 07/21/2025
Data Release Frequency: No Update Planned

UST LONG BEACH: City of Long Beach Underground Storage Tank
Underground storage tank sites located in the city of Long Beach.

Date of Government Version: 04/22/2019
Date Data Arrived at EDR: 04/23/2019
Date Made Active in Reports: 06/27/2019
Number of Days to Update: 65

Source: City of Long Beach Fire Department
Telephone: 562-570-2563
Last EDR Contact: 04/09/2025
Next Scheduled EDR Contact: 07/28/2025
Data Release Frequency: Varies

UST TORRANCE: City of Torrance Underground Storage Tank
Underground storage tank sites located in the city of Torrance.

Date of Government Version: 10/15/2024
Date Data Arrived at EDR: 10/17/2024
Date Made Active in Reports: 01/07/2025
Number of Days to Update: 82

Source: City of Torrance Fire Department
Telephone: 310-618-2973
Last EDR Contact: 04/09/2025
Next Scheduled EDR Contact: 07/28/2025
Data Release Frequency: Semi-Annually

MADERA COUNTY:

CUPA MADERA: CUPA Facility List
A listing of sites included in the county's Certified Unified Program Agency database. California's Secretary for Environmental Protection established the unified hazardous materials and hazardous waste regulatory program as required by chapter 6.11 of the California Health and Safety Code. The Unified Program consolidates the administration, permits, inspections, and enforcement activities.

Date of Government Version: 08/10/2020
Date Data Arrived at EDR: 08/12/2020
Date Made Active in Reports: 10/23/2020
Number of Days to Update: 72

Source: Madera County Environmental Health
Telephone: 559-675-7823
Last EDR Contact: 02/05/2025
Next Scheduled EDR Contact: 05/26/2025
Data Release Frequency: Varies

MARIN COUNTY:

UST MARIN: Underground Storage Tank Sites
Currently permitted USTs in Marin County.

Date of Government Version: 09/26/2018
Date Data Arrived at EDR: 10/04/2018
Date Made Active in Reports: 11/02/2018
Number of Days to Update: 29

Source: Public Works Department Waste Management
Telephone: 415-473-6647
Last EDR Contact: 03/19/2025
Next Scheduled EDR Contact: 07/07/2025
Data Release Frequency: Semi-Annually

MENDOCINO COUNTY:

UST MENDOCINO: Mendocino County UST Database
A listing of underground storage tank locations in Mendocino County.

Date of Government Version: 09/22/2021
Date Data Arrived at EDR: 11/18/2021
Date Made Active in Reports: 11/22/2021
Number of Days to Update: 4

Source: Department of Public Health
Telephone: 707-463-4466
Last EDR Contact: 02/12/2025
Next Scheduled EDR Contact: 06/02/2025
Data Release Frequency: Annually

MERCED COUNTY:

CUPA MERCED: CUPA Facility List
CUPA facility list.

Date of Government Version: 10/08/2024
Date Data Arrived at EDR: 10/09/2024
Date Made Active in Reports: 10/31/2024
Number of Days to Update: 22

Source: Merced County Environmental Health
Telephone: 209-381-1094
Last EDR Contact: 02/05/2025
Next Scheduled EDR Contact: 05/26/2025
Data Release Frequency: Varies

MONO COUNTY:

CUPA MONO: CUPA Facility List
CUPA Facility List

Date of Government Version: 02/22/2021
Date Data Arrived at EDR: 03/02/2021
Date Made Active in Reports: 05/19/2021
Number of Days to Update: 78

Source: Mono County Health Department
Telephone: 760-932-5580
Last EDR Contact: 02/12/2025
Next Scheduled EDR Contact: 06/02/2025
Data Release Frequency: Varies

MONTEREY COUNTY:

CUPA MONTEREY: CUPA Facility Listing
CUPA Program listing from the Environmental Health Division.

Date of Government Version: 01/10/2025
Date Data Arrived at EDR: 01/14/2025
Date Made Active in Reports: 02/20/2025
Number of Days to Update: 37

Source: Monterey County Health Department
Telephone: 831-796-1297
Last EDR Contact: 03/19/2025
Next Scheduled EDR Contact: 07/07/2025
Data Release Frequency: Varies

NAPA COUNTY:

LUST NAPA: Sites With Reported Contamination
A listing of leaking underground storage tank sites located in Napa county.

Date of Government Version: 01/09/2017
Date Data Arrived at EDR: 01/11/2017
Date Made Active in Reports: 03/02/2017
Number of Days to Update: 50

Source: Napa County Department of Environmental Management
Telephone: 707-253-4269
Last EDR Contact: 02/12/2025
Next Scheduled EDR Contact: 06/02/2025
Data Release Frequency: No Update Planned

UST NAPA: Closed and Operating Underground Storage Tank Sites
Underground storage tank sites located in Napa county.

Date of Government Version: 09/05/2019
Date Data Arrived at EDR: 09/09/2019
Date Made Active in Reports: 10/31/2019
Number of Days to Update: 52

Source: Napa County Department of Environmental Management
Telephone: 707-253-4269
Last EDR Contact: 02/12/2025
Next Scheduled EDR Contact: 06/02/2025
Data Release Frequency: No Update Planned

NEVADA COUNTY:

CUPA NEVADA: CUPA Facility List
CUPA facility list.

Date of Government Version: 01/27/2025
Date Data Arrived at EDR: 01/27/2025
Date Made Active in Reports: 02/03/2025
Number of Days to Update: 7

Source: Community Development Agency
Telephone: 530-265-1467
Last EDR Contact: 04/16/2025
Next Scheduled EDR Contact: 08/04/2025
Data Release Frequency: Varies

ORANGE COUNTY:

IND_SITE ORANGE: List of Industrial Site Cleanups Orange County
Petroleum and non-petroleum spills.

Date of Government Version: 02/05/2025
Date Data Arrived at EDR: 02/06/2025
Date Made Active in Reports: 04/28/2025
Number of Days to Update: 81

Source: Health Care Agency
Telephone: 714-834-3446
Last EDR Contact: 04/23/2025
Next Scheduled EDR Contact: 08/11/2025
Data Release Frequency: Annually

LUST ORANGE: List of Underground Storage Tank Cleanups
Orange County Underground Storage Tank Cleanups (LUST).

Date of Government Version: 02/05/2025
Date Data Arrived at EDR: 02/06/2025
Date Made Active in Reports: 04/28/2025
Number of Days to Update: 81

Source: Health Care Agency
Telephone: 714-834-3446
Last EDR Contact: 04/23/2025
Next Scheduled EDR Contact: 08/11/2025
Data Release Frequency: Quarterly

UST ORANGE: List of Underground Storage Tank Facilities
Orange County Underground Storage Tank Facilities (UST).

Date of Government Version: 02/05/2025
Date Data Arrived at EDR: 02/06/2025
Date Made Active in Reports: 03/14/2025
Number of Days to Update: 36

Source: Health Care Agency
Telephone: 714-834-3446
Last EDR Contact: 04/23/2025
Next Scheduled EDR Contact: 08/11/2025
Data Release Frequency: Quarterly

PLACER COUNTY:

MS PLACER: Master List of Facilities
List includes aboveground tanks, underground tanks and cleanup sites.

Date of Government Version: 11/19/2024
Date Data Arrived at EDR: 11/20/2024
Date Made Active in Reports: 02/13/2025
Number of Days to Update: 85

Source: Placer County Health and Human Services
Telephone: 530-745-2363
Last EDR Contact: 02/19/2025
Next Scheduled EDR Contact: 06/09/2025
Data Release Frequency: Semi-Annually

PLUMAS COUNTY:

CUPA PLUMAS: CUPA Facility List
Plumas County CUPA Program facilities.

Date of Government Version: 03/31/2019
Date Data Arrived at EDR: 04/23/2019
Date Made Active in Reports: 06/26/2019
Number of Days to Update: 64

Source: Plumas County Environmental Health
Telephone: 530-283-6355
Last EDR Contact: 04/09/2025
Next Scheduled EDR Contact: 07/28/2025
Data Release Frequency: Varies

RIVERSIDE COUNTY:

LUST RIVERSIDE: Listing of Underground Tank Cleanup Sites
Riverside County Underground Storage Tank Cleanup Sites (LUST).

Date of Government Version: 06/11/2024
Date Data Arrived at EDR: 06/12/2024
Date Made Active in Reports: 06/27/2024
Number of Days to Update: 15

Source: Department of Environmental Health
Telephone: 951-358-5055
Last EDR Contact: 03/05/2025
Next Scheduled EDR Contact: 06/23/2025
Data Release Frequency: Quarterly

UST RIVERSIDE: Underground Storage Tank Tank List
Underground storage tank sites located in Riverside county.

Date of Government Version: 12/05/2024
Date Data Arrived at EDR: 12/05/2024
Date Made Active in Reports: 12/31/2024
Number of Days to Update: 26

Source: Department of Environmental Health
Telephone: 951-358-5055
Last EDR Contact: 03/05/2025
Next Scheduled EDR Contact: 06/23/2025
Data Release Frequency: Quarterly

SACRAMENTO COUNTY:

CS SACRAMENTO: Toxic Site Clean-Up List
List of sites where unauthorized releases of potentially hazardous materials have occurred.

Date of Government Version: 11/07/2022
Date Data Arrived at EDR: 12/21/2022
Date Made Active in Reports: 03/16/2023
Number of Days to Update: 85

Source: Sacramento County Environmental Management
Telephone: 916-875-8406
Last EDR Contact: 03/19/2025
Next Scheduled EDR Contact: 07/07/2025
Data Release Frequency: Quarterly

ML SACRAMENTO: Master Hazardous Materials Facility List
Any business that has hazardous materials on site - hazardous material storage sites, underground storage tanks, waste generators.

Date of Government Version: 11/07/2022
Date Data Arrived at EDR: 12/09/2022
Date Made Active in Reports: 03/01/2023
Number of Days to Update: 82

Source: Sacramento County Environmental Management
Telephone: 916-875-8406
Last EDR Contact: 03/19/2025
Next Scheduled EDR Contact: 07/07/2025
Data Release Frequency: Quarterly

SAN BENITO COUNTY:

CUPA SAN BENITO: CUPA Facility List
Cupa facility list

Date of Government Version: 01/30/2025
Date Data Arrived at EDR: 01/31/2025
Date Made Active in Reports: 04/18/2025
Number of Days to Update: 77

Source: San Benito County Environmental Health
Telephone: N/A
Last EDR Contact: 04/23/2025
Next Scheduled EDR Contact: 08/11/2025
Data Release Frequency: Varies

SAN BERNARDINO COUNTY:

PERMITS SAN BERNARDINO: Hazardous Material Permits
This listing includes underground storage tanks, medical waste handlers/generators, hazardous materials handlers, hazardous waste generators, and waste oil generators/handlers.

Date of Government Version: 12/12/2024
Date Data Arrived at EDR: 12/16/2024
Date Made Active in Reports: 03/05/2025
Number of Days to Update: 79

Source: San Bernardino County Fire Department Hazardous Materials Division
Telephone: 909-387-3041
Last EDR Contact: 04/28/2025
Next Scheduled EDR Contact: 08/11/2025
Data Release Frequency: Quarterly

SAN DIEGO COUNTY:

HMMD SAN DIEGO: Hazardous Materials Management Division Database

The database includes: HE58 - This report contains the business name, site address, business phone number, establishment 'H' permit number, type of permit, and the business status. HE17 - In addition to providing the same information provided in the HE58 listing, HE17 provides inspection dates, violations received by the establishment, hazardous waste generated, the quantity, method of storage, treatment/disposal of waste and the hauler, and information on underground storage tanks. Unauthorized Release List - Includes a summary of environmental contamination cases in San Diego County (underground tank cases, non-tank cases, groundwater contamination, and soil contamination are included.)

Date of Government Version: 11/20/2024
Date Data Arrived at EDR: 11/20/2024
Date Made Active in Reports: 02/13/2025
Number of Days to Update: 85

Source: Hazardous Materials Management Division
Telephone: 619-338-2268
Last EDR Contact: 02/25/2025
Next Scheduled EDR Contact: 06/09/2025
Data Release Frequency: Quarterly

LF SAN DIEGO: Solid Waste Facilities

San Diego County Solid Waste Facilities.

Date of Government Version: 10/01/2024
Date Data Arrived at EDR: 01/15/2025
Date Made Active in Reports: 03/28/2025
Number of Days to Update: 72

Source: Department of Health Services
Telephone: 619-338-2209
Last EDR Contact: 04/09/2025
Next Scheduled EDR Contact: 07/28/2025
Data Release Frequency: Varies

SAN DIEGO CO LOP: Local Oversight Program Listing

A listing of all LOP release sites that are or were under the County of San Diego's jurisdiction. Included are closed or transferred cases, open cases, and cases that did not have a case type indicated. The cases without a case type are mostly complaints; however, some of them could be LOP cases.

Date of Government Version: 07/22/2021
Date Data Arrived at EDR: 10/19/2021
Date Made Active in Reports: 01/13/2022
Number of Days to Update: 86

Source: Department of Environmental Health
Telephone: 858-505-6874
Last EDR Contact: 04/09/2025
Next Scheduled EDR Contact: 07/28/2025
Data Release Frequency: Varies

SAN DIEGO CO SAM: Environmental Case Listing

The listing contains all underground tank release cases and projects pertaining to properties contaminated with hazardous substances that are actively under review by the Site Assessment and Mitigation Program.

Date of Government Version: 03/23/2010
Date Data Arrived at EDR: 06/15/2010
Date Made Active in Reports: 07/09/2010
Number of Days to Update: 24

Source: San Diego County Department of Environmental Health
Telephone: 619-338-2371
Last EDR Contact: 02/19/2025
Next Scheduled EDR Contact: 06/09/2025
Data Release Frequency: No Update Planned

SAN FRANCISCO COUNTY:

CUPA SAN FRANCISCO CO: CUPA Facility Listing

Cupa facilities

Date of Government Version: 01/28/2025
Date Data Arrived at EDR: 01/29/2025
Date Made Active in Reports: 04/16/2025
Number of Days to Update: 77

Source: San Francisco County Department of Environmental Health
Telephone: 415-252-3896
Last EDR Contact: 04/23/2025
Next Scheduled EDR Contact: 08/11/2025
Data Release Frequency: Varies

LUST SAN FRANCISCO: Local Oversite Facilities

A listing of leaking underground storage tank sites located in San Francisco county.

Date of Government Version: 09/19/2008
Date Data Arrived at EDR: 09/19/2008
Date Made Active in Reports: 09/29/2008
Number of Days to Update: 10

Source: Department Of Public Health San Francisco County
Telephone: 415-252-3920
Last EDR Contact: 04/23/2025
Next Scheduled EDR Contact: 08/11/2025
Data Release Frequency: No Update Planned

UST SAN FRANCISCO: Underground Storage Tank Information

Underground storage tank sites located in San Francisco county.

Date of Government Version: 01/28/2025
Date Data Arrived at EDR: 01/29/2025
Date Made Active in Reports: 04/16/2025
Number of Days to Update: 77

Source: Department of Public Health
Telephone: 415-252-3920
Last EDR Contact: 04/23/2025
Next Scheduled EDR Contact: 08/11/2025
Data Release Frequency: Quarterly

SAN FRANCISO COUNTY:

SAN FRANCISCO MAHER: Maher Ordinance Property Listing

A listing of properties that fall within a Maher Ordinance, for all of San Francisco. The Maher Ordinance requires San Francisco Department of Public Health (DPH) oversight for the characterization and mitigation of hazardous substances found in soil, soil vapor, and groundwater in areas designated within the Maher map. The Maher map includes areas with current or historical industrial use or zoning; areas within 100 feet of current or historical underground tanks; filled former Bay, marsh, or creek areas; or areas within 150 feet of a current or former elevated highway. City of San Francisco Planning.

Date of Government Version: 01/12/2025
Date Data Arrived at EDR: 01/14/2025
Date Made Active in Reports: 04/02/2025
Number of Days to Update: 78

Source: San Francisco Planning
Telephone: 628-652-7483
Last EDR Contact: 04/15/2025
Next Scheduled EDR Contact: 07/28/2025
Data Release Frequency: Varies

SAN JOAQUIN COUNTY:

UST SAN JOAQUIN: San Joaquin Co. UST

A listing of underground storage tank locations in San Joaquin county.

Date of Government Version: 06/22/2018
Date Data Arrived at EDR: 06/26/2018
Date Made Active in Reports: 07/11/2018
Number of Days to Update: 15

Source: Environmental Health Department
Telephone: N/A
Last EDR Contact: 03/05/2025
Next Scheduled EDR Contact: 06/23/2025
Data Release Frequency: Semi-Annually

SAN LUIS OBISPO COUNTY:

CUPA SAN LUIS OBISPO: CUPA Facility List

Cupa Facility List.

Date of Government Version: 02/06/2025
Date Data Arrived at EDR: 02/11/2025
Date Made Active in Reports: 04/28/2025
Number of Days to Update: 76

Source: San Luis Obispo County Public Health Department
Telephone: 805-781-5596
Last EDR Contact: 02/05/2025
Next Scheduled EDR Contact: 05/26/2025
Data Release Frequency: Varies

SAN MATEO COUNTY:

BI SAN MATEO: Business Inventory
List includes Hazardous Materials Business Plan, hazardous waste generators, and underground storage tanks.

Date of Government Version: 02/20/2020
Date Data Arrived at EDR: 02/20/2020
Date Made Active in Reports: 04/24/2020
Number of Days to Update: 64

Source: San Mateo County Environmental Health Services Division
Telephone: 650-363-1921
Last EDR Contact: 03/06/2025
Next Scheduled EDR Contact: 06/16/2025
Data Release Frequency: Annually

LUST SAN MATEO: Fuel Leak List
A listing of leaking underground storage tank sites located in San Mateo county.

Date of Government Version: 03/29/2019
Date Data Arrived at EDR: 03/29/2019
Date Made Active in Reports: 05/29/2019
Number of Days to Update: 61

Source: San Mateo County Environmental Health Services Division
Telephone: 650-363-1921
Last EDR Contact: 02/26/2025
Next Scheduled EDR Contact: 06/16/2025
Data Release Frequency: Semi-Annually

SANTA BARBARA COUNTY:

CUPA SANTA BARBARA: CUPA Facility Listing
CUPA Program Listing from the Environmental Health Services division.

Date of Government Version: 09/08/2011
Date Data Arrived at EDR: 09/09/2011
Date Made Active in Reports: 10/07/2011
Number of Days to Update: 28

Source: Santa Barbara County Public Health Department
Telephone: 805-686-8167
Last EDR Contact: 02/05/2025
Next Scheduled EDR Contact: 05/26/2025
Data Release Frequency: No Update Planned

SANTA CLARA COUNTY:

CUPA SANTA CLARA: Cupa Facility List
Cupa facility list

Date of Government Version: 11/18/2024
Date Data Arrived at EDR: 11/19/2024
Date Made Active in Reports: 02/12/2025
Number of Days to Update: 85

Source: Department of Environmental Health
Telephone: 408-918-1973
Last EDR Contact: 02/05/2025
Next Scheduled EDR Contact: 05/26/2025
Data Release Frequency: Varies

HIST LUST SANTA CLARA: HIST LUST - Fuel Leak Site Activity Report
A listing of open and closed leaking underground storage tanks. This listing is no longer updated by the county. Leaking underground storage tanks are now handled by the Department of Environmental Health.

Date of Government Version: 03/29/2005
Date Data Arrived at EDR: 03/30/2005
Date Made Active in Reports: 04/21/2005
Number of Days to Update: 22

Source: Santa Clara Valley Water District
Telephone: 408-265-2600
Last EDR Contact: 03/23/2009
Next Scheduled EDR Contact: 06/22/2009
Data Release Frequency: No Update Planned

LUST SANTA CLARA: LOP Listing
A listing of leaking underground storage tanks located in Santa Clara county.

Date of Government Version: 03/03/2014
Date Data Arrived at EDR: 03/05/2014
Date Made Active in Reports: 03/18/2014
Number of Days to Update: 13

Source: Department of Environmental Health
Telephone: 408-918-3417
Last EDR Contact: 02/12/2025
Next Scheduled EDR Contact: 06/02/2025
Data Release Frequency: No Update Planned

SANTA CRUZ COUNTY:

CUPA SANTA CRUZ: CUPA Facility List
CUPA facility listing.

Date of Government Version: 01/21/2017
Date Data Arrived at EDR: 02/22/2017
Date Made Active in Reports: 05/23/2017
Number of Days to Update: 90

Source: Santa Cruz County Environmental Health
Telephone: 831-464-2761
Last EDR Contact: 02/05/2025
Next Scheduled EDR Contact: 05/26/2025
Data Release Frequency: Varies

SITE MIT SANTA CRUZ: Site Mitigation Santa Cruz County List
Sites may become contaminated with toxic chemicals through illegal dumping or disposal, from leaking underground storage tanks, or through industrial or commercial activities.The goal of the site mitigation program is to protect the public health and the environment while facilitating completion of contaminated site clean-up projects in a timely manner.

Date of Government Version: 12/03/2018
Date Data Arrived at EDR: 06/23/2023
Date Made Active in Reports: 07/13/2023
Number of Days to Update: 20

Source: Santa Cruz Environmental Health Services
Telephone: 831-454-2761
Last EDR Contact: 02/05/2025
Next Scheduled EDR Contact: 05/26/2025
Data Release Frequency: Varies

SHASTA COUNTY:

CUPA SHASTA: CUPA Facility List
Cupa Facility List.

Date of Government Version: 06/15/2017
Date Data Arrived at EDR: 06/19/2017
Date Made Active in Reports: 08/09/2017
Number of Days to Update: 51

Source: Shasta County Department of Resource Management
Telephone: 530-225-5789
Last EDR Contact: 02/05/2025
Next Scheduled EDR Contact: 05/26/2025
Data Release Frequency: Varies

SOLANO COUNTY:

LUST SOLANO: Leaking Underground Storage Tanks
A listing of leaking underground storage tank sites located in Solano county.

Date of Government Version: 06/04/2019
Date Data Arrived at EDR: 06/06/2019
Date Made Active in Reports: 08/13/2019
Number of Days to Update: 68

Source: Solano County Department of Environmental Management
Telephone: 707-784-6770
Last EDR Contact: 02/12/2025
Next Scheduled EDR Contact: 06/02/2025
Data Release Frequency: Quarterly

UST SOLANO: Underground Storage Tanks
Underground storage tank sites located in Solano county.

Date of Government Version: 09/15/2021
Date Data Arrived at EDR: 09/16/2021
Date Made Active in Reports: 12/09/2021
Number of Days to Update: 84

Source: Solano County Department of Environmental Management
Telephone: 707-784-6770
Last EDR Contact: 02/12/2025
Next Scheduled EDR Contact: 06/02/2025
Data Release Frequency: Quarterly

SONOMA COUNTY:

CUPA SONOMA: Cupa Facility List
Cupa Facility list

Date of Government Version: 07/02/2021
Date Data Arrived at EDR: 07/06/2021
Date Made Active in Reports: 07/14/2021
Number of Days to Update: 8

Source: County of Sonoma Fire & Emergency Services Department
Telephone: 707-565-1174
Last EDR Contact: 03/12/2025
Next Scheduled EDR Contact: 06/30/2025
Data Release Frequency: Varies

LUST SONOMA: Leaking Underground Storage Tank Sites
A listing of leaking underground storage tank sites located in Sonoma county.

Date of Government Version: 06/30/2021
Date Data Arrived at EDR: 06/30/2021
Date Made Active in Reports: 09/24/2021
Number of Days to Update: 86

Source: Department of Health Services
Telephone: 707-565-6565
Last EDR Contact: 03/12/2025
Next Scheduled EDR Contact: 06/30/2025
Data Release Frequency: Quarterly

STANISLAUS COUNTY:

CUPA STANISLAUS: CUPA Facility List
Cupa facility list

Date of Government Version: 02/08/2022
Date Data Arrived at EDR: 02/10/2022
Date Made Active in Reports: 05/04/2022
Number of Days to Update: 83

Source: Stanislaus County Department of Ennvironmental Protection
Telephone: 209-525-6751
Last EDR Contact: 04/02/2025
Next Scheduled EDR Contact: 07/21/2025
Data Release Frequency: Varies

SUTTER COUNTY:

UST SUTTER: Underground Storage Tanks
Underground storage tank sites located in Sutter county.

Date of Government Version: 11/05/2024
Date Data Arrived at EDR: 11/20/2024
Date Made Active in Reports: 02/13/2025
Number of Days to Update: 85

Source: Sutter County Environmental Health Services
Telephone: 530-822-7500
Last EDR Contact: 02/12/2025
Next Scheduled EDR Contact: 06/02/2025
Data Release Frequency: Semi-Annually

TEHAMA COUNTY:

CUPA TEHAMA: CUPA Facility List
Cupa facilities

Date of Government Version: 08/27/2024
Date Data Arrived at EDR: 08/28/2024
Date Made Active in Reports: 11/12/2024
Number of Days to Update: 76

Source: Tehama County Department of Environmental Health
Telephone: 530-527-8020
Last EDR Contact: 04/23/2025
Next Scheduled EDR Contact: 08/11/2025
Data Release Frequency: Varies

TRINITY COUNTY:

CUPA TRINITY: CUPA Facility List
Cupa facility list

Date of Government Version: 01/09/2025
Date Data Arrived at EDR: 01/14/2025
Date Made Active in Reports: 03/28/2025
Number of Days to Update: 73

Source: Department of Toxic Substances Control
Telephone: 760-352-0381
Last EDR Contact: 04/09/2025
Next Scheduled EDR Contact: 07/28/2025
Data Release Frequency: Varies

TULARE COUNTY:

CUPA TULARE: CUPA Facility List
Cupa program facilities

Date of Government Version: 10/07/2022
Date Data Arrived at EDR: 10/07/2022
Date Made Active in Reports: 12/21/2022
Number of Days to Update: 75

Source: Tulare County Environmental Health Services Division
Telephone: 559-624-7400
Last EDR Contact: 04/23/2025
Next Scheduled EDR Contact: 08/11/2025
Data Release Frequency: Varies

TUOLUMNE COUNTY:

CUPA TUOLUMNE: CUPA Facility List
Cupa facility list

Date of Government Version: 04/23/2018
Date Data Arrived at EDR: 04/25/2018
Date Made Active in Reports: 06/25/2018
Number of Days to Update: 61

Source: Divison of Environmental Health
Telephone: 209-533-5633
Last EDR Contact: 04/09/2025
Next Scheduled EDR Contact: 07/28/2025
Data Release Frequency: Varies

VENTURA COUNTY:

BWT VENTURA: Business Plan, Hazardous Waste Producers, and Operating Underground Tanks
The BWT list indicates by site address whether the Environmental Health Division has Business Plan (B), Waste Producer (W), and/or Underground Tank (T) information.

Date of Government Version: 11/21/2024
Date Data Arrived at EDR: 01/21/2025
Date Made Active in Reports: 04/03/2025
Number of Days to Update: 72

Source: Ventura County Environmental Health Division
Telephone: 805-654-2813
Last EDR Contact: 04/11/2025
Next Scheduled EDR Contact: 07/28/2025
Data Release Frequency: Quarterly

LF VENTURA: Inventory of Illegal Abandoned and Inactive Sites
Ventura County Inventory of Closed, Illegal Abandoned, and Inactive Sites.

Date of Government Version: 12/01/2011
Date Data Arrived at EDR: 12/01/2011
Date Made Active in Reports: 01/19/2012
Number of Days to Update: 49

Source: Environmental Health Division
Telephone: 805-654-2813
Last EDR Contact: 03/19/2025
Next Scheduled EDR Contact: 07/07/2025
Data Release Frequency: No Update Planned

LUST VENTURA: Listing of Underground Tank Cleanup Sites
Ventura County Underground Storage Tank Cleanup Sites (LUST).

Date of Government Version: 05/29/2008
Date Data Arrived at EDR: 06/24/2008
Date Made Active in Reports: 07/31/2008
Number of Days to Update: 37

Source: Environmental Health Division
Telephone: 805-654-2813
Last EDR Contact: 04/30/2025
Next Scheduled EDR Contact: 08/18/2025
Data Release Frequency: No Update Planned

MED WASTE VENTURA: Medical Waste Program List
To protect public health and safety and the environment from potential exposure to disease causing agents, the Environmental Health Division Medical Waste Program regulates the generation, handling, storage, treatment and disposal of medical waste throughout the County.

Date of Government Version: 04/01/2025
Date Data Arrived at EDR: 04/09/2025
Date Made Active in Reports: 04/23/2025
Number of Days to Update: 14
Source: Ventura County Resource Management Agency
Telephone: 805-654-2813
Last EDR Contact: 04/03/2025
Next Scheduled EDR Contact: 07/28/2025
Data Release Frequency: Quarterly

UST VENTURA: Underground Tank Closed Sites List
Ventura County Operating Underground Storage Tank Sites (UST)/Underground Tank Closed Sites List.

Date of Government Version: 08/27/2024
Date Data Arrived at EDR: 09/04/2024
Date Made Active in Reports: 11/13/2024
Number of Days to Update: 70
Source: Environmental Health Division
Telephone: 805-654-2813
Last EDR Contact: 03/04/2025
Next Scheduled EDR Contact: 06/16/2025
Data Release Frequency: Quarterly

YOLO COUNTY:

UST YOLO: Underground Storage Tank Comprehensive Facility Report
Underground storage tank sites located in Yolo county.

Date of Government Version: 03/19/2025
Date Data Arrived at EDR: 03/25/2025
Date Made Active in Reports: 03/28/2025
Number of Days to Update: 3
Source: Yolo County Department of Health
Telephone: 530-666-8646
Last EDR Contact: 03/19/2025
Next Scheduled EDR Contact: 07/07/2025
Data Release Frequency: Annually

YUBA COUNTY:

CUPA YUBA: CUPA Facility List
CUPA facility listing for Yuba County.

Date of Government Version: 01/17/2025
Date Data Arrived at EDR: 01/22/2025
Date Made Active in Reports: 04/03/2025
Number of Days to Update: 71
Source: Yuba County Environmental Health Department
Telephone: 530-749-7523
Last EDR Contact: 04/16/2025
Next Scheduled EDR Contact: 08/04/2025
Data Release Frequency: Varies

OTHER DATABASE(S)

Depending on the geographic area covered by this report, the data provided in these specialty databases may or may not be complete. For example, the existence of wetlands information data in a specific report does not mean that all wetlands in the area covered by the report are included. Moreover, the absence of any reported wetlands information does not necessarily mean that wetlands do not exist in the area covered by the report.

CT MANIFEST: Hazardous Waste Manifest Data
Facility and manifest data. Manifest is a document that lists and tracks hazardous waste from the generator through transporters to a tsd facility.

Date of Government Version: 02/02/2025
Date Data Arrived at EDR: 02/04/2025
Date Made Active in Reports: 04/24/2025
Number of Days to Update: 79
Source: Department of Energy & Environmental Protection
Telephone: 860-424-3375
Last EDR Contact: 02/04/2025
Next Scheduled EDR Contact: 05/19/2025
Data Release Frequency: No Update Planned

NJ MANIFEST: Manifest Information
Hazardous waste manifest information.

Date of Government Version: 12/31/2018
Date Data Arrived at EDR: 04/10/2019
Date Made Active in Reports: 05/16/2019
Number of Days to Update: 36

Source: Department of Environmental Protection
Telephone: N/A
Last EDR Contact: 03/27/2025
Next Scheduled EDR Contact: 07/14/2025
Data Release Frequency: Annually

NY MANIFEST: Facility and Manifest Data
Manifest is a document that lists and tracks hazardous waste from the generator through transporters to a TSD facility.

Date of Government Version: 12/31/2019
Date Data Arrived at EDR: 11/30/2023
Date Made Active in Reports: 12/01/2023
Number of Days to Update: 1

Source: Department of Environmental Conservation
Telephone: 518-402-8651
Last EDR Contact: 04/24/2025
Next Scheduled EDR Contact: 08/04/2025
Data Release Frequency: Quarterly

PA MANIFEST: Manifest Information
Hazardous waste manifest information.

Date of Government Version: 06/30/2018
Date Data Arrived at EDR: 07/19/2019
Date Made Active in Reports: 09/10/2019
Number of Days to Update: 53

Source: Department of Environmental Protection
Telephone: 717-783-8990
Last EDR Contact: 04/03/2025
Next Scheduled EDR Contact: 07/21/2025
Data Release Frequency: Annually

RI MANIFEST: Manifest information
Hazardous waste manifest information

Date of Government Version: 12/31/2020
Date Data Arrived at EDR: 11/30/2021
Date Made Active in Reports: 02/18/2022
Number of Days to Update: 80

Source: Department of Environmental Management
Telephone: 401-222-2797
Last EDR Contact: 02/06/2025
Next Scheduled EDR Contact: 05/26/2025
Data Release Frequency: Annually

WI MANIFEST: Manifest Information
Hazardous waste manifest information.

Date of Government Version: 05/31/2018
Date Data Arrived at EDR: 06/19/2019
Date Made Active in Reports: 09/03/2019
Number of Days to Update: 76

Source: Department of Natural Resources
Telephone: N/A
Last EDR Contact: 02/26/2025
Next Scheduled EDR Contact: 06/16/2025
Data Release Frequency: Annually

Oil/Gas Pipelines
Source: Endeavor Business Media
Petroleum Bundle (Crude Oil, Refined Products, Petrochemicals, Gas Liquids (LPG/NGL), and Specialty Gases (Miscellaneous)) N = Natural Gas Bundle (Natural Gas, Gas Liquids (LPG/NGL), and Specialty Gases (Miscellaneous)). This map includes information copyrighted by Endeavor Business Media. This information is provided on a best effort basis and Endeavor Business Media does not guarantee its accuracy nor warrant its fitness for any particular purpose. Such information has been reprinted with the permission of Endeavor Business Media.

Electric Power Transmission Line Data
Source: Endeavor Business Media
This map includes information copyrighted by Endeavor Business Media. This information is provided on a best effort basis and Endeavor Business Media does not guarantee its accuracy nor warrant its fitness for any particular purpose. Such information has been reprinted with the permission of Endeavor Business Media.

Sensitive Receptors: There are individuals deemed sensitive receptors due to their fragile immune systems and special sensitivity to environmental discharges. These sensitive receptors typically include the elderly, the sick, and children. While the location of all sensitive receptors cannot be determined, EDR indicates those buildings and facilities - schools, daycares, hospitals, medical centers, and nursing homes - where individuals who are sensitive receptors are likely to be located.

GOVERNMENT RECORDS SEARCHED / DATA CURRENCY TRACKING

AHA Hospitals:
Source: American Hospital Association, Inc.
Telephone: 312-280-5991
The database includes a listing of hospitals based on the American Hospital Association's annual survey of hospitals.

Medical Centers: Provider of Services Listing
Source: Centers for Medicare & Medicaid Services
Telephone: 410-786-3000
A listing of hospitals with Medicare provider number, produced by Centers of Medicare & Medicaid Services, a federal agency within the U.S. Department of Health and Human Services.

Nursing Homes
Source: National Institutes of Health
Telephone: 301-594-6248
Information on Medicare and Medicaid certified nursing homes in the United States.

Public Schools
Source: National Center for Education Statistics
Telephone: 202-502-7300
The National Center for Education Statistics' primary database on elementary and secondary public education in the United States. It is a comprehensive, annual, national statistical database of all public elementary and secondary schools and school districts, which contains data that are comparable across all states.

Private Schools
Source: National Center for Education Statistics
Telephone: 202-502-7300
The National Center for Education Statistics' primary database on private school locations in the United States.

Daycare Centers: Licensed Facilities
Source: Department of Social Services
Telephone: 916-657-4041

Flood Zone Data: This data was obtained from the Federal Emergency Management Agency (FEMA). It depicts 100-year and 500-year flood zones as defined by FEMA. It includes the National Flood Hazard Layer (NFHL) which incorporates Flood Insurance Rate Map (FIRM) data and Q3 data from FEMA in areas not covered by NFHL.
Source: FEMA
Telephone: 877-336-2627
Date of Government Version: 2003, 2015

NWI: National Wetlands Inventory. This data, available in select counties across the country, was obtained by EDR in 2002, 2005, 2010 and 2015 from the U.S. Fish and Wildlife Service.

State Wetlands Data: Wetland Inventory
Source: Department of Fish and Wildlife
Telephone: 916-445-0411

Current USGS 7.5 Minute Topographic Map
Source: U.S. Geological Survey

STREET AND ADDRESS INFORMATION

© 2015 TomTom North America, Inc. All rights reserved. This material is proprietary and the subject of copyright protection and other intellectual property rights owned by or licensed to Tele Atlas North America, Inc. The use of this material is subject to the terms of a license agreement. You will be held liable for any unauthorized copying or disclosure of this material.

GEOCHECK ®- PHYSICAL SETTING SOURCE ADDENDUM

TARGET PROPERTY ADDRESS

VACANT LAND
705-715 W. FLETCHER AVENUE
ORANGE, CA 92865

TARGET PROPERTY COORDINATES

Latitude (North):	33.83009 - 33° 49' 48.32''
Longitude (West):	117.859847 - 117° 51' 35.45''
Universal Tranverse Mercator:	Zone 11
UTM X (Meters):	420434.3
UTM Y (Meters):	3743455.5
Elevation:	203 ft. above sea level

USGS TOPOGRAPHIC MAP

Target Property Map:	50005816 ORANGE, CA
Version Date:	2022
West Map:	50006082 ANAHEIM, CA
Version Date:	2022

EDR's GeoCheck Physical Setting Source Addendum is provided to assist the environmental professional in forming an opinion about the impact of potential contaminant migration.

Assessment of the impact of contaminant migration generally has two principle investigative components:

1. Groundwater flow direction, and
2. Groundwater flow velocity.

Groundwater flow direction may be impacted by surface topography, hydrology, hydrogeology, characteristics of the soil, and nearby wells. Groundwater flow velocity is generally impacted by the nature of the geologic strata.

GEOCHECK® - PHYSICAL SETTING SOURCE SUMMARY

GROUNDWATER FLOW DIRECTION INFORMATION

Groundwater flow direction for a particular site is best determined by a qualified environmental professional using site-specific well data. If such data is not reasonably ascertainable, it may be necessary to rely on other sources of information, such as surface topographic information, hydrologic information, hydrogeologic data collected on nearby properties, and regional groundwater flow information (from deep aquifers).


TOPOGRAPHIC INFORMATION

Surface topography may be indicative of the direction of surficial groundwater flow. This information can be used to assist the environmental professional in forming an opinion about the impact of nearby contaminated properties or, should contamination exist on the target property, what downgradient sites might be impacted.

TARGET PROPERTY TOPOGRAPHY

General Topographic Gradient: General SW

SURROUNDING TOPOGRAPHY: ELEVATION PROFILES

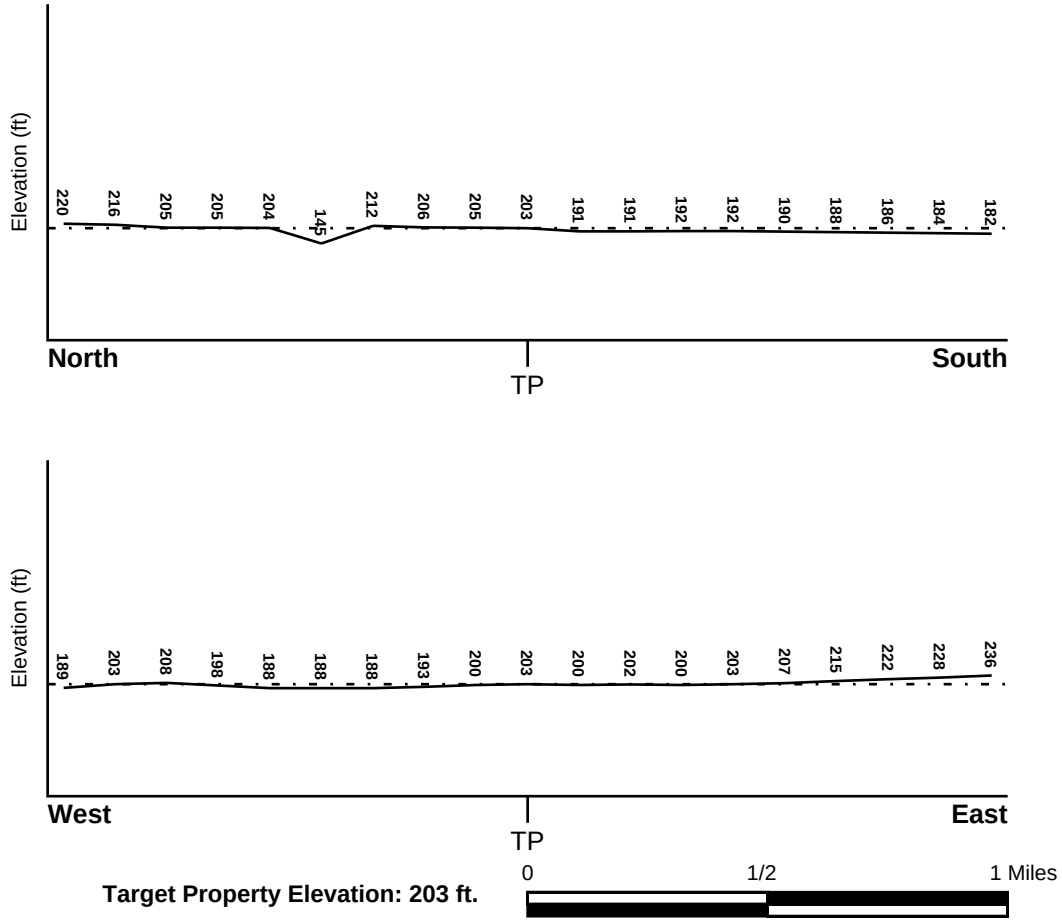

Source: Topography has been determined from the USGS 7.5' Digital Elevation Model and should be evaluated on a relative (not an absolute) basis. Relative elevation information between sites of close proximity should be field verified.

GEOCHECK® - PHYSICAL SETTING SOURCE SUMMARY

HYDROLOGIC INFORMATION

Surface water can act as a hydrologic barrier to groundwater flow. Such hydrologic information can be used to assist the environmental professional in forming an opinion about the impact of nearby contaminated properties or, should contamination exist on the target property, what downgradient sites might be impacted.

Refer to the Physical Setting Source Map following this summary for hydrologic information (major waterways and bodies of water).

FEMA FLOOD ZONE

Flood Plain Panel at Target Property	FEMA Source Type
06059C0153J	FEMA FIRM Flood data

Additional Panels in search area:	FEMA Source Type
06059C0151J	FEMA FIRM Flood data
06059C0014E	FEMA Q3 Flood data
06059C0154J	FEMA FIRM Flood data

NATIONAL WETLAND INVENTORY

NWI Quad at Target Property	NWI Electronic Data Coverage
ORANGE	YES - refer to the Overview Map and Detail Map

HYDROGEOLOGIC INFORMATION

Hydrogeologic information obtained by installation of wells on a specific site can often be an indicator of groundwater flow direction in the immediate area. Such hydrogeologic information can be used to assist the environmental professional in forming an opinion about the impact of nearby contaminated properties or, should contamination exist on the target property, what downgradient sites might be impacted.

Site-Specific Hydrogeological Data*:

Search Radius:	1.25 miles
Location Relative to TP:	1/2 - 1 Mile South
Site Name:	GREAT WESTERN CARPET CUSHION CO INC
Site EPA ID Number:	CAD008352361
Groundwater Flow Direction:	Southeast
Measured Depth to Water:	less than 140 feet.
Hydraulic Connection:	Information is not available regarding the hydraulic connection between aquifer(s) underlying the site.
Sole Source Aquifer:	No information about a sole source aquifer is available
Data Quality:	Information based on site-specific subsurface investigations is documented in the CERCLIS investigation report(s)

AQUIFLOW®

Search Radius: 1.000 Mile.

EDR has developed the AQUIFLOW Information System to provide data on the general direction of groundwater flow at specific points. EDR has reviewed reports submitted by environmental professionals to regulatory authorities at select sites and has extracted the date of the report, groundwater flow direction as determined hydrogeologically, and the depth to water table.

MAP ID	LOCATION FROM TP	GENERAL DIRECTION GROUNDWATER FLOW

* ©1996 Site--specific hydrogeological data gathered by CERCLIS Alerts, Inc., Bainbridge Island, WA. All rights reserved. All of the information and opinions presented are those of the cited EPA report(s), which were completed under a Comprehensive Environmental Response Compensation and Liability Information System (CERCLIS) investigation.

GEOCHECK® - PHYSICAL SETTING SOURCE SUMMARY

MAP ID	LOCATION FROM TP	GENERAL DIRECTION GROUNDWATER FLOW
E25	1/2 - 1 Mile NE	SW
E26	1/2 - 1 Mile NE	SW
F27	1/2 - 1 Mile South	SW
F28	1/2 - 1 Mile South	S
G34	1/2 - 1 Mile NW	Not Reported
40	1/2 - 1 Mile South	Not Reported
J41	1/2 - 1 Mile South	SE
J42	1/2 - 1 Mile South	SE
1G	1/2 - 1 Mile NW	Not Reported
3G	1/2 - 1 Mile NE	SW
4G	1/2 - 1 Mile NE	SW
6G	1/2 - 1 Mile South	SW
7G	1/2 - 1 Mile South	S
8G	1/2 - 1 Mile South	Not Reported
9G	1/2 - 1 Mile South	SE
10G	1/2 - 1 Mile South	SE

For additional site information, refer to Physical Setting Source Map Findings.

GEOCHECK® - PHYSICAL SETTING SOURCE SUMMARY

GROUNDWATER FLOW VELOCITY INFORMATION

Groundwater flow velocity information for a particular site is best determined by a qualified environmental professional using site specific geologic and soil strata data. If such data are not reasonably ascertainable, it may be necessary to rely on other sources of information, including geologic age identification, rock stratigraphic unit and soil characteristics data collected on nearby properties and regional soil information. In general, contaminant plumes move more quickly through sandy-gravelly types of soils than silty-clayey types of soils.

GEOLOGIC INFORMATION IN GENERAL AREA OF TARGET PROPERTY

Geologic information can be used by the environmental professional in forming an opinion about the relative speed at which contaminant migration may be occurring.

ROCK STRATIGRAPHIC UNIT


Era:	Cenozoic
System:	Quaternary
Series:	Quaternary
Code:	Q *(decoded above as Era, System & Series)*

GEOLOGIC AGE IDENTIFICATION

Category: Stratifed Sequence

Geologic Age and Rock Stratigraphic Unit Source: P.G. Schruben, R.E. Arndt and W.J. Bawiec, Geology of the Conterminous U.S. at 1:2,500,000 Scale - a digital representation of the 1974 P.B. King and H.M. Beikman Map, USGS Digital Data Series DDS - 11 (1994).

SSURGO SOIL MAP - 7974174.2s

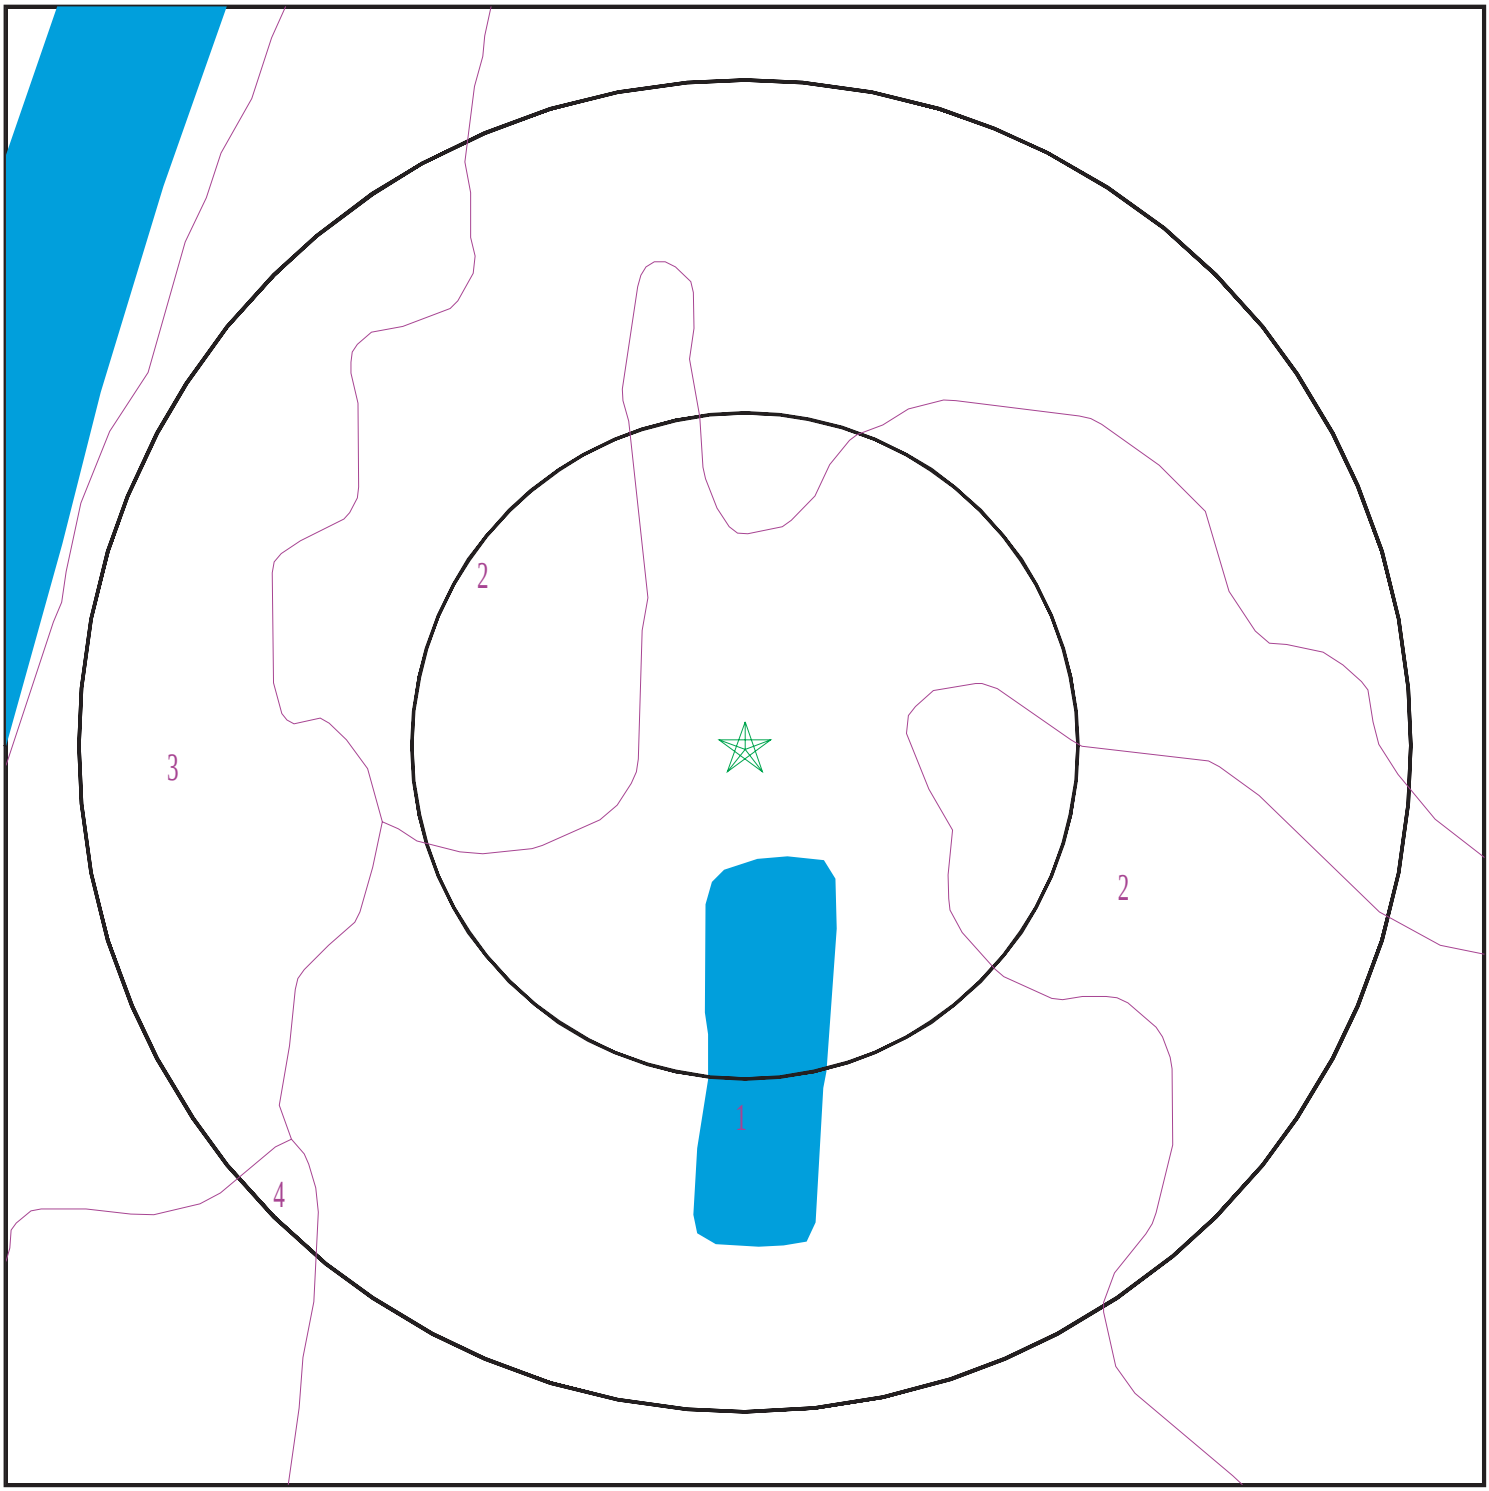

Target Property
SSURGO Soil
Water

0 1/16 1/8 1/4 Miles

N

SITE NAME:	Vacant Land	CLIENT:	Environmental Audit, Inc.
ADDRESS:	705-715 W. Fletcher Avenue Orange CA 92865	CONTACT:	Allen Kim
LAT/LONG:	33.83009 / 117.859847	INQUIRY #:	7974174.2s
		DATE:	May 01, 2025 8:42 am

Copyright © 2025 EDR, Inc. © 2015 TomTom Rel. 2015.

GEOCHECK® - PHYSICAL SETTING SOURCE SUMMARY

DOMINANT SOIL COMPOSITION IN GENERAL AREA OF TARGET PROPERTY

The U.S. Department of Agriculture's (USDA) Soil Conservation Service (SCS) leads the National Cooperative Soil Survey (NCSS) and is responsible for collecting, storing, maintaining and distributing soil survey information for privately owned lands in the United States. A soil map in a soil survey is a representation of soil patterns in a landscape. The following information is based on Soil Conservation Service SSURGO data.

Soil Map ID: 1

Soil Component Name: METZ

Soil Surface Texture: loamy sand

Hydrologic Group: Class A - High infiltration rates. Soils are deep, well drained to excessively drained sands and gravels.

Soil Drainage Class: Somewhat excessively drained

Hydric Status: Not hydric

Corrosion Potential - Uncoated Steel: High

Depth to Bedrock Min: > 0 inches

Depth to Watertable Min: > 0 inches

Soil Layer Information							
	Boundary			Classification		Saturated hydraulic conductivity micro m/sec	Soil Reaction (pH)
Layer	Upper	Lower	Soil Texture Class	AASHTO Group	Unified Soil		
1	0 inches	16 inches	loamy sand	Granular materials (35 pct. or less passing No. 200), Silty, or Clayey Gravel and Sand.	COARSE-GRAINED SOILS, Sands, Sands with fines, Silty Sand.	Max: 14 Min: 4	Max: 8.4 Min: 6.6
2	16 inches	62 inches	stratified sand to fine sandy loam	Granular materials (35 pct. or less passing No. 200), Silty, or Clayey Gravel and Sand.	COARSE-GRAINED SOILS, Sands, Sands with fines, Silty Sand.	Max: 14 Min: 4	Max: 8.4 Min: 6.6

Soil Map ID: 2

Soil Component Name: SAN EMIGDIO

Soil Surface Texture: fine sandy loam

Hydrologic Group: Class B - Moderate infiltration rates. Deep and moderately deep, moderately well and well drained soils with moderately coarse textures.

Soil Drainage Class: Well drained

Hydric Status: Not hydric

Corrosion Potential - Uncoated Steel: High

Depth to Bedrock Min: > 0 inches

Depth to Watertable Min: > 0 inches

Soil Layer Information							
	Boundary			Classification		Saturated hydraulic conductivity micro m/sec	Soil Reaction (pH)
Layer	Upper	Lower	Soil Texture Class	AASHTO Group	Unified Soil		
1	0 inches	7 inches	fine sandy loam	Not reported	Not reported	Max: 42 Min: 14	Max: 8.4 Min: 7.9
2	7 inches	61 inches	stratified gravelly loamy coarse sand to very fine sandy loam	Not reported	Not reported	Max: 42 Min: 14	Max: 8.4 Min: 7.9

Soil Map ID: 3

Soil Component Name: PITS

Soil Surface Texture: extremely gravelly coarse sand

Hydrologic Group: Class A - High infiltration rates. Soils are deep, well drained to excessively drained sands and gravels.

Soil Drainage Class:
Hydric Status: Not hydric

Corrosion Potential - Uncoated Steel: Not Reported

Depth to Bedrock Min: > 0 inches

Depth to Watertable Min: > 0 inches

Soil Layer Information							
	Boundary			Classification		Saturated hydraulic conductivity micro m/sec	Soil Reaction (pH)
Layer	Upper	Lower	Soil Texture Class	AASHTO Group	Unified Soil		
1	0 inches	5 inches	extremely gravelly coarse sand	Not reported	Not reported	Max: 141 Min: 42	Max: Min:

Soil Layer Information							
	Boundary			Classification		Saturated hydraulic conductivity micro m/sec	Soil Reaction (pH)
Layer	Upper	Lower	Soil Texture Class	AASHTO Group	Unified Soil		
2	5 inches	59 inches	extremely gravelly sand	Not reported	Not reported	Max: 141 Min: 42	Max: Min:

Soil Map ID: 4

Soil Component Name: METZ

Soil Surface Texture: loamy sand

Hydrologic Group: Class A - High infiltration rates. Soils are deep, well drained to excessively drained sands and gravels.

Soil Drainage Class: Somewhat excessively drained

Hydric Status: Not hydric

Corrosion Potential - Uncoated Steel: High

Depth to Bedrock Min: > 0 inches

Depth to Watertable Min: > 0 inches

Soil Layer Information							
	Boundary			Classification		Saturated hydraulic conductivity micro m/sec	Soil Reaction (pH)
Layer	Upper	Lower	Soil Texture Class	AASHTO Group	Unified Soil		
1	0 inches	16 inches	loamy sand	Not reported	Not reported	Max: 14.11 Min: 1	Max: 8.4 Min: 6.6
2	16 inches	40 inches	stratified sand to sandy clay loam	Not reported	Not reported	Max: 14.11 Min: 1	Max: 8.4 Min: 6.6
3	40 inches	46 inches	silt loam	Not reported	Not reported	Max: 14.11 Min: 1	Max: 8.4 Min: 6.6
4	46 inches	59 inches	stratified sandy clay loam	Not reported	Not reported	Max: 14.11 Min: 1	Max: 8.4 Min: 6.6

LOCAL / REGIONAL WATER AGENCY RECORDS

EDR Local/Regional Water Agency records provide water well information to assist the environmental professional in assessing sources that may impact ground water flow direction, and in forming an opinion about the impact of contaminant migration on nearby drinking water wells.

GEOCHECK® - PHYSICAL SETTING SOURCE SUMMARY

WELL SEARCH DISTANCE INFORMATION

DATABASE	SEARCH DISTANCE (miles)
Federal USGS	1.000
Federal FRDS PWS	Nearest PWS within 0.001 miles
State Database	1.000

FEDERAL USGS WELL INFORMATION

MAP ID	WELL ID	LOCATION FROM TP
C12	USGS40000138508	1/8 - 1/4 Mile NW
H33	USGS40000138429	1/2 - 1 Mile SSE

FEDERAL FRDS PUBLIC WATER SUPPLY SYSTEM INFORMATION

MAP ID	WELL ID	LOCATION FROM TP
No PWS System Found		

Note: PWS System location is not always the same as well location.

STATE DATABASE WELL INFORMATION

MAP ID	WELL ID	LOCATION FROM TP
A1	CADWR0000032355	0 - 1/8 Mile South
A2	CADDW2000023006	0 - 1/8 Mile South
A3	CADDW2000017421	0 - 1/8 Mile SSW
A4	CADWR0000002388	0 - 1/8 Mile SW
B5	CADWR9000005764	1/8 - 1/4 Mile WNW
B6	CADWR0000000015	1/8 - 1/4 Mile WNW
C7	CADDW2000008143	1/8 - 1/4 Mile NNW
C8	CADWR0000000017	1/8 - 1/4 Mile NNW
C9	CADWR0000000016	1/8 - 1/4 Mile NNW
C10	CAUSGSN00002503	1/8 - 1/4 Mile NW
C11	CADWR0000037098	1/8 - 1/4 Mile NNW
C13	CALLNL000000209	1/8 - 1/4 Mile NW
14	CADWR9000005741	1/4 - 1/2 Mile SE
15	CADWR0000016819	1/4 - 1/2 Mile WSW
16	CADWR9000005787	1/4 - 1/2 Mile North
D18	CADWR9000005779	1/4 - 1/2 Mile WNW
D19	CADWR9000005778	1/4 - 1/2 Mile WNW
D20	CADWR9000005780	1/4 - 1/2 Mile WNW
D21	CADPR0000003165	1/4 - 1/2 Mile WNW
22	CADWR9000005789	1/2 - 1 Mile NW
23	5034	1/2 - 1 Mile ENE
24	5032	1/2 - 1 Mile SW
29	CADPR0000001471	1/2 - 1 Mile SSW
30	CADPR0000005457	1/2 - 1 Mile East

GEOCHECK® - PHYSICAL SETTING SOURCE SUMMARY

STATE DATABASE WELL INFORMATION


MAP ID	WELL ID	LOCATION FROM TP
H32	CALLNL000000548	1/2 - 1 Mile SSE
H35	CAUSGSN00006768	1/2 - 1 Mile SSE
36	CADWR0000010857	1/2 - 1 Mile WSW
I37	CADWR0000007245	1/2 - 1 Mile WNW
H38	CADDW2000013644	1/2 - 1 Mile SE
I39	CADWR9000005793	1/2 - 1 Mile WNW
43	CADWR9000005736	1/2 - 1 Mile WSW

OTHER STATE DATABASE INFORMATION

STATE OIL/GAS WELL INFORMATION

MAP ID	WELL ID	LOCATION FROM TP
1	CAOG17000013313	1/2 - 1 Mile ENE
2	CAOG17000007037	1/2 - 1 Mile ESE
3	CAOG17000201210	1/2 - 1 Mile NNW
A4	CAOG17000201219	1/2 - 1 Mile NNW
A5	CAOG17000201224	1/2 - 1 Mile NNW
6	CAOG17000201218	1/2 - 1 Mile NNW

PHYSICAL SETTING SOURCE MAP - 7974174.2s

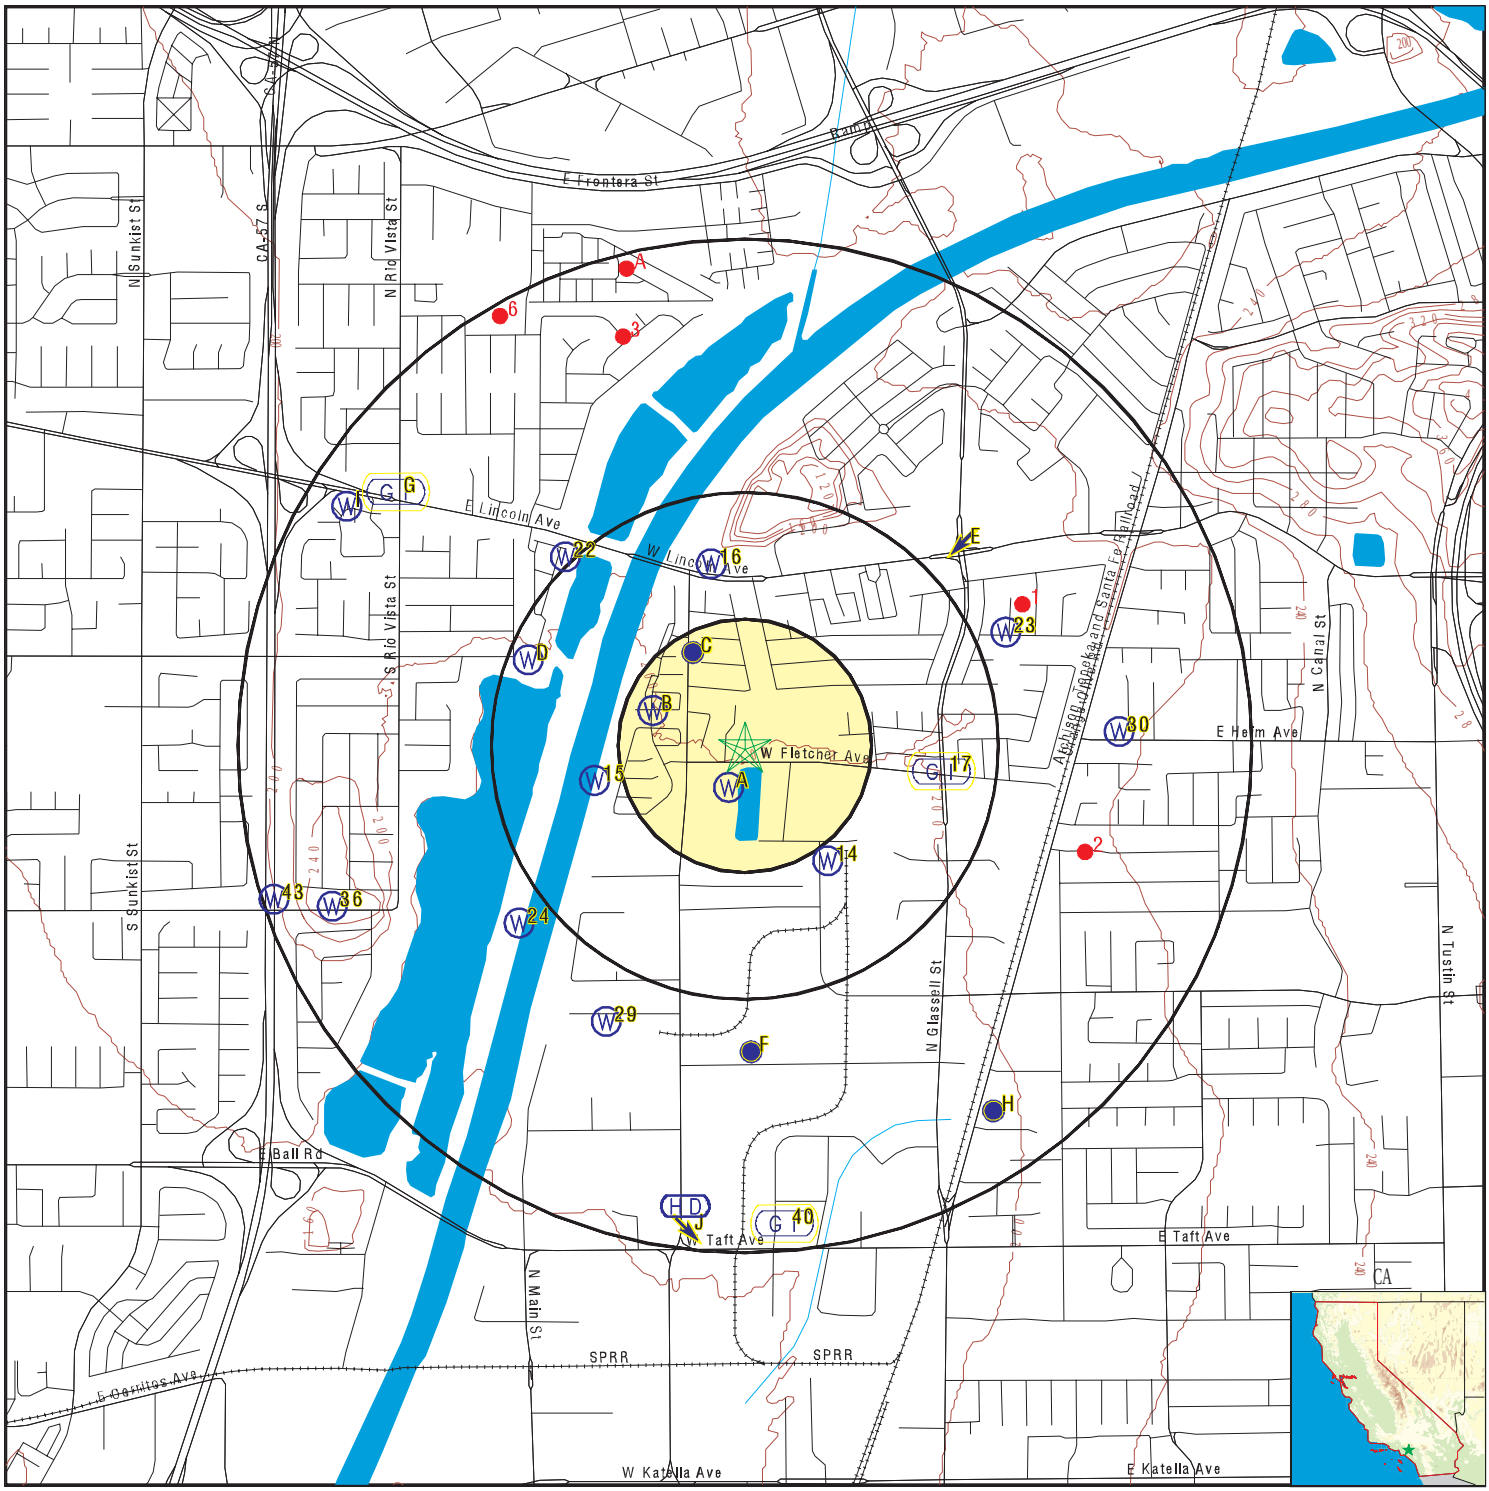

- County Boundary
- Major Roads
- Contour Lines
- Earthquake Fault Lines
- Earthquake epicenter, Richter 5 or greater
- Water Wells
- Public Water Supply Wells
- Cluster of Multiple Icons
- Groundwater Flow Direction
- Indeterminate Groundwater Flow at Location
- Groundwater Flow Varies at Location
- Closest Hydrogeological Data
- Oil, gas or related wells

SITE NAME:	Vacant Land	CLIENT:	Environmental Audit, Inc.
ADDRESS:	705-715 W. Fletcher Avenue Orange CA 92865	CONTACT:	Allen Kim
		INQUIRY #:	7974174.2s
LAT/LONG:	33.83009 / 117.859847	DATE:	May 01, 2025 8:42 am

Copyright © 2025 EDR, Inc. © 2015 TomTom Rel. 2015.

GEOCHECK® - PHYSICAL SETTING SOURCE MAP FINDINGS

Map ID
Direction
Distance
Elevation | Database | EDR ID Number

A1
South
0 - 1/8 Mile
Lower

CA WELLS **CADWR0000032355**

Well ID:	04S09W18B001S	Well Type:	UNK
Source:	Department of Water Resources		
Other Name:	04S09W18B001S	GAMA PFAS Testing:	Not Reported
Groundwater Quality Data:	https://gamagroundwater.waterboards.ca.gov/gama/gamamap/public/GamaDataDisplay.asp?dataset=DWR&samp_date=&global_id=&assigned_name=04S09W18B001S&store_num=		
GeoTracker Data:	Not Reported		

A2
South
0 - 1/8 Mile
Lower

CA WELLS **CADDW2000023006**

GAMA:

Well ID:	CA3010027_002_002	Well Type:	MUNICIPAL
Source:	DDW	Other Names:	3010027-002
GAMA Pfas testing:	Not Reported		
Groundwater Quality Data:	https://gamagroundwater.waterboards.ca.gov/gama/gamamap/public/GamaDataDisplay.asp?dataset=DHS&samp_date=&global_id=&assigned_name=CA3010027_002_002&store_num=		
GeoTracker Data:	Not Reported		

A3
SSW
0 - 1/8 Mile
Lower

CA WELLS **CADDW2000017421**

GAMA:

Well ID:	CA3010027_001_001	Well Type:	MUNICIPAL
Source:	DDW	Other Names:	3010027-001
GAMA Pfas testing:	Not Reported		
Groundwater Quality Data:	https://gamagroundwater.waterboards.ca.gov/gama/gamamap/public/GamaDataDisplay.asp?dataset=DHS&samp_date=&global_id=&assigned_name=CA3010027_001_001&store_num=		
GeoTracker Data:	Not Reported		

A4
SW
0 - 1/8 Mile
Lower

CA WELLS **CADWR0000002388**

Well ID:	04S09W18B002S	Well Type:	UNK
Source:	Department of Water Resources		
Other Name:	04S09W18B002S	GAMA PFAS Testing:	Not Reported
Groundwater Quality Data:	https://gamagroundwater.waterboards.ca.gov/gama/gamamap/public/GamaDataDisplay.asp?dataset=DWR&samp_date=&global_id=&assigned_name=04S09W18B002S&store_num=		
GeoTracker Data:	Not Reported		

GEOCHECK® - PHYSICAL SETTING SOURCE MAP FINDINGS

Map ID
Direction
Distance
Elevation | Database | EDR ID Number

B5
WNW
1/8 - 1/4 Mile
Lower

CA WELLS **CADWR9000005764**

State Well #:	04S09W18C002S	Station ID:	3594
Well Name:	Not Reported	Basin Name:	Coastal Plain Of Orange County
Well Use:	Unknown	Well Type:	Unknown
Well Depth:	0	Well Completion Rpt #:	Not Reported

B6
WNW
1/8 - 1/4 Mile
Lower

CA WELLS **CADWR0000000015**

Well ID:	04S09W18C002S	Well Type:	UNK
Source:	Department of Water Resources		
Other Name:	04S09W18C002S	GAMA PFAS Testing:	Not Reported
Groundwater Quality Data:	https://gamagroundwater.waterboards.ca.gov/gama/gamamap/public/GamaDataDisplay.asp?dataset=DWR&samp_date=&global_id=&assigned_name=04S09W18C002S&store_num=		
GeoTracker Data:	Not Reported		

C7
NNW
1/8 - 1/4 Mile
Higher

CA WELLS **CADDW2000008143**

GAMA:

Well ID:	CA3010027_015_015	Well Type:	MUNICIPAL
Source:	DDW	Other Names:	3010027-015
GAMA Pfas testing:	Not Reported		
Groundwater Quality Data:	https://gamagroundwater.waterboards.ca.gov/gama/gamamap/public/GamaDataDisplay.asp?dataset=DHS&samp_date=&global_id=&assigned_name=CA3010027_015_015&store_num=		
GeoTracker Data:	Not Reported		

C8
NNW
1/8 - 1/4 Mile
Higher

CA WELLS **CADWR0000000017**

Well ID:	04S09W07Q005S	Well Type:	UNK
Source:	Department of Water Resources		
Other Name:	04S09W07Q005S	GAMA PFAS Testing:	Not Reported
Groundwater Quality Data:	https://gamagroundwater.waterboards.ca.gov/gama/gamamap/public/GamaDataDisplay.asp?dataset=DWR&samp_date=&global_id=&assigned_name=04S09W07Q005S&store_num=		
GeoTracker Data:	Not Reported		

GEOCHECK® - PHYSICAL SETTING SOURCE MAP FINDINGS

Map ID
Direction
Distance
Elevation | Database | EDR ID Number

C9
NNW
1/8 - 1/4 Mile
Higher

CA WELLS **CADWR0000000016**

Well ID:	04S09W07Q003S	Well Type:	UNK
Source:	Department of Water Resources		
Other Name:	04S09W07Q003S	GAMA PFAS Testing:	Not Reported
Groundwater Quality Data:	https://gamagroundwater.waterboards.ca.gov/gama/gamamap/public/GamaDataDisplay.asp?dataset=DWR&samp_date=&global_id=&assigned_name=04S09W07Q003S&store_num=		
GeoTracker Data:	Not Reported		

C10
NW
1/8 - 1/4 Mile
Higher

CA WELLS **CAUSGSN00002503**

Well ID:	USGS-334958117514401	Well Type:	UNK
Source:	United States Geological Survey		
Other Name:	USGS-334958117514401	GAMA PFAS Testing:	Not Reported
Groundwater Quality Data:	https://gamagroundwater.waterboards.ca.gov/gama/gamamap/public/GamaDataDisplay.asp?dataset=USGSNEW&samp_date=&global_id=&assigned_name=USGS-334958117514401&store_num=		
GeoTracker Data:	Not Reported		

C11
NNW
1/8 - 1/4 Mile
Higher

CA WELLS **CADWR0000037098**

Well ID:	04S09W07P001S	Well Type:	UNK
Source:	Department of Water Resources		
Other Name:	04S09W07P001S	GAMA PFAS Testing:	Not Reported
Groundwater Quality Data:	https://gamagroundwater.waterboards.ca.gov/gama/gamamap/public/GamaDataDisplay.asp?dataset=DWR&samp_date=&global_id=&assigned_name=04S09W07P001S&store_num=		
GeoTracker Data:	Not Reported		

C12
NW
1/8 - 1/4 Mile
Higher

FED USGS **USGS40000138508**

Organization ID:	USGS-CA		
Organization Name:	USGS California Water Science Center		
Monitor Location:	004S009W07P001S	Type:	Well
Description:	Not Reported	HUC:	Not Reported
Drainage Area:	Not Reported	Drainage Area Units:	Not Reported
Contrib Drainage Area:	Not Reported	Contrib Drainage Area Unts:	Not Reported
Aquifer:	California Coastal Basin aquifers		
Formation Type:	Not Reported	Aquifer Type:	Not Reported
Construction Date:	1919	Well Depth:	506
Well Depth Units:	ft	Well Hole Depth:	Not Reported
Well Hole Depth Units:	Not Reported		

Map ID
Direction
Distance
Elevation | Database | EDR ID Number

C13
NW
1/8 - 1/4 Mile
Higher

CA WELLS **CALLNL000000209**

Well ID:	100778	Well Type:	MUNICIPAL
Source:	Lawrence Livermore National Laboratory		
Other Name:	04S/09W-07P01 S	GAMA PFAS Testing:	Not Reported
Groundwater Quality Data:	Not Reported		
GeoTracker Data:	Not Reported		

Chemical:	Argon	Results:	.000415651
Units:	cm3STP/g	Date:	10/19/2001
Chemical:	Helium-4	Results:	.0000000800475
Units:	cm3STP/g	Date:	10/19/2001
Chemical:	Krypton	Results:	.0000000864111
Units:	cm3STP/g	Date:	10/19/2001
Chemical:	Helium-3/Helium-4	Results:	.00000153666
Units:	atom ratio	Date:	10/19/2001
Chemical:	Tritium (Hydrogen 3)	Results:	18.35
Units:	pCi/L	Date:	10/30/2001
Chemical:	Xenon	Results:	.000000010206
Units:	cm3STP/g	Date:	10/19/2001
Chemical:	Neon	Results:	.000000326696
Units:	cm3STP/g	Date:	10/19/2001

14
SE
1/4 - 1/2 Mile
Lower

CA WELLS **CADWR9000005741**

State Well #:	04S09W18H001S	Station ID:	3595
Well Name:	Not Reported	Basin Name:	Coastal Plain Of Orange County
Well Use:	Unknown	Well Type:	Unknown
Well Depth:	0	Well Completion Rpt #:	Not Reported

15
WSW
1/4 - 1/2 Mile
Lower

CA WELLS **CADWR0000016819**

Well ID:	04S09W18C001S	Well Type:	UNK
Source:	Department of Water Resources		

Other Name: 04S09W18C001S
GAMA PFAS Testing: Not Reported
Groundwater Quality Data: https://gamagroundwater.waterboards.ca.gov/gama/gamamap/public/GamaDataDisplay.asp?dataset=DWR&samp_date=&global_id=&assigned_name=04S09W18C001S&store_num=
GeoTracker Data: Not Reported

16
North
1/4 - 1/2 Mile
Higher

CA WELLS **CADWR9000005787**

State Well #: 04S09W07Q006S
Station ID: 26592
Well Name: Not Reported
Basin Name: Coastal Plain Of Orange County
Well Use: Unknown
Well Type: Unknown
Well Depth: 0
Well Completion Rpt #: Not Reported

17
East
1/4 - 1/2 Mile
Lower

AQUIFLOW **38626**

Site ID: 083001834T
Groundwater Flow: Not Reported
Shallow Water Depth: Not Reported
Deep Water Depth: Not Reported
Average Water Depth: 205
Date: 01/26/1995

D18
WNW
1/4 - 1/2 Mile
Lower

CA WELLS **CADWR9000005779**

State Well #: Not Reported
Station ID: 47336
Well Name: SAR-1/MP13
Basin Name: Coastal Plain Of Orange County
Well Use: Observation
Well Type: Part of a nested/multi-completion well
Well Depth: 1481
Well Completion Rpt #: 255936

D19
WNW
1/4 - 1/2 Mile
Lower

CA WELLS **CADWR9000005778**

State Well #: 04S09W07N001S
Station ID: 47335
Well Name: SAR-1/MP1
Basin Name: Coastal Plain Of Orange County
Well Use: Observation
Well Type: Part of a nested/multi-completion well
Well Depth: 1481
Well Completion Rpt #: 255936

D20
WNW
1/4 - 1/2 Mile
Lower

CA WELLS **CADWR9000005780**

State Well #: Not Reported
Station ID: 47337
Well Name: SAR-1/MP5
Basin Name: Coastal Plain Of Orange County
Well Use: Observation
Well Type: Part of a nested/multi-completion well

Well Depth:	1481	Well Completion Rpt #:	255936

D21
WNW
1/4 - 1/2 Mile
Lower

CA WELLS **CADPR0000003165**

Well ID:	79751	Well Type:	UNK
Source:	Department of Pesticide Regulation		
Other Name:	79751	GAMA PFAS Testing:	Not Reported
Groundwater Quality Data:	https://gamagroundwater.waterboards.ca.gov/gama/gamamap/public/GamaDataDisplay.asp?dataset=DPR&samp_date=&global_id=&assigned_name=79751&store_num=		
GeoTracker Data:	Not Reported		

22
NW
1/2 - 1 Mile
Higher

CA WELLS **CADWR9000005789**

State Well #:	04S09W07M001S	Station ID:	26555
Well Name:	Not Reported	Basin Name:	Coastal Plain Of Orange County
Well Use:	Unknown	Well Type:	Unknown
Well Depth:	0	Well Completion Rpt #:	Not Reported

23
ENE
1/2 - 1 Mile
Higher

CA WELLS **5034**

Seq:	5034	Prim sta c:	04S/09W-18B01 S
Frds no:	3010027002	County:	30
District:	08	User id:	TEE
System no:	3010027	Water type:	G
Source nam:	WELL 02 - INACTIVE	Station ty:	WELL/AMBNT/MUN/INTAKE/SUPPLY
Latitude:	335000.0	Longitude:	1175100.0
Precision:	8	Status:	IU
Comment 1:	Not Reported	Comment 2:	Not Reported
Comment 3:	Not Reported	Comment 4:	Not Reported
Comment 5:	Not Reported	Comment 6:	Not Reported
Comment 7:	Not Reported		

System no:	3010027	System nam:	City Of Orange
Hqname:	Not Reported	Address:	P O BOX 449
City:	ORANGE	State:	Not Reported
Zip:	92666	Zip ext:	Not Reported
Pop serv:	116800	Connection:	30144
Area serve:	ORANGE		

24
SW
1/2 - 1 Mile
Lower

CA WELLS **5032**

Seq:	5032	Prim sta c:	04S/09W-07P01 S
Frds no:	3010027015	County:	30

GEOCHECK® - PHYSICAL SETTING SOURCE MAP FINDINGS

District:	08	User id:	TEE
System no:	3010027	Water type:	G
Source nam:	WELL 15	Station ty:	WELL/AMBNT/MUN/INTAKE/SUPPLY
Latitude:	334930.0	Longitude:	1175200.0
Precision:	5	Status:	AU
Comment 1:	Not Reported	Comment 2:	Not Reported
Comment 3:	Not Reported	Comment 4:	Not Reported
Comment 5:	Not Reported	Comment 6:	Not Reported
Comment 7:	Not Reported		

System no:	3010027	System nam:	City Of Orange
Hqname:	Not Reported	Address:	P O BOX 449
City:	ORANGE	State:	Not Reported
Zip:	92666	Zip ext:	Not Reported
Pop serv:	116800	Connection:	30144
Area serve:	ORANGE		

Sample date:	14-APR-16	Finding:	1.59
Chemical:	NITRATE (AS N)	Report units:	MG/L
Dlr:	0.4		

Sample date:	14-APR-16	Finding:	1.59
Chemical:	NITRATE + NITRITE (AS N)	Report units:	MG/L
Dlr:	0.4		

Sample date:	28-APR-15	Finding:	0.2
Chemical:	BROMIDE	Report units:	MG/L
Dlr:	0.		

Sample date:	28-APR-15	Finding:	2170.
Chemical:	NITRATE + NITRITE (AS N)	Report units:	MG/L
Dlr:	0.4		

Sample date:	28-APR-15	Finding:	648.
Chemical:	TOTAL DISSOLVED SOLIDS	Report units:	MG/L
Dlr:	0.		

Sample date:	28-APR-15	Finding:	5.3
Chemical:	VANADIUM	Report units:	UG/L
Dlr:	3.		

Sample date:	28-APR-15	Finding:	240.
Chemical:	BORON	Report units:	UG/L
Dlr:	100.		

Sample date:	28-APR-15	Finding:	109.
Chemical:	BARIUM	Report units:	UG/L
Dlr:	100.		

Sample date:	28-APR-15	Finding:	3.6
Chemical:	ARSENIC	Report units:	UG/L
Dlr:	2.		

Sample date:	28-APR-15	Finding:	0.42
Chemical:	FLUORIDE (F) (NATURAL-SOURCE)	Report units:	MG/L
Dlr:	0.1		

Sample date:	28-APR-15	Finding:	131.
Chemical:	SULFATE	Report units:	MG/L
Dlr:	0.5		

Sample date:	28-APR-15	Finding:	128.

Chemical:	CHLORIDE	Report units:	MG/L
Dlr:	0.		
Sample date:	28-APR-15	Finding:	7.7
Chemical:	POTASSIUM	Report units:	MG/L
Dlr:	0.		
Sample date:	28-APR-15	Finding:	94.9
Chemical:	SODIUM	Report units:	MG/L
Dlr:	0.		
Sample date:	28-APR-15	Finding:	23.1
Chemical:	MAGNESIUM	Report units:	MG/L
Dlr:	0.		
Sample date:	28-APR-15	Finding:	84.6
Chemical:	CALCIUM	Report units:	MG/L
Dlr:	0.		
Sample date:	28-APR-15	Finding:	306.
Chemical:	HARDNESS (TOTAL) AS CACO3	Report units:	MG/L
Dlr:	0.		
Sample date:	28-APR-15	Finding:	0.73
Chemical:	TOTAL ORGANIC CARBON (TOC)	Report units:	MG/L
Dlr:	0.3		
Sample date:	28-APR-15	Finding:	266.
Chemical:	BICARBONATE ALKALINITY	Report units:	MG/L
Dlr:	0.		
Sample date:	28-APR-15	Finding:	218.
Chemical:	ALKALINITY (TOTAL) AS CACO3	Report units:	MG/L
Dlr:	0.		
Sample date:	28-APR-15	Finding:	7.9
Chemical:	PH, LABORATORY	Report units:	Not Reported
Dlr:	0.		
Sample date:	28-APR-15	Finding:	1050.
Chemical:	SPECIFIC CONDUCTANCE	Report units:	US
Dlr:	0.		
Sample date:	28-APR-15	Finding:	9.61
Chemical:	NITRATE (AS NO3)	Report units:	MG/L
Dlr:	2.		
Sample date:	14-MAY-14	Finding:	2360.
Chemical:	NITRATE + NITRITE (AS N)	Report units:	MG/L
Dlr:	0.4		
Sample date:	13-MAR-14	Finding:	6.32
Chemical:	URANIUM (PCI/L)	Report units:	PCI/L
Dlr:	1.		
Sample date:	13-MAR-14	Finding:	0.418
Chemical:	RADIUM, TOTAL, MDA95-NTNC ONLY, BY 903.0		
Report units:	PCI/L	Dlr:	0.
Sample date:	13-MAR-14	Finding:	0.116
Chemical:	RA-226 OR TOTAL RA BY 903.0 C.E.	Report units:	PCI/L
Dlr:	0.		

Sample date:	13-MAR-14	Finding:	3.4e-002
Chemical:	RA-226 FOR CWS OR TOTAL RA FOR NTNC BY 903.0		
Report units:	PCI/L	Dlr:	0.
Sample date:	13-MAR-14	Finding:	0.2
Chemical:	RADIUM 228 MDA95	Report units:	PCI/L
Dlr:	0.		
Sample date:	13-MAR-14	Finding:	0.3
Chemical:	URANIUM MDA95	Report units:	PCI/L
Dlr:	0.		
Sample date:	13-MAR-14	Finding:	1.11
Chemical:	GROSS ALPHA MDA95	Report units:	PCI/L
Dlr:	0.		
Sample date:	13-MAR-14	Finding:	1.56
Chemical:	URANIUM COUNTING ERROR	Report units:	PCI/L
Dlr:	0.		
Sample date:	13-MAR-14	Finding:	0.545
Chemical:	RADIUM 228 COUNTING ERROR	Report units:	PCI/L
Dlr:	0.		
Sample date:	13-MAR-14	Finding:	2.11
Chemical:	GROSS ALPHA COUNTING ERROR	Report units:	PCI/L
Dlr:	0.		
Sample date:	13-MAR-14	Finding:	7.31
Chemical:	GROSS ALPHA	Report units:	PCI/L
Dlr:	3.		
Sample date:	21-MAY-13	Finding:	7.8
Chemical:	NITRATE (AS NO3)	Report units:	MG/L
Dlr:	2.		
Sample date:	21-MAY-13	Finding:	1770.
Chemical:	NITRATE + NITRITE (AS N)	Report units:	MG/L
Dlr:	0.4		
Sample date:	21-MAY-13	Finding:	4.9
Chemical:	ARSENIC	Report units:	UG/L
Dlr:	2.		
Sample date:	21-MAY-13	Finding:	5.7
Chemical:	VANADIUM	Report units:	UG/L
Dlr:	3.		
Sample date:	21-MAY-13	Finding:	1010.
Chemical:	SPECIFIC CONDUCTANCE	Report units:	US
Dlr:	0.		
Sample date:	31-MAY-12	Finding:	8.3
Chemical:	NITRATE (AS NO3)	Report units:	MG/L
Dlr:	2.		
Sample date:	31-MAY-12	Finding:	544.
Chemical:	TOTAL DISSOLVED SOLIDS	Report units:	MG/L
Dlr:	0.		
Sample date:	31-MAY-12	Finding:	7.5
Chemical:	VANADIUM	Report units:	UG/L

Dlr:	3.		
Sample date:	31-MAY-12	Finding:	260.
Chemical:	BORON	Report units:	UG/L
Dlr:	100.		
Sample date:	31-MAY-12	Finding:	5.7
Chemical:	ARSENIC	Report units:	UG/L
Dlr:	2.		
Sample date:	31-MAY-12	Finding:	0.39
Chemical:	FLUORIDE (F) (NATURAL-SOURCE)	Report units:	MG/L
Dlr:	0.1		
Sample date:	31-MAY-12	Finding:	119.
Chemical:	SULFATE	Report units:	MG/L
Dlr:	0.5		
Sample date:	31-MAY-12	Finding:	103.
Chemical:	CHLORIDE	Report units:	MG/L
Dlr:	0.		
Sample date:	31-MAY-12	Finding:	199.
Chemical:	BICARBONATE ALKALINITY	Report units:	MG/L
Dlr:	0.		
Sample date:	31-MAY-12	Finding:	0.75
Chemical:	TOTAL ORGANIC CARBON (TOC)	Report units:	MG/L
Dlr:	0.3		
Sample date:	31-MAY-12	Finding:	272.
Chemical:	HARDNESS (TOTAL) AS CACO3	Report units:	MG/L
Dlr:	0.		
Sample date:	31-MAY-12	Finding:	76.4
Chemical:	CALCIUM	Report units:	MG/L
Dlr:	0.		
Sample date:	31-MAY-12	Finding:	19.6
Chemical:	MAGNESIUM	Report units:	MG/L
Dlr:	0.		
Sample date:	31-MAY-12	Finding:	89.1
Chemical:	SODIUM	Report units:	MG/L
Dlr:	0.		
Sample date:	31-MAY-12	Finding:	7.1
Chemical:	POTASSIUM	Report units:	MG/L
Dlr:	0.		
Sample date:	31-MAY-12	Finding:	0.25
Chemical:	TOTAL TRIHALOMETHANES	Report units:	UG/L
Dlr:	0.		
Sample date:	31-MAY-12	Finding:	0.23
Chemical:	BROMIDE	Report units:	MG/L
Dlr:	0.		
Sample date:	31-MAY-12	Finding:	1880.
Chemical:	NITRATE + NITRITE (AS N)	Report units:	MG/L
Dlr:	0.4		

Sample date:	31-MAY-12	Finding:	936.
Chemical:	SPECIFIC CONDUCTANCE	Report units:	US
Dlr:	0.		
Sample date:	31-MAY-12	Finding:	199.
Chemical:	ALKALINITY (TOTAL) AS CACO3	Report units:	MG/L
Dlr:	0.		
Sample date:	31-MAY-12	Finding:	7.9
Chemical:	PH, LABORATORY	Report units:	Not Reported
Dlr:	0.		

E25
NE
1/2 - 1 Mile
Higher

Site ID:	083003047T
Groundwater Flow:	SW
Shallow Water Depth:	Not Reported
Deep Water Depth:	Not Reported
Average Water Depth:	200
Date:	07/23/1997

AQUIFLOW **68245**

E26
NE
1/2 - 1 Mile
Higher

Site ID:	083003047T
Groundwater Flow:	SW
Shallow Water Depth:	Not Reported
Deep Water Depth:	Not Reported
Average Water Depth:	200
Date:	07/23/1997

AQUIFLOW **68246**

F27
South
1/2 - 1 Mile
Lower

Site ID:	083002776T
Groundwater Flow:	SW
Shallow Water Depth:	Not Reported
Deep Water Depth:	Not Reported
Average Water Depth:	150
Date:	12/04/1995

AQUIFLOW **34090**

F28
South
1/2 - 1 Mile
Lower

Site ID:	083002846T
Groundwater Flow:	S
Shallow Water Depth:	Not Reported
Deep Water Depth:	Not Reported
Average Water Depth:	70
Date:	08/13/1996

AQUIFLOW **37913**

29
SSW
1/2 - 1 Mile
Lower

CA WELLS **CADPR0000001471**

Well ID:	79752	Well Type:	UNK
Source:	Department of Pesticide Regulation		
Other Name:	79752	GAMA PFAS Testing:	Not Reported
Groundwater Quality Data:	https://gamagroundwater.waterboards.ca.gov/gama/gamamap/public/GamaDataDisplay.asp?dataset=DPR&samp_date=&global_id=&assigned_name=79752&store_num=		
GeoTracker Data:	Not Reported		

Map ID
Direction
Distance
Elevation | Database | EDR ID Number

30
East
1/2 - 1 Mile
Higher

CA WELLS **CADPR0000005457**

Well ID:	79749	Well Type:	UNK
Source:	Department of Pesticide Regulation		
Other Name:	79749	GAMA PFAS Testing:	Not Reported
Groundwater Quality Data:	https://gamagroundwater.waterboards.ca.gov/gama/gamamap/public/GamaDataDisplay.asp?dataset=DPR&samp_date=&global_id=&assigned_name=79749&store_num=		
GeoTracker Data:	Not Reported		

G31
NW
1/2 - 1 Mile
Higher

AQUIFLOW **54921**

Site ID:	083000971T
Groundwater Flow:	Not Reported
Shallow Water Depth:	Not Reported
Deep Water Depth:	Not Reported
Average Water Depth:	100
Date:	12/20/1994

H32
SSE
1/2 - 1 Mile
Lower

CA WELLS **CALLNL000000548**

Well ID:	100769	Well Type:	MUNICIPAL
Source:	Lawrence Livermore National Laboratory		
Other Name:	04S/09W-17N01 S	GAMA PFAS Testing:	Not Reported
Groundwater Quality Data:	Not Reported		
GeoTracker Data:	Not Reported		

Chemical:	Helium-3/Helium-4	Results:	.00000257848
Units:	atom ratio	Date:	07/06/2001
Chemical:	Helium-4	Results:	.000000164882
Units:	cm3STP/g	Date:	07/06/2001
Chemical:	Argon	Results:	.00057456
Units:	cm3STP/g	Date:	07/06/2001
Chemical:	Krypton	Results:	.000000124846
Units:	cm3STP/g	Date:	07/06/2001
Chemical:	Neon	Results:	.000000615647
Units:	cm3STP/g	Date:	07/06/2001
Chemical:	Xenon	Results:	.0000000105194
Units:	cm3STP/g	Date:	07/06/2001
Chemical:	Tritium (Hydrogen 3)	Results:	30.47
Units:	pCi/L	Date:	09/17/2001

GEOCHECK® - PHYSICAL SETTING SOURCE MAP FINDINGS

Map ID
Direction
Distance
Elevation | Database | EDR ID Number

H33
SSE
1/2 - 1 Mile
Lower

FED USGS **USGS40000138429**

Organization ID:	USGS-CA		
Organization Name:	USGS California Water Science Center		
Monitor Location:	004S009W17N001S	Type:	Well
Description:	Not Reported	HUC:	Not Reported
Drainage Area:	Not Reported	Drainage Area Units:	Not Reported
Contrib Drainage Area:	Not Reported	Contrib Drainage Area Unts:	Not Reported
Aquifer:	California Coastal Basin aquifers		
Formation Type:	Not Reported	Aquifer Type:	Not Reported
Construction Date:	19870202	Well Depth:	1272
Well Depth Units:	ft	Well Hole Depth:	1366
Well Hole Depth Units:	ft		

Ground water levels,Number of Measurements:	1	Level reading date:	1987-03-24
Feet below surface:	148	Feet to sea level:	Not Reported
Note:	Not Reported		

G34
NW
1/2 - 1 Mile
Higher

AQUIFLOW **38889**

Site ID:	083001840T
Groundwater Flow:	Not Reported
Shallow Water Depth:	103
Deep Water Depth:	114
Average Water Depth:	Not Reported
Date:	06/19/1997

H35
SSE
1/2 - 1 Mile
Lower

CA WELLS **CAUSGSN00006768**

Well ID:	USGS-334911117510601	Well Type:	UNK
Source:	United States Geological Survey		
Other Name:	USGS-334911117510601	GAMA PFAS Testing:	Not Reported
Groundwater Quality Data:	https://gamagroundwater.waterboards.ca.gov/gama/gamamap/public/GamaDataDisplay.asp?dataset=USGSNEW&samp_date=&global_id=&assigned_name=USGS-334911117510601&store_num=		
GeoTracker Data:	Not Reported		

36
WSW
1/2 - 1 Mile
Higher

CA WELLS **CADWR0000010857**

Well ID:	04S10W13H002S	Well Type:	UNK
Source:	Department of Water Resources		
Other Name:	04S10W13H002S	GAMA PFAS Testing:	Not Reported
Groundwater Quality Data:	https://gamagroundwater.waterboards.ca.gov/gama/gamamap/public/GamaDataDisplay.asp?dataset=DWR&samp_date=&global_id=&assigned_name=04S10W13H002S&store_num=		
GeoTracker Data:	Not Reported		

GEOCHECK® - PHYSICAL SETTING SOURCE MAP FINDINGS

Map ID
Direction
Distance
Elevation | Database | EDR ID Number

I37
WNW
1/2 - 1 Mile
Higher

CA WELLS **CADWR0000007245**

Well ID:	04S10W12J002S	Well Type:	UNK
Source:	Department of Water Resources		
Other Name:	04S10W12J002S	GAMA PFAS Testing:	Not Reported
Groundwater Quality Data:	https://gamagroundwater.waterboards.ca.gov/gama/gamamap/public/GamaDataDisplay.asp?dataset=DWR&samp_date=&global_id=&assigned_name=04S10W12J002S&store_num=		
GeoTracker Data:	Not Reported		

H38
SE
1/2 - 1 Mile
Lower

CA WELLS **CADDW2000013644**

GAMA:

Well ID:	CA3010027_019_019	Well Type:	MUNICIPAL
Source:	DDW	Other Names:	3010027-019
GAMA Pfas testing:	Not Reported		
Groundwater Quality Data:	https://gamagroundwater.waterboards.ca.gov/gama/gamamap/public/GamaDataDisplay.asp?dataset=DHS&samp_date=&global_id=&assigned_name=CA3010027_019_019&store_num=		
GeoTracker Data:	Not Reported		

I39
WNW
1/2 - 1 Mile
Higher

CA WELLS **CADWR9000005793**

State Well #:	04S10W12J002S	Station ID:	7514
Well Name:	Not Reported	Basin Name:	Coastal Plain Of Orange County
Well Use:	Unknown	Well Type:	Unknown
Well Depth:	0	Well Completion Rpt #:	Not Reported

40
South
1/2 - 1 Mile
Lower

AQUIFLOW **55041**

Site ID:	083002098T
Groundwater Flow:	Not Reported
Shallow Water Depth:	81
Deep Water Depth:	91
Average Water Depth:	Not Reported
Date:	01/28/1987

J41
South
1/2 - 1 Mile
Lower

AQUIFLOW **34045**

Site ID:	083000018T
Groundwater Flow:	SE
Shallow Water Depth:	Not Reported
Deep Water Depth:	Not Reported
Average Water Depth:	95
Date:	12/09/1993

GEOCHECK® - PHYSICAL SETTING SOURCE MAP FINDINGS

Map ID
Direction
Distance
Elevation

			Database	EDR ID Number
J42 **South** **1/2 - 1 Mile** **Lower**	Site ID: Groundwater Flow: Shallow Water Depth: Deep Water Depth: Average Water Depth: Date:	083000018T SE Not Reported Not Reported 95 12/09/1993	**AQUIFLOW**	**34046**

43
WSW
1/2 - 1 Mile
Lower

CA WELLS **CADWR9000005736**

State Well #:	04S10W13G001S	Station ID:	7515
Well Name:	Not Reported	Basin Name:	Coastal Plain Of Orange County
Well Use:	Unknown	Well Type:	Unknown
Well Depth:	0	Well Completion Rpt #:	Not Reported

1G **NW** **1/2 - 1 Mile** **Lower**	Site ID: Groundwater Flow: Shallow Water Depth: Deep Water Depth: Average Water Depth: Date:	083001840T Not Reported 103 114 Not Reported 06/19/1997	**AQUIFLOW**	**38889**
2G **NW** **1/2 - 1 Mile** **Lower**	Site ID: Groundwater Flow: Shallow Water Depth: Deep Water Depth: Average Water Depth: Date:	083000971T Not Reported Not Reported Not Reported 100 12/20/1994	**AQUIFLOW**	**54921**
3G **NE** **1/2 - 1 Mile** **Lower**	Site ID: Groundwater Flow: Shallow Water Depth: Deep Water Depth: Average Water Depth: Date:	083003047T SW Not Reported Not Reported 200 07/23/1997	**AQUIFLOW**	**68245**
4G **NE** **1/2 - 1 Mile** **Lower**	Site ID: Groundwater Flow: Shallow Water Depth: Deep Water Depth: Average Water Depth: Date:	083003047T SW Not Reported Not Reported 200 07/23/1997	**AQUIFLOW**	**68246**
5G **East** **1/4 - 1/2 Mile** **Lower**	Site ID: Groundwater Flow: Shallow Water Depth: Deep Water Depth: Average Water Depth: Date:	083001834T Not Reported Not Reported Not Reported 205 01/26/1995	**AQUIFLOW**	**38626**

GEOCHECK® - PHYSICAL SETTING SOURCE MAP FINDINGS

Map ID Direction Distance Elevation			Database	EDR ID Number
6G **South** **1/2 - 1 Mile** **Lower**	Site ID: Groundwater Flow: Shallow Water Depth: Deep Water Depth: Average Water Depth: Date:	083002776T SW Not Reported Not Reported 150 12/04/1995	**AQUIFLOW**	**34090**
7G **South** **1/2 - 1 Mile** **Lower**	Site ID: Groundwater Flow: Shallow Water Depth: Deep Water Depth: Average Water Depth: Date:	083002846T S Not Reported Not Reported 70 08/13/1996	**AQUIFLOW**	**37913**
8G **South** **1/2 - 1 Mile** **Lower**	Site ID: Groundwater Flow: Shallow Water Depth: Deep Water Depth: Average Water Depth: Date:	083002098T Not Reported 81 91 Not Reported 01/28/1987	**AQUIFLOW**	**55041**
9G **South** **1/2 - 1 Mile** **Lower**	Site ID: Groundwater Flow: Shallow Water Depth: Deep Water Depth: Average Water Depth: Date:	083000018T SE Not Reported Not Reported 95 12/09/1993	**AQUIFLOW**	**34045**
10G **South** **1/2 - 1 Mile** **Lower**	Site ID: Groundwater Flow: Shallow Water Depth: Deep Water Depth: Average Water Depth: Date:	083000018T SE Not Reported Not Reported 95 12/09/1993	**AQUIFLOW**	**34046**

GEOCHECK® - PHYSICAL SETTING SOURCE MAP FINDINGS

Map ID
Direction
Distance

Database EDR ID Number

1
ENE **OIL_GAS** **CAOG17000013313**
1/2 - 1 Mile

OIL_GAS:

API #:	0405901269	Well #:	4-1
Well Type:	Dry Hole	Well Status:	Plugged
Lease Name:	Olive-Community	Well Design:	Olive-Community 4-1
Operator ID:	U0200	Operator Name:	Union Oil Company of California
Field Name:	Any Field	Area Name:	Any Area
Place:	Orange	GIS Source:	hud
Confidential Well:	N	Directionally Drilled:	N
Spud Date:	Not Reported		
Well Record Request URL:	https://filerequest.conservation.ca.gov/WellRecord?api=05901269		

2
ESE **OIL_GAS** **CAOG17000007037**
1/2 - 1 Mile

OIL_GAS:

API #:	0405901190	Well #:	1
Well Type:	Dry Hole	Well Status:	Plugged
Lease Name:	Zaiser-Brelje Community	Well Design:	Zaiser-Brelje Community 1
Operator ID:	C5640	Operator Name:	Chevron U.S.A. Inc.
Field Name:	Any Field	Area Name:	Any Area
Place:	Orange	GIS Source:	hud
Confidential Well:	N	Directionally Drilled:	N
Spud Date:	Not Reported		
Well Record Request URL:	https://filerequest.conservation.ca.gov/WellRecord?api=05901190		

3
NNW **OIL_GAS** **CAOG17000201210**
1/2 - 1 Mile

OIL_GAS:

API #:	0405905882	Well #:	1
Well Type:	Oil & Gas	Well Status:	Plugged
Lease Name:	Olive Comm.	Well Design:	Olive Comm. 1
Operator ID:	C5640	Operator Name:	Chevron U.S.A. Inc.
Field Name:	Olive	Area Name:	Any Area
Place:	Anaheim	GIS Source:	hud
Confidential Well:	N	Directionally Drilled:	N
Spud Date:	Not Reported		
Well Record Request URL:	https://filerequest.conservation.ca.gov/WellRecord?api=05905882		

A4
NNW **OIL_GAS** **CAOG17000201219**
1/2 - 1 Mile

OIL_GAS:

API #:	0405905873	Well #:	1
Well Type:	Oil & Gas	Well Status:	Plugged
Lease Name:	Huarte	Well Design:	Huarte 1
Operator ID:	A4400	Operator Name:	Atlantic Oil Company
Field Name:	Olive	Area Name:	Any Area
Place:	Anaheim	GIS Source:	hud
Confidential Well:	N	Directionally Drilled:	N
Spud Date:	Not Reported		
Well Record Request URL:	https://filerequest.conservation.ca.gov/WellRecord?api=05905873		

A5
NNW **OIL_GAS** **CAOG17000201224**
1/2 - 1 Mile

OIL_GAS:

API #:	0405905881	Well #:	2
Well Type:	Oil & Gas	Well Status:	Plugged
Lease Name:	Huarte	Well Design:	Huarte 2
Operator ID:	C5640	Operator Name:	Chevron U.S.A. Inc.
Field Name:	Olive	Area Name:	Any Area
Place:	Anaheim	GIS Source:	hud
Confidential Well:	N	Directionally Drilled:	N
Spud Date:	Not Reported		
Well Record Request URL:	https://filerequest.conservation.ca.gov/WellRecord?api=05905881		

6
NNW **OIL_GAS** **CAOG17000201218**
1/2 - 1 Mile

OIL_GAS:

API #:	0405905879	Well #:	1
Well Type:	Oil & Gas	Well Status:	Plugged
Lease Name:	Hodges	Well Design:	Hodges 1
Operator ID:	C5640	Operator Name:	Chevron U.S.A. Inc.
Field Name:	Olive	Area Name:	Any Area
Place:	Anaheim	GIS Source:	hud
Confidential Well:	N	Directionally Drilled:	N
Spud Date:	Not Reported		
Well Record Request URL:	https://filerequest.conservation.ca.gov/WellRecord?api=05905879		

GEOCHECK® - PHYSICAL SETTING SOURCE MAP FINDINGS
RADON

AREA RADON INFORMATION

State Database: CA Radon

Radon Test Results

Zipcode	Num Tests	> 4 pCi/L
92865	146	4

Federal EPA Radon Zone for ORANGE County: 3

Note: Zone 1 indoor average level > 4 pCi/L.
: Zone 2 indoor average level >= 2 pCi/L and <= 4 pCi/L.
: Zone 3 indoor average level < 2 pCi/L.

Federal Area Radon Information for ORANGE COUNTY, CA

Number of sites tested: 30

Area	Average Activity	% <4 pCi/L	% 4-20 pCi/L	% >20 pCi/L
Living Area - 1st Floor	0.763 pCi/L	100%	0%	0%
Living Area - 2nd Floor	Not Reported	Not Reported	Not Reported	Not Reported
Basement	Not Reported	Not Reported	Not Reported	Not Reported

PHYSICAL SETTING SOURCE RECORDS SEARCHED

TOPOGRAPHIC INFORMATION

USGS 7.5' Digital Elevation Model (DEM)
Source: United States Geologic Survey
EDR acquired the USGS 7.5' Digital Elevation Model in 2002 and updated it in 2006. The 7.5 minute DEM corresponds to the USGS 1:24,000- and 1:25,000-scale topographic quadrangle maps. The DEM provides elevation data with consistent elevation units and projection.

Current USGS 7.5 Minute Topographic Map
Source: U.S. Geological Survey

HYDROLOGIC INFORMATION

Flood Zone Data: This data was obtained from the Federal Emergency Management Agency (FEMA). It depicts 100-year and 500-year flood zones as defined by FEMA. It includes the National Flood Hazard Layer (NFHL) which incorporates Flood Insurance Rate Map (FIRM) data and Q3 data from FEMA in areas not covered by NFHL.
Source: FEMA
Telephone: 877-336-2627
Date of Government Version: 2003, 2015

NWI: National Wetlands Inventory. This data, available in select counties across the country, was obtained by EDR in 2002, 2005, 2010 and 2015 from the U.S. Fish and Wildlife Service.

State Wetlands Data: Wetland Inventory
Source: Department of Fish and Wildlife
Telephone: 916-445-0411

HYDROGEOLOGIC INFORMATION

AQUIFLOW^{R} Information System
Source: EDR proprietary database of groundwater flow information
EDR has developed the AQUIFLOW Information System (AIS) to provide data on the general direction of groundwater flow at specific points. EDR has reviewed reports submitted to regulatory authorities at select sites and has extracted the date of the report, hydrogeologically determined groundwater flow direction and depth to water table information.

GEOLOGIC INFORMATION

Geologic Age and Rock Stratigraphic Unit
Source: P.G. Schruben, R.E. Arndt and W.J. Bawiec, Geology of the Conterminous U.S. at 1:2,500,000 Scale - A digital representation of the 1974 P.B. King and H.M. Beikman Map, USGS Digital Data Series DDS - 11 (1994).

STATSGO: State Soil Geographic Database
Source: Department of Agriculture, Natural Resources Conservation Service (NRCS)
The U.S. Department of Agriculture's (USDA) Natural Resources Conservation Service (NRCS) leads the national Conservation Soil Survey (NCSS) and is responsible for collecting, storing, maintaining and distributing soil survey information for privately owned lands in the United States. A soil map in a soil survey is a representation of soil patterns in a landscape. Soil maps for STATSGO are compiled by generalizing more detailed (SSURGO) soil survey maps.

SSURGO: Soil Survey Geographic Database
Source: Department of Agriculture, Natural Resources Conservation Service (NRCS)
Telephone: 800-672-5559
SSURGO is the most detailed level of mapping done by the Natural Resources Conservation Service, mapping scales generally range from 1:12,000 to 1:63,360. Field mapping methods using national standards are used to construct the soil maps in the Soil Survey Geographic (SSURGO) database. SSURGO digitizing duplicates the original soil survey maps. This level of mapping is designed for use by landowners, townships and county natural resource planning and management.

PHYSICAL SETTING SOURCE RECORDS SEARCHED

LOCAL / REGIONAL WATER AGENCY RECORDS

FEDERAL WATER WELLS

PWS: Public Water Systems
Source: EPA/Office of Drinking Water
Telephone: 202-564-3750
Public Water System data from the Federal Reporting Data System. A PWS is any water system which provides water to at least 25 people for at least 60 days annually. PWSs provide water from wells, rivers and other sources.

PWS ENF: Public Water Systems Violation and Enforcement Data
Source: EPA/Office of Drinking Water
Telephone: 202-564-3750
Violation and Enforcement data for Public Water Systems from the Safe Drinking Water Information System (SDWIS) after August 1995. Prior to August 1995, the data came from the Federal Reporting Data System (FRDS).

USGS Water Wells: USGS National Water Inventory System (NWIS)
This database contains descriptive information on sites where the USGS collects or has collected data on surface water and/or groundwater. The groundwater data includes information on wells, springs, and other sources of groundwater.

OTHER STATE DATABASE INFORMATION

Groundwater Ambient Monitoring & Assessment Program
State Water Resources Control Board
Telephone: 916-341-5577
The GAMA Program is Californias comprehensive groundwater quality monitoring program. GAMA collects data by testing the untreated, raw water in different types of wells for naturally-occurring and man-made chemicals. The GAMA data includes Domestic, Monitoring and Municipal well types from the following sources, Department of Water Resources, Department of Heath Services, EDF, Agricultural Lands, Lawrence Livermore National Laboratory, Department of Pesticide Regulation, United States Geological Survey, Groundwater Ambient Monitoring and Assessment Program and Local Groundwater Projects.

Water Well Database
Source: Department of Water Resources
Telephone: 916-651-9648

California Drinking Water Quality Database
Source: Department of Public Health
Telephone: 916-324-2319
The database includes all drinking water compliance and special studies monitoring for the state of California since 1984. It consists of over 3,200,000 individual analyses along with well and water system information.

Geothermal Wells Listing
Department of Conservation
Telephone: 916-445-9686
Geothermal well means a well constructed to extract or return water to the ground after it has been used for heating or cooling purposes. Geothermal wells in California (except for wells on federal leases which are administered by the Bureau of Land Management) are permitted, drilled, operated, and permanently sealed and closed (plugged and abandoned) under requirements and procedures administered by the Geothermal Section of the Department of Conservations Geologic Energy Management Division (CalGEM, formerly DOGGR).

California Oil and Gas Well Locations
Source: Dept of Conservation, Geologic Energy Management Division
Telephone: 916-323-1779
Oil and Gas well locations in the state.

PHYSICAL SETTING SOURCE RECORDS SEARCHED

California Earthquake Fault Lines
Source: California Division of Mines and Geology
The fault lines displayed on EDR's Topographic map are digitized quaternary fault lines prepared in 1975 by the United State Geological Survey. Additional information (also from 1975) regarding activity at specific fault lines comes from California's Preliminary Fault Activity Map prepared by the California Division of Mines and Geology.

RADON

State Database: CA Radon
Source: Department of Public Health
Telephone: 916-210-8558
Radon Database for California

Area Radon Information
Source: USGS
Telephone: 703-356-4020
The National Radon Database has been developed by the U.S. Environmental Protection Agency (USEPA) and is a compilation of the EPA/State Residential Radon Survey and the National Residential Radon Survey. The study covers the years 1986 - 1992. Where necessary data has been supplemented by information collected at private sources such as universities and research institutions.

EPA Radon Zones
Source: EPA
Telephone: 703-356-4020
Sections 307 & 309 of IRAA directed EPA to list and identify areas of U.S. with the potential for elevated indoor radon levels.

OTHER

Airport Landing Facilities: Private and public use landing facilities
Source: Federal Aviation Administration, 800-457-6656

Epicenters: World earthquake epicenters, Richter 5 or greater
Source: Department of Commerce, National Oceanic and Atmospheric Administration

California Earthquake Fault Lines: The fault lines displayed on EDR's Topographic map are digitized quaternary fault lines, prepared in 1975 by the United State Geological Survey. Additional information (also from 1975) regarding activity at specific fault lines comes from California's Preliminary Fault Activity Map prepared by the California Division of Mines and Geology.

STREET AND ADDRESS INFORMATION

© 2015 TomTom North America, Inc. All rights reserved. This material is proprietary and the subject of copyright protection and other intellectual property rights owned by or licensed to Tele Atlas North America, Inc. The use of this material is subject to the terms of a license agreement. You will be held liable for any unauthorized copying or disclosure of this material.

APPENDIX C

EDR City Directory Abstract

Vacant Land
705-715 W. Fletcher Avenue
Orange, CA 92865

Inquiry Number: 7974174.5
May 01, 2025

The EDR-City Directory Abstract

EDR® Environmental Data Resources Inc

6 Armstrong Road
Shelton, CT 06484
800.352.0050
www.edrnet.com

TABLE OF CONTENTS

SECTION

Executive Summary

Findings

City Directory Images

Thank you for your business.
Please contact EDR at 1-800-352-0050
with any questions or comments.

Disclaimer - Copyright and Trademark Notice

This Report contains certain information obtained from a variety of public and other sources reasonably available to Environmental Data Resources, LLC. It cannot be concluded from this Report that coverage information for the target and surrounding properties does not exist from other sources. This Report is provided on an "AS IS", "AS AVAILABLE" basis. **NO WARRANTY EXPRESS OR IMPLIED IS MADE WHATSOEVER IN CONNECTION WITH THIS REPORT. ENVIRONMENTAL DATA RESOURCES, LLC AND ITS SUBSIDIARIES, AFFILIATES AND THIRD PARTY SUPPLIERS DISCLAIM ALL WARRANTIES, OF ANY KIND OR NATURE, EXPRESS OR IMPLIED, ARISING OUT OF OR RELATED TO THIS REPORT OR ANY OF THE DATA AND INFORMATION PROVIDED IN THIS REPORT, INCLUDING WITHOUT LIMITATION, ANY WARRANTIES REGARDING ACCURACY, QUALITY, CORRECTNESS, COMPLETENESS, COMPREHENSIVENESS, SUITABILITY, MERCHANTABILITY, FITNESS FOR A PARTICULAR PURPOSE, TITLE, NON-INFRINGEMENT, MISAPPROPRIATION, OR OTHERWISE. ALL RISK IS ASSUMED BY THE USER. IN NO EVENT SHALL ENVIRONMENTAL DATA RESOURCES, LLC OR ITS SUBSIDIARIES, AFFILIATES OR THIRD PARTY SUPPLIERS BE LIABLE TO ANYONE FOR ANY DIRECT, INCIDENTAL, INDIRECT, SPECIAL, CONSEQUENTIAL OR OTHER DAMAGES OF ANY TYPE OR KIND (INCLUDING BUT NOT LIMITED TO LOSS OF PROFITS, LOSS OF USE, OR LOSS OF DATA), ARISING OUT OF OR IN ANY WAY CONNECTED WITH THIS REPORT OR ANY OF THE DATA AND INFORMATION PROVIDED IN THIS REPORT.** Any analyses, estimates, ratings, environmental risk levels, or risk codes provided in this Report are provided for illustrative purposes only, and are not intended to provide, nor should they be interpreted as providing any facts regarding, or prediction or forecast of, any environmental risk for any property. Only an assessment performed by a qualified environmental professional can provide findings, opinions or conclusions regarding the environmental risk or conditions in, on or at any property.

Copyright 2023 by Environmental Data Resources, LLC. All rights reserved. Reproduction in any media or format, in whole or in part, of any report or map of Environmental Data Resources, LLC, or its affiliates, is prohibited without prior written permission.

EDR and its logos (including Sanborn and Sanborn Map) are trademarks of Environmental Data Resources, LLC or its affiliates. All other trademarks used herein are the property of their respective owners.

EXECUTIVE SUMMARY

DESCRIPTION

Environmental Data Resources, Inc.'s (EDR) City Directory Abstract is a screening tool designed to assist environmental professionals in evaluating potential liability on a target property resulting from past activities. EDR's City Directory Abstract includes a search and abstract of available city directory data. For each address, the directory lists the name of the corresponding occupant at approximately five year intervals.

Business directories including city, cross reference and telephone directories were reviewed, if available, at approximately five year intervals for the years spanning 1920 through current. This report compiles information gathered in this review by geocoding the latitude and longitude of properties identified and gathering information about properties within 660 feet of the target property.

Summary information obtained is provided in the text of this report.

RECORD SOURCES

The EDR City Directory Report accesses a variety of business directory sources, including Haines, InfoUSA, Polk, Cole, Bresser, and Stewart. Listings marked as EDR Digital Archive access Cole and InfoUSA records. The various directory sources enhance and complement each other to provide a more thorough and accurate report.

EDR is licensed to reproduce certain City Directory works by the copyright holders of those works. The purchaser of this EDR City Directory Report may include it in report(s) delivered to a customer.

RESEARCH SUMMARY

The following research sources were consulted in the preparation of this report. An "X" indicates where information was identified in the source and provided in this report.

Year	Source	TP	Adjoining	Text Abstract	Source Image
2020	EDR Digital Archive	-	X	X	-
	EDR Digital Archive	X	X	X	-
2017	Cole Information	-	-	-	-
2014	Cole Information	-	X	X	-
	Cole Information	X	X	X	-
2010	Cole Information	-	X	X	-
	Cole Information	X	X	X	-
2005	Cole Information	-	X	X	-
	Cole Information	X	X	X	-
2002	Haines Company	-	-	-	-
2001	Pacific Telephone	-	-	-	-
2000	Cole Information	-	X	X	-
	Cole Information	X	X	X	-
1997	Pacific Telephone	-	-	-	-
1995	Cole Information	-	X	X	-
	Cole Information	X	X	X	-

EXECUTIVE SUMMARY

Year	Source	TP	Adjoining	Text Abstract	Source Image
1995	Pacific Bell	-	X	X	-
	Pacific Bell	X	X	X	-
1992	Cole Information	-	X	X	-
	Cole Information	X	X	X	-
1991	Pacific Bell	-	X	X	-
	Pacific Bell	X	X	X	-
1986	Pacific Bell	-	X	X	-
	Pacific Bell	X	X	X	-
1980	Pacific Telephone	-	X	X	-
	Pacific Telephone	X	X	X	-
1975	Luskey Brothers & Co., Inc.	-	X	X	-
	Luskey Brothers & Co., Inc.	X	X	X	-
1971	Luskey Brothers Co., Inc.	-	-	-	-
1970	General Telephone Co., of California	-	X	X	-
	General Telephone Co., of California	X	X	X	-
1966	Pacific Telephone	-	X	X	-
	Pacific Telephone	X	X	X	-
1965	ROSS PUBLICATIONS INC.	-	-	-	-
1961	Luskey Brothers & Co.,	-	-	-	-
1960	Unknown	-	-	-	-
1956	LUSKEY BROTHERS & CO. INC.	-	-	-	-
1955	Luskeys Brothers & Co.	-	-	-	-
1952	Luskeys Directory Service Co.	-	-	-	-
1950	The Pacific Telephone and Telegraph Co.	-	-	-	-
1946	Southern California Telephone Co.	-	-	-	-
1945	McCutcheon & Bragonier	-	-	-	-
1941	Southern California Telephone Co.	-	-	-	-
1936	A SAM DAWSON DIRECTORY	-	-	-	-
1930	Western Directory Co.	-	-	-	-
1926	Pacific Telephone	-	-	-	-
1925	Western Directory Co.	-	X	X	-
1922	Kaasen Directory Co.	-	-	-	-
1921	Western Directory Co.	-	-	-	-
1920	Santa Ana Directory Co.	-	-	-	-

FINDINGS

TARGET PROPERTY INFORMATION

ADDRESS

705-715 W. Fletcher Avenue
Orange, CA 92865

FINDINGS DETAIL

Target Property research detail.

FLETCHER AVE

715 FLETCHER AVE

Year	Uses	Source
1995	Bills Sweeping Service Inc	Pacific Bell
	Carter D M	Pacific Bell
	Carter R F	Pacific Bell
	Sweeping Service Inc Bills	Pacific Bell

FLETCHER ST

705 FLETCHER ST

Year	Uses	Source
1986	Carter M	Pacific Bell
1980	Carter M	Pacific Telephone
1975	Corel Eugene W	Luskey Brothers & Co., Inc.
1970	Corel Eugene W	General Telephone Co., of California

715 FLETCHER ST

Year	Uses	Source
1991	Bills Sweeping Service Inc	Pacific Bell
	Carter D M	Pacific Bell
	Carter R F	Pacific Bell
	Carter RH R	Pacific Bell
	Sweeping Service Inc Bills	Pacific Bell
1986	BILLS S W E E PIN G S E RVICE IN C	Pacific Bell
	Carter D M	Pacific Bell
	Carter R F	Pacific Bell

FINDINGS

Year	Uses	Source
1980	Carter D M	Pacific Telephone
	LCarter Mark N	Pacific Telephone
1975	BILLS SWEEPING SERVICE	Luskey Brothers & Co., Inc.
	Carter D M	Luskey Brothers & Co., Inc.
1970	BILLS SWEEPING SERVICE	General Telephone Co., of California
	Carter D M	General Telephone Co., of California

FLETCHR

705 FLETCHR

Year	Uses	Source
1966	Co Ordinated Sweeping Services	Pacific Telephone

715 FLETCHR

Year	Uses	Source
1966	Bills Sweeping Service	Pacific Telephone
	Cleansweep Maintenance Co	Pacific Telephone
	M & M Sweeplng Serv	Pacific Telephone

W FLETCHER AVE

705 W FLETCHER AVE

Year	Uses	Source
2000	OCCUPANT UNKNOWN	Cole Information
1995	OCCUPANT UNKNOWNN	Cole Information

715 W FLETCHER AVE

Year	Uses	Source
2020	BILL'S SWEEPING SVC LLC	EDR Digital Archive
	MARK CARTER	EDR Digital Archive
	ROBERT CARTER	EDR Digital Archive
	ROUND VALLEY LAKE RESORT	EDR Digital Archive
2014	BILLS SWEEPING SERVICE INC	Cole Information
	CARTER D M	Cole Information
	SWEEPING SERVICE INC BILLS	Cole Information
2010	BILLS SWEEPING SVC INC	Cole Information

FINDINGS

Year	Uses	Source
2005	ROUND VALLEY LAKE RESORTS	Cole Information
2000	D CARTER	Cole Information
1995	BILLS SWEEPING SVC INC	Cole Information
	CARTER, ROBERT M	Cole Information
1992	BILLS SWEEPING SERV	Cole Information
	CARTER, D M	Cole Information

FINDINGS

ADJOINING PROPERTY DETAIL

The following Adjoining Property addresses were researched for this report. Detailed findings are provided for each address.

AMAERICAN WAY

2390 AMAERICAN WAY

Year	Uses	Source
1980	Jouw y C doe	Pacific Telephone

AMERICAN WAY

2374 AMERICAN WAY

Year	Uses	Source
1980	Adair Enterprises	Pacific Telephone

2380 AMERICAN WAY

Year	Uses	Source
1991	Total Balance Fitness Center & Karate Club	Pacific Bell
	Total Brain Reading	Pacific Bell

2390 AMERICAN WAY

Year	Uses	Source
1995	ADAIR ROOFING INC	Pacific Bell
	American Way Cultural Center	Pacific Bell
	Adair Enterprises	Pacific Bell
1991	American Way Cultural Center	Pacific Bell
	Adair Enterprises	Pacific Bell
	Adair Glenda L @Westminster@	Pacific Bell
	Adair J	Pacific Bell
	Adair Roofing Inc	Pacific Bell
	TLA Enterprise	Pacific Bell
1986	American Way Cultural Center	Pacific Bell
	Adair Enterprises	Pacific Bell
	Adair Roofing Inc	Pacific Bell
	TLA Enterprise	Pacific Bell

FINDINGS

2393 AMERICAN WAY

Year	Uses	Source
1986	AZTEC CONCRETE PRODUCTS	Pacific Bell
1980	Aztec Steel Supply	Pacific Telephone

2400 AMERICAN WAY

Year	Uses	Source
1991	Hector Sanchez Pallets	Pacific Bell

2467 AMERICAN WAY

Year	Uses	Source
1991	Fletcher Coating Co	Pacific Bell
1986	Fletcher Coating Co	Pacific Bell

AMERICAN WAY ST

2467 AMERICAN WAY ST

Year	Uses	Source
1995	Fletcher Coating Co	Pacific Bell

BATAVIA

2425 BATAVIA

Year	Uses	Source
1995	V &E Tree Service Inc	Pacific Bell

BATAVIA ST

2387 BATAVIA ST

Year	Uses	Source
1995	Farmers Upholstery	Pacific Bell
	K & H Boat Repair	Pacific Bell
	K & H Chartering	Pacific Bell
	K&H MARINE	Pacific Bell
	K & HMarine	Pacific Bell
	K&H Marine Interiors	Pacific Bell
1991	K & H Boat Repair	Pacific Bell
	K & H Chartering	Pacific Bell

FINDINGS

Year	Uses	Source
1991	K&H MARINE	Pacific Bell
	K&H Marine Interiors	Pacific Bell

2396 BATAVIA ST

Year	Uses	Source
1991	Hoffman Wm	Pacific Bell
1986	Hoffman Wm	Pacific Bell
1980	Hoffman Wm	Pacific Telephone

2403 BATAVIA ST

Year	Uses	Source
1995	Guilen Candida	Pacific Bell
	J & R Pallet Co	Pacific Bell
	Leon Eva	Pacific Bell
1991	Escobar Jose Antonio	Pacific Bell
	Escobar Jose J @Laguna Beach@	Pacific Bell
	J & R Pallets	Pacific Bell
	Lopez Luis R	Pacific Bell

2410 BATAVIA ST

Year	Uses	Source
1995	Eisner Wm Donald atty	Pacific Bell
1991	Boris Construction Co	Pacific Bell
	Boris Mark	Pacific Bell
1986	FJR Equipment Rental	Pacific Bell
	Hayes Floyd & Thelma	Pacific Bell
1980	FJ & R E QUIPME N T RE N TALS	Pacific Telephone
	FKM Business Equipment	Pacific Telephone

2415 BATAVIA ST

Year	Uses	Source
1986	Joln E	Pacific Bell

2417 BATAVIA ST

Year	Uses	Source
1995	MARJON KENNELS	Pacific Bell

Year	Uses	Source
1991	MARJON KENNELS	Pacific Bell
1986	MARi ON KE N N E LS	Pacific Bell
1980	Johnson Vern R	Pacific Telephone
	Maron Kenne	Pacific Telephone

2424 BATAVIA ST

Year	Uses	Source
1995	Porter N W	Pacific Bell
	SAND BAGGER	Pacific Bell
1991	Porter NW	Pacific Bell
1986	ORAN GE COUN TY S AN D BAGGE R	Pacific Bell
	S AN D BAGGE R	Pacific Bell

2425 BATAVIA ST

Year	Uses	Source
1995	V &E Tree Service Inc	Pacific Bell
	Woodys Tree Service	Pacific Bell
1991	Woodys Tree Service	Pacific Bell
1986	MON TE RE Y LAN DS CAPE & DE VE LOPME N T	Pacific Bell
1980	Peters Elizabeth C Mrs	Pacific Telephone
1975	Peters Elizabeth C Mrs	Luskey Brothers & Co., Inc.
	Webb Delivery Service Inc	Luskey Brothers & Co., Inc.
	Webb Phillip L	Luskey Brothers & Co., Inc.

2510 BATAVIA ST

Year	Uses	Source
1925	11 W Wing	Western Directory Co.

CAPRI

2504 CAPRI

Year	Uses	Source
1995	Royce B L	Pacific Bell

FINDINGS

2515 CAPRI

Year	Uses	Source
1995	Gilchriese Tom	Pacific Bell

2516 CAPRI

Year	Uses	Source
1995	Augustine KL & Elma	Pacific Bell

2523 CAPRI

Year	Uses	Source
1995	Bob Key Equlpmdnt Rentals	Pacific Bell

2549 CAPRI

Year	Uses	Source
1995	Linn Leo	Pacific Bell

2555 CAPRI

Year	Uses	Source
1995	Rosen K	Pacific Bell

CAPRI LN

2501 CAPRI LN

Year	Uses	Source
1975	Tarabilda S	Luskey Brothers & Co., Inc.

2503 CAPRI LN

Year	Uses	Source
1975	Wright Timothy Joel	Luskey Brothers & Co., Inc.

2523 CAPRI LN

Year	Uses	Source
1975	Wassw eiler Russell G	Luskey Brothers & Co., Inc.
	Waste King Division Of Norris Industries Inc	Luskey Brothers & Co., Inc.

FINDINGS

CAPRI ST

2502 CAPRI ST

Year	Uses	Source
1991	Uyeda N	Pacific Bell
1980	Goodrich Alan	Pacific Telephone

2503 CAPRI ST

Year	Uses	Source
1980	Fry Brad J	Pacific Telephone

2504 CAPRI ST

Year	Uses	Source
1986	Pow ell Reed M Jr Dr	Pacific Bell
1980	Edelbrock Robt C	Pacific Telephone
1975	Giordano Jim J	Luskey Brothers & Co., Inc.

2506 CAPRI ST

Year	Uses	Source
1975	Walker B J	Luskey Brothers & Co., Inc.

2507 CAPRI ST

Year	Uses	Source
1991	Smith Tony	Pacific Bell
1975	Darcangelo Jas	Luskey Brothers & Co., Inc.

2508 CAPRI ST

Year	Uses	Source
1980	Dodt Donald	Pacific Telephone

2515 CAPRI ST

Year	Uses	Source
1980	Fairley Rick W	Pacific Telephone

2516 CAPRI ST

Year	Uses	Source
1991	Augustine K L & Elma	Pacific Bell
1986	Augustine K L & Elma	Pacific Bell

FINDINGS

Year	Uses	Source
1980	Blanda Gregory F	Pacific Telephone
1975	Taylor Bryan A	Luskey Brothers & Co., Inc.

2517 CAPRI ST

Year	Uses	Source
1986	Luigs P A & A L	Pacific Bell

2518 CAPRI ST

Year	Uses	Source
1975	Potts Dan E	Luskey Brothers & Co., Inc.

2523 CAPRI ST

Year	Uses	Source
1991	Nadelson Richard & Pat	Pacific Bell
1986	Nadelson Richard & Pat	Pacific Bell
1980	Kitzman E M	Pacific Telephone

2524 CAPRI ST

Year	Uses	Source
1991	Alfonso Darilyn	Pacific Bell
	Mackenzie Mike	Pacific Bell
1975	Beile Gerold A	Luskey Brothers & Co., Inc.

2525 CAPRI ST

Year	Uses	Source
1975	Nickels Kenneth	Luskey Brothers & Co., Inc.

2526 CAPRI ST

Year	Uses	Source
1986	Johnson David	Pacific Bell
1980	Czaykow ski Michael T	Pacific Telephone
	Czech D T	Pacific Telephone
1975	Heydon J T	Luskey Brothers & Co., Inc.

2531 CAPRI ST

Year	Uses	Source
1991	Palais Al	Pacific Bell

FINDINGS

2532 CAPRI ST

Year	Uses	Source
1986	Faley Mike	Pacific Bell
1980	lHolt Anthony L	Pacific Telephone

2533 CAPRI ST

Year	Uses	Source
1975	Chmielew ski Ronald A	Luskey Brothers & Co., Inc.

2534 CAPRI ST

Year	Uses	Source
1991	Devlin Brendan	Pacific Bell
	Toohey Patrick	Pacific Bell
1986	Sherer Joe	Pacific Bell
1980	Toohey Seaw & Monica	Pacific Telephone
1975	Little W C	Luskey Brothers & Co., Inc.

2539 CAPRI ST

Year	Uses	Source
1975	Null Danl	Luskey Brothers & Co., Inc.

2540 CAPRI ST

Year	Uses	Source
1991	Lee D	Pacific Bell
	Lee Stoney	Pacific Bell
1980	Steelman Dennis B	Pacific Telephone

2547 CAPRI ST

Year	Uses	Source
1975	Brow n Robt I	Luskey Brothers & Co., Inc.

2549 CAPRI ST

Year	Uses	Source
1975	Gladw in Barry	Luskey Brothers & Co., Inc.

2555 CAPRI ST

Year	Uses	Source
1980	Houghton Steve E	Pacific Telephone

Year	Uses	Source
1975	Bates Gary	Luskey Brothers & Co., Inc.
	White Louise	Luskey Brothers & Co., Inc.

FLETCHER

515 FLETCHER

Year	Uses	Source
1995	Fletcher Elementary School	Pacific Bell
	Orange Unified School District Contd Business Division	Pacific Bell

725 FLETCHER

Year	Uses	Source
1995	Millers Fab & Weld	Pacific Bell

FLETCHER AVE

515 FLETCHER AVE

Year	Uses	Source
1995	Fletcher Elementary School	Pacific Bell
	Fletcher Elementary School	Pacific Bell
	Orange Unified School District Contd Business Division	Pacific Bell
1966	Fletcher	Pacific Telephone
	Schweitzer Dr Albert School	Pacific Telephone

621 FLETCHER AVE

Year	Uses	Source
1995	Allen Bruce	Pacific Bell
	Burroughs Ralph Jr	Pacific Bell
	Dall Heather	Pacific Bell
	Dunn MR	Pacific Bell
	Heidelberger B	Pacific Bell
	Jennings Nora	Pacific Bell
	Muggenthaler Thos A	Pacific Bell
	Scherz Alfred	Pacific Bell
	Thomas Vargughese	Pacific Bell

FINDINGS

639 FLETCHER AVE

Year	Uses	Source
1995	Colffman Gary Windell	Pacific Bell
	Engel David	Pacific Bell
	Horrisberger James	Pacific Bell
	Kasper & Associates	Pacific Bell
	Koch Brian M	Pacific Bell
	Mills Alan	Pacific Bell
	Pena Michael	Pacific Bell
	Poole Laura	Pacific Bell
	Schneider TP&C A	Pacific Bell
	Smouse Brian & Cindy	Pacific Bell
	Stevens Jeff	Pacific Bell

725 FLETCHER AVE

Year	Uses	Source
1995	Millers Fab & Weld	Pacific Bell
	Ranger Industrial Cleaning Systems	Pacific Bell

732 FLETCHER AVE

Year	Uses	Source
1995	CUNDIFF STEEL FAB & ERECT CO	Pacific Bell

741 FLETCHER AVE

Year	Uses	Source
1995	Arlmura Ken K	Pacific Bell

745 FLETCHER AVE

Year	Uses	Source
1995	Panther Gary & Joan	Pacific Bell

749 FLETCHER AVE

Year	Uses	Source
1995	Flneline Graphics	Pacific Bell
	Finellne Furniture	Pacific Bell

815 FLETCHER AVE

Year	Uses	Source
1995	Richards Mark	Pacific Bell

830 FLETCHER AVE

Year	Uses	Source
1995	AAA 1 Automotive	Pacific Bell
	Elliott DL Construction Inc	Pacific Bell

837 FLETCHER AVE

Year	Uses	Source
1995	Hostert S	Pacific Bell
	Rhoades Robert	Pacific Bell

FLETCHER ST

500 FLETCHER ST

Year	Uses	Source
1975	Aztec Concrete Products	Luskey Brothers & Co., Inc.
1970	Aztec Concrete Products	General Telephone Co., of California

515 FLETCHER ST

Year	Uses	Source
1991	Fletcher Elementary School	Pacific Bell
	Fletcher Elementary School	Pacific Bell
1986	Fletcher Elementary School	Pacific Bell
	Orange Unified Child Care	Pacific Bell
1980	Fletcher Elementary School	Pacific Telephone
1975	Fletcher Elementary School	Luskey Brothers & Co., Inc.

520 FLETCHER ST

Year	Uses	Source
1975	FLETCHER PIPE WRAPPING & COATING CO	Luskey Brothers & Co., Inc.
1970	FLETCHER PIPE WRAPPING & COATING CO	General Telephone Co., of California

FINDINGS

540 FLETCHER ST

Year	Uses	Source
1970	ADAIR ROOFING INC	General Telephone Co., of California

560 FLETCHER ST

Year	Uses	Source
1980	Capital Lumber Co	Pacific Telephone
1975	ADAIR ROOFING INC	Luskey Brothers & Co., Inc.

610 FLETCHER ST

Year	Uses	Source
1986	HuntzInger Hugo H	Pacific Bell
	Mains Donald W	Pacific Bell
1980	Nuntzinger Hugo H	Pacific Telephone
	Mains Donald W	Pacific Telephone
1975	Huntzinger Hugo H	Luskey Brothers & Co., Inc.
	Mains Donald W	Luskey Brothers & Co., Inc.

612 FLETCHER ST

Year	Uses	Source
1980	New comb S	Pacific Telephone
	New comb S C	Pacific Telephone
1975	McClellan Mark	Luskey Brothers & Co., Inc.

615 FLETCHER ST

Year	Uses	Source
1980	Bogucli R J Trucking	Pacific Telephone

617 FLETCHER ST

Year	Uses	Source
1980	Bliss David C	Pacific Telephone

621 FLETCHER ST

Year	Uses	Source
1991	Dall Heather	Pacific Bell
	Jennings Nora	Pacific Bell
	Muggenthaler Thos A	Pacific Bell

FINDINGS

Year	Uses	Source
1991	Scherz Alfred	Pacific Bell
	Thomas Vargughese	Pacific Bell
1986	Clafia Tow n Homes West	Pacific Bell

631 FLETCHER ST

Year	Uses	Source
1980	Sandberg Richard J	Pacific Telephone
1970	Fiore Norman K	General Telephone Co., of California

639 FLETCHER ST

Year	Uses	Source
1991	Faris Janet & Joe	Pacific Bell
	Herrin Walt	Pacific Bell
	Herrisberger James	Pacific Bell
	Kimura Harumi	Pacific Bell
	Kimura Haven	Pacific Bell
	Koch Brian M	Pacific Bell
	Mills Alan	Pacific Bell
	Mills Alix D	Pacific Bell
	Mills Amos	Pacific Bell
	Morehouse S	Pacific Bell
	Poole Laura	Pacific Bell
	Shaw Rachel	Pacific Bell
	Smouse Brian & Clndy	Pacific Bell
	Stevens Jeff	Pacific Bell
	Stevens Jeff & Deborah	Pacific Bell
	Stevens Jeff & Mathew	Pacific Bell

643 FLETCHER ST

Year	Uses	Source
1980	Orange Truck Stop	Pacific Telephone
1975	Glory B Trucking & Dispatch	Luskey Brothers & Co., Inc.
	Orange Truck Stop	Luskey Brothers & Co., Inc.
	Trans Industries	Luskey Brothers & Co., Inc.

FINDINGS

645 FLETCHER ST

Year	Uses	Source
1970	Fiore Edw F	General Telephone Co., of California

657 FLETCHER ST

Year	Uses	Source
1991	Prestige Roofing Co	Pacific Bell

669 FLETCHER ST

Year	Uses	Source
1980	Jehovahs Witnesses Newport Beach Calif Congregation	Pacific Telephone

710 FLETCHER ST

Year	Uses	Source
1991	Ocampo J H	Pacific Bell
1986	Rodriguez Estella & Lupe	Pacific Bell

725 FLETCHER ST

Year	Uses	Source
1991	Millers Fab & Weld	Pacific Bell
1986	Ranger Industrial Cleaning Systems	Pacific Bell
1975	MILLERS FAB & WELD	Luskey Brothers & Co., Inc.
1970	Miller Harold D	General Telephone Co., of California
	MILLERS FAB & WELD	General Telephone Co., of California

732 FLETCHER ST

Year	Uses	Source
1991	CUNDIFF STEEL FAB & ERECT CO	Pacific Bell
1986	CUN DIFF S TE E L FAB & E RE CT CO	Pacific Bell
1980	CUN DIFF S TE E L FAB & E RE CT CO	Pacific Telephone
1975	CUNDIFF STEEL FAB & ERECT CO	Luskey Brothers & Co., Inc.

735 FLETCHER ST

Year	Uses	Source
1991	Anthon M R	Pacific Bell
	Anthon M R	Pacific Bell

FINDINGS

Year	Uses	Source
1986	K & H Rolls Service	Pacific Bell
1980	California Trailer Builders	Pacific Telephone
	California Trailer Builders	Pacific Telephone
	Donald L Swanson Mechanical Engineer	Pacific Telephone
	Donald Madden intr desgne	Pacific Telephone
	K & H Boat Repair	Pacific Telephone
	S W AN S ON E N GIN E E RIN G	Pacific Telephone
	Trailer Builders Of California	Pacific Telephone
1975	Assured Interior Services	Luskey Brothers & Co., Inc.
	Boles Inc	Luskey Brothers & Co., Inc.
	K & H Boat Repair	Luskey Brothers & Co., Inc.
	K & H MARINE	Luskey Brothers & Co., Inc.
	K & H Marine	Luskey Brothers & Co., Inc.
	K & H Ski Boat Rentals	Luskey Brothers & Co., Inc.
	Trailer Builders The	Luskey Brothers & Co., Inc.
1970	Calif Dune Buggy Sales	General Telephone Co., of California

743 FLETCHER ST

Year	Uses	Source
1991	Koch Alan R	Pacific Bell

745 FLETCHER ST

Year	Uses	Source
1991	Pytlik Dorothy A	Pacific Bell

749 FLETCHER ST

Year	Uses	Source
1991	Daniels Norman	Pacific Bell

803 FLETCHER ST

Year	Uses	Source
1991	Simensenli B	Pacific Bell
1986	Oleson Douglas R	Pacific Bell

FINDINGS

805 FLETCHER ST

Year	Uses	Source
1986	Benavides Jorge M	Pacific Bell

807 FLETCHER ST

Year	Uses	Source
1986	Nulton Randall S	Pacific Bell

809 FLETCHER ST

Year	Uses	Source
1986	Rogers John	Pacific Bell

813 FLETCHER ST

Year	Uses	Source
1991	OConnell Bryan	Pacific Bell

815 FLETCHER ST

Year	Uses	Source
1991	Nelson Robert & Ngaire	Pacific Bell

816 FLETCHER ST

Year	Uses	Source
1986	Ayala Sabino	Pacific Bell
1980	Ayala Sabino	Pacific Telephone
1975	Ayala Sabino	Luskey Brothers & Co., Inc.

820 FLETCHER ST

Year	Uses	Source
1991	Calif Coating Inc	Pacific Bell
	Deck Process Inc	Pacific Bell
	O S L Real Estate	Pacific Bell
	Sealant Products	Pacific Bell

821 FLETCHER ST

Year	Uses	Source
1986	Holland C L	Pacific Bell

FINDINGS

823 FLETCHER ST

Year	*Uses*	*Source*
1991	Heide Hugh A & Gabrilela	Pacific Bell

825 FLETCHER ST

Year	*Uses*	*Source*
1986	Adams John Q	Pacific Bell
	Heating Craig	Pacific Bell

829 FLETCHER ST

Year	*Uses*	*Source*
1991	Knudson Kim & Rae	Pacific Bell

830 FLETCHER ST

Year	*Uses*	*Source*
1991	Lordel Graphics & Advertising	Pacific Bell

837 FLETCHER ST

Year	*Uses*	*Source*
1986	Fletcher Avenue Condos	Pacific Bell
	Kolka Justus	Pacific Bell

841 FLETCHER ST

Year	*Uses*	*Source*
1986	Holleran G F	Pacific Bell

896 FLETCHER ST

Year	*Uses*	*Source*
1986	K & H Boat Repair	Pacific Bell
	K & H MARIN E	Pacific Bell
	K & H Marine	Pacific Bell

FLETCHER ST C

735 FLETCHER ST C

Year	*Uses*	*Source*
1970	K & H BOAT REPAIR	General Telephone Co., of California

FINDINGS

FLETCHR

500 FLETCHR

Year	Uses	Source
1966	Angel Town Bldg Materials Inc	Pacific Telephone
	Angeltown Bldg Materials Inc	Pacific Telephone

631 FLETCHR

Year	Uses	Source
1966	Pedersen Andrew	Pacific Telephone

645 FLETCHR

Year	Uses	Source
1966	Andersen Martin G	Pacific Telephone

735 FLETCHR

Year	Uses	Source
1966	M & S MAINTENANCE & CONSTRUCTION	Pacific Telephone

N AMERICAN WAY

2380 N AMERICAN WAY

Year	Uses	Source
1992	TOTAL BALANCE FITNS	Cole Information

2390 N AMERICAN WAY

Year	Uses	Source
2020	RICHARD ADAIR	EDR Digital Archive
2014	ADAIR ROOFING INC	Cole Information
	AMERICAN WAY CULTURAL CENTER	Cole Information
	ADAIR ENTERPRISES	Cole Information
2010	AMERICAN WAY CULTURAL CTR	Cole Information
	ADAIR ENTERPRISES	Cole Information
2005	ADAIR ROOFING INC	Cole Information
	ADAIR ENTERPRISES	Cole Information
1995	ADAIR ENTERPRISES	Cole Information
	AMERICAN WAY CULTURAL CTR	Cole Information

Year	Uses	Source
1995	ADAIR ROOFING INC	Cole Information
1992	ADAIR ENTERPRISES	Cole Information
	AMER WAY CULTURL CT	Cole Information
	T L A ENTERPRISE	Cole Information

2442 N AMERICAN WAY

Year	Uses	Source
2020	RICHARD ADAIR	EDR Digital Archive
2014	RICHARD ADAIR	Cole Information
2010	RICHARD ADAIR	Cole Information

2444 N AMERICAN WAY

Year	Uses	Source
2014	OCCUPANT UNKNOWN	Cole Information
2010	OCCUPANT UNKNOWN	Cole Information

2467 N AMERICAN WAY

Year	Uses	Source
2020	AMERICAN PAVING SUPPLY INC	EDR Digital Archive
1995	FLETCHER COATING CO	Cole Information
1992	FLETCHER COATING	Cole Information

N BATAVIA ST

2387 N BATAVIA ST

Year	Uses	Source
2020	ROBERT GRANT	EDR Digital Archive
2014	K & H MARINE	Cole Information
	OCCUPANT UNKNOWN	Cole Information
2010	K & H MARINE	Cole Information
	OCCUPANT UNKNOWN	Cole Information
2005	K AND H BOAT REPAIR INC	Cole Information
	OCCUPANT UNKNOWN	Cole Information
1995	OCCUPANT UNKNOWNN	Cole Information
	K & H MARINE INTERIORS	Cole Information

Year	Uses	Source
1992	K&H BOAT REPAIR	Cole Information

2396 N BATAVIA ST

Year	Uses	Source
2020	SHIRLEY HOFFMAN	EDR Digital Archive
	GAIL CUDDY	EDR Digital Archive
2014	WILLIAM HOFFMAN	Cole Information
2010	WILLIAM HOFFMAN	Cole Information
2005	WILLIAM HOFFMAN	Cole Information
1992	HOFFMAN, WILLIAM	Cole Information

2401 N BATAVIA ST

Year	Uses	Source
2014	JOSE FRANCO	Cole Information
2010	ESTEBAN CUATLAYOL	Cole Information
2005	ESTEBAN CUATLAYOL	Cole Information
1992	LOPEZ, LUIS R	Cole Information

2403 N BATAVIA ST

Year	Uses	Source
2020	MAGNUM OIL SPREADING INC/STGE	EDR Digital Archive
	JOSE ESCOBAR	EDR Digital Archive
	GUILLERMINA ESCOBAR	EDR Digital Archive
2014	JOE RICHARDS	Cole Information
2010	JOSE ESCOBAR	Cole Information
2005	JOE RICHARDS	Cole Information
1995	ESCOBAR, JOSE A	Cole Information
1992	ESCOBAR, JOSE A	Cole Information
	J&R PALLETS	Cole Information

2410 N BATAVIA ST

Year	Uses	Source
2020	DAVID BENSON	EDR Digital Archive
2014	CONTINENTAL CONCRETE CUTTING INC	Cole Information
1995	EISNER, WM	Cole Information

Year	Uses	Source
1992	BORIS CONSTRUCTION	Cole Information
	BORIS, MARK	Cole Information

2415 N BATAVIA ST

Year	Uses	Source
2014	OCCUPANT UNKNOWN	Cole Information
2010	OCCUPANT UNKNOWN	Cole Information
2005	OCCUPANT UNKNOWN	Cole Information
1995	OCCUPANT UNKNOWNN	Cole Information
1992	JOLIN, E	Cole Information

2417 N BATAVIA ST

Year	Uses	Source
2020	PETOPIA PET RESORT	EDR Digital Archive
2014	PETOPIA PET RESORT	Cole Information
2010	PETOPIA PET RESORT	Cole Information
2005	PETOPIA	Cole Information
	OCCUPANT UNKNOWN	Cole Information
1995	MARJON KENNELS	Cole Information
	PARKS, ERNEST E	Cole Information
1992	MARJON KENNELS	Cole Information

2424 N BATAVIA ST

Year	Uses	Source
2020	PARKS CRANE SVC INC	EDR Digital Archive
	ORANGE COUNTY SAND BAGGER	EDR Digital Archive
2014	ORANGE COUNTY SAND BAGGER	Cole Information
2010	ORANGE COUNTY SAND BAGGER	Cole Information
	MIKES WELDING SVC INC	Cole Information
2005	ORANGE COUNTY SANDBAGGER MATERIALS C	Cole Information
1995	PORTER, NORMAN W	Cole Information
	ORANGE COUNTY SAND BAGGER	Cole Information
	ALL CITY REFRIGERATION	Cole Information
1992	PORTER, N W	Cole Information

Year	Uses	Source
1992	ORANGE CO SAND BGGR	Cole Information

2425 N BATAVIA ST

Year	Uses	Source
2020	V & E TREE SVC INC	EDR Digital Archive
2005	V & E TREE SERVICE INC	Cole Information
1995	V & E TREE SVC INC	Cole Information
1992	WOODYS TREE SERVICE	Cole Information
	V&E TREE SERV INC	Cole Information

N CAPRI ST

2501 N CAPRI ST

Year	Uses	Source
2020	MICHELLE HERNANDEZ	EDR Digital Archive
	GABE VERA	EDR Digital Archive
	CANDI HERNANDEZ	EDR Digital Archive
	ABRAHAM HERNANDEZ	EDR Digital Archive
	MARTHA HERNANDEZ	EDR Digital Archive
	ROSA HERNANDEZ	EDR Digital Archive
	MILDRED REDDING	EDR Digital Archive
2014	OCCUPANT UNKNOWN	Cole Information
2010	LORI KOONTZ	Cole Information
2005	JONATHAN BASINGER	Cole Information
2000	CHRIS BELANGER	Cole Information

2502 N CAPRI ST

Year	Uses	Source
2020	STANLEY UYEDA	EDR Digital Archive
2014	JEFFREY FINCH	Cole Information
2010	JEFFREY FINCH	Cole Information
2005	JEFFREY FINCH	Cole Information
2000	MARK MONSEES	Cole Information
1995	OCCUPANT UNKNOWNN	Cole Information

FINDINGS

2503 N CAPRI ST

Year	Uses	Source
2020	NICOLE MECKSTROTH	EDR Digital Archive
	ROBERT STEVENS	EDR Digital Archive
2014	NIC MECKSTROTH	Cole Information
2010	NIC MECKSTROTH	Cole Information
2005	ADAM MADRIGAL	Cole Information
2000	OCCUPANT UNKNOWN	Cole Information

2504 N CAPRI ST

Year	Uses	Source
2020	DANIEL WALLACE	EDR Digital Archive
2014	JORGE GARCIA	Cole Information
2010	MARIA AGUILAR	Cole Information
2005	SAMANTHA BELIVEAU	Cole Information
2000	OCCUPANT UNKNOWN	Cole Information
1995	OCCUPANT UNKNOWNN	Cole Information

2505 N CAPRI ST

Year	Uses	Source
2014	MANUEL DEPAZ	Cole Information
2010	FELIX DEPAZ	Cole Information
2005	ENRIQUE SOTOJ	Cole Information
2000	V RICHARDS	Cole Information
1995	OCCUPANT UNKNOWNN	Cole Information

2506 N CAPRI ST

Year	Uses	Source
2020	DAVID SCHILLING	EDR Digital Archive
2014	SHEILA YEI	Cole Information
2010	SHARON RAMEY	Cole Information
2005	DARYEL RAMEY	Cole Information
2000	OCCUPANT UNKNOWN	Cole Information
1995	TREVINO, JOSE J	Cole Information

FINDINGS

2507 N CAPRI ST

Year	Uses	Source
2020	MANUEL DEPAZ	EDR Digital Archive
	JAKELINE DEPAZ	EDR Digital Archive
2010	MANUEL DEPAZ	Cole Information
2005	ROBERTO HERRERA	Cole Information
2000	ANITA GUTTENBEIL	Cole Information
1995	OCCUPANT UNKNOWNN	Cole Information

2508 N CAPRI ST

Year	Uses	Source
2020	LEOVARDO SICARIOS	EDR Digital Archive
2014	LEOVARDO SICARIOS	Cole Information
2010	OLIVIA NAVARRO	Cole Information
2000	OCCUPANT UNKNOWN	Cole Information
1995	MIRELES, LINDA	Cole Information

2515 N CAPRI ST

Year	Uses	Source
2014	CAROLYN PULOS	Cole Information
2010	GIOVANNI OLIVERA	Cole Information
2005	BAMMERS TRADING	Cole Information
	LISA KOWARSKY	Cole Information
2000	OCCUPANT UNKNOWN	Cole Information
1995	GILCHRIESE, TOM	Cole Information

2516 N CAPRI ST

Year	Uses	Source
2020	STEPHANIE AUGUSTINE	EDR Digital Archive
	ELMA AUGUSTINE	EDR Digital Archive
2014	ELMA AUGUSTINE	Cole Information
2010	ELMA AUGUSTINE	Cole Information
2005	ELMA AUGUSTINE	Cole Information
2000	KOZAK AUGUSTINE	Cole Information
1995	AUGUSTINE, KOZAK L	Cole Information

Year	Uses	Source
1992	AUGUSTINE, KOZAK L	Cole Information

2517 N CAPRI ST

Year	Uses	Source
2020	MATILDA IRIZARRY	EDR Digital Archive
	KERRY CLEVER	EDR Digital Archive
2014	JOHN GARCIA	Cole Information
2010	MEGAN GARCIA	Cole Information
2005	OCCUPANT UNKNOWN	Cole Information
2000	OCCUPANT UNKNOWN	Cole Information
1995	OCCUPANT UNKNOWNN	Cole Information
1992	LUIGS, P A	Cole Information

2518 N CAPRI ST

Year	Uses	Source
2020	NEIL AUGUSTINE	EDR Digital Archive
2014	JOSHUA AUGUSTINE	Cole Information
2010	NEIL AUGUSTINE	Cole Information
2005	RG ENTERPRISES	Cole Information
	R G ENTERPRISES	Cole Information
1995	OCCUPANT UNKNOWNN	Cole Information

2523 N CAPRI ST

Year	Uses	Source
2020	SALAH TAHAN	EDR Digital Archive
2014	JIM KUNAU	Cole Information
2005	OCCUPANT UNKNOWN	Cole Information
2000	JAWDAT TAHAN	Cole Information
1995	OCCUPANT UNKNOWNN	Cole Information
1992	KEY, ROBERT	Cole Information

2524 N CAPRI ST

Year	Uses	Source
2020	SARAH KAUMP	EDR Digital Archive
	REBEKAH KAUMP	EDR Digital Archive

FINDINGS

Year	Uses	Source
2020	GARY JONSON	EDR Digital Archive
2014	SARAH KAUMP	Cole Information
2010	OCCUPANT UNKNOWN	Cole Information
2005	OCCUPANT UNKNOWN	Cole Information
1995	BURNS, TAMMY	Cole Information
1992	MACKENZIE, DARILYN	Cole Information

2525 N CAPRI ST

Year	Uses	Source
2020	SAMAR TAHAN	EDR Digital Archive
2014	OCCUPANT UNKNOWN	Cole Information
2010	OCCUPANT UNKNOWN	Cole Information
2005	SALAH TAHHAN	Cole Information
2000	SALAH TAHHAN	Cole Information

2526 N CAPRI ST

Year	Uses	Source
2020	MARIVER HERNANDEZ	EDR Digital Archive
2014	VAJRA RUHLE	Cole Information
2010	SONDRA BAUGH	Cole Information
2000	GEORGE BAUGH	Cole Information

2531 N CAPRI ST

Year	Uses	Source
2014	KEVIN MOORE	Cole Information
2010	KEVIN MOORE	Cole Information
2005	KEVIN MOORE	Cole Information
2000	OCCUPANT UNKNOWN	Cole Information
1995	OCCUPANT UNKNOWNN	Cole Information
1992	PALAIS, AL	Cole Information

2532 N CAPRI ST

Year	Uses	Source
2014	MITCH SECHREST	Cole Information
2010	JOE SALAZAR	Cole Information

Year	Uses	Source
2000	OCCUPANT UNKNOWN	Cole Information
1995	OCCUPANT UNKNOWNN	Cole Information

2533 N CAPRI ST

Year	Uses	Source
2020	FRANK REYES	EDR Digital Archive
	BARBARA MOORE	EDR Digital Archive
2010	FRANK REYES	Cole Information
2000	TODD EDWARDS	Cole Information
1995	HOFFMAN, EVELYN F	Cole Information

2534 N CAPRI ST

Year	Uses	Source
2014	JOE SALAZAR	Cole Information
2005	PAUL GREER	Cole Information
1992	TOOHEY, PATRICK	Cole Information

2539 N CAPRI ST

Year	Uses	Source
2014	STEPHEN JENSEN	Cole Information
2010	STEPHEN JENSEN	Cole Information
2005	BENJAMIN PONGETTI	Cole Information
1995	OCCUPANT UNKNOWNN	Cole Information

2540 N CAPRI ST

Year	Uses	Source
2014	MICHAEL MCDOWELL	Cole Information
2010	MICHAEL MCDOWELL	Cole Information
2005	MICHAEL MCDONNELL	Cole Information
1995	MACDIARMID, NANCY L	Cole Information
1992	LEE, STONEY	Cole Information

2541 N CAPRI ST

Year	Uses	Source
2020	KELLY NEW	EDR Digital Archive
2014	PAUL PONGETTI	Cole Information

Year	Uses	Source
2010	OCCUPANT UNKNOWN	Cole Information
2005	OCCUPANT UNKNOWN	Cole Information
2000	OCCUPANT UNKNOWN	Cole Information
1995	AHUNA, HAROLD J	Cole Information

2547 N CAPRI ST

Year	Uses	Source
2020	ERIKA DIAZ	EDR Digital Archive
	JOSE DIAZ	EDR Digital Archive
	WESLEY HARPER	EDR Digital Archive
2014	WESLEY HARPER	Cole Information
2010	YVONNE TORRENCE	Cole Information
2005	YVONNE TORRENCE	Cole Information
2000	DAVID PERCIVAL	Cole Information

2549 N CAPRI ST

Year	Uses	Source
2014	OCCUPANT UNKNOWN	Cole Information
2005	OCCUPANT UNKNOWN	Cole Information
2000	OCCUPANT UNKNOWN	Cole Information
1995	LINN, LEO L	Cole Information

2553 N CAPRI ST

Year	Uses	Source
2014	FERNANDO BARRERA	Cole Information
2010	STEVE CARPENTER	Cole Information
2005	STEVE CARPENTER	Cole Information
2000	M LOCKWOOD	Cole Information
1995	DIGAETANO, KARRIE B	Cole Information

2555 N CAPRI ST

Year	Uses	Source
2020	KAREN ROSEN	EDR Digital Archive
2014	KAREN ROSEN	Cole Information
2010	KAREN ROSEN	Cole Information

Year	Uses	Source
2005	KAREN ROSEN	Cole Information
2000	KAREN ROSEN	Cole Information
1995	OCCUPANT UNKNOWNN	Cole Information

W FLETCHER AVE

515 W FLETCHER AVE

Year	Uses	Source
2020	FLETCHER ELEMENTARY SCHOOL	EDR Digital Archive
	JUZI MANDARIN IMMERSION PRNTS	EDR Digital Archive
2014	FLETCHER ELEMENTARY SCHOOL	Cole Information
	ORANGE UNIFIED SCHOOL DISTRICT	Cole Information
	ORANGE EMERGENCY LOCKSMITH CO	Cole Information
2010	FLETCHER ELEMENTARY SCHOOL	Cole Information
2005	FLETCHER ELEMENTARY SCHOOL	Cole Information
1995	FLETCHER ELEMENTARY SCHOOL	Cole Information
1992	FLETCHER ELEM SC	Cole Information

610 W FLETCHER AVE

Year	Uses	Source
2005	OCCUPANT UNKNOWN	Cole Information

612 W FLETCHER AVE

Year	Uses	Source
1992	MARCELINO, ARNULFO L	Cole Information

621 W FLETCHER AVE

Year	Uses	Source
2020	KIDS 'N' CRIME	EDR Digital Archive
2014	PAUL RUDMAN	Cole Information
	AMANDA SCHMUTZLER	Cole Information
	MARIA GEORGESLU	Cole Information
	EDWARD MORA	Cole Information
	ELIZA SAMSON	Cole Information
	JAMES YUN	Cole Information

FINDINGS

Year	Uses	Source
2014	MYRA BURCHELL	Cole Information
	MICHAEL DERING	Cole Information
	VERONICA DODD	Cole Information
	NEIL JACKSON	Cole Information
	NORA JENNINGS	Cole Information
	CARLOS MONJE	Cole Information
	BRITTNEY SPARKS	Cole Information
	TRACY HAYES	Cole Information
	MONTY MILLER	Cole Information
	RONALD LAURSEN	Cole Information
	CHERYL BENNETT	Cole Information
	PETER RICIGLIANO	Cole Information
	CRAIG SCHULZ	Cole Information
	PAUL ANDERSON	Cole Information
	REGINA DULATRE	Cole Information
	EUGENE MCDONALD	Cole Information
2010	KIDS N CRIME	Cole Information
	MARINA MELKUMYON	Cole Information
	PAUL RUDMAN	Cole Information
	ELIZA SAMSON	Cole Information
	AMI ROWLAND	Cole Information
	MICHAEL JONES	Cole Information
	GEOFF BENNETT	Cole Information
	SARAH DULATRE	Cole Information
	NEIL JACKSON	Cole Information
	NORA JENNINGS	Cole Information
	MONTY MILLER	Cole Information
	ANTHONY HALL	Cole Information
	JACOB LURIE	Cole Information
	MARIAN BARTOLOME	Cole Information
	PETER RICIGLIANO	Cole Information
	JONATHAN LUMSDAINE	Cole Information

FINDINGS

Year	Uses	Source
2010	CRAIG SCHULZ	Cole Information
	ANAND PUNJABI	Cole Information
	MARTINA ACOSTA	Cole Information
	EUGENE MCDONALD	Cole Information
	SHERRY DERING	Cole Information
2005	HM INVESTMENTS	Cole Information
	MARINA MELKUMYON	Cole Information
	ELIZA SAMSON	Cole Information
	MARIAN GRAHAM	Cole Information
	NORA JENNINGS	Cole Information
	MICHAEL DERING	Cole Information
	ANTONIO LOPEZ	Cole Information
	STEVE YANG	Cole Information
	NEIL JACKSON	Cole Information
	MONTY MILLER	Cole Information
	ANTHONY HALL	Cole Information
	TRACY HAYES	Cole Information
	RICK JOHNSTONE	Cole Information
	JACOB LURIE	Cole Information
	CHERYL BENNETT	Cole Information
	PETER RICIGLIANO	Cole Information
	SUZANNE LISTI	Cole Information
	ALEXANDRA JIMENEZ	Cole Information
	A CARRILLO	Cole Information
	CRAIG SCHULZ	Cole Information
	ANAND PUNJABI	Cole Information
	EUGENE MCDONALD	Cole Information
2000	V THOMAS	Cole Information
	TAM GELLING	Cole Information
	THOMAS MUGGENTHALER	Cole Information
	ELIZA SAMSON	Cole Information
	SCOTT REESE	Cole Information

FINDINGS

Year	*Uses*	*Source*
2000	RYAN RUPP	Cole Information
	JOHN SIMONS	Cole Information
	ROBERT WILCOX	Cole Information
	F OKUMA	Cole Information
	NORA JENNINGS	Cole Information
	DONAVON DEVOLL	Cole Information
	J SMITH	Cole Information
	PETER SCHERZ	Cole Information
	MICHAEL AGRESTI	Cole Information
	SUZANNE MATTSON	Cole Information
	JACK HOU	Cole Information
	RENEE BEAUDREAU	Cole Information
	MARILYN DUNN	Cole Information
	I DORE	Cole Information
	BRUCE ALLEN	Cole Information
	RUSSEL UTSLER	Cole Information
	JANET LAVIGUER	Cole Information
	JOHN NEGLIA	Cole Information
1995	MUGGENTHALER, THOMAS A	Cole Information
	THOMAS, V	Cole Information
	JENNINGS, NORA	Cole Information
	UTSLER, RUSSEL K	Cole Information
	DUNN, MARILYN R	Cole Information
	RUPP, PEGGY L	Cole Information
	MATTSON, SUZANNE R	Cole Information
	BURROUGHS, RALPH JR	Cole Information
	GUNION, LINDA R	Cole Information
	MCCOLLUM, IRSIE	Cole Information
	HOOTMAN, JANE M	Cole Information
	HEIDELBERGER, B	Cole Information
	GRAF, WILLIAM F	Cole Information
	LAVIGUER, JANET K	Cole Information

FINDINGS

Year	Uses	Source
1995	SCHERZ, ALFRED	Cole Information
	HUDSON, JAMES L	Cole Information
	DEVOLL, DONAVON H	Cole Information
	NEGLIA, COLLEEN M	Cole Information
	ALLEN, BRUCE	Cole Information
	PINETTE, ANGELA	Cole Information
	BEVOLL, DON	Cole Information

639 W FLETCHER AVE

Year	Uses	Source
2014	MINDY ALVARADO	Cole Information
	KEVIN HIGH	Cole Information
	JUSTIN LAMB	Cole Information
	JENNIFER PALCZEWSKI	Cole Information
	BRIAN KOCH	Cole Information
	KORTNI INGEBRIGTSEN	Cole Information
	PATRICIA KNAPP	Cole Information
	CINDY SMOUSE	Cole Information
	STEPHANIE ARNETT	Cole Information
	ANGELA DEGRAW	Cole Information
	K JAUREGUY	Cole Information
	AMY MINERICH	Cole Information
	JEREMY VALLES	Cole Information
	BRIAN COUNTER	Cole Information
	MARTIN RAMIREZ	Cole Information
	MARK JAUREGUI	Cole Information
	GLORIA BITLE	Cole Information
	MICHAEL DELEON	Cole Information
	ELMER DICKERSON	Cole Information
	KEVIN DUTTON	Cole Information
	CURTIS HEALD	Cole Information
	JOSEPH SQUILLACIOTI	Cole Information
	ZACHARY GUTMANN	Cole Information

FINDINGS

Year	*Uses*	*Source*
2014	ERIN LAWRENCE	Cole Information
	DANIEL ROBINSON	Cole Information
	ANTHONY SIRACUSE	Cole Information
	CATHERINE THARP	Cole Information
2010	PRECIOUS PET GROOMING	Cole Information
	DAVID LEE	Cole Information
	JENNIFER PALCZEWSKI	Cole Information
	KARI BENTON	Cole Information
	GRICELDA REBOLLAR	Cole Information
	OSCAR LOYA	Cole Information
	IRENE BUZA	Cole Information
	TOKI SANDOVAL	Cole Information
	KORTNI INGEBRIGTSEN	Cole Information
	BRIAN KOCH	Cole Information
	CARLOS PRADO	Cole Information
	PAM MCBRIDE	Cole Information
	LINDA DELEON	Cole Information
	PATRICIA KNAPP	Cole Information
	JOSE ESCAMILLA	Cole Information
	MATT CRAIGHEAD	Cole Information
	JEREMY VALLES	Cole Information
	MARTIN RAMIREZ	Cole Information
	DONALD CODY	Cole Information
	TERRY MIEDEMA	Cole Information
	SANDRA SVOBODA	Cole Information
	JOSEPH SQUILLACIOTI	Cole Information
	CURTIS HEALD	Cole Information
	ELMER DICKERSON	Cole Information
	ZACHARY GUTMANN	Cole Information
	APRIL DEGRAW	Cole Information
	ANTHONY SIRACUSE	Cole Information
	CATHERINE THARP	Cole Information

FINDINGS

Year	Uses	Source
2010	DANIEL ROBINSON	Cole Information
2005	SAKE	Cole Information
	FSS	Cole Information
	RENAE VU	Cole Information
	JAMES JEZOWSKI	Cole Information
	KARI BENTON	Cole Information
	CALVIN HARVEY	Cole Information
	JOHN THARP	Cole Information
	JENNIFER PALCZEWSKI	Cole Information
	IRENE BUZA	Cole Information
	JESSICA MASON	Cole Information
	BRIAN KOCH	Cole Information
	CAROLINE BLACKWELL	Cole Information
	LINDA MAY	Cole Information
	PATRICIA KNAPP	Cole Information
	JOSE ESCAMILLA	Cole Information
	CHRISTOPHER LERMA	Cole Information
	SALIANN MAO	Cole Information
	MIRIAM MCPHERSON	Cole Information
	LEE COOPER	Cole Information
	JASEN THEISEN	Cole Information
	SANDRA BOCK	Cole Information
	DONALD CODY	Cole Information
	CURTIS HEALD	Cole Information
	ELMER DICKERSON	Cole Information
	M CRAIG	Cole Information
	JOE FARIS	Cole Information
	DANIEL ROBINSON	Cole Information
	WILLIAM COFFMAN	Cole Information
2000	THOMAS MUSGRAVE	Cole Information
	JAMES STOVALL	Cole Information
	ALICIA MENDOZA	Cole Information

FINDINGS

Year	Uses	Source
2000	DENNIS SIDFRID	Cole Information
	BRIAN KOCH	Cole Information
	C BURNSIDE	Cole Information
	MATTHEW SIMS	Cole Information
	MICHAEL OLSON	Cole Information
	LINDA DELEON	Cole Information
	RICHARD WILLIAMS	Cole Information
	SALIANN MAO	Cole Information
	GARY COFFMAN	Cole Information
	P KNAPP	Cole Information
	DONALD CODY	Cole Information
	STUART FABER	Cole Information
	FRANK GIORDANO	Cole Information
	S HEWITT	Cole Information
	GLADYS DICKERSON	Cole Information
	CURTIS HEALD	Cole Information
	JUAN GUARDADO	Cole Information
	DANIEL ROBINSON	Cole Information
	JEFF STEVENS	Cole Information
	JOE FARIS	Cole Information
1995	KASPER & ASSOC	Cole Information
	KNAPP, P R	Cole Information
	ENGEL, DAVID	Cole Information
	FALKENBURY, JEFFERY C	Cole Information
	MILLS, ALAN	Cole Information
	COLON, STEPHEN J	Cole Information
	STEVENS, JEFF	Cole Information
	COFFMAN, GARY W	Cole Information
	FABER, STUART L	Cole Information
	PETERSON, GARY A	Cole Information
	HORRISBERGER, JAMES	Cole Information
	MCPHERSON, LEN	Cole Information

FINDINGS

Year	Uses	Source
1995	SMOUSE, BRIAN	Cole Information
	CODY, DONALD W	Cole Information
	SPARROW, SHELLEY	Cole Information
	MILLIDGE, WILLIAM	Cole Information
	MENDOZA, KEVIN L	Cole Information
	POOLE, LAURA	Cole Information
	HEALD, CURTIS C	Cole Information
	DELOSREYES, JERRY P	Cole Information
	SCHNEIDER, THOMAS P	Cole Information
	FARIS, JOE	Cole Information
	KOCH, BRIAN M	Cole Information
	GAFFEY, ROGER III	Cole Information
	BRIDGES, MELISSA	Cole Information
1992	KASPER&ASSOCIATES	Cole Information
	COFFMAN, GARY	Cole Information
	MOLTZ, DAVID E	Cole Information
	POOLE, LAURA	Cole Information
	SHAW, RACHEL	Cole Information

698 W FLETCHER AVE

Year	Uses	Source
2000	OCCUPANT UNKNOWN	Cole Information

725 W FLETCHER AVE

Year	Uses	Source
2014	ROBERTA RAUCHER	Cole Information
	TIMMY MCFARLAND	Cole Information
	RALPH MILLS	Cole Information
	ELIZABETH ALDACO	Cole Information
	PASQUALE DELNEGRO	Cole Information
	LISA MCILVOY	Cole Information
	JOSEPH HAINES	Cole Information
	ELTON ERRINGTON	Cole Information
	AMANDA JONES	Cole Information

FINDINGS

Year	Uses	Source
2014	NATHAN ARNOLD	Cole Information
	MITCHELL DAVIS	Cole Information
	FLETCHER WOODS TOWNHOMES	Cole Information
2010	TIMMY MCFARLAND	Cole Information
	RAY LAROSA	Cole Information
	LORI PORTER	Cole Information
	JUDITH LEVIEGE	Cole Information
	KIMBERLY PAGUE	Cole Information
	JOSEPH HAINES	Cole Information
	BRIAN SELVEY	Cole Information
	MICHAEL SCHROER	Cole Information
	ELTON ERRINGTON	Cole Information
	SHERI DERRYBERRY	Cole Information
	TIM BROUGHTON	Cole Information
	EDWIN BECK	Cole Information
	EDS HANDYMAN SVC	Cole Information
	FLETCHER WOODS TOWNHOMES	Cole Information
2005	TIMMY MCFARLAND	Cole Information
	MIKELYN KABOT	Cole Information
	GAYLA ALLEN	Cole Information
	GWENDOLYN BECK	Cole Information
	DONG LEE	Cole Information
	JOSHUA JENKINS	Cole Information
	JOSHUA HARDWICK	Cole Information
	PAM CAPEN	Cole Information
	TIM BROUGHTON	Cole Information
	TIMS HANDYWORK	Cole Information
2000	LORRIE KARELL	Cole Information
	DONG LEE	Cole Information
	JEFF BLOKZYL	Cole Information
	KRISTA BROUGHTON	Cole Information
1995	MILLERS FAB & WELD	Cole Information

FINDINGS

Year	Uses	Source
1992	MILLERS FAB&WELD	Cole Information
	RANGER IND CLEANING	Cole Information
1980	MILLE RS FAB & W E LD	Pacific Telephone

732 W FLETCHER AVE

Year	Uses	Source
2020	CUNDIFF STEEL FAB & ERECT CO	EDR Digital Archive
2014	CUNDIFF STEEL FAB & ERECT CO	Cole Information
2010	CUNDIFF STEEL FAB & ERECT CO	Cole Information
2005	CUNDIFF STEEL FABRICATING	Cole Information
1995	CUNDIFF STEEL FAB & ERECT CO	Cole Information
1992	CUNDIFF STEEL FAB	Cole Information

735 W FLETCHER AVE

Year	Uses	Source
2014	JUDI RIEFEL	Cole Information
2000	ERIKA VONBERKE	Cole Information
1995	OCCUPANT UNKNOWNN	Cole Information

737 W FLETCHER AVE

Year	Uses	Source
2020	BRIAN GIBONEY	EDR Digital Archive
	BLAIR GIBONEY	EDR Digital Archive
2014	SHANNON BLAS	Cole Information
	BILLY KIROKIRO	Cole Information
2010	BRIAN GIBONEY	Cole Information
2005	ALYSSA WILLIAMS	Cole Information
2000	ETHEL GRAY	Cole Information
1995	DUCROS, IRMA	Cole Information

739 W FLETCHER AVE

Year	Uses	Source
2020	NARCISA BUSE	EDR Digital Archive
	BROOKS BUSE	EDR Digital Archive
2010	KATHERINE HARVEY	Cole Information

Year	Uses	Source
2005	EMILY SUPIK	Cole Information
2000	SUE INGEBRETSON	Cole Information
	JUDITH DAVIS	Cole Information
1995	OCCUPANT UNKNOWNN	Cole Information

741 W FLETCHER AVE

Year	Uses	Source
2020	KENNETH ARIMURA	EDR Digital Archive
	JENNY YOUNG	EDR Digital Archive
2014	DAVID AYRES	Cole Information
2010	JENNY YOUNG	Cole Information
2005	TIFFANY NGUYEN	Cole Information
	I MAN	Cole Information
2000	KEN ARIMURA	Cole Information
1995	ARIMURA, KEN K	Cole Information
1992	ARIMURA, KEN K	Cole Information

743 W FLETCHER AVE

Year	Uses	Source
2020	MONIQUE SANCHEZ	EDR Digital Archive
	JENNIFER HUGER	EDR Digital Archive
	JENNIFER GUDINO	EDR Digital Archive
2014	JASON JULIUS	Cole Information
2010	ELAINE HYTER	Cole Information
2005	JENNIFER HUGER	Cole Information
2000	MARK GILLESPIE	Cole Information
1995	RODARTE, REJOICE	Cole Information

745 W FLETCHER AVE

Year	Uses	Source
2020	ANDREA JONES	EDR Digital Archive
	ANDREA WILLOUGHBY	EDR Digital Archive
	ROLAND JONES	EDR Digital Archive
2014	ANDREA JONES	Cole Information

FINDINGS

Year	Uses	Source
2014	ROLAND JONES	Cole Information
2010	ANDREA WILLOUGHBY	Cole Information
	ROLAND JONES	Cole Information
2005	ANDREA WILLOUGHBY	Cole Information
	DEBBIE JULIUS	Cole Information
2000	GARY PANTHER	Cole Information
1995	PANTHER, GARY	Cole Information
1992	PANTHER, GARY L	Cole Information

747 W FLETCHER AVE

Year	Uses	Source
2014	JEAN STEVENS	Cole Information
2010	JEAN STEVENS	Cole Information
2005	JEAN STEVENS	Cole Information
2000	OCCUPANT UNKNOWN	Cole Information
1995	REBER, PAUL P	Cole Information

749 W FLETCHER AVE

Year	Uses	Source
2010	CHARLES CLARK	Cole Information
2005	JENNIFER MASTON	Cole Information
2000	HILDA MACIAS	Cole Information
1995	OCCUPANT UNKNOWNN	Cole Information
1992	DANIELS, NORMAN	Cole Information

801 W FLETCHER AVE

Year	Uses	Source
2020	SHEREE IWARE	EDR Digital Archive
2014	JESSICA CLEMONS	Cole Information
2010	SHEREE IWASE	Cole Information
2005	SHEREE IWASE	Cole Information
2000	C WHITTINGTON	Cole Information
1995	HAINLEY, DEBORAH J	Cole Information

FINDINGS

803 W FLETCHER AVE

Year	Uses	Source
2020	ANDRE HAMLIN	EDR Digital Archive
2010	SHAWN EISNER	Cole Information
2005	SHAWN EISNER	Cole Information
1995	PARK, KI J	Cole Information

805 W FLETCHER AVE

Year	Uses	Source
2020	JANET SELVEY	EDR Digital Archive
2014	JANET SELVEY	Cole Information
2005	BRIAN SELVEY	Cole Information
2000	RICHARD MCBRIDE	Cole Information

807 W FLETCHER AVE

Year	Uses	Source
2020	KELLY GARDOSIK	EDR Digital Archive
2014	LANAS HO	Cole Information
	KELLY GARDOSIK	Cole Information
2010	MARK BOGGESS	Cole Information
2005	ROBERT JOHNSON	Cole Information
2000	ROBERT JOHNSON	Cole Information
1995	WATSON, JEFFREY L	Cole Information

809 W FLETCHER AVE

Year	Uses	Source
2020	JORDAN CURTIS	EDR Digital Archive
	ANTHONY LEMA	EDR Digital Archive
	JAMES CURTIS	EDR Digital Archive
	JONATHAN CURTIS	EDR Digital Archive
	CONNIE LEAMON	EDR Digital Archive
	ROBIN CURTIS	EDR Digital Archive
2014	DANIELLE GREEN	Cole Information
	CONNIE LEAMON	Cole Information
2010	CONNIE LEMA	Cole Information

FINDINGS

Year	Uses	Source
2010	CONNIE LEAMON	Cole Information
2005	CONNIE LEAMON	Cole Information
2000	OCCUPANT UNKNOWN	Cole Information
1995	OCCUPANT UNKNOWNN	Cole Information

811 W FLETCHER AVE

Year	Uses	Source
2014	DUSTIN DEMINNA	Cole Information
2005	BLAKE NORQUIST	Cole Information
2000	RAY DURAN	Cole Information
1995	OCCUPANT UNKNOWNN	Cole Information

813 W FLETCHER AVE

Year	Uses	Source
2020	CANDACE O'CONNELL	EDR Digital Archive
2014	FULGENCIO AVENDANO	Cole Information
	JESSICA ZEIT	Cole Information
2010	CANDACE OCONNELL	Cole Information
2005	CASEY ADAMS	Cole Information
1995	OCCUPANT UNKNOWNN	Cole Information

815 W FLETCHER AVE

Year	Uses	Source
2020	CUTTING ROOM FLOOR VIDEO	EDR Digital Archive
	MARK RICHARDS	EDR Digital Archive
	BRETT RICHARDS	EDR Digital Archive
	ROBBIN RICHARDS	EDR Digital Archive
2014	LAWRENCE RICHARDS	Cole Information
2010	CUTTING ROOM FLOOR VIDEO PROD	Cole Information
	LAWRENCE RICHARDS	Cole Information
2005	LAWRENCE RICHARDS	Cole Information
2000	MARK RICHARDS	Cole Information
1995	RICHARDS, MARK	Cole Information

FINDINGS

817 W FLETCHER AVE

Year	Uses	Source
2020	CHRISTI FULP	EDR Digital Archive
	JANICE FULP	EDR Digital Archive
2014	CHRISTI FULP	Cole Information
2010	CHRISTI FULP	Cole Information
2005	ELLEN ATKINS	Cole Information
2000	OCCUPANT UNKNOWN	Cole Information
1995	OCCUPANT UNKNOWNN	Cole Information

819 W FLETCHER AVE

Year	Uses	Source
2010	APRIL LEVIN	Cole Information
2005	APRIL LEVIN	Cole Information
2000	OCCUPANT UNKNOWN	Cole Information
1995	OCCUPANT UNKNOWNN	Cole Information

820 W FLETCHER AVE

Year	Uses	Source
2020	BOOM HOUSE	EDR Digital Archive
2010	CHEEK MACHINE	Cole Information
2005	TKH DESIGN INC	Cole Information
2000	OCCUPANT UNKNOWN	Cole Information
1995	SEALANT PRODUCTS	Cole Information
	OSL INC	Cole Information
1992	DECK PROCESS INC	Cole Information
	CA COATING INC	Cole Information
	SEALANT PRODUCTS	Cole Information
	O S L REAL ESTATE	Cole Information

821 W FLETCHER AVE

Year	Uses	Source
2020	CANDICE FREY	EDR Digital Archive
2014	KIMBERLY COSTELLO	Cole Information
	DEBRA JOHNSTON	Cole Information

Year	Uses	Source
2010	KIMBERLY COSTELLO	Cole Information
2005	NEVER ENDING MUSIC CO	Cole Information
	WILLIAM WILLIS	Cole Information
2000	MICHAEL WALSH	Cole Information
1995	OCCUPANT UNKNOWNN	Cole Information

823 W FLETCHER AVE

Year	Uses	Source
2020	VIKKIE PATEL	EDR Digital Archive
2014	WANDA MALDONADO	Cole Information
2010	WANDA MALDONADO	Cole Information
2005	WANDA MALDONADO	Cole Information
2000	DARREN GRUBBS	Cole Information
1995	OCCUPANT UNKNOWNN	Cole Information
1992	FRANKLIN, MICHAEL	Cole Information

825 W FLETCHER AVE

Year	Uses	Source
2014	BARBARA EARL	Cole Information
	BARBARA GASPER	Cole Information
2010	JOSEPH EARL	Cole Information
	BARBARA GASPER	Cole Information
2005	BARBARA GASPER	Cole Information
2000	BARBARA GASPER	Cole Information
1995	OCCUPANT UNKNOWNN	Cole Information

827 W FLETCHER AVE

Year	Uses	Source
2020	ARASH BAHRAMI	EDR Digital Archive
	JINA REED	EDR Digital Archive
2014	CHAD REED	Cole Information
2010	CHAD REED	Cole Information
2005	CHAD REED	Cole Information
	STEVEN LIDZBARSKI	Cole Information

Year	Uses	Source
2000	OCCUPANT UNKNOWN	Cole Information
1995	OCCUPANT UNKNOWNN	Cole Information

829 W FLETCHER AVE

Year	Uses	Source
2020	JASON NAKATANI	EDR Digital Archive
2014	CHARLOTTE CLAUDE	Cole Information
2010	CHARLOTTE CLAUDE	Cole Information
2005	CHARLOTTE CLAUDE	Cole Information
2000	OCCUPANT UNKNOWN	Cole Information
1995	OCCUPANT UNKNOWNN	Cole Information

830 W FLETCHER AVE

Year	Uses	Source
2020	KINNEY CONSTRUCTION	EDR Digital Archive
2010	J C FILMS INC	Cole Information
2005	GALAMAR ENTERPRISES INC	Cole Information
1995	ON CO ARCHITECTS & DESIGNERS	Cole Information
	D L ELLIOTT CONSTRUCTION INC	Cole Information
	ELLIOTT, DAVID	Cole Information
1992	ELLIOTT D CONSTR	Cole Information

831 W FLETCHER AVE

Year	Uses	Source
2020	DENISE SCHACHT	EDR Digital Archive
2014	DENISE SCHACHT	Cole Information
	CARRIE MALEKOW	Cole Information
2010	DENISE SCHACHT	Cole Information
2005	DENISE SCHACHT	Cole Information
2000	KARI WHITE	Cole Information
1995	WHITE, KARI L	Cole Information

833 W FLETCHER AVE

Year	Uses	Source
2020	DEREK HOK	EDR Digital Archive

Year	Uses	Source
2010	JANICE FULP	Cole Information
2005	DONALD MEHR	Cole Information
2000	OCCUPANT UNKNOWN	Cole Information
1995	OCCUPANT UNKNOWNN	Cole Information

835 W FLETCHER AVE

Year	Uses	Source
2014	EDWARD MCQUISTON	Cole Information
2010	DUSTIN DELUNA	Cole Information
2005	DUSTIN DELUNA	Cole Information
1995	SLATER, JEFFREY R	Cole Information

837 W FLETCHER AVE

Year	Uses	Source
2020	MARTHA CARRILLO	EDR Digital Archive
2014	MARTHA CARRILLO	Cole Information
	ALEX FARRARO	Cole Information
2010	GREG ROSENBERGER	Cole Information
2005	GREG ROSENBERGER	Cole Information
2000	WINDY COHN	Cole Information
1995	HOSTERT, S	Cole Information
1992	HOSTERT, S	Cole Information

839 W FLETCHER AVE

Year	Uses	Source
2020	JESSICA YANG	EDR Digital Archive
2014	SCOTT GRAINGER	Cole Information
2010	MARIZE MASCARENHAS	Cole Information
2005	RICHARD DANA	Cole Information
2000	ADAM BAUMFALK	Cole Information
1995	OCCUPANT UNKNOWNN	Cole Information

841 W FLETCHER AVE

Year	Uses	Source
2020	WILLIAM WESTON	EDR Digital Archive

Year	Uses	Source
2014	MARYANN BEHNKE	Cole Information
2010	URSULA KATZ	Cole Information
2005	URSULA KATZ	Cole Information

843 W FLETCHER AVE

Year	Uses	Source
2014	SHANA FU	Cole Information
2010	CHEYANNA JAFFKE	Cole Information
2005	CHEYANNA JAFFKE	Cole Information
2000	ROBYN MORISHITA	Cole Information

845 W FLETCHER AVE

Year	Uses	Source
2000	LANDON NELSON	Cole Information

W FLETCHER AVE # 104

747 W FLETCHER AVE # 104

Year	Uses	Source
2020	JENNIFER HAWKINS	EDR Digital Archive

W FLETCHER AVE # 107

809 W FLETCHER AVE # 107

Year	Uses	Source
2020	K LIVING C	EDR Digital Archive

W FLETCHER AVE # 108

813 W FLETCHER AVE # 108

Year	Uses	Source
2020	PAUL O'CONNELL	EDR Digital Archive

W FLETCHER AVE # 209

819 W FLETCHER AVE # 209

Year	Uses	Source
2020	APRIL ERIN LEVIN	EDR Digital Archive

FINDINGS

W FLETCHER AVE # 214

839 W FLETCHER AVE # 214

Year	Uses	Source
2020	TIMOTHY SALAS	EDR Digital Archive

W FLETCHER AVE # 215

843 W FLETCHER AVE # 215

Year	Uses	Source
2020	ANDREW BREWER	EDR Digital Archive
	SHANA BREWER	EDR Digital Archive

W FLETCHER AVE UNIT 1

621 W FLETCHER AVE UNIT 1

Year	Uses	Source
2020	ALMA CORTES	EDR Digital Archive
	EMILIO CORTES	EDR Digital Archive
	ANAND PUNJABI	EDR Digital Archive

639 W FLETCHER AVE UNIT 1

Year	Uses	Source
2020	JENNIFER CORNEJO	EDR Digital Archive
	LEE COOPER	EDR Digital Archive
	JENNIFER PALCZEWSKI	EDR Digital Archive

W FLETCHER AVE UNIT 10

621 W FLETCHER AVE UNIT 10

Year	Uses	Source
2020	SARAH CHAMBERS	EDR Digital Archive
	SARAH DULATRE	EDR Digital Archive

FINDINGS

W FLETCHER AVE UNIT 105

725 W FLETCHER AVE UNIT 105

Year	Uses	Source
2020	AMANDA JONES	EDR Digital Archive
	JUDITH LEVIEGE	EDR Digital Archive

W FLETCHER AVE UNIT 11

621 W FLETCHER AVE UNIT 11

Year	Uses	Source
2020	CARLOS MONJE	EDR Digital Archive

639 W FLETCHER AVE UNIT 11

Year	Uses	Source
2020	SARAH BITLE	EDR Digital Archive
	MICHELLE MEDINA	EDR Digital Archive

W FLETCHER AVE UNIT 12

621 W FLETCHER AVE UNIT 12

Year	Uses	Source
2020	JALINA MARTINEZ	EDR Digital Archive
	ROSALINA MARTINEZ	EDR Digital Archive
	MICHAEL JONES	EDR Digital Archive
	FRANCISCO MARTINEZ	EDR Digital Archive
	MELISSA MARTINEZ	EDR Digital Archive
	DIANA MARTINEZ	EDR Digital Archive

639 W FLETCHER AVE UNIT 12

Year	Uses	Source
2020	VIRGILITA NORA	EDR Digital Archive
	JOSE NORA	EDR Digital Archive
	MICHAEL NORA	EDR Digital Archive

W FLETCHER AVE UNIT 13

621 W FLETCHER AVE UNIT 13

Year	Uses	Source
2020	JASMINE MARTIN	EDR Digital Archive
	BEVERLY MARTIN	EDR Digital Archive
	BEVERLY PAIGE	EDR Digital Archive

639 W FLETCHER AVE UNIT 13

Year	Uses	Source
2020	BRIAN KOCH	EDR Digital Archive

W FLETCHER AVE UNIT 15

621 W FLETCHER AVE UNIT 15

Year	Uses	Source
2020	VERONICA DODD	EDR Digital Archive
	JAMIE DOUGLASS	EDR Digital Archive
	DREW GILKEY	EDR Digital Archive

639 W FLETCHER AVE UNIT 15

Year	Uses	Source
2020	ZACHARY GUTMANN	EDR Digital Archive

W FLETCHER AVE UNIT 16

621 W FLETCHER AVE UNIT 16

Year	Uses	Source
2020	NORA JENNINGS	EDR Digital Archive

639 W FLETCHER AVE UNIT 16

Year	Uses	Source
2020	CATHERINE JAUREGUY	EDR Digital Archive

W FLETCHER AVE UNIT 17

621 W FLETCHER AVE UNIT 17

Year	Uses	Source
2020	SHERRY DERING	EDR Digital Archive

Year	Uses	Source
2020	CHRIS DERING	EDR Digital Archive
	MICHAEL DERING	EDR Digital Archive

639 W FLETCHER AVE UNIT 17

Year	Uses	Source
2020	JUDY CRAIGHEAD	EDR Digital Archive
	GREGORY CRAIGHEAD	EDR Digital Archive

W FLETCHER AVE UNIT 18

621 W FLETCHER AVE UNIT 18

Year	Uses	Source
2020	CYNTHIA ANDERSON	EDR Digital Archive

639 W FLETCHER AVE UNIT 18

Year	Uses	Source
2020	AMY MINERICH	EDR Digital Archive

W FLETCHER AVE UNIT 19

621 W FLETCHER AVE UNIT 19

Year	Uses	Source
2020	RICIGLIANO NGUYEN	EDR Digital Archive
	PETER RICIGLIANO	EDR Digital Archive

639 W FLETCHER AVE UNIT 19

Year	Uses	Source
2020	KEVIN HIGH	EDR Digital Archive

W FLETCHER AVE UNIT 2

621 W FLETCHER AVE UNIT 2

Year	Uses	Source
2020	MICHAEL LIPARI	EDR Digital Archive
	MICHELE LIPARI	EDR Digital Archive

FINDINGS

639 W FLETCHER AVE UNIT 2

Year	Uses	Source
2020	LINDA DELEON	EDR Digital Archive

W FLETCHER AVE UNIT 20

621 W FLETCHER AVE UNIT 20

Year	Uses	Source
2020	GENNADIY MELKUMYAN	EDR Digital Archive
	MARINA MELKUMYAN	EDR Digital Archive
	VERA MELKUMYAN	EDR Digital Archive

639 W FLETCHER AVE UNIT 20

Year	Uses	Source
2020	DENISE VELAZQUEZ	EDR Digital Archive
	LINDSAY SKENDROVICH	EDR Digital Archive

W FLETCHER AVE UNIT 205

725 W FLETCHER AVE UNIT 205

Year	Uses	Source
2020	DENISE FAUSONE	EDR Digital Archive

W FLETCHER AVE UNIT 21

621 W FLETCHER AVE UNIT 21

Year	Uses	Source
2020	DAVID SPARKS	EDR Digital Archive
	CHRISTINE SPARKS	EDR Digital Archive
	BRITTNEY SPARKS	EDR Digital Archive

W FLETCHER AVE UNIT 22

639 W FLETCHER AVE UNIT 22

Year	Uses	Source
2020	KARI BENTON	EDR Digital Archive

W FLETCHER AVE UNIT 23

621 W FLETCHER AVE UNIT 23

Year	Uses	Source
2020	PAUL RUDMAN	EDR Digital Archive

639 W FLETCHER AVE UNIT 23

Year	Uses	Source
2020	JEFFREY HOWARTH	EDR Digital Archive

W FLETCHER AVE UNIT 24

621 W FLETCHER AVE UNIT 24

Year	Uses	Source
2020	RONGHUA WANG	EDR Digital Archive
	NING XIE	EDR Digital Archive

639 W FLETCHER AVE UNIT 24

Year	Uses	Source
2020	MARTIN RAMIREZ	EDR Digital Archive

W FLETCHER AVE UNIT 25

639 W FLETCHER AVE UNIT 25

Year	Uses	Source
2020	DANIEL ROBINSON	EDR Digital Archive

W FLETCHER AVE UNIT 26

639 W FLETCHER AVE UNIT 26

Year	Uses	Source
2020	WILLIAM VILLALTA	EDR Digital Archive

W FLETCHER AVE UNIT 28

639 W FLETCHER AVE UNIT 28

Year	Uses	Source
2020	CLARISSA HEALD	EDR Digital Archive
	CURTIS HEALD	EDR Digital Archive

FINDINGS

W FLETCHER AVE UNIT 29

639 W FLETCHER AVE UNIT 29

Year	Uses	Source
2020	CATHERINE THARP	EDR Digital Archive

W FLETCHER AVE UNIT 3

621 W FLETCHER AVE UNIT 3

Year	Uses	Source
2020	JENNA HIEBERT	EDR Digital Archive
	JASON YUN	EDR Digital Archive
	TONY HIEBERT	EDR Digital Archive

639 W FLETCHER AVE UNIT 3

Year	Uses	Source
2020	GLADYS DICKERSON	EDR Digital Archive

W FLETCHER AVE UNIT 30

639 W FLETCHER AVE UNIT 30

Year	Uses	Source
2020	VANESSA BADOSA	EDR Digital Archive
	KERILYN BARTON	EDR Digital Archive

W FLETCHER AVE UNIT 4

621 W FLETCHER AVE UNIT 4

Year	Uses	Source
2020	TINA MILLER	EDR Digital Archive

639 W FLETCHER AVE UNIT 4

Year	Uses	Source
2020	EVELYN ELLIS	EDR Digital Archive
	MARY ELLIS	EDR Digital Archive

FINDINGS

W FLETCHER AVE UNIT 5

639 W FLETCHER AVE UNIT 5

Year	Uses	Source
2020	PATRICIA KNAPP	EDR Digital Archive

W FLETCHER AVE UNIT 6

621 W FLETCHER AVE UNIT 6

Year	Uses	Source
2020	MARTINA ACOSTA	EDR Digital Archive
	SVETLANA MARINOVA	EDR Digital Archive

639 W FLETCHER AVE UNIT 6

Year	Uses	Source
2020	HUONG LE	EDR Digital Archive
	DEHAI WANG	EDR Digital Archive
	DAI WANG	EDR Digital Archive

W FLETCHER AVE UNIT 7

621 W FLETCHER AVE UNIT 7

Year	Uses	Source
2020	EUGENE MC DONALD	EDR Digital Archive

639 W FLETCHER AVE UNIT 7

Year	Uses	Source
2020	ISAAC MERCADO	EDR Digital Archive
	RAUL MERCADO	EDR Digital Archive

W FLETCHER AVE UNIT 8

621 W FLETCHER AVE UNIT 8

Year	Uses	Source
2020	CAMILLE GEIGER	EDR Digital Archive
	NICK GEIGER	EDR Digital Archive

639 W FLETCHER AVE UNIT 8

Year	Uses	Source
2020	JOSEPH SQUILLACIOTI	EDR Digital Archive

W FLETCHER AVE UNIT 9

621 W FLETCHER AVE UNIT 9

Year	Uses	Source
2020	NEIL JACKSON	EDR Digital Archive

639 W FLETCHER AVE UNIT 9

Year	Uses	Source
2020	KORTNI INGEBRIGTSEN	EDR Digital Archive

W WESTWAY AVE

745 W WESTWAY AVE

Year	Uses	Source
2020	SUSAN HIRZEL	EDR Digital Archive
	MARK HIRZEL	EDR Digital Archive
	TOM ORAM	EDR Digital Archive
	DANNY PAULSEN	EDR Digital Archive
2014	CORNELIO OROZCO	Cole Information
2010	DIANE MARTINEZ	Cole Information
2005	MARK HIRZEL	Cole Information

747 W WESTWAY AVE

Year	Uses	Source
2020	TIMOTHY JONES	EDR Digital Archive
	DAWN JONES	EDR Digital Archive
	DOREEN JONES	EDR Digital Archive
2014	DAWN DENNEHY	Cole Information
2010	OCCUPANT UNKNOWN	Cole Information
2005	WILLIAM DENNEHY	Cole Information
2000	E DENNEHY	Cole Information

FINDINGS

826 W WESTWAY AVE

Year	Uses	Source
2020	PEDRO HERNANDEZ	EDR Digital Archive
2014	JOHN GAUDOT	Cole Information
2010	SARAH KAUMP	Cole Information
2005	MEHDI KHOSH	Cole Information
2000	OCCUPANT UNKNOWN	Cole Information

834 W WESTWAY AVE

Year	Uses	Source
2020	DEBRA TREFT	EDR Digital Archive
	WELDON DOPSON	EDR Digital Archive
	KEVIN TREFT	EDR Digital Archive
	KAYLEE TREFT	EDR Digital Archive
2014	KEVIN TREFT	Cole Information
2010	KEVIN TREFT	Cole Information
2005	KEVIN TREFT	Cole Information
2000	KEVIN TREFT	Cole Information
1995	TREFT, KEVIN	Cole Information

836 W WESTWAY AVE

Year	Uses	Source
2020	NORA MEDINA	EDR Digital Archive
2014	NORA MEDINA	Cole Information
2010	TONY MEDINA	Cole Information
2005	TONY MEDINA	Cole Information
2000	J COVARRUBIAS	Cole Information

WAY AVE

747 WAY AVE

Year	Uses	Source
1980	Kendall E L Rocky	Pacific Telephone
1975	Mayhugh Wm P	Luskey Brothers & Co., Inc.

FINDINGS

834 WAY AVE

Year	Uses	Source
1991	Treft Kevin & Debra	Pacific Bell
1980	Rashd	Pacific Telephone
1975	McKenzie C M	Luskey Brothers & Co., Inc.

836 WAY AVE

Year	Uses	Source
1980	I Ward Steven	Pacific Telephone
1975	Ward Steven	Luskey Brothers & Co., Inc.

WESTWAY AVE

747 WESTWAY AVE

Year	Uses	Source
1986	Kendall E L Rocky	Pacific Bell

834 WESTWAY AVE

Year	Uses	Source
1995	Treft Kevin & Debra	Pacific Bell
1986	Eppig Richard	Pacific Bell

FINDINGS

ADJOINING PROPERTY: ADDRESSES NOT IDENTIFIED IN RESEARCH SOURCE

The following Adjoining Property addresses were researched for this report, and the addresses were not identified in research source.

Address Researched	Address Not Identified in Research Source
2374 AMERICAN WAY	2020, 2017, 2014, 2010, 2005, 2002, 2001, 2000, 1997, 1995, 1992, 1991, 1986, 1975, 1971, 1970, 1966, 1965, 1961, 1960, 1956, 1955, 1952, 1950, 1946, 1945, 1941, 1936, 1930, 1926, 1925, 1922, 1921, 1920
2380 AMERICAN WAY	2020, 2017, 2014, 2010, 2005, 2002, 2001, 2000, 1997, 1995, 1992, 1986, 1980, 1975, 1971, 1970, 1966, 1965, 1961, 1960, 1956, 1955, 1952, 1950, 1946, 1945, 1941, 1936, 1930, 1926, 1925, 1922, 1921, 1920
2380 N AMERICAN WAY	2020, 2017, 2014, 2010, 2005, 2002, 2001, 2000, 1997, 1995, 1991, 1986, 1980, 1975, 1971, 1970, 1966, 1965, 1961, 1960, 1956, 1955, 1952, 1950, 1946, 1945, 1941, 1936, 1930, 1926, 1925, 1922, 1921, 1920
2387 BATAVIA ST	2020, 2017, 2014, 2010, 2005, 2002, 2001, 2000, 1997, 1992, 1986, 1980, 1975, 1971, 1970, 1966, 1965, 1961, 1960, 1956, 1955, 1952, 1950, 1946, 1945, 1941, 1936, 1930, 1926, 1925, 1922, 1921, 1920
2387 N BATAVIA ST	2017, 2002, 2001, 2000, 1997, 1991, 1986, 1980, 1975, 1971, 1970, 1966, 1965, 1961, 1960, 1956, 1955, 1952, 1950, 1946, 1945, 1941, 1936, 1930, 1926, 1925, 1922, 1921, 1920
2390 AMAERICAN WAY	2020, 2017, 2014, 2010, 2005, 2002, 2001, 2000, 1997, 1995, 1992, 1991, 1986, 1975, 1971, 1970, 1966, 1965, 1961, 1960, 1956, 1955, 1952, 1950, 1946, 1945, 1941, 1936, 1930, 1926, 1925, 1922, 1921, 1920
2390 AMERICAN WAY	2020, 2017, 2014, 2010, 2005, 2002, 2001, 2000, 1997, 1992, 1980, 1975, 1971, 1970, 1966, 1965, 1961, 1960, 1956, 1955, 1952, 1950, 1946, 1945, 1941, 1936, 1930, 1926, 1925, 1922, 1921, 1920
2390 N AMERICAN WAY	2017, 2002, 2001, 2000, 1997, 1991, 1986, 1980, 1975, 1971, 1970, 1966, 1965, 1961, 1960, 1956, 1955, 1952, 1950, 1946, 1945, 1941, 1936, 1930, 1926, 1925, 1922, 1921, 1920
2393 AMERICAN WAY	2020, 2017, 2014, 2010, 2005, 2002, 2001, 2000, 1997, 1995, 1992, 1991, 1975, 1971, 1970, 1966, 1965, 1961, 1960, 1956, 1955, 1952, 1950, 1946, 1945, 1941, 1936, 1930, 1926, 1925, 1922, 1921, 1920
2396 BATAVIA ST	2020, 2017, 2014, 2010, 2005, 2002, 2001, 2000, 1997, 1995, 1992, 1975, 1971, 1970, 1966, 1965, 1961, 1960, 1956, 1955, 1952, 1950, 1946, 1945, 1941, 1936, 1930, 1926, 1925, 1922, 1921, 1920
2396 N BATAVIA ST	2017, 2002, 2001, 2000, 1997, 1995, 1991, 1986, 1980, 1975, 1971, 1970, 1966, 1965, 1961, 1960, 1956, 1955, 1952, 1950, 1946, 1945, 1941, 1936, 1930, 1926, 1925, 1922, 1921, 1920
2400 AMERICAN WAY	2020, 2017, 2014, 2010, 2005, 2002, 2001, 2000, 1997, 1995, 1992, 1986, 1980, 1975, 1971, 1970, 1966, 1965, 1961, 1960, 1956, 1955, 1952, 1950, 1946, 1945, 1941, 1936, 1930, 1926, 1925, 1922, 1921, 1920
2401 N BATAVIA ST	2020, 2017, 2002, 2001, 2000, 1997, 1995, 1991, 1986, 1980, 1975, 1971, 1970, 1966, 1965, 1961, 1960, 1956, 1955, 1952, 1950, 1946, 1945, 1941, 1936, 1930, 1926, 1925, 1922, 1921, 1920
2403 BATAVIA ST	2020, 2017, 2014, 2010, 2005, 2002, 2001, 2000, 1997, 1992, 1986, 1980, 1975, 1971, 1970, 1966, 1965, 1961, 1960, 1956, 1955, 1952, 1950, 1946, 1945, 1941, 1936, 1930, 1926, 1925, 1922, 1921, 1920

FINDINGS

Address Researched	Address Not Identified in Research Source
2403 N BATAVIA ST	2017, 2002, 2001, 2000, 1997, 1991, 1986, 1980, 1975, 1971, 1970, 1966, 1965, 1961, 1960, 1956, 1955, 1952, 1950, 1946, 1945, 1941, 1936, 1930, 1926, 1925, 1922, 1921, 1920
2410 BATAVIA ST	2020, 2017, 2014, 2010, 2005, 2002, 2001, 2000, 1997, 1992, 1975, 1971, 1970, 1966, 1965, 1961, 1960, 1956, 1955, 1952, 1950, 1946, 1945, 1941, 1936, 1930, 1926, 1925, 1922, 1921, 1920
2410 N BATAVIA ST	2017, 2010, 2005, 2002, 2001, 2000, 1997, 1991, 1986, 1980, 1975, 1971, 1970, 1966, 1965, 1961, 1960, 1956, 1955, 1952, 1950, 1946, 1945, 1941, 1936, 1930, 1926, 1925, 1922, 1921, 1920
2415 BATAVIA ST	2020, 2017, 2014, 2010, 2005, 2002, 2001, 2000, 1997, 1995, 1992, 1991, 1980, 1975, 1971, 1970, 1966, 1965, 1961, 1960, 1956, 1955, 1952, 1950, 1946, 1945, 1941, 1936, 1930, 1926, 1925, 1922, 1921, 1920
2415 N BATAVIA ST	2020, 2017, 2002, 2001, 2000, 1997, 1991, 1986, 1980, 1975, 1971, 1970, 1966, 1965, 1961, 1960, 1956, 1955, 1952, 1950, 1946, 1945, 1941, 1936, 1930, 1926, 1925, 1922, 1921, 1920
2417 BATAVIA ST	2020, 2017, 2014, 2010, 2005, 2002, 2001, 2000, 1997, 1992, 1975, 1971, 1970, 1966, 1965, 1961, 1960, 1956, 1955, 1952, 1950, 1946, 1945, 1941, 1936, 1930, 1926, 1925, 1922, 1921, 1920
2417 N BATAVIA ST	2017, 2002, 2001, 2000, 1997, 1991, 1986, 1980, 1975, 1971, 1970, 1966, 1965, 1961, 1960, 1956, 1955, 1952, 1950, 1946, 1945, 1941, 1936, 1930, 1926, 1925, 1922, 1921, 1920
2424 BATAVIA ST	2020, 2017, 2014, 2010, 2005, 2002, 2001, 2000, 1997, 1992, 1980, 1975, 1971, 1970, 1966, 1965, 1961, 1960, 1956, 1955, 1952, 1950, 1946, 1945, 1941, 1936, 1930, 1926, 1925, 1922, 1921, 1920
2424 N BATAVIA ST	2017, 2002, 2001, 2000, 1997, 1991, 1986, 1980, 1975, 1971, 1970, 1966, 1965, 1961, 1960, 1956, 1955, 1952, 1950, 1946, 1945, 1941, 1936, 1930, 1926, 1925, 1922, 1921, 1920
2425 BATAVIA	2020, 2017, 2014, 2010, 2005, 2002, 2001, 2000, 1997, 1992, 1991, 1986, 1980, 1975, 1971, 1970, 1966, 1965, 1961, 1960, 1956, 1955, 1952, 1950, 1946, 1945, 1941, 1936, 1930, 1926, 1925, 1922, 1921, 1920
2425 BATAVIA ST	2020, 2017, 2014, 2010, 2005, 2002, 2001, 2000, 1997, 1992, 1971, 1970, 1966, 1965, 1961, 1960, 1956, 1955, 1952, 1950, 1946, 1945, 1941, 1936, 1930, 1926, 1925, 1922, 1921, 1920
2425 N BATAVIA ST	2017, 2014, 2010, 2002, 2001, 2000, 1997, 1991, 1986, 1980, 1975, 1971, 1970, 1966, 1965, 1961, 1960, 1956, 1955, 1952, 1950, 1946, 1945, 1941, 1936, 1930, 1926, 1925, 1922, 1921, 1920
2442 N AMERICAN WAY	2017, 2005, 2002, 2001, 2000, 1997, 1995, 1992, 1991, 1986, 1980, 1975, 1971, 1970, 1966, 1965, 1961, 1960, 1956, 1955, 1952, 1950, 1946, 1945, 1941, 1936, 1930, 1926, 1925, 1922, 1921, 1920
2444 N AMERICAN WAY	2020, 2017, 2005, 2002, 2001, 2000, 1997, 1995, 1992, 1991, 1986, 1980, 1975, 1971, 1970, 1966, 1965, 1961, 1960, 1956, 1955, 1952, 1950, 1946, 1945, 1941, 1936, 1930, 1926, 1925, 1922, 1921, 1920
2467 AMERICAN WAY	2020, 2017, 2014, 2010, 2005, 2002, 2001, 2000, 1997, 1995, 1992, 1980, 1975, 1971, 1970, 1966, 1965, 1961, 1960, 1956, 1955, 1952, 1950, 1946, 1945, 1941, 1936, 1930, 1926, 1925, 1922, 1921, 1920
2467 AMERICAN WAY ST	2020, 2017, 2014, 2010, 2005, 2002, 2001, 2000, 1997, 1992, 1991, 1986, 1980, 1975, 1971, 1970, 1966, 1965, 1961, 1960, 1956, 1955, 1952, 1950, 1946, 1945, 1941, 1936, 1930, 1926, 1925, 1922, 1921, 1920

FINDINGS

Address Researched	Address Not Identified in Research Source
2467 N AMERICAN WAY	2017, 2014, 2010, 2005, 2002, 2001, 2000, 1997, 1991, 1986, 1980, 1975, 1971, 1970, 1966, 1965, 1961, 1960, 1956, 1955, 1952, 1950, 1946, 1945, 1941, 1936, 1930, 1926, 1925, 1922, 1921, 1920
2501 CAPRI LN	2020, 2017, 2014, 2010, 2005, 2002, 2001, 2000, 1997, 1995, 1992, 1991, 1986, 1980, 1971, 1970, 1966, 1965, 1961, 1960, 1956, 1955, 1952, 1950, 1946, 1945, 1941, 1936, 1930, 1926, 1925, 1922, 1921, 1920
2501 N CAPRI ST	2017, 2002, 2001, 1997, 1995, 1992, 1991, 1986, 1980, 1975, 1971, 1970, 1966, 1965, 1961, 1960, 1956, 1955, 1952, 1950, 1946, 1945, 1941, 1936, 1930, 1926, 1925, 1922, 1921, 1920
2502 CAPRI ST	2020, 2017, 2014, 2010, 2005, 2002, 2001, 2000, 1997, 1995, 1992, 1986, 1975, 1971, 1970, 1966, 1965, 1961, 1960, 1956, 1955, 1952, 1950, 1946, 1945, 1941, 1936, 1930, 1926, 1925, 1922, 1921, 1920
2502 N CAPRI ST	2017, 2002, 2001, 1997, 1992, 1991, 1986, 1980, 1975, 1971, 1970, 1966, 1965, 1961, 1960, 1956, 1955, 1952, 1950, 1946, 1945, 1941, 1936, 1930, 1926, 1925, 1922, 1921, 1920
2503 CAPRI LN	2020, 2017, 2014, 2010, 2005, 2002, 2001, 2000, 1997, 1995, 1992, 1991, 1986, 1980, 1971, 1970, 1966, 1965, 1961, 1960, 1956, 1955, 1952, 1950, 1946, 1945, 1941, 1936, 1930, 1926, 1925, 1922, 1921, 1920
2503 CAPRI ST	2020, 2017, 2014, 2010, 2005, 2002, 2001, 2000, 1997, 1995, 1992, 1991, 1986, 1975, 1971, 1970, 1966, 1965, 1961, 1960, 1956, 1955, 1952, 1950, 1946, 1945, 1941, 1936, 1930, 1926, 1925, 1922, 1921, 1920
2503 N CAPRI ST	2017, 2002, 2001, 1997, 1995, 1992, 1991, 1986, 1980, 1975, 1971, 1970, 1966, 1965, 1961, 1960, 1956, 1955, 1952, 1950, 1946, 1945, 1941, 1936, 1930, 1926, 1925, 1922, 1921, 1920
2504 CAPRI	2020, 2017, 2014, 2010, 2005, 2002, 2001, 2000, 1997, 1992, 1991, 1986, 1980, 1975, 1971, 1970, 1966, 1965, 1961, 1960, 1956, 1955, 1952, 1950, 1946, 1945, 1941, 1936, 1930, 1926, 1925, 1922, 1921, 1920
2504 CAPRI ST	2020, 2017, 2014, 2010, 2005, 2002, 2001, 2000, 1997, 1995, 1992, 1991, 1971, 1970, 1966, 1965, 1961, 1960, 1956, 1955, 1952, 1950, 1946, 1945, 1941, 1936, 1930, 1926, 1925, 1922, 1921, 1920
2504 N CAPRI ST	2017, 2002, 2001, 1997, 1992, 1991, 1986, 1980, 1975, 1971, 1970, 1966, 1965, 1961, 1960, 1956, 1955, 1952, 1950, 1946, 1945, 1941, 1936, 1930, 1926, 1925, 1922, 1921, 1920
2505 N CAPRI ST	2020, 2017, 2002, 2001, 1997, 1992, 1991, 1986, 1980, 1975, 1971, 1970, 1966, 1965, 1961, 1960, 1956, 1955, 1952, 1950, 1946, 1945, 1941, 1936, 1930, 1926, 1925, 1922, 1921, 1920
2506 CAPRI ST	2020, 2017, 2014, 2010, 2005, 2002, 2001, 2000, 1997, 1995, 1992, 1991, 1986, 1980, 1971, 1970, 1966, 1965, 1961, 1960, 1956, 1955, 1952, 1950, 1946, 1945, 1941, 1936, 1930, 1926, 1925, 1922, 1921, 1920
2506 N CAPRI ST	2017, 2002, 2001, 1997, 1992, 1991, 1986, 1980, 1975, 1971, 1970, 1966, 1965, 1961, 1960, 1956, 1955, 1952, 1950, 1946, 1945, 1941, 1936, 1930, 1926, 1925, 1922, 1921, 1920
2507 CAPRI ST	2020, 2017, 2014, 2010, 2005, 2002, 2001, 2000, 1997, 1995, 1992, 1986, 1980, 1971, 1970, 1966, 1965, 1961, 1960, 1956, 1955, 1952, 1950, 1946, 1945, 1941, 1936, 1930, 1926, 1925, 1922, 1921, 1920
2507 N CAPRI ST	2017, 2014, 2002, 2001, 1997, 1992, 1991, 1986, 1980, 1975, 1971, 1970, 1966, 1965, 1961, 1960, 1956, 1955, 1952, 1950, 1946, 1945, 1941, 1936, 1930, 1926, 1925, 1922, 1921, 1920

FINDINGS

Address Researched	Address Not Identified in Research Source
2508 CAPRI ST	2020, 2017, 2014, 2010, 2005, 2002, 2001, 2000, 1997, 1995, 1992, 1991, 1986, 1975, 1971, 1970, 1966, 1965, 1961, 1960, 1956, 1955, 1952, 1950, 1946, 1945, 1941, 1936, 1930, 1926, 1925, 1922, 1921, 1920
2508 N CAPRI ST	2017, 2005, 2002, 2001, 1997, 1992, 1991, 1986, 1980, 1975, 1971, 1970, 1966, 1965, 1961, 1960, 1956, 1955, 1952, 1950, 1946, 1945, 1941, 1936, 1930, 1926, 1925, 1922, 1921, 1920
2510 BATAVIA ST	2020, 2017, 2014, 2010, 2005, 2002, 2001, 2000, 1997, 1995, 1992, 1991, 1986, 1980, 1975, 1971, 1970, 1966, 1965, 1961, 1960, 1956, 1955, 1952, 1950, 1946, 1945, 1941, 1936, 1930, 1926, 1922, 1921, 1920
2515 CAPRI	2020, 2017, 2014, 2010, 2005, 2002, 2001, 2000, 1997, 1992, 1991, 1986, 1980, 1975, 1971, 1970, 1966, 1965, 1961, 1960, 1956, 1955, 1952, 1950, 1946, 1945, 1941, 1936, 1930, 1926, 1925, 1922, 1921, 1920
2515 CAPRI ST	2020, 2017, 2014, 2010, 2005, 2002, 2001, 2000, 1997, 1995, 1992, 1991, 1986, 1975, 1971, 1970, 1966, 1965, 1961, 1960, 1956, 1955, 1952, 1950, 1946, 1945, 1941, 1936, 1930, 1926, 1925, 1922, 1921, 1920
2515 N CAPRI ST	2020, 2017, 2002, 2001, 1997, 1992, 1991, 1986, 1980, 1975, 1971, 1970, 1966, 1965, 1961, 1960, 1956, 1955, 1952, 1950, 1946, 1945, 1941, 1936, 1930, 1926, 1925, 1922, 1921, 1920
2516 CAPRI	2020, 2017, 2014, 2010, 2005, 2002, 2001, 2000, 1997, 1992, 1991, 1986, 1980, 1975, 1971, 1970, 1966, 1965, 1961, 1960, 1956, 1955, 1952, 1950, 1946, 1945, 1941, 1936, 1930, 1926, 1925, 1922, 1921, 1920
2516 CAPRI ST	2020, 2017, 2014, 2010, 2005, 2002, 2001, 2000, 1997, 1995, 1992, 1971, 1970, 1966, 1965, 1961, 1960, 1956, 1955, 1952, 1950, 1946, 1945, 1941, 1936, 1930, 1926, 1925, 1922, 1921, 1920
2516 N CAPRI ST	2017, 2002, 2001, 1997, 1991, 1986, 1980, 1975, 1971, 1970, 1966, 1965, 1961, 1960, 1956, 1955, 1952, 1950, 1946, 1945, 1941, 1936, 1930, 1926, 1925, 1922, 1921, 1920
2517 CAPRI ST	2020, 2017, 2014, 2010, 2005, 2002, 2001, 2000, 1997, 1995, 1992, 1991, 1980, 1975, 1971, 1970, 1966, 1965, 1961, 1960, 1956, 1955, 1952, 1950, 1946, 1945, 1941, 1936, 1930, 1926, 1925, 1922, 1921, 1920
2517 N CAPRI ST	2017, 2002, 2001, 1997, 1991, 1986, 1980, 1975, 1971, 1970, 1966, 1965, 1961, 1960, 1956, 1955, 1952, 1950, 1946, 1945, 1941, 1936, 1930, 1926, 1925, 1922, 1921, 1920
2518 CAPRI ST	2020, 2017, 2014, 2010, 2005, 2002, 2001, 2000, 1997, 1995, 1992, 1991, 1986, 1980, 1971, 1970, 1966, 1965, 1961, 1960, 1956, 1955, 1952, 1950, 1946, 1945, 1941, 1936, 1930, 1926, 1925, 1922, 1921, 1920
2518 N CAPRI ST	2017, 2002, 2001, 2000, 1997, 1992, 1991, 1986, 1980, 1975, 1971, 1970, 1966, 1965, 1961, 1960, 1956, 1955, 1952, 1950, 1946, 1945, 1941, 1936, 1930, 1926, 1925, 1922, 1921, 1920
2523 CAPRI	2020, 2017, 2014, 2010, 2005, 2002, 2001, 2000, 1997, 1992, 1991, 1986, 1980, 1975, 1971, 1970, 1966, 1965, 1961, 1960, 1956, 1955, 1952, 1950, 1946, 1945, 1941, 1936, 1930, 1926, 1925, 1922, 1921, 1920
2523 CAPRI LN	2020, 2017, 2014, 2010, 2005, 2002, 2001, 2000, 1997, 1995, 1992, 1991, 1986, 1980, 1971, 1970, 1966, 1965, 1961, 1960, 1956, 1955, 1952, 1950, 1946, 1945, 1941, 1936, 1930, 1926, 1925, 1922, 1921, 1920
2523 CAPRI ST	2020, 2017, 2014, 2010, 2005, 2002, 2001, 2000, 1997, 1995, 1992, 1975, 1971, 1970, 1966, 1965, 1961, 1960, 1956, 1955, 1952, 1950, 1946, 1945, 1941, 1936, 1930, 1926, 1925, 1922, 1921, 1920

FINDINGS

Address Researched	Address Not Identified in Research Source
2523 N CAPRI ST	2017, 2010, 2002, 2001, 1997, 1991, 1986, 1980, 1975, 1971, 1970, 1966, 1965, 1961, 1960, 1956, 1955, 1952, 1950, 1946, 1945, 1941, 1936, 1930, 1926, 1925, 1922, 1921, 1920
2524 CAPRI ST	2020, 2017, 2014, 2010, 2005, 2002, 2001, 2000, 1997, 1995, 1992, 1986, 1980, 1971, 1970, 1966, 1965, 1961, 1960, 1956, 1955, 1952, 1950, 1946, 1945, 1941, 1936, 1930, 1926, 1925, 1922, 1921, 1920
2524 N CAPRI ST	2017, 2002, 2001, 2000, 1997, 1991, 1986, 1980, 1975, 1971, 1970, 1966, 1965, 1961, 1960, 1956, 1955, 1952, 1950, 1946, 1945, 1941, 1936, 1930, 1926, 1925, 1922, 1921, 1920
2525 CAPRI ST	2020, 2017, 2014, 2010, 2005, 2002, 2001, 2000, 1997, 1995, 1992, 1991, 1986, 1980, 1971, 1970, 1966, 1965, 1961, 1960, 1956, 1955, 1952, 1950, 1946, 1945, 1941, 1936, 1930, 1926, 1925, 1922, 1921, 1920
2525 N CAPRI ST	2017, 2002, 2001, 1997, 1995, 1992, 1991, 1986, 1980, 1975, 1971, 1970, 1966, 1965, 1961, 1960, 1956, 1955, 1952, 1950, 1946, 1945, 1941, 1936, 1930, 1926, 1925, 1922, 1921, 1920
2526 CAPRI ST	2020, 2017, 2014, 2010, 2005, 2002, 2001, 2000, 1997, 1995, 1992, 1991, 1971, 1970, 1966, 1965, 1961, 1960, 1956, 1955, 1952, 1950, 1946, 1945, 1941, 1936, 1930, 1926, 1925, 1922, 1921, 1920
2526 N CAPRI ST	2017, 2005, 2002, 2001, 1997, 1995, 1992, 1991, 1986, 1980, 1975, 1971, 1970, 1966, 1965, 1961, 1960, 1956, 1955, 1952, 1950, 1946, 1945, 1941, 1936, 1930, 1926, 1925, 1922, 1921, 1920
2531 CAPRI ST	2020, 2017, 2014, 2010, 2005, 2002, 2001, 2000, 1997, 1995, 1992, 1986, 1980, 1975, 1971, 1970, 1966, 1965, 1961, 1960, 1956, 1955, 1952, 1950, 1946, 1945, 1941, 1936, 1930, 1926, 1925, 1922, 1921, 1920
2531 N CAPRI ST	2020, 2017, 2002, 2001, 1997, 1991, 1986, 1980, 1975, 1971, 1970, 1966, 1965, 1961, 1960, 1956, 1955, 1952, 1950, 1946, 1945, 1941, 1936, 1930, 1926, 1925, 1922, 1921, 1920
2532 CAPRI ST	2020, 2017, 2014, 2010, 2005, 2002, 2001, 2000, 1997, 1995, 1992, 1991, 1975, 1971, 1970, 1966, 1965, 1961, 1960, 1956, 1955, 1952, 1950, 1946, 1945, 1941, 1936, 1930, 1926, 1925, 1922, 1921, 1920
2532 N CAPRI ST	2020, 2017, 2005, 2002, 2001, 1997, 1992, 1991, 1986, 1980, 1975, 1971, 1970, 1966, 1965, 1961, 1960, 1956, 1955, 1952, 1950, 1946, 1945, 1941, 1936, 1930, 1926, 1925, 1922, 1921, 1920
2533 CAPRI ST	2020, 2017, 2014, 2010, 2005, 2002, 2001, 2000, 1997, 1995, 1992, 1991, 1986, 1980, 1971, 1970, 1966, 1965, 1961, 1960, 1956, 1955, 1952, 1950, 1946, 1945, 1941, 1936, 1930, 1926, 1925, 1922, 1921, 1920
2533 N CAPRI ST	2017, 2014, 2005, 2002, 2001, 1997, 1992, 1991, 1986, 1980, 1975, 1971, 1970, 1966, 1965, 1961, 1960, 1956, 1955, 1952, 1950, 1946, 1945, 1941, 1936, 1930, 1926, 1925, 1922, 1921, 1920
2534 CAPRI ST	2020, 2017, 2014, 2010, 2005, 2002, 2001, 2000, 1997, 1995, 1992, 1971, 1970, 1966, 1965, 1961, 1960, 1956, 1955, 1952, 1950, 1946, 1945, 1941, 1936, 1930, 1926, 1925, 1922, 1921, 1920
2534 N CAPRI ST	2020, 2017, 2010, 2002, 2001, 2000, 1997, 1995, 1991, 1986, 1980, 1975, 1971, 1970, 1966, 1965, 1961, 1960, 1956, 1955, 1952, 1950, 1946, 1945, 1941, 1936, 1930, 1926, 1925, 1922, 1921, 1920
2539 CAPRI ST	2020, 2017, 2014, 2010, 2005, 2002, 2001, 2000, 1997, 1995, 1992, 1991, 1986, 1980, 1971, 1970, 1966, 1965, 1961, 1960, 1956, 1955, 1952, 1950, 1946, 1945, 1941, 1936, 1930, 1926, 1925, 1922, 1921, 1920

FINDINGS

Address Researched	Address Not Identified in Research Source
2539 N CAPRI ST	2020, 2017, 2002, 2001, 2000, 1997, 1992, 1991, 1986, 1980, 1975, 1971, 1970, 1966, 1965, 1961, 1960, 1956, 1955, 1952, 1950, 1946, 1945, 1941, 1936, 1930, 1926, 1925, 1922, 1921, 1920
2540 CAPRI ST	2020, 2017, 2014, 2010, 2005, 2002, 2001, 2000, 1997, 1995, 1992, 1986, 1975, 1971, 1970, 1966, 1965, 1961, 1960, 1956, 1955, 1952, 1950, 1946, 1945, 1941, 1936, 1930, 1926, 1925, 1922, 1921, 1920
2540 N CAPRI ST	2020, 2017, 2002, 2001, 2000, 1997, 1991, 1986, 1980, 1975, 1971, 1970, 1966, 1965, 1961, 1960, 1956, 1955, 1952, 1950, 1946, 1945, 1941, 1936, 1930, 1926, 1925, 1922, 1921, 1920
2541 N CAPRI ST	2017, 2002, 2001, 1997, 1992, 1991, 1986, 1980, 1975, 1971, 1970, 1966, 1965, 1961, 1960, 1956, 1955, 1952, 1950, 1946, 1945, 1941, 1936, 1930, 1926, 1925, 1922, 1921, 1920
2547 CAPRI ST	2020, 2017, 2014, 2010, 2005, 2002, 2001, 2000, 1997, 1995, 1992, 1991, 1986, 1980, 1971, 1970, 1966, 1965, 1961, 1960, 1956, 1955, 1952, 1950, 1946, 1945, 1941, 1936, 1930, 1926, 1925, 1922, 1921, 1920
2547 N CAPRI ST	2017, 2002, 2001, 1997, 1995, 1992, 1991, 1986, 1980, 1975, 1971, 1970, 1966, 1965, 1961, 1960, 1956, 1955, 1952, 1950, 1946, 1945, 1941, 1936, 1930, 1926, 1925, 1922, 1921, 1920
2549 CAPRI	2020, 2017, 2014, 2010, 2005, 2002, 2001, 2000, 1997, 1992, 1991, 1986, 1980, 1975, 1971, 1970, 1966, 1965, 1961, 1960, 1956, 1955, 1952, 1950, 1946, 1945, 1941, 1936, 1930, 1926, 1925, 1922, 1921, 1920
2549 CAPRI ST	2020, 2017, 2014, 2010, 2005, 2002, 2001, 2000, 1997, 1995, 1992, 1991, 1986, 1980, 1971, 1970, 1966, 1965, 1961, 1960, 1956, 1955, 1952, 1950, 1946, 1945, 1941, 1936, 1930, 1926, 1925, 1922, 1921, 1920
2549 N CAPRI ST	2020, 2017, 2010, 2002, 2001, 1997, 1992, 1991, 1986, 1980, 1975, 1971, 1970, 1966, 1965, 1961, 1960, 1956, 1955, 1952, 1950, 1946, 1945, 1941, 1936, 1930, 1926, 1925, 1922, 1921, 1920
2553 N CAPRI ST	2020, 2017, 2002, 2001, 1997, 1992, 1991, 1986, 1980, 1975, 1971, 1970, 1966, 1965, 1961, 1960, 1956, 1955, 1952, 1950, 1946, 1945, 1941, 1936, 1930, 1926, 1925, 1922, 1921, 1920
2555 CAPRI	2020, 2017, 2014, 2010, 2005, 2002, 2001, 2000, 1997, 1992, 1991, 1986, 1980, 1975, 1971, 1970, 1966, 1965, 1961, 1960, 1956, 1955, 1952, 1950, 1946, 1945, 1941, 1936, 1930, 1926, 1925, 1922, 1921, 1920
2555 CAPRI ST	2020, 2017, 2014, 2010, 2005, 2002, 2001, 2000, 1997, 1995, 1992, 1991, 1986, 1971, 1970, 1966, 1965, 1961, 1960, 1956, 1955, 1952, 1950, 1946, 1945, 1941, 1936, 1930, 1926, 1925, 1922, 1921, 1920
2555 N CAPRI ST	2017, 2002, 2001, 1997, 1992, 1991, 1986, 1980, 1975, 1971, 1970, 1966, 1965, 1961, 1960, 1956, 1955, 1952, 1950, 1946, 1945, 1941, 1936, 1930, 1926, 1925, 1922, 1921, 1920
500 FLETCHER ST	2020, 2017, 2014, 2010, 2005, 2002, 2001, 2000, 1997, 1995, 1992, 1991, 1986, 1980, 1971, 1966, 1965, 1961, 1960, 1956, 1955, 1952, 1950, 1946, 1945, 1941, 1936, 1930, 1926, 1925, 1922, 1921, 1920
500 FLETCHR	2020, 2017, 2014, 2010, 2005, 2002, 2001, 2000, 1997, 1995, 1992, 1991, 1986, 1980, 1975, 1971, 1970, 1965, 1961, 1960, 1956, 1955, 1952, 1950, 1946, 1945, 1941, 1936, 1930, 1926, 1925, 1922, 1921, 1920
515 FLETCHER	2020, 2017, 2014, 2010, 2005, 2002, 2001, 2000, 1997, 1992, 1991, 1986, 1980, 1975, 1971, 1970, 1966, 1965, 1961, 1960, 1956, 1955, 1952, 1950, 1946, 1945, 1941, 1936, 1930, 1926, 1925, 1922, 1921, 1920

FINDINGS

Address Researched	Address Not Identified in Research Source
515 FLETCHER AVE	2020, 2017, 2014, 2010, 2005, 2002, 2001, 2000, 1997, 1992, 1991, 1986, 1980, 1975, 1971, 1970, 1965, 1961, 1960, 1956, 1955, 1952, 1950, 1946, 1945, 1941, 1936, 1930, 1926, 1925, 1922, 1921, 1920
515 FLETCHER ST	2020, 2017, 2014, 2010, 2005, 2002, 2001, 2000, 1997, 1995, 1992, 1971, 1970, 1966, 1965, 1961, 1960, 1956, 1955, 1952, 1950, 1946, 1945, 1941, 1936, 1930, 1926, 1925, 1922, 1921, 1920
515 W FLETCHER AVE	2017, 2002, 2001, 2000, 1997, 1991, 1986, 1980, 1975, 1971, 1970, 1966, 1965, 1961, 1960, 1956, 1955, 1952, 1950, 1946, 1945, 1941, 1936, 1930, 1926, 1925, 1922, 1921, 1920
520 FLETCHER ST	2020, 2017, 2014, 2010, 2005, 2002, 2001, 2000, 1997, 1995, 1992, 1991, 1986, 1980, 1971, 1966, 1965, 1961, 1960, 1956, 1955, 1952, 1950, 1946, 1945, 1941, 1936, 1930, 1926, 1925, 1922, 1921, 1920
540 FLETCHER ST	2020, 2017, 2014, 2010, 2005, 2002, 2001, 2000, 1997, 1995, 1992, 1991, 1986, 1980, 1975, 1971, 1966, 1965, 1961, 1960, 1956, 1955, 1952, 1950, 1946, 1945, 1941, 1936, 1930, 1926, 1925, 1922, 1921, 1920
560 FLETCHER ST	2020, 2017, 2014, 2010, 2005, 2002, 2001, 2000, 1997, 1995, 1992, 1991, 1986, 1971, 1970, 1966, 1965, 1961, 1960, 1956, 1955, 1952, 1950, 1946, 1945, 1941, 1936, 1930, 1926, 1925, 1922, 1921, 1920
610 FLETCHER ST	2020, 2017, 2014, 2010, 2005, 2002, 2001, 2000, 1997, 1995, 1992, 1991, 1971, 1970, 1966, 1965, 1961, 1960, 1956, 1955, 1952, 1950, 1946, 1945, 1941, 1936, 1930, 1926, 1925, 1922, 1921, 1920
610 W FLETCHER AVE	2020, 2017, 2014, 2010, 2002, 2001, 2000, 1997, 1995, 1992, 1991, 1986, 1980, 1975, 1971, 1970, 1966, 1965, 1961, 1960, 1956, 1955, 1952, 1950, 1946, 1945, 1941, 1936, 1930, 1926, 1925, 1922, 1921, 1920
612 FLETCHER ST	2020, 2017, 2014, 2010, 2005, 2002, 2001, 2000, 1997, 1995, 1992, 1991, 1986, 1971, 1970, 1966, 1965, 1961, 1960, 1956, 1955, 1952, 1950, 1946, 1945, 1941, 1936, 1930, 1926, 1925, 1922, 1921, 1920
612 W FLETCHER AVE	2020, 2017, 2014, 2010, 2005, 2002, 2001, 2000, 1997, 1995, 1991, 1986, 1980, 1975, 1971, 1970, 1966, 1965, 1961, 1960, 1956, 1955, 1952, 1950, 1946, 1945, 1941, 1936, 1930, 1926, 1925, 1922, 1921, 1920
615 FLETCHER ST	2020, 2017, 2014, 2010, 2005, 2002, 2001, 2000, 1997, 1995, 1992, 1991, 1986, 1975, 1971, 1970, 1966, 1965, 1961, 1960, 1956, 1955, 1952, 1950, 1946, 1945, 1941, 1936, 1930, 1926, 1925, 1922, 1921, 1920
617 FLETCHER ST	2020, 2017, 2014, 2010, 2005, 2002, 2001, 2000, 1997, 1995, 1992, 1991, 1986, 1975, 1971, 1970, 1966, 1965, 1961, 1960, 1956, 1955, 1952, 1950, 1946, 1945, 1941, 1936, 1930, 1926, 1925, 1922, 1921, 1920
621 FLETCHER AVE	2020, 2017, 2014, 2010, 2005, 2002, 2001, 2000, 1997, 1992, 1991, 1986, 1980, 1975, 1971, 1970, 1966, 1965, 1961, 1960, 1956, 1955, 1952, 1950, 1946, 1945, 1941, 1936, 1930, 1926, 1925, 1922, 1921, 1920
621 FLETCHER ST	2020, 2017, 2014, 2010, 2005, 2002, 2001, 2000, 1997, 1995, 1992, 1980, 1975, 1971, 1970, 1966, 1965, 1961, 1960, 1956, 1955, 1952, 1950, 1946, 1945, 1941, 1936, 1930, 1926, 1925, 1922, 1921, 1920
621 W FLETCHER AVE	2017, 2002, 2001, 1997, 1992, 1991, 1986, 1980, 1975, 1971, 1970, 1966, 1965, 1961, 1960, 1956, 1955, 1952, 1950, 1946, 1945, 1941, 1936, 1930, 1926, 1925, 1922, 1921, 1920
621 W FLETCHER AVE UNIT 1	2017, 2014, 2010, 2005, 2002, 2001, 2000, 1997, 1995, 1992, 1991, 1986, 1980, 1975, 1971, 1970, 1966, 1965, 1961, 1960, 1956, 1955, 1952, 1950, 1946, 1945, 1941, 1936, 1930, 1926, 1925, 1922, 1921, 1920

FINDINGS

Address Researched	Address Not Identified in Research Source
621 W FLETCHER AVE UNIT 10	2017, 2014, 2010, 2005, 2002, 2001, 2000, 1997, 1995, 1992, 1991, 1986, 1980, 1975, 1971, 1970, 1966, 1965, 1961, 1960, 1956, 1955, 1952, 1950, 1946, 1945, 1941, 1936, 1930, 1926, 1925, 1922, 1921, 1920
621 W FLETCHER AVE UNIT 11	2017, 2014, 2010, 2005, 2002, 2001, 2000, 1997, 1995, 1992, 1991, 1986, 1980, 1975, 1971, 1970, 1966, 1965, 1961, 1960, 1956, 1955, 1952, 1950, 1946, 1945, 1941, 1936, 1930, 1926, 1925, 1922, 1921, 1920
621 W FLETCHER AVE UNIT 12	2017, 2014, 2010, 2005, 2002, 2001, 2000, 1997, 1995, 1992, 1991, 1986, 1980, 1975, 1971, 1970, 1966, 1965, 1961, 1960, 1956, 1955, 1952, 1950, 1946, 1945, 1941, 1936, 1930, 1926, 1925, 1922, 1921, 1920
621 W FLETCHER AVE UNIT 13	2017, 2014, 2010, 2005, 2002, 2001, 2000, 1997, 1995, 1992, 1991, 1986, 1980, 1975, 1971, 1970, 1966, 1965, 1961, 1960, 1956, 1955, 1952, 1950, 1946, 1945, 1941, 1936, 1930, 1926, 1925, 1922, 1921, 1920
621 W FLETCHER AVE UNIT 15	2017, 2014, 2010, 2005, 2002, 2001, 2000, 1997, 1995, 1992, 1991, 1986, 1980, 1975, 1971, 1970, 1966, 1965, 1961, 1960, 1956, 1955, 1952, 1950, 1946, 1945, 1941, 1936, 1930, 1926, 1925, 1922, 1921, 1920
621 W FLETCHER AVE UNIT 16	2017, 2014, 2010, 2005, 2002, 2001, 2000, 1997, 1995, 1992, 1991, 1986, 1980, 1975, 1971, 1970, 1966, 1965, 1961, 1960, 1956, 1955, 1952, 1950, 1946, 1945, 1941, 1936, 1930, 1926, 1925, 1922, 1921, 1920
621 W FLETCHER AVE UNIT 17	2017, 2014, 2010, 2005, 2002, 2001, 2000, 1997, 1995, 1992, 1991, 1986, 1980, 1975, 1971, 1970, 1966, 1965, 1961, 1960, 1956, 1955, 1952, 1950, 1946, 1945, 1941, 1936, 1930, 1926, 1925, 1922, 1921, 1920
621 W FLETCHER AVE UNIT 18	2017, 2014, 2010, 2005, 2002, 2001, 2000, 1997, 1995, 1992, 1991, 1986, 1980, 1975, 1971, 1970, 1966, 1965, 1961, 1960, 1956, 1955, 1952, 1950, 1946, 1945, 1941, 1936, 1930, 1926, 1925, 1922, 1921, 1920
621 W FLETCHER AVE UNIT 19	2017, 2014, 2010, 2005, 2002, 2001, 2000, 1997, 1995, 1992, 1991, 1986, 1980, 1975, 1971, 1970, 1966, 1965, 1961, 1960, 1956, 1955, 1952, 1950, 1946, 1945, 1941, 1936, 1930, 1926, 1925, 1922, 1921, 1920
621 W FLETCHER AVE UNIT 2	2017, 2014, 2010, 2005, 2002, 2001, 2000, 1997, 1995, 1992, 1991, 1986, 1980, 1975, 1971, 1970, 1966, 1965, 1961, 1960, 1956, 1955, 1952, 1950, 1946, 1945, 1941, 1936, 1930, 1926, 1925, 1922, 1921, 1920
621 W FLETCHER AVE UNIT 20	2017, 2014, 2010, 2005, 2002, 2001, 2000, 1997, 1995, 1992, 1991, 1986, 1980, 1975, 1971, 1970, 1966, 1965, 1961, 1960, 1956, 1955, 1952, 1950, 1946, 1945, 1941, 1936, 1930, 1926, 1925, 1922, 1921, 1920
621 W FLETCHER AVE UNIT 21	2017, 2014, 2010, 2005, 2002, 2001, 2000, 1997, 1995, 1992, 1991, 1986, 1980, 1975, 1971, 1970, 1966, 1965, 1961, 1960, 1956, 1955, 1952, 1950, 1946, 1945, 1941, 1936, 1930, 1926, 1925, 1922, 1921, 1920
621 W FLETCHER AVE UNIT 23	2017, 2014, 2010, 2005, 2002, 2001, 2000, 1997, 1995, 1992, 1991, 1986, 1980, 1975, 1971, 1970, 1966, 1965, 1961, 1960, 1956, 1955, 1952, 1950, 1946, 1945, 1941, 1936, 1930, 1926, 1925, 1922, 1921, 1920
621 W FLETCHER AVE UNIT 24	2017, 2014, 2010, 2005, 2002, 2001, 2000, 1997, 1995, 1992, 1991, 1986, 1980, 1975, 1971, 1970, 1966, 1965, 1961, 1960, 1956, 1955, 1952, 1950, 1946, 1945, 1941, 1936, 1930, 1926, 1925, 1922, 1921, 1920
621 W FLETCHER AVE UNIT 3	2017, 2014, 2010, 2005, 2002, 2001, 2000, 1997, 1995, 1992, 1991, 1986, 1980, 1975, 1971, 1970, 1966, 1965, 1961, 1960, 1956, 1955, 1952, 1950, 1946, 1945, 1941, 1936, 1930, 1926, 1925, 1922, 1921, 1920
621 W FLETCHER AVE UNIT 4	2017, 2014, 2010, 2005, 2002, 2001, 2000, 1997, 1995, 1992, 1991, 1986, 1980, 1975, 1971, 1970, 1966, 1965, 1961, 1960, 1956, 1955, 1952, 1950, 1946, 1945, 1941, 1936, 1930, 1926, 1925, 1922, 1921, 1920

FINDINGS

Address Researched	Address Not Identified in Research Source
621 W FLETCHER AVE UNIT 6	2017, 2014, 2010, 2005, 2002, 2001, 2000, 1997, 1995, 1992, 1991, 1986, 1980, 1975, 1971, 1970, 1966, 1965, 1961, 1960, 1956, 1955, 1952, 1950, 1946, 1945, 1941, 1936, 1930, 1926, 1925, 1922, 1921, 1920
621 W FLETCHER AVE UNIT 7	2017, 2014, 2010, 2005, 2002, 2001, 2000, 1997, 1995, 1992, 1991, 1986, 1980, 1975, 1971, 1970, 1966, 1965, 1961, 1960, 1956, 1955, 1952, 1950, 1946, 1945, 1941, 1936, 1930, 1926, 1925, 1922, 1921, 1920
621 W FLETCHER AVE UNIT 8	2017, 2014, 2010, 2005, 2002, 2001, 2000, 1997, 1995, 1992, 1991, 1986, 1980, 1975, 1971, 1970, 1966, 1965, 1961, 1960, 1956, 1955, 1952, 1950, 1946, 1945, 1941, 1936, 1930, 1926, 1925, 1922, 1921, 1920
621 W FLETCHER AVE UNIT 9	2017, 2014, 2010, 2005, 2002, 2001, 2000, 1997, 1995, 1992, 1991, 1986, 1980, 1975, 1971, 1970, 1966, 1965, 1961, 1960, 1956, 1955, 1952, 1950, 1946, 1945, 1941, 1936, 1930, 1926, 1925, 1922, 1921, 1920
631 FLETCHER ST	2020, 2017, 2014, 2010, 2005, 2002, 2001, 2000, 1997, 1995, 1992, 1991, 1986, 1975, 1971, 1966, 1965, 1961, 1960, 1956, 1955, 1952, 1950, 1946, 1945, 1941, 1936, 1930, 1926, 1925, 1922, 1921, 1920
631 FLETCHR	2020, 2017, 2014, 2010, 2005, 2002, 2001, 2000, 1997, 1995, 1992, 1991, 1986, 1980, 1975, 1971, 1970, 1965, 1961, 1960, 1956, 1955, 1952, 1950, 1946, 1945, 1941, 1936, 1930, 1926, 1925, 1922, 1921, 1920
639 FLETCHER AVE	2020, 2017, 2014, 2010, 2005, 2002, 2001, 2000, 1997, 1992, 1991, 1986, 1980, 1975, 1971, 1970, 1966, 1965, 1961, 1960, 1956, 1955, 1952, 1950, 1946, 1945, 1941, 1936, 1930, 1926, 1925, 1922, 1921, 1920
639 FLETCHER ST	2020, 2017, 2014, 2010, 2005, 2002, 2001, 2000, 1997, 1995, 1992, 1986, 1980, 1975, 1971, 1970, 1966, 1965, 1961, 1960, 1956, 1955, 1952, 1950, 1946, 1945, 1941, 1936, 1930, 1926, 1925, 1922, 1921, 1920
639 W FLETCHER AVE	2020, 2017, 2002, 2001, 1997, 1991, 1986, 1980, 1975, 1971, 1970, 1966, 1965, 1961, 1960, 1956, 1955, 1952, 1950, 1946, 1945, 1941, 1936, 1930, 1926, 1925, 1922, 1921, 1920
639 W FLETCHER AVE UNIT 1	2017, 2014, 2010, 2005, 2002, 2001, 2000, 1997, 1995, 1992, 1991, 1986, 1980, 1975, 1971, 1970, 1966, 1965, 1961, 1960, 1956, 1955, 1952, 1950, 1946, 1945, 1941, 1936, 1930, 1926, 1925, 1922, 1921, 1920
639 W FLETCHER AVE UNIT 11	2017, 2014, 2010, 2005, 2002, 2001, 2000, 1997, 1995, 1992, 1991, 1986, 1980, 1975, 1971, 1970, 1966, 1965, 1961, 1960, 1956, 1955, 1952, 1950, 1946, 1945, 1941, 1936, 1930, 1926, 1925, 1922, 1921, 1920
639 W FLETCHER AVE UNIT 12	2017, 2014, 2010, 2005, 2002, 2001, 2000, 1997, 1995, 1992, 1991, 1986, 1980, 1975, 1971, 1970, 1966, 1965, 1961, 1960, 1956, 1955, 1952, 1950, 1946, 1945, 1941, 1936, 1930, 1926, 1925, 1922, 1921, 1920
639 W FLETCHER AVE UNIT 13	2017, 2014, 2010, 2005, 2002, 2001, 2000, 1997, 1995, 1992, 1991, 1986, 1980, 1975, 1971, 1970, 1966, 1965, 1961, 1960, 1956, 1955, 1952, 1950, 1946, 1945, 1941, 1936, 1930, 1926, 1925, 1922, 1921, 1920
639 W FLETCHER AVE UNIT 15	2017, 2014, 2010, 2005, 2002, 2001, 2000, 1997, 1995, 1992, 1991, 1986, 1980, 1975, 1971, 1970, 1966, 1965, 1961, 1960, 1956, 1955, 1952, 1950, 1946, 1945, 1941, 1936, 1930, 1926, 1925, 1922, 1921, 1920
639 W FLETCHER AVE UNIT 16	2017, 2014, 2010, 2005, 2002, 2001, 2000, 1997, 1995, 1992, 1991, 1986, 1980, 1975, 1971, 1970, 1966, 1965, 1961, 1960, 1956, 1955, 1952, 1950, 1946, 1945, 1941, 1936, 1930, 1926, 1925, 1922, 1921, 1920
639 W FLETCHER AVE UNIT 17	2017, 2014, 2010, 2005, 2002, 2001, 2000, 1997, 1995, 1992, 1991, 1986, 1980, 1975, 1971, 1970, 1966, 1965, 1961, 1960, 1956, 1955, 1952, 1950, 1946, 1945, 1941, 1936, 1930, 1926, 1925, 1922, 1921, 1920

FINDINGS

Address Researched	Address Not Identified in Research Source
639 W FLETCHER AVE UNIT 18	2017, 2014, 2010, 2005, 2002, 2001, 2000, 1997, 1995, 1992, 1991, 1986, 1980, 1975, 1971, 1970, 1966, 1965, 1961, 1960, 1956, 1955, 1952, 1950, 1946, 1945, 1941, 1936, 1930, 1926, 1925, 1922, 1921, 1920
639 W FLETCHER AVE UNIT 19	2017, 2014, 2010, 2005, 2002, 2001, 2000, 1997, 1995, 1992, 1991, 1986, 1980, 1975, 1971, 1970, 1966, 1965, 1961, 1960, 1956, 1955, 1952, 1950, 1946, 1945, 1941, 1936, 1930, 1926, 1925, 1922, 1921, 1920
639 W FLETCHER AVE UNIT 2	2017, 2014, 2010, 2005, 2002, 2001, 2000, 1997, 1995, 1992, 1991, 1986, 1980, 1975, 1971, 1970, 1966, 1965, 1961, 1960, 1956, 1955, 1952, 1950, 1946, 1945, 1941, 1936, 1930, 1926, 1925, 1922, 1921, 1920
639 W FLETCHER AVE UNIT 20	2017, 2014, 2010, 2005, 2002, 2001, 2000, 1997, 1995, 1992, 1991, 1986, 1980, 1975, 1971, 1970, 1966, 1965, 1961, 1960, 1956, 1955, 1952, 1950, 1946, 1945, 1941, 1936, 1930, 1926, 1925, 1922, 1921, 1920
639 W FLETCHER AVE UNIT 22	2017, 2014, 2010, 2005, 2002, 2001, 2000, 1997, 1995, 1992, 1991, 1986, 1980, 1975, 1971, 1970, 1966, 1965, 1961, 1960, 1956, 1955, 1952, 1950, 1946, 1945, 1941, 1936, 1930, 1926, 1925, 1922, 1921, 1920
639 W FLETCHER AVE UNIT 23	2017, 2014, 2010, 2005, 2002, 2001, 2000, 1997, 1995, 1992, 1991, 1986, 1980, 1975, 1971, 1970, 1966, 1965, 1961, 1960, 1956, 1955, 1952, 1950, 1946, 1945, 1941, 1936, 1930, 1926, 1925, 1922, 1921, 1920
639 W FLETCHER AVE UNIT 24	2017, 2014, 2010, 2005, 2002, 2001, 2000, 1997, 1995, 1992, 1991, 1986, 1980, 1975, 1971, 1970, 1966, 1965, 1961, 1960, 1956, 1955, 1952, 1950, 1946, 1945, 1941, 1936, 1930, 1926, 1925, 1922, 1921, 1920
639 W FLETCHER AVE UNIT 25	2017, 2014, 2010, 2005, 2002, 2001, 2000, 1997, 1995, 1992, 1991, 1986, 1980, 1975, 1971, 1970, 1966, 1965, 1961, 1960, 1956, 1955, 1952, 1950, 1946, 1945, 1941, 1936, 1930, 1926, 1925, 1922, 1921, 1920
639 W FLETCHER AVE UNIT 26	2017, 2014, 2010, 2005, 2002, 2001, 2000, 1997, 1995, 1992, 1991, 1986, 1980, 1975, 1971, 1970, 1966, 1965, 1961, 1960, 1956, 1955, 1952, 1950, 1946, 1945, 1941, 1936, 1930, 1926, 1925, 1922, 1921, 1920
639 W FLETCHER AVE UNIT 28	2017, 2014, 2010, 2005, 2002, 2001, 2000, 1997, 1995, 1992, 1991, 1986, 1980, 1975, 1971, 1970, 1966, 1965, 1961, 1960, 1956, 1955, 1952, 1950, 1946, 1945, 1941, 1936, 1930, 1926, 1925, 1922, 1921, 1920
639 W FLETCHER AVE UNIT 29	2017, 2014, 2010, 2005, 2002, 2001, 2000, 1997, 1995, 1992, 1991, 1986, 1980, 1975, 1971, 1970, 1966, 1965, 1961, 1960, 1956, 1955, 1952, 1950, 1946, 1945, 1941, 1936, 1930, 1926, 1925, 1922, 1921, 1920
639 W FLETCHER AVE UNIT 3	2017, 2014, 2010, 2005, 2002, 2001, 2000, 1997, 1995, 1992, 1991, 1986, 1980, 1975, 1971, 1970, 1966, 1965, 1961, 1960, 1956, 1955, 1952, 1950, 1946, 1945, 1941, 1936, 1930, 1926, 1925, 1922, 1921, 1920
639 W FLETCHER AVE UNIT 30	2017, 2014, 2010, 2005, 2002, 2001, 2000, 1997, 1995, 1992, 1991, 1986, 1980, 1975, 1971, 1970, 1966, 1965, 1961, 1960, 1956, 1955, 1952, 1950, 1946, 1945, 1941, 1936, 1930, 1926, 1925, 1922, 1921, 1920
639 W FLETCHER AVE UNIT 4	2017, 2014, 2010, 2005, 2002, 2001, 2000, 1997, 1995, 1992, 1991, 1986, 1980, 1975, 1971, 1970, 1966, 1965, 1961, 1960, 1956, 1955, 1952, 1950, 1946, 1945, 1941, 1936, 1930, 1926, 1925, 1922, 1921, 1920
639 W FLETCHER AVE UNIT 5	2017, 2014, 2010, 2005, 2002, 2001, 2000, 1997, 1995, 1992, 1991, 1986, 1980, 1975, 1971, 1970, 1966, 1965, 1961, 1960, 1956, 1955, 1952, 1950, 1946, 1945, 1941, 1936, 1930, 1926, 1925, 1922, 1921, 1920
639 W FLETCHER AVE UNIT 6	2017, 2014, 2010, 2005, 2002, 2001, 2000, 1997, 1995, 1992, 1991, 1986, 1980, 1975, 1971, 1970, 1966, 1965, 1961, 1960, 1956, 1955, 1952, 1950, 1946, 1945, 1941, 1936, 1930, 1926, 1925, 1922, 1921, 1920

FINDINGS

Address Researched	Address Not Identified in Research Source
639 W FLETCHER AVE UNIT 7	2017, 2014, 2010, 2005, 2002, 2001, 2000, 1997, 1995, 1992, 1991, 1986, 1980, 1975, 1971, 1970, 1966, 1965, 1961, 1960, 1956, 1955, 1952, 1950, 1946, 1945, 1941, 1936, 1930, 1926, 1925, 1922, 1921, 1920
639 W FLETCHER AVE UNIT 8	2017, 2014, 2010, 2005, 2002, 2001, 2000, 1997, 1995, 1992, 1991, 1986, 1980, 1975, 1971, 1970, 1966, 1965, 1961, 1960, 1956, 1955, 1952, 1950, 1946, 1945, 1941, 1936, 1930, 1926, 1925, 1922, 1921, 1920
639 W FLETCHER AVE UNIT 9	2017, 2014, 2010, 2005, 2002, 2001, 2000, 1997, 1995, 1992, 1991, 1986, 1980, 1975, 1971, 1970, 1966, 1965, 1961, 1960, 1956, 1955, 1952, 1950, 1946, 1945, 1941, 1936, 1930, 1926, 1925, 1922, 1921, 1920
643 FLETCHER ST	2020, 2017, 2014, 2010, 2005, 2002, 2001, 2000, 1997, 1995, 1992, 1991, 1986, 1971, 1970, 1966, 1965, 1961, 1960, 1956, 1955, 1952, 1950, 1946, 1945, 1941, 1936, 1930, 1926, 1925, 1922, 1921, 1920
645 FLETCHER ST	2020, 2017, 2014, 2010, 2005, 2002, 2001, 2000, 1997, 1995, 1992, 1991, 1986, 1980, 1975, 1971, 1966, 1965, 1961, 1960, 1956, 1955, 1952, 1950, 1946, 1945, 1941, 1936, 1930, 1926, 1925, 1922, 1921, 1920
645 FLETCHR	2020, 2017, 2014, 2010, 2005, 2002, 2001, 2000, 1997, 1995, 1992, 1991, 1986, 1980, 1975, 1971, 1970, 1965, 1961, 1960, 1956, 1955, 1952, 1950, 1946, 1945, 1941, 1936, 1930, 1926, 1925, 1922, 1921, 1920
657 FLETCHER ST	2020, 2017, 2014, 2010, 2005, 2002, 2001, 2000, 1997, 1995, 1992, 1986, 1980, 1975, 1971, 1970, 1966, 1965, 1961, 1960, 1956, 1955, 1952, 1950, 1946, 1945, 1941, 1936, 1930, 1926, 1925, 1922, 1921, 1920
669 FLETCHER ST	2020, 2017, 2014, 2010, 2005, 2002, 2001, 2000, 1997, 1995, 1992, 1991, 1986, 1975, 1971, 1970, 1966, 1965, 1961, 1960, 1956, 1955, 1952, 1950, 1946, 1945, 1941, 1936, 1930, 1926, 1925, 1922, 1921, 1920
698 W FLETCHER AVE	2020, 2017, 2014, 2010, 2005, 2002, 2001, 1997, 1995, 1992, 1991, 1986, 1980, 1975, 1971, 1970, 1966, 1965, 1961, 1960, 1956, 1955, 1952, 1950, 1946, 1945, 1941, 1936, 1930, 1926, 1925, 1922, 1921, 1920
710 FLETCHER ST	2020, 2017, 2014, 2010, 2005, 2002, 2001, 2000, 1997, 1995, 1992, 1980, 1975, 1971, 1970, 1966, 1965, 1961, 1960, 1956, 1955, 1952, 1950, 1946, 1945, 1941, 1936, 1930, 1926, 1925, 1922, 1921, 1920
725 FLETCHER	2020, 2017, 2014, 2010, 2005, 2002, 2001, 2000, 1997, 1992, 1991, 1986, 1980, 1975, 1971, 1970, 1966, 1965, 1961, 1960, 1956, 1955, 1952, 1950, 1946, 1945, 1941, 1936, 1930, 1926, 1925, 1922, 1921, 1920
725 FLETCHER AVE	2020, 2017, 2014, 2010, 2005, 2002, 2001, 2000, 1997, 1992, 1991, 1986, 1980, 1975, 1971, 1970, 1966, 1965, 1961, 1960, 1956, 1955, 1952, 1950, 1946, 1945, 1941, 1936, 1930, 1926, 1925, 1922, 1921, 1920
725 FLETCHER ST	2020, 2017, 2014, 2010, 2005, 2002, 2001, 2000, 1997, 1995, 1992, 1980, 1971, 1966, 1965, 1961, 1960, 1956, 1955, 1952, 1950, 1946, 1945, 1941, 1936, 1930, 1926, 1925, 1922, 1921, 1920
725 W FLETCHER AVE	2020, 2017, 2014, 2010, 2005, 2002, 2001, 2000, 1997, 1995, 1992, 1991, 1986, 1975, 1971, 1970, 1966, 1965, 1961, 1960, 1956, 1955, 1952, 1950, 1946, 1945, 1941, 1936, 1930, 1926, 1925, 1922, 1921, 1920
725 W FLETCHER AVE	2020, 2017, 2002, 2001, 1997, 1991, 1986, 1980, 1975, 1971, 1970, 1966, 1965, 1961, 1960, 1956, 1955, 1952, 1950, 1946, 1945, 1941, 1936, 1930, 1926, 1925, 1922, 1921, 1920
725 W FLETCHER AVE UNIT 105	2017, 2014, 2010, 2005, 2002, 2001, 2000, 1997, 1995, 1992, 1991, 1986, 1980, 1975, 1971, 1970, 1966, 1965, 1961, 1960, 1956, 1955, 1952, 1950, 1946, 1945, 1941, 1936, 1930, 1926, 1925, 1922, 1921, 1920

FINDINGS

Address Researched	Address Not Identified in Research Source
725 W FLETCHER AVE UNIT 205	2017, 2014, 2010, 2005, 2002, 2001, 2000, 1997, 1995, 1992, 1991, 1986, 1980, 1975, 1971, 1970, 1966, 1965, 1961, 1960, 1956, 1955, 1952, 1950, 1946, 1945, 1941, 1936, 1930, 1926, 1925, 1922, 1921, 1920
732 FLETCHER AVE	2020, 2017, 2014, 2010, 2005, 2002, 2001, 2000, 1997, 1992, 1991, 1986, 1980, 1975, 1971, 1970, 1966, 1965, 1961, 1960, 1956, 1955, 1952, 1950, 1946, 1945, 1941, 1936, 1930, 1926, 1925, 1922, 1921, 1920
732 FLETCHER ST	2020, 2017, 2014, 2010, 2005, 2002, 2001, 2000, 1997, 1995, 1992, 1971, 1970, 1966, 1965, 1961, 1960, 1956, 1955, 1952, 1950, 1946, 1945, 1941, 1936, 1930, 1926, 1925, 1922, 1921, 1920
732 W FLETCHER AVE	2017, 2002, 2001, 2000, 1997, 1991, 1986, 1980, 1975, 1971, 1970, 1966, 1965, 1961, 1960, 1956, 1955, 1952, 1950, 1946, 1945, 1941, 1936, 1930, 1926, 1925, 1922, 1921, 1920
735 FLETCHER ST	2020, 2017, 2014, 2010, 2005, 2002, 2001, 2000, 1997, 1995, 1992, 1971, 1966, 1965, 1961, 1960, 1956, 1955, 1952, 1950, 1946, 1945, 1941, 1936, 1930, 1926, 1925, 1922, 1921, 1920
735 FLETCHER ST C	2020, 2017, 2014, 2010, 2005, 2002, 2001, 2000, 1997, 1995, 1992, 1991, 1986, 1980, 1975, 1971, 1966, 1965, 1961, 1960, 1956, 1955, 1952, 1950, 1946, 1945, 1941, 1936, 1930, 1926, 1925, 1922, 1921, 1920
735 FLETCHR	2020, 2017, 2014, 2010, 2005, 2002, 2001, 2000, 1997, 1995, 1992, 1991, 1986, 1980, 1975, 1971, 1970, 1965, 1961, 1960, 1956, 1955, 1952, 1950, 1946, 1945, 1941, 1936, 1930, 1926, 1925, 1922, 1921, 1920
735 W FLETCHER AVE	2020, 2017, 2010, 2005, 2002, 2001, 1997, 1992, 1991, 1986, 1980, 1975, 1971, 1970, 1966, 1965, 1961, 1960, 1956, 1955, 1952, 1950, 1946, 1945, 1941, 1936, 1930, 1926, 1925, 1922, 1921, 1920
737 W FLETCHER AVE	2017, 2002, 2001, 1997, 1992, 1991, 1986, 1980, 1975, 1971, 1970, 1966, 1965, 1961, 1960, 1956, 1955, 1952, 1950, 1946, 1945, 1941, 1936, 1930, 1926, 1925, 1922, 1921, 1920
739 W FLETCHER AVE	2017, 2014, 2002, 2001, 1997, 1992, 1991, 1986, 1980, 1975, 1971, 1970, 1966, 1965, 1961, 1960, 1956, 1955, 1952, 1950, 1946, 1945, 1941, 1936, 1930, 1926, 1925, 1922, 1921, 1920
741 FLETCHER AVE	2020, 2017, 2014, 2010, 2005, 2002, 2001, 2000, 1997, 1992, 1991, 1986, 1980, 1975, 1971, 1970, 1966, 1965, 1961, 1960, 1956, 1955, 1952, 1950, 1946, 1945, 1941, 1936, 1930, 1926, 1925, 1922, 1921, 1920
741 W FLETCHER AVE	2017, 2002, 2001, 1997, 1991, 1986, 1980, 1975, 1971, 1970, 1966, 1965, 1961, 1960, 1956, 1955, 1952, 1950, 1946, 1945, 1941, 1936, 1930, 1926, 1925, 1922, 1921, 1920
743 FLETCHER ST	2020, 2017, 2014, 2010, 2005, 2002, 2001, 2000, 1997, 1995, 1992, 1986, 1980, 1975, 1971, 1970, 1966, 1965, 1961, 1960, 1956, 1955, 1952, 1950, 1946, 1945, 1941, 1936, 1930, 1926, 1925, 1922, 1921, 1920
743 W FLETCHER AVE	2017, 2002, 2001, 1997, 1992, 1991, 1986, 1980, 1975, 1971, 1970, 1966, 1965, 1961, 1960, 1956, 1955, 1952, 1950, 1946, 1945, 1941, 1936, 1930, 1926, 1925, 1922, 1921, 1920
745 FLETCHER AVE	2020, 2017, 2014, 2010, 2005, 2002, 2001, 2000, 1997, 1992, 1991, 1986, 1980, 1975, 1971, 1970, 1966, 1965, 1961, 1960, 1956, 1955, 1952, 1950, 1946, 1945, 1941, 1936, 1930, 1926, 1925, 1922, 1921, 1920
745 FLETCHER ST	2020, 2017, 2014, 2010, 2005, 2002, 2001, 2000, 1997, 1995, 1992, 1986, 1980, 1975, 1971, 1970, 1966, 1965, 1961, 1960, 1956, 1955, 1952, 1950, 1946, 1945, 1941, 1936, 1930, 1926, 1925, 1922, 1921, 1920

FINDINGS

Address Researched	Address Not Identified in Research Source
745 W FLETCHER AVE	2017, 2002, 2001, 1997, 1991, 1986, 1980, 1975, 1971, 1970, 1966, 1965, 1961, 1960, 1956, 1955, 1952, 1950, 1946, 1945, 1941, 1936, 1930, 1926, 1925, 1922, 1921, 1920
745 W WESTWAY AVE	2017, 2002, 2001, 2000, 1997, 1995, 1992, 1991, 1986, 1980, 1975, 1971, 1970, 1966, 1965, 1961, 1960, 1956, 1955, 1952, 1950, 1946, 1945, 1941, 1936, 1930, 1926, 1925, 1922, 1921, 1920
747 W FLETCHER AVE	2020, 2017, 2002, 2001, 1997, 1992, 1991, 1986, 1980, 1975, 1971, 1970, 1966, 1965, 1961, 1960, 1956, 1955, 1952, 1950, 1946, 1945, 1941, 1936, 1930, 1926, 1925, 1922, 1921, 1920
747 W FLETCHER AVE # 104	2017, 2014, 2010, 2005, 2002, 2001, 2000, 1997, 1995, 1992, 1991, 1986, 1980, 1975, 1971, 1970, 1966, 1965, 1961, 1960, 1956, 1955, 1952, 1950, 1946, 1945, 1941, 1936, 1930, 1926, 1925, 1922, 1921, 1920
747 W WESTWAY AVE	2017, 2002, 2001, 1997, 1995, 1992, 1991, 1986, 1980, 1975, 1971, 1970, 1966, 1965, 1961, 1960, 1956, 1955, 1952, 1950, 1946, 1945, 1941, 1936, 1930, 1926, 1925, 1922, 1921, 1920
747 WAY AVE	2020, 2017, 2014, 2010, 2005, 2002, 2001, 2000, 1997, 1995, 1992, 1991, 1986, 1971, 1970, 1966, 1965, 1961, 1960, 1956, 1955, 1952, 1950, 1946, 1945, 1941, 1936, 1930, 1926, 1925, 1922, 1921, 1920
747 WESTWAY AVE	2020, 2017, 2014, 2010, 2005, 2002, 2001, 2000, 1997, 1995, 1992, 1991, 1980, 1975, 1971, 1970, 1966, 1965, 1961, 1960, 1956, 1955, 1952, 1950, 1946, 1945, 1941, 1936, 1930, 1926, 1925, 1922, 1921, 1920
749 FLETCHER AVE	2020, 2017, 2014, 2010, 2005, 2002, 2001, 2000, 1997, 1992, 1991, 1986, 1980, 1975, 1971, 1970, 1966, 1965, 1961, 1960, 1956, 1955, 1952, 1950, 1946, 1945, 1941, 1936, 1930, 1926, 1925, 1922, 1921, 1920
749 FLETCHER ST	2020, 2017, 2014, 2010, 2005, 2002, 2001, 2000, 1997, 1995, 1992, 1986, 1980, 1975, 1971, 1970, 1966, 1965, 1961, 1960, 1956, 1955, 1952, 1950, 1946, 1945, 1941, 1936, 1930, 1926, 1925, 1922, 1921, 1920
749 W FLETCHER AVE	2020, 2017, 2014, 2002, 2001, 1997, 1991, 1986, 1980, 1975, 1971, 1970, 1966, 1965, 1961, 1960, 1956, 1955, 1952, 1950, 1946, 1945, 1941, 1936, 1930, 1926, 1925, 1922, 1921, 1920
801 W FLETCHER AVE	2017, 2002, 2001, 1997, 1992, 1991, 1986, 1980, 1975, 1971, 1970, 1966, 1965, 1961, 1960, 1956, 1955, 1952, 1950, 1946, 1945, 1941, 1936, 1930, 1926, 1925, 1922, 1921, 1920
803 FLETCHER ST	2020, 2017, 2014, 2010, 2005, 2002, 2001, 2000, 1997, 1995, 1992, 1980, 1975, 1971, 1970, 1966, 1965, 1961, 1960, 1956, 1955, 1952, 1950, 1946, 1945, 1941, 1936, 1930, 1926, 1925, 1922, 1921, 1920
803 W FLETCHER AVE	2017, 2014, 2002, 2001, 2000, 1997, 1992, 1991, 1986, 1980, 1975, 1971, 1970, 1966, 1965, 1961, 1960, 1956, 1955, 1952, 1950, 1946, 1945, 1941, 1936, 1930, 1926, 1925, 1922, 1921, 1920
805 FLETCHER ST	2020, 2017, 2014, 2010, 2005, 2002, 2001, 2000, 1997, 1995, 1992, 1991, 1980, 1975, 1971, 1970, 1966, 1965, 1961, 1960, 1956, 1955, 1952, 1950, 1946, 1945, 1941, 1936, 1930, 1926, 1925, 1922, 1921, 1920
805 W FLETCHER AVE	2017, 2010, 2002, 2001, 1997, 1995, 1992, 1991, 1986, 1980, 1975, 1971, 1970, 1966, 1965, 1961, 1960, 1956, 1955, 1952, 1950, 1946, 1945, 1941, 1936, 1930, 1926, 1925, 1922, 1921, 1920
807 FLETCHER ST	2020, 2017, 2014, 2010, 2005, 2002, 2001, 2000, 1997, 1995, 1992, 1991, 1980, 1975, 1971, 1970, 1966, 1965, 1961, 1960, 1956, 1955, 1952, 1950, 1946, 1945, 1941, 1936, 1930, 1926, 1925, 1922, 1921, 1920

FINDINGS

Address Researched	Address Not Identified in Research Source
807 W FLETCHER AVE	2017, 2002, 2001, 1997, 1992, 1991, 1986, 1980, 1975, 1971, 1970, 1966, 1965, 1961, 1960, 1956, 1955, 1952, 1950, 1946, 1945, 1941, 1936, 1930, 1926, 1925, 1922, 1921, 1920
809 FLETCHER ST	2020, 2017, 2014, 2010, 2005, 2002, 2001, 2000, 1997, 1995, 1992, 1991, 1980, 1975, 1971, 1970, 1966, 1965, 1961, 1960, 1956, 1955, 1952, 1950, 1946, 1945, 1941, 1936, 1930, 1926, 1925, 1922, 1921, 1920
809 W FLETCHER AVE	2017, 2002, 2001, 1997, 1992, 1991, 1986, 1980, 1975, 1971, 1970, 1966, 1965, 1961, 1960, 1956, 1955, 1952, 1950, 1946, 1945, 1941, 1936, 1930, 1926, 1925, 1922, 1921, 1920
809 W FLETCHER AVE # 107	2017, 2014, 2010, 2005, 2002, 2001, 2000, 1997, 1995, 1992, 1991, 1986, 1980, 1975, 1971, 1970, 1966, 1965, 1961, 1960, 1956, 1955, 1952, 1950, 1946, 1945, 1941, 1936, 1930, 1926, 1925, 1922, 1921, 1920
811 W FLETCHER AVE	2020, 2017, 2010, 2002, 2001, 1997, 1992, 1991, 1986, 1980, 1975, 1971, 1970, 1966, 1965, 1961, 1960, 1956, 1955, 1952, 1950, 1946, 1945, 1941, 1936, 1930, 1926, 1925, 1922, 1921, 1920
813 FLETCHER ST	2020, 2017, 2014, 2010, 2005, 2002, 2001, 2000, 1997, 1995, 1992, 1986, 1980, 1975, 1971, 1970, 1966, 1965, 1961, 1960, 1956, 1955, 1952, 1950, 1946, 1945, 1941, 1936, 1930, 1926, 1925, 1922, 1921, 1920
813 W FLETCHER AVE	2017, 2002, 2001, 2000, 1997, 1992, 1991, 1986, 1980, 1975, 1971, 1970, 1966, 1965, 1961, 1960, 1956, 1955, 1952, 1950, 1946, 1945, 1941, 1936, 1930, 1926, 1925, 1922, 1921, 1920
813 W FLETCHER AVE # 108	2017, 2014, 2010, 2005, 2002, 2001, 2000, 1997, 1995, 1992, 1991, 1986, 1980, 1975, 1971, 1970, 1966, 1965, 1961, 1960, 1956, 1955, 1952, 1950, 1946, 1945, 1941, 1936, 1930, 1926, 1925, 1922, 1921, 1920
815 FLETCHER AVE	2020, 2017, 2014, 2010, 2005, 2002, 2001, 2000, 1997, 1992, 1991, 1986, 1980, 1975, 1971, 1970, 1966, 1965, 1961, 1960, 1956, 1955, 1952, 1950, 1946, 1945, 1941, 1936, 1930, 1926, 1925, 1922, 1921, 1920
815 FLETCHER ST	2020, 2017, 2014, 2010, 2005, 2002, 2001, 2000, 1997, 1995, 1992, 1986, 1980, 1975, 1971, 1970, 1966, 1965, 1961, 1960, 1956, 1955, 1952, 1950, 1946, 1945, 1941, 1936, 1930, 1926, 1925, 1922, 1921, 1920
815 W FLETCHER AVE	2017, 2002, 2001, 1997, 1992, 1991, 1986, 1980, 1975, 1971, 1970, 1966, 1965, 1961, 1960, 1956, 1955, 1952, 1950, 1946, 1945, 1941, 1936, 1930, 1926, 1925, 1922, 1921, 1920
816 FLETCHER ST	2020, 2017, 2014, 2010, 2005, 2002, 2001, 2000, 1997, 1995, 1992, 1991, 1971, 1970, 1966, 1965, 1961, 1960, 1956, 1955, 1952, 1950, 1946, 1945, 1941, 1936, 1930, 1926, 1925, 1922, 1921, 1920
817 W FLETCHER AVE	2017, 2002, 2001, 1997, 1992, 1991, 1986, 1980, 1975, 1971, 1970, 1966, 1965, 1961, 1960, 1956, 1955, 1952, 1950, 1946, 1945, 1941, 1936, 1930, 1926, 1925, 1922, 1921, 1920
819 W FLETCHER AVE	2020, 2017, 2014, 2002, 2001, 1997, 1992, 1991, 1986, 1980, 1975, 1971, 1970, 1966, 1965, 1961, 1960, 1956, 1955, 1952, 1950, 1946, 1945, 1941, 1936, 1930, 1926, 1925, 1922, 1921, 1920
819 W FLETCHER AVE # 209	2017, 2014, 2010, 2005, 2002, 2001, 2000, 1997, 1995, 1992, 1991, 1986, 1980, 1975, 1971, 1970, 1966, 1965, 1961, 1960, 1956, 1955, 1952, 1950, 1946, 1945, 1941, 1936, 1930, 1926, 1925, 1922, 1921, 1920
820 FLETCHER ST	2020, 2017, 2014, 2010, 2005, 2002, 2001, 2000, 1997, 1995, 1992, 1986, 1980, 1975, 1971, 1970, 1966, 1965, 1961, 1960, 1956, 1955, 1952, 1950, 1946, 1945, 1941, 1936, 1930, 1926, 1925, 1922, 1921, 1920

FINDINGS

Address Researched	Address Not Identified in Research Source
820 W FLETCHER AVE	2017, 2014, 2002, 2001, 1997, 1991, 1986, 1980, 1975, 1971, 1970, 1966, 1965, 1961, 1960, 1956, 1955, 1952, 1950, 1946, 1945, 1941, 1936, 1930, 1926, 1925, 1922, 1921, 1920
821 FLETCHER ST	2020, 2017, 2014, 2010, 2005, 2002, 2001, 2000, 1997, 1995, 1992, 1991, 1980, 1975, 1971, 1970, 1966, 1965, 1961, 1960, 1956, 1955, 1952, 1950, 1946, 1945, 1941, 1936, 1930, 1926, 1925, 1922, 1921, 1920
821 W FLETCHER AVE	2017, 2002, 2001, 1997, 1992, 1991, 1986, 1980, 1975, 1971, 1970, 1966, 1965, 1961, 1960, 1956, 1955, 1952, 1950, 1946, 1945, 1941, 1936, 1930, 1926, 1925, 1922, 1921, 1920
823 FLETCHER ST	2020, 2017, 2014, 2010, 2005, 2002, 2001, 2000, 1997, 1995, 1992, 1986, 1980, 1975, 1971, 1970, 1966, 1965, 1961, 1960, 1956, 1955, 1952, 1950, 1946, 1945, 1941, 1936, 1930, 1926, 1925, 1922, 1921, 1920
823 W FLETCHER AVE	2017, 2002, 2001, 1997, 1991, 1986, 1980, 1975, 1971, 1970, 1966, 1965, 1961, 1960, 1956, 1955, 1952, 1950, 1946, 1945, 1941, 1936, 1930, 1926, 1925, 1922, 1921, 1920
825 FLETCHER ST	2020, 2017, 2014, 2010, 2005, 2002, 2001, 2000, 1997, 1995, 1992, 1991, 1980, 1975, 1971, 1970, 1966, 1965, 1961, 1960, 1956, 1955, 1952, 1950, 1946, 1945, 1941, 1936, 1930, 1926, 1925, 1922, 1921, 1920
825 W FLETCHER AVE	2020, 2017, 2002, 2001, 1997, 1992, 1991, 1986, 1980, 1975, 1971, 1970, 1966, 1965, 1961, 1960, 1956, 1955, 1952, 1950, 1946, 1945, 1941, 1936, 1930, 1926, 1925, 1922, 1921, 1920
826 W WESTWAY AVE	2017, 2002, 2001, 1997, 1995, 1992, 1991, 1986, 1980, 1975, 1971, 1970, 1966, 1965, 1961, 1960, 1956, 1955, 1952, 1950, 1946, 1945, 1941, 1936, 1930, 1926, 1925, 1922, 1921, 1920
827 W FLETCHER AVE	2017, 2002, 2001, 1997, 1992, 1991, 1986, 1980, 1975, 1971, 1970, 1966, 1965, 1961, 1960, 1956, 1955, 1952, 1950, 1946, 1945, 1941, 1936, 1930, 1926, 1925, 1922, 1921, 1920
829 FLETCHER ST	2020, 2017, 2014, 2010, 2005, 2002, 2001, 2000, 1997, 1995, 1992, 1986, 1980, 1975, 1971, 1970, 1966, 1965, 1961, 1960, 1956, 1955, 1952, 1950, 1946, 1945, 1941, 1936, 1930, 1926, 1925, 1922, 1921, 1920
829 W FLETCHER AVE	2017, 2002, 2001, 1997, 1992, 1991, 1986, 1980, 1975, 1971, 1970, 1966, 1965, 1961, 1960, 1956, 1955, 1952, 1950, 1946, 1945, 1941, 1936, 1930, 1926, 1925, 1922, 1921, 1920
830 FLETCHER AVE	2020, 2017, 2014, 2010, 2005, 2002, 2001, 2000, 1997, 1992, 1991, 1986, 1980, 1975, 1971, 1970, 1966, 1965, 1961, 1960, 1956, 1955, 1952, 1950, 1946, 1945, 1941, 1936, 1930, 1926, 1925, 1922, 1921, 1920
830 FLETCHER ST	2020, 2017, 2014, 2010, 2005, 2002, 2001, 2000, 1997, 1995, 1992, 1986, 1980, 1975, 1971, 1970, 1966, 1965, 1961, 1960, 1956, 1955, 1952, 1950, 1946, 1945, 1941, 1936, 1930, 1926, 1925, 1922, 1921, 1920
830 W FLETCHER AVE	2017, 2014, 2002, 2001, 2000, 1997, 1991, 1986, 1980, 1975, 1971, 1970, 1966, 1965, 1961, 1960, 1956, 1955, 1952, 1950, 1946, 1945, 1941, 1936, 1930, 1926, 1925, 1922, 1921, 1920
831 W FLETCHER AVE	2017, 2002, 2001, 1997, 1992, 1991, 1986, 1980, 1975, 1971, 1970, 1966, 1965, 1961, 1960, 1956, 1955, 1952, 1950, 1946, 1945, 1941, 1936, 1930, 1926, 1925, 1922, 1921, 1920
833 W FLETCHER AVE	2017, 2014, 2002, 2001, 1997, 1992, 1991, 1986, 1980, 1975, 1971, 1970, 1966, 1965, 1961, 1960, 1956, 1955, 1952, 1950, 1946, 1945, 1941, 1936, 1930, 1926, 1925, 1922, 1921, 1920

FINDINGS

Address Researched	Address Not Identified in Research Source
834 W WESTWAY AVE	2017, 2002, 2001, 1997, 1992, 1991, 1986, 1980, 1975, 1971, 1970, 1966, 1965, 1961, 1960, 1956, 1955, 1952, 1950, 1946, 1945, 1941, 1936, 1930, 1926, 1925, 1922, 1921, 1920
834 WAY AVE	2020, 2017, 2014, 2010, 2005, 2002, 2001, 2000, 1997, 1995, 1992, 1986, 1971, 1970, 1966, 1965, 1961, 1960, 1956, 1955, 1952, 1950, 1946, 1945, 1941, 1936, 1930, 1926, 1925, 1922, 1921, 1920
834 WESTWAY AVE	2020, 2017, 2014, 2010, 2005, 2002, 2001, 2000, 1997, 1992, 1991, 1980, 1975, 1971, 1970, 1966, 1965, 1961, 1960, 1956, 1955, 1952, 1950, 1946, 1945, 1941, 1936, 1930, 1926, 1925, 1922, 1921, 1920
835 W FLETCHER AVE	2020, 2017, 2002, 2001, 2000, 1997, 1992, 1991, 1986, 1980, 1975, 1971, 1970, 1966, 1965, 1961, 1960, 1956, 1955, 1952, 1950, 1946, 1945, 1941, 1936, 1930, 1926, 1925, 1922, 1921, 1920
836 W WESTWAY AVE	2017, 2002, 2001, 1997, 1995, 1992, 1991, 1986, 1980, 1975, 1971, 1970, 1966, 1965, 1961, 1960, 1956, 1955, 1952, 1950, 1946, 1945, 1941, 1936, 1930, 1926, 1925, 1922, 1921, 1920
836 WAY AVE	2020, 2017, 2014, 2010, 2005, 2002, 2001, 2000, 1997, 1995, 1992, 1991, 1986, 1971, 1970, 1966, 1965, 1961, 1960, 1956, 1955, 1952, 1950, 1946, 1945, 1941, 1936, 1930, 1926, 1925, 1922, 1921, 1920
837 FLETCHER AVE	2020, 2017, 2014, 2010, 2005, 2002, 2001, 2000, 1997, 1992, 1991, 1986, 1980, 1975, 1971, 1970, 1966, 1965, 1961, 1960, 1956, 1955, 1952, 1950, 1946, 1945, 1941, 1936, 1930, 1926, 1925, 1922, 1921, 1920
837 FLETCHER ST	2020, 2017, 2014, 2010, 2005, 2002, 2001, 2000, 1997, 1995, 1992, 1991, 1980, 1975, 1971, 1970, 1966, 1965, 1961, 1960, 1956, 1955, 1952, 1950, 1946, 1945, 1941, 1936, 1930, 1926, 1925, 1922, 1921, 1920
837 W FLETCHER AVE	2017, 2002, 2001, 1997, 1991, 1986, 1980, 1975, 1971, 1970, 1966, 1965, 1961, 1960, 1956, 1955, 1952, 1950, 1946, 1945, 1941, 1936, 1930, 1926, 1925, 1922, 1921, 1920
839 W FLETCHER AVE	2017, 2002, 2001, 1997, 1992, 1991, 1986, 1980, 1975, 1971, 1970, 1966, 1965, 1961, 1960, 1956, 1955, 1952, 1950, 1946, 1945, 1941, 1936, 1930, 1926, 1925, 1922, 1921, 1920
839 W FLETCHER AVE # 214	2017, 2014, 2010, 2005, 2002, 2001, 2000, 1997, 1995, 1992, 1991, 1986, 1980, 1975, 1971, 1970, 1966, 1965, 1961, 1960, 1956, 1955, 1952, 1950, 1946, 1945, 1941, 1936, 1930, 1926, 1925, 1922, 1921, 1920
841 FLETCHER ST	2020, 2017, 2014, 2010, 2005, 2002, 2001, 2000, 1997, 1995, 1992, 1991, 1980, 1975, 1971, 1970, 1966, 1965, 1961, 1960, 1956, 1955, 1952, 1950, 1946, 1945, 1941, 1936, 1930, 1926, 1925, 1922, 1921, 1920
841 W FLETCHER AVE	2017, 2002, 2001, 2000, 1997, 1995, 1992, 1991, 1986, 1980, 1975, 1971, 1970, 1966, 1965, 1961, 1960, 1956, 1955, 1952, 1950, 1946, 1945, 1941, 1936, 1930, 1926, 1925, 1922, 1921, 1920
843 W FLETCHER AVE	2020, 2017, 2002, 2001, 1997, 1995, 1992, 1991, 1986, 1980, 1975, 1971, 1970, 1966, 1965, 1961, 1960, 1956, 1955, 1952, 1950, 1946, 1945, 1941, 1936, 1930, 1926, 1925, 1922, 1921, 1920
843 W FLETCHER AVE # 215	2017, 2014, 2010, 2005, 2002, 2001, 2000, 1997, 1995, 1992, 1991, 1986, 1980, 1975, 1971, 1970, 1966, 1965, 1961, 1960, 1956, 1955, 1952, 1950, 1946, 1945, 1941, 1936, 1930, 1926, 1925, 1922, 1921, 1920
845 W FLETCHER AVE	2020, 2017, 2014, 2010, 2005, 2002, 2001, 1997, 1995, 1992, 1991, 1986, 1980, 1975, 1971, 1970, 1966, 1965, 1961, 1960, 1956, 1955, 1952, 1950, 1946, 1945, 1941, 1936, 1930, 1926, 1925, 1922, 1921, 1920

FINDINGS

Address Researched	Address Not Identified in Research Source
896 FLETCHER ST	2020, 2017, 2014, 2010, 2005, 2002, 2001, 2000, 1997, 1995, 1992, 1991, 1980, 1975, 1971, 1970, 1966, 1965, 1961, 1960, 1956, 1955, 1952, 1950, 1946, 1945, 1941, 1936, 1930, 1926, 1925, 1922, 1921, 1920

TARGET PROPERTY: ADDRESS NOT IDENTIFIED IN RESEARCH SOURCE

The following Target Property addresses were researched for this report, and the addresses were not identified in the research source.

Address Researched	Address Not Identified in Research Source
705-715 W. Fletcher Avenue	2017, 2002, 2001, 1997, 1971, 1965, 1961, 1960, 1956, 1955, 1952, 1950, 1946, 1945, 1941, 1936, 1930, 1926, 1925, 1922, 1921, 1920

APPENDIX D

EDR Certified Sanborn Map Report

Vacant Land

705-715 W. Fletcher Avenue

Orange, CA 92865

Inquiry Number: 7974174.3

April 30, 2025

Certified Sanborn® Map Report

6 Armstrong Road, 4th floor
Shelton, CT 06484
Toll Free: 800.352.0050
www.edrnet.com

Certified Sanborn® Map Report

04/30/25

Site Name:

Vacant Land
705-715 W. Fletcher Avenue
Orange, CA 92865
EDR Inquiry # 7974174.3

Client Name:

Environmental Audit, Inc.
1000A Ortega Way
Placentia, CA 92870
Contact: Allen Kim

The Sanborn Library has been searched by EDR and maps covering the target property location as provided by Environmental Audit, Inc. were identified for the years listed below. The Sanborn Library is the largest, most complete collection of fire insurance maps. The collection includes maps from Sanborn, Bromley, Perris & Browne, Hopkins, Barlow, and others. Only Environmental Data Resources Inc. (EDR) is authorized to grant rights for commercial reproduction of maps by the Sanborn Library LLC, the copyright holder for the collection. Results can be authenticated by visiting www.edrnet.com/sanborn.

The Sanborn Library is continually enhanced with newly identified map archives. This report accesses all maps in the collection as of the day this report was generated.

Certified Sanborn Results:

Certification # 924C-4EE2-8DB5

PO # 3365-01

Project 3365

UNMAPPED PROPERTY

This report certifies that the complete holdings of the Sanborn Library, LLC collection have been searched based on client supplied target property information, and fire insurance maps covering the target property were not found.

Sanborn® Library search results

Certification #: 924C-4EE2-8DB5

The Sanborn Library includes more than 1.2 million fire insurance maps from Sanborn, Bromley, Perris & Browne, Hopkins, Barlow and others which track historical property usage in approximately 12,000 American cities and towns. Collections searched:

- ☑ Library of Congress
- ☑ University Publications of America
- ☑ EDR Private Collection

The Sanborn Library LLC Since 1866™

Limited Permission To Make Copies

Environmental Audit, Inc. (the client) is permitted to make up to FIVE photocopies of this Sanborn Map transmittal and each fire insurance map accompanying this report solely for the limited use of its customer. No one other than the client is authorized to make copies. Upon request made directly to an EDR Account Executive, the client may be permitted to make a limited number of additional photocopies. This permission is conditioned upon compliance by the client, its customer and their agents with EDR's copyright policy; a copy of which is available upon request.

Disclaimer - Copyright and Trademark Notice

This Report contains certain information obtained from a variety of public and other sources reasonably available to Environmental Data Resources, LLC. It cannot be concluded from this Report that coverage information for the target and surrounding properties does not exist from other sources. This Report is provided on an "AS IS", "AS AVAILABLE" basis. NO WARRANTY EXPRESS OR IMPLIED IS MADE WHATSOEVER IN CONNECTION WITH THIS REPORT. ENVIRONMENTAL DATA RESOURCES, LLC AND ITS SUBSIDIARIES, AFFILIATES AND THIRD PARTY SUPPLIERS DISCLAIM ALL WARRANTIES, OF ANY KIND OR NATURE, EXPRESS OR IMPLIED, ARISING OUT OF OR RELATED TO THIS REPORT OR ANY OF THE DATA AND INFORMATION PROVIDED IN THIS REPORT, INCLUDING WITHOUT LIMITATION, ANY WARRANTIES REGARDING ACCURACY, QUALITY, CORRECTNESS, COMPLETENESS, COMPREHENSIVENESS, SUITABILITY, MERCHANTABILITY, FITNESS FOR A PARTICULAR PURPOSE, TITLE, NON-INFRINGEMENT, MISAPPROPRIATION, OR OTHERWISE. ALL RISK IS ASSUMED BY THE USER. IN NO EVENT SHALL ENVIRONMENTAL DATA RESOURCES, LLC OR ITS SUBSIDIARIES, AFFILIATES OR THIRD PARTY SUPPLIERS BE LIABLE TO ANYONE FOR ANY DIRECT, INCIDENTAL, INDIRECT, SPECIAL, CONSEQUENTIAL OR OTHER DAMAGES OF ANY TYPE OR KIND (INCLUDING BUT NOT LIMITED TO LOSS OF PROFITS, LOSS OF USE, OR LOSS OF DATA), ARISING OUT OF OR IN ANY WAY CONNECTED WITH THIS REPORT OR ANY OF THE DATA AND INFORMATION PROVIDED IN THIS REPORT. Any analyses, estimates, ratings, environmental risk levels, or risk codes provided in this Report are provided for illustrative purposes only, and are not intended to provide, nor should they be interpreted as providing any facts regarding, or prediction or forecast of, any environmental risk for any property. Only an assessment performed by a qualified environmental professional can provide findings, opinions or conclusions regarding the environmental risk or conditions in, on or at any property.

Copyright 2025 by Environmental Data Resources, Inc. All rights reserved. Reproduction in any media or format, in whole or in part, of any report or map of Environmental Data Resources, Inc., or its affiliates, is prohibited without prior written permission.

EDR and its logos (including Sanborn and Sanborn Map) are trademarks of Environmental Data Resources, LLC or its affiliates. All other trademarks used herein are the property of their respective owners.

APPENDIX E

EDR Historical Topo Map Report with QuadMatch

Vacant Land

705-715 W. Fletcher Avenue

Orange, CA 92865

Inquiry Number: 7974174.4

April 30, 2025

EDR Historical Topo Map Report

with QuadMatch™

6 Armstrong Road, 4th floor
Shelton, CT 06484
Toll Free: 800.352.0050
www.edrnet.com

EDR Historical Topo Map Report

04/30/25

Site Name:

Vacant Land
705-715 W. Fletcher Avenue
Orange, CA 92865
EDR Inquiry # 7974174.4

Client Name:

Environmental Audit, Inc.
1000A Ortega Way
Placentia, CA 92870
Contact: Allen Kim

EDR Topographic Map Library has been searched by EDR and maps covering the target property location as provided by Environmental Audit, Inc. were identified for the years listed below. EDR's Historical Topo Map Report is designed to assist professionals in evaluating potential liability on a target property resulting from past activities. EDRs Historical Topo Map Report includes a search of a collection of public and private color historical topographic maps, dating back to the late 1800s.

Search Results:

P.O.# 3365-01
Project: 3365

Coordinates:

Latitude:	33.83009 33° 49' 48" North
Longitude:	-117.859847 -117° 51' 35" West
UTM Zone:	Zone 11 North
UTM X Meters:	420436.10
UTM Y Meters:	3743649.35
Elevation:	203.00' above sea level

Maps Provided:

2022	1950	1896
2018	1949	
2015	1942	
2012	1935	
1981	1932	
1974	1902	
1972	1901	
1964, 1965	1898	

Disclaimer - Copyright and Trademark Notice

This Report contains certain information obtained from a variety of public and other sources reasonably available to Environmental Data Resources, LLC. It cannot be concluded from this Report that coverage information for the target and surrounding properties does not exist from other sources. This Report is provided on an "AS IS", "AS AVAILABLE" basis. NO WARRANTY EXPRESS OR IMPLIED IS MADE WHATSOEVER IN CONNECTION WITH THIS REPORT. ENVIRONMENTAL DATA RESOURCES, LLC AND ITS SUBSIDIARIES, AFFILIATES AND THIRD PARTY SUPPLIERS DISCLAIM ALL WARRANTIES, OF ANY KIND OR NATURE, EXPRESS OR IMPLIED, ARISING OUT OF OR RELATED TO THIS REPORT OR ANY OF THE DATA AND INFORMATION PROVIDED IN THIS REPORT, INCLUDING WITHOUT LIMITATION, ANY WARRANTIES REGARDING ACCURACY, QUALITY, CORRECTNESS, COMPLETENESS, COMPREHENSIVENESS, SUITABILITY, MERCHANTABILITY, FITNESS FOR A PARTICULAR PURPOSE, TITLE, NON-INFRINGEMENT, MISAPPROPRIATION, OR OTHERWISE. ALL RISK IS ASSUMED BY THE USER. IN NO EVENT SHALL ENVIRONMENTAL DATA RESOURCES, LLC OR ITS SUBSIDIARIES, AFFILIATES OR THIRD PARTY SUPPLIERS BE LIABLE TO ANYONE FOR ANY DIRECT, INCIDENTAL, INDIRECT, SPECIAL, CONSEQUENTIAL OR OTHER DAMAGES OF ANY TYPE OR KIND (INCLUDING BUT NOT LIMITED TO LOSS OF PROFITS, LOSS OF USE, OR LOSS OF DATA), ARISING OUT OF OR IN ANY WAY CONNECTED WITH THIS REPORT OR ANY OF THE DATA AND INFORMATION PROVIDED IN THIS REPORT. Any analyses, estimates, ratings, environmental risk levels, or risk codes provided in this Report are provided for illustrative purposes only, and are not intended to provide, nor should they be interpreted as providing any facts regarding, or prediction or forecast of, any environmental risk for any property. Only an assessment performed by a qualified environmental professional can provide findings, opinions or conclusions regarding the environmental risk or conditions in, on or at any property.

Copyright 2025 by Environmental Data Resources, Inc. All rights reserved. Reproduction in any media or format, in whole or in part, of any report or map of Environmental Data Resources, Inc., or its affiliates, is prohibited without prior written permission.

EDR and its logos (including Sanborn and Sanborn Map) are trademarks of Environmental Data Resources, LLC or its affiliates. All other trademarks used herein are the property of their respective owners.


Topo Sheet Key

This EDR Topo Map Report is based upon the following USGS topographic map sheets.

2022 Source Sheets




Orange
2022
7.5-minute, 24000

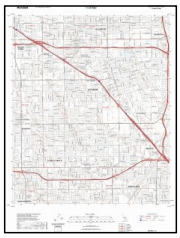


Anaheim
2022
7.5-minute, 24000

2018 Source Sheets

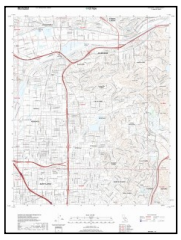

Orange
2018
7.5-minute, 24000

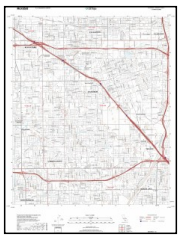

Anaheim
2018
7.5-minute, 24000

2015 Source Sheets



Orange
2015
7.5-minute, 24000



Anaheim
2015
7.5-minute, 24000

2012 Source Sheets



Orange
2012
7.5-minute, 24000




Anaheim
2012
7.5-minute, 24000

Topo Sheet Key

This EDR Topo Map Report is based upon the following USGS topographic map sheets.

1981 Source Sheets

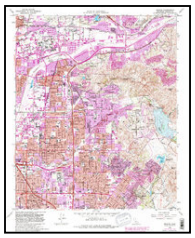

Orange
1981
7.5-minute, 24000
Aerial Photo Revised 1978



Anaheim
1981
7.5-minute, 24000
Aerial Photo Revised 1963

1974 Source Sheets




Anaheim
1974
7.5-minute, 24000
Aerial Photo Revised 1974



Orange
1974
7.5-minute, 24000
Aerial Photo Revised 1974

1972 Source Sheets

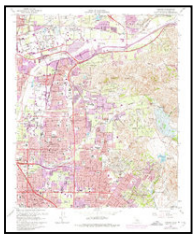


Orange
1972
7.5-minute, 24000
Aerial Photo Revised 1972



Anaheim
1972
7.5-minute, 24000
Aerial Photo Revised 1972

1964, 1965 Source Sheets

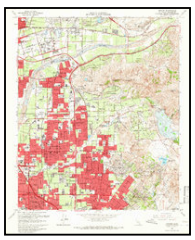

Orange
1964
7.5-minute, 24000
Aerial Photo Revised 1963



Anaheim
1965
7.5-minute, 24000
Aerial Photo Revised 1963

Topo Sheet Key

This EDR Topo Map Report is based upon the following USGS topographic map sheets.

1950 Source Sheets



Anaheim
1950
7.5-minute, 24000
Aerial Photo Revised 1947



Orange
1950
7.5-minute, 24000
Aerial Photo Revised 1946

1949 Source Sheets



Anaheim
1949
7.5-minute, 24000
Aerial Photo Revised 1947



Orange
1949
7.5-minute, 24000
Aerial Photo Revised 1946

1942 Source Sheets



ANAHEIM
1942
15-minute, 50000

1935 Source Sheets



Garden Grove
1935
7.5-minute, 31680



Orange
1935
7.5-minute, 31680

Topo Sheet Key

This EDR Topo Map Report is based upon the following USGS topographic map sheets.

1932 Source Sheets



Orange
1932
7.5-minute, 31680

1902 Source Sheets



Corona
1902
30-minute, 125000

1901 Source Sheets



Anaheim
1901
15-minute, 62500

1898 Source Sheets




Anaheim
1898
15-minute, 62500

Topo Sheet Key

This EDR Topo Map Report is based upon the following USGS topographic map sheets.


1896 Source Sheets

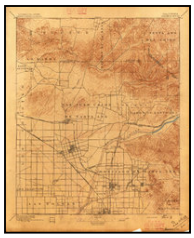

Anaheim
1896
15-minute, 62500

Historical Topo Map

2022

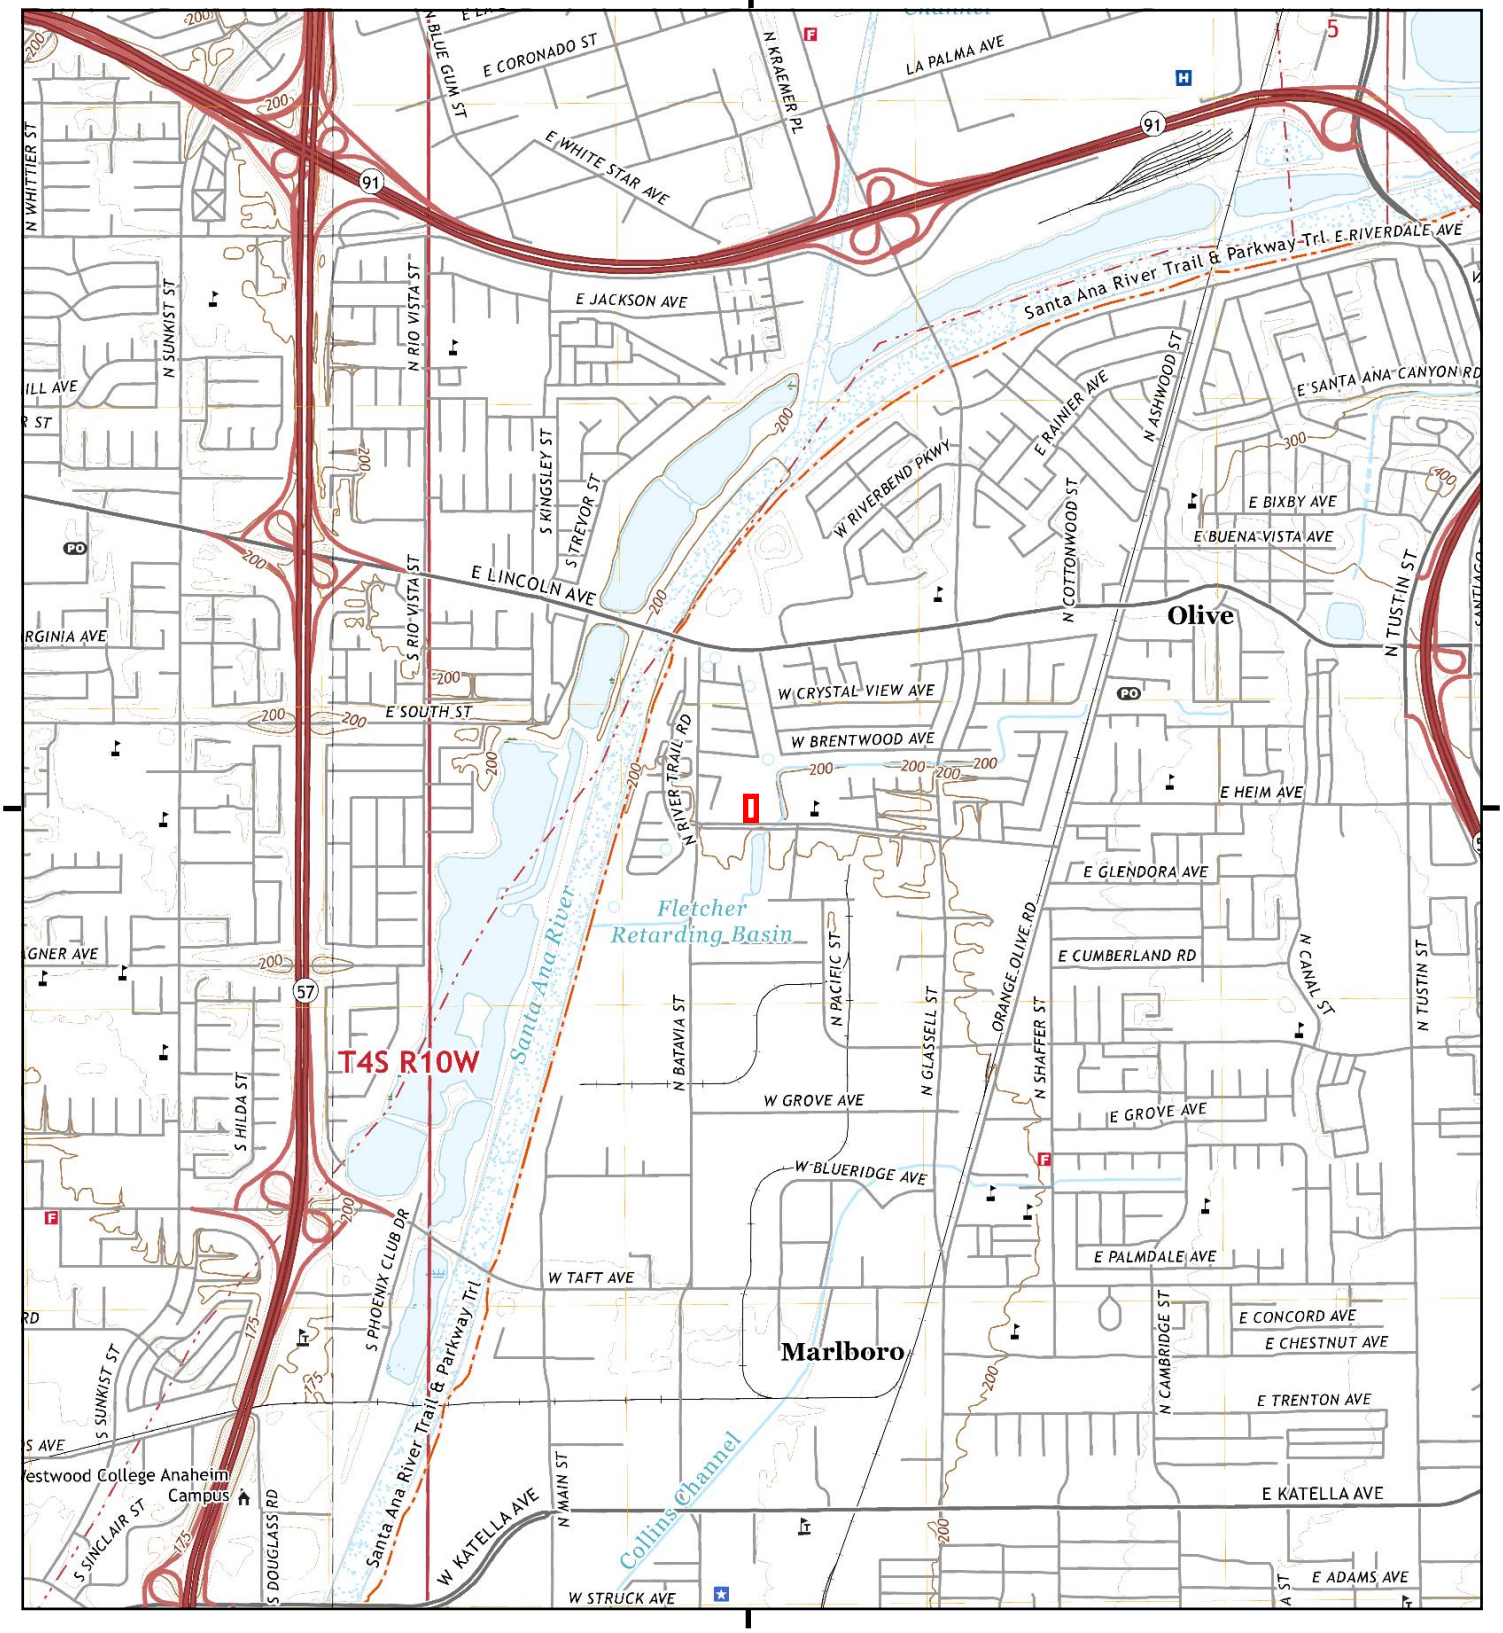

This report includes information from the following map sheet(s).

0 Miles 0.25 0.5 1 1.5

NW N NE
W E
SW S SE


TP, Orange, 2022, 7.5-minute
W, Anaheim, 2022, 7.5-minute

SITE NAME: Vacant Land
ADDRESS: 705-715 W. Fletcher Avenue
Orange, CA 92865
CLIENT: Environmental Audit, Inc.

N

Historical Topo Map

2018

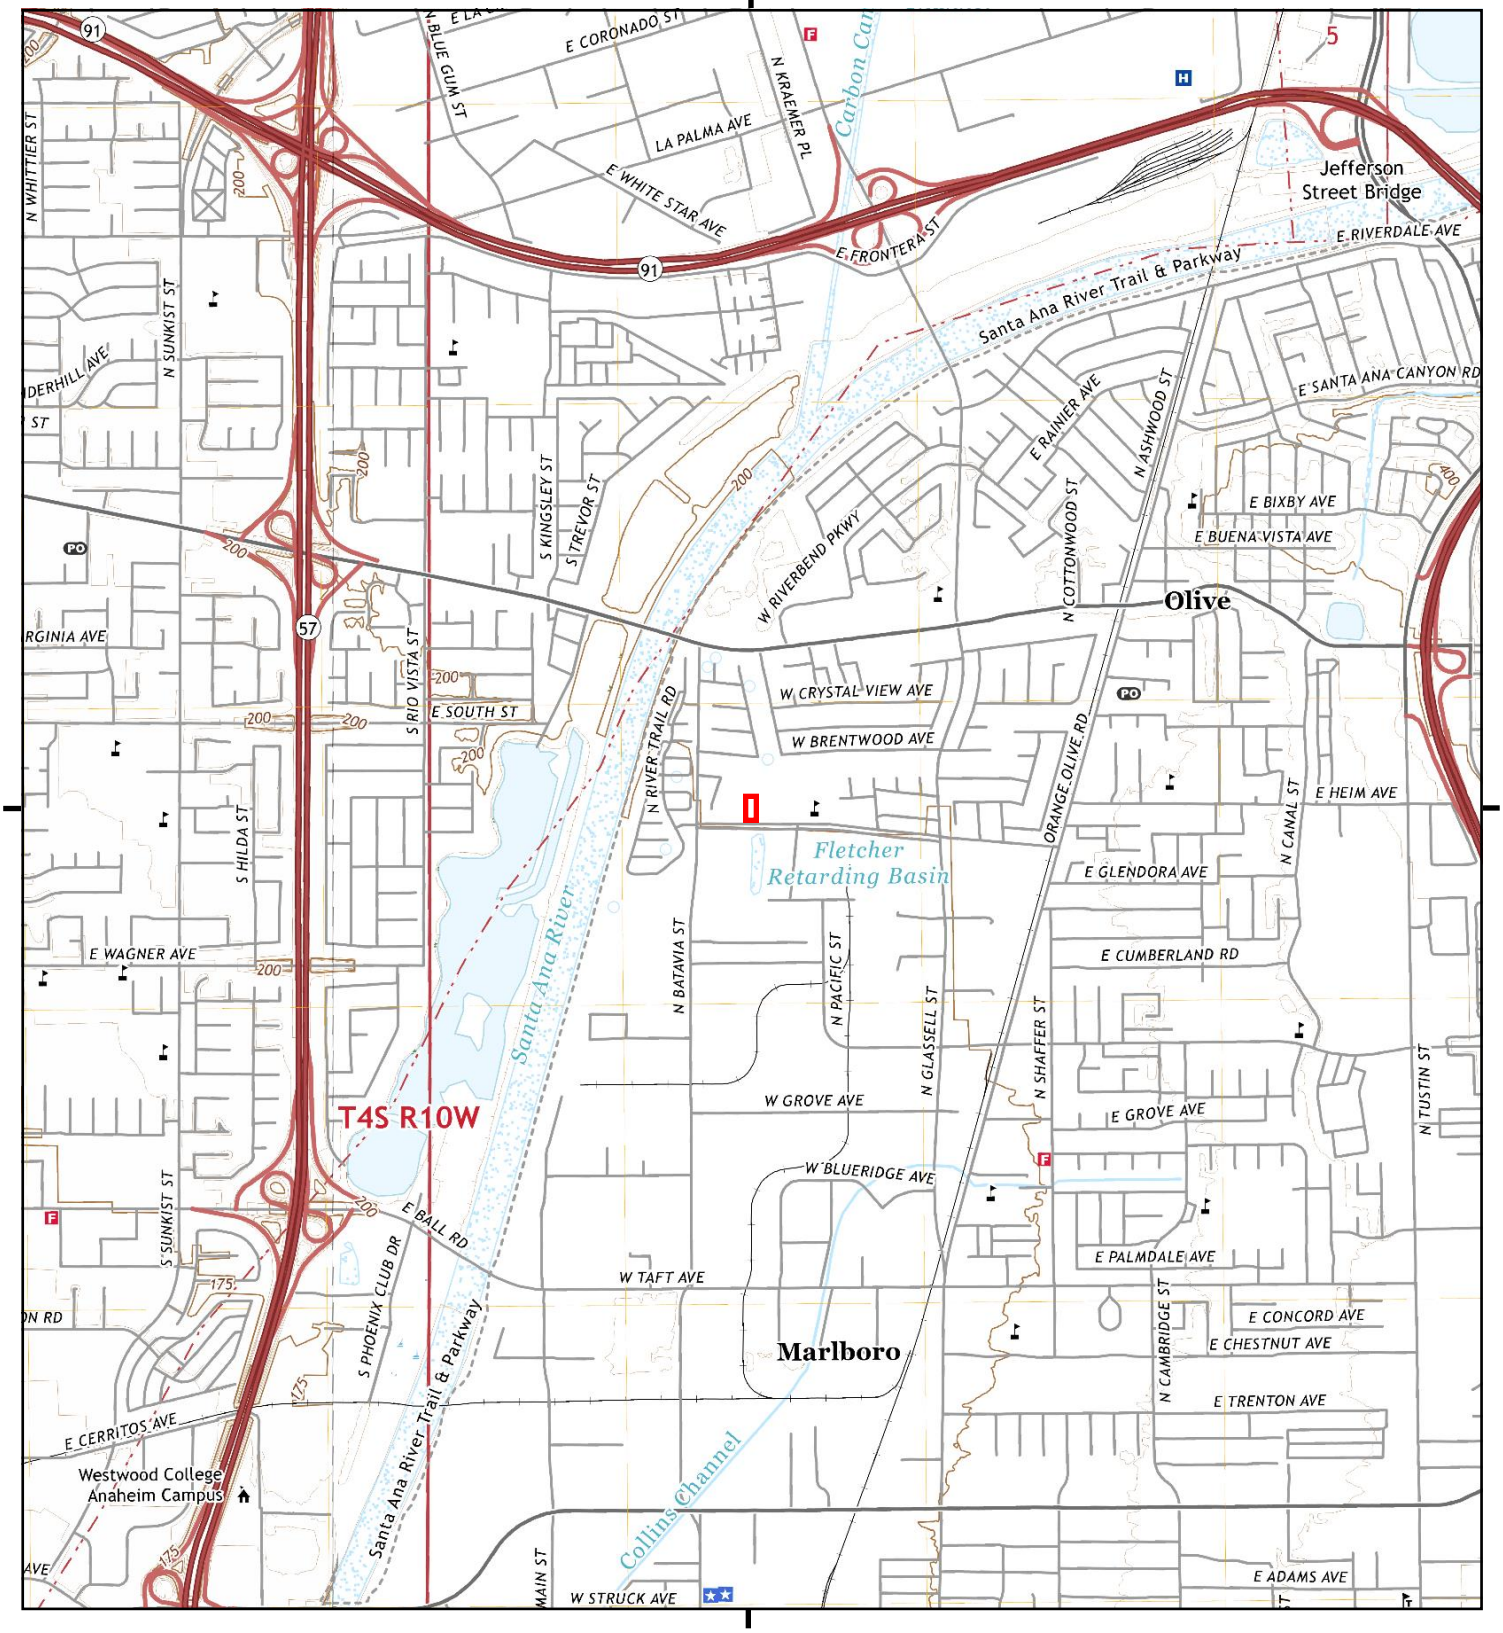

This report includes information from the following map sheet(s).

0 Miles 0.25 0.5 1 1.5

NW N NE
W E
SW S SE


TP, Orange, 2018, 7.5-minute
W, Anaheim, 2018, 7.5-minute

SITE NAME: Vacant Land
ADDRESS: 705-715 W. Fletcher Avenue
Orange, CA 92865
CLIENT: Environmental Audit, Inc.

N

Historical Topo Map

2015

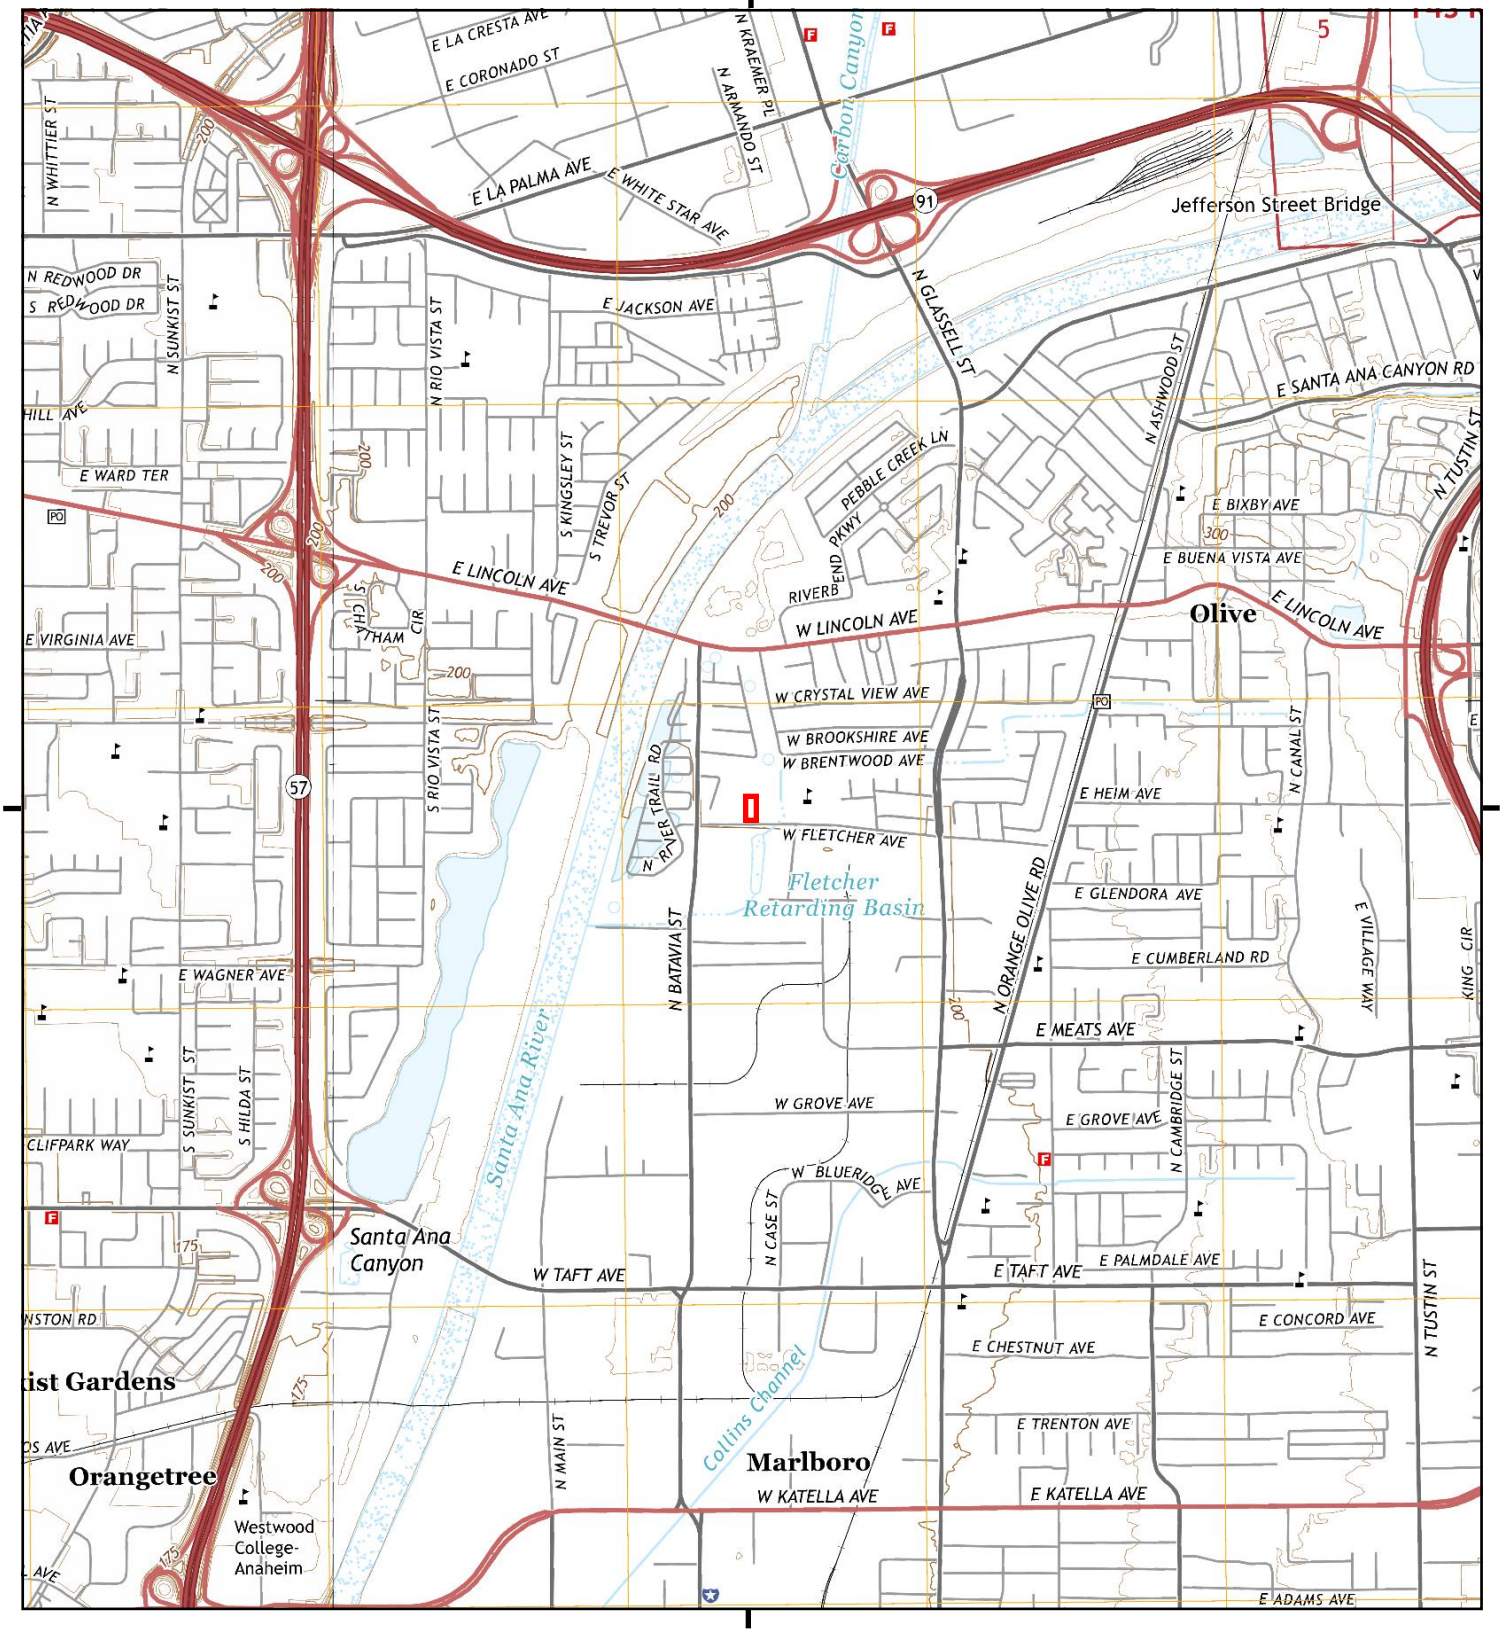

This report includes information from the following map sheet(s).

0 Miles 0.25 0.5 1 1.5

NW N NE
W E
SW S SE


TP, Orange, 2015, 7.5-minute
W, Anaheim, 2015, 7.5-minute

SITE NAME: Vacant Land
ADDRESS: 705-715 W. Fletcher Avenue
Orange, CA 92865
CLIENT: Environmental Audit, Inc.

N

Historical Topo Map

2012

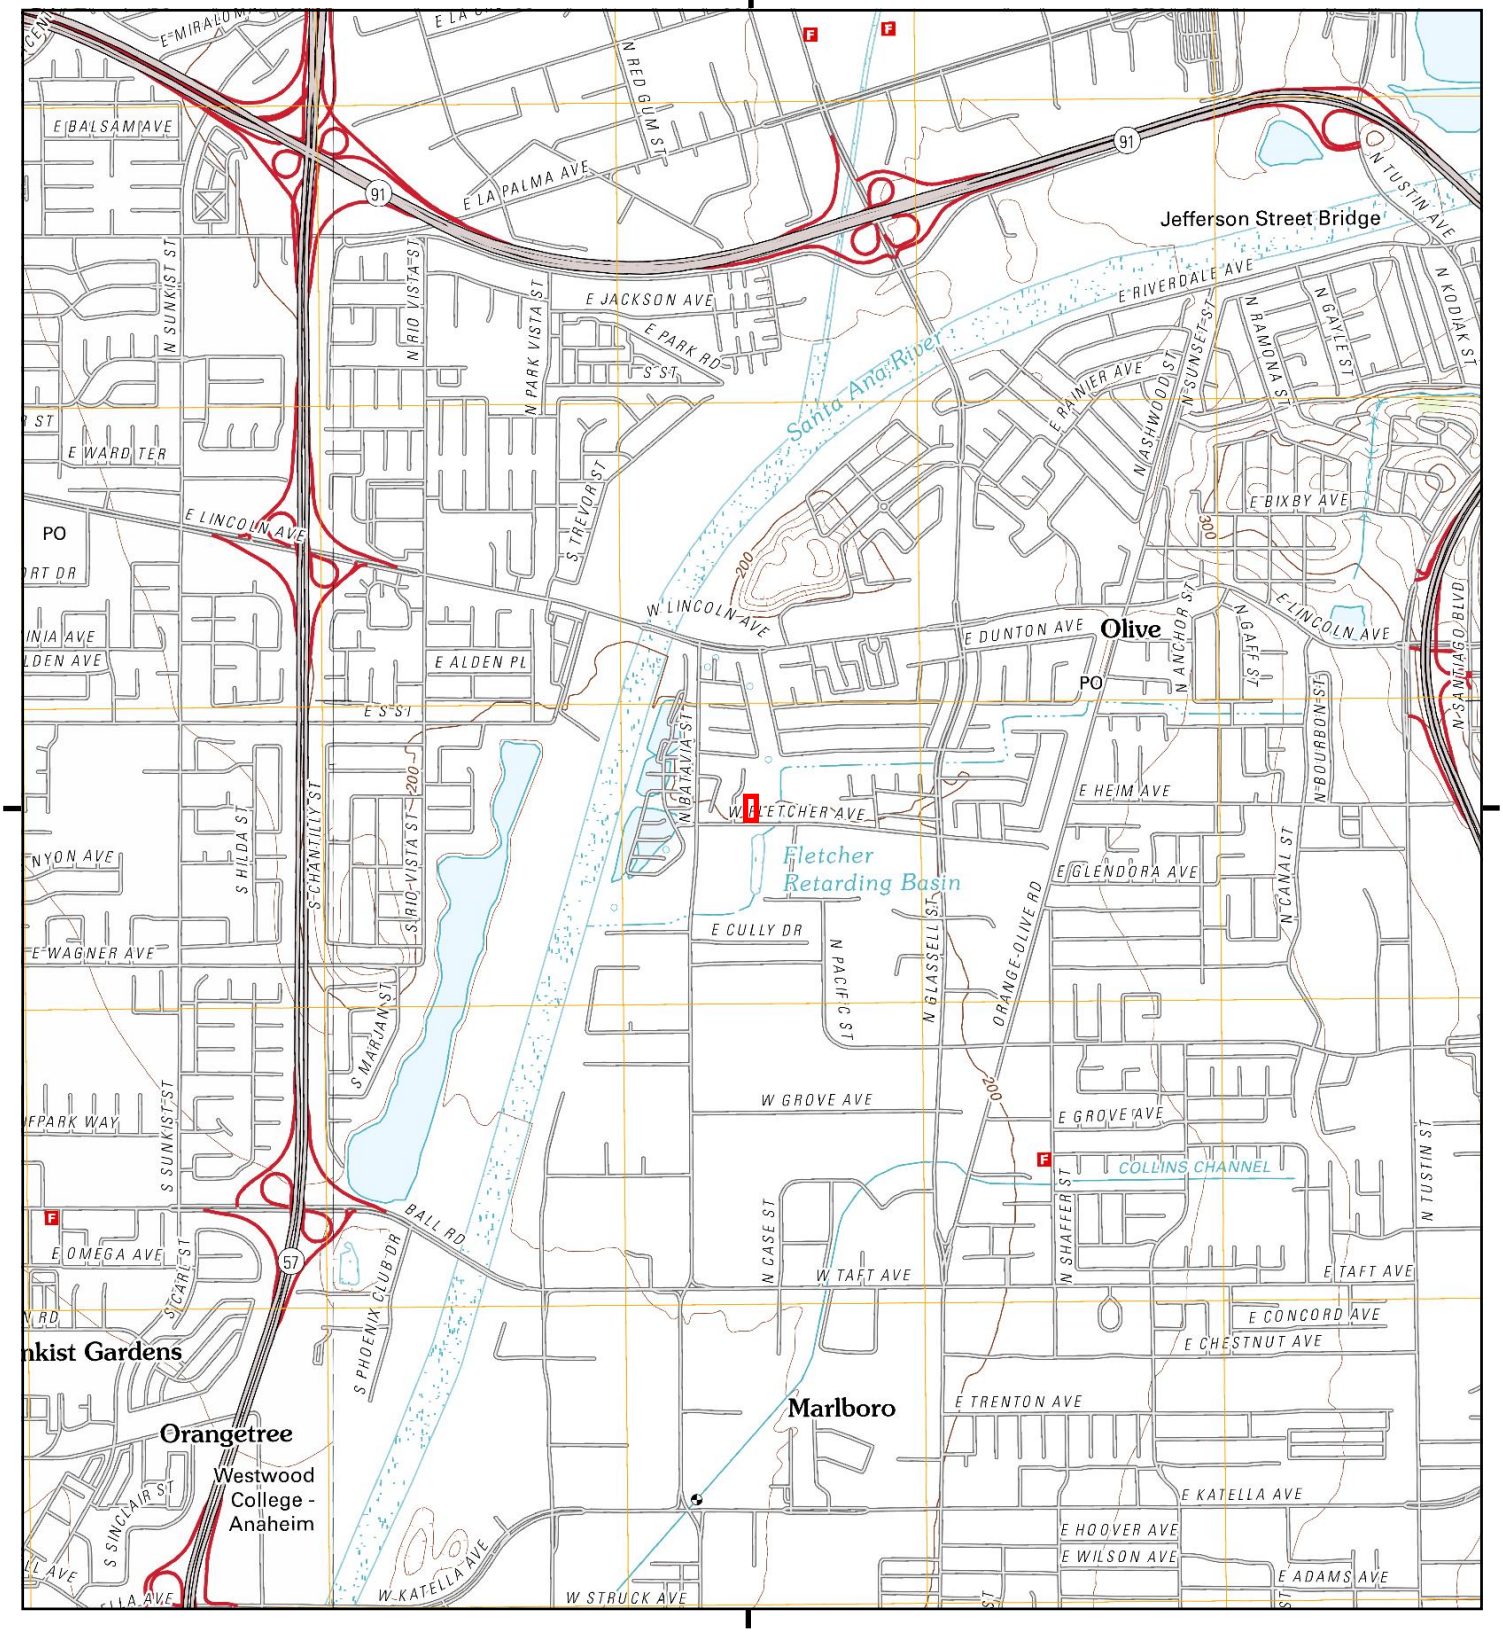

This report includes information from the following map sheet(s).


0 Miles 0.25 0.5 1 1.5

NW N NE
W E
SW S SE

TP, Orange, 2012, 7.5-minute
W, Anaheim, 2012, 7.5-minute


SITE NAME: Vacant Land
ADDRESS: 705-715 W. Fletcher Avenue
Orange, CA 92865
CLIENT: Environmental Audit, Inc.

N

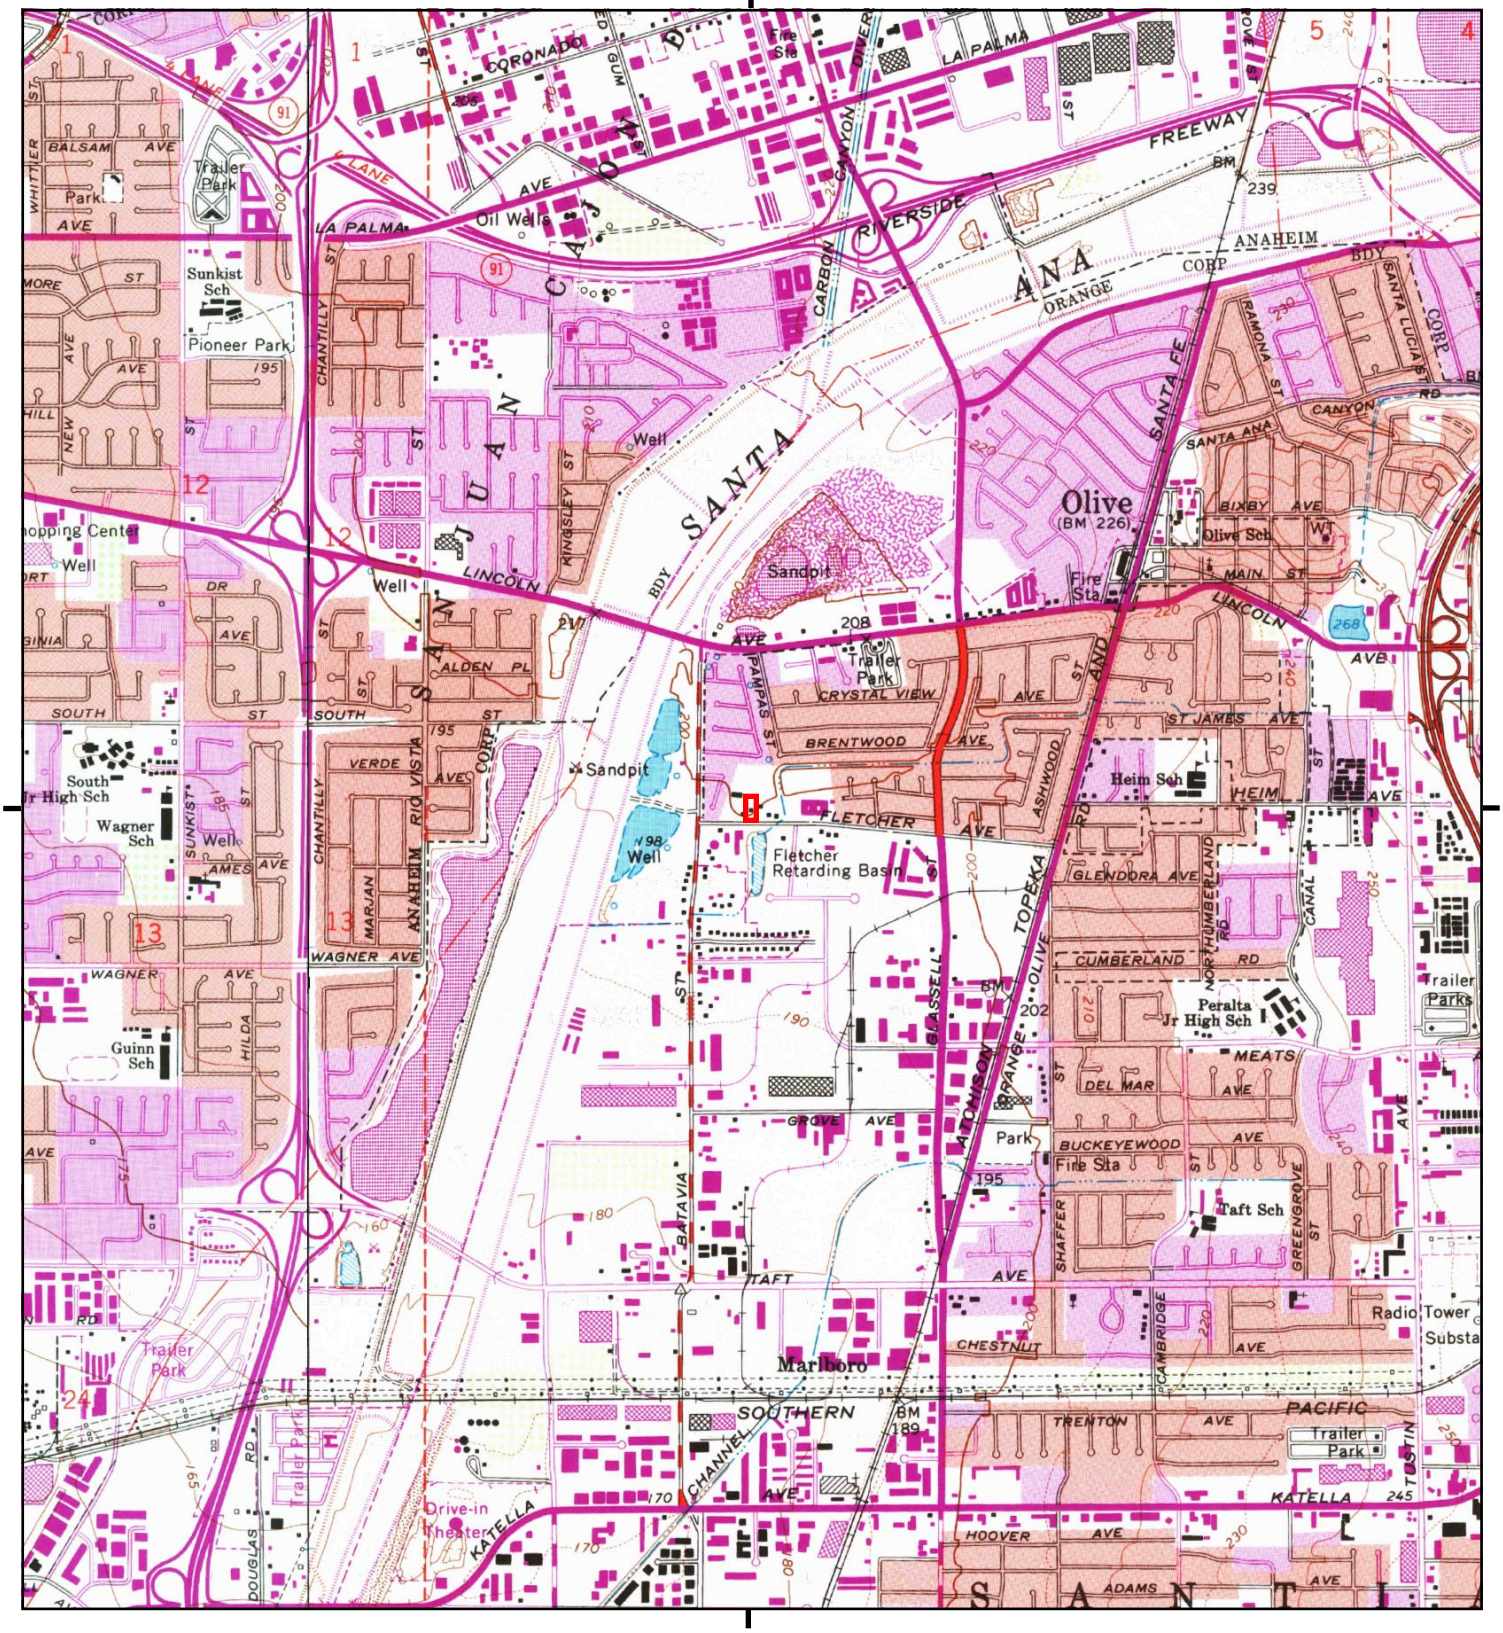

This report includes information from the following map sheet(s).

0 Miles 0.25 0.5 1 1.5

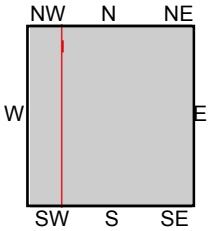


TP, Orange, 1981, 7.5-minute
W, Anaheim, 1981, 7.5-minute

SITE NAME: Vacant Land
ADDRESS: 705-715 W. Fletcher Avenue
Orange, CA 92865
CLIENT: Environmental Audit, Inc.

N

Historical Topo Map

1974

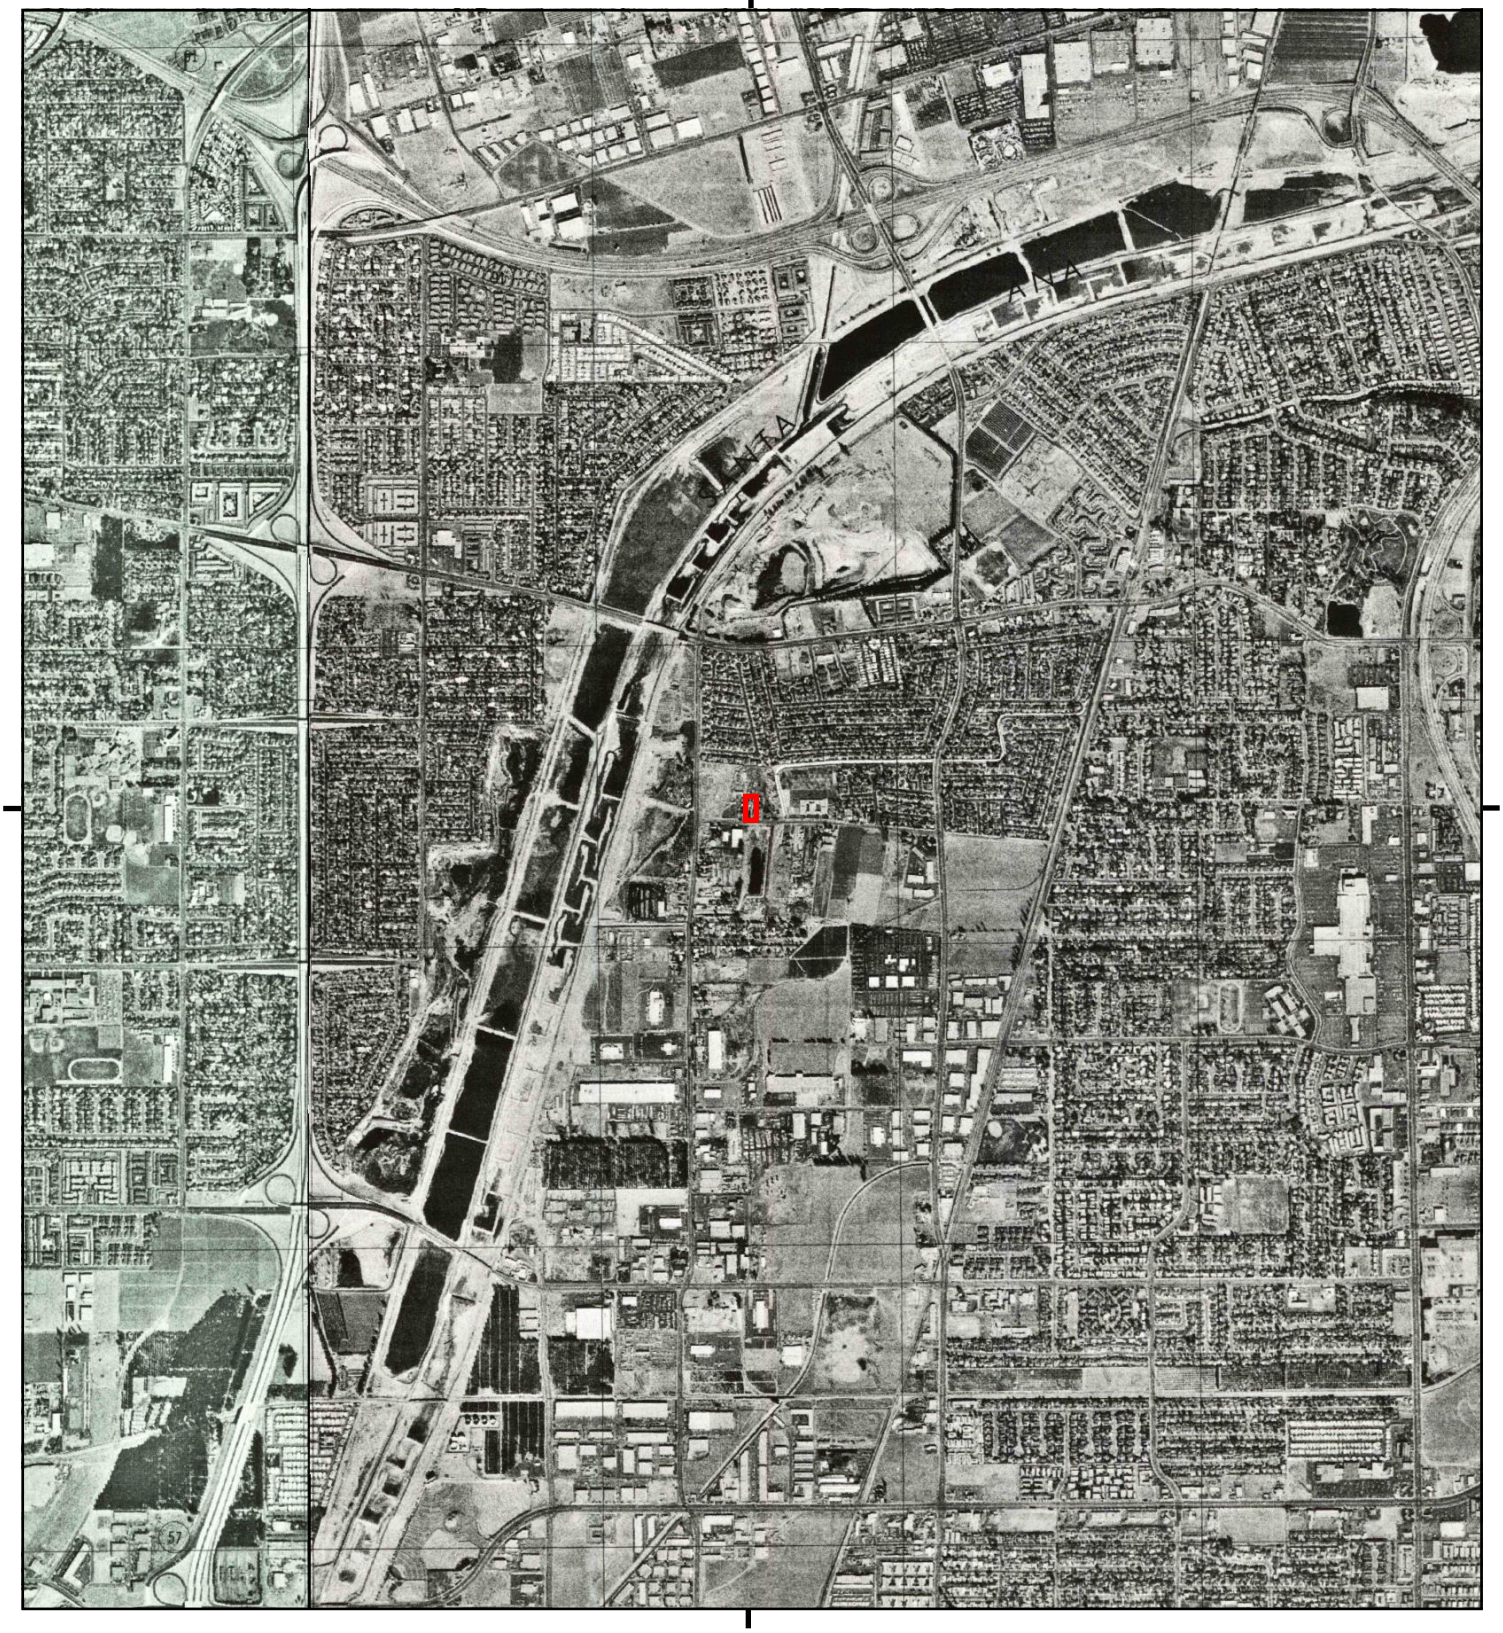

This report includes information from the following map sheet(s).


0 Miles 0.25 0.5 1 1.5

NW N NE
W E
SW S SE

TP, Orange, 1974, 7.5-minute
W, Anaheim, 1974, 7.5-minute

SITE NAME: Vacant Land
ADDRESS: 705-715 W. Fletcher Avenue
Orange, CA 92865
CLIENT: Environmental Audit, Inc.

N

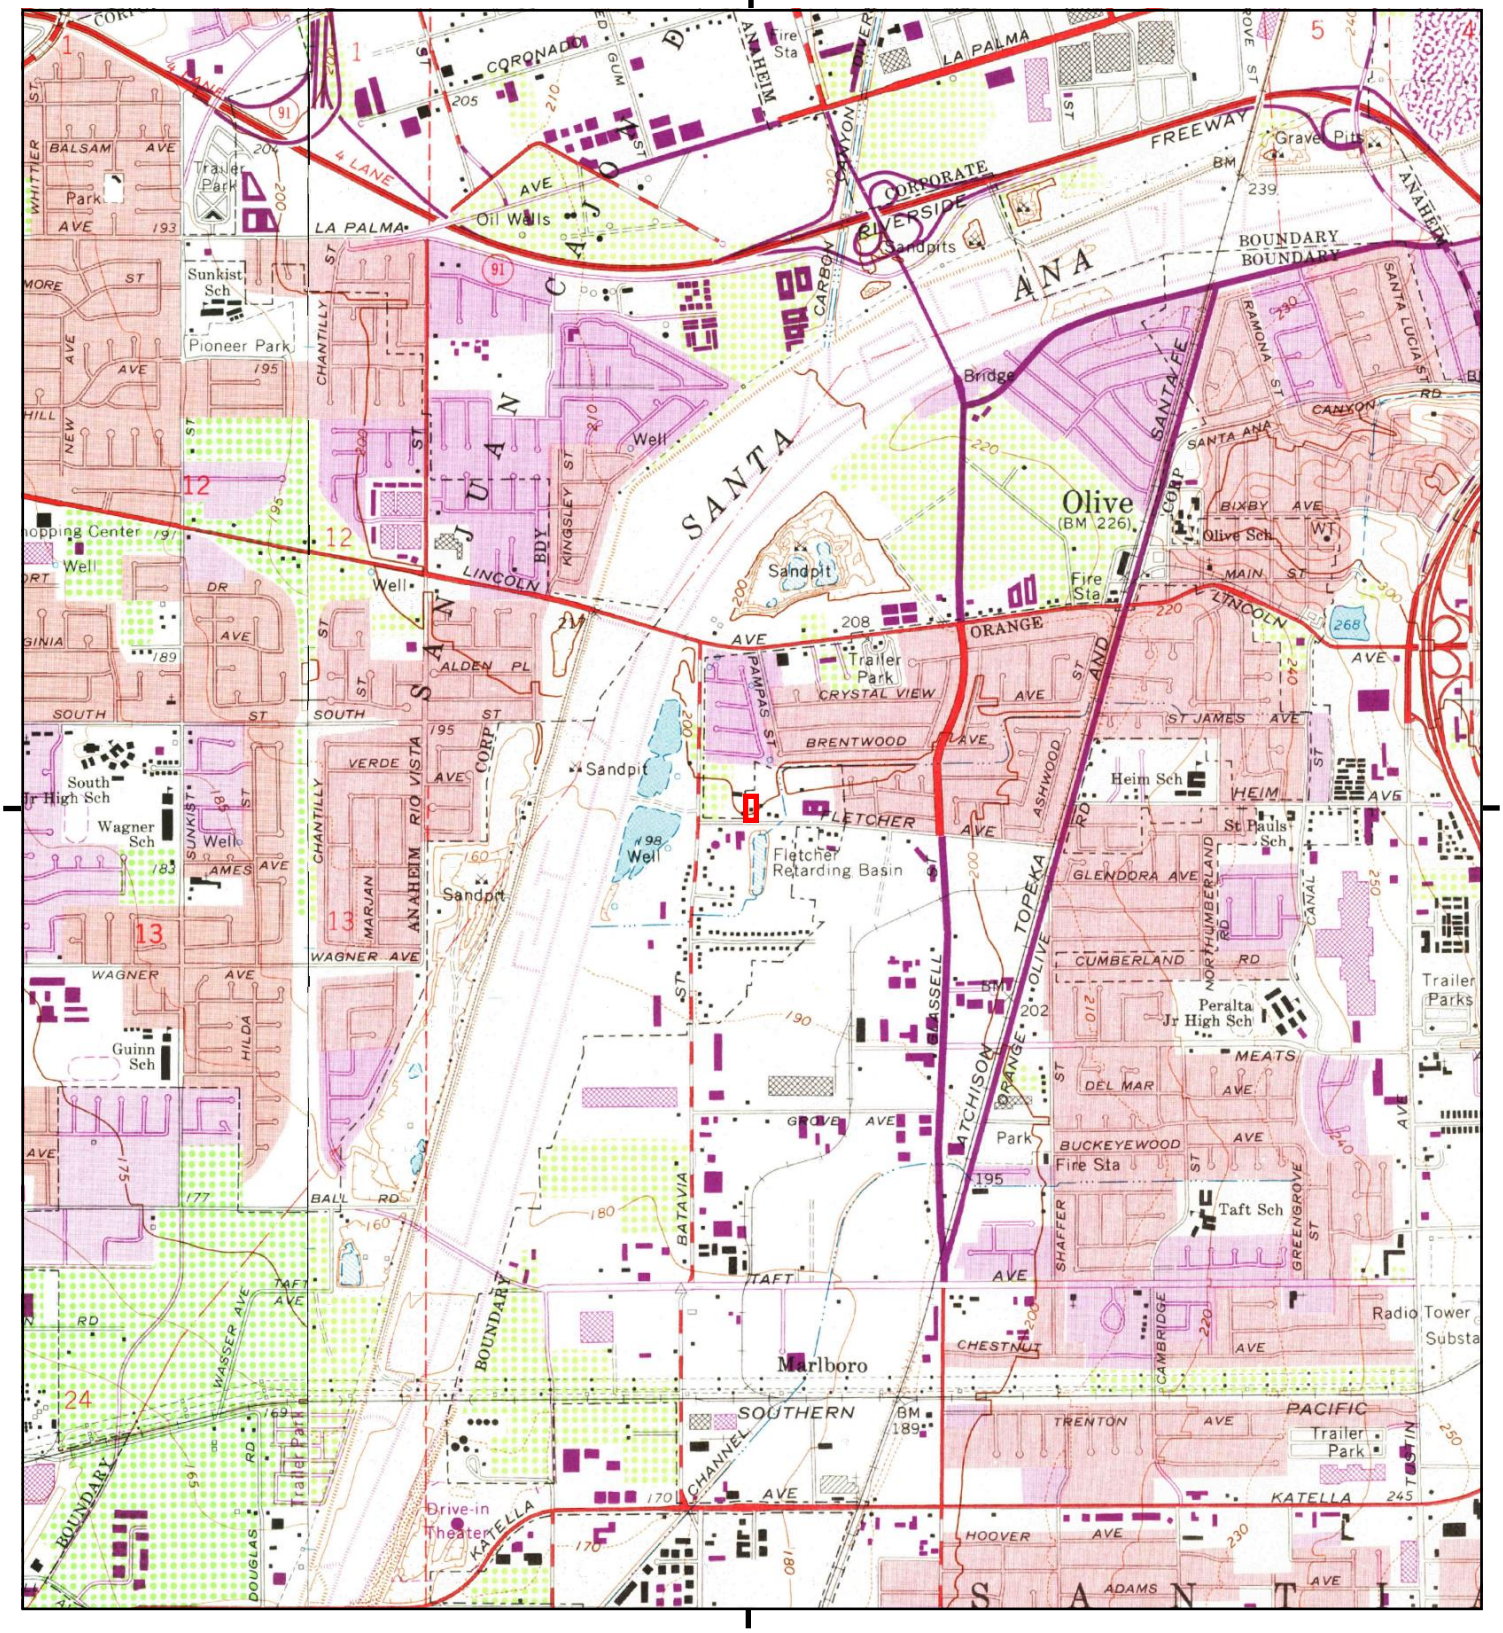

This report includes information from the following map sheet(s).

0 Miles 0.25 0.5 1 1.5

NW N NE
W E
SW S SE


TP, Orange, 1972, 7.5-minute
W, Anaheim, 1972, 7.5-minute

SITE NAME: Vacant Land
ADDRESS: 705-715 W. Fletcher Avenue
Orange, CA 92865
CLIENT: Environmental Audit, Inc.

N


Historical Topo Map

1964, 1965

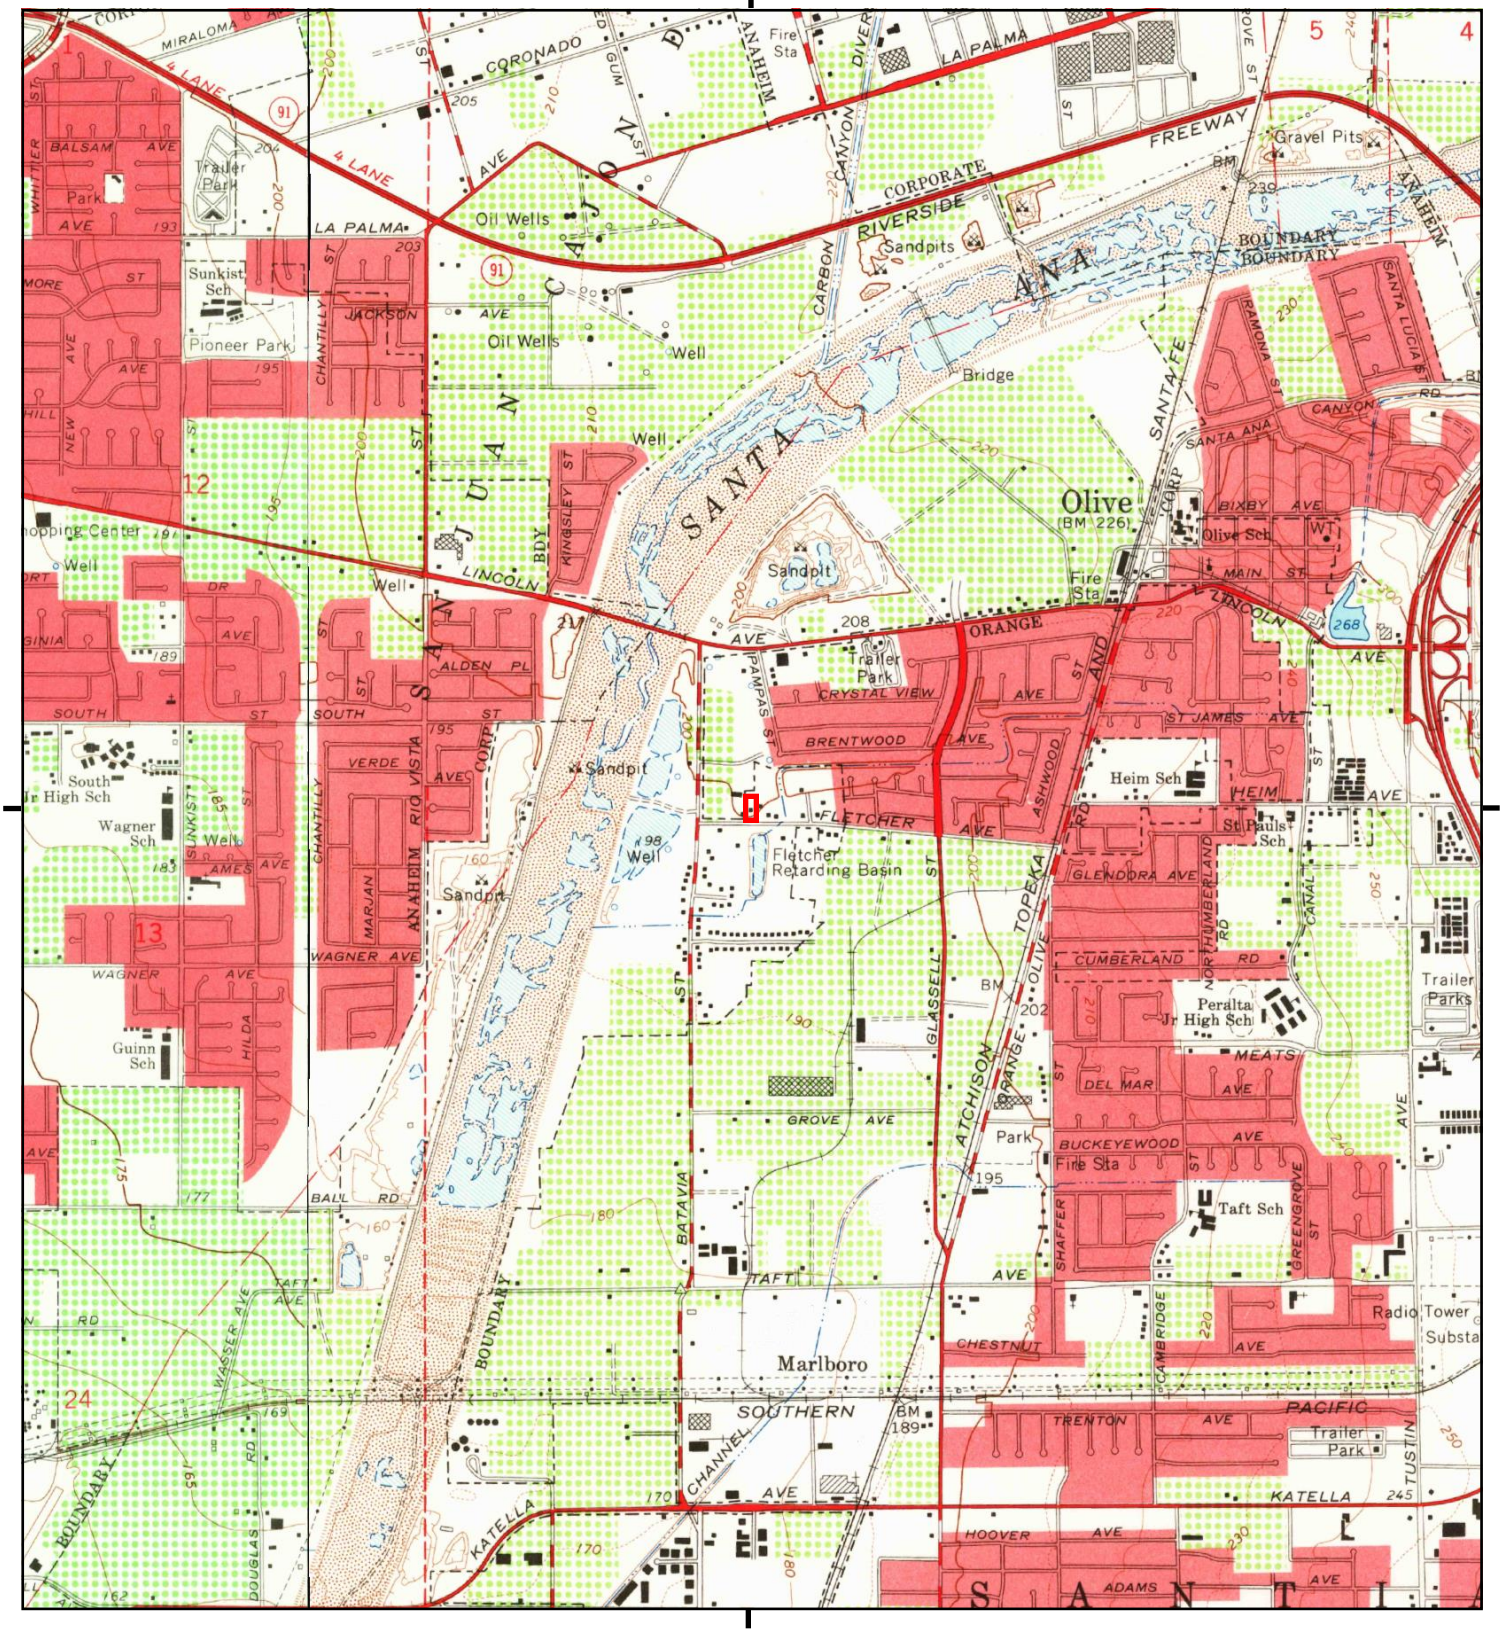

This report includes information from the following map sheet(s).

0 Miles 0.25 0.5 1 1.5

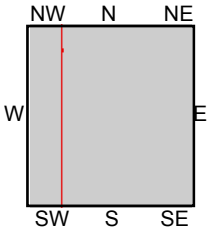


TP, Orange, 1964, 7.5-minute
W, Anaheim, 1965, 7.5-minute

SITE NAME: Vacant Land
ADDRESS: 705-715 W. Fletcher Avenue
Orange, CA 92865
CLIENT: Environmental Audit, Inc.

N

Historical Topo Map

1950

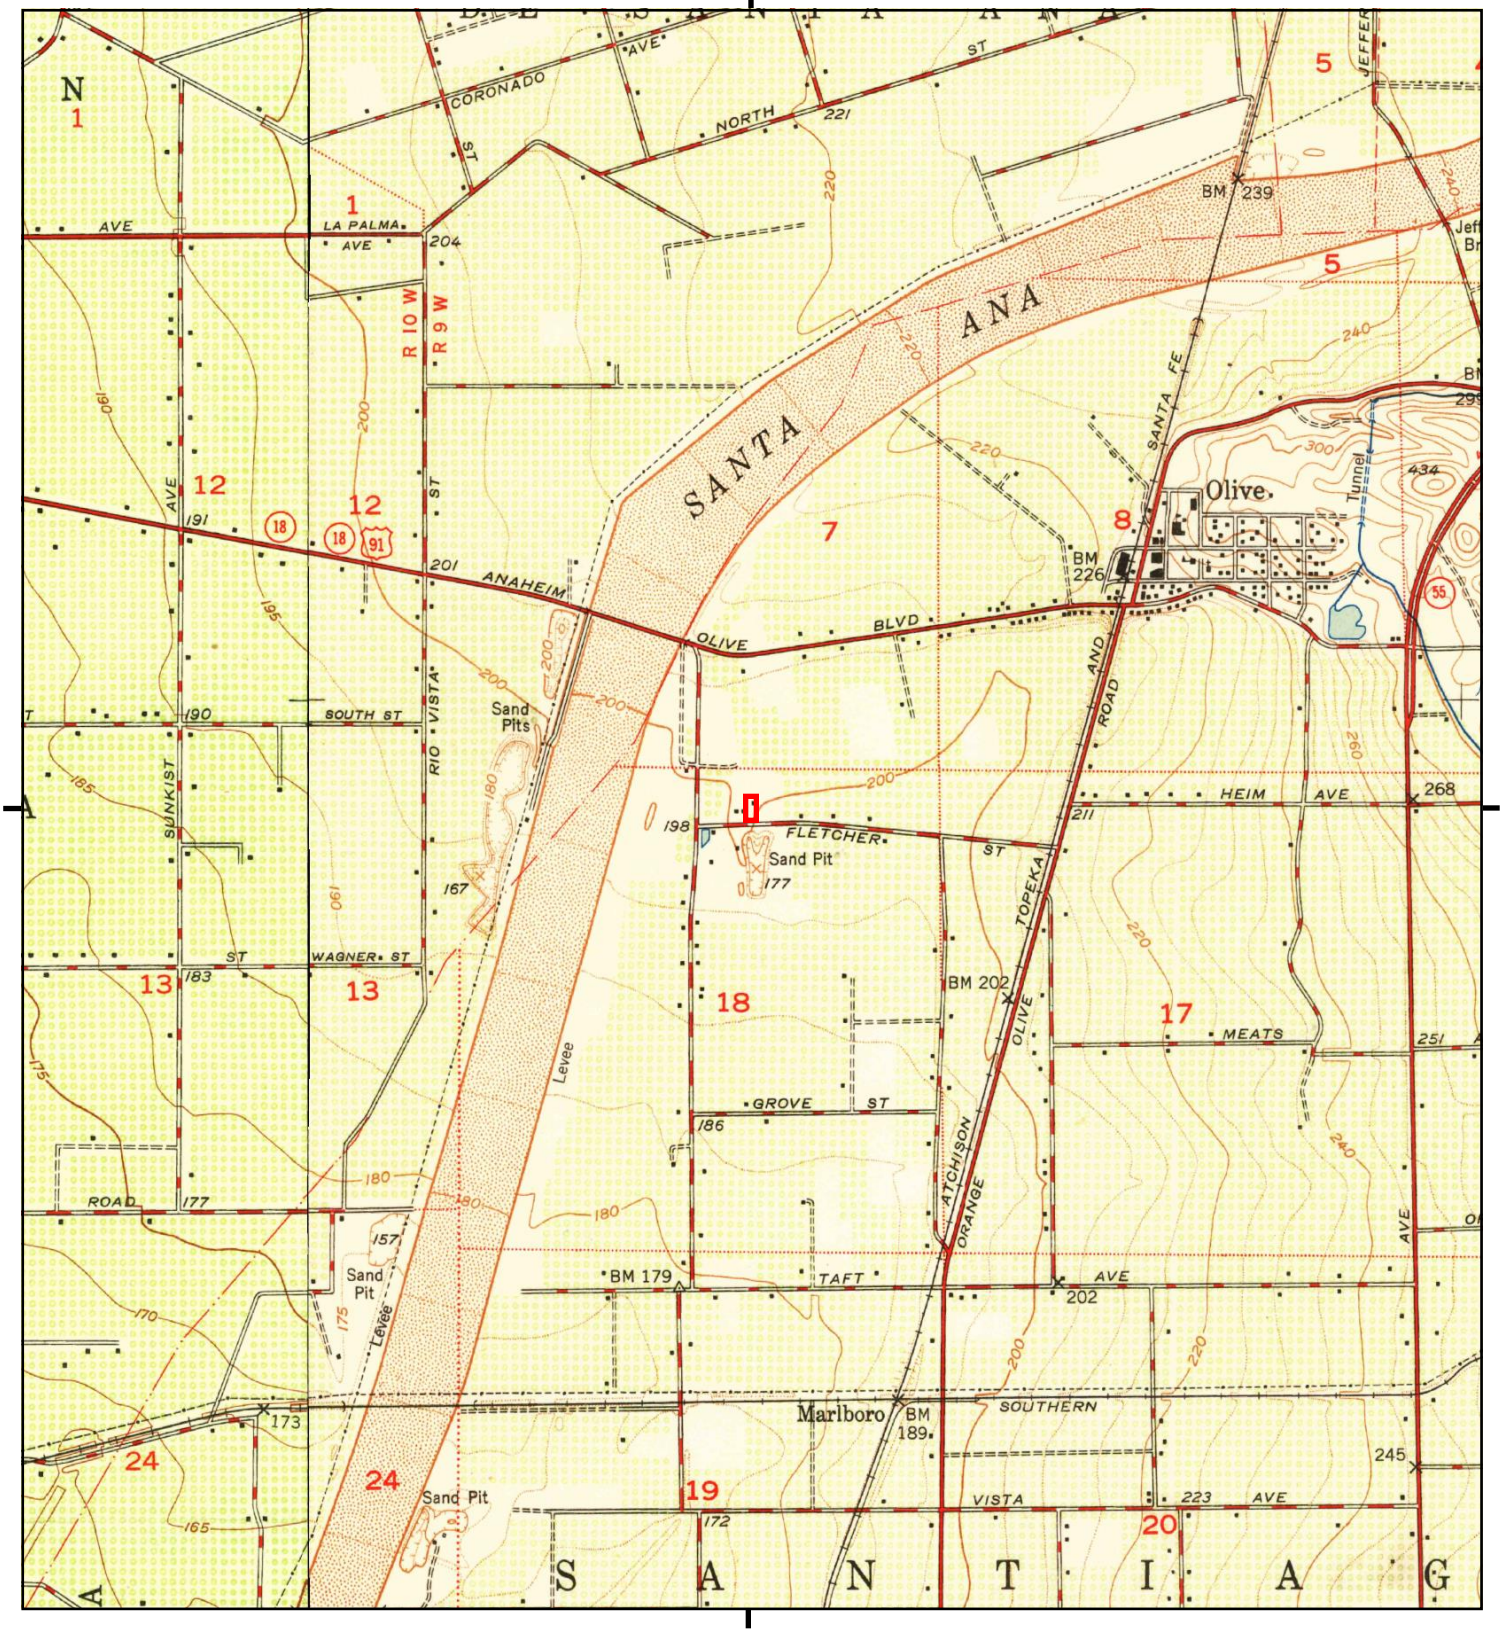

This report includes information from the following map sheet(s).

0 Miles 0.25 0.5 1 1.5

NW N NE
W E
SW S SE


TP, Orange, 1950, 7.5-minute
W, Anaheim, 1950, 7.5-minute

SITE NAME: Vacant Land
ADDRESS: 705-715 W. Fletcher Avenue
Orange, CA 92865
CLIENT: Environmental Audit, Inc.

N

Historical Topo Map

1949

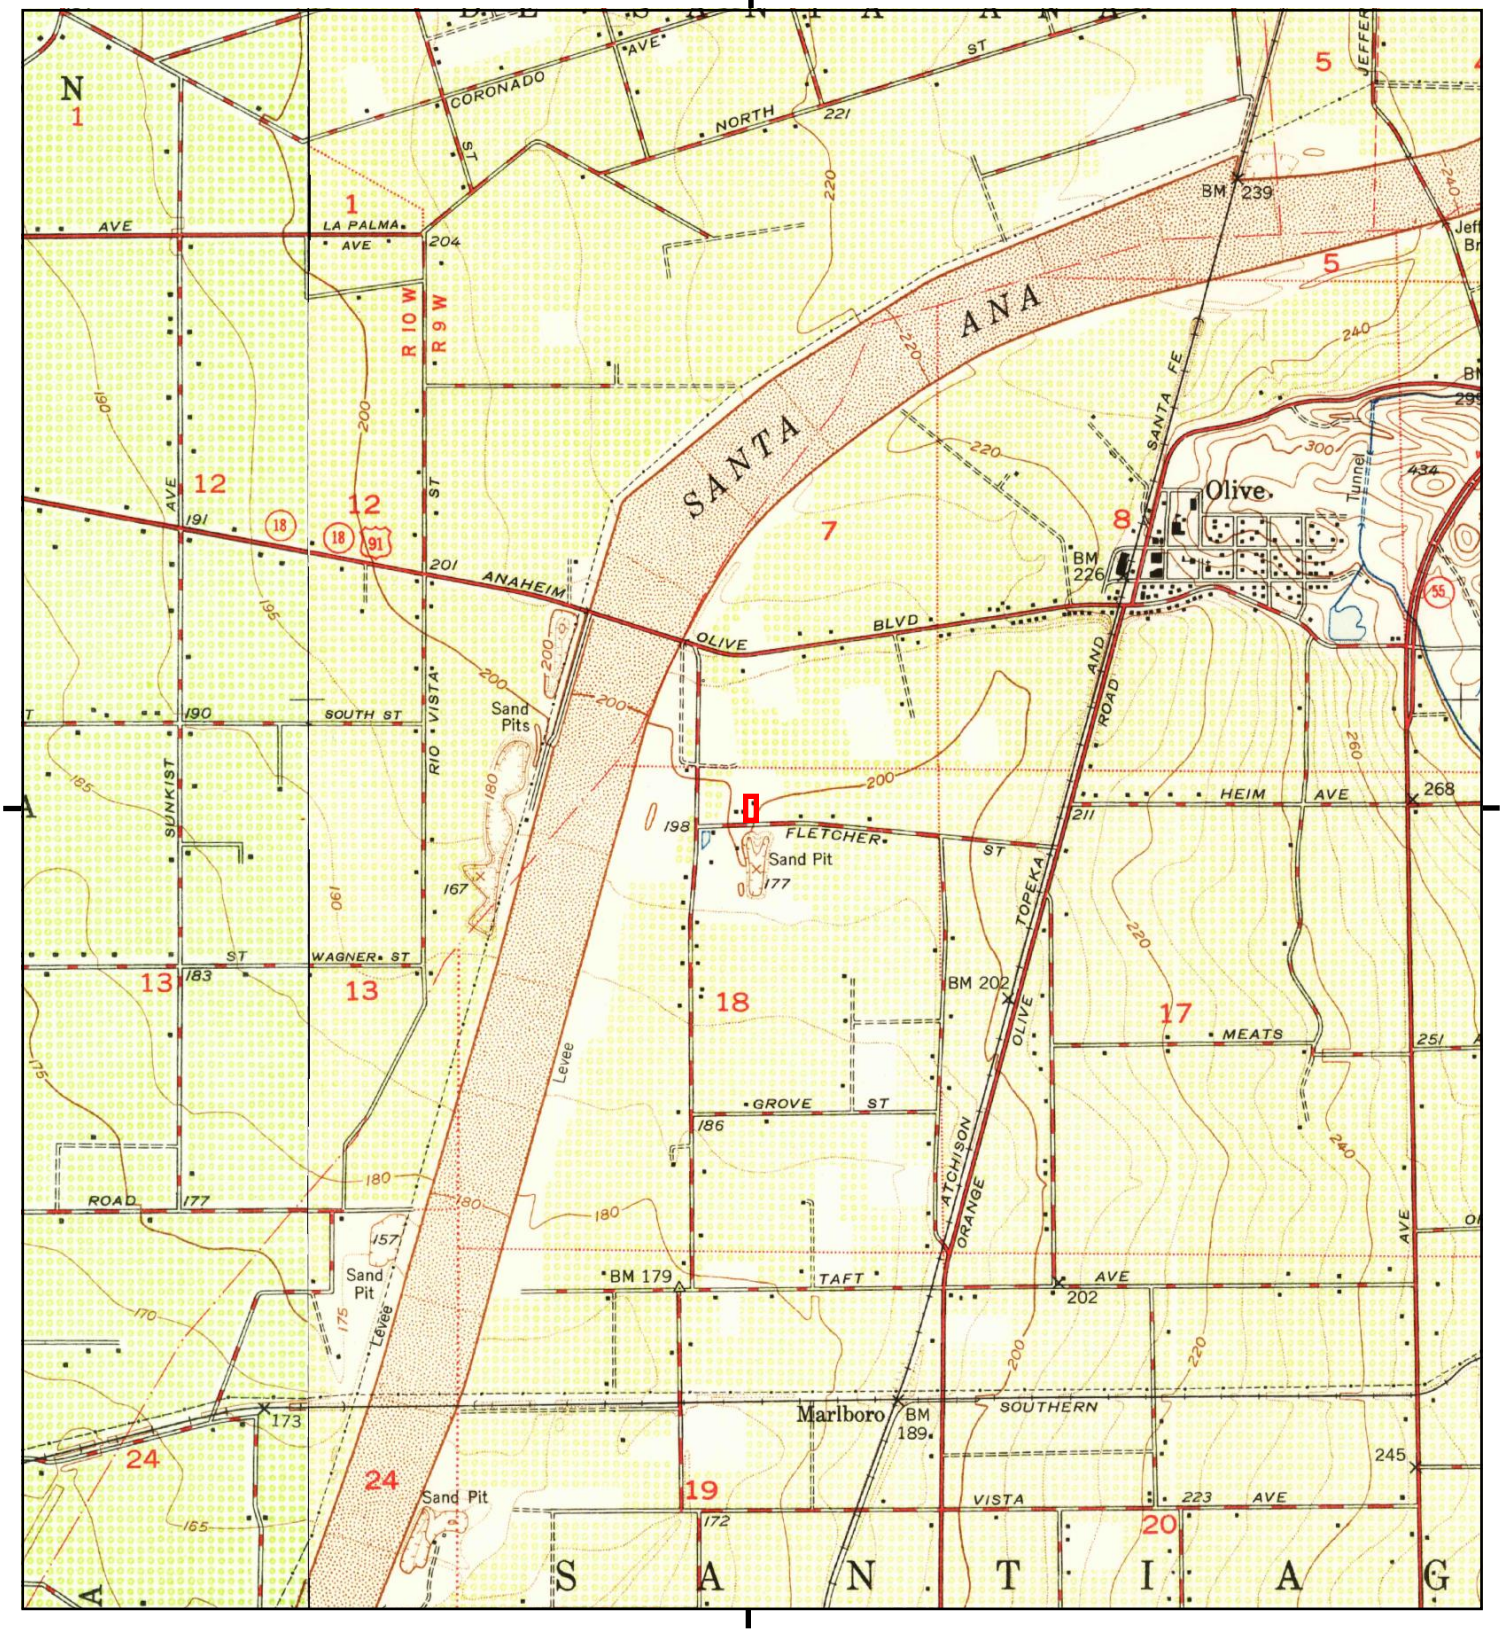

This report includes information from the following map sheet(s).


0 Miles 0.25 0.5 1 1.5

NW N NE
W E
SW S SE

TP, Orange, 1949, 7.5-minute
W, Anaheim, 1949, 7.5-minute

SITE NAME: Vacant Land
ADDRESS: 705-715 W. Fletcher Avenue
Orange, CA 92865
CLIENT: Environmental Audit, Inc.

N

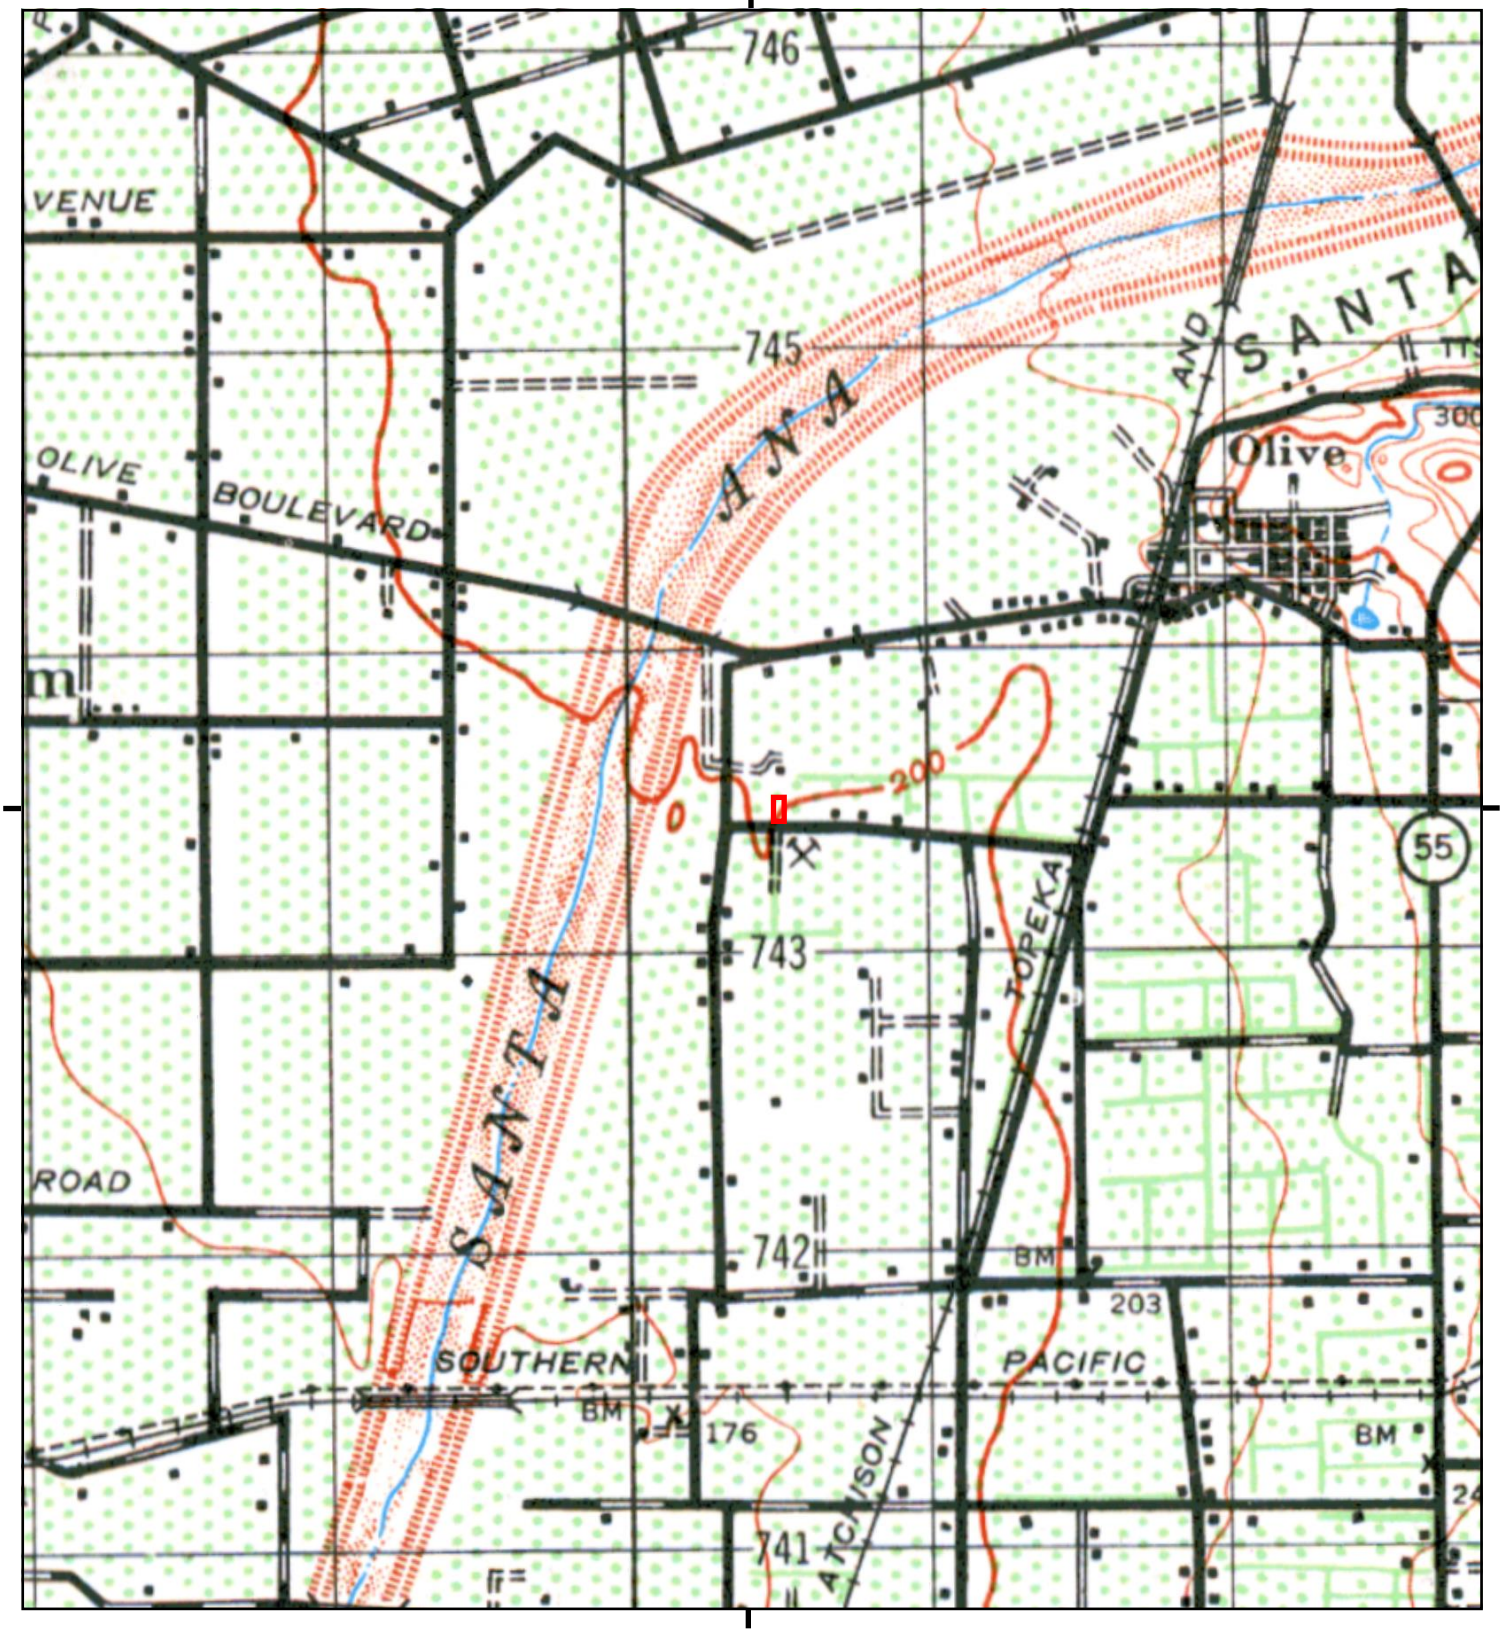

This report includes information from the following map sheet(s).

0 Miles 0.25 0.5 1 1.5

NW N NE
W E
SW S SE


TP, ANAHEIM, 1942, 15-minute

SITE NAME: Vacant Land
ADDRESS: 705-715 W. Fletcher Avenue
Orange, CA 92865
CLIENT: Environmental Audit, Inc.

N

Historical Topo Map

1935

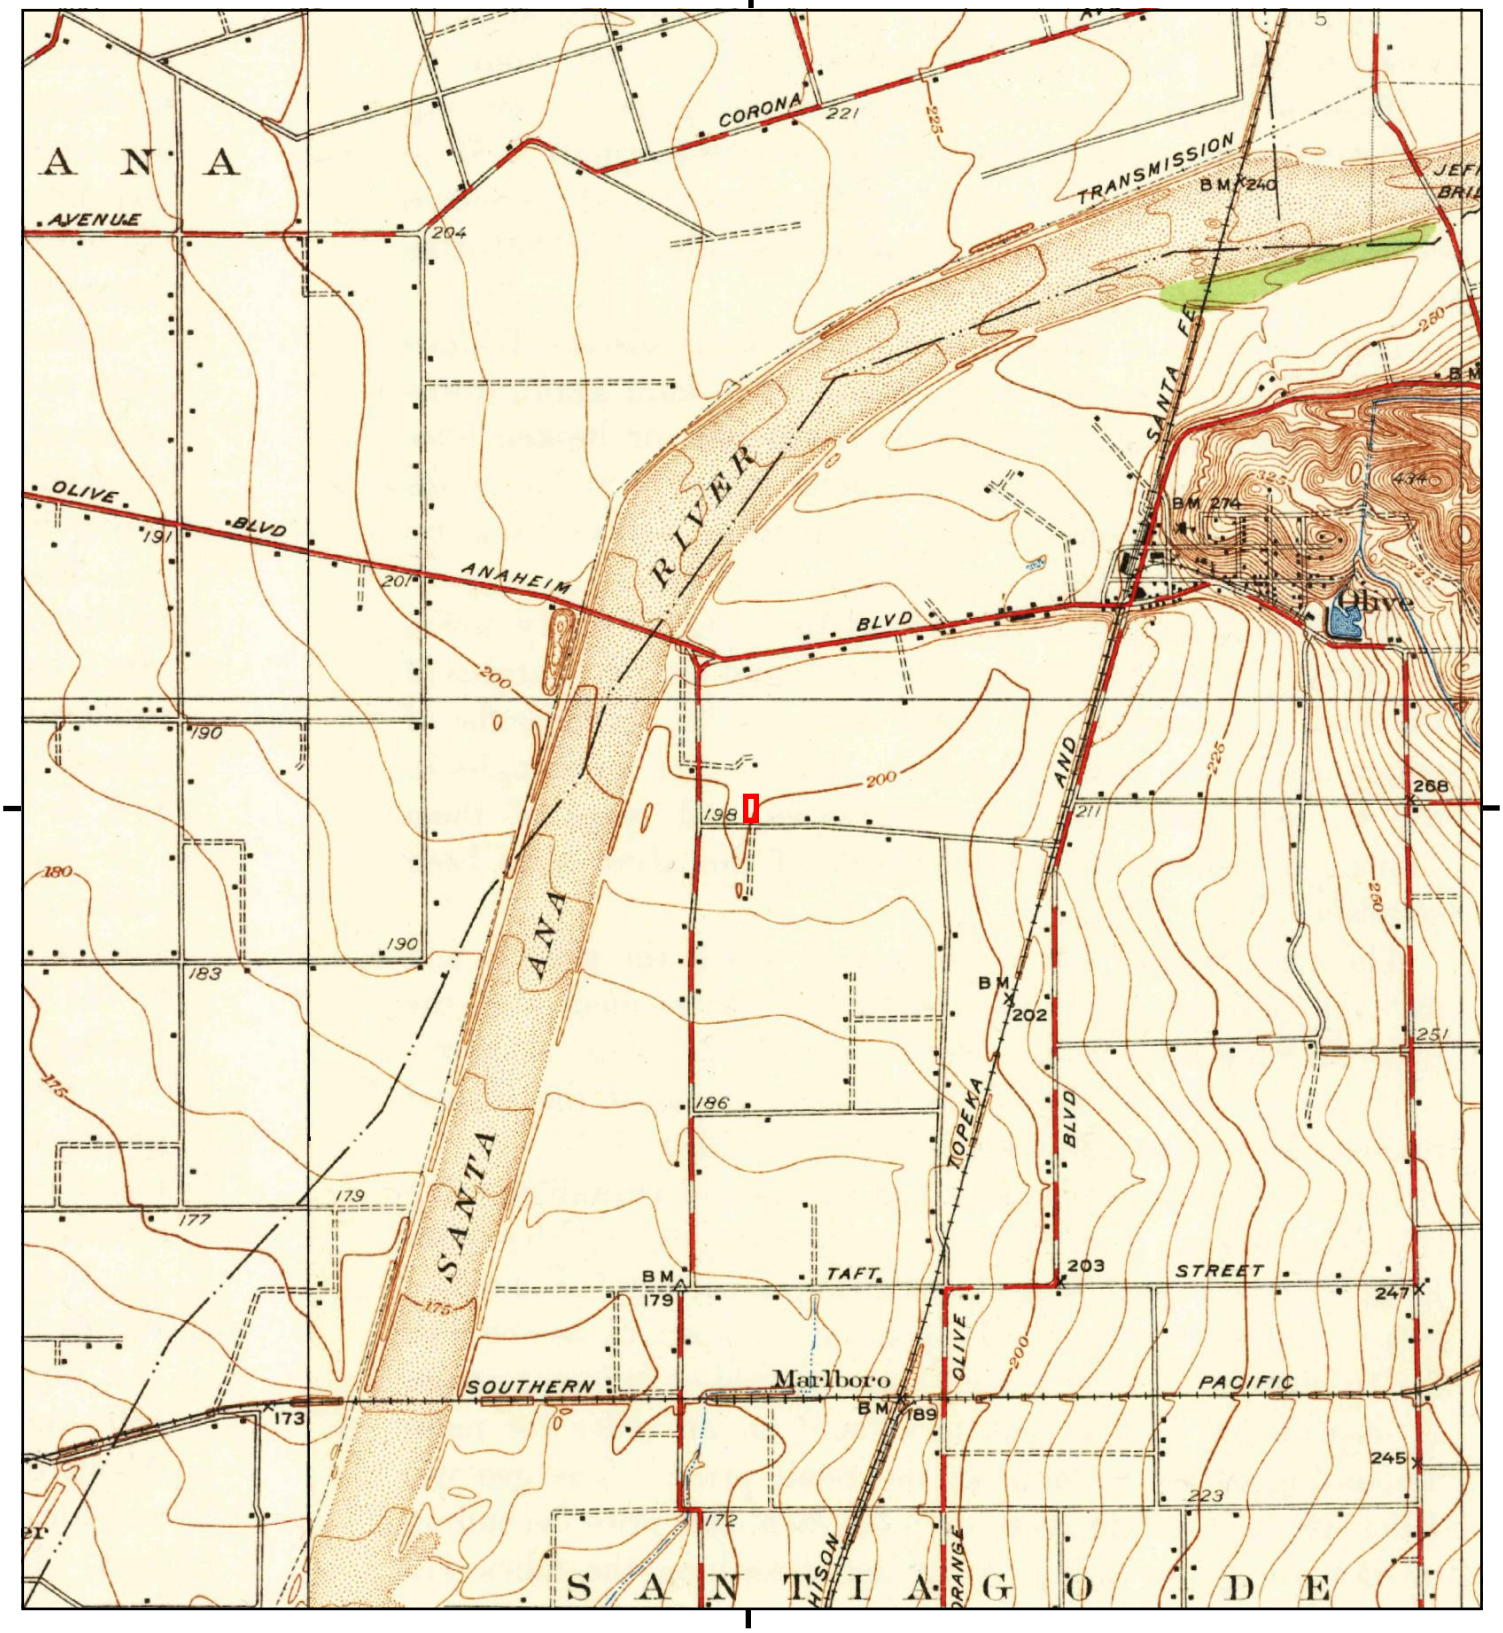

This report includes information from the following map sheet(s).


0 Miles 0.25 0.5 1 1.5

NW N NE
W E
SW S SE

TP, Orange, 1935, 7.5-minute
W, Garden Grove, 1935, 7.5-minute

SITE NAME: Vacant Land
ADDRESS: 705-715 W. Fletcher Avenue
Orange, CA 92865
CLIENT: Environmental Audit, Inc.

N

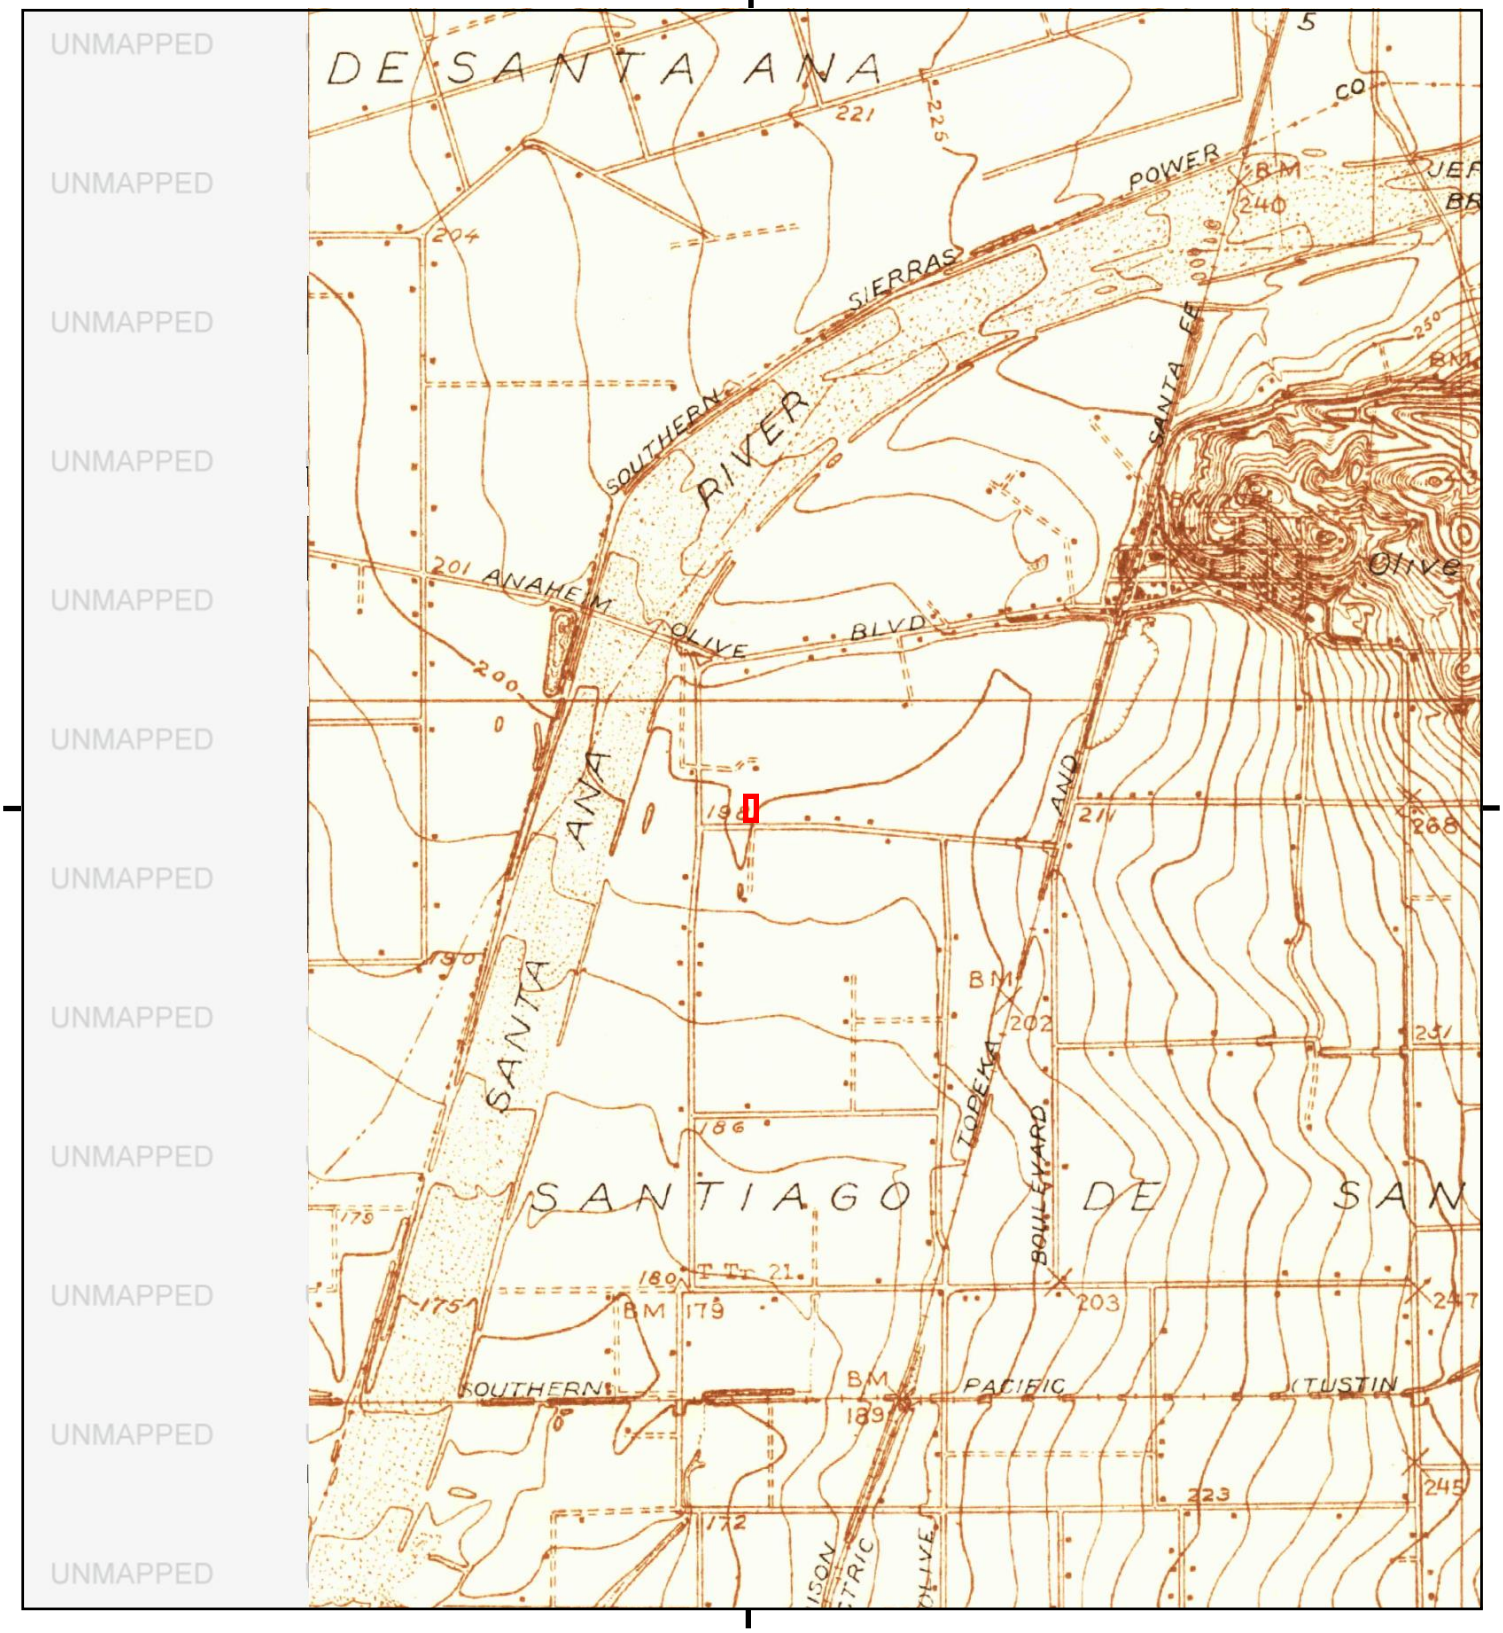

This report includes information from the following map sheet(s).


0 Miles 0.25 0.5 1 1.5

NW N NE
W E
SW S SE

TP, Orange, 1932, 7.5-minute

SITE NAME: Vacant Land
ADDRESS: 705-715 W. Fletcher Avenue
Orange, CA 92865
CLIENT: Environmental Audit, Inc.

N

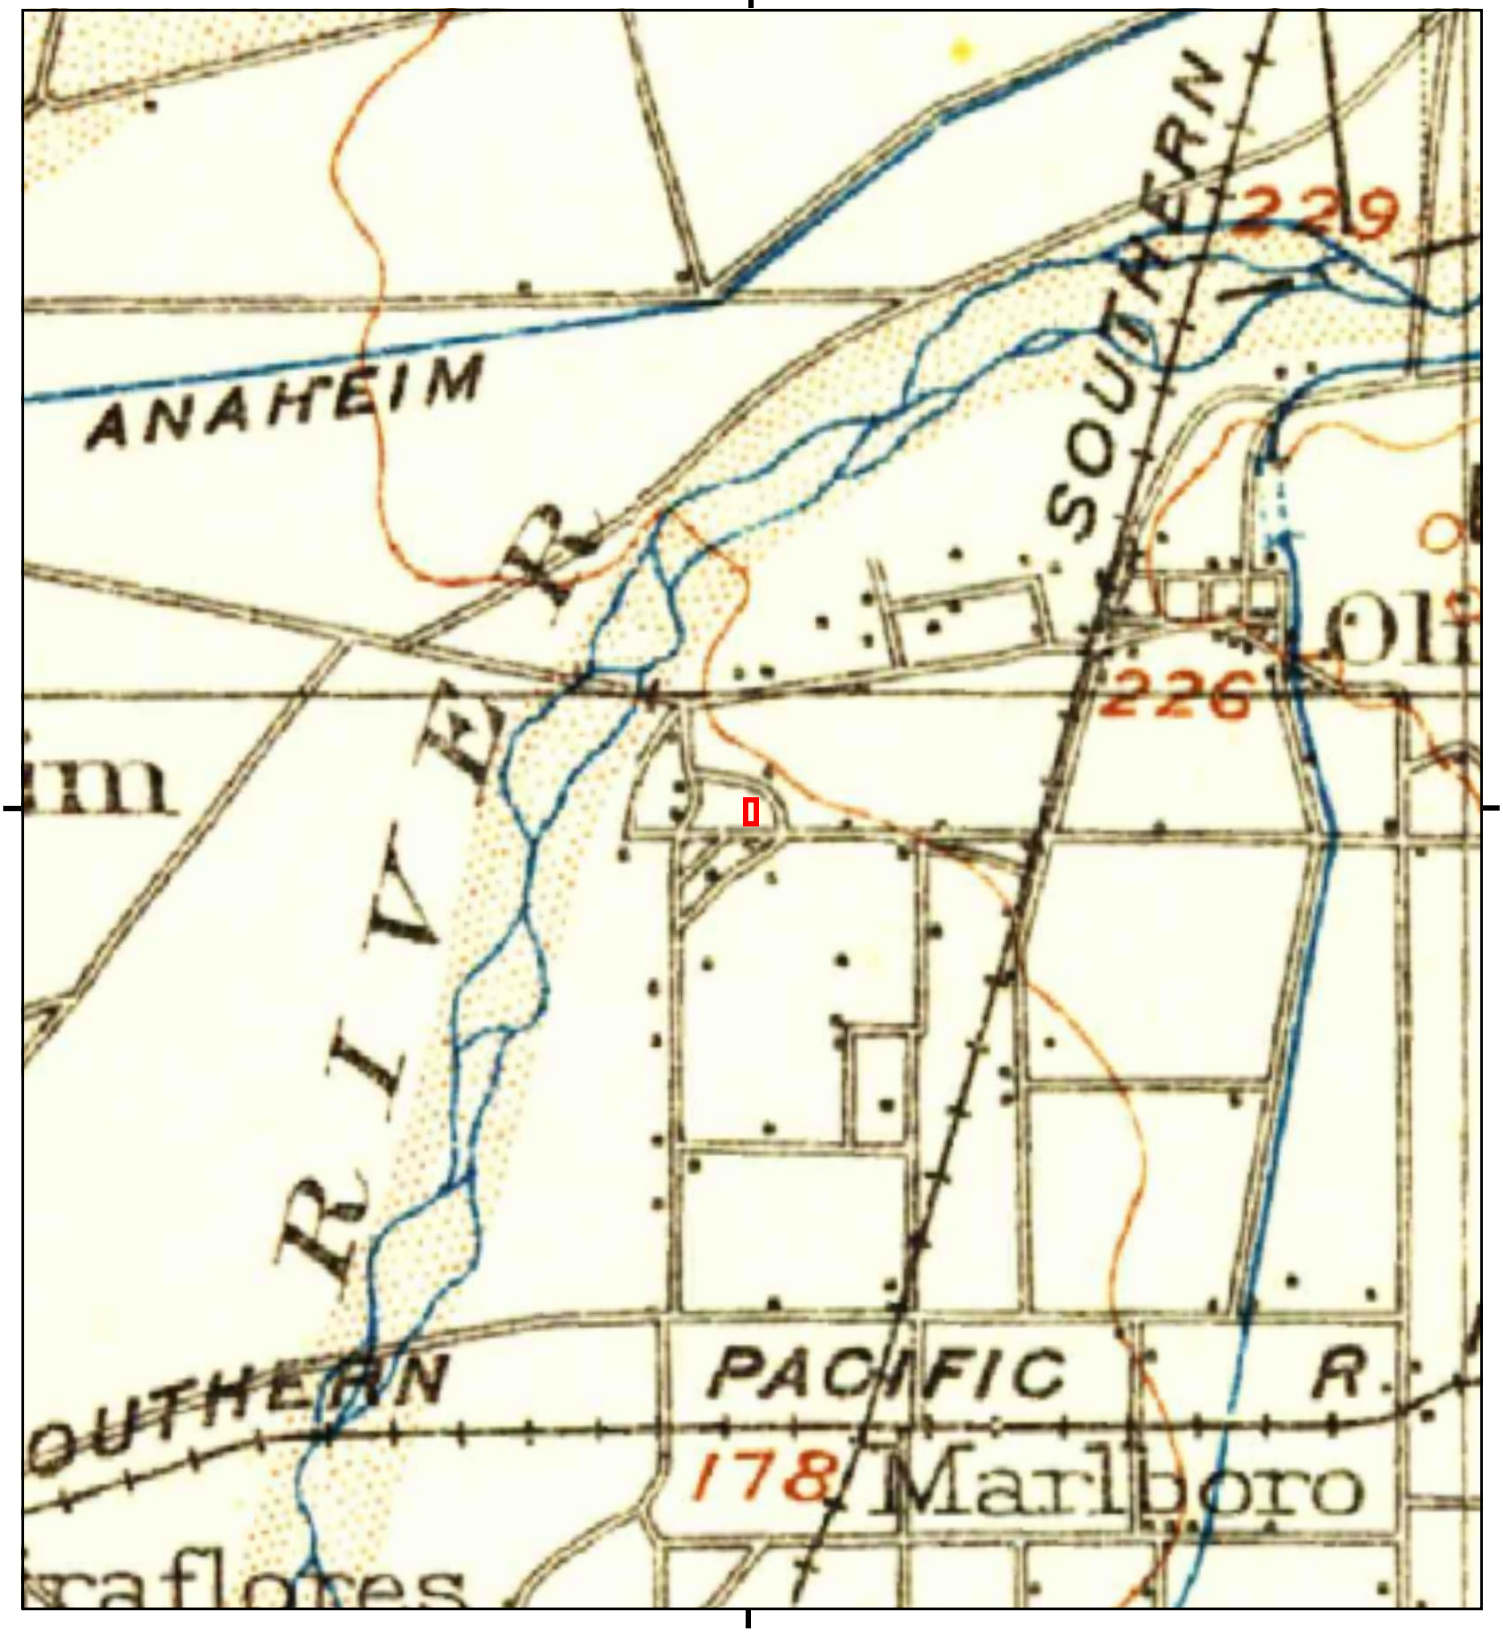

This report includes information from the following map sheet(s).


0 Miles 0.25 0.5 1 1.5

NW N NE
W E
SW S SE

TP, Corona, 1902, 30-minute

SITE NAME: Vacant Land
ADDRESS: 705-715 W. Fletcher Avenue
Orange, CA 92865
CLIENT: Environmental Audit, Inc.

N

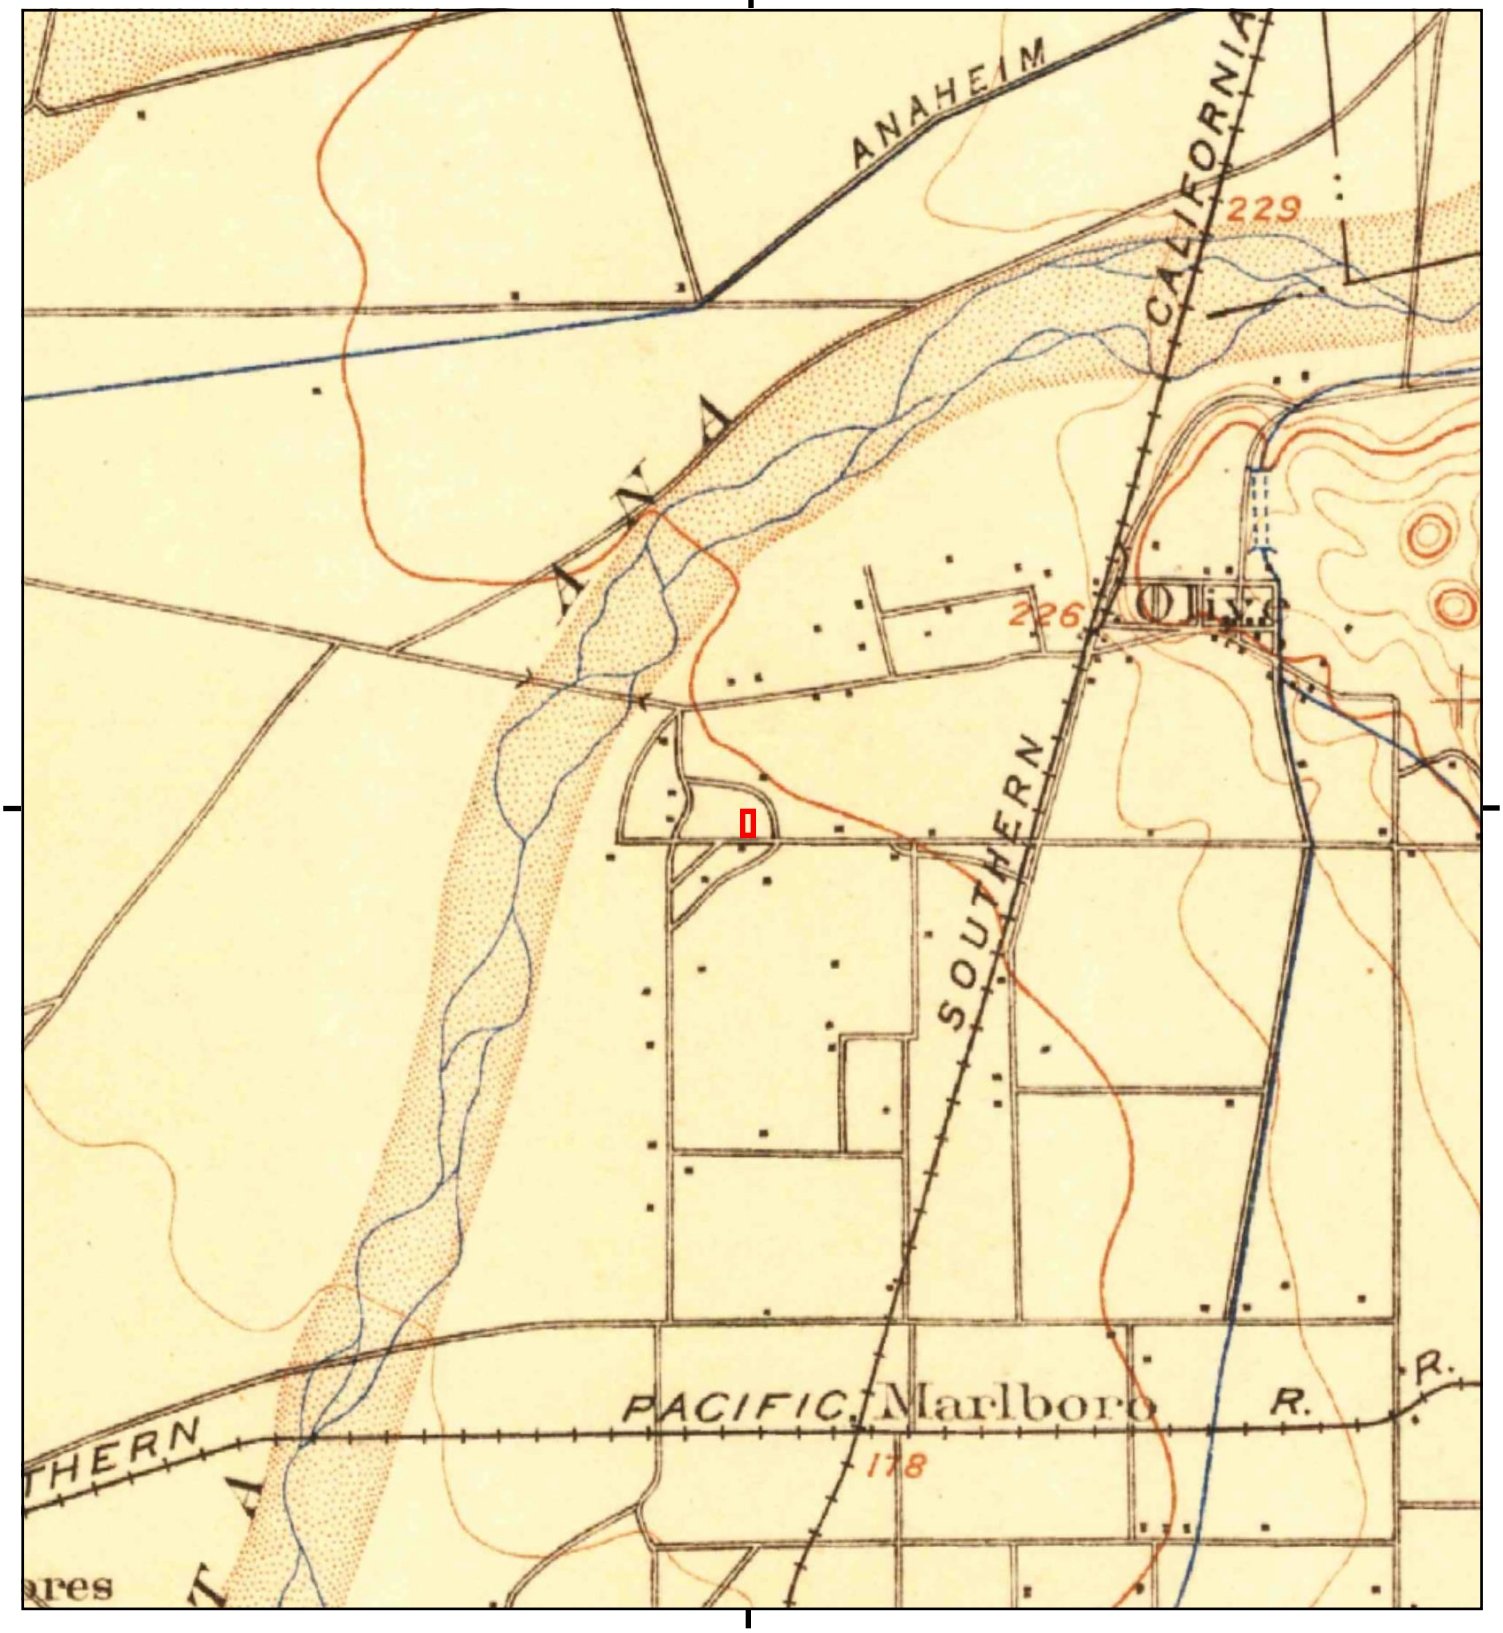

This report includes information from the following map sheet(s).


0 Miles 0.25 0.5 1 1.5

NW N NE
W E
SW S SE

TP, Anaheim, 1901, 15-minute

SITE NAME: Vacant Land
ADDRESS: 705-715 W. Fletcher Avenue
Orange, CA 92865
CLIENT: Environmental Audit, Inc.

N

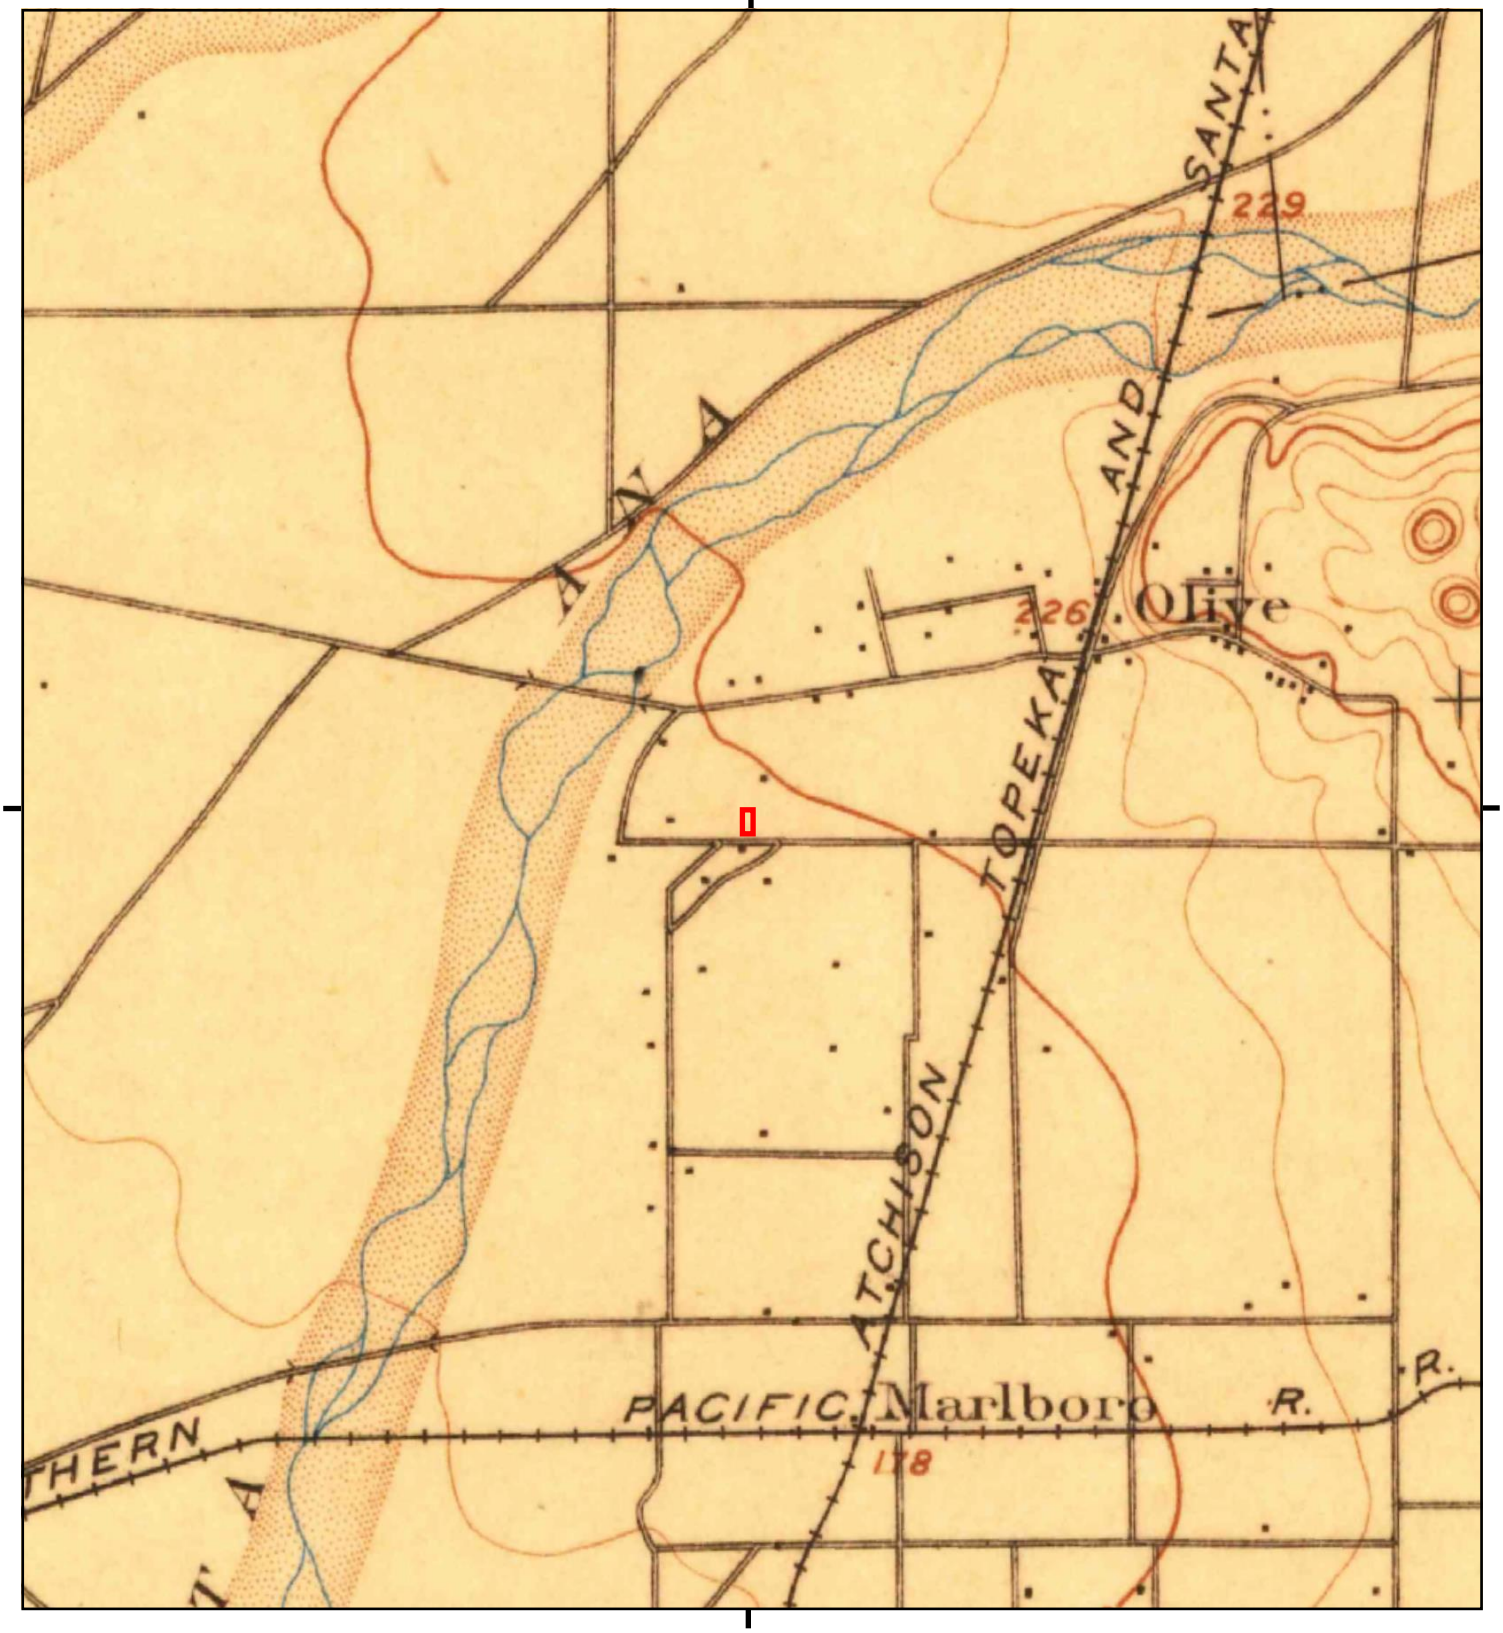

This report includes information from the following map sheet(s).


0 Miles 0.25 0.5 1 1.5

NW N NE
W E
SW S SE

TP, Anaheim, 1898, 15-minute

SITE NAME: Vacant Land
ADDRESS: 705-715 W. Fletcher Avenue
Orange, CA 92865
CLIENT: Environmental Audit, Inc.

N

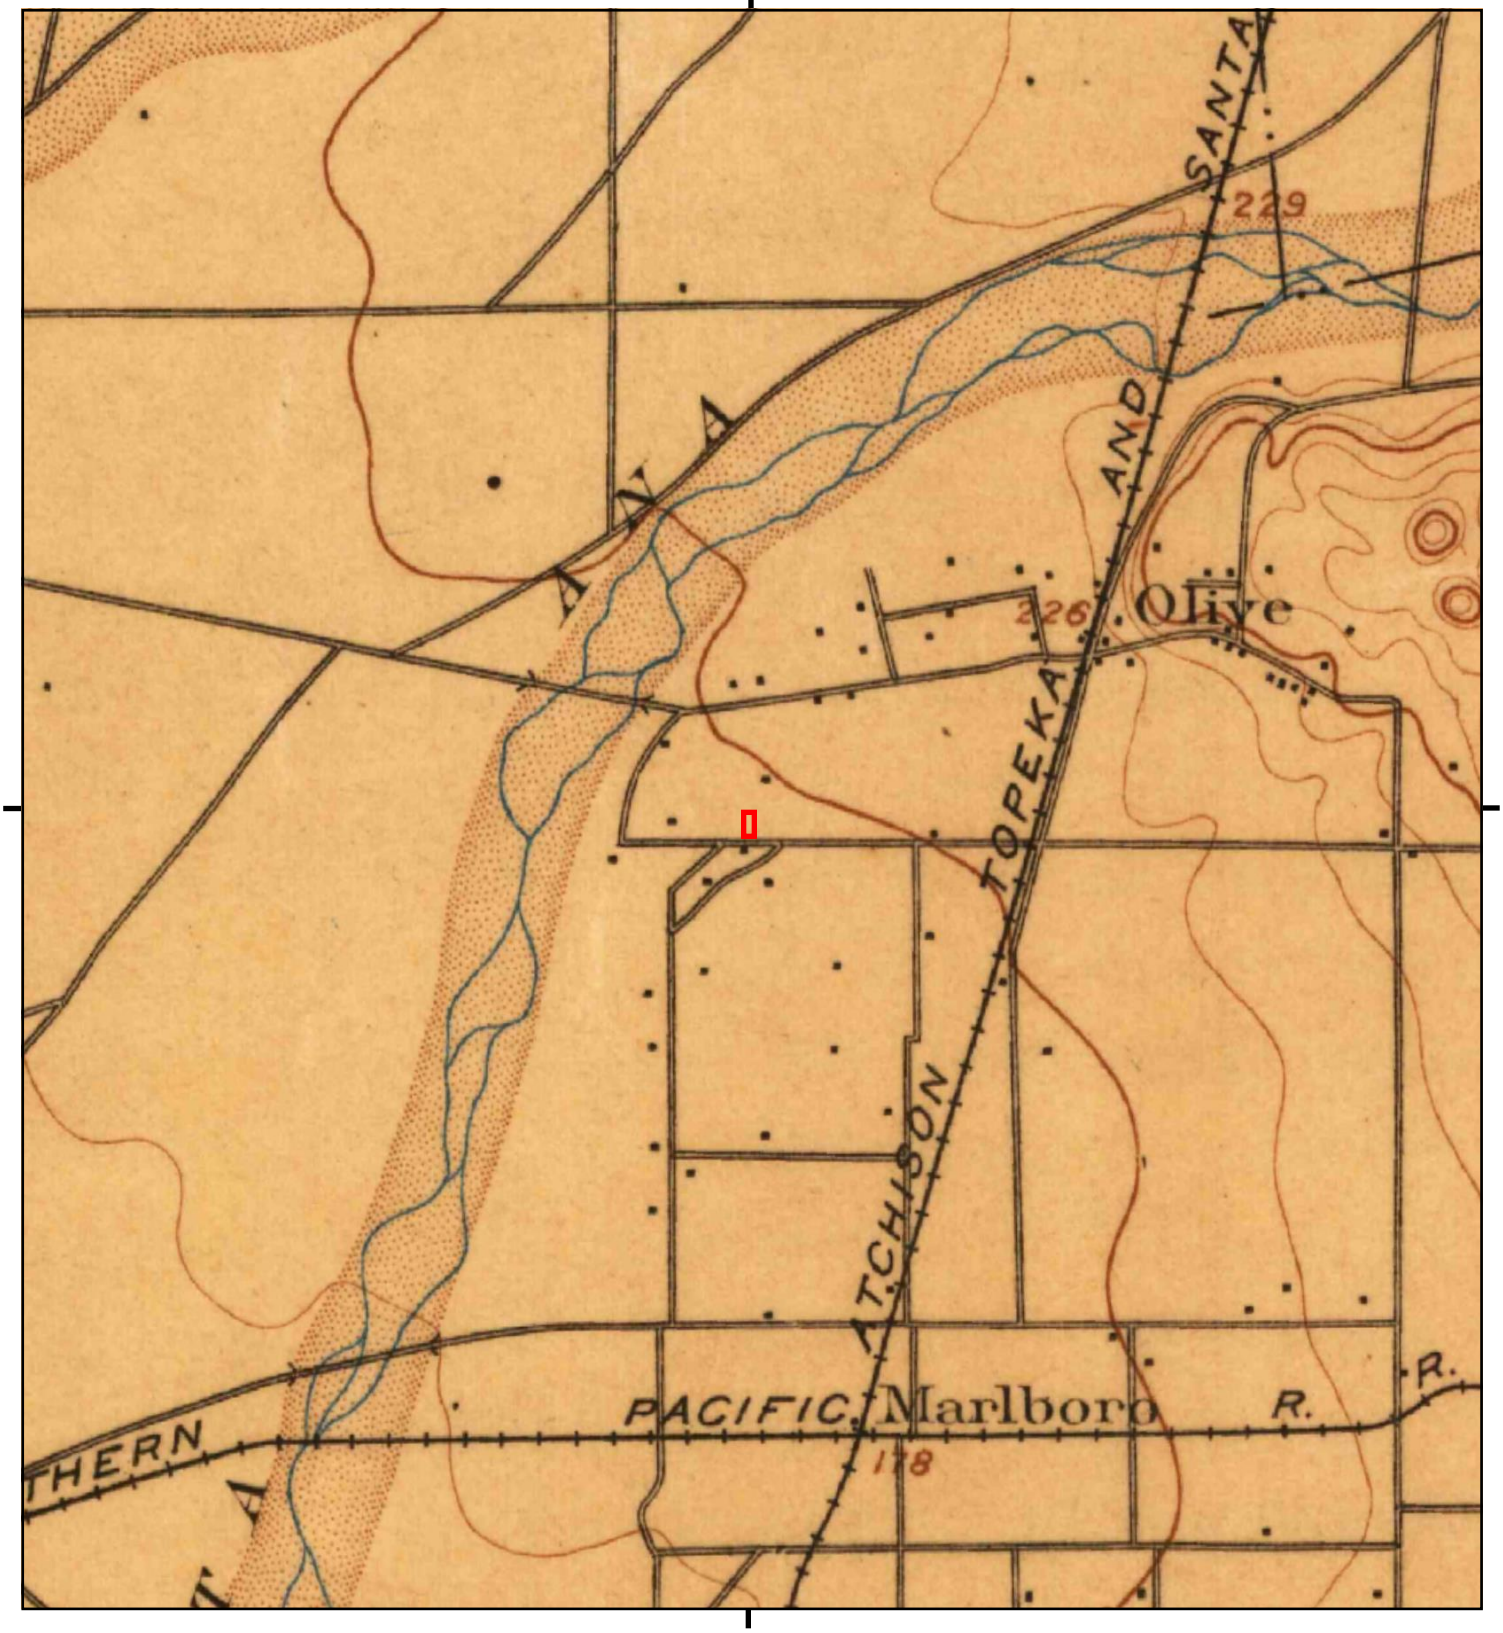

This report includes information from the following map sheet(s).

0 Miles 0.25 0.5 1 1.5

NW N NE
W E
SW S SE

TP, Anaheim, 1896, 15-minute

SITE NAME: Vacant Land
ADDRESS: 705-715 W. Fletcher Avenue
Orange, CA 92865
CLIENT: Environmental Audit, Inc.

N

APPENDIX F

Photographs

Vacant Land

705-715 W. Fletcher Avenue

Orange, CA 92865

Inquiry Number: 7974174.8

April 30, 2025

The EDR Aerial Photo Decade Package

6 Armstrong Road, 4th floor
Shelton, CT 06484
Toll Free: 800.352.0050
www.edrnet.com

EDR Aerial Photo Decade Package

04/30/25

Site Name:

Vacant Land
705-715 W. Fletcher Avenue
Orange, CA 92865
EDR Inquiry # 7974174.8

Client Name:

Environmental Audit, Inc.
1000A Ortega Way
Placentia, CA 92870
Contact: Allen Kim

Environmental Data Resources, Inc. (EDR) Aerial Photo Decade Package is a screening tool designed to assist environmental professionals in evaluating potential liability on a target property resulting from past activities. EDR's professional researchers provide digitally reproduced historical aerial photographs, and when available, provide one photo per decade.

Search Results:

Year	Scale	Details	Source
2020	1"=500'	Flight Year: 2020	USDA/NAIP
2016	1"=500'	Flight Year: 2016	USDA/NAIP
2012	1"=500'	Flight Year: 2012	USDA/NAIP
2009	1"=500'	Flight Year: 2009	USDA/NAIP
2005	1"=500'	Flight Year: 2005	USDA/NAIP
2002	1"=500'	Acquisition Date: January 01, 2002	USGS/DOQQ
1995	1"=500'	Acquisition Date: October 03, 1995	USGS/DOQQ
1990	1"=500'	Flight Date: September 06, 1990	USDA
1989	1"=500'	Flight Date: August 03, 1989	USDA
1985	1"=500'	Flight Date: September 13, 1985	USDA
1977	1"=500'	Flight Date: January 18, 1977	EDR Proprietary Brewster Pacific
1972	1"=500'	Flight Date: October 30, 1972	USGS
1966	1"=500'	Flight Date: April 16, 1966	USGS
1963	1"=500'	Flight Date: February 28, 1963	USGS
1952	1"=500'	Flight Date: December 26, 1952	USDA
1946	1"=500'	Flight Date: December 29, 1946	USGS
1938	1"=500'	Flight Date: June 21, 1938	USDA

When delivered electronically by EDR, the aerial photo images included with this report are for ONE TIME USE ONLY. Further reproduction of these aerial photo images is prohibited without permission from EDR. For more information contact your EDR Account Executive.


Disclaimer - Copyright and Trademark Notice


This Report contains certain information obtained from a variety of public and other sources reasonably available to Environmental Data Resources, LLC. It cannot be concluded from this Report that coverage information for the target and surrounding properties does not exist from other sources. This Report is provided on an "AS IS", "AS AVAILABLE" basis. NO WARRANTY EXPRESS OR IMPLIED IS MADE WHATSOEVER IN CONNECTION WITH THIS REPORT. ENVIRONMENTAL DATA RESOURCES, LLC AND ITS SUBSIDIARIES, AFFILIATES AND THIRD PARTY SUPPLIERS DISCLAIM ALL WARRANTIES, OF ANY KIND OR NATURE, EXPRESS OR IMPLIED, ARISING OUT OF OR RELATED TO THIS REPORT OR ANY OF THE DATA AND INFORMATION PROVIDED IN THIS REPORT, INCLUDING WITHOUT LIMITATION, ANY WARRANTIES REGARDING ACCURACY, QUALITY, CORRECTNESS, COMPLETENESS, COMPREHENSIVENESS, SUITABILITY, MERCHANTABILITY, FITNESS FOR A PARTICULAR PURPOSE, TITLE, NON-INFRINGEMENT, MISAPPROPRIATION, OR OTHERWISE. ALL RISK IS ASSUMED BY THE USER. IN NO EVENT SHALL ENVIRONMENTAL DATA RESOURCES, LLC OR ITS SUBSIDIARIES, AFFILIATES OR THIRD PARTY SUPPLIERS BE LIABLE TO ANYONE FOR ANY DIRECT, INCIDENTAL, INDIRECT, SPECIAL, CONSEQUENTIAL OR OTHER DAMAGES OF ANY TYPE OR KIND (INCLUDING BUT NOT LIMITED TO LOSS OF PROFITS, LOSS OF USE, OR LOSS OF DATA), ARISING OUT OF OR IN ANY WAY CONNECTED WITH THIS REPORT OR ANY OF THE DATA AND INFORMATION PROVIDED IN THIS REPORT.

Any analyses, estimates, ratings, environmental risk levels, or risk codes provided in this Report are provided for illustrative purposes only, and are not intended to provide, nor should they be interpreted as providing any facts regarding, or prediction or forecast of, any environmental risk for any property. Only an assessment performed by a qualified environmental professional can provide findings, opinions or conclusions regarding the environmental risk or conditions in, on or at any property.

Copyright 2025 by Environmental Data Resources, Inc. All rights reserved. Reproduction in any media or format, in whole or in part, of any report or map of Environmental Data Resources, Inc., or its affiliates, is prohibited without prior written permission.

EDR and its logos (including Sanborn and Sanborn Map) are trademarks of Environmental Data Resources, LLC or its affiliates. All other trademarks used herein are the property of their respective owners.

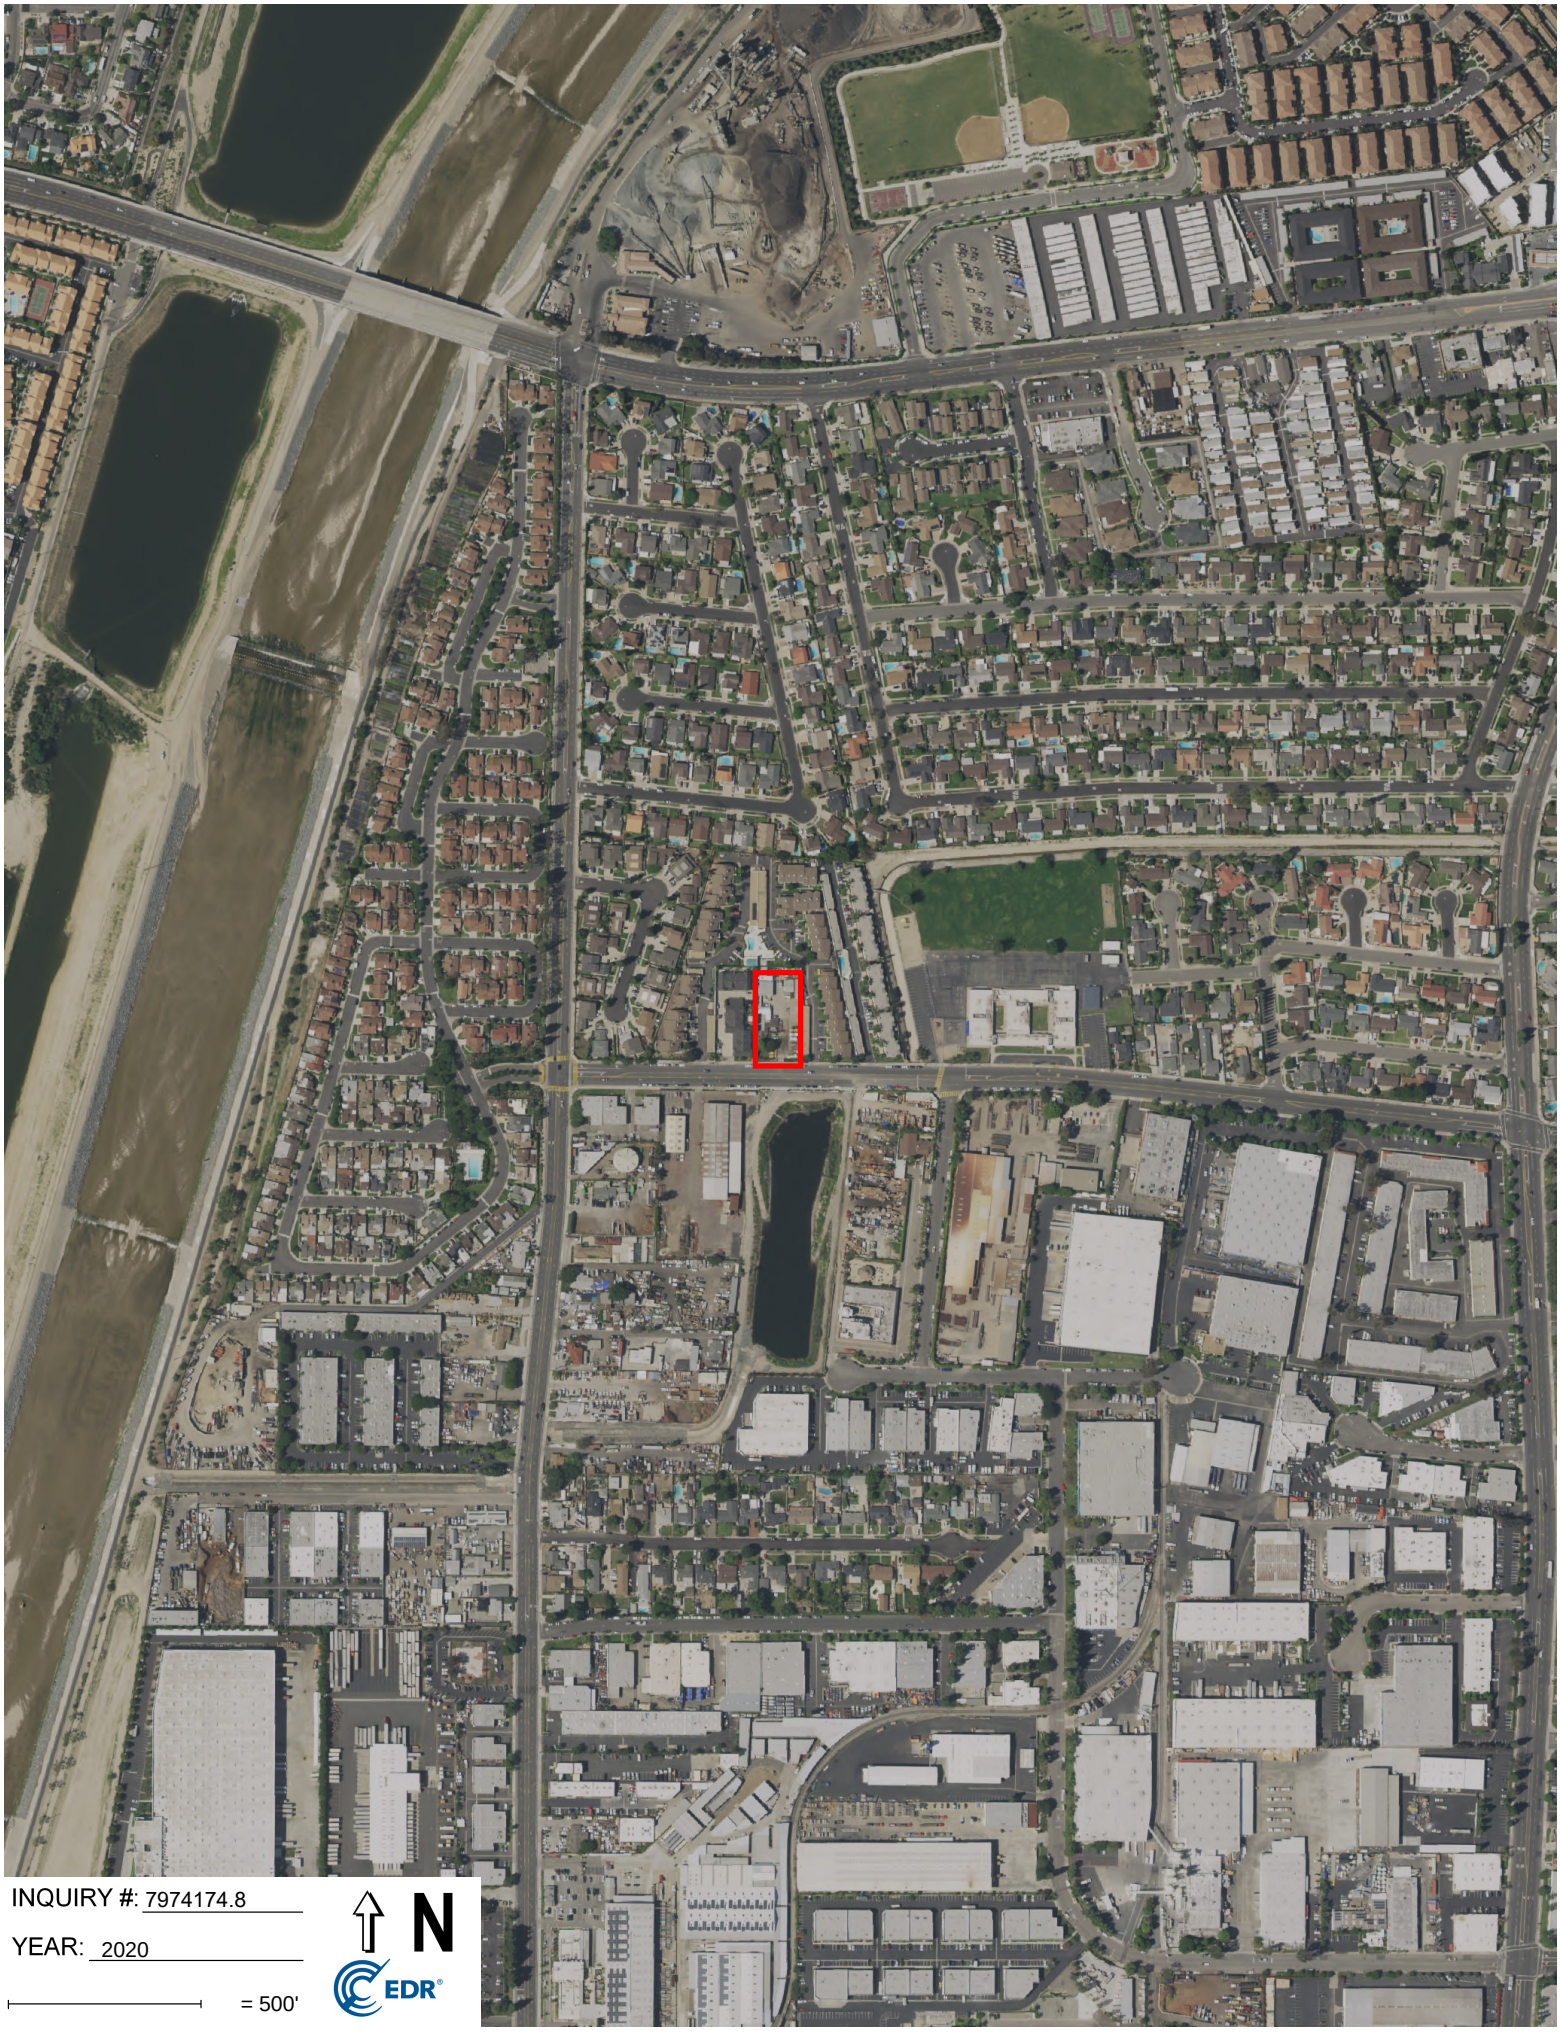
INQUIRY #: 7974174.8
YEAR: 2020
= 500'
N
EDR

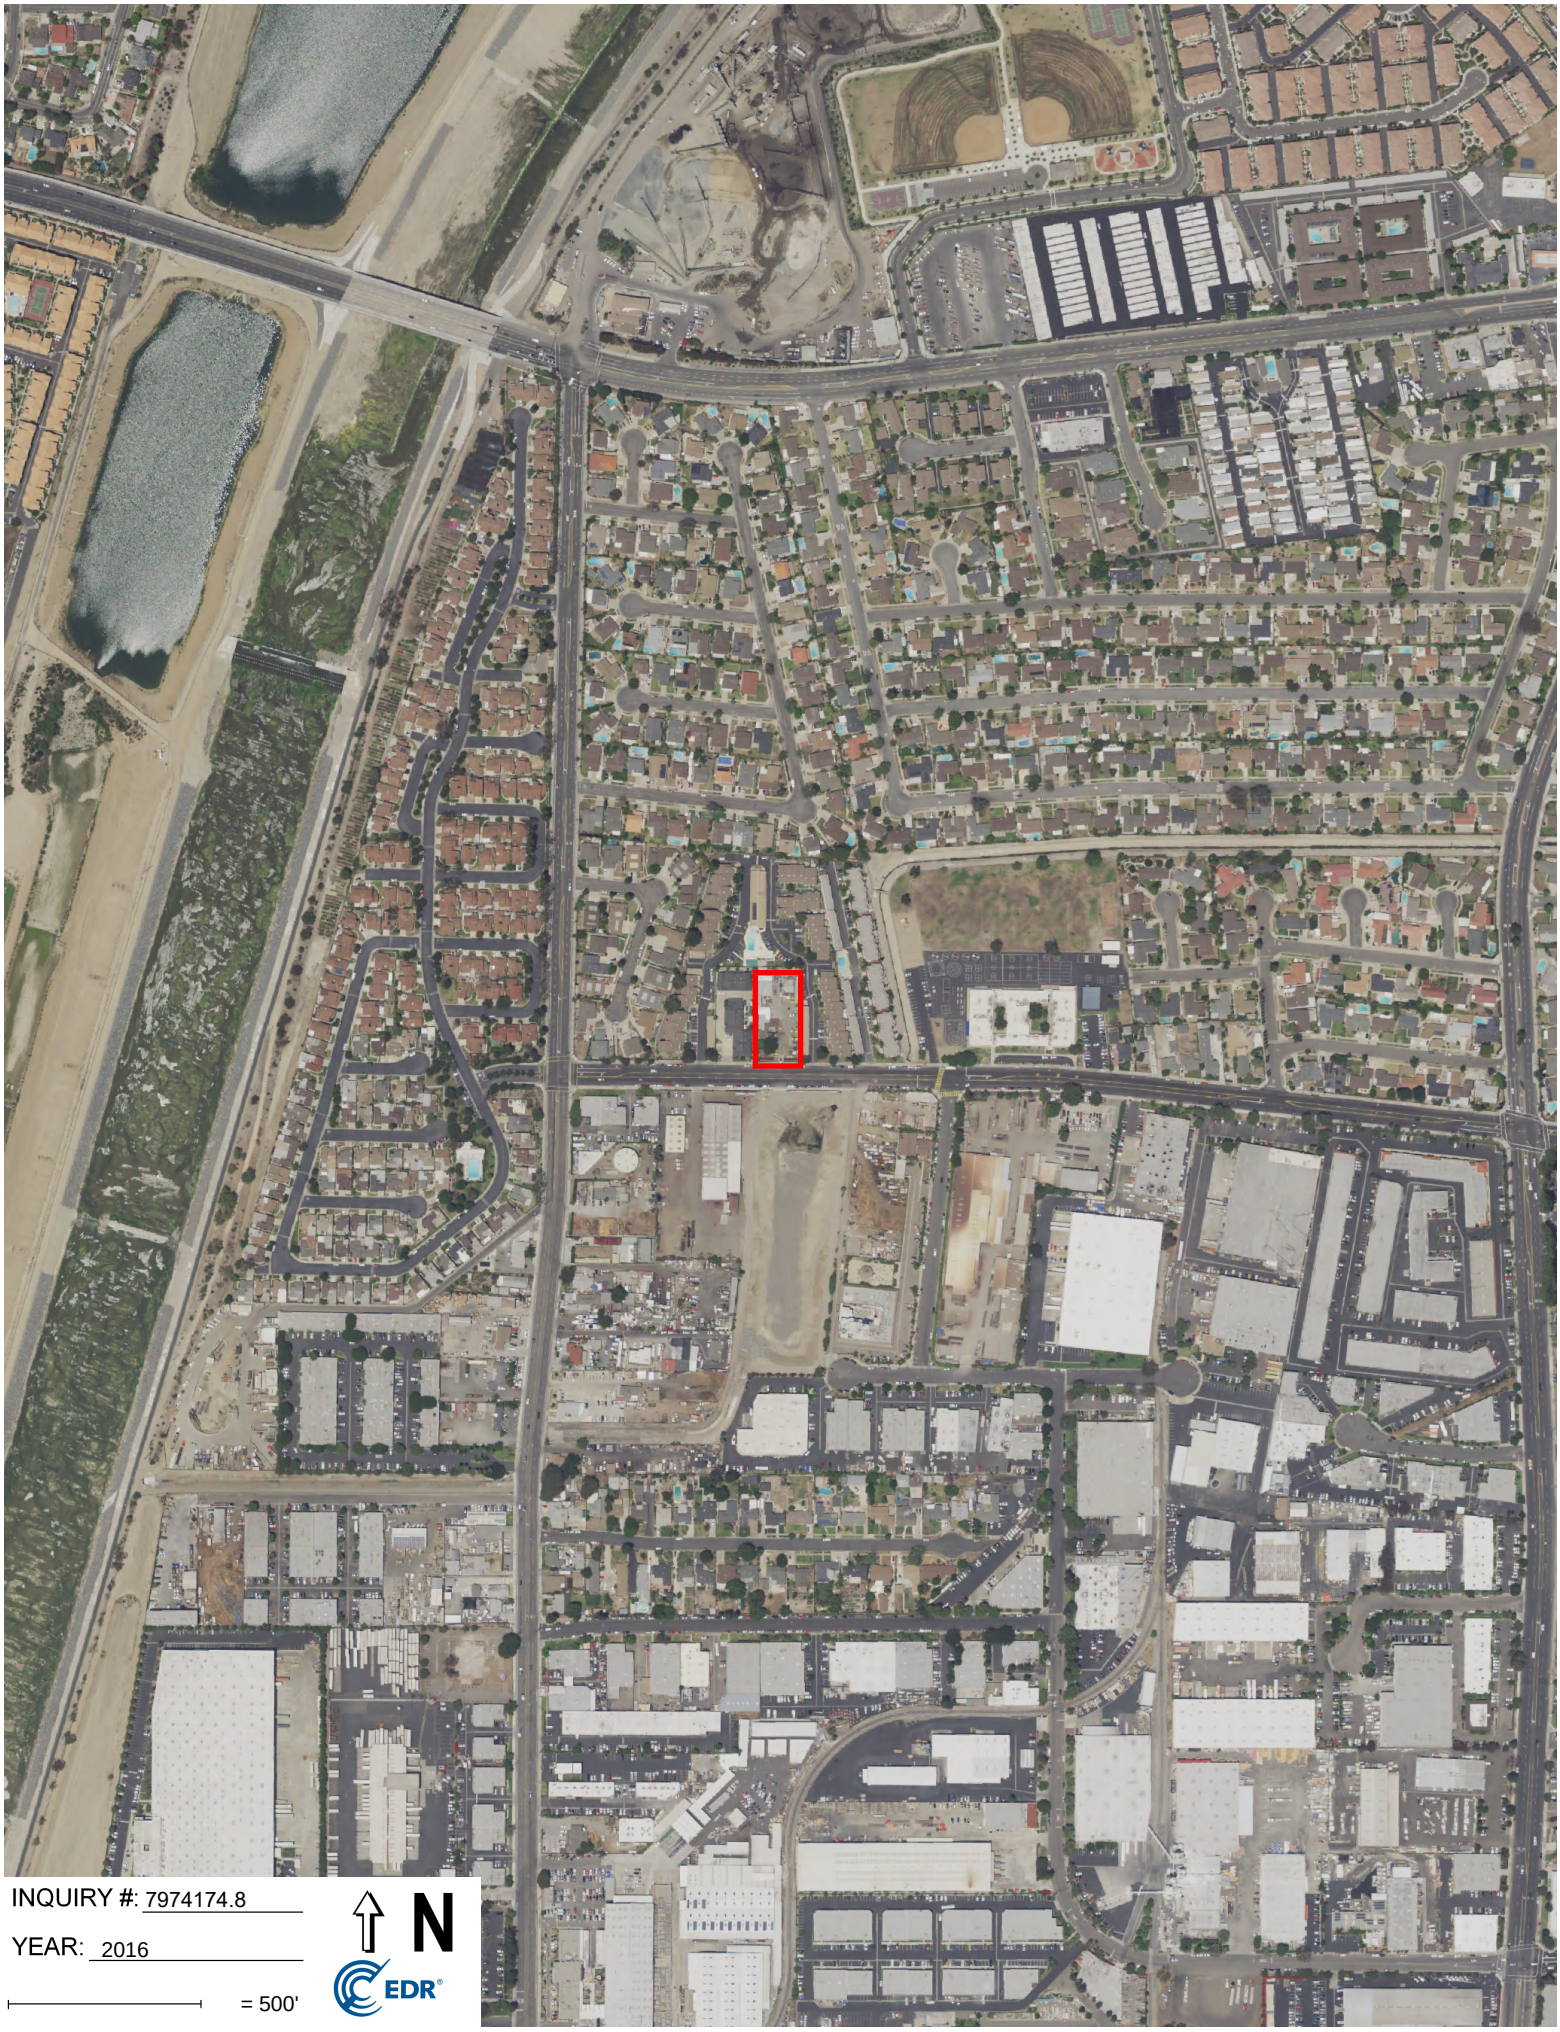
INQUIRY #: 7974174.8
YEAR: 2016
= 500'
N
EDR


INQUIRY #: 7974174.8
YEAR: 2012
= 500'
N
EDR



INQUIRY #: 7974174.8

YEAR: 2009

= 500'

N

EDR


INQUIRY #: 7974174.8
YEAR: 2005
= 500'
N
EDR



INQUIRY #: 7974174.8

YEAR: 2002

= 500'

N

EDR


INQUIRY #: 7974174.8
YEAR: 1995
= 500'
N
EDR


INQUIRY #: 7974174.8
YEAR: 1990
= 500'
N
EDR


INQUIRY #: 7974174.8
YEAR: 1989
= 500'
N
EDR



INQUIRY #: 7974174.8

YEAR: 1985

= 500'

N

EDR



INQUIRY #: 7974174.8

YEAR: 1977

= 500'

N

EDR



INQUIRY #: 7974174.8

YEAR: 1972


= 500'

N

EDR


INQUIRY #: 7974174.8
YEAR: 1966
= 500'
N
EDR


INQUIRY #: 7974174.8
YEAR: 1963
= 500'
N
EDR

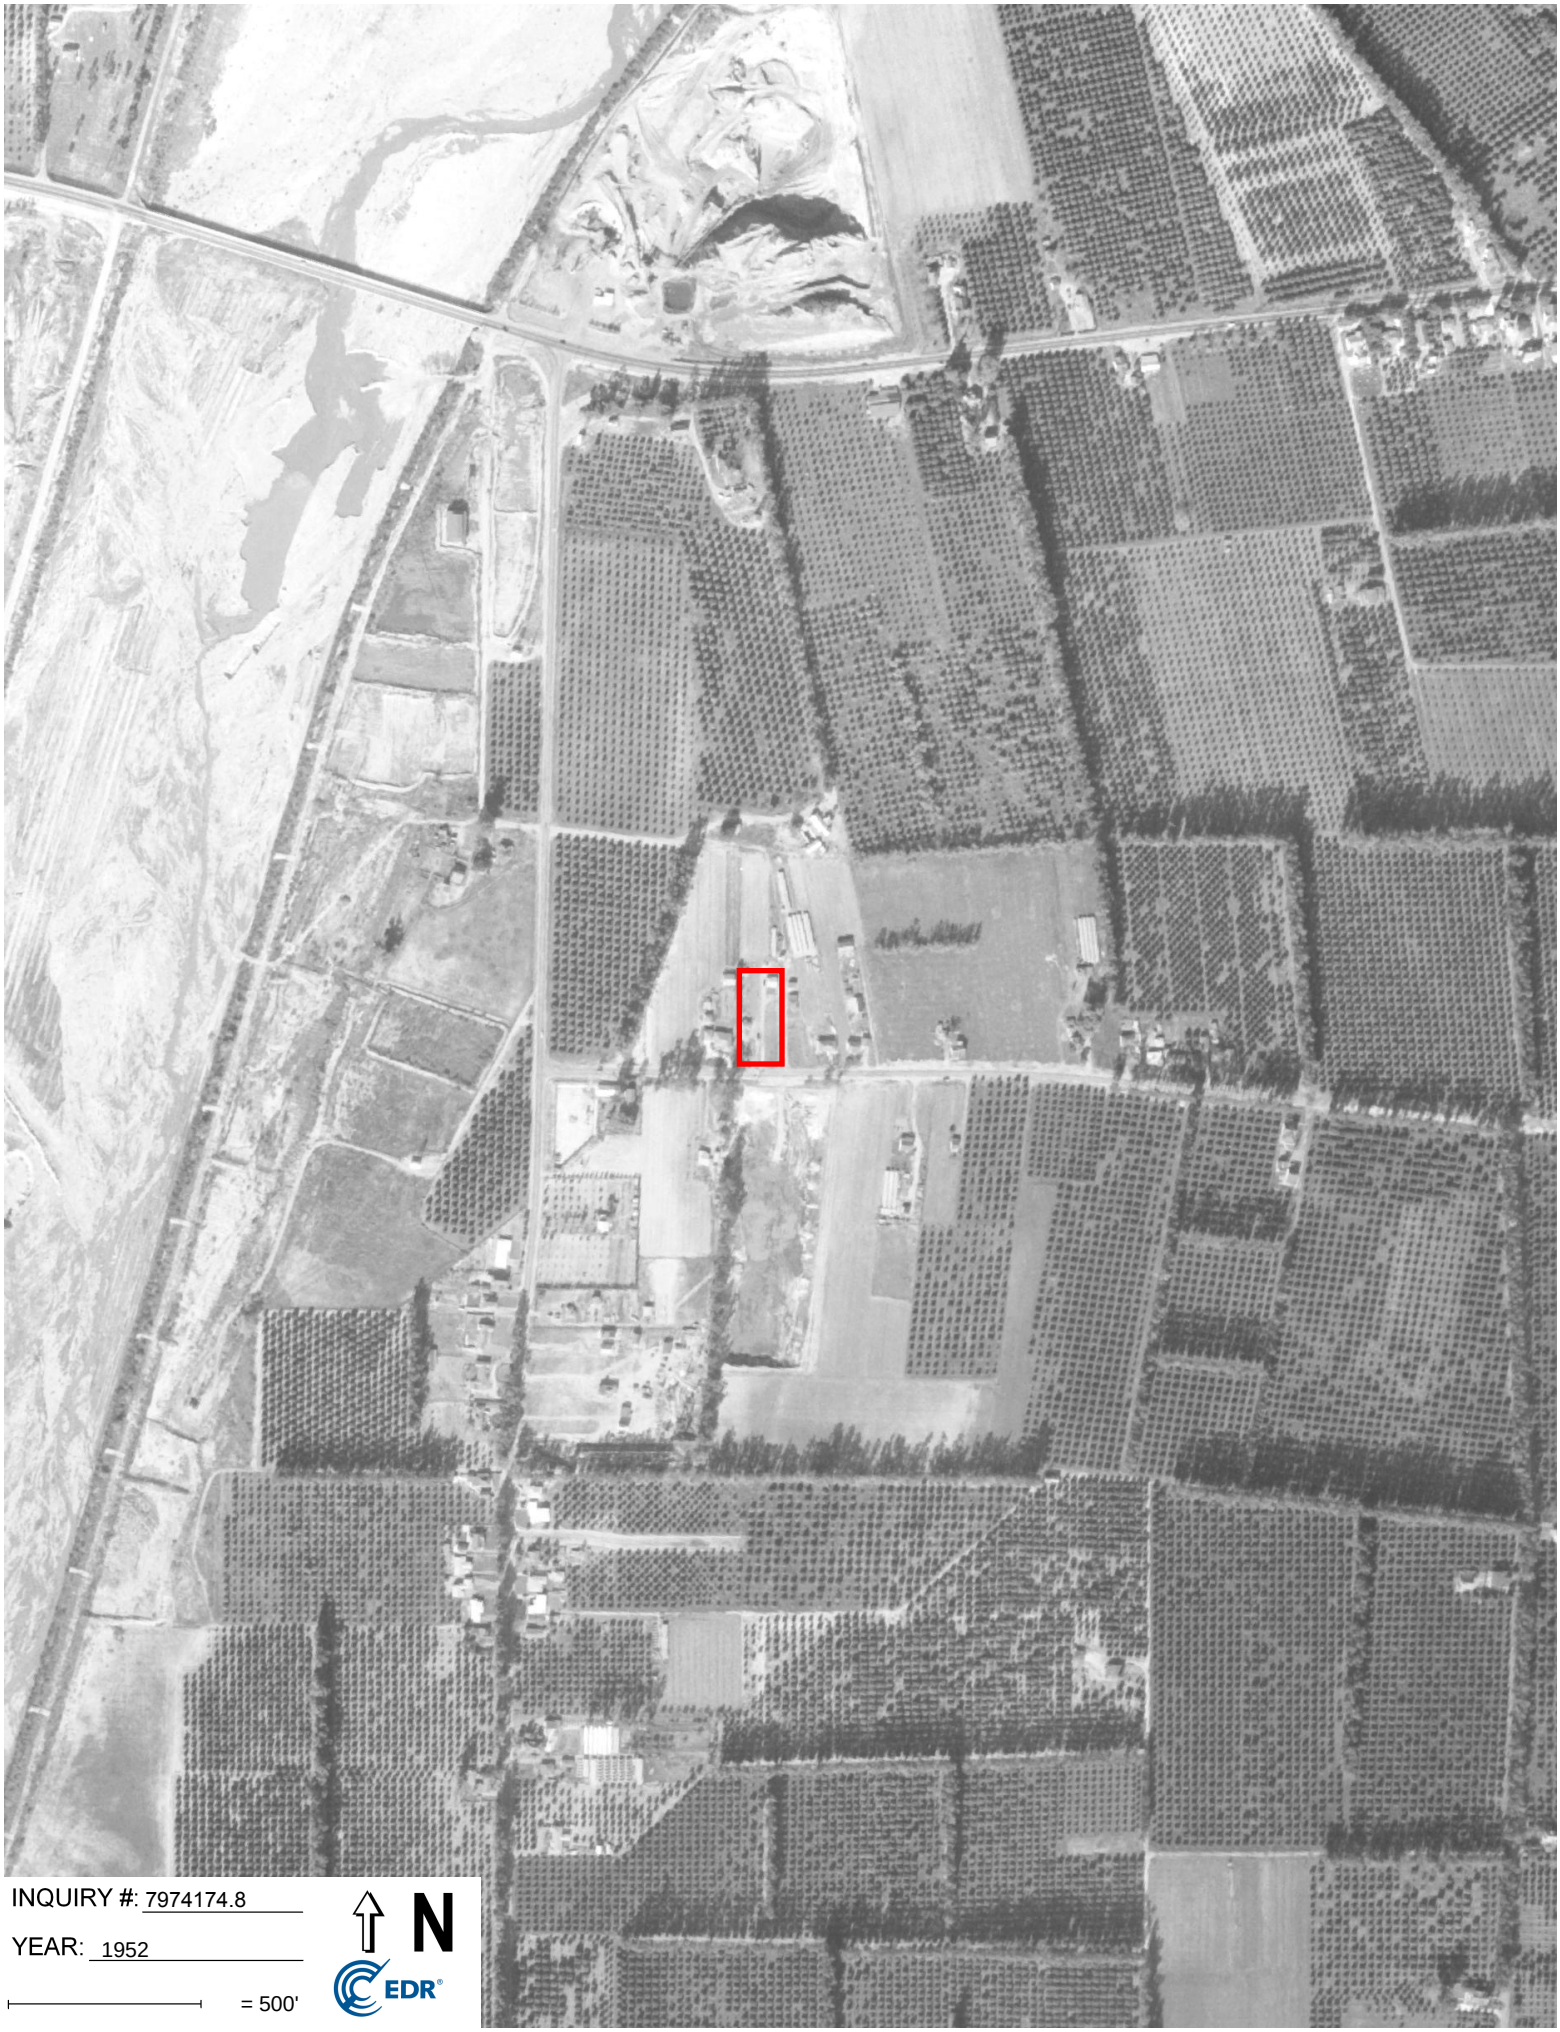

INQUIRY #: 7974174.8

YEAR: 1952

= 500'

N

EDR


INQUIRY #: 7974174.8
YEAR: 1946
= 500'
N
EDR


INQUIRY #: 7974174.8
YEAR: 1938
= 500'
N
EDR

Photographs Taken By Allen Kim



Photograph 1
Date: 05/09/25

View of Front of Site from Across W. Fletcher Avenue



Photograph 2
Date: 05/09/25


View Looking Northeasterly from the Southwest Corner of Site

Photographs Taken By Allen Kim



Photograph 3
Date: 05/09/25

View Looking Northwesterly from the Southeast Corner of Site

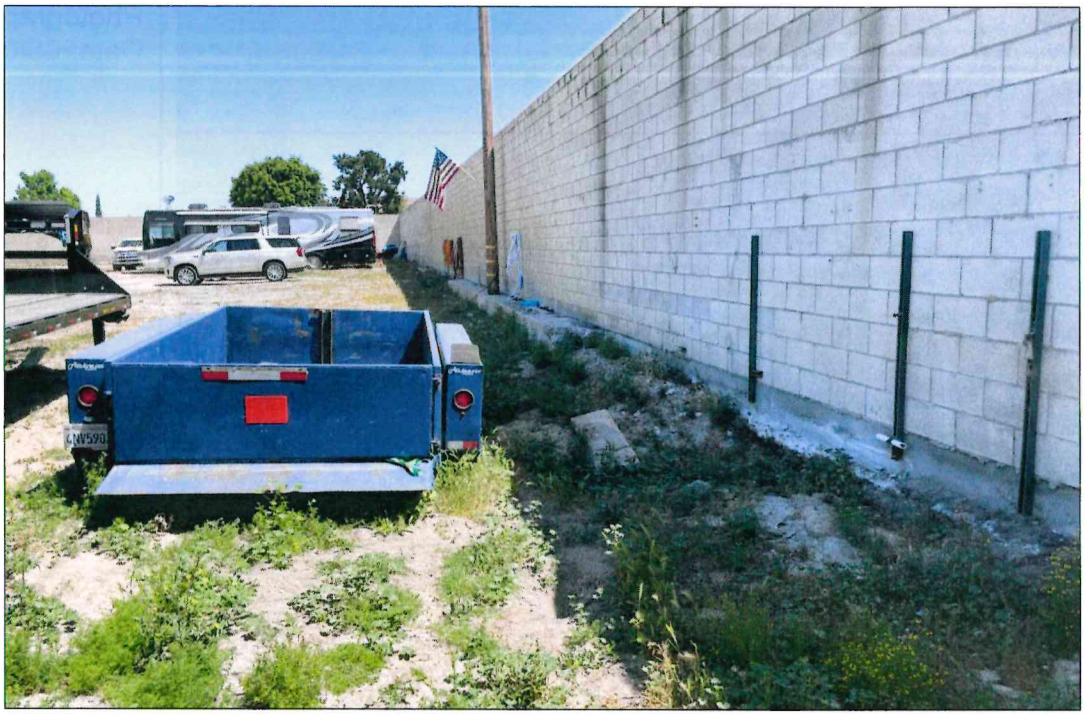

Photograph 4
Date: 05/09/25

View Looking North from the Southeast Corner of Site

Photographs Taken By Allen Kim



Photograph 5
Date: 05/09/25

View Looking South from Near the Center of the East Border of Site



Photograph 6
Date: 05/09/25


View Looking South from the Northeast Corner of Site

Photographs Taken By Allen Kim



Photograph 7
Date: 05/09/25

View Looking Southwest from the Northeast Corner of Site

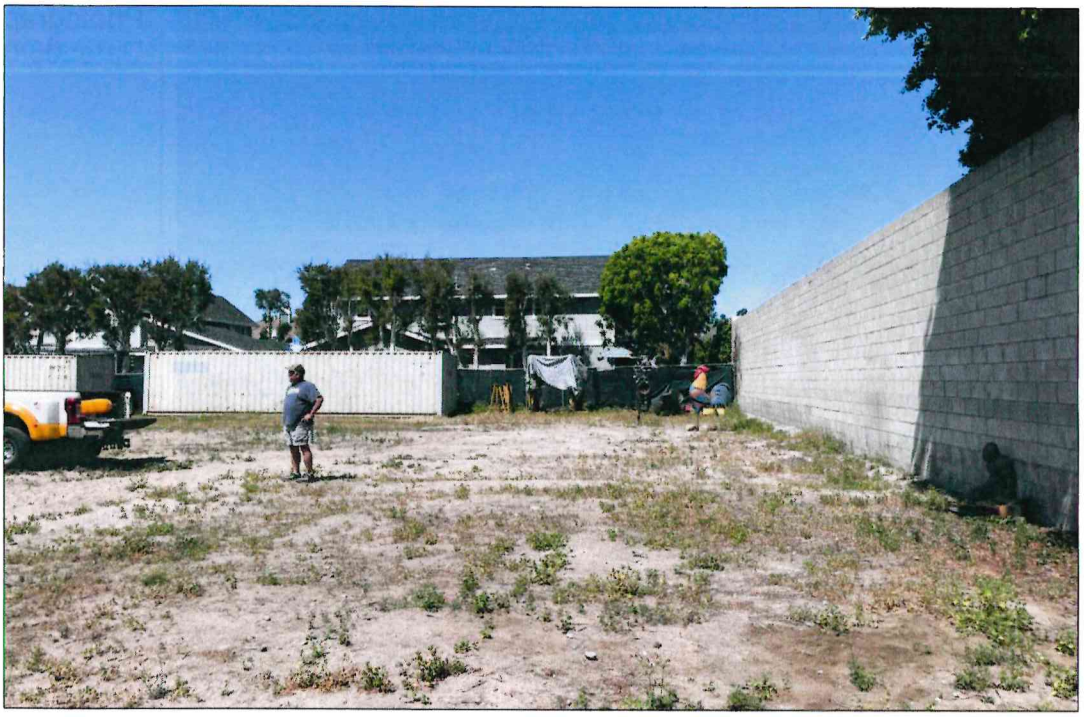

Photograph 8
Date: 05/09/25

View Looking West from the Northeast Corner of Site

Photographs Taken By Allen Kim



Photograph 9
Date: 05/09/25

View Looking Southeasterly from the Northwest Corner of Site



Photograph 10
Date: 05/09/25

View Looking South from the Northwest Corner of Site

Photographs Taken By Allen Kim



Photograph 11
Date: 05/09/25

View Looking Southeast from Near the Center of the West Border of Site



Photograph 12
Date: 05/09/25

View Looking East from Near the Center of the West Border of Site

APPENDIX G

City of Orange Records

City of Orange, CA
NextRequest

Request Visibility: Unpublished

Request 25-1 Closed

Dates

Received
April 30, 2025 via web

Requester

ALLEN KIM
akim@envaudit.com
1000 ORTEGA WAY, SUITE A, PLACENTIA, CA, 92870
714-6328-521 x234
ENVIRONMENTAL AUDIT, INC.

Invoices

No invoices due

Staff assigned

Departments
No departments available

Point of contact
Sara Mejia

Request

Any and all building/planning records associated with:

705-715 W. Fletcher Avenue (APNs: 374-261-10 and -11)

All records from the fire department as well. Specifically, records associated with hazardous waste and underground storage tanks.

Timeline | Documents

Request closed
Anyone with access to this request

All responsive records have been released, and your request has been fulfilled. With the delivery of records, the City will close this request. Thank you for contacting the City of Orange.

May 16, 2025, 12:27pm by Staff

Message to requester
Requester + Staff

The City of Orange (the "City") has completed its review and evaluation of your request for public records received 05/12/2025. This letter will serve as the City's notice of determination as to whether the request seeks copies of non-exempt, disclosable public record information in the possession of the City, pursuant to the California Public Records Act (Government Code §7921.000, et seq.).

Additional records responsive to your request have been uploaded through NextRequest and are available at the link provided.

Sincerely,

CITY OF ORANGE

May 15, 2025, 5:16pm by Staff

Document(s) released to requester
Requester + Staff

PRR 25-1.pdf
Public Records Request 25-1.pdf

May 15, 2025, 5:16pm by Staff

Request reopened
Anyone with access to this request

May 15, 2025, 4:58pm by Staff

Request closed
Anyone with access to this request

No additional Fire Records. All records in possession of the City were

May 15, 2025, 3:50pm by Staff

Document(s) released to requester
Requester + Staff

715 w fletcher.zip

May 14, 2025, 2:42pm by Staff

Message to requester Requester + Staff

Hi Allen,

Attached are the permits you were missing.

Thank you

May 14, 2025, 2:42pm by Staff

Request reopened Anyone with access to this request

May 14, 2025, 2:39pm by Staff

Request closed Anyone with access to this request

All responsive records have been released, and your request has been fulfilled. With the delivery of records, the City will close this request. Thank you for contacting the City of Orange.

May 12, 2025, 3:22pm by Staff

Message to requester Requester + Staff

The City of Orange (the "City") has completed its review and evaluation of your request for public records received 04/30/2025. This letter will serve as the City's notice of determination as to whether the request seeks copies of non-exempt, disclosable public record information in the possession of the City, pursuant to the California Public Records Act (Government Code §7921.000, et seq.).

Copies of any and all records in the possession of the City that are deemed responsive to your request have been uploaded through NextRequest and are available at the link provided.

Sincerely,

CITY OF ORANGE

May 12, 2025, 3:22pm by Staff

Document(s) released to requester Requester + Staff

715 W FLETCHER AVENUE - UST INSTALL_REMOVAL_MODIFICATION (1).pdf
Conceptual Lot Line Configuration.pdf
Fletcher 15 architectural site plan and floor plan.pdf
Plan_Zoning review comments MNSP25-0006_2025-04-18.pdf
sb 330 preliminary application form statewide.pdf
Land Use Project Application Fletcher 15.pdf
PRELIM-LINKED.pdf
Pre-app letter.pdf
Fletcher 15 architectural site plan and floor plan.pdf

May 12, 2025, 3:22pm by Staff

Message from requester Requester + Staff

I would like to amend this request by asking for all records from the fire department as well. Specifically, records associated with hazardous waste and underground storage tanks.

April 30, 2025, 4:53pm by the requester

Department assignment Anyone with access to this request

Added: Community Development.

April 30, 2025, 1:17pm by Staff

Message to requester Requester + Staff

Thank you for submitting your request for records. The inquiry has been sent to the responding department(s) to conduct a search. You

will receive notification within the 10-day timeframe provided by the California Public Records Act.

Please note: The 10-day period mentioned in the Government Code §7922.535 is not a deadline for producing records. Should the request be voluminous, or require research, or computer programming, the City may need a reasonable amount of time to research, review, and inspect records prior to release; therefore, it may take longer before the records can be made available. Upon receipt of your request, the City will make every effort to keep you apprised of response timeframes.

April 30, 2025, 11:45am

Request opened Anyone with access to this request

Request received via web

April 30, 2025, 11:45am by the requester

STATE OF CALIFORNIA
STATE WATER RESOURCES CONTROL BOARD

UNDERGROUND STORAGE TANK PERMIT APPLICATION - FORM A

COMPLETE THIS FORM FOR EACH FACILITY/SITE

MARK ONLY ONE ITEM: ☐ 1 NEW PERMIT ☒ 3 RENEWAL PERMIT ☐ 5 CHANGE OF INFORMATION ☐ 7 PERMANENTLY CLOSED SITE ☐ 2 INTERIM PERMIT ☐ 4 AMENDED PERMIT ☐ 6 TEMPORARY SITE CLOSURE

I. FACILITY/SITE INFORMATION & ADDRESS - (MUST BE COMPLETED)

DBA OR FACILITY NAME		NAME OF OPERATOR	
Bill's Sweeping Service, Inc.		Same	
ADDRESS		NEAREST CROSS STREET	PARCEL # (OPTIONAL)
715 West Fletcher Avenue		Batavia	
CITY NAME	STATE / ZIP CODE		SITE PHONE # WITH AREA CODE
Orange	CA 92665-2598		(714)637-3180

✓ BOX TO INDICATE: ☒ CORPORATION ☐ INDIVIDUAL ☐ PARTNERSHIP ☐ LOCAL-AGENCY DISTRICTS ☐ COUNTY-AGENCY ☐ STATE-AGENCY ☐ FEDERAL-AGENCY

TYPE OF BUSINESS	✓ IF INDIAN RESERVATION OR TRUST LANDS	# OF TANKS AT SITE	E. P. A. I. D. # *(optional)*
☐ 1 GAS STATION ☐ 2 DISTRIBUTOR ☐ 3 FARM ☐ 4 PROCESSOR ☒ 5 OTHER	☐	One	

EMERGENCY CONTACT PERSON (PRIMARY)		EMERGENCY CONTACT PERSON (SECONDARY) - optional	
DAYS: NAME (LAST, FIRST)	PHONE # WITH AREA CODE	DAYS: NAME (LAST, FIRST)	PHONE # WITH AREA CODE
Carter, Mark	(714)637-3180	Carter, Mike	(714)637-3180
NIGHTS: NAME (LAST, FIRST)	PHONE # WITH AREA CODE	NIGHTS: NAME (LAST, FIRST)	PHONE # WITH AREA CODE
Carter, Mark	(714)771-2474	Carter, Mike	(714)[illegible]

ENTERED JUN 25 2001

II. PROPERTY OWNER INFORMATION - (MUST BE COMPLETED)

NAME	CARE OF ADDRESS INFORMATION		
Robert Carter	--		
MAILING OR STREET ADDRESS	✓ box to indicate ☒ INDIVIDUAL ☐ LOCAL-AGENCY ☐ STATE-AGENCY ☐ CORPORATION ☐ PARTNERSHIP ☐ COUNTY-AGENCY ☐ FEDERAL-AGENCY		
715 West Fletcher Avenue			
CITY NAME	STATE	ZIP CODE	PHONE # WITH AREA CODE
Orange	CA	92665-2598	(714)637-3180

III. TANK OWNER INFORMATION - (MUST BE COMPLETED)

NAME OF OWNER	CARE OF ADDRESS INFORMATION		
Bill's Sweeping Service, Inc.	--		
MAILING OR STREET ADDRESS	✓ box to indicate ☐ INDIVIDUAL ☐ LOCAL-AGENCY ☐ STATE-AGENCY ☒ CORPORATION ☐ PARTNERSHIP ☐ COUNTY-AGENCY ☐ FEDERAL-AGENCY		
715 West Fletcher Avenue			
CITY NAME	STATE	ZIP CODE	PHONE # WITH AREA CODE
Orange	CA	92665-2598	(714)637-3180

IV. BOARD OF EQUALIZATION UST STORAGE FEE ACCOUNT NUMBER - Call (916) 739-2582 if questions arise.

TY (TK) HQ 44-0169300

V. LEGAL NOTIFICATION AND BILLING ADDRESS

Legal notification and billing will be sent to the tank owner unless box I or II is checked.

CHECK ONE BOX INDICATING WHICH ABOVE ADDRESS SHOULD BE USED FOR LEGAL NOTIFICATIONS AND BILLING: I. ☒ II. ☐ III. ☐

THIS FORM HAS BEEN COMPLETED UNDER PENALTY OF PERJURY, AND TO THE BEST OF MY KNOWLEDGE, IS TRUE AND CORRECT

APPLICANT'S NAME (PRINTED & SIGNATURE)	APPLICANT'S TITLE	DATE MONTH/DAY/YEAR
Mark N. Carter	President	1-15-92

LOCAL AGENCY USE ONLY

COUNTY #	JURISDICTION #	FACILITY #
30	030	

LOCATION CODE - *OPTIONAL*	CENSUS TRACT # - *OPTIONAL*	SUPVISOR - DISTRICT CODE - *OPTIONAL*
000000035404		

THIS FORM MUST BE ACCOMPANIED BY AT LEAST (1) OR MORE PERMIT APPLICATION - FORM B, UNLESS THIS IS A CHANGE OF SITE INFORMATION ONLY.

FORM A (9-90) FOR0033A-R2

ENTERED 1/23/92

STATE OF CALIFORNIA
STATE WATER RESOURCES CONTROL BOARD

UNDERGROUND STORAGE TANK PERMIT APPLICATION - FORM B

COMPLETE A SEPARATE FORM FOR EACH TANK SYSTEM.

MARK ONLY ONE ITEM: [ ] 1 NEW PERMIT [ ] 2 INTERIM PERMIT [X] 3 RENEWAL PERMIT [ ] 4 AMENDED PERMIT [ ] 5 CHANGE OF INFORMATION [ ] 6 TEMPORARY TANK CLOSURE [ ] 7 PERMANENTLY CLOSED ON SITE [ ] 8 TANK REMOVED

DBA OR FACILITY NAME WHERE TANK IS INSTALLED: Bill's Sweeping Service, Inc.

I. TANK DESCRIPTION

COMPLETE ALL ITEMS -- SPECIFY IF UNKNOWN

A. OWNER'S TANK I. D. # 1	B. MANUFACTURED BY: Joor
C. DATE INSTALLED (MO/DAY/YEAR) 5-1-87	D. TANK CAPACITY IN GALLONS: 6,000

II. TANK CONTENTS

IF A-1 IS MARKED, COMPLETE ITEM C.

A. [XX] 1 MOTOR VEHICLE FUEL [ ] 2 PETROLEUM [ ] 3 CHEMICAL PRODUCT [ ] 4 OIL [ ] 80 EMPTY [ ] 95 UNKNOWN

B. [XX] 1 PRODUCT [ ] 2 WASTE

C. [ ] 1a REGULAR UNLEADED [ ] 1b PREMIUM UNLEADED [XX] 2 LEADED [XX] 3 DIESEL [ ] 4 GASAHOL [ ] 5 JET FUEL [ ] 6 AVIATION GAS [ ] 7 METHANOL [ ] 99 OTHER (DESCRIBE IN ITEM D. BELOW)

D. IF (A.1) IS NOT MARKED, ENTER NAME OF SUBSTANCE STORED C. A. S. # :

III. TANK CONSTRUCTION

MARK ONE ITEM ONLY IN BOXES A, B, AND C, AND ALL THAT APPLIES IN BOX D AND E

A. TYPE OF SYSTEM: [XX] 1 DOUBLE WALL [ ] 2 SINGLE WALL [ ] 3 SINGLE WALL WITH EXTERIOR LINER [ ] 4 SECONDARY CONTAINMENT (VAULTED TANK) [ ] 95 UNKNOWN [ ] 99 OTHER

B. TANK MATERIAL (Primary Tank): [ ] 1 BARE STEEL [ ] 2 STAINLESS STEEL [ ] 3 FIBERGLASS [XX] 4 STEEL CLAD W/ FIBERGLASS REINFORCED PLASTIC [ ] 5 CONCRETE [ ] 6 POLYVINYL CHLORIDE [ ] 7 ALUMINUM [ ] 8 100% METHANOL COMPATIBLE W/FRP [ ] 9 BRONZE [ ] 10 GALVANIZED STEEL [ ] 95 UNKNOWN [ ] 99 OTHER

C. INTERIOR LINING: [ ] 1 RUBBER LINED [ ] 2 ALKYD LINING [ ] 3 EPOXY LINING [ ] 4 PHENOLIC LINING [ ] 5 GLASS LINING [XX] 6 UNLINED [ ] 95 UNKNOWN [ ] 99 OTHER
IS LINING MATERIAL COMPATIBLE WITH 100% METHANOL ? YES ___ NO ___

D. CORROSION PROTECTION: [ ] 1 POLYETHYLENE WRAP [ ] 2 COATING [ ] 3 VINYL WRAP [XX] 4 FIBERGLASS REINFORCED PLASTIC [ ] 5 CATHODIC PROTECTION [ ] 91 NONE [ ] 95 UNKNOWN [ ] 99 OTHER

E. SPILL AND OVERFILL — SPILL CONTAINMENT INSTALLED (YEAR) 87 — OVERFILL PREVENTION EQUIPMENT INSTALLED (YEAR) 87

IV. PIPING INFORMATION

CIRCLE A IF ABOVE GROUND OR U IF UNDERGROUND, BOTH IF APPLICABLE

A. SYSTEM TYPE	A U 1 SUCTION	A (U) 2 PRESSURE	A U 3 GRAVITY	A U 99 OTHER
B. CONSTRUCTION	A U 1 SINGLE WALL	A (U) 2 DOUBLE WALL	A U 3 LINED TRENCH	A U 95 UNKNOWN A U 99 OTHER
C. MATERIAL AND CORROSION PROTECTION	A U 1 BARE STEEL	A U 2 STAINLESS STEEL	A U 3 POLYVINYL CHLORIDE (PVC)	A (U) 4 FIBERGLASS PIPE
	A U 5 ALUMINUM	A U 6 CONCRETE	A U 7 STEEL W/ COATING	A U 8 100% METHANOL COMPATIBLE W/FRP
	A U 9 GALVANIZED STEEL	A U 10 CATHODIC PROTECTION	A U 95 UNKNOWN	A U 99 OTHER

D. LEAK DETECTION: [X] 1 AUTOMATIC LINE LEAK DETECTOR [ ] 2 LINE TIGHTNESS TESTING [✓] 3 INTERSTITIAL MONITORING [ ] 99 OTHER

V. TANK LEAK DETECTION

[ ] 1 VISUAL CHECK [ ] 2 INVENTORY RECONCILIATION [ ] 3 VADOZE MONITORING [ ] 4 AUTOMATIC TANK GAUGING [ ] 5 GROUND WATER MONITORING [ ] 6 TANK TESTING [XX] 7 INTERSTITIAL MONITORING [ ] 91 NONE [ ] 95 UNKNOWN [ ] 99 OTHER

VI. TANK CLOSURE INFORMATION

1. ESTIMATED DATE LAST USED (MO/DAY/YR) N/A	2. ESTIMATED QUANTITY OF SUBSTANCE REMAINING ____ GALLONS	3. WAS TANK FILLED WITH INERT MATERIAL ? YES [ ] NO [ ]

THIS FORM HAS BEEN COMPLETED UNDER PENALTY OF PERJURY, AND TO THE BEST OF MY KNOWLEDGE, IS TRUE AND CORRECT

APPLICANT'S NAME (PRINTED & SIGNATURE)	DATE
Mark N. Carter Mark N. Carter	1-15-92

LOCAL AGENCY USE ONLY


THE STATE I.D. NUMBER IS COMPOSED OF THE FOUR NUMBERS BELOW


STATE I.D.#	COUNTY #	JURISDICTION #	FACILITY #	TANK #
	30	030	35474	01


PERMIT NUMBER	PERMIT APPROVED BY/DATE	PERMIT EXPIRATION DATE
0000035474-01		


FORM B (7-91) THIS FORM MUST BE ACCOMPANIED BY A PERMIT APPLICATION - FORM A, UNLESS A CURRENT FORM A HAS BEEN FILED.

FOR0034B-R5

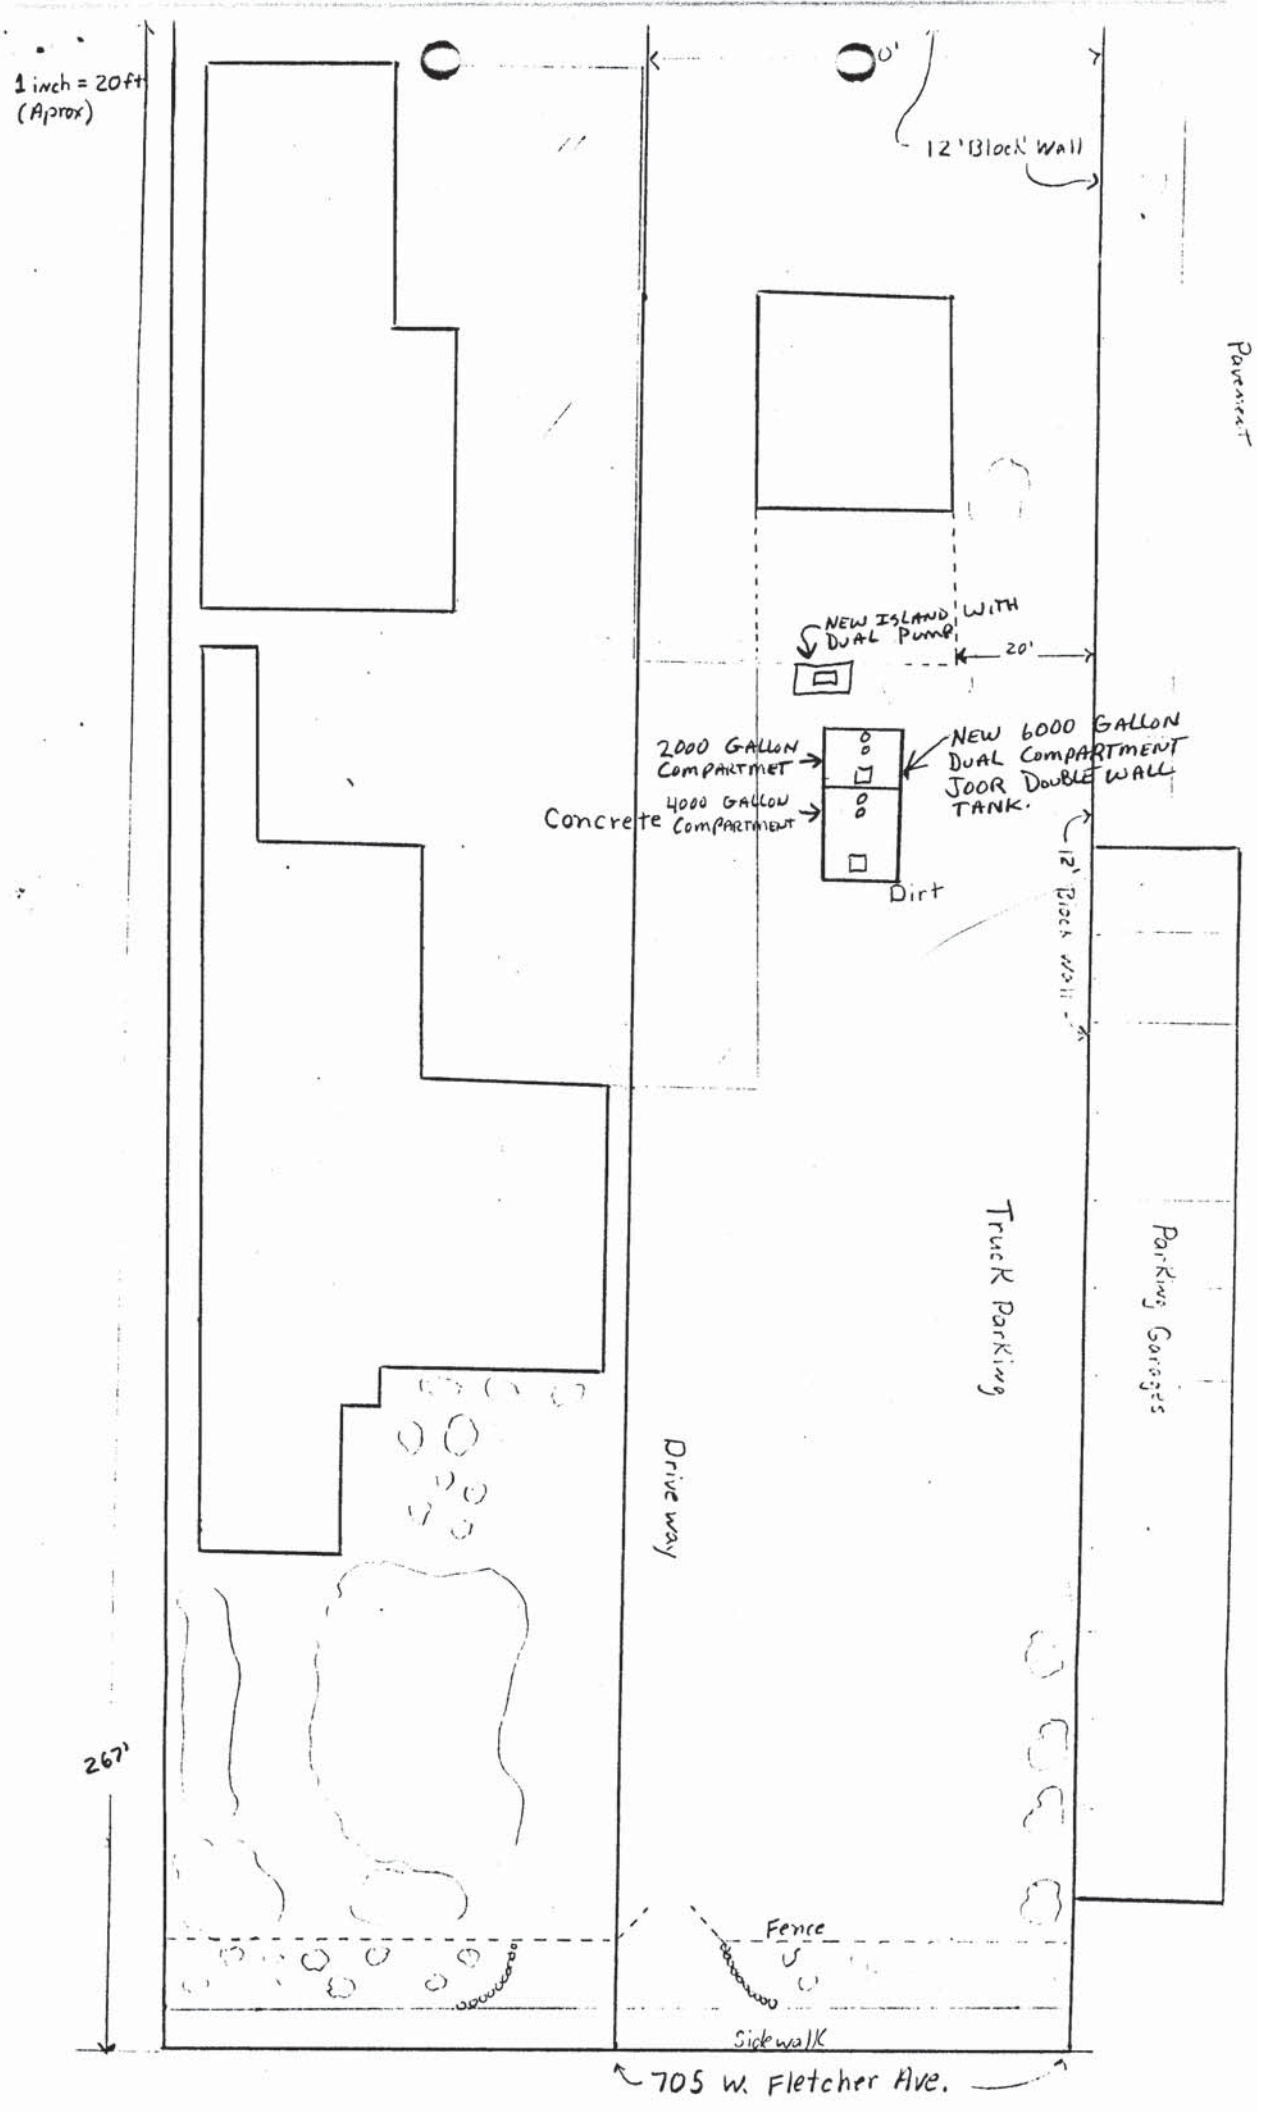
1 inch = 20ft
(Aprox)
0'
12' Block Wall
Pavement
NEW ISLAND WITH
DUAL PUMP
20'
2000 GALLON
COMPARTMET
4000 GALLON
COMPARTMENT
NEW 6000 GALLON
DUAL COMPARTMENT
JOOR DOUBLE WALL
TANK.
Concrete
Dirt
12' Block Wall
Truck Parking
Parking Garages
Drive way
267'
Fence
Sidewalk
705 W. Fletcher Ave.

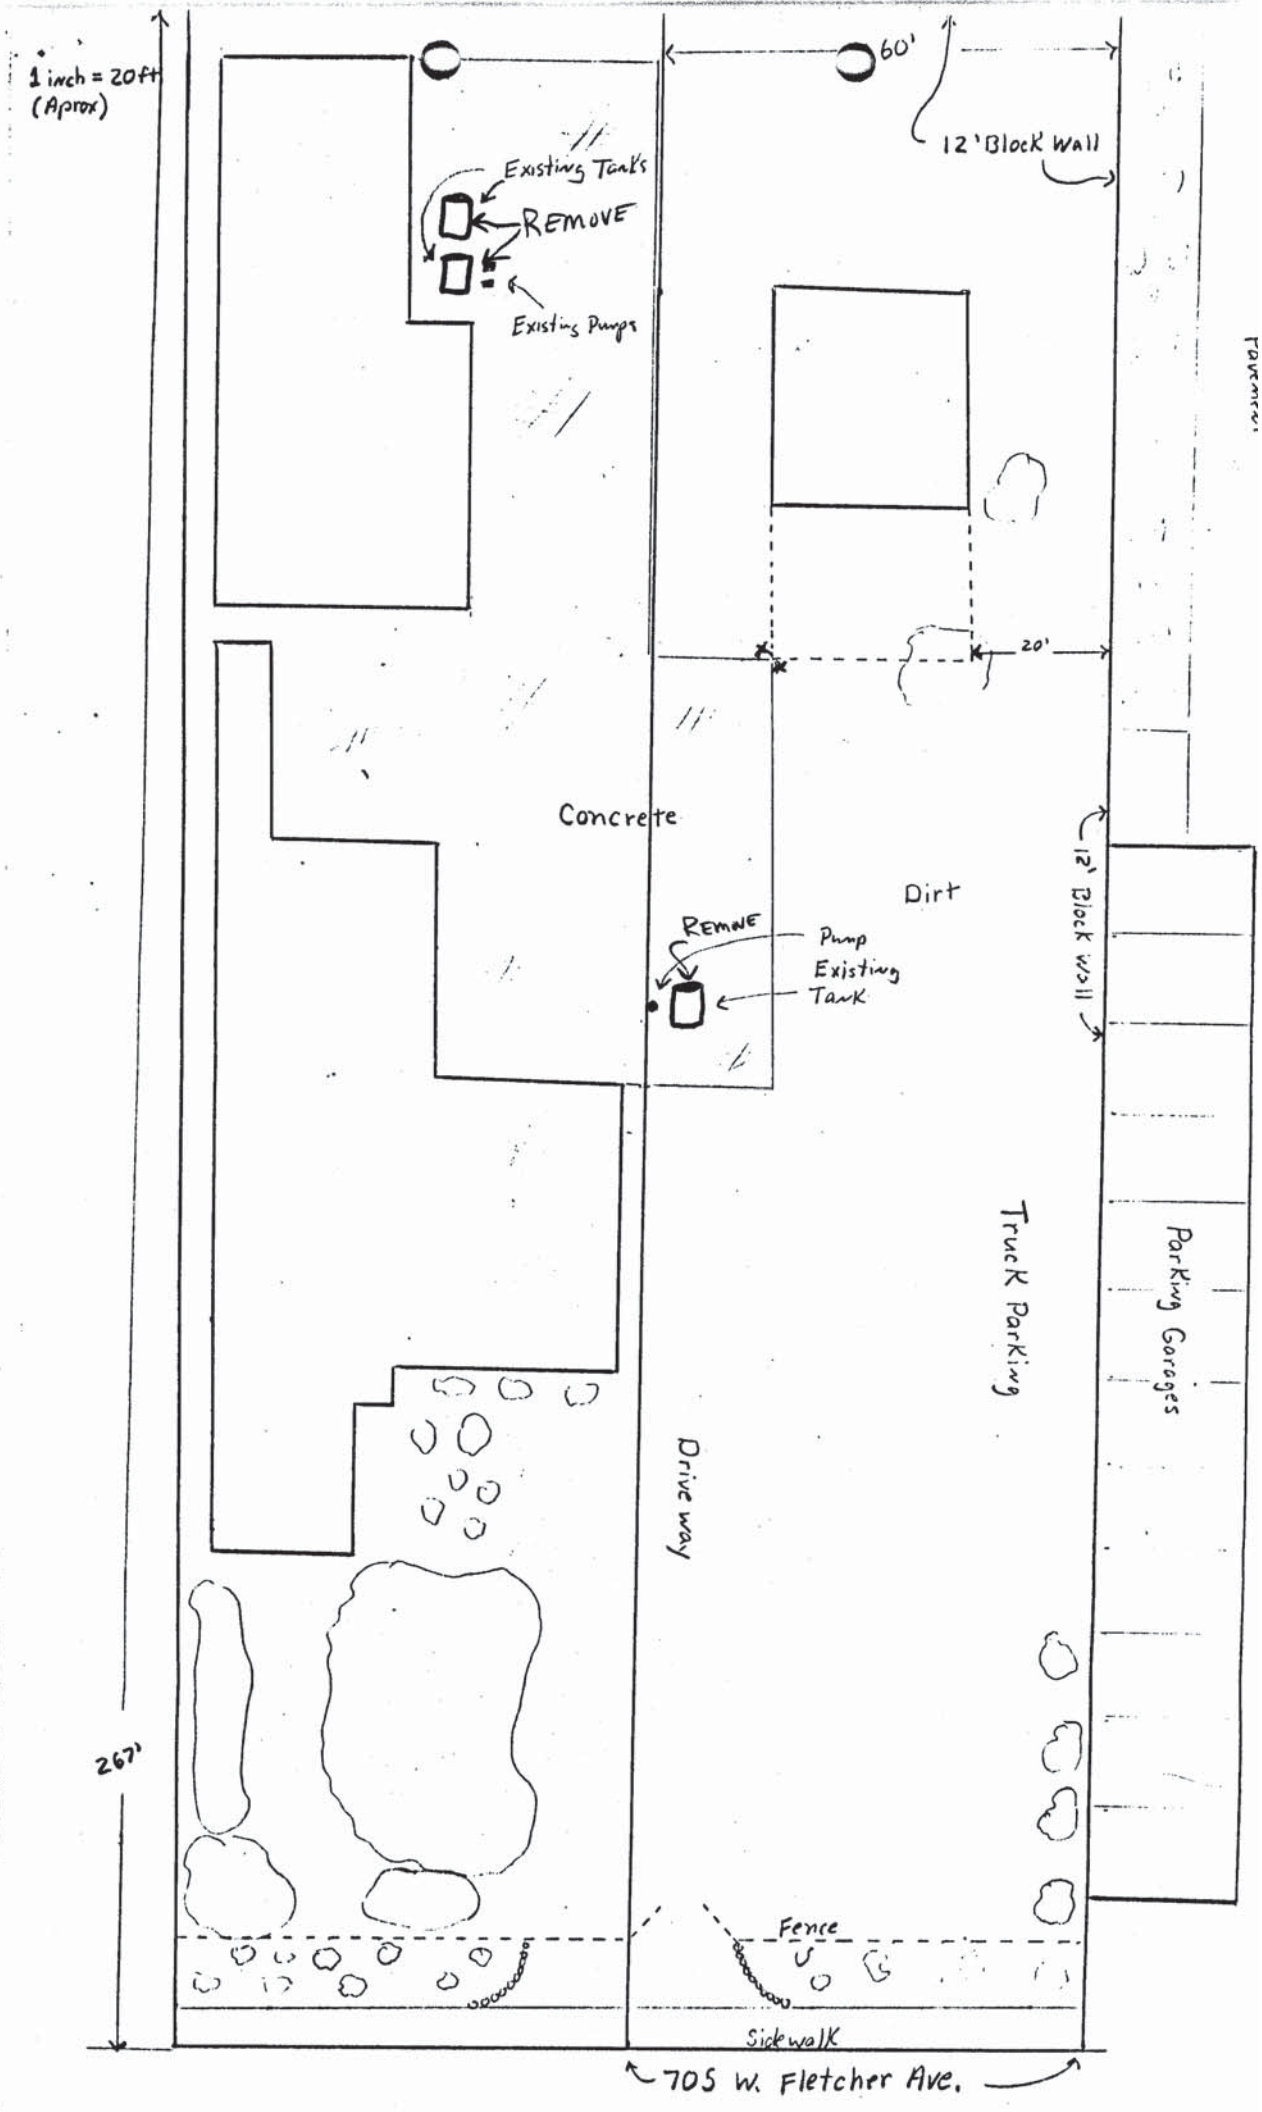
1 inch = 20ft
(Aprox)
60'
12' Block Wall
Existing Tank's
REMOVE
Existing Pumps
20'
Concrete
Dirt
REMOVE
Pump
Existing
Tank
12' Block wall
Truck Parking
Parking Garages
Drive way
267'
Fence
Sidewalk
705 W. Fletcher Ave.

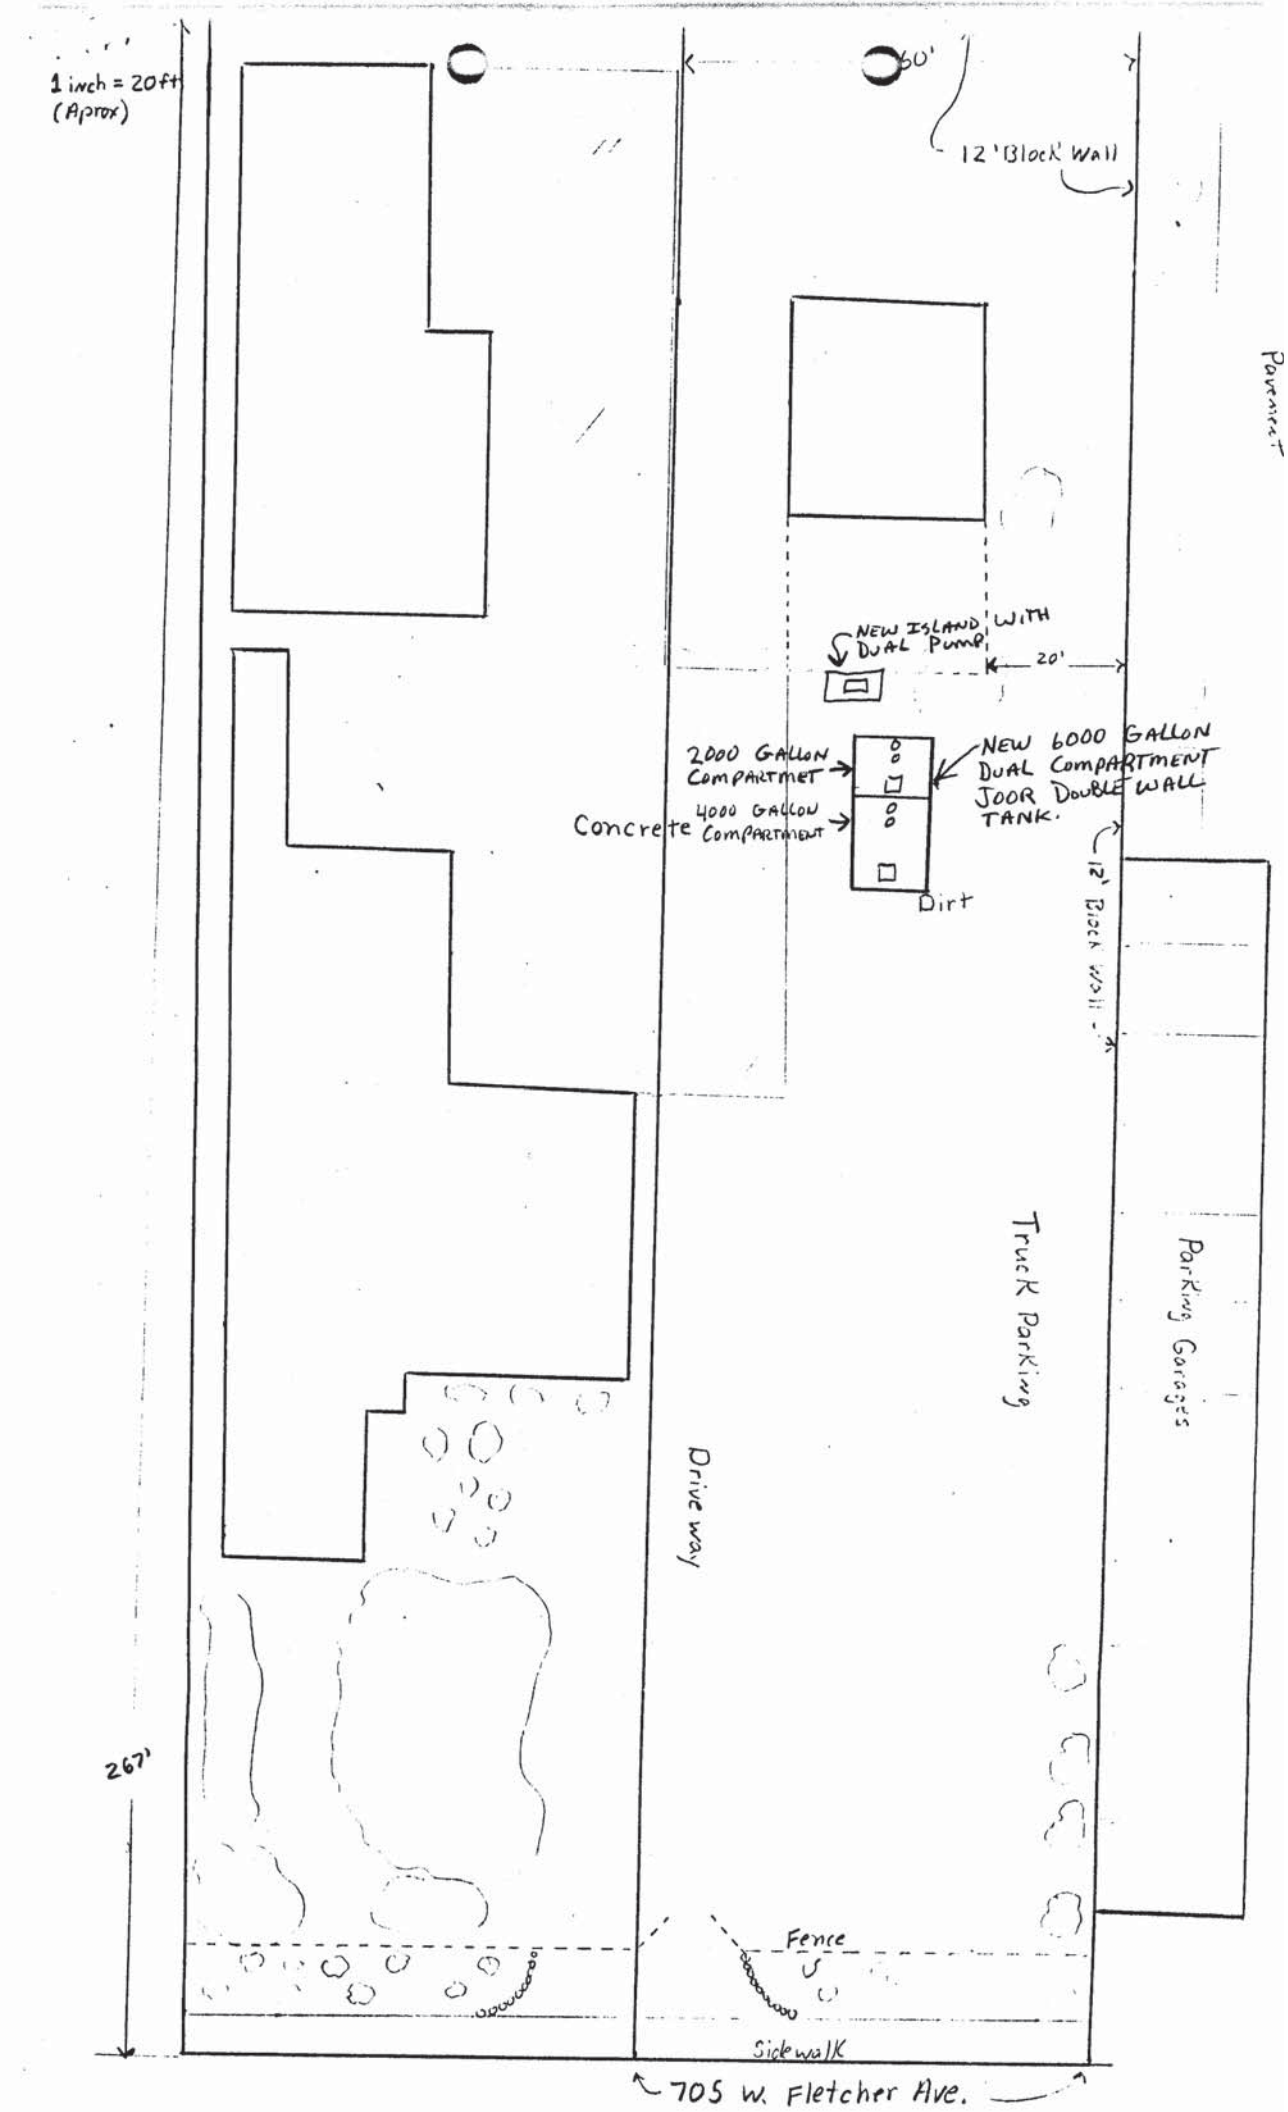
1 inch = 20ft
(Aprox)
60'
12' Block Wall
NEW ISLAND WITH
DUAL PUMP
20'
2000 GALLON
COMPARTMET
4000 GALLON
COMPARTMENT
NEW 6000 GALLON
DUAL COMPARTMENT
JOOR DOUBLE WALL
TANK.
Concrete
Dirt
12' Block Wall
Truck Parking
Parking Garages
Drive way
267'
Fence
Sidewalk
705 W. Fletcher Ave.

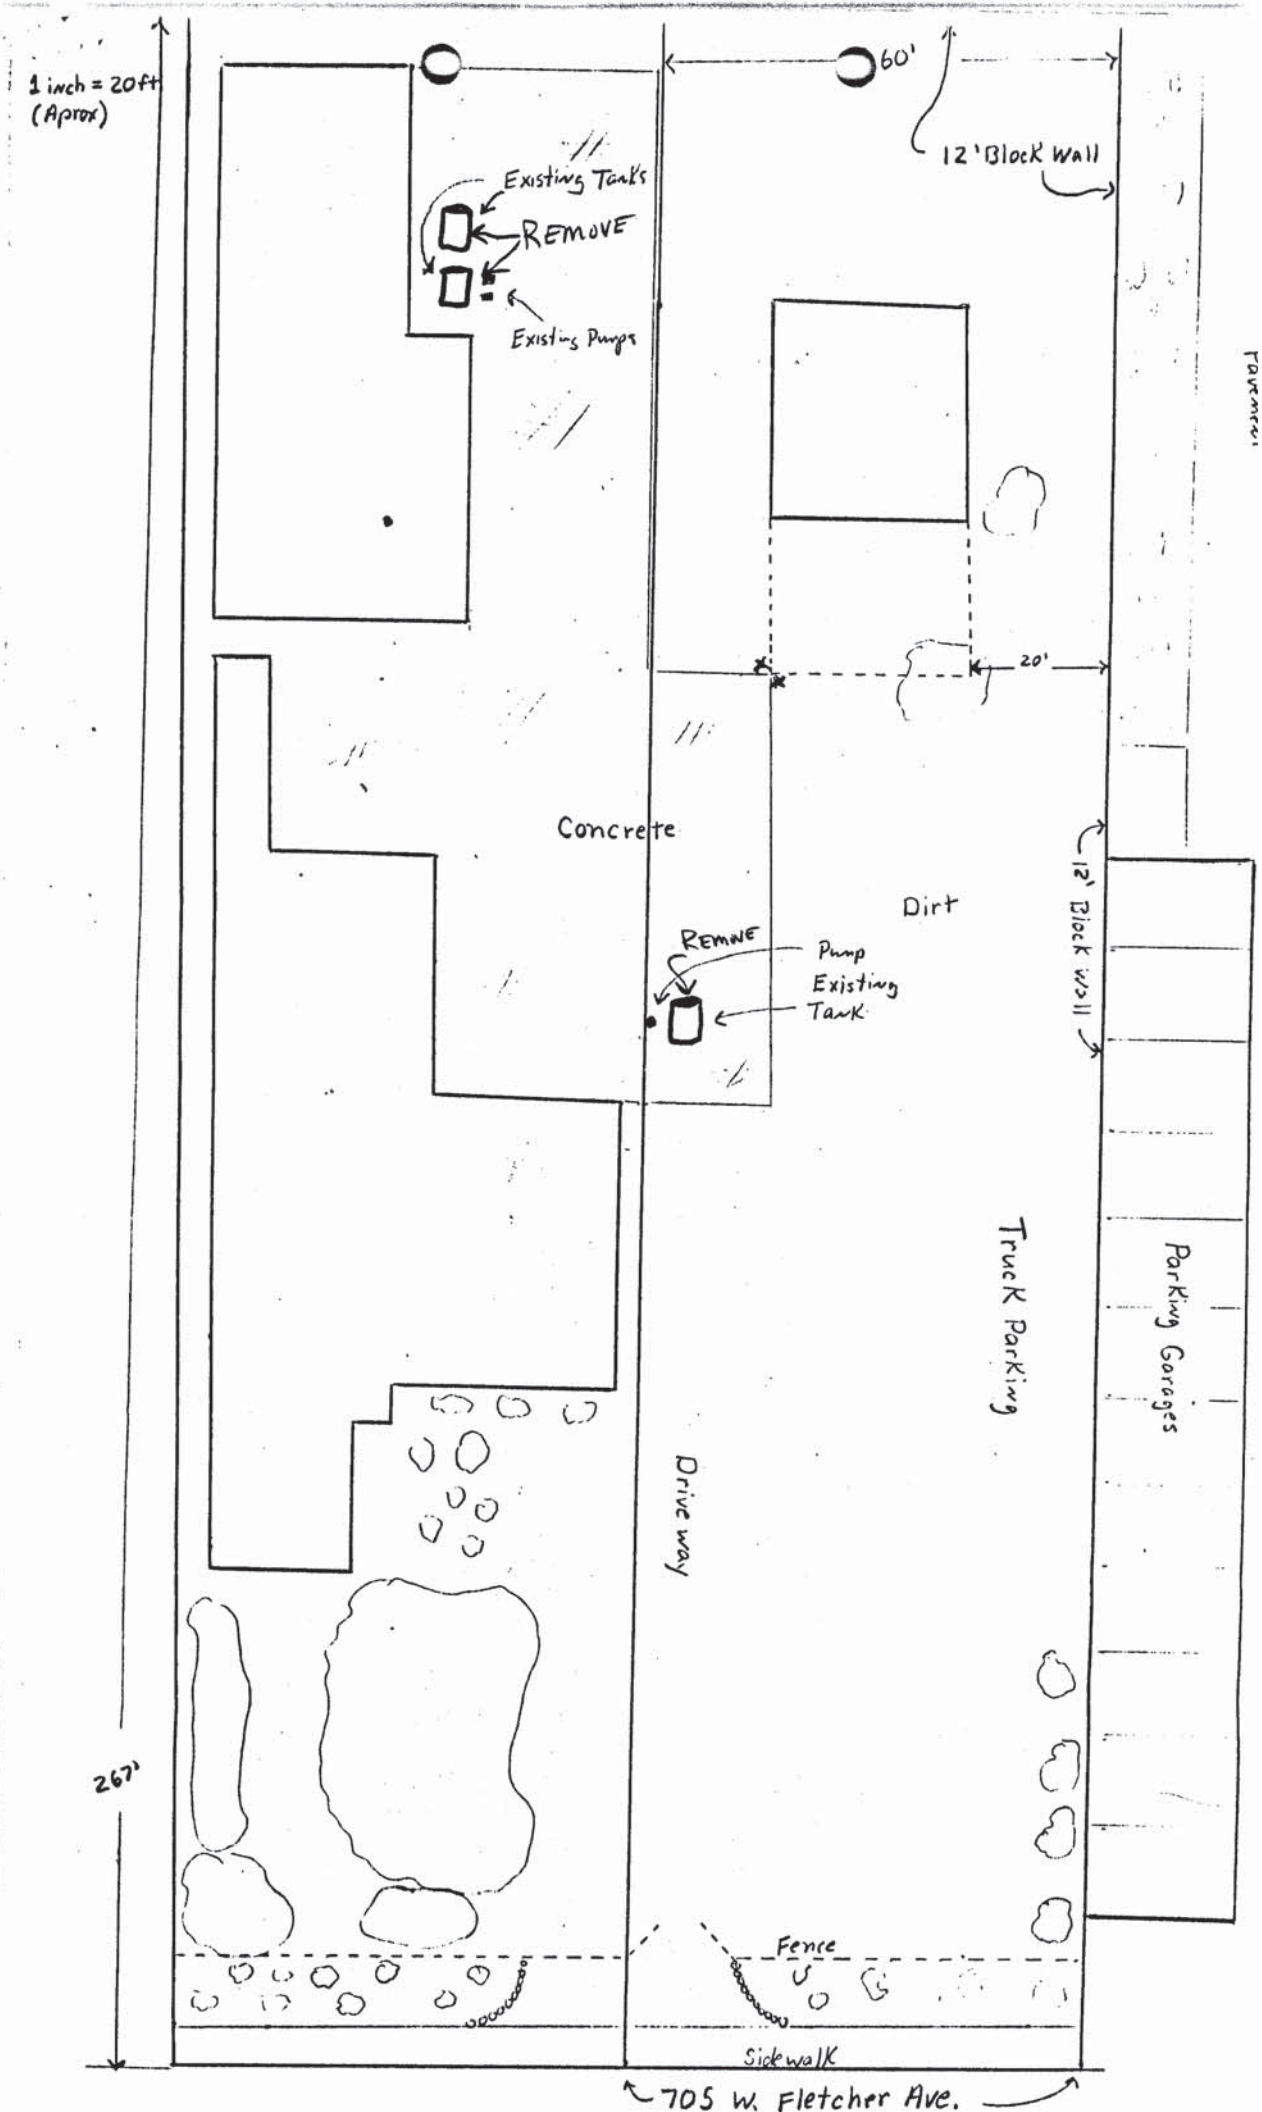
1 inch = 20ft
(Aprox)
60'
12' Block Wall
Existing Tank's
REMOVE
Existing Pumps
20'
Concrete
Dirt
REMOVE
Pump
Existing
Tank
12' Block wall
Truck Parking
Parking Garages
Drive way
267'
Fence
Sidewalk
705 W. Fletcher Ave.

State of California—Health and Welfare Agency

Department of Health Services
Toxic Substances Control Division
Sacramento, California

Please print or type. (Form designed for use on elite (12-pitch) typewriter.)

UNIFORM HAZARDOUS WASTE MANIFEST

1. Generator's US EPA ID No. CAC000003897 — Manifest Document No.

2. Page 1 / of / — Information in the shaded areas is not required by Federal law.

3. Generator's Name and Mailing Address: BILL'S SWEEPING SERVICE, 715-W-FLETCHER, ORANGE 92665

A. State Manifest Document Number: 84521898

B. State Generator's ID: CAC000003897

4. Generator's Phone: (714) 997-5850

5. Transporter 1 Company Name: KEN'S OIL INC. — 6. US EPA ID Number: CAD046591392

C. State Transporter's ID: 703277

D. Transporter's Phone: (714)534-8841

7. Transporter 2 Company Name — 8. US EPA ID Number

E. State Transporter's ID

F. Transporter's Phone

9. Designated Facility Name and Site Address: EKOTEK INC., 1628 N. CHICAGO ST., SALT LAKE, UTAH. 84116 — 10. US EPA ID Number: UTD093119196

G. State Facility's ID: UTD093119196

H. Facility's Phone: (801)533-0539

GENERATOR

11. US DOT Description (Including Proper Shipping Name, Hazard Class, and ID Number)	12. Containers No.	Type	13. Total Quantity	14. Unit Wt/Vol	I. Waste No.
a. WASTE ~~OIL NOS(COMBUSTIBLE) NA - 1270~~ Flammable Liquid UN 1993 Liquid	001	TT	100	G	221
b.					
c.					
d.					

J. Additional Descriptions for Materials Listed Above

K. Handling Codes for Wastes Listed Above: R01

15. Special Handling Instructions and Additional Information

WASTE OIL FOR ~~REFINING~~ REFINING

16. GENERATOR'S CERTIFICATION: I hereby declare that the contents of this consignment are fully and accurately described above by proper shipping name and are classified, packed, marked, and labeled, and are in all respects in proper condition for transport by highway according to applicable international and national governmental regulations.

Printed/Typed Name: Robert F. Carter — Signature: Robert F. Carter — Date: Month Day Year

TRANSPORTER

17. Transporter 1 Acknowledgement of Receipt of Materials

Printed/Typed Name: RON KNUDSEN — Signature: RON KNUDSEN — Date: 4 28 87

18. Transporter 2 Acknowledgement or Receipt of Materials

Printed/Typed Name — Signature — Date

FACILITY

19. Discrepancy Indication Space

20. Facility Owner or Operator: Certification of receipt of hazardous materials covered by this manifest except as noted in Item 19.

Printed/Typed Name — Signature — Date

Blue: GENERATOR SENDS THIS COPY TO DOHS WITHIN 30 DAYS
To: P.O. Box 400, Sacramento, CA 95802

DHS 8022 A (7/84)
(EPA 8700-22)

84 80541

ORANGE FIRE DEPARTMENT

176 South Grand Street

FIRE PREVENTION BUREAU

Application for Fire Department Permit

PAID
3-31-87 fi
$300.00
#016991

3-31- 19 87

Phone # 997-5050

Name RD BUILDERS INC d/b/a/ 933 N. BATAVIA - P.O. BOX 1588

In conformance with the Ordinances and Fire Prevention Regulations of the City of Orange, and under the supervision of the Chief of the Fire Department or his duly authorized representative, application is hereby made for a permit to use, store, install, conduct processes and/or carry on operations involving or creating conditions deemed hazardous to life or property, in or on the premises located at:

BILL'S SWEEPING ~~705~~ 715 W. FLETCHER

Materials, quantities, processes and/or operations to be as follows:
(List capacity and contents of any flammable liquid tanks)

REMOVE REMOVE 3 TANKS - TO BE SCRAPED

(1) 1,000 regular (South)

(2) (east) 500 ~~un~~ diesel

(3) (west) 500 unleaded

Signature of Applicant

Permit issued by _____ Date _____

INSPECTOR'S REPORT

Removal of tanks listed above 4-28-87

1,000 gallon has soil contamination

500's are okay

Inspected by Anne Bland Date 4-28-87

FP-8

POST IN PUBLIC VIEW

Date of Expiration September 1, 1986 Permit No.: 027

ORANGE FIRE DEPARTMENT
176 South Grand Street
Orange, California 92666

INTERIM PERMIT To Operate An Underground Hazardous Material Storage Tank Facility At:

715 W. 7 October - 3 tanks

GRANTED TO: Dilli Sweeping Service

OPERATOR: Robert or Mark Carter

This permit is NON-TRANSFERABLE and is temporary until the expiration date printed above. An acceptable leak detection system must be approved and installed prior to the date of expiration. Daily inventory control must be done and records kept. (Weekly for standby diesel fuel or waste oil tanks). Leaks must be reported to the address above.

Granted By: Janet Baylor
Orange Fire Department

S

U16233

* I N V O I C E *
PERMIT/FIRE SAFETY CLEARANCE CERTIFICATE
City of Orange Fire Dept.

Billing Name: Bills Sweeping
Billing Address: 715 W. Fletcher
City: Orange State: CA Zip: 92665
Phone Number: 637-3180
Business Name: same
Business Address: "

F/I Number: ____ Invoice Date: 3586
AMOUNT DUE: $168.00 DUE DATE: ____
PLEASE RETURN BLUE COPY WITH YOUR REMITTANCE
Make checks payable to: "CITY OF ORANGE"
176 S GRAND, ORANGE, CA 92666
Person Filling Out This Form: Baylor
How Paid: Check # 11755 Money Order ○ Other ○

FEE	DESCRIPTION
	2.3 SPECIFIC HAZARD
	Apartments (# Units ____)
	Automobile Wrecking Yard
	Bowling Pin Refinishing
	Candles in Assembly Bldgs
	Cellulose Nitrate Storage
	Combustible Fiber Storage
	COMBUSTIBLE LIQUIDS
	Inside, over 25 Gallons
	Outside, over 60 Gallons
	Tanks, over 100 Gallons
	COMPRESSED GASES
	Non-Flammable
	Flammable
	Dry Cleaning Plant
	Dust Producing Operation
	Explosives/Blasting Agents
	FLAMMABLE LIQUIDS
	Inside, over 5 Gallons
	Outside, over 10 Gallons
	Tanks, over 100 Gallons
	Flam/Comb Liquid Pipeline
	Flam/Haz Mat Tank Removal
	Fruit Ripening Process
	Garage (H4)
	HAZARDOUS CHEMICALS
	Ammonium Nitrate
	Corrosive Liquids
	Cryogenics

FEE	DESCRIPTION
	2.3 (cont.)
	HAZARDOUS CHEMICALS
	Highly Toxic Materials
	Hypergolic Materials
	Nitromethane
	Organic Peroxides
	Oxidizing Materials
	Poison Gas
	Pyrophoric Materials
	Any Combination of the Amounts Stated Above
	Hazardous Materials Off-loading from R/R Cars
	High Piled Comb. Stock
	High Rise Building
	L. P. G.
	Truck/Freight Terminal
	Lumber Yard
	Magnesium Working
	Matches
	Medical Gas System
	Model Rockets
	Nitrate Film
	Organic Coatings
	Ovens
	Places of Assembly
	Public Fireworks Display
	Radium

FEE	DESCRIPTION
	2.3 (cont)
	Refrigeration Equipment
	Spraying or Dipping
	Tire Recapping
	Waste Mat'l Handling Plant
	2.4 FIRE CLEARANCE CERT.
	Light Hazard Occupancy
	Ordinary Hazard Occupancy
	Record Keeping System Entry Fee
	2.5 PENALTY FEES
	Non-Renewal of Perm/Cert
	Failure to Obtain Permit
	Fire Prev. Reinspection Fee - 2nd Reinspection
	Reinspection Fee - 3rd and Subsequent
	2.11 SPECIALTY PERMIT
	Central Station Alarm Bus.
	Failure to Renew Permit
	2.15 STATE OR COUNTY REQUESTED INSPECTIONS
	Care Facility (7-100)
	Care Facility (100+)
	Hospital (under 100 beds)
	Hospital (100+ beds)
	Nursery/Child Day Care
800-016-002	
$168.00	TOTAL AMOUNT DUE

PAID
Blanks

White Copy - Business/Responsible Party Blue Copy - Mail with Remittance FP-58 (Rev 1/85)

Due: 3-1-86

$168

CITY OF ORANGE FIRE DEPARTMENT
176 So. Grand St.
Orange, CA. 92666

STATE ID NUMBER 00000035474

APPLICATION FOR PERMIT TO OPERATE UNDERGROUND STORAGE TANK

(X) 01 NEW PERMIT ( ) 05 RENEWED PERMIT ( ) 07 TANK CLOSED ( ) 09 DELETE FROM FILE (NO FEE)
( ) 02 CONDITIONAL PERMIT ( ) 06 AMENDED PERMIT ( ) 08 MINOR CHANGE (NO SURCHARGE)

I OWNER

NAME(CORPORATION, INDIVIDUAL OR PUBLIC AGENCY)	PUBLIC AGENCY ONLY		
Bill's Sweeping Service, Inc.	( ) 01 FED ( ) 02 STATE ( ) 03 LOCAL		
STREET ADDRESS 715 W. Fletcher St.	CITY Orange	STATE CA	ZIP 92665

II FACILITY

FACILITY NAME	DEALER/FOREMAN/SUPERVISOR		
Bill's Sweeping Service, Inc.	Robert F. Carter		
STREET ADDRESS 715 W. Flethcer St.	NEAREST CROSS STREET Batavia		
CITY Orange	COUNTY Orange	ZIP 92665	
MAILING ADDRESS 715 W. Fletcher St.	CITY Orange	STATE CA	ZIP 92665
PHONE W/AREA CODE 714/637-3180	TYPE OF BUSINESS ( ) 01 GASOLINE STATION (X) 02 OTHER		
NUMBER OF CONTAINERS 3	RURAL AREAS ONLY: TOWNSHIP	RANGE	SECTION

REMOVED 3-20-87

III 24 HOUR EMERGENCY CONTACT PERSON

DAYS: NAME(LAST NAME FIRST) AND PHONE W/AREA CODE	NIGHTS: NAME(LAST NAME FIRST) AND PHONE W/AREA CODE
Carter, Robert 714/637-3180	Carter, Robert 714/637-3183 Carter, Mark 7147771-2474

COMPLETE THE FOLLOWING ON A SEPARATE FORM FOR EACH CONTAINER

IV DESCRIPTION

A. (X) 01 TANK ( ) 04 OTHER:	CONTAINER NUMBER 1	
B. MANUFACTURER (IF APPROPRIATE): UnKnown	YEAR MFG:	C. YEAR INSTALLED 1962 ( ) UNKNOWN
D. CONTAINER CAPACITY: 1000 GALLONS ( ) UNKNOWN	E. DOES THE CONTAINER STORE: ( ) 01 WASTE (X) 02 PRODUCT	

F. DOES THE CONTAINER STORE MOTOR VEHICLE FUEL OR WASTE OIL ? (X) 01 YES ( ) 02 NO IF YES CHECK APPROPRIATE BOX(ES):
( ) 01 UNLEADED (X) 02 REGULAR ( ) 03 PREMIUM ( ) 04 DIESEL ( ) 05 WASTE OIL ( ) 06 OTHER

V CONTAINER CONSTRUCTION

A. THICKNESS OF PRIMARY CONTAINMENT: ( ) GAUGE ( ) INCHES ( ) CM (X) UNKNOWN

B. ( ) 01 VAULTED (LOCATED IN AN UNDERGROUND VAULT) (X) 02 NON-VAULTED ( ) 03 UNKNOWN

C. ( ) 01 DOUBLE WALLED ( ) 02 SINGLE WALLED ( ) 03 LINED (X) Wrapped

D. (X) 01 CARBON STEEL ( ) 02 STAINLESS STEEL ( ) 03 FIBERGLASS ( ) 04 POLYVINYL CHLORIDE ( ) 05 CONCRETE
( ) 06 ALUMINUM ( ) 07 STEEL CLAD ( ) 08 BRONZE ( ) 09 COMPOSITE ( ) 10 NON-METALLIC
( ) 12 UNKNOWN ( ) 13 OTHER:

HSC04-070185

ORANGE FIRE

MAR 3 1986

STATE ID NUMBER

CONTAINER CONSTRUCTION

E. ( ) 01 RUBBER LINED ( ) 02 ALKYD LINING ( ) 03 EPOXY LINING ( ) 04 PHENOLIC LINING ( ) 05 GLASS LINING
(X) 07 UNLINED ( ) 08 UNKNOWN ( ) 09 OTHER:

F. ( ) 01 POLYETHLENE WRAP ( ) 02 VINYL WRAPPING ( ) 03 CATHODIC PROTECTION ( ) 04 UNKNOWN ( ) 05 NONE
(X) 06 TAR OR ASPHALT ( ) 09 OTHER:

VI PIPING

A. ABOVEGROUND PIPING: ( ) 01 DOUBLE-WALLED PIPE ( ) 02 CONCRETE-LINED TRENCH ( ) 03 GRAVITY
(CHECK APPROPRIATE BOX(ES) ( ) 04 PRESSURE ( ) 05 SUCTION ( ) 06 UNKNOWN (X) 07 NONE

B. UNDERGROUND PIPING: ( ) 01 DOUBLE-WALLED PIPE ( ) 02 CONCRETE-LINED TRENCH ( ) 03 GRAVITY
(CHECK APPROPRIATE BOX(ES) ( ) 04 PRESSURE (X) 05 SUCTION ( ) 06 UNKNOWN ( ) 07 NONE

VII LEAK DETECTION

( ) 01 VISUAL (X) 02 STOCK INVENTORY ( ) 04 VAPOR SNIFF WELLS ( ) 05 SENSOR INSTRUMENT
( ) 06 GROUND WATER MONITORING WELLS ( ) 07 PRESSURE TEST ( ) 09 NONE ( ) 10 OTHER:

VIII CHEMICAL COMPOSITION OF MATERIALS STORED IN UNDERGROUND CONTAINERS

IF YOU CHECKED YES TO IV-F YOU ARE NOT REQUIRED TO COMPLETE THIS SECTION

CURRENTLY STORED	PREVIOUSLY STORED	DELETE	CAS# (IF KNOWN)	CHEMICAL (DO NOT USE COMMERCIAL NAME)
( ) 01	( ) 02	( ) 03		
( ) 01	( ) 02	( ) 03		
IS CONTAINER LOCATED ON AN AGRICULTURAL FARM? ( ) 01 YES (X) 02 NO

THIS FORM HAS BEEN COMPLETED UNDER THE PENALTY OF PERJURY AND, TO THE BEST OF MY KNOWLEDGE, IS TRUE AND CORRECT.

PERSON FILING (SIGNATURE)	PHONE W/AREA CODE
Mark N Cortez	(714) 637-3180

FOR LOCAL AGENCY USE ONLY

ADMINISTRATING AGENCY	CITY CODE	COUNTY CODE
City of Orange Fire Dept.	30030	

CONTACT PERSON	PHONE W/AREA CODE
Janet Baylor	714-532-0411

DATE OF LAST INSPECTION	IN COMPLIANCE	PERMIT APPROVAL DATE	TRANSACTION DATE	LOCAL PERMIT ID #
1985	( ) 01 YES (X) 02 NO			

Due: 3-1-86

CITY OF ORANGE FIRE DEPARTMENT
176 So. Grand St.
Orange, CA. 92666

STATE ID NUMBER 00000035474

APPLICATION FOR PERMIT TO OPERATE UNDERGROUND STORAGE TANK

(X) 01 NEW PERMIT ( ) 05 RENEWED PERMIT ( ) 07 TANK CLOSED ( ) 09 DELETE FROM FILE (NO FEE)
( ) 02 CONDITIONAL PERMIT ( ) 06 AMENDED PERMIT ( ) 08 MINOR CHANGE (NO SURCHARGE)

I OWNER

NAME(CORPORATION, INDIVIDUAL OR PUBLIC AGENCY)		PUBLIC AGENCY ONLY ( ) 01 FED ( ) 02 STATE ( ) 03 LOCAL	
Bill's Sweeping Service, Inc.			
STREET ADDRESS	CITY	STATE	ZIP
715 W. Fletcher St.	Orange	CA	92665

II FACILITY

FACILITY NAME		DEALER/FOREMAN/SUPERVISOR	
Bill's Sweeping Service, Inc.		Robert F. Carter	
STREET ADDRESS		NEAREST CROSS STREET	
715 W. Fletcher St.		Batavia	
CITY		COUNTY	ZIP
Orange		Orange	92665
MAILING ADDRESS	CITY	STATE	ZIP
715 W. Fletcher St.	Orange	CA	92665
PHONE W/AREA CODE	TYPE OF BUSINESS		
714/637-3180	( ) 01 GASOLINE STATION (X) 02 OTHER		
NUMBER OF CONTAINERS	RURAL AREAS ONLY: TOWNSHIP	RANGE	SECTION
3			

REMOVED 5-28-91

III 24 HOUR EMERGENCY CONTACT PERSON

DAYS: NAME(LAST NAME FIRST) AND PHONE W/AREA CODE	NIGHTS: NAME(LAST NAME FIRST) AND PHONE W/AREA CODE
Carter, Robert 714/637-3180	Carter, Robert 714/637-3183 Carter, Mark 714/771-2474

COMPLETE THE FOLLOWING ON A SEPARATE FORM FOR EACH CONTAINER

IV DESCRIPTION

A. (X) 01 TANK ( ) 04 OTHER:		CONTAINER NUMBER - 2 -
B. MANUFACTURER (IF APPROPRIATE): Unknown	YEAR MFG:	C. YEAR INSTALLED 1978 ( ) UNKNOWN
D. CONTAINER CAPACITY: 550 GALLONS ( ) UNKNOWN	E. DOES THE CONTAINER STORE: ( ) 01 WASTE (X) 02 PRODUCT	

F. DOES THE CONTAINER STORE MOTOR VEHICLE FUEL OR WASTE OIL ? (X) 01 YES ( ) 02 NO IF YES CHECK APPROPRIATE BOX(ES):
(X) 01 UNLEADED ( ) 02 REGULAR ( ) 03 PREMIUM ( ) 04 DIESEL ( ) 05 WASTE OIL ( ) 06 OTHER

V CONTAINER CONSTRUCTION

A. THICKNESS OF PRIMARY CONTAINMENT: ( ) GAUGE ( ) INCHES ( ) CM (X) UNKNOWN

B. ( ) 01 VAULTED (LOCATED IN AN UNDERGROUND VAULT) (X) 02 NON-VAULTED ( ) 03 UNKNOWN

C. ( ) 01 DOUBLE WALLED ( ) 02 SINGLE WALLED ( ) 03 LINED (X) wraped

D. (X) 01 CARBON STEEL ( ) 02 STAINLESS STEEL ( ) 03 FIBERGLASS ( ) 04 POLYVINYL CHLORIDE ( ) 05 CONCRETE
( ) 06 ALUMINUM ( ) 07 STEEL CLAD ( ) 08 BRONZE ( ) 09 COMPOSITE ( ) 10 NON-METALLIC
( ) 12 UNKNOWN ( ) 13 OTHER:

STATE ID NUMBER

CONTAINER CONSTRUCTION

E. ( ) 01 RUBBER LINED ( ) 02 ALKYD LINING ( ) 03 EPOXY LINING ( ) 04 PHENOLIC LINING ( ) 05 GLASS LINING
(X) 07 UNLINED ( ) 08 UNKNOWN ( ) 09 OTHER:

F. ( ) 01 POLYETHLENE WRAP ( ) 02 VINYL WRAPPING ( ) 03 CATHODIC PROTECTION ( ) 04 UNKNOWN (X) 05 NONE
(X) 06 TAR OR ASPHALT ( ) 09 OTHER:

VI PIPING

A. ABOVEGROUND PIPING: ( ) 01 DOUBLE-WALLED PIPE ( ) 02 CONCRETE-LINED TRENCH ( ) 03 GRAVITY
(CHECK APPROPRIATE BOX(ES) ( ) 04 PRESSURE ( ) 05 SUCTION ( ) 06 UNKNOWN (X) 07 NONE

B. UNDERGROUND PIPING: ( ) 01 DOUBLE-WALLED PIPE ( ) 02 CONCRETE-LINED TRENCH ( ) 03 GRAVITY
(CHECK APPROPRIATE BOX(ES) ( ) 04 PRESSURE (X) 05 SUCTION ( ) 06 UNKNOWN ( ) 07 NONE

VII LEAK DETECTION

( ) 01 VISUAL (X) 02 STOCK INVENTORY ( ) 04 VAPOR SNIFF WELLS ( ) 05 SENSOR INSTRUMENT
( ) 06 GROUND WATER MONITORING WELLS ( ) 07 PRESSURE TEST ( ) 09 NONE ( ) 10 OTHER:

VIII CHEMICAL COMPOSITION OF MATERIALS STORED IN UNDERGROUND CONTAINERS

IF YOU CHECKED YES TO IV-F YOU ARE NOT REQUIRED TO COMPLETE THIS SECTION

CURRENTLY STORED	PREVIOUSLY STORED	DELETE	CAS# (IF KNOWN)	CHEMICAL (DO NOT USE COMMERCIAL NAME)
( ) 01	( ) 02	( ) 03		
( ) 01	( ) 02	( ) 03		
IS CONTAINER LOCATED ON AN AGRICULTURAL FARM? ( ) 01 YES (X) 02 NO

THIS FORM HAS BEEN COMPLETED UNDER THE PENALTY OF PERJURY AND, TO THE BEST OF MY KNOWLEDGE, IS TRUE AND CORRECT.

PERSON FILING (SIGNATURE) Mark N Carter

PHONE W/AREA CODE (714) 637-3180

FOR LOCAL AGENCY USE ONLY

ADMINISTRATING AGENCY	CITY CODE	COUNTY CODE
City of Orange Fire Dept.	30030	

CONTACT PERSON	PHONE W/AREA CODE
Janet Baylor	714-532-0411

DATE OF LAST INSPECTION	IN COMPLIANCE	PERMIT APPROVAL DATE	TRANSACTION DATE	LOCAL PERMIT ID #
1985	( ) 01 YES (X) 02 NO			

Due: 3-1-86

CITY OF ORANGE FIRE DEPARTMENT
176 So. Grand St.
Orange, CA. 92666

STATE ID NUMBER 00000035474

APPLICATION FOR PERMIT TO OPERATE UNDERGROUND STORAGE TANK

( ) 01 NEW PERMIT ( ) 05 RENEWED PERMIT ( ) 07 TANK CLOSED ( ) 09 DELETE FROM FILE (NO FEE)
(X) 02 CONDITIONAL PERMIT ( ) 06 AMENDED PERMIT ( ) 08 MINOR CHANGE (NO SURCHARGE)

I OWNER

NAME(CORPORATION,INDIVIDUAL OR PUBLIC AGENCY): Bill's Sweeping Service, Inc.
PUBLIC AGENCY ONLY: ( ) 01 FED ( ) 02 STATE ( ) 03 LOCAL

STREET ADDRESS: 715 W. Fletcher St. | CITY: Orange | STATE: CA | ZIP: 92665

II FACILITY

FACILITY NAME: Bill's Sweeping Service, Inc.
DEALER/FOREMAN/SUPERVISOR: Robert F. Carter
STREET ADDRESS: 715 W. Fletcher St.
NEAREST CROSS STREET: Batavia
CITY: Orange | COUNTY: Orange | ZIP: 92665
MAILING ADDRESS: 715 W. Fletcher St. | CITY: Orange | STATE: CA | ZIP: 92665
PHONE W/AREA CODE: 714/637-3180
TYPE OF BUSINESS: ( ) 01 GASOLINE STATION (X) 02 OTHER
NUMBER OF CONTAINERS: 3 | RURAL AREAS ONLY: | TOWNSHIP | RANGE | SECTION

Removed 5-28-87

III 24 HOUR EMERGENCY CONTACT PERSON

DAYS: NAME(LAST NAME FIRST) AND PHONE W/AREA CODE: Carter, Robert 714/637-3180
NIGHTS: NAME(LAST NAME FIRST) AND PHONE W/AREA CODE: Carter, Robert 714/637-3183
Carter, Mark 714/771-2472

COMPLETE THE FOLLOWING ON A SEPARATE FORM FOR EACH CONTAINER

IV DESCRIPTION

A. (X) 01 TANK ( ) 04 OTHER: | CONTAINER NUMBER - 3 -
B. MANUFACTURER (IF APPROPRIATE): Unknown | YEAR MFG: | C. YEAR INSTALLED 1978 ( ) UNKNOWN
D. CONTAINER CAPACITY: 550 GALLONS ( ) UNKNOWN | E. DOES THE CONTAINER STORE: ( ) 01 WASTE (X) 02 PRODUCT
F. DOES THE CONTAINER STORE MOTOR VEHICLE FUEL OR WASTE OIL ? ( ) 01 YES ( ) 02 NO IF YES CHECK APPROPRIATE BOX(ES):
( ) 01 UNLEADED ( ) 02 REGULAR ( ) 03 PREMIUM (X) 04 DIESEL ( ) 05 WASTE OIL ( ) 06 OTHER

V CONTAINER CONSTRUCTION

A. THICKNESS OF PRIMARY CONTAINMENT: ( ) GAUGE ( ) INCHES ( ) CM (X) UNKNOWN
B. ( ) 01 VAULTED (LOCATED IN AN UNDERGROUND VAULT) (X) 02 NON-VAULTED ( ) 03 UNKNOWN
C. ( ) 01 DOUBLE WALLED ( ) 02 SINGLE WALLED ( ) 03 LINED wrapped
D. (X) 01 CARBON STEEL ( ) 02 STAINLESS STEEL ( ) 03 FIBERGLASS ( ) 04 POLYVINYL CHLORIDE ( ) 05 CONCRETE
( ) 06 ALUMINUM ( ) 07 STEEL CLAD ( ) 08 BRONZE ( ) 09 COMPOSITE ( ) 10 NON-METALLIC
( ) 12 UNKNOWN ( ) 13 OTHER:

STATE ID NUMBER

CONTAINER CONSTRUCTION

E. ( ) 01 RUBBER LINED ( ) 02 ALKYD LINING ( ) 03 EPOXY LINING ( ) 04 PHENOLIC LINING ( ) 05 GLASS LINING
(X) 07 UNLINED ( ) 08 UNKNOWN ( ) 09 OTHER:

F. ( ) 01 POLYETHLENE WRAP ( ) 02 VINYL WRAPPING ( ) 03 CATHODIC PROTECTION ( ) 04 UNKNOWN ( ) 05 NONE
(X) 06 TAR OR ASPHALT ( ) 09 OTHER:

VI PIPING

A. ABOVEGROUND PIPING: ( ) 01 DOUBLE-WALLED PIPE ( ) 02 CONCRETE-LINED TRENCH ( ) 03 GRAVITY
(CHECK APPROPRIATE BOX(ES) ( ) 04 PRESSURE ( ) 05 SUCTION ( ) 06 UNKNOWN (X) 07 NONE

B. UNDERGROUND PIPING: ( ) 01 DOUBLE-WALLED PIPE ( ) 02 CONCRETE-LINED TRENCH ( ) 03 GRAVITY
(CHECK APPROPRIATE BOX(ES) ( ) 04 PRESSURE (X) 05 SUCTION ( ) 06 UNKNOWN ( ) 07 NONE

VII LEAK DETECTION

( ) 01 VISUAL (X) 02 STOCK INVENTORY ( ) 04 VAPOR SNIFF WELLS ( ) 05 SENSOR INSTRUMENT
( ) 06 GROUND WATER MONITORING WELLS ( ) 07 PRESSURE TEST ( ) 09 NONE ( ) 10 OTHER:

VIII CHEMICAL COMPOSITION OF MATERIALS STORED IN UNDERGROUND CONTAINERS

IF YOU CHECKED YES TO IV-F YOU ARE NOT REQUIRED TO COMPLETE THIS SECTION

CURRENTLY STORED	PREVIOUSLY STORED	DELETE	CAS# (IF KNOWN)	CHEMICAL (DO NOT USE COMMERCIAL NAME)
( ) 01	( ) 02	( ) 03		
( ) 01	( ) 02	( ) 03		
IS CONTAINER LOCATED ON AN AGRICULTURAL FARM? ( ) 01 YES (X) 02 NO

THIS FORM HAS BEEN COMPLETED UNDER THE PENALTY OF PERJURY AND, TO THE BEST OF MY KNOWLEDGE, IS TRUE AND CORRECT.

PERSON FILING (SIGNATURE)	PHONE W/AREA CODE
Mark N Castro	(714) 637-3180

FOR LOCAL AGENCY USE ONLY

ADMINISTRATING AGENCY	CITY CODE	COUNTY CODE
City of Orange Fire Dept.	30030	

CONTACT PERSON	PHONE W/AREA CODE
Janet Baylor	714-532-0411

DATE OF LAST INSPECTION	IN COMPLIANCE	PERMIT APPROVAL DATE	TRANSACTION DATE	LOCAL PERMIT ID #
1985	( ) 01 YES (X) 02 NO			

Gary Anne

FIRE
MAY 1 1987
CITY OF ORANGE

ASSOCIATED LABORATORIES
806 North Batavia - Orange, California 92668 - 714/771-6900

CLIENT

R.D. Builders, Inc.
933 N. Batavia
Box 1588
Orange, CA 92668
Attn: Gary L. Redfern

LAB NO. F33077
REPORTED 4/30/87

SAMPLE Sand
IDENTIFICATION Bill's Sweeping
715 W. Fletcher, Orange
BASED ON SAMPLE As Submitted

RECEIVED 4/28/87

	1000 Gallon Regular Gas	500 Gallon Unleaded Gas	500 Gallon Diesel Fuel
Total Hydrocarbons (8015) (mg/kg)	6,750	ND<10	ND<10
Benzene (mg/kg)	2.1	ND< 0.05	ND< 0.05
Toluene (mg/kg)	17	ND< 0.05	ND< 0.05
Ethyl Benzene (mg/kg)	2.8	ND< 0.1	ND< 0.1
Xylene - Para (8020)	19	ND< 0.1	ND< 0.1
- Meta (mg/kg)	30	ND< 0.1	ND< 0.1
- Ortho	25	ND< 0.1	ND< 0.1
Total Lead (7421) (mg/kg)	32.8	-----	-----

ASSOCIATED LABORATORIES

Edward S. Behare, Ph.D.

ESB/ql

NOTE: Unless notified in writing, all samples will be discarded by appropriate disposal protocol 30 days from date reported.

The reports of the Associated Laboratories are confidential property of our clients and may not be reproduced or used for publication in part or in full without our written permission. This is for the mutual protection of the public, our clients, and ourselves.

TESTING & CONSULTING
Chemical •
Microbiological •
Environmental •

UNDERGROUND STORAGE TANK UNAUTHORIZED RELEASE (LEAK)/CONTAMINATION SITE REPORT

EMERGENCY ☐ YES ☒ NO — HAS STATE OFFICE OF EMERGENCY SERVICES REPORT BEEN FILED? ☐ YES ☐ NO

STATE TANK ID # | | 0 0 0 0 0 0 3 5 4 7 4

REPORT DATE	LOCAL CASE #	REGIONAL BOARD CASE #	US EPA ID #
05/28/87			

REPORTED BY

NAME OF INDIVIDUAL FILING REPORT: Robert F Carter
PHONE: (714) 637-3180
SIGNATURE: Robert F. Carter

REPRESENTING ☐ LOCAL AGENCY ☐ OTHER ☒ OWNER/OPERATOR ☐ REGIONAL BOARD
COMPANY OR AGENCY NAME: Bill's Sweeping Service, Inc.
ADDRESS: 715 W. Fletcher St. (STREET) Orange (CITY) CA (STATE) 92665 (ZIP)

RESPONSIBLE PARTY

NAME: Bill's Sweeping Service, Inc. ☐ UNKNOWN
CONTACT PERSON: Robert F. Carter
PHONE: (714) 637-3180
ADDRESS: 715 W. Fletcher St. (STREET) Orange (CITY) CA (STATE) 92665 (ZIP)

SITE LOCATION

FACILITY NAME (IF APPLICABLE): Bill's Sweeping Service, Inc.
OPERATOR:
PHONE: (714) 637-3180
ADDRESS: 715 W. Fletcher St. (STREET) Orange (CITY) Orange (COUNTY) 92665 (ZIP)
CROSS STREET: Batavia
TYPE OF AREA ☐ COMMERCIAL ☒ INDUSTRIAL ☐ RESIDENTIAL ☐ RURAL ☐ OTHER
TYPE OF BUSINESS ☐ RETAIL FUEL STATION ☐ UNKNOWN ☒ OTHER ~~contractor~~

IMPLEMENTING AGENCIES

LOCAL AGENCY / AGENCY NAME	CONTACT PERSON	PHONE
Orange City Fire Department	Anne Bland	(714) 532-0411
REGIONAL BOARD		( )
TSCD		( )

SUBSTANCE(S) INVOLVED

CAS # (ATTACH EXTRA SHEET IF NEEDED)	NAME	QUANTITY LOST (GALLONS)
(1)	regular gasoline	X ☐ UNKNOWN
(2)		☐ UNKNOWN

DISCOVERY/ABATEMENT

DATE DISCOVERED: 04/28/87
HOW DISCOVERED ☐ INVENTORY CONTROL ☐ SUBSURFACE MONITORING ☐ ROUTINE MONITORING ☒ TANK REMOVAL ☐ NUISANCE CONDITIONS ☐ OTHER:
DATE DISCHARGE BEGAN: ☒ UNKNOWN
METHOD USED TO STOP DISCHARGE (CHECK ALL THAT APPLY) ☐ REMOVE CONTENTS ☐ REPLACE TANK ☐ CLOSE TANK ☐ REPAIR TANK ☐ REPAIR PIPING ☐ CHANGE PROCEDURES
HAS DISCHARGE BEEN STOPPED? ☒ YES ☐ NO IF YES, DATE 04/28/87 ☒ OTHER removed tank

SOURCE/CAUSE

SOURCE(S) OF DISCHARGE ☐ TANK LEAK ☐ UNKNOWN ☒ PIPING LEAK ☒ OTHER (SPECIFY) Overspill
TANKS ONLY/CAPACITY 1000 GAL
AGE 15 YRS. ☐ UNKNOWN
MATERIAL ☒ STEEL ☐ FIBERGLASS ☐ OTHER
CAUSE(S) ☐ OVERFILL ☒ CORROSION ☐ RUPTURE/FAILURE ☐ SPILL ☐ UNKNOWN ☐ OTHER

RESOURCES AFFECTED/AT RISK

RESOURCES AFFECTED	YES	NO	THREATENED	UNKNOWN
AIR (VAPOR)	☐	☒	☐	☐
SOIL (VADOSE ZONE)	☒	☐	☐	☐
GROUNDWATER	☐	☒	☐	☐
SURFACE WATER OR STORM DRAIN	☐	☒	☐	☐
BUILDING OR UTILITY VAULT	☐	☒	☐	☐
OTHER (SPECIFY)	☐	☐	☐	☐

GROUNDWATER BASIN NAME ☒ UNKNOWN

WATER SUPPLIES AFFECTED	YES	NO	THREATENED	UNKNOWN	# OF WELLS
PUBLIC DRINKING WATER	☐	☒	☐	☐	
PRIVATE DRINKING WATER	☐	☒	☐	☐	
INDUSTRIAL	☐	☒	☐	☐	
AGRICULTURAL	☐	☒	☐	☐	
OTHER (SPECIFY)	☐	☐	☐	☐	

COMMENTS

COMMENTS:

COMPLETE AND ATTACH A CLEANUP TRACKING REPORT IF ANY CLEANUP WORK OR PLANNING HAS STARTED

CASE WORK SHEET

ADDRESS 715 W Fletcher

#	DATE	TIME	PERSON CONTACTED - TT'S SENT - REMARKS	OFFICER
	5-6-87		Removed soil to a depth of app. 15'. Soil has a strong gas odor.	
	5-9-87		TT BBV and informed him that ~~wells~~ borings are required in order to determine the extent of migration.	
	5-29-87		5 borings - contamination in the boring down 13-14' samples taken @ 15' & 20'.	
	7-9-87		Removed soil down to 15' - will begin aeration on excavated soil	
	10-27-87		Took composite sample of aerated soil.	
	10-28-87		Received lab report - sample clean) cased closed	

037-3120

ASSOCIATED LABORATORIES
806 North Batavia - Orange, California 92668 - 714/771-6900

CLIENT
Bill's Sweeping Service, Inc. (2257)
715 W. Fletcher St.
Orange, CA. 92665

Attn: Robert Carter

LAB NO F40477
REPORTED 10/27/87
RECEIVED 10/23/87

SAMPLE Soil
IDENTIFICATION 1000 Gallons Reg. Gas
BASED ON SAMPLE As Submitted with Fire Dept. Seal

Total Hydrocarbons (8015)	ND< 10 mg/kg

ASSOCIATED LABORATORIES

Edward S. Behare, Ph.D.

ESB/jkb

NOTE: Unless notified in writing, all samples will be discarded by appropriate disposal protocol 30 days from date reported.

The reports of the Associated Laboratories are confidential property of our clients and may not be reproduced or used for publication in part or in full without our written permission. This is for the mutual protection of the public, our clients, and ourselves.

TESTING & CONSULTING
Chemical •
Microbiological •
Environmental •

STATE ID NUMBER 00000035474

APPLICATION FOR PERMIT TO OPERATE UNDERGROUND STORAGE TANK

( ) 01 NEW PERMIT ( ) 05 RENEWED PERMIT ( ) 07 TANK CLOSED ( ) 09 DELETE FROM FILE (NO FEE)
( ) 02 CONDITIONAL PERMIT (X) 06 AMENDED PERMIT ( ) 08 MINOR CHANGE (NO SURCHARGE)

I OWNER

NAME(CORPORATION,INDIVIDUAL OR PUBLIC AGENCY)	PUBLIC AGENCY ONLY
Bill's Sweeping Service, Inc.	( ) 01 FED ( ) 02 STATE ( ) 03 LOCAL

STREET ADDRESS	CITY	STATE	ZIP
715 W. Fletcher St.	Orange	CA	92665

II FACILITY

FACILITY NAME	DEALER/FOREMEN/SUPERVISOR
Bill's Sweeping Service, Inc.	Robert F. Carter
STREET ADDRESS: 715 W. Fletcher St.	NEAREST CROSS STREET: Batavia
CITY: Orange, CA	COUNTY: Orange — ZIP: 92665
MAILING ADDRESS: 715 W. Fletcher St.	CITY: Orange — STATE: CA — ZIP: 92665
PHONE W/AREA CODE: 714- 637-3180	TYPE OF BUSINESS: ( ) 01 GASOLINE STATION (X) 02 OTHER

NUMBER OF CONTAINERS	RURAL AREAS ONLY :	TOWNSHIP	RANGE	SECTION
1				

III 24 HOUR EMERGENCY CONTACT PERSON

DAYS: NAME(LAST NAME FIRST) AND PHONE W/AREA CODE	NIGHTS: NAME(LAST NAME FIRST) AND PHONE W/AREA CODE
Carter, Robert 714/637-3180	Carter, Robert 714/637-3183 Carter, Michael 714/637-6660

COMPLETE THE FOLLOWING ON A SEPARATE FORM FOR EACH CONTAINER

IV DESCRIPTION

A. (X) 01 TANK ( ) 02 OTHER:	CONTAINER NUMBER 1
B. MANUFACTURER (IF APPROPRIATE): Joor — YEAR MFG: 87	C. YEAR INSTALLED 87 ( ) UNKNOWN
D. CONTAINER CAPACITY: 6,000 GALLONS ( ) UNKNOWN	E. DOES THE CONTAINER STORE: ( ) 01 WASTE (X) 02 PRODUCT

F. DOES THE CONTAINER STORE MOTOR VEHICLE FUEL OR WASTE OIL ? (X) 01 YES ( ) 02 NO IF YES CHECK APPROPRIATE BOX(ES):
( ) 01 UNLEADED (X) 02 REGULAR ( ) 03 PREMIUM (X) 04 DIESEL ( ) 05 WASTE OIL ( ) 06 OTHER

V CONTAINER CONSTRUCTION

A. THICKNESS OF PRIMARY CONTAINMENT: ( ) GAUGE (¼) INCHES ( ) CM ( ) UNKNOWN

B. ( ) 01 VAULTED (LOCATED IN AN UNDERGROUND VAULT) (X) 02 NON-VAULTED ( ) 03 UNKNOWN

C. (X) 01 DOUBLE WALLED ( ) 02 SINGLE WALLED ( ) 03 LINED

D. ( ) 01 CARBON STEEL ( ) 02 STAINLESS STEEL ( ) 03 FIBERGLASS ( ) 04 POLYVINYL CHLORIDE ( ) 05 CONCRETE
( ) 06 ALUMINUM ( ) 07 STEEL CLAD ( ) 08 BRONZE (X) 09 COMPOSITE ( ) 10 NON-METALLIC
( ) 12 UNKNOWN ( ) 13 OTHER: fiber steel

Bill's SWEEPING SERVICE, INC.

(714) 637-3180
FAX (714) 998-6487
www.streetsweeper.com
Contractors License #620583

715 W. FLETCHER AVENUE • ORANGE, CA 92865-2598

November 13, 2002

Rena Davis
Hazardous Materials Specialist
ORANGE FIRE DEPARTMENT
174 S. Orange St.
Orange, CA 92866

Dear Rena:

We are anticipating upgrading our fueling facilities in the near future. I have several requests for proposals out and am waiting for a response.

If you have any leads for a reliable contractor for the upgrade, it would be appreciated. I understand you can not recommend anyone, however noting those you know that work in Orange would be appreciated.

We are also interested in the requirements that may be needed to go with an above ground tank instead. Please forward any items we may need to consider.

Thank you,

Mark N. Carter
President

47347. Bill's Sweeping Service Inc — 715 W Fletcher Ave

				Max Daily Amount	Not Used/Used
Common Name	diesel fuel #2			~~4000~~ Gallons	☐ ☐
Chemical Name	PETROLEUM HYDROCARBON		Map	Grid	Delete __ Modify __
Cas #	68476346	Location	Under main drive way just south of fuel pump		
Common Name	Hydrogen Peroxide 40-60%			55 Gallons	☐ ☐
Chemical Name	Hydrogen Peroxide 40-60%		Map	Grid	Delete __ Modify __
Cas #	7722-84-1	Location	SE cornter of property		
Common Name	unleaded gasoline			2000 Gallons	☐ ☐
Chemical Name	PETROLEUM HYDROCARBON		Map	Grid	Delete __ Modify __
Cas #	68476346	Location	Under main driveway just south of fuel pump		
Common Name	Used motor oil			55 Gallons	☐ ☐
Chemical Name	Used motor oil		Map	Grid	Delete __ Modify __
Cas #	Mixture	Location	north east corner of lot		

Anti freez
Split
Unleaded & Diesel
tank

55GAL

Disclose

Oxygen & Acetylene

~~Carbon Dioxide~~ no disc

Welding

CITY OF ORANGE

FIRE PREVENTION BUREAU (714) 288-2541 FAX (714) 997-3281

January 30, 2003

Bill's Sweeping Service Inc
715 W Fletcher Ave
Orange, CA 92865

RE: Failure To Comply, UST Regulations, SB989 At [redacted] W Fletcher Ave

Dear Business Owner/Operator:

As the Administering Agency of the Underground Storage Tank Program, the City of Orange Fire Department has reviewed the property file for the location referenced above.

It has been determined that this facility is out of compliance with the regulations of the Uniform Fire Code, 1997 edition, California Health and Safety Code, Chapter 6.7 and the California Code of Regulations, Title 23, Division 3, Chapter 16. All secondary containment systems installed prior to January 1, 2001 must have periodic secondary containment testing every 36 months. The initial test must be performed by January 1, 2003. All secondary containment systems installed after January 1, 2001 must be tested at installation, six month after installation and every 36 months thereafter.

Our records indicate that testing has not been completed. Even though the deadline has passed, the secondary containment testing must still be performed.

To avoid having the operating permit revoked, please contact me by February 24, 2003 to discuss this matter further.

I can be reached at (714)288-2541, Monday-Thursday.

Sincerely,

Kathy Dascomb

Kathy Dascomb
Hazardous Materials Specialist

Bill's SWEEPING SERVICE, INC.

(714) 637-3180
FAX (714) 998-6487
www.streetsweeper.com
Contractors License #620583

[redacted] CA 92865-2598

February 14, 2003

Kathy Dascomb
Hazardous Materials Specialist
ORANGE FIRE DEPARTMENT
174 S. Orange St.
Orange, CA 92866

Dear Kathy.

We are continuing to actively pursue the upgrade or installation of fueling equipment that meets the ever changing codes. We are doing this on two fronts.

First, as per my letter to Rena Davis on 1-9-03, was to remove the UST and replace it with an above ground. After going back and forth to various city departments we were told an above ground had basically the same permit requirements as adding a new second story to our building.

The folks at Orange Coast Petroleum, having placed several above ground tanks in Orange, said we received inaccurate information and volunteered to pursue this on our behalf.

Second, we are continuing to request proposals for upgrading our existing tank, piping and monitoring. To date we have contacted 10 firms, only two have visited and only one has quoted. Two more have committed to visit next week.

Companies contacted:

Tank Specialties	Dennis D. Rock Construction	Tate Environmental
Tanknology	R & D Builders	Wayne Perry
Petro Builders	Spencer & Jones	MT Walker
	Orange Coast Tank Test	

Thank you for your continued patience. This is a confusing and costly process. Many of the vendors are telling us to expect further changes in the requirements soon. We are hoping any upgrade will also meet the new requirements.

Sincerely,

Mark N. Carter
President

Bill's SWEEPING SERVICE, INC.

(714) 637-3180
FAX (714) 998-6487
www.streetsweeper.com
Contractors License #620583

715 W. FLETCHER AVENUE • ORANGE, CA 92865-2598

January 9, 2003

Rena Davis
Hazardous Materials Specialist
ORANGE FIRE DEPARTMENT
174 S. Orange St.
Orange, CA 92866

Dear Rena:

Per our conversations, we attempted to replace our underground fuel tank with a new state of the art above ground tank. We went to the fire department, planning, building and public works.

Unfortunately we have been told the City will not consider this an upgrade to make the equipment comply with new regulations but rather an improvement to the property.

As you know this means a huge bureaucratic nightmare. The goal of going above ground was to reduce the red tape.

We have met with R & D Builders, who is preparing us a quote to meet the new regulations. We have tried several other contractors, however just like last summer and in the fall, they are all too busy for such a small job. Any suggestions for contractors that do small jobs or have worked in Orange would be appreciated.

I will keep you informed and look forward to hearing any suggestions.

Sincerely,

Mark N. Carter
President

HYDRO-FLUENT, INC.

geology • engineering • environmental services

6-23: Bob Carter will excavate to 15' and aerate soil

June 4, 1987

Project No. 1540-01

Bills Sweeping Service
715 W. Fletcher St.
City of Orange, Calif.

Attention: Mr. Bob Carter

Subject: Preliminary Site Assessment Investigation
Area Surrounding Removed 1,000 Gallon Regular Fuel Tank
715 W. Fletcher St.
City of Orange, California

Dear Bob,

Enclosed please find the results of our preliminary site assessment investigation. The assessment included the drilling of 5 soil borings to determine the vertical and lateral extents of soil contamination from a possible leak in an underground fuel storage tank system.

I. BACKGROUND

The underground steel fuel tank was removed on April 28, 1987. Its capacity was 1,000 gallons and the contents were regular gasoline. The tank was installed in 1962 with a burlap and tar coating to protect against corrosion. Upon removal, no noticeable holes were detected in the tank; however, the joint between the fill riser and the top of the tank did appear to have been leaking.

After removal of the tank, it was noticed that soils below the tank were contaminated with gasoline. A soil sample was gathered from the bottom of the excavation and analyzed for Total Petroleum Hydrocarbons (EPA method 8015). Results of the analysis indicated a concentration of 6,750 ppm gasoline. Total Lead analysis (EPA 7421) yielded 32.8 ppm lead. Complete results of this soil analysis are presented in Appendix A.

Because the soils in the bottom of the excavation appeared contaminated, a backhoe on the site was used to dig down in search of the bottom extent of contamination. Contamination was still

detected at 10 feet below grade when digging was stopped because this was the maximum depth the backhoe could reach. Concerned with the fact that soil contamination may be deep enough to possibly affect ground water, Anne Bland of the City of Orange Fire Department requested a site assessment investigation be intiated to determine the exact extent of subsurface contamination.

II. SUBSURFACE INVESTIGATION

Drilling, Sampling and Soil Analysis

On May 29, 1987, five soil borings were drilled with a Mobile B-47 hollow stem drilling rig. Each boring was seven inches in diamter. Two borings were placed a few feet inward from where the ends of the tank were previously located. The other three were located outside of the limits of the tank excavation on the three accessible sides. The locations of each boring are graphically depicted on the Plot Plan, Figure 1.

Undisturbed soil samples were gathered with a 2.5 inch I.D. split spoon sampler driven by a 140 lb. down hole hammer. One 3 inch long stainless steel tube was gathered from each driven sampler and capped with heavy duty aluminum foil and plastic endcaps. The samples were immediately placed on blue ice for transport to a state certified laboratory. All sampling equipment was washed with an inorganic detergent and double rinsed with distilled water between sampling to reduce the chance of cross contamination.

Boring B-1 (north end of excavation) was drilled from 0 to 20 feet below grade. Field observations of the soil being brought up by the drilling rig indicate that noticeable contamination is present from just below grade to 12 feet deep. A soil sample was taken at 15 and 20 feet deep to confirm that the lower extent of soil contamination does not extend to these depths. Results of the soil analysis for Total Petroleum Hydrocarbon content (EPA method 8015) are summarized below.

B-1 at 15 feet	None Detected
B-1 at 20 feet	None Detected

Boring B-2 (south end of excavation) was drilled from 0 to 10 feet below grade. Field observations of the soil being brought up by the drilling rig indicate that noticeable contamination is present from just below grade to 7 feet deep. A soil sample was taken at 10 feet to confirm the lower extent of contamination does not reach this depth. Result of the soil analysis for Total Petroleum Hydrocarbon content (EPA method 8015) is summarized below.

B-2 at 10 feet None Detected

Borings B-3, B-4 and B-5 were drilled around the excavation to 15 feet below grade. Field observations of the soil being brought up by the drilling rig in each boring indicate that no noticeable contamination was encountered in these borings. Results of soil samples taken at 15 feet deep in B-3, B-4 and B-5 are summarized below.

B-3 at 15 feet	None Detected
B-4 at 15 feet	None Detected
B-5 at 15 feet	None Detected

Complete laboratory results of soil analyses from all borings are presented in Appendix B.

Soil Type and Distribution

All five soil borings encountered fine to medium-grained light brown sand and minor amounts of gravel. Boring B-1 (the deepest boring) also encountered a very gravelly coarse sand at 17 to 20 feet. Detailed logs of each boring are presented in Appendix C.

Ground Water

No ground water was not encountered in any of the borings drilled. Ground water maps published by the County of Orange Water District indicate that the depth to ground water is approximately 25 feet deep; however, the accuracy of these maps is questionable.

Ground water wells installed approximately 0.7 miles south of the site, and at approximately the same distance from the Santa Ana River as the subject site, indicate that first ground water actually fluctuates seasonally from 80 to 92 feet deep. This is the uppermost aquifer. Ground water depth at the site is probably in the 40 to 60 foot deep range.

Two City of Orange municipal wells located within a few hundred yards of the site are over 500 feet deep and extract water from between 236 to 416 feet deep.

III. DISCUSSION AND OBSERVATIONS

1. Field and laboratory data indicate that no contaminated soils are located in the borings surrounding the tank excavation.

2. Data from the two borings done in the excavation indicate that soils are contaminated to 12 feet deep near the north end of the old tank location, and to 7 feet near the south end of the tank location.

3. The joint between the fill riser and the top of the tank which is suspected to have leaked was located a few feet north of the center of the tank. Soil contamination is deepest in the boring done at the tanks' north end (B-1).

4. The only suspected leak in the tank system was between the fill riser and the tank top. If this was the only leak, the system would only be releasing product during filling or when the tank was filled above its top.

5. No ground water was encountered in any of the borings.

IV. RECOMMENDATIONS

We recommend that the soil in the tank excavation be excavated to 13 feet deep, spread out in the yard on top of heavy duty plastic and aerated. The soil should be spread out to no more than 1 foot thick. After approximately 3 weeks the soil should be sampled and analayzed for Total Petroleum Hydrocarbons and Lead content (WET lead analysis.)

After aeration the hydrocarbons will have been volatilized. The lead concentrations, however, must also be considered. If analyzed for lead content using the non-WET lead analysis, the approximate theoretical standard is 50 ppm. The analysis of the soil sample taken from the bottom of the excavation (32.8 ppm) can be compared to this limit. If the soil is analyzed for lead content using the WET method of analysis, the limit is 5 ppm. If the lead concentrations prove to be over 5 ppm using a WET lead analysis, the soil will require disposal as a hazardous waste.

Thank you for the opportunity to be of service. We look forward to helping you with the sucessful remediation of the site. If you have any questions please feel free to call.


Sincerely,

HYDRO-FLUENT, INC.

John F. Dablow III
Exec. Vice President
CEG 1032

Robert B. Hansen
Environmental Geologist

PLOT PLAN

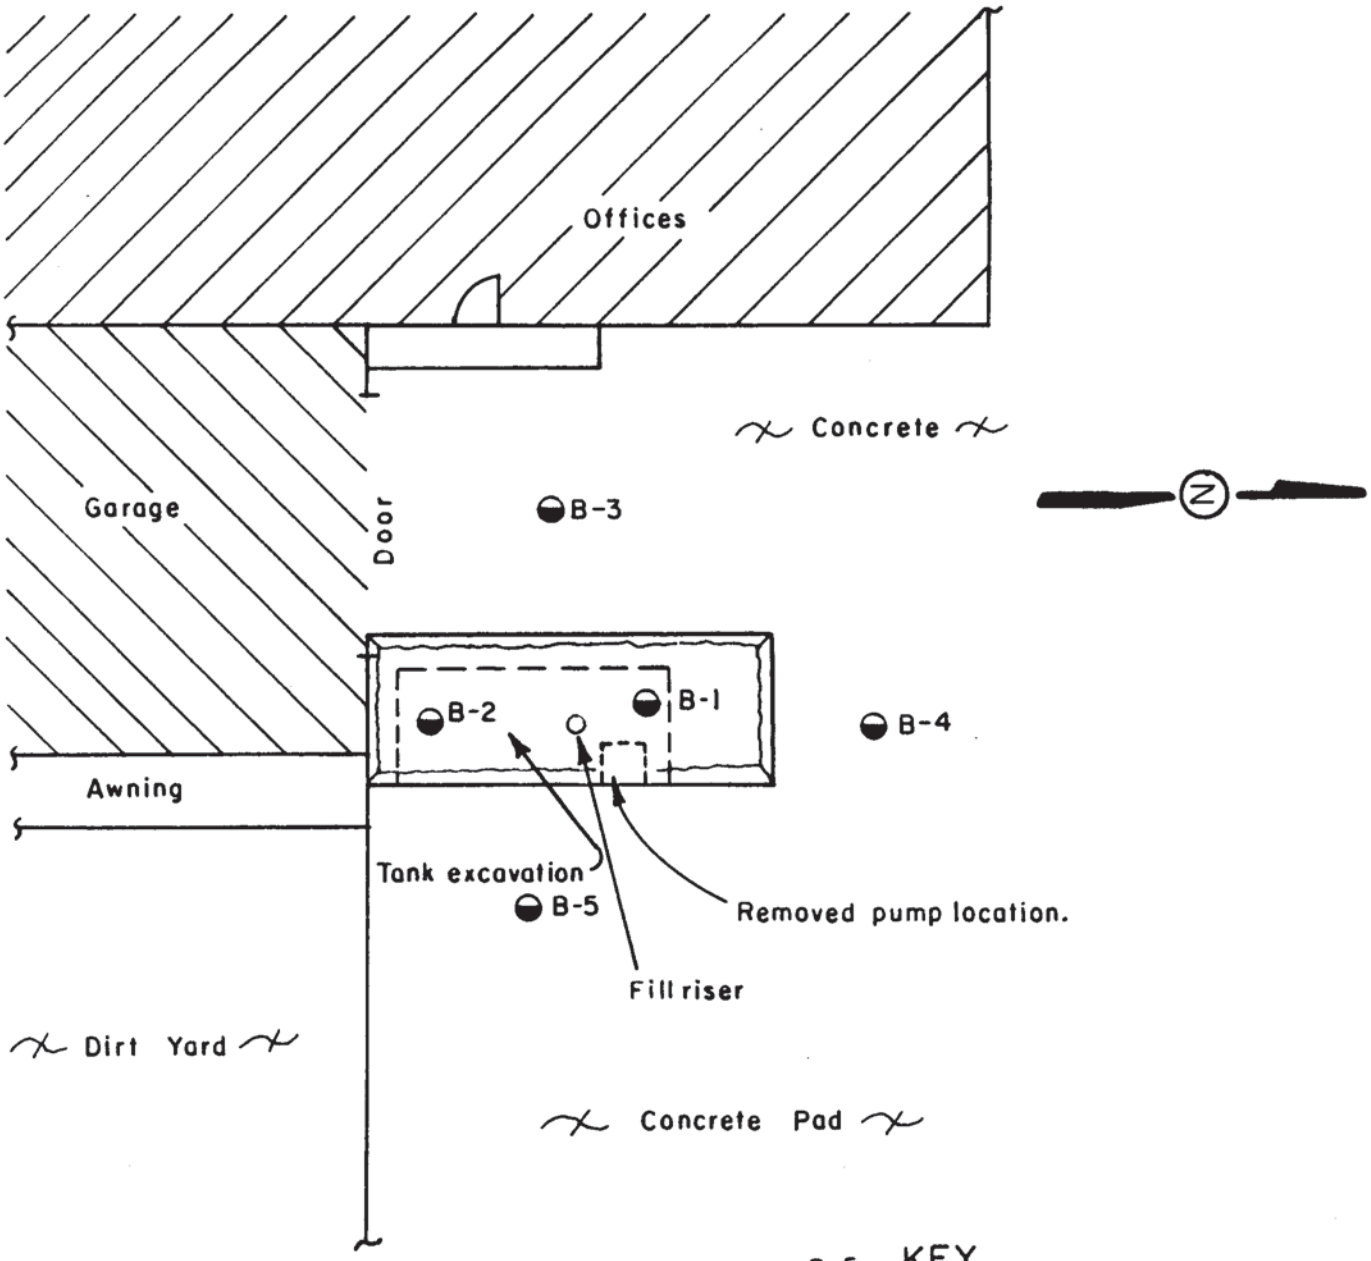

HYDRO-FLUENT, INC.
geology • engineering • construction

BILLS SWEEPING SERVICE
715 W. FLETCHER
CITY OF ORANGE, CALIFORNIA

Project No.:	Figure No.:
1540-01	1

APPENDIX A

ASSOCIATED LABORATORIES
806 North Batavia - Orange, California 92668 - 714/771-6900

CLIENT

R.D. Builders, Inc.
933 N. Batavia
Box 1588
Orange, CA 92668
Attn: Gary L. Redfern

LAB NO. F33077

REPORTED 4/30/87

SAMPLE Sand

RECEIVED 4/28/87

IDENTIFICATION Bill's Sweeping
715 W. Fletcher, Orange

BASED ON SAMPLE As Submitted

	1000 Gallon Regular Gas	500 Gallon Unleaded Gas	500 Gallon Diesel Fuel
Total Hydrocarbons (8015) (mg/kg)	6,750	ND<10	ND<10
Benzene (mg/kg)	2.1	ND< 0.05	ND< 0.05
Toluene (mg/kg)	17	ND< 0.05	ND< 0.05
Ethyl Benzene (mg/kg)	2.8	ND< 0.1	ND< 0.1
Xylene - Para	19	ND< 0.1	ND< 0.1
(8020) - Meta	30	ND< 0.1	ND< 0.1
(mg/kg)- Ortho	25	ND< 0.1	ND< 0.1
Total Lead (7421) (mg/kg)	32.8	-----	-----

ASSOCIATED LABORATORIES

Edward S. Behare, Ph.D.

ESB/ql

NOTE: Unless notified in writing, all samples will be discarded by appropriate disposal protocol 30 days from date reported.

The reports of the Associated Laboratories are confidential property of our clients and may not be reproduced or used for publication in part or in full without our written permission. This is for the mutual protection of the public, our clients, and ourselves.

APPENDIX B

HYDRO-FLUENT, INC.

geology • engineering • environmental services

1060 N. Armando Street • Anaheim, California 92806 • 714/632-6751

CHAIN OF CUSTODY FORM

Sheet 1 Of 1

Project No.	Project Name	Samplers (Signatures)
1540-01	Bills Sweeping Service	Robert B. Hansen

Sampling Method	Field Conditions
2.5 inch I.D. split spoon drive sampler	clear, warm, calm

Date	Time	Station Number / Location	Sample Type	Sample Container	Type of Preservative	Analysis Required
5/29/87	7:45	B-1 @ 15 feet	SOIL	stainless steel tubes	Blue Ice	8015
	8:15	B-1 @ 20 feet				
	8:45	B-2 @ 10 feet				
	9:15	B-3 @ 15 feet				
	9:45	B-4 @ 15 feet				
	10:15	B-5 @ 15 feet				

Comments: Report results to Robert Hansen

Total Number of Containers: 6

Relinquished By: (Signature)	Date	Time	Received By: (Signature)	Relinquished By: (Signature)	Date	Time	Received By: (Signature)
Robert B. Hansen	5/29/87	12:30			5/29/87	1:20	Margaret Scott #6069
Relinquished By:	Date	Time	Received By: (Signature)	Relinquished By: (Signature)	Date	Time	Received By: (Signature)

RECEIVED
JUN 05 1987

June 3, 1987

WCAS
WEST COAST ANALYTICAL SERVICE, INC.
ANALYTICAL CHEMISTS

HYDRO-FLUENT, INC.
1060 N. Armando Street
Anaheim, CA 92806

Attn: Mr. Rob Hansen

JOB NO. 6069

LABORATORY REPORT

Samples: Six (6) Soil samples
Date Received: 5-29-87
Purchase Order No: Proj. 1540-01

Six soil samples were analyzed according to modified EPA Method 8015. The results are reported on Table I.

Table I

Parts Per Million

Sample No.	Gasoline	Diesel Fuel	Kerosene	Mineral Spirits
B-1 15'	ND	ND	ND	ND
B-1 20'	ND	ND	ND	ND
B-2 10'	ND	ND	ND	ND
B-3 15'	ND	ND	ND	ND
B-4 15'	ND	ND	ND	ND
B-5 15'	ND	ND	ND	ND
Detection Limit:	10	10	10	10

ND - Not Detected

Date Analyzed: 6-2-87

Shelley Rinker
for James Bonde
Senior Chemist

D. J. Northington, Ph. D.
Technical Director

9840 Alburtis Avenue • Santa Fe Springs, California 90670 • 213/948-2225

APPENDIX C

LOG OF BORING

Drill Rig: B-47 Drill Rig	Boring Diameter: 7 inches	Boring Elevation:	Boring Number B-1
Date Drilled: 5/29/87	This log is a representation of subsurface conditions at the time and place of drilling. With the passage of time or at any other location there may be consequential changes in conditions.		

SAMPLE BULK	SAMPLE TUBE	VAPOR READINGS	TIME	BLOW COUNTS	DEPTH, FEET	SOIL/ROCK SYMBOL	SOIL/ROCK TYPE	DESCRIPTION AND REMARKS
					5			SAND: fine to medium-grained, light brown, moist, loose dense, strong gasoline odor in spoils from 1 to 12 feet.
					10		SP	
		62		55	15			Gravel at approximately 14 feet.
		60		34	20		SP	Gravelly SAND: coarse-grained, brown, moist, medium dense, 40% gravel.
					25			Bottom of boring at 40 feet. Caving to 17 feet. Set pelletized bentonite seal from 17 to 15.5 feet. Granular bentonite seal from 13 to 12 feet. Backfilled with native soil.
					30			
					35			
					40			

HYDRO-FLUENT, INC.
geology • engineering • construction

Bills Sweeping Service
715 W. Fletcher
Orange, California

Project No.: 1540-01	Figure No.:

LOG OF BORING

Drill Rig: B-47 Drill Rig	Boring Diameter: 7 inches	Boring Elevation:	Boring Number
Date Drilled: 5/29/87	This log is a representation of subsurface conditions at the time and place of drilling. With the passage of time or at any other location there may be consequential changes in conditions.		B-2

SAMPLE: BULK	SAMPLE: TUBE	VAPOR READINGS	TIME	BLOW COUNTS	DEPTH, FEET	SOIL/ROCK SYMBOL	SOIL/ROCK TYPE	DESCRIPTION AND REMARKS
					0			SAND: fine to medium-grained, light brown, moist, loose; gasoline odor in spoils from 0 to 7 feet.
		60		12	5		SP	
					10			Bottom of boring at 10 feet. Set pelletized bentonite seal from 10 to 9 feet. Backfilled with native soil.
					15			
					20			
					25			
					30			
					35			
					40			

HYDRO-FLUENT, INC.
geology • engineering • construction

Bills Sweeping Service
715 W. Fletcher
Orange, California

Project No.:	Figure No.:
1540-01	

LOG OF BORING

Drill Rig:	Boring Diameter:	Boring Elevation:	Boring Number
B-47 Drill Rig	7 inches		B-3
Date Drilled: 5/29/87	This log is a representation of subsurface conditions at the time and place of drilling. With the passage of time or at any other location there may be consequential changes in conditions.		

SAMPLE BULK	SAMPLE TUBE	VAPOR READINGS	TIME	BLOW COUNTS	DEPTH, FEET	SOIL/ROCK SYMBOL	SOIL/ROCK TYPE	DESCRIPTION AND REMARKS
					0			SAND: fine to medium-grained, light brown, moist, medium dense; minor amounts of coarse sand (10%); no gasoline odor in spoils from 0 to 15 feet; encouneterd coarse sand and some gravel at 12 feet.
		70		45	5		SP	
					10			
					15			Bottom of boring at 20 feet. Set pelletized bentonite seal from 15 - 13.5 feet. Backfilled with native soil.
					20			
					25			
					30			
					35			
					40			

HYDRO-FLUENT, INC.
geology • engineering • construction

Bills Sweeping Service
715 W. Fletcher
Orange, California

Project No.:	Figure No.:
1540-01	

LOG OF BORING

Drill Rig:	Boring Diameter:	Boring Elevation:	Boring Number
B-47 Drill Rig	7 inches		B-4
Date Drilled: 5/29/87	This log is a representation of subsurface conditions at the time and place of drilling. With the passage of time or at any other location there may be consequential changes in conditions.		

SAMPLE: BULK	SAMPLE: TUBE	VAPOR READINGS	TIME	BLOW COUNTS	DEPTH, FEET	SOIL/ROCK SYMBOL	SOIL/ROCK TYPE	DESCRIPTION AND REMARKS
					0			SAND: fine to medium-grained, light brown, medium dense; no gasoline odor in spoils from 0-15 feet.
					5			
					10		SP	
		50		40	15			
								Bottom of boring at 15 feet. Set pelletized bentonite seal from 15 to 13.5 feet. Backfilled with native soil.
					20			
					25			
					30			
					35			
					40			

HYDRO-FLUENT, INC.
geology • engineering • construction

Bills Sweeping Service
715 W. Fletcher
Orange, California

Project No.:	Figure No.:
1540-01	

LOG OF BORING

Drill Rig:	Boring Diameter:	Boring Elevation:	Boring Number
B-47 Drill Rig	7 inches		B-5
Date Drilled: 5/29/87	This log is a representation of subsurface conditions at the time and place of drilling. With the passage of time or at any other location there may be consequential changes in conditions.		

SAMPLE: BULK	SAMPLE: TUBE	VAPOR READINGS	TIME	BLOW COUNTS	DEPTH, FEET	SOIL/ROCK SYMBOL	SOIL/ROCK TYPE	DESCRIPTION AND REMARKS
					0			SAND: fine to medium-grained, light brown, medium dense; no gasoline odor in spoils from 10 to 15 feet.
					5			
					10		SP	
		50		24	15			
								Bottom of boring at 15 feet. Set granular bentonite seal from 15 to 13.5 feet. Backfilled with native soil.
					20			
					25			
					30			
					35			
					40			

HYDRO-FLUENT, INC.
geology • engineering • construction

Bills Sweeping Service
715 W. Fletcher
Orange, California

Project No.:	Figure No.:
1540-01	

City of Orange, Dept. of Community Dev./Building Division

715 W FLETCHER AVE (ADDRESS)	1611-319 (PERMIT)			
CARTER ROBERT F 715 W FLETCHER AVE ORANGE CA 92865 Phone: Fax: OWNER	SERVICE CHAMPIONS 3150 E BIRCH ST BREA CA 92821 Phone: 7147777777 Fax: CONTRACTOR Lic# 799170	DATE 11/28/2016 SQ. FT. 0.00 OCC. GRP.	VALUATION TYPE CONST. # OF UNITS	LOT BLOCK #STY 0.00 TRACT APN 37426110
MECHANICAL USE OF PERMIT	Phone DESIGNER Lic#	CHANGE OUT 70K BTU FURNACE, SAME LOCATION (CLOSET). NO DUCT WORK.		

LICENSED CONTRACTORS DECLARATION

I hereby affirm that I am licensed under provisions of Chapter 9 (commencing with Section 7000 of Division 3 of the Business and Professions Code, and my license is in full force and effect.

License 799170 Lic. Class B Exp. Date 9/30/17

City Lic# 106794 Expires 7/31/17

Date 11/28/16 Signature of Contractor

OWNER-BUILDER DECLARATION

I hereby affirm that I am exempt from the Contractor's License Law for the following reason: I, as owner of the property, or my employees with wages as their sole compensation, will do the work, and the structure is not intended or offered for sale (Sec. 7044. Business and Professions Code).
I, as owner of the property, am exclusively contracting with licensed contractors to construct the project (Sec. 7044. Business and Professions Code).

Date _____ Signature of Owner _____

WORKERS COMPENSATION DECLARATION

I hereby affirm under Penalty of Perjury one of the following:

( ) I have and will maintain a Certificate of Consent of self-insure for workers compensation.

(X) I have and will maintain Worker's compensation Insurance.

Policy Number: WA000607-02 Carrier: PACIFIC COMP INS

( ) I certify that in the performance of the work for which this permit is issued, I shall not employ any person in any manner so as to become subject to Worker's Compensation Laws of California

Date 11-28 Signature of Applicant

NOTICE TO APPLICANT: If, after making this Certificate of Exemption, you should become subject to the Worker's Compensation provision of the Labor Code, you must forthwith comply with such provisions or this permit shall be deemed revoked.

I certify that I have read this application and state that the above information is correct. I agree to comply with all City and State laws relating to the building construction, and hereby authorize representatives of this City to enter upon the above-mentioned property for inspection purposes.

Signature of Owner or Agent 11/28/2016 Date

PLUMBING	QTY	AMOUNT

ELECTRICAL	QTY	AMOUNT

MECHANICAL	QTY	AMOUNT
HEATER/FURN/BOILER/CI	1	$45.00

FUND 110 BUILDING RECORDS MC	110-6031-48170-00000	$2.25
ISSUE FEE	100-6031-42210-00000	$15.00
MECHANICAL FEE	100-6031-42235-00000	$45.00
MICROFILM	100-6031-48140-00000	$1.50

EXPIRED
5/27/17

SUB-TOTAL CONSTR. AND PLAN CHECK	$63.75
Building Permit Credit	$0.00
Building Plan Check Credit	$0.00
Issuance Credit	$0.00
Other Credits	$0.00
TOTAL PAID	$63.75
TOTAL BALANCE DUE	$0.00

1611-319

City of Orange

Building Safety Division
Office: (714) 744-7200
Inspection Request: (714) 744-7216
Fax Number: (714) 744-7245

Post in conspicuous place on the job

DEPARTMENT RELEASES
Department Approvals required prior to Final Inspection.

Department	Phone #	Date	Inspector
Fire	288-2541		
Planning	744-7220		
Landscape	744-5596		
Police	744-7327		
Public Works	744-5526		
Water	288-2482		
Bus. Lic	744-2269		
Water Quality	744-5547		

This permit becomes void if work not commenced within 180 days from date of issuance OR if work has been suspended or abandoned for a period of 180 days.

OPERATION	DATE	INSPECTOR	OPERATION	DATE	INSPECTOR
BUILDING APPROVALS			**PLUMBING APPROVALS**		
Setback & Footing			Ground		
Steel			Water Piping		
Slab Grade			On-Site Sewer		
Floor Joists			Rough Plumbing		
Floor Sheathing			Gas Pipe-Test		
			Shower Pan		
Roof Framing					
Roof Sheathing			Final		
Shear Wall & Pre-Lath			**MECHANICAL APPROVALS**		
Framing & Flashing			Underground Ducts		
Insulation			Rough Mechanical		
Drywall Nailing			Ducts, Ventilating		
Interior Lath			Grills & Hoods		
Lathing & Siding			HERS		
Final			Final		
ELECTRICAL APPROVALS			**POOL & SPA APPROVALS**		
Temp Power Pole			Dep Inspector		
Conduit Underground			Pool Steel Rein/Forms		
Rough Electric			Pool Plumbing/Press Test		
Rough Electric - TBar			Pre-Gunite		
Meter Release			Rough Pool Electric		
Solar Panels			Gas Piping Test		
			Pre-Deck		
Final			Pool Fencing/Access		
BLOCKWALL APPROVALS					
Setback & Footing			Final Pool/Spa		
1st Lift					
2nd Lift					
Bond Beam & Vert Steel					
Final					

NOTES:

715 W FLETCHER AVE	Address	2207-058	Permit	Date 7/11/2022	Valuation $25,000.00	Lot

CARTER ROBERT F 715 W FLETCHER AVE ORANGE CA 92865 Phone; Fax: Owner	PRAISLER HAULING & DEMOLITION 915 W COLLINS AVE OTRANGE Phone: 9494334231 Fax: Contractor Lic# 871902	Sq. ft. 0.00	Type Const.	Block	Tract
		Occ. Grp.	# of Units	#STY 0.00	APN 37426110

RESIDENTIAL

DEMO -STRUCTURE

Use of Permit

Phone
Designer Lic#

DEMO ONLY BUILDING AREA 900 SF AND SHED AREA 120 SF (STRUCTURES AND FOUNDATION)

LICENSED CONTRACTORS DECLARATION

I hereby affirm that I am licensed under provisions of Chapter 9 (commencing with Section 7000 of Division 3 of the Business and Professions Code, and my license is in full force and effect.

License 871902 Lic. Class C2 Exp. Date 12/31/23

City Lic# 176908 Expires 8/31/22

Date 7/11/22 Contractor's Signature

OWNER-BUILDER DECLARATION

I hereby affirm that I am exempt from the Contractor's License Law for the following reason: I, as owner of the property, or my employees with wages as their sole compensation, will do the work, and the structure is not intended or offered for sale (Sec. 7044. Business and Professions Code).

I, as owner of the property, am exclusively contracting with licensed contractors to construct the project (Sec. 7044. Business and Professions Code).

Date _____ Owner's Signature _____

WORKERS COMPENSATION DECLARATION

I hereby affirm under Penalty of Perjury one of the following:

☐ I have and will maintain a Certificate of Consent of self-insure for workers compensation.

☒ I have and will maintain worker's compensation insurance.

Policy Number: WC601-00012-022 Carrier: UNITED WISCONSIN INS CO

☐ I certify that in the performance of the work for which this permit is issued, I shall not employ any person in any manner so as to become subject to worker's compensation laws of California.

Date _____ Applicant's Signature _____

NOTICE TO APPLICANT: If, after making this Certificate of Exemption, you should become subject to the Worker's Compensation provision of the Labor Code, you must forthwith comply with such provisions or this permit shall be deemed revoked.

I certify that I have read this application and state that the above information is correct. I agree to comply with all City and State laws relating to the building construction, and hereby authorize representatives of this City to enter upon the above-mentioned property for inspection purposes.

Signature of Owner or Agent 7/11/2022 Date

This permit will expire if work does not start within 180 days from date of issuance OR if work has been suspended or abandoned for a period of 180 days.

PLUMBING	QTY	AMOUNT
ELECTRICAL	QTY	AMOUNT
MECHANICAL	QTY	AMOUNT

BLDG INSP. FEE FLAT /HOURLY	100-5031-42210	$257.00
GENERAL PLAN UPDATE SURCHA	110-6011-48282	$12.50
ISSUE FEE	100-5031-42215	$53.00
SB 1473 GREEN BUILDING FEE CA	100-5031-42435	$2.00
SEISMIC FEE - RESIDENTIAL	100-5031-42430	$3.25
TECHNOLOGY/RECORDS MNGMN	110-6001-46120	$30.00
WASTE MANAGEMENT APPLICATI	100-5001-46486	$95.00
ZONE CLEARANCE	100-3012-46315	$41.00

SUB-TOTAL CONSTR. AND PLAN CHECK	**$493.75**
Building Permit Credit	$0.00
Building Plan Check Credit	$0.00
Issuance Credit	$0.00
Other Credits	$0.00
TOTAL PAID	**$493.75**
TOTAL BALANCE DUE	**$0.00**

2207-058

C&D Hauler

Self Haul ☒ CR&R ☐

City of Orange

Scan the QR code to book an appointment or visit cityoforange.org/buildinginspections

Scan the QR code to check your appointment or click the link in your email confirmation.

Inspection Hours:
Mornings: 7:00 am - 12:00 pm
Afternoons: 12:00 pm - 4:00 pm

Permit # 2207 - 058

Department approvals are required prior to the final inspection.

Department	Phone #	Date	Inspector	Department	Phone #	Date	Inspector
Fire	288-2541			Public Works	744-5526		
Planning	744-7220			Water	288-2475		
Landscape	532-6464			Health Dept	433-6000		
Police	744-7327			Water Quality	744-5557		

INSPECTION TYPE	DATE	INSPECTOR	INSPECTION TYPE	DATE	INSPECTOR
BUILDING APPROVAL			**PLUMBING APPROVALS**		
Setback & Footing			Ground		
Steel			Water Piping		
Slab Grade			On-Site Sewer		
Floor Joists			Rough Plumbing		
Floor Sheathing			Gas Pipe-Test		
			Shower Pan		
Roof Framing					
Roof Sheathing			Final		
Shear Wall & Pre-Lath			**MECHANICAL APPROVALS**		
Framing & Flashing			Underground Ducts		
Insulation			Rough Mechanical		
Drywall Nailing			Ducts, Ventilating		
Interior Lath			Grills & Hoods		
Lathing & Siding			HERS		
Final			Final		
ELECTRICAL APPROVALS			**POOL & SPA APPROVALS**		
Temp Power Pole			Dep Inspector		
Conduit Underground			Pool Steel Rein/Forms		
Rough Electric			Pool Plumbing/Press Test		
Rough Electric - TBar			Pre-Gunite		
Meter Release			Rough Pool Electric		
Solar Panels			Gas Piping Test		
Grounding			Pre-Deck		
Final			Pool Fencing/Access		
BLOCKWALL APPROVALS					
Setback & Footing			Final Pool/Spa		
1st Lift					
2nd Lift					
Bond Beam & Vert Steel					
Final					

NOTES:

Post in a conspicuous place.

EROSION CONTROL, SEDIMENT CONTROL AND WATER QUALITY NOTES

CITY OF ORANGE
PUBLIC WORKS DEPARTMENT

JULY 2019

Erosion Control, Sediment Control and Water Quality Notes:

City of Oran
A
The issuance or gr
approval of these pla
permit or approve ar
codes or ordinance.
authority to violate c
codes shall be
By
Date

1. In case of emergency, call John Clement at: (949) 673-4660 during business hours, and (949) 500-7448 all other times.
2. A stand-by crew for emergency work shall be available at all times. Necessary materials shall be available on site and stockpiled at convenient locations to facilitate rapid construction of temporary devices when rain is imminent.
3. The civil engineer or other responsible individual shall submit plans for review by the City Engineer detailing the placing of erosion control facilities to protect areas subject to storm damage. All devices must be in place and working at all times. Failure to provide these devices will be cause to revoke permits or approvals by the City Engineer and/or Building Official.
4. Devices shall not be moved or modified without the approval of the City Inspector.
5. Except as otherwise approved by the City Inspector, removable protective devices shown shall be in place at the end of each working day or on weekends when the 5 day rain probability forecast exceeds 40%.
6. The placement of additional devices to reduce erosion damage within the site is left to the discretion of the field engineer.
7. Desilting basins may not be removed or made inoperable without prior approval of the City Inspector.
8. Erosion control devices shall be modified as needed as the project progresses, and plans of these changes submitted for approval as required.
9. Insure that all existing drainage courses and culverts are maintained in working condition and free of silt & debris.
10. Sediment from areas disturbed by construction shall be retained on site using structural controls to the Maximum Extent Practicable.
11. All loose soil and debris which may create a potential hazard to offsite property shall be removed from the site as directed by the Inspector.
12. After a rainstorm, all silt and debris shall be removed from check berms and desilting basins and basins pumped dry.
13. Stockpiles of soil shall be properly contained to minimize sediment transport from the site to streets, drainage facilities or adjacent properties via runoff, vehicle tracking, or wind.
14. Appropriate BMPs for construction-related materials, wastes, spills or residues shall be implemented to minimize transport from the site to streets, drainage facilities, or adjoining property by wind or runoff.
15. Runoff from equipment and vehicle washing shall be contained at construction sites unless treated to remove sediment and other pollutants.

16. All construction contractor and subcontractor personnel are to be made aware of the required Best Management Practices and good housekeeping measures for the project site and any associated construction staging areas.

17. At the end of each day of construction activity all construction debris and waste materials shall be collected and properly disposed in trash or recycle bins.

18. Fill slopes at the site perimeter must drain away from the top of slope at the conclusion of each working day.

19. A guard shall be posted on the site whenever the depth of water in any device exceeds two (2) feet.

20. Construction sites shall be maintained in such a condition that an anticipated storm does not carry wastes or pollutants off the site. Discharges of material other than stormwater are allowed only when necessary for performance and completion of construction practices and where they do not: cause or contribute to a violation of any water quality standard; cause or threaten to cause pollution, contamination or nuisance; or contain a hazardous substance in a quantity reportable under federal regulations 40 cfr parts 117 and 302.

    Potential pollutants include but are not limited to: solid or liquid chemical spills; wastes from paints, stains, sealants, glues, lime, pesticides, herbicides, wood preservatives and solvents, asbestos fibers, paint flakes or stucco fragments; fuels, oils, lubricants, and hydraulic, radiator or battery fluids; concrete, detergent or floatable wastes; wastes from any engine/equipment steam cleaning or chemical degreasing; and superchlorinated potable water line flushings.

21. During construction, disposal of such materials should occur in a specified and controlled temporary area on-site physically separated from potential stormwater runoff, with ultimate disposal in accordance with local, state and federal requirements.

22. Dewatering of contaminated groundwater, or discharging contaminated soils via surface erosion is prohibited. Dewatering of non-contaminated groundwater requires a National Pollutant Discharge Elimination System (NPDES) permit from the respective state regional water quality control board.

23. Take necessary precautions to insure that adjacent property not suffer damage due to debris, mud, or inundation caused by grading activities within permitted area.

24. Place erosion protection around all outlets of downdrains that are not fully connected to the ultimate drainage device.

25. Place erosion protection around all ultimate inlets while the possibility of siltation exists prior to ultimate slope planting becoming effective.

26. Restore all vegetation and planting on the existing slope to original condition.

South Coast Air Quality Management District
21865 Copley Drive, Diamond Bar, CA 91765-4182
Phone: (909) 396-2336
www.aqmd.gov

Facility ID **193852**

Notification Number **699337**

Rule 1403 Notification of Procedure 1 Asbestos Removal

Please maintain a copy of this Notification at the job site, either electronic or paper.

Project Type

Project Type	**Asbestos Removal**	Project Urgency	**Routine**
Origin Date	**5/11/2022 9:53:28 AM**		
Completed By	**Talia Mantilla**	Phone Number	**(888) 994-2673**
User Email	**talia@coreenviro.com**		

Contractor Information

Company Name	**CORE ENVIRONMENTAL SOLUTIONS**	Address	**482 ARROW HWY STE G**
City	**SAN DIMAS**	State	**CA**
Zip	**91773**		
CSLB License #	**1074942**	OSHA REG #	**1231**
Supervisor #1	**Jose Vega**	Phone	**(626) 488-1326**
Supervisor #2	**Luis Monroy**	Phone	**(626) 316-4173**

Site Information

Site Name	**715 W Fletcher**	Project #	**22-347**
Site Street #	**715**	Street Name	**W FLETCHER AVE**
Cross Street	**N BATAVIA ST X W FLETCHER ST**	Site County	**ORANGE COUNTY**
City	**ORANGE**	State	**CA**
Zip	**92865**		
Contact Name	**Don Crowl**	Contact Phone	**(949)795-6324**
Site Owner	**Venture Point**	Owner Address	**4685 MacArthur Ct Ste 375**
City	**Newport Beach**	State	**CA**
Zip	**92660**		
Project Start Date	**5/19/2022**	Project End Date	**6/1/2022**
Project Work Shift(s)	**Day**	Building Size in Sq.ft	**3200**
Number of Floors	**1**	Building Age (years)	**75**
Number of Building/Dwelling Units	**1**	Building Prior Use	**House**
Asbestos Survey	**Yes**	Asbestos Found	**Yes**
Asbestos Removed	**No**	Building to be Demolished	**No**
Describe Work	**Remove ASB Drywall, VFT, Mastic, Roofing, Stucco, Transite, Ducting**	Describe Work Location	**South House, Business Offices, Garage Roof, North House**

Project Information

Asbestos Information

Amount of Asbestos in each type in Sq.Ft

Acoustic Ceiling	0	Linoleum	0	Insulation	0	Fire Proofing	0
Ducting	10	Dry Wall / Joint Compound	8967	HEPA Vacuum & wet wipe	0	Personal Contents, Disposed	0
Mastic (Non-friable)	1474	Floor Tiles (Non-friable)	0	Transite	25	Roofing	2116
Stucco	0	Plaster	0	Other (Friable)	62	Coal Tar Wrap	0
Mastic (Friable)	0	Floor Tile (Friable)	1474	Other (Non-friable)	0	Contaminated Soil	0
Transite (Damaged)	0	Nonporous Contents, HV&WW	0				

Asbestos Amount to be Removed in Sq.Ft

FRIABLE	**10513**
CLASS I	**3615**
CLASS II	**0**
Total	**14128**

Asbestos Removal From	**Surfaces , Components**	Control Procedures	**1**
Asbestos Detection Procedure(s)	**Survey , Bulk Sampling**		

Survey Information

Certified Asbestos Inspector Name	**Michael Powers**	Certification Expiration Date	**7/20/2022 12:00:00 AM**
Survey Plan Date	**4/28/2022 12:00:00 AM**	Phone Number	**(800)665-7586**
Email	**mike@envirocheck.com**		

Waste Information

Waste Transporter	**EARTHWISE SERVICES, LLC**		
Address	**5949 DODD STREET**	City	**MIRA LOMA**
State	**CA**	Zip	**91752**
Landfill	**Azusa Land Reclamation**		
Address	**1211 W Gladstone St**	City	**Azusa**
State	**CA**	Zip	**91702**

Revision History

Notification #	Project Start Date	project End Date	Quantity of Asbestos	Revision Comments	Revised Date
699337	5/19/2022	6/1/2022	14128	Revise Quantity	5/11/2022 10:15:07 AM
698784	5/19/2022	6/1/2022	17078		5/11/2022 10:15:07 AM

Fee Payment

Total Amount of Asbestos to be Removed in sq.ft	**14128**
Tracking Number	**3998193**
Project Size Fee	**0.00**
Additional Fee	**25.22**
Total Fee	**$ 25.22**
Payment Made	**$ 25.22**
Balance Due	**$ 0**

By clicking the Sign & Submit button, I certify that an individual trained in the provisions of SCAQMD Rule 1403 and the Asbestos NESHAP (CFR Title 40, Part 61, Subpart M) will be onsite during the demolition or renovation and evidence that the required training has been accomplished by this person will be available for inspection during normal business hours. In addition, I certify that all of the information contained herein and information submitted with this Notification is true and correct.

South Coast Air Quality Management District
21865 Copley Drive, Diamond Bar, CA 91765-4182
Phone: (909) 396-2336
www.aqmd.gov

Facility ID **193852**

Notification Number **698798**

Rule 1403 Notification of Procedure 5 Asbestos Removal

Please maintain a copy of this Notification at the job site, either electronic or paper.

Project Type

Project Type	**Asbestos Removal**	Project Urgency	**Routine**
Origin Date	**5/5/2022 5:32:41 PM**		
Approved By	**John Anderson**	Date	**5/17/2022**
Completed By	**Talia Mantilla**	Phone Number	**(888) 994-2673**
User Email	**talia@coreenviro.com**		

Contractor Information

Company Name	**CORE ENVIRONMENTAL SOLUTIONS**	Address	**482 ARROW HWY STE G**
City	**SAN DIMAS**	State	**CA**
Zip	**91773**		
CSLB License #	**1074942**	OSHA REG #	**1231**
Supervisor #1	**Luis Monroy**	Phone	**(626) 316-4173**
Supervisor #2	**Jose Vega**	Phone	**(626) 488-1326**

Site Information

Site Name	**715 W Fletcher**	Project #	**22-347**
Site Street #	**715**	Street Name	**W FLETCHER AVE**
Cross Street	**N BATAVIA ST X W FLETCHER ST**	Site County	**ORANGE COUNTY**
City	**ORANGE**	State	**CA**
Zip	**92865**		
Contact Name	**Don Crowl**	Contact Phone	**(949)795-6324**
Site Owner	**John Clement**	Owner Address	**4685 MacArthur Ct Ste 375**
City	**Newport Beach**	State	**CA**
Zip	**92660**		
Project Start Date	**5/19/2022**	Project End Date	**6/1/2022**
Project Work Shift(s)	**Day**	Building Size in Sq.ft	**6027**
Number of Floors	**1**	Building Age (years)	**75**
Number of Building/Dwelling Units	**1**	Building Prior Use	**Commercial**
Asbestos Survey	**Yes**	Asbestos Found	**Yes**
Asbestos Removed	**No**	Building to be Demolished	**Yes**
Describe Work	**Remove ASB Debris, Plaster, Drywall, Personal Contents, Transite damaged, & wet wipe/hep vac**	Describe Work Location	**North House, Business Office, South House**

Project Information

Asbestos Information

Amount of Asbestos in each type in Sq.Ft

Acoustic Ceiling	0	Linoleum	0	Insulation	0	Fire Proofing	0
Ducting	0	Dry Wall / Joint Compound	50	HEPA Vacuum & wet wipe	627	Debris	24
Personal Contents, Disposed	11	Carpet and/or Padding	0	Mastic (Non-friable)	0	Floor Tiles (Non-friable)	0
Transite	0	Roofing	0	Stucco	0	Plaster	30
Other (Friable)	0	Coal Tar Wrap	0	Mastic (Friable)	0	Floor Tile (Friable)	0
Other (Non-friable)	0	Contaminated Soil	0	Transite (Damaged)	5	Nonporous Contents, HV&WW	0

Asbestos Amount to be Removed in Sq.Ft

FRIABLE	**747**
CLASS I	**0**
CLASS II	**0**
Total	**747**

Asbestos Removal From	**Surfaces , Components**	Control Procedures	**5**
Asbestos Detection Procedure(s)	**Survey , Bulk Sampling**		

Survey Information

Certified Asbestos Inspector Name	**Frank A. Aguilar**	Certification Expiration Date	**3/17/2023 12:00:00 AM**
Survey Plan Date	**5/13/2022 12:00:00 AM**	Phone Number	**(800)665-7586**
Email	**mike@envirocheck.com**		

Waste Information

Waste Transporter	**EARTHWISE SERVICES, LLC**		
Address	**5949 DODD STREET**	City	**MIRA LOMA**
State	**CA**	Zip	**91752**
Landfill	**Azusa Land Reclamation**		
Address	**1211 W Gladstone St**	City	**Azusa**
State	**CA**	Zip	**91702**

Fee Payment


Total Amount of Asbestos to be Removed in sq.ft	**747**
Tracking Number	**3997705**
Project Size Fee	**68.07**
Additional Fee	**764.15**
Total Fee	**$ 832.22**
Payment Made	**$ 832.22**
Balance Due	**$ 0**

By clicking the Sign & Submit button, I certify that an individual trained in the provisions of SCAQMD Rule 1403 and the Asbestos NESHAP (CFR Title 40, Part 61, Subpart M) will be onsite during the demolition or renovation and evidence that the required training has been accomplished by this person will be available for inspection during normal business hours. In addition, I certify that all of the information contained herein and information submitted with this Notification is true and correct.

VENTUREPOINT
DEVELOPMENT

4685 MACARTHUR COURT ♦ SUITE 375 ♦ NEWPORT BEACH ♦ CA 92660
TELEPHONE: 949. 673. 4660 ♦ FACSIMILE: 949.220.0566♦ WWW.VENTUREPOINTINC.COM



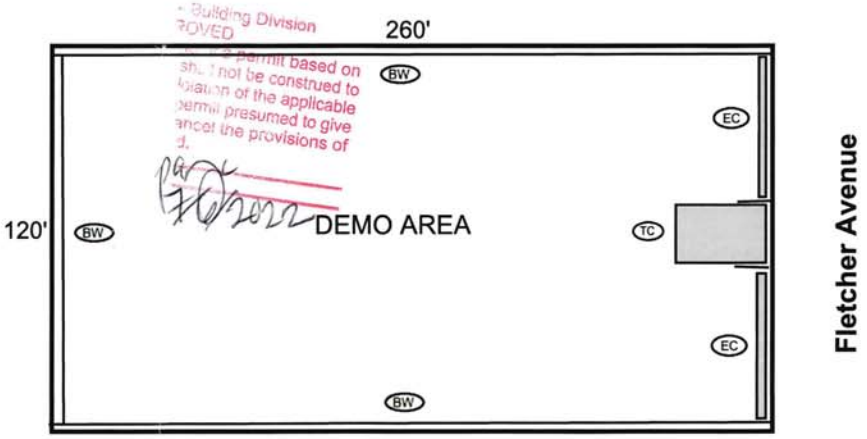

Building Division
APPROVED
permit based on
shall not be construed to
violation of the applicable
permit presumed to give
cancel the provisions of
6/30/2022

SITE PLAN NOTES:

SCE power service has been disconnected
So CA Gas Company service has been disconnected
Sewer line connection to be cut and capped at property line
(EC) Erosion Control Measures Gravel Bags
(TC) TC-1- Stabilized Construction Entrance-Exit
(BW) Existing 6' Block Wall (dust control Measure)

SITE PLAN LEGEND:

All buildings, slabs, paving, and vegetation to be removed
Site to be cleaned for new construction

Demolition Area:
Building area 900 sf
Shed area 120 sf

City of Orange
Planning Division - Approval
By [signature] Date 6/30/22
[X] Fee Required

REVIEW AND APPROVAL BY A GOVERNING HOME OWNERS ASSOCIATION MAY BE REQUIRED PRIOR TO CONSTRUCTION
The issuance of this permit does not constitute approval or compliance with any HOA rules, conditions, covenants and restrictions applicable to this property.

2204-058

DEMOLITION & EROSION CONTROL PLAN

CONTRACTOR: PHD Demolition
915 W. Collins Ave., Orange, CA 92867
License #871902

OWNER: Robert F. Carter and Deanna M. Carter, as Trustees
of The Carter Revocable Living Trust, dtd March 31, 1997

PROPERTY

705 & 715 W. Fletcher Ave., Orange Ca 92865 * Per Susan's approval *
APN: 374-261-10 & 374-261-11
AREA: 0.716 acres

DATE: June 8, 2022

LEGAL DESCRIPTION (page 1)

THE LAND REFERRED TO HEREIN BELOW IS SITUATED IN THE COUNTY OF ORANGE, STATE OF CALIFORNIA, AND IS DESCRIBED AS FOLLOWS:

PARCEL 1:

BEGINNING AT THE SOUTHEAST CORNER OF THE LAND CONVEYED TO ELWOOD R. BENDER AND WIFE BY DEED RECORDED AUGUST 28, 1946 IN BOOK 1455, PAGE 9 OF OFFICIAL RECORDS, SAID SOUTHEAST CORNER BEING IN THE CENTER LINE OF FLETCHER STREET SOUTH 89° 57' 30" EAST 316.75 FEET FROM THE POINT OF INTERSECTION OF THE CENTER LINES OF THOSE CERTAIN 40 FOOT COUNTY ROADS DESCRIBED IN DEEDS RECORDED JANUARY 17, 1917 IN BOOK 299, PAGE 131 OF DEEDS, AND RECORDED MAY 13, 1918 IN BOOK 324, PAGE 4 OF DEEDS;

THENCE NORTHERLY ALONG THE EASTERLY LINE OF SAID BENDER'S LAND 300 FEET;

THENCE SOUTH 89° 57' 30" EAST, PARALLEL WITH THE CENTER LINE OF SAID FLETCHER STREET, 60 FEET;

THENCE SOUTHERLY, PARALLEL WITH THE EASTERLY LINE OF SAID BENDER'S LAND, 300 FEET TO THE CENTER LINE OF SAID FLETCHER STREET;

THENCE NORTH 89° 57' 30" WEST ALONG SAID CENTER LINE, 60 FEET TO THE POINT OF BEGINNING.

EXCEPTING THEREFROM THAT PORTION AS CONVEYED TO THE CITY OF ORANGE BY GRANT DEED RECORDED JULY 18, 1969 AS INSTRUMENT NO. 12226, IN BOOK 9025, PAGE 294 OF OFFICIAL RECORDS.

APN(s): 374-261-10

LEGAL DESCRIPTION (page 2)

PARCEL 2:

BEGINNING AT A POINT IN THE CENTER LINE OF FLETCHER STREET SOUTH 89° 57' 30" EAST 60 FEET FROM THE SOUTHEAST CORNER OF THE LAND CONVEYED TO ELWOOD R. BENDER AND WIFE, BY DEED RECORDED AUGUST 26, 1946 IN BOOK 1455, PAGE 9 OF OFFICIAL RECORDS OF SAID ORANGE COUNTY, SAID POINT BEING SOUTH 89° 57' 30" EAST 376.75 FEET ALONG SAID CENTER LINE FROM THE POINT OF INTERSECTION OF THE CENTER LINES OF THOSE CERTAIN 40-FOOT COUNTY ROADS DESCRIBED IN DEEDS RECORDED JANUARY 17, 1917 IN BOOK 299, PAGE 131 OF DEEDS, AND RECORDED MAY 13, 1918 IN BOOK 324, PAGE 4 OF DEEDS;

THENCE SOUTH 89° 57' 30" EAST ALONG SAID CENTER LINE 60 FEET;

THENCE NORTHERLY PARALLEL WITH THE EASTERLY LINE OF SAID BENDER'S LAND, 300 FEET;

THENCE NORTH 89° 57' 30" WEST PARALLEL WITH THE SAID CENTER LINE OF FLETCHER STREET, 60 FEET;


THENCE SOUTHERLY PARALLEL WITH THE EASTERLY LINE OF SAID BENDER'S LAND 300 FEET TO THE POINT OF BEGINNING.

EXCEPTING THEREFROM THAT PORTION AS CONVEYED TO THE CITY OF ORANGE BY GRANT DEED RECORDED JULY 18, 1969 AS INSTRUMENT NO. 12226, IN BOOK 9025, PAGE 294 OF OFFICIAL RECORDS.

APN(s): 374-261-11

IN THE CITY OF ORANGE, COUNTY OF ORANGE, STATE OF CALIFORNIA

CONCEPTUAL SMALL LOT SUBDIVISION
LOT LINE CONFIGURATION
705-715 W Fletcher Ave, Orange, CA 92865

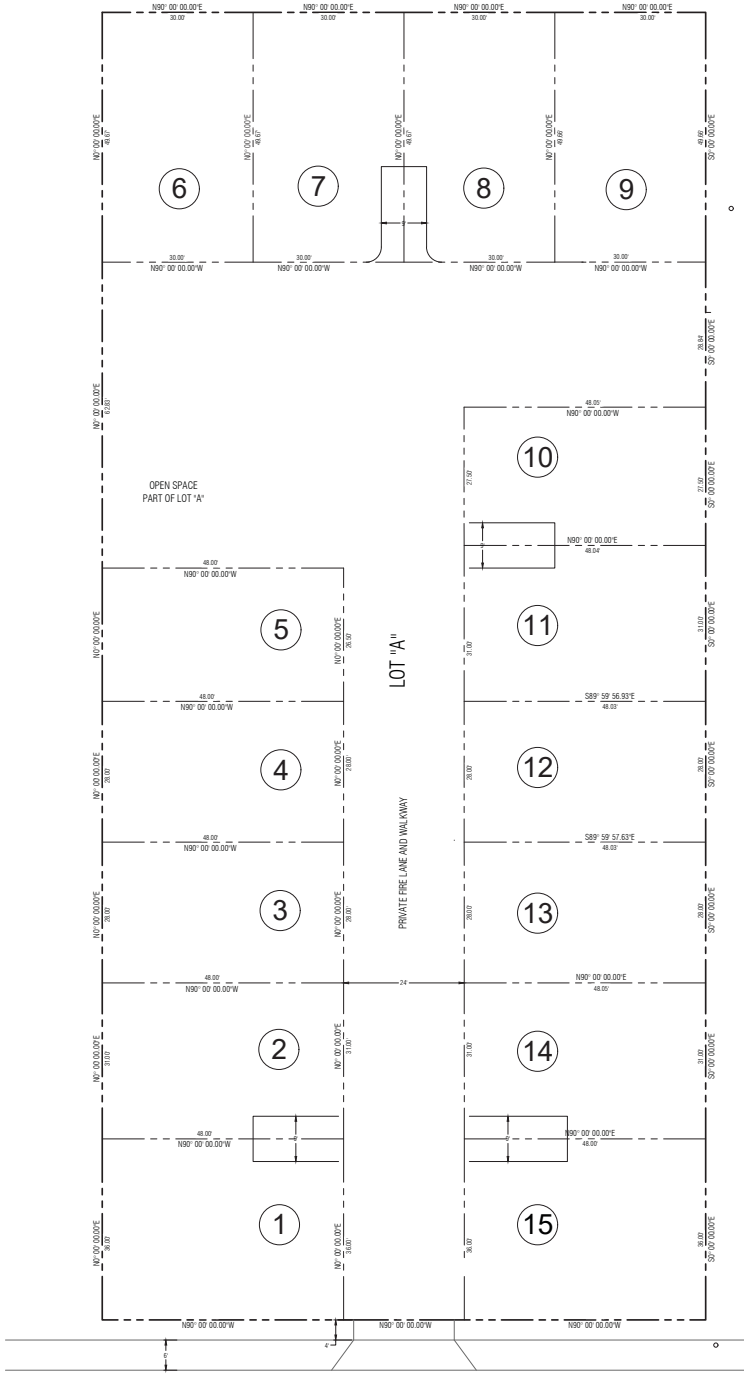

CONCEPTUAL LOT INFORMATION			
LOT	AREA (SF)	WIDTH (FT)	DEPTH(FT)
1	1728	36.00	48.00
2	1488	31.00	48.00
3	1344	28.00	48.00
4	1344	28.00	48.00
5	1272	26.50	48.00
6	1490	30.00	49.67
7	1490	30.00	49.67
8	1490	30.00	49.67
9	1490	30.00	49.67
10	1320	27.50	48.00
11	1488	31.00	48.00
12	1344	28.00	48.00
13	1344	28.00	48.00
14	1488	31.00	48.00
15	1728	36.00	48.00
LOT A	9610	-	-


Prepared By:
HAMILTON LAND DEVELOPMENT, INC.
1635 OHMS WAY, SUITE A
COSTA MESA, CA 92627
PHONE: (949) 791-8401


DATE
SCALE
DRAWN
CHECKED

SHEET TITLE
Conceptual Small Lot Subdivision Lot Line Configuration
PROJECT
FLETCHER 15
705-715 W FLETCHER AVE

SHEET NO.
C1

CONCEPTUAL ELEVATION STYLE

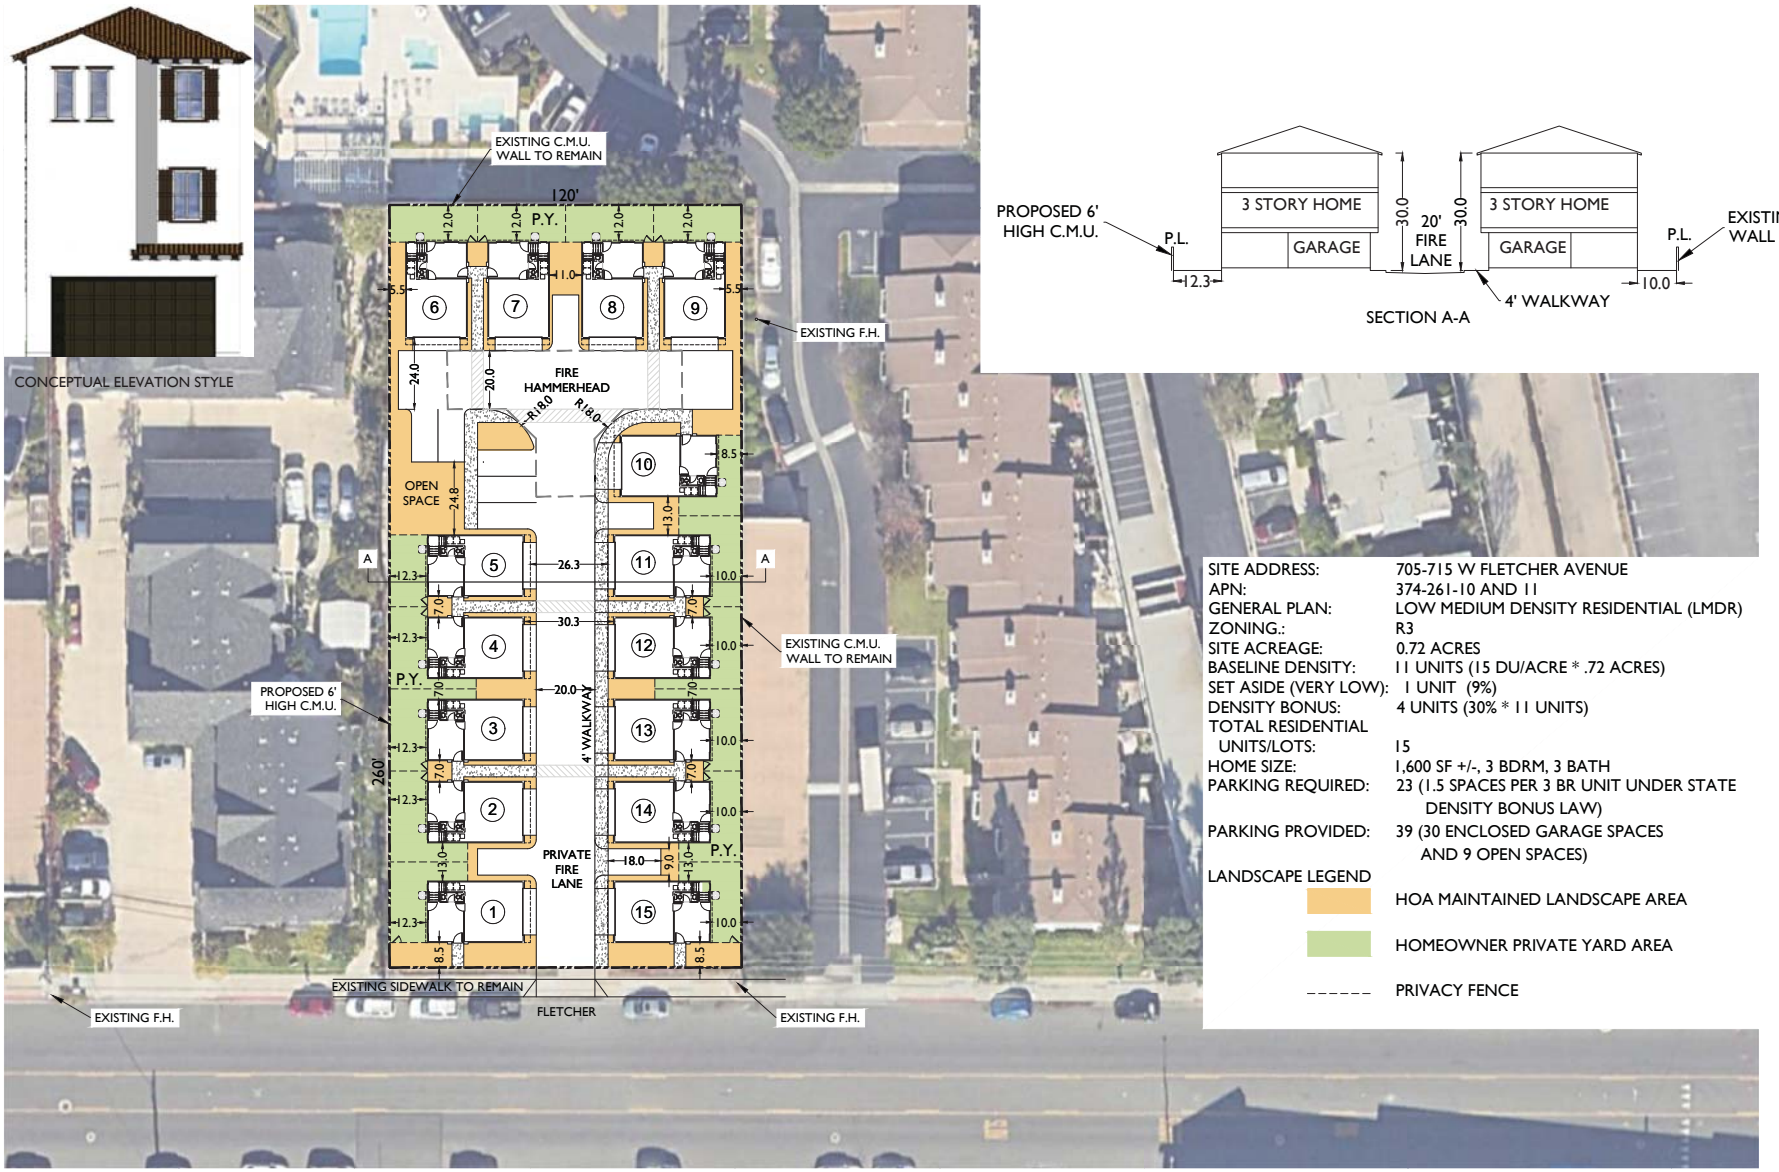

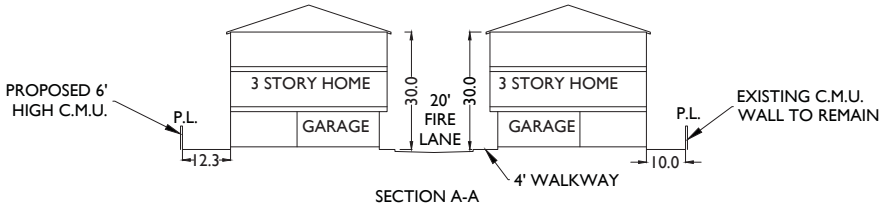

SECTION A-A

SITE ADDRESS:	705-715 W FLETCHER AVENUE
APN:	374-261-10 AND 11
GENERAL PLAN:	LOW MEDIUM DENSITY RESIDENTIAL (LMDR)
ZONING.:	R3
SITE ACREAGE:	0.72 ACRES
BASELINE DENSITY:	11 UNITS (15 DU/ACRE * .72 ACRES)
SET ASIDE (VERY LOW):	1 UNIT (9%)
DENSITY BONUS:	4 UNITS (30% * 11 UNITS)
TOTAL RESIDENTIAL UNITS/LOTS:	15
HOME SIZE:	1,600 SF +/-, 3 BDRM, 3 BATH
PARKING REQUIRED:	23 (1.5 SPACES PER 3 BR UNIT UNDER STATE DENSITY BONUS LAW)
PARKING PROVIDED:	39 (30 ENCLOSED GARAGE SPACES AND 9 OPEN SPACES)

LANDSCAPE LEGEND

HOA MAINTAINED LANDSCAPE AREA

HOMEOWNER PRIVATE YARD AREA

PRIVACY FENCE

NORTH

ORANGE

705-715 W. FLETCHER AVE. - SMALL LOT SUBDIVISION 3 STORY DETACHED HOMES


SITE PLAN

0 20 40 60


MAR 17, 2025

SUMMA ARCHITECTURE
5256 S. Mission Road, Ste. 404
Bonsall, CA 92003
www.summarch.com p.760.724.1198


SP

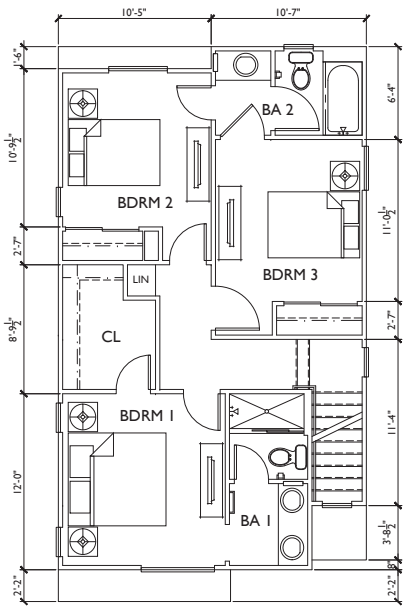

3RD FLOOR PLAN

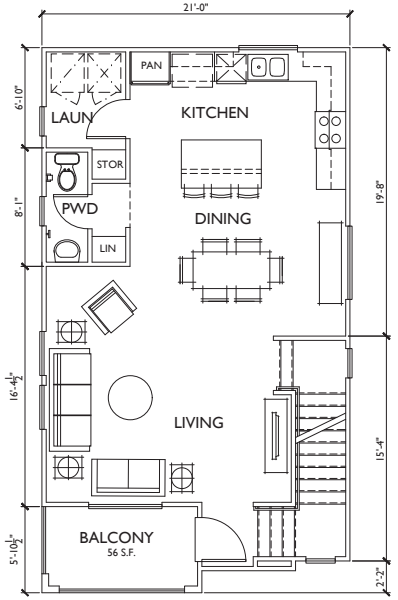

2ND FLOOR PLAN

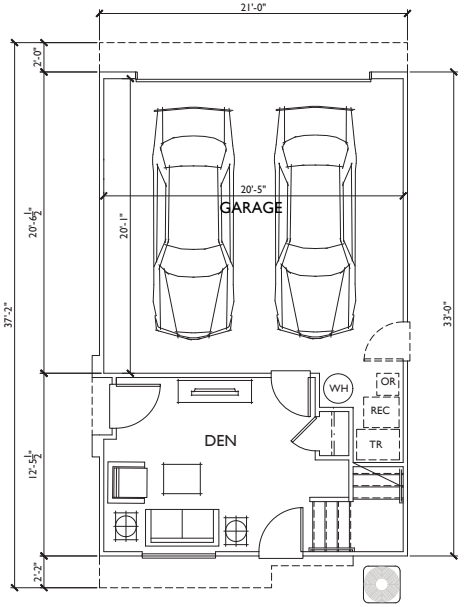

1ST FLOOR PLAN


ORANGE


705-715 W. FLETCHER AVE. - 3 STORY DETACHED HOMES

PLAN 1 ~1,600 S.F.

MAR 17, 2025

SUMMA ARCHITECTURE
5256 S. Mission Road, Ste. 404
Bonsall, CA 92003
www.summarch.com p.760.724.1198

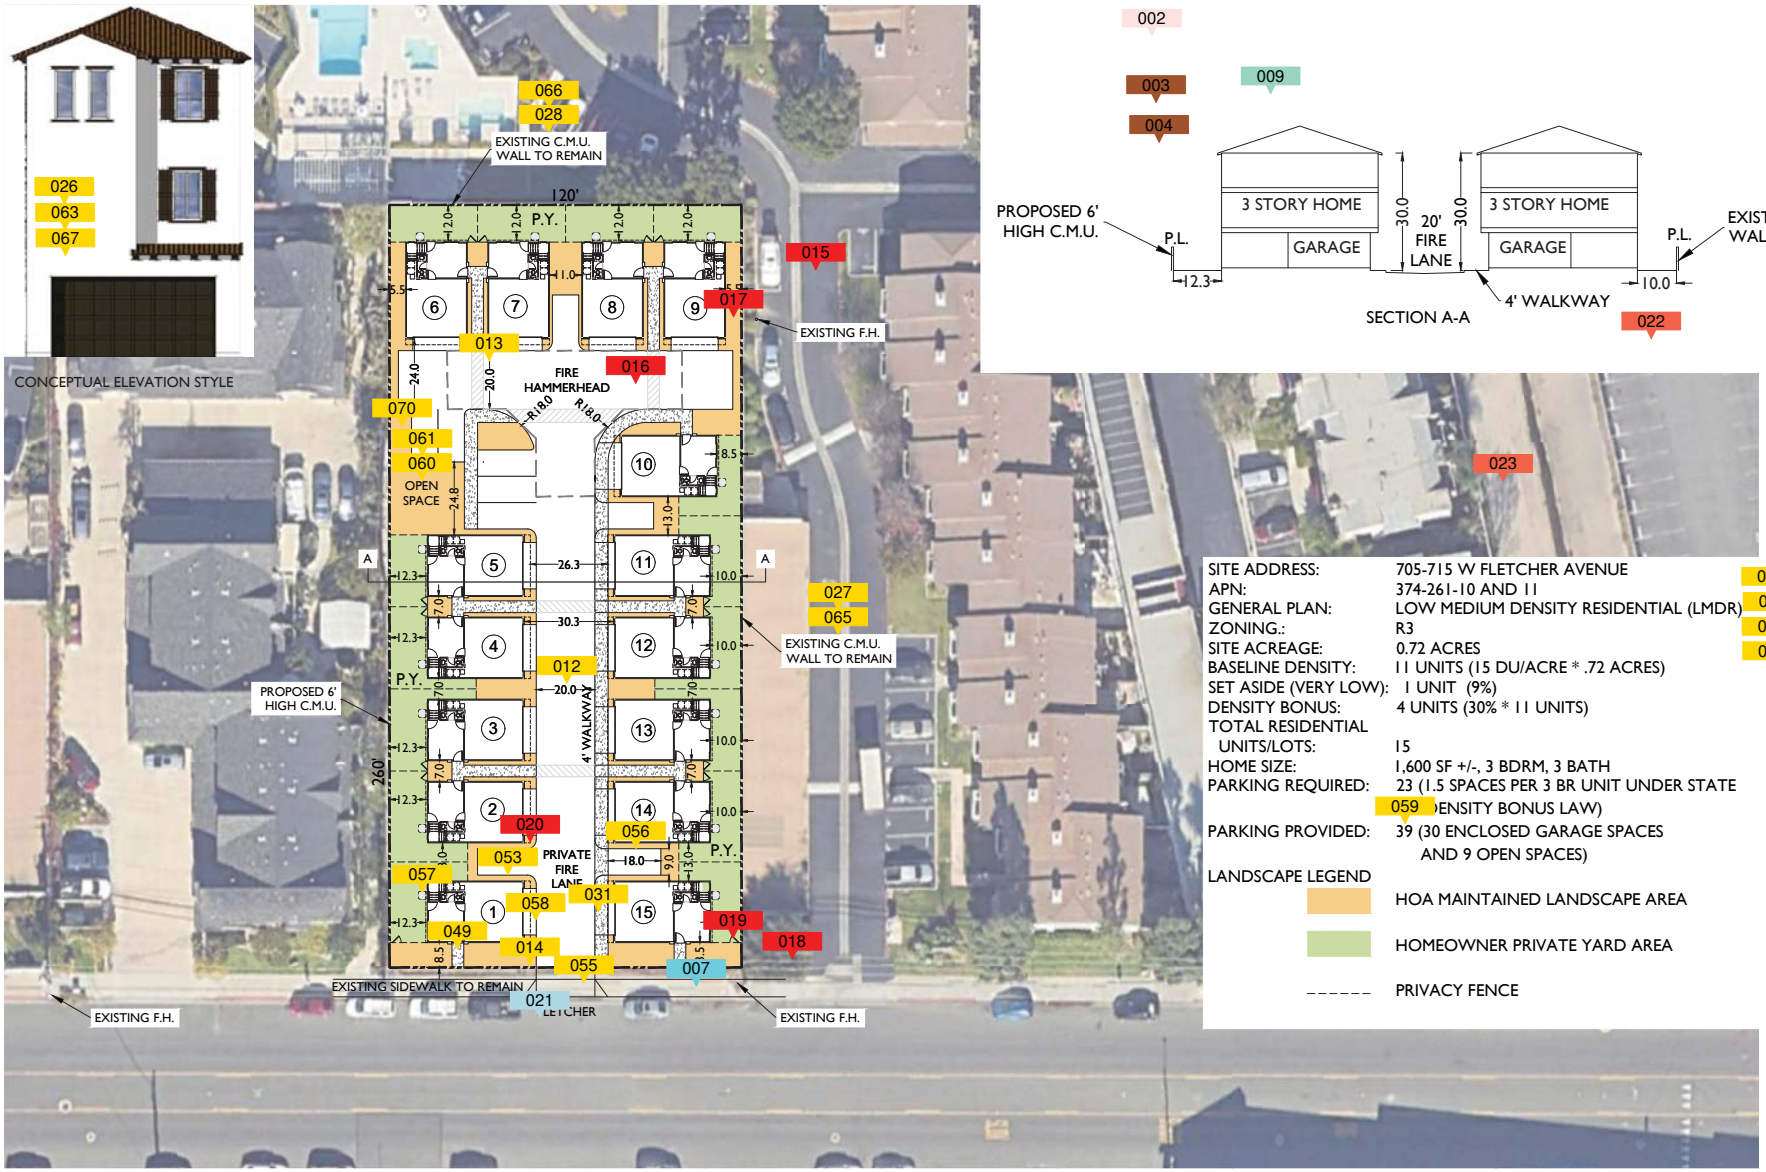

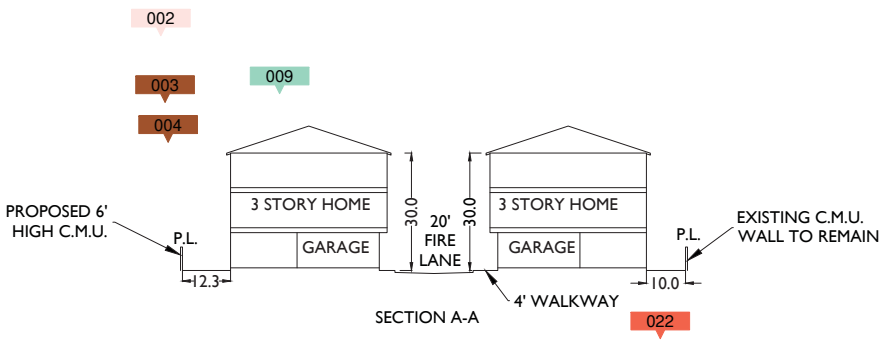

SITE ADDRESS:	705-715 W FLETCHER AVENUE
APN:	374-261-10 AND 11
GENERAL PLAN:	LOW MEDIUM DENSITY RESIDENTIAL (LMDR)
ZONING.:	R3
SITE ACREAGE:	0.72 ACRES
BASELINE DENSITY:	11 UNITS (15 DU/ACRE * .72 ACRES)
SET ASIDE (VERY LOW):	1 UNIT (9%)
DENSITY BONUS:	4 UNITS (30% * 11 UNITS)
TOTAL RESIDENTIAL UNITS/LOTS:	15
HOME SIZE:	1,600 SF +/-, 3 BDRM, 3 BATH
PARKING REQUIRED:	23 (1.5 SPACES PER 3 BR UNIT UNDER STATE DENSITY BONUS LAW)
PARKING PROVIDED:	39 (30 ENCLOSED GARAGE SPACES AND 9 OPEN SPACES)

LANDSCAPE LEGEND

- HOA MAINTAINED LANDSCAPE AREA
- HOMEOWNER PRIVATE YARD AREA
- PRIVACY FENCE

NORTH

ORANGE

705-715 W. FLETCHER AVE. - SMALL LOT SUBDIVISION 3 STORY DETACHED HOMES


SITE PLAN

0 20 40 60


MAR 17, 2025

SUMMA ARCHITECTURE
5256 S. Mission Road, Ste. 404
Bonsall, CA 92003
www.summarch.com p.760.724.1198


SP

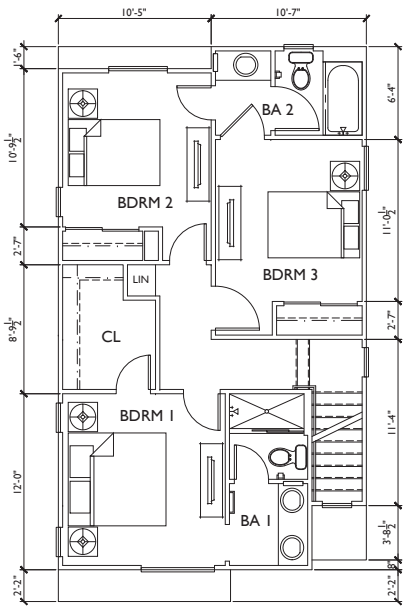

3RD FLOOR PLAN

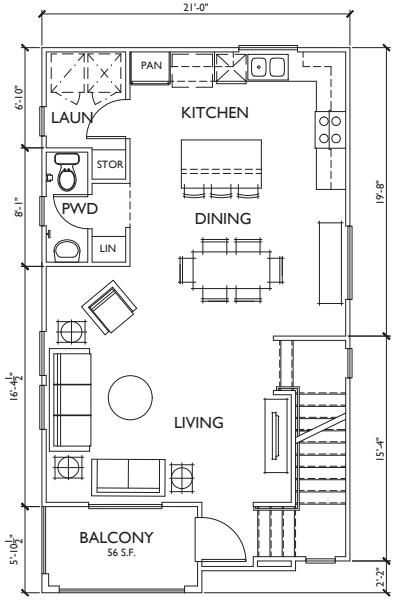

2ND FLOOR PLAN

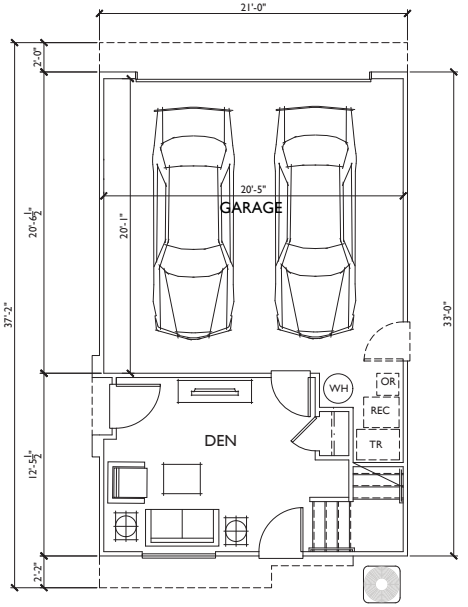

1ST FLOOR PLAN

ORANGE

705-715 W. FLETCHER AVE. - 3 STORY DETACHED HOMES

PLAN 1 ~1,600 S.F.

MAR 17, 2025

SUMMA ARCHITECTURE
5256 S. Mission Road, Ste. 404
Bonsall, CA 92003
www.summarch.com p.760.724.1198

City of Orange

Land Use Project Application

City of Orange

Community Development Department
Planning Division
300 East Chapman Avenue
Orange, CA 92866-1591
(714) 744-7220
www.cityoforange.org

This section to be completed by Staff

APP. TYPE	NUMBER	FEE/DEPOSIT
	TOTAL:	

Historic District/Historic Property: ○ Yes ◉ No
Orange Park Acres: ○ Yes ◉ No
General Plan: _____ Zoning: _____
Billing No: _____ Payment Type: _____
Date Filed: _____ Received By: _____

SECTION 1 – Site Information

Project Title/Name: Fletcher 15
Project Address/Location: 705-715 W Fletcher Avenue
Assessor Parcel Number: 374-261-10 and 11
Tract/Lot Number: _____

REQUIRED: Briefly describe your proposed project:

A mixed income residential project consisting of 15 3 story single family homes on fee simple small lots.
The project will set aside one home for a very low income household and will utilize density bonus law to provide four bonus homes.
The proposed project will include a private street, guest parking and common open space.

SECTION 2 – Applicant Information

Name of Company and Person Responsible: Matt Hamilton for Hamilton Land Development, Inc.
Mailing Address: 1635 Ohms Way Suite A City: Costa Mesa State: CA Zip: 92627
Phone Number: 949-791-8401 Cell: 949-929-5408 E-mail: matt@hamiltonldi.com

SECTION 3 – Contact Information (main contact person for project)

☑ same as Applicant

Name of Company and Person Responsible: _____
Mailing Address: _____ City: _____ State: _____ Zip: _____
Phone Number: _____ Cell: _____ E-mail: _____

SECTION 4 – Property Owner Information (land owner information, not tenant)

☐ same as Applicant

Name of Company and Person Responsible: Robert Carter
Mailing Address: 4 Corporate Plaza Drive, Suite 100 City: Newport Beach State: CA Zip: 92660
Phone Number: _____ Cell: 714-833-4769 E-mail: Debbiekay007@icloud.com

City of Orange

SECTION 5 – Billing Information (Person below is responsible for paying invoices and receiving refunds; **must be filled in**.)

☑ same as Applicant

Name of Company and Person Responsible: _____

Mailing Address: _____

City: _____ State: _____ Zip: _____

Phone Number:_____Cell:_____E-mail: _____

SECTION 6 – Project Information

(**Section Required.** If no construction proposed, fill in Existing column only)

Project Description/Request:	Existing	Proposed
Land Use *(commercial, residential, industrial)*	Residential (formerly occupied by a street sweeping business)	Residential
Lot Size	.72 acres	.72 acres
Number of Structures on Lot	0 (structures previously demolished)	15 single family homes
Square Footage of Entire Building	0 (structures previously demolished)	~1600 SF each
Square Footage of Subject Unit *(if applicable)*	0 (structures previously demolished)	~1600 SF each
Number of Floors of Construction *(if applicable)*	0 (structures previously demolished)	3
Number of Parking Spaces on Property	0 (parking spaces previously demolished)	39
Square Footage of Landscaping	0 (landscaping previously demolished)	~8000 SF

SECTION 7 – Certification

I certify that all of the information contained in this application including the information contained in all plans and other materials submitted with this application, are, to the best of my knowledge and belief, true and correct. Should any of the information submitted be false or incorrect, I hereby agree to defend, indemnify, and hold harmless, the City of Orange, its officers, agents, and employees, from any and all liability and loss by reason of its reliance on any such information. I acknowledge that I am responsible for the posting of any legal notice required by the Orange Municipal Code related to my application on the subject property if one is required.

Applicant Signature: Matt Hamilton Date: 3-14-25

Print Name: Matt Hamilton Telephone No.: 949-929-5408

CITY OF ORANGE
COMMUNITY DEVELOPMENT DEPARTMENT
PLANNING DIVISION | (714) 744-7220

April 18, 2025

Matt Hamilton

RE: MNSP25-0006
715 W Fletcher Ave, Orange, CA 92865 APN: 374-261-10

Dear Matt Hamilton:

On 3/20/2025, the Planning Division received your application and plans for a project as follows: Preliminary review of a proposed project to construct 15 detached three-story dwelling units on an existing 0.72 acre vacant lot. One unit will be designated for a very low income household. The proposed three-story homes are approximately 1,600 square feet with three bedrooms, two bedrooms, and a two-car garage. The project will be a common interest development with a homeowners association owning and managing the private streets and walkways, common open space, common landscape areas, and guest parking spaces.

The baseline density for the project under the City's land use designation of Low Medium Density Residential (LMDR) is 11 homes (0.72 net acres * 15 du/acre). The proposed low income set aside is for 9% of the homes (9% * 11 homes = 1). The affordable unit will be set-aside for very low income households (50% AMI) which qualifies the project for a density bonus of 30%, or 4 homes.

The City reviewed your project and determined that there was not sufficient information to forward your project in the entitlement process. This letter serves as written notice that your application has been deemed incomplete.

Please review and address all comments from each commentor. This includes comments on the plans and supplemental comments. Comments in Table A are those necessary to deem the application complete. Comments in Table B are those necessary to obtain code compliance. Comments in Table C are provided as potential conditions of approval. Conditions may be added, modified, or omitted during subsequent reviews. Please submit written responses to the City comments along with the appropriate revised plans and documents.

Please do not hesitate to contact me with any questions at ragbayani@cityoforange.org or (714) 744-7225.

Sincerely,

Ryan Agbayani
Senior Planner

Case No(s): MNSP25-0006 -
Location: 715 W Fletcher Ave, Orange, CA 92865

TABLE A - Necessary to deem the application complete

File Name	Page Number	Comment Number	Sheet Number	Staff Comment
Planning Ryan Agbayani (714) 744-7225 ragbayani@cityoforange.org				
sb 330 preliminary application form statewide.pdf	2	024		Per the submitted SB 330 preliminary application form, please provide all elevations (north, south, east, and west) of the proposed dwelling units. If the proposed units will be identical models, please provide a note on the elevations.

Case No(s): MNSP25-0006 -
Location: 715 W Fletcher Ave, Orange, CA 92865

TABLE B - Necessary to obtain code compliance

File Name	Page Number	Comment Number	Sheet Number	Staff Comment
Building Mark Ibrahim 7147447202 mibrahim@cityoforange.org				
Fletcher 15 architectural site plan and floor plan.pdf	1	068	SP	**<u>All these lists must be complied during Plan Check.</u>** 1. **Provide "Green Code Checklist". And the green measures associated with the project shall be clearly specified as to what sheet of plans are shown.** 2. The **ultimate wind speed is 95 mph**; this can be verified with ASCE 7-16, chapter 26, 2022 CBC Table 1609.3(1). Most areas of Orange can be classified as wind exposure category C. 3. Require soil report. 4. The climate zone is **Zone 8.** 5. Rainfall design is based on **2 inches of rainfall per hour**. 6. **Solar Panel is required.** **7. Beginning on January 1, 2026, each California City is required by State law to enforce the 2025 Edition of California Building Standards Codes (a.k.a., Title 24 of the California Codes of Regulations). All projects submitted before or on December 22, 2025, are permitted to comply with the 2022 Edition of the California Building Standards Code.** **8. Provide design data on the first sheet:** a. Occupancy groups b. Type of construction c. Sprinkler Building

d. Floor Area

e. Height

f. Number of Stories

g. Allowable Floor Area

h. APN (Assessor parcel Number).

9. **Energy Conservation –Title 24 energy forms & calculations:**

a. Certificate of Compliance Documents.

10. **Projections** of dwelling units and accessory buildings

a. With an automatic residential fire sprinkler protection are not permitted less than 2 feet to the property line and are required to be 1 hour fire rated on the underside with a fire separation distance between 2 feet and 3 feet. [CRC Table R302.1 (2)]

11. **Walls** of dwelling units and accessory buildings

a. With an automatic residential fire sprinkler protection with a fire separation distance less than 3 feet are required to have a full one hour rating. [CRC Table R302.1 (2)]

12. **Openings** are not permitted less than 3 feet to the property line. In without an automatic residential fire sprinkler protection openings are limited to 25 percent the wall area when fire

13. See the link below, it may provide you the general info for residential permit applications.

https://www.cityoforange.org/home/showpublisheddocument/1670/637707554843470000

14. Utility Plan - Should be fully dimensioned demonstrating the locations for proposed utilities such as sewer.

15. Periodic special inspection is required for wood shear walls, shear panels, and diaphragms, including nailing, bolting, anchoring, and other fastening to components of the seismic/ wind force resisting system. Special inspection by a deputy inspector is required where the fastener spacing of the sheathing is 4” o.c. or less. [CBC 1705.12.1 & CBC 1705.13.2]

16. Provide the following Electric-Ready requirements on plan: [150]

a. Heat Pump Space Heater Ready

b. Electric Cooktop Ready

				c. Electric Clothes Dryer Ready d. Energy Storage System (ESS) Ready 17. ***R327.1.4 Doorbell buttons.*** *Doorbell buttons or controls, when installed, shall not exceed 48 inches (1219.2 mm) above exterior floor or landing, measured from the top of the doorbell button assembly. Where doorbell buttons integrated with other features are required to be installed above 48 inches (1219.2 mm) measured from the exterior floor or landing, a standard doorbell button or control shall also be provided at a height not exceeding 48 inches (1219.2 mm) above exterior floor or landing, measured from the top of the doorbell button or control.*
Fire Rosie Flores rflores@cityoforange.org				
Fletcher 15 architectural site plan and floor plan.pdf	1	015	SP	Provide a Fire Master Plan for the development. Refer to the Orange City Fire Department's Fire Master Plan Guidelines and the California Fire Code (CFC) Chapter 5 for requirements relative to fire apparatus access roadways and water supply. The Fire Master Plan shall be drawn to scale and contain the information identified in these comments.
Fletcher 15 architectural site plan and floor plan.pdf	1	016	SP	Fire apparatus access roadways: a. Dead-end fire access roadways greater than 150 foot in length shall be provided with an approved fire apparatus turnaround, must meet the turning radii standards contained in the Fire Master Plan Guidelines. Revise according to guideline. b. The fire access roadways shall be designed to support the imposed loads of the Orange Fire Department fire apparatus with a total load of 68,000 pounds. The fire apparatus is distributed as 46,000 pounds on the tandem rear axles and 22,000 pounds on the front axle. The fire access roadway shall be designed, constructed and maintained to provide all-weather driving capabilities. c. Provide a letter or statement, wet-stamped and signed by a registered engineer on the plans certifying that any new roadway meets the 68,000 pound all weather requirement or denote that the design letter meeting these conditions will be provided at rough grading plan submittal.

Case No(s): MNSP25-0006 -
Location: 715 W Fletcher Ave, Orange, CA 92865

TABLE B - Necessary to obtain code compliance

File Name	Page Number	Comment Number	Sheet Number	Staff Comment
Fletcher 15 architectural site plan and floor plan.pdf	1	017	SP	Fire access walkways: a. Show fire department ladder access to all bedroom windows located at the third story and below, provide a minimum 6 feet wide access to structure for laddering to emergency escape or rescue windows. Unless it can be shown that laddering operations will not require more than 5 feet width. Provide a detail for each floor to demonstrate correct angle dimension ratio of 1/4 the working length of the ladder away from the building and the window or deck being laddered. Include minimum 2'x2' space in front and back of ladder when ladder is in place for 2nd and 3rd floor placement.
Fletcher 15 architectural site plan and floor plan.pdf	1	018	SP	Firefighting Water supply availability: a. Embed the required fire flow in accordance with the CFC Appendix B, applicable Table B105.1. A reduction in the required fire flow is allowed for buildings provided with an automatic fire sprinkler system per OMC amended Appendix B to no less than 1,500 gpm at 20 psi. b. Provide the available fire flow for the fire hydrants nearest to the proposed structures fronting the street, to confirm the ability and demonstrate compliance with the requirements of CFC Appendix B, applicable Table B105.1; report must be current within 12 months and can be obtained from Water Department by emailing waterinfo@cityoforange.org. Embed report in Fire Master Plan. *This is different than the flow test report that will be required for fire sprinkler design during deferred submittal, to be conducted by a licensed C-16 contractor, witnessed by Fire.* c. Additional fire hydrants, at the cost of the developer, may be required after the requested information is reviewed for CFC compliance.
Fletcher 15 architectural site plan and floor plan.pdf	1	019	SP	Key boxes and key switches (Knox devices) shall be provided where necessary to ensure that immediate access for firefighting, rescue and other emergency purposes is possible. Identify location according to the following: a. Doors, perimeter pedestrian gates and other areas identified by the Fire Department.

Case No(s): MNSP25-0006 -
Location: 715 W Fletcher Ave, Orange, CA 92865

TABLE B - Necessary to obtain code compliance

File Name	Page Number	Comment Number	Sheet Number	Staff Comment
Fletcher 15 architectural site plan and floor plan.pdf	1	020	SP	Trees planted along the fire access roadway and/or firefighter required walkway shall not impede the required walkway width or the required fire apparatus vertical clearance of 13'-6". The trees should be a type that the natural growth pattern would allow the required vertical clearance without reliance on regular maintenance of the tree canopies. To be verified with landscape proposal.
Planning Ryan Agbayani (714) 744-7225 ragbayani@cityoforange.org				
Fletcher 15 architectural site plan and floor plan.pdf	1	010	SP	The City's Multi-Family Objective Design Standards apply to this project. Please reference the standards on the City website here: https://www.cityoforange.org/home/showpublisheddocument/6065/638735915474730000. You may elect to use the small lot subdivision standards specified in OMC Section 17.14.270 or process the project under the R-3 development standards of OMC Chapter 17.14. Please declare which standards you are selecting.
Fletcher 15 architectural site plan and floor plan.pdf	1	011	SP	The current zoning designation of the project site is Multiple-Family Residential (R-3). Please provide a full list of all concessions and waivers that are being requested based on the development standards path you declare.
Fletcher 15 architectural site plan and floor plan.pdf	1	012	SP	Per OMC Section 17.34.110 Parking Area Dimensions, two-way drive aisles shall be a minimum of 25 feet wide. Additionally, the minimum required back-up space for a 90-degree parking stall is 25 feet.
Fletcher 15 architectural site plan and floor plan.pdf	1	013	SP	Per OMC Section 17.34.110 Parking Area Dimensions, two-way drive aisles shall be a minimum of 25 feet wide. Additionally, the minimum required back-up space for a 90-degree parking stall is 25 feet.

Case No(s): MNSP25-0006 -
Location: 715 W Fletcher Ave, Orange, CA 92865

TABLE B - Necessary to obtain code compliance

File Name	Page Number	Comment Number	Sheet Number	Staff Comment
Fletcher 15 architectural site plan and floor plan.pdf	1	014	SP	Per OMC Section 17.14.270, Small Lot Subdivision Development Standards, the provisions of the front yard of the underlying zone shall apply to the front lot line of the perimeter of the subdivision. Per OMC Section 17.14.070 General Requirements, the minimum required front yard setback is 15 feet (for the R-3 zoning district).
Fletcher 15 architectural site plan and floor plan.pdf	1	027	SP	For the eastern property line, please provide the height dimension of the existing CMU block wall.
Fletcher 15 architectural site plan and floor plan.pdf	1	028	SP	For the northern property line, please provide the height dimension of the existing CMU block wall.
Fletcher 15 architectural site plan and floor plan.pdf	1	029	SP	Please confirm your intent to process this project per the Residential Multi-Family (R-3) development standards or as a Small Lot Subdivision. Depending on the type of development that is proposed, the development standards will be different, including (but not limited to) setbacks, open space, off-street parking, etc.). The Small Lot Subdivision Ordinance allows for the development of smaller "fee simple," single-family residential lots in the Multi-Family (R-3) zone. If the submitted Tentative Tract Map proposes a single lot subdivision for condominium purposes, this is considered a multi-family residential condominium development whereby ownership of each unit will have exclusive rights to a particular airspace. If the intent is to utilize the Small Lot Subdivision Development Standards, then please submit a map to include fee simple lots divided according to the regulations in the Ordinance and Subdivision Map Act. Additionally, if you will be utilizing the Small Lot Subdivision Development Standards as outlined in OMC Section 17.14.270 (https://ecode360.com/43568256). Please create a table on the Title Sheet of the PDF plans to specify what the OMC development standard is, and add a new column to identify what you are proposing. https://www.cityoforange.org/home/showpublisheddocument/3300/637840585869970000

Case No(s): MNSP25-0006 -
Location: 715 W Fletcher Ave, Orange, CA 92865

TABLE B - Necessary to obtain code compliance

File Name	Page Number	Comment Number	Sheet Number	Staff Comment
Fletcher 15 architectural site plan and floor plan.pdf	1	031	SP	Provide a trash receptacle pick-up location exhibit for trash collection. Trash bins cannot occupy or obstruct required fire access and emergency response. The trash collection exhibit should be coordinated with the city's trash hauler, CR&R Environmental Services (https://www.cityoforange.org/our-city/departments/public-works/field-services-division/trash-recycling-and-organics).
Fletcher 15 architectural site plan and floor plan.pdf	1	033	SP	Per Page 15 of the Land Use Project Application Information Packet, please provide a Preliminary Grading Plan with all of the required items specifically outlined in the checklist. https://www.cityoforange.org/home/showpublisheddocument/254/637957451799000000
Fletcher 15 architectural site plan and floor plan.pdf	1	034	SP	Per Page 16 of the Land Use Project Application Information Packet, please provide a Landscape Plan with all of the required items specifically outlined in the checklist. https://www.cityoforange.org/home/showpublisheddocument/254/637957451799000000
Fletcher 15 architectural site plan and floor plan.pdf	1	035	SP	Per Page 13 of the Land Use Project Application Information Packet, please provide a Roof Plan. https://www.cityoforange.org/home/showpublisheddocument/254/637957451799000000

Case No(s): MNSP25-0006 -
Location: 715 W Fletcher Ave, Orange, CA 92865

TABLE B - Necessary to obtain code compliance

File Name	Page Number	Comment Number	Sheet Number	Staff Comment
Fletcher 15 architectural site plan and floor plan.pdf	1	036	SP	Per Pages 14 to 15 of the Land Use Project Application Information Packet, please provide a Fire Master Plan with all of the required items specifically outlined in the checklist. https://www.cityoforange.org/home/showpublisheddocument/254/637957451799000000
Fletcher 15 architectural site plan and floor plan.pdf	1	037	SP	Per Page 6, Item F of the Land Use Project Application Information Packet, please provide a Color and Materials Board with all of the required items specifically outlined in the checklist. https://www.cityoforange.org/home/showpublisheddocument/254/637957451799000000
Fletcher 15 architectural site plan and floor plan.pdf	1	038	SP	Per Page 7, Item J of the Land Use Project Application Information Packet, subsequent environmental and technical studies may be required once the application has been deemed complete. https://www.cityoforange.org/home/showpublisheddocument/254/637957451799000000
Fletcher 15 architectural site plan and floor plan.pdf	1	039	SP	Per Pages 7 to 8, Item K of the Land Use Project Application Information Packet, please provide a Water Quality Management Plan (WQMP). https://www.cityoforange.org/home/showpublisheddocument/254/637957451799000000

Case No(s): MNSP25-0006 -
Location: 715 W Fletcher Ave, Orange, CA 92865

TABLE B - Necessary to obtain code compliance

File Name	Page Number	Comment Number	Sheet Number	Staff Comment
Fletcher 15 architectural site plan and floor plan.pdf	1	040	SP	Per Page 8, Item L of the Land Use Project Application Information Packet, please provide a Solid Waste Management Plan with all of the required items specifically outlined in the checklist. https://www.cityoforange.org/home/showpublisheddocument/254/637957451799000000
Fletcher 15 architectural site plan and floor plan.pdf	1	041	SP	Per Page 10, Item A of the Land Use Project Application Information Packet, please provide a Site Plan with all of the required items specifically outlined in the checklist. https://www.cityoforange.org/home/showpublisheddocument/254/637957451799000000
Fletcher 15 architectural site plan and floor plan.pdf	1	042	SP	Per Page 11, Item B of the Land Use Project Application Information Packet, please provide Elevations with all of the required items specifically outlined in the checklist. https://www.cityoforange.org/home/showpublisheddocument/254/637957451799000000
Fletcher 15 architectural site plan and floor plan.pdf	1	043	SP	Per Pages 12 to 13, Item D of the Land Use Project Application Information Packet, please provide Floor Plans with all of the required items specifically outlined in the checklist. https://www.cityoforange.org/home/showpublisheddocument/254/637957451799000000

Case No(s): MNSP25-0006 -
Location: 715 W Fletcher Ave, Orange, CA 92865

TABLE B - Necessary to obtain code compliance

File Name	Page Number	Comment Number	Sheet Number	Staff Comment
Fletcher 15 architectural site plan and floor plan.pdf	1	044	SP	Per Page 13, Item F of the Land Use Project Application Information Packet, please provide both an Existing Site Plan and Proposed Site Plan with all of the required items specifically outlined in the checklist. https://www.cityoforange.org/home/showpublisheddocument/254/637957451799000000
Fletcher 15 architectural site plan and floor plan.pdf	1	045	SP	Per Page 7, Item I of the Land Use Project Application Information Packet, please provide a lighting plan. Confirm if safety lighting is proposed near the surface parking spaces and/or in other common areas of the site. https://www.cityoforange.org/home/showpublisheddocument/254/637957451799000000
Fletcher 15 architectural site plan and floor plan.pdf	1	046	SP	The City of Orange Multi-Family Objective Design Standards apply to the project site, which is currently zoned R-3. Please review the document in detail to confirm that all applicable object design standards are met. https://www.cityoforange.org/home/showpublisheddocument/6065/638735915474730000
Fletcher 15 architectural site plan and floor plan.pdf	1	047	SP	On Page 6 of the City of Orange Multi-Family Objective Design Standards, "on street-facing facades, at least 70% of the building shall be stepped back above the second story by a minimum of 5 feet, measured from the setback line." Please demonstrate compliance with these objective design standards, specifically for Lots 1 and 15. https://www.cityoforange.org/home/showpublisheddocument/6065/638735915474730000

Case No(s): MNSP25-0006 -
Location: 715 W Fletcher Ave, Orange, CA 92865

TABLE B - Necessary to obtain code compliance

File Name	Page Number	Comment Number	Sheet Number	Staff Comment
Fletcher 15 architectural site plan and floor plan.pdf	1	048	SP	On Page 8 of the City of Orange Multi-Family Objective Design Standards, "development of more than two stories shall incorporate at least three of the required architectural elements on street-facing facades." Please demonstrate compliance with these objective design standards, specifically for Lots 1 and 15. https://www.cityoforange.org/home/showpublisheddocument/6065/638735915474730000
Fletcher 15 architectural site plan and floor plan.pdf	1	049	SP	Per the Paths section on Page 9 of the City of Orange Multi-Family Objective Design Standards, "pedestrian pathways to all primary entrances and common areas shall have a minimum clearance of four feet in width." Please provide width dimensions of the pathways on the plans. https://www.cityoforange.org/home/showpublisheddocument/6065/638735915474730000
Fletcher 15 architectural site plan and floor plan.pdf	1	050	SP	Per the Facades - Composition section on Page 10 of the City of Orange Multi-Family Objective Design Standards, please demonstrate that all street-facing facades include at least three of the design requirements as outlined in the document. https://www.cityoforange.org/home/showpublisheddocument/6065/638735915474730000

Case No(s): MNSP25-0006 -
Location: 715 W Fletcher Ave, Orange, CA 92865

TABLE B - Necessary to obtain code compliance

File Name	Page Number	Comment Number	Sheet Number	Staff Comment
Fletcher 15 architectural site plan and floor plan.pdf	1	051	SP	Per the Facades - Windows section on Page 10 of the City of Orange Multi-Family Objective Design Standards, please demonstrate that all design standards are met. Please note that vinyl windows are prohibited. https://www.cityoforange.org/home/showpublisheddocument/6065/638735915474730000
Fletcher 15 architectural site plan and floor plan.pdf	1	052	SP	Per the Facades - Color section on Page 11 of the City of Orange Multi-Family Objective Design Standards, "no more than four colors shall be applied to the building façade (one predominant color and up to three secondary colors)." Please demonstrate compliance with this on the plans (e.g., elevations). https://www.cityoforange.org/home/showpublisheddocument/6065/638735915474730000
Fletcher 15 architectural site plan and floor plan.pdf	1	053	SP	Per the Surface Parking Setbacks section on Page 14 of the City of Orange Multi-Family Objective Design Standards, "Surface parking areas shall be set back a minimum of 30 feet from the primary street frontage, 10 feet from any secondary street frontage, 10 feet from any adjacent residential zoning district, and five feet from interior property lines." Please demonstrate compliance with this. https://www.cityoforange.org/home/showpublisheddocument/6065/638735915474730000

Case No(s): MNSP25-0006 -
Location: 715 W Fletcher Ave, Orange, CA 92865

TABLE B - Necessary to obtain code compliance

File Name	Page Number	Comment Number	Sheet Number	Staff Comment
Fletcher 15 architectural site plan and floor plan.pdf	1	054	SP	Per the Transformers and Utilities section on Page 16 of the City of Orange Multi-Family Objective Design Standards, "Transformers and utilities shall be accommodated on-site and screened from public view and neighboring properties." Please demonstrate compliance with this design standard. https://www.cityoforange.org/home/showpublisheddocument/6065/638735915474730000
Fletcher 15 architectural site plan and floor plan.pdf	1	055	SP	Per Figure CM-2 City Master Plan of Streets and Highways of the General Plan Circulation Element, Fletcher Avenue is designated as a "Secondary Arterial (4 Lanes Divided)." Per OMC Section 17.34.110.G Drive Aisles Accessing an Arterial Highway, "drive aisles which obtain direct access from an arterial highway shall have a minimum width of 30 feet for conventional type entrances (reference City Standard Plan No. 115), and a minimum width of 20 feet for radius type entrances (reference City Standard Plan No.114). In addition, the length of the entry aisle, as measured from the back of sidewalk, shall be a minimum of 30 feet long to allow storage space for two vehicles." Please demonstrate compliance with these requirements. https://ecode360.com/43569308
Fletcher 15 architectural site plan and floor plan.pdf	1	056	SP	Per OMC Section 17.34.110 Parking Area Dimensions, "open parking stalls shall not be less than nine feet wide and 18 feet long, except when adjacent to a wall, which requires a ten-foot-wide stall." Please demonstrate that these measurements are taken from the interior face of curb (if a curb is proposed to create a barrier between the landscaping and the paved area).
Fletcher 15 architectural site plan and floor plan.pdf	1	057	SP	Label the proposed mechanical equipment on the plans.

Case No(s): MNSP25-0006 -
Location: 715 W Fletcher Ave, Orange, CA 92865

TABLE B - Necessary to obtain code compliance

File Name	Page Number	Comment Number	Sheet Number	Staff Comment
Fletcher 15 architectural site plan and floor plan.pdf	1	058	SP	Provide dimensions of the proposed driveways into the two-car garages for each unit.
Fletcher 15 architectural site plan and floor plan.pdf	1	059	SP	Identify all parking spaces reserved for guest parking. Please refer to OMC Section 17.34.060 Required Number of Parking Spaces (https://ecode360.com/43569295).
Fletcher 15 architectural site plan and floor plan.pdf	1	060	SP	Confirm if this area is designated as common open space. If so, provide details on what is being proposed in this area (e.g., benches, landscaping, water features, etc.). Provide dimensions of this area. Per the R-3 zoning standards, "for projects containing 10 or more units, the minimum width and depth shall be 20 feet." https://ecode360.com/43568181
Fletcher 15 architectural site plan and floor plan.pdf	1	061	SP	Per OMC Section 17.14.110 Usable Open Space Required, "for projects containing 10 or more units, one common recreational amenity shall be provided for each 25 units or fraction thereof." Additionally, "there shall be a system of pedestrian pathways connecting all dwelling units or dwelling groups to common usable open space areas." https://ecode360.com/43568181
Fletcher 15 architectural site plan and floor plan.pdf	1	062	SP	Motorcycle and bicycle parking are not required if utilizing the Small Lot Subdivision Development Standards and Small Lot Subdivision Guidelines. If the project will be using alternate development standards, then please refer to OMC Section 17.34.080 (https://ecode360.com/43569301) which requires that all new construction of residential and non-residential uses requiring over 10 parking spaces shall provide parking and locking facilities for bicycles and motorcycles in the numbers specified in Table 17.34.080 will apply. Bicycle and motorcycle facilities shall be located within proximity to entrances. Bicycle racks are defined to be storage facilities with locking capabilities for a minimum of five bicycles.

Case No(s): MNSP25-0006 -
Location: 715 W Fletcher Ave, Orange, CA 92865

TABLE B - Necessary to obtain code compliance

File Name	Page Number	Comment Number	Sheet Number	Staff Comment
Fletcher 15 architectural site plan and floor plan.pdf	1	063	SP	Please provide a view simulation and line of sight diagram to demonstrate how the proposed three-story development is designed to mitigate potential privacy concerns for the adjacent neighbors. For reference, please refer to Page 10 of the City of Orange Small Lot Subdivision Guidelines. https://www.cityoforange.org/home/showpublisheddocument/3300/637840585869970000
Fletcher 15 architectural site plan and floor plan.pdf	1	064	SP	Per OMC Section 17.14.270.C.11 Trash Enclosures, "all small lot subdivision development projects shall provide trash (including trash, recycling, and green waste) collection areas adequately and conveniently placed throughout the development. These collection areas shall be screened from view on three sides by a six-foot high masonry wall. A view obscuring gate shall be provided." https://ecode360.com/43568256
Fletcher 15 architectural site plan and floor plan.pdf	1	065	SP	For the eastern property line, please identify whether the existing CMU block wall is on the subject property, the adjacent property, or partially on both. Per OMC Section 17.12.070 Fences and Walls, "no parallel fence or wall shall be constructed less than five feet from an existing fence or wall, unless approved by the Community Development Director." Please identify which party (or parties) will be responsible for ongoing maintenance of the perimeter walls. https://ecode360.com/43567441

Case No(s): MNSP25-0006 -
Location: 715 W Fletcher Ave, Orange, CA 92865

TABLE B - Necessary to obtain code compliance

File Name	Page Number	Comment Number	Sheet Number	Staff Comment
Fletcher 15 architectural site plan and floor plan.pdf	1	066	SP	For the northern property line, please identify whether the existing CMU block wall is on the subject property, the adjacent property, or partially on both. Per OMC Section 17.12.070 Fences and Walls, "no parallel fence or wall shall be constructed less than five feet from an existing fence or wall, unless approved by the Community Development Director." Please identify which party (or parties) will be responsible for ongoing maintenance of the perimeter walls. https://ecode360.com/43567441
Fletcher 15 architectural site plan and floor plan.pdf	1	067	SP	Provide a shade and shadow analysis to analyze potential impacts to adjacent residential properties.
Fletcher 15 architectural site plan and floor plan.pdf	1	069	SP	Per the City of Orange Multi-Family Objective Design Standards, "at least 15 percent of the overall site shall be planted area. In addition, the standards specified in the City of Orange Landscape Standards and Specifications shall apply." Please provide calculations on the plans. City of Orange Landscape Standards and Specifications: https://www.cityoforange.org/home/showpublisheddocument/338/637699044267800000
Fletcher 15 architectural site plan and floor plan.pdf	1	070	SP	Per Page 14, of the City of Orange Multi-Family Objective Design Standards, please provide the setback dimension between the western interior property line and the most western surface parking stall (minimum of 5 feet is required).

Case No(s): MNSP25-0006 -
Location: 715 W Fletcher Ave, Orange, CA 92865

TABLE B - Necessary to obtain code compliance

File Name	Page Number	Comment Number	Sheet Number	Staff Comment
sb 330 preliminary application form statewide.pdf	3	025		The current zoning designation of the project site is Multiple-Family Residential (R-3). Please provide a full list of all concessions and waivers that are being requested.
ROW Tawnie Schraan tschraan@cityoforange.org				
Conceptual Lot Line Configuration.pdf	1	032		A Tract Map will be required for this project.
Fletcher 15 architectural site plan and floor plan.pdf	1	003	SP	This project is made up of 2 lots. This will need to be rectified.
Fletcher 15 architectural site plan and floor plan.pdf	1	004	SP	Show all property lines and easement on site plan.
Solid Waste Tawnie Schraan tschraan@cityoforange.org				
Fletcher 15 architectural site plan and floor plan.pdf	1	009	SP	Provide TRO form and onsite solid waste plan.
Subdivision Tawnie Schraan tschraan@cityoforange.org				
Fletcher 15 architectural site plan and floor plan.pdf	1	002	SP	Provide a grading and utility plan.
Surface Water Quality Mike Carney mcarney@cityoforange.org				
Fletcher 15 architectural site plan and floor plan.pdf	1	021	SP	Table B- The project will construct and/or reconstruct greater than 5,000 SF of impervious surfaces and therefore is required to submit a Priority Water Quality Management Plan (WQMP) for review and approval. To ensure the project applicant is aware of the Surface Water Quality requirements early in the project processing, the applicant is required to submit a Preliminary WQMP for review and approval.

Case No(s): MNSP25-0006 -
Location: 715 W Fletcher Ave, Orange, CA 92865

TABLE B - Necessary to obtain code compliance

File Name	Page Number	Comment Number	Sheet Number	Staff Comment
Traffic Maria Flores mpflores@cityoforange.org				
Fletcher 15 architectural site plan and floor plan.pdf	1	022	SP	Please submit a Trip Generation Memorandum outlining the vehicle trips generated by the existing land use as well as the number of trips generated by the proposed project, this memo should include a conclusion stating whether this project will need to produce a Traffic Impact Analysis or not based on the City of Orange Traffic Impact Analysis Guidelines located on the city website. This memo needs to be signed by a licensed traffic engineer.
Fletcher 15 architectural site plan and floor plan.pdf	1	023	SP	In addition to other impact fees that may be applicable, the proposed project may be responsible for paying Transportation Systems Improvement Program (TSIP) fees based on the net change in land uses (proposed project minus existing credits), prior to issuance of Certificate of Occupancy. For a complete list of development fees that may be applicable, please visit the City of Orange website: https://www.cityoforange.org/our-city/departments/community-development/building-and-safety-services/forms-717
Water Division Tuan Cao tcao@cityoforange.org				
Fletcher 15 architectural site plan and floor plan.pdf	1	007	SP	• Show and label existing domestic, fire, irrigation water meters. • Indicate which meter shall be reused and/or abandoned. • Show proposed water meters, service, backflow devices, fire hydrants. • Project shall be master metering off Fletcher Ave.- Onsite water improvements shall be owned, installed, and maintained by owner. • Separated meter, service with approved backflow device are required for domestic, fire, and irrigation. • Provide a minimum of 3-foot clearance around proposed backflow devices.

Table C - Partial List of Potential Conditions of Approval	
Number	**Condition**
Erik Mendoza emendoza@cityoforange.org | 714-744-7555	
1	Security and design measures that employ defensible space concepts shall be utilized in development and construction plans. These measures incorporate the concepts of Crime Prevention through Environmental Design (CPTED), which involves considerations such as placement and orientation of structures, access and visibility of common areas, placement of doors, windows, addressing, and landscaping. CPTED promotes public safety, physical security and allows citizens the ability to monitor activity. It is based on five concepts to provide non-invasive and permanent measures to prevent and reduce crime: territoriality, natural surveillance, access control, activity support, and maintenance. The project shall also comply with the requirements contained in the City of Orange Municipal Code Chapter 15.52, Building Security Construction Standards reference Ordinance #6-22.
Rosie Flores rflores@cityoforange.org	
2	Plans submitted for Building Plan Review shall comply with the California Fire Code as amended by the City and as frequently amended and in effect at the time of application for Building Permit.
3	Onsite fire department access will require easement recording prior to issuance of Rough Grading Permit and shall be reviewed by Fire prior to approval.
Ryan Agbayani ragbayani@cityoforange.org | (714) 744-7225	
4	In conjunction with construction, all activity will be limited to the hours between 7:00 a.m. and 8:00 p.m. Monday through Saturday. No construction activity will be permitted on Sundays and Federal holidays.
5	This approval constitutes approval of the proposed subdivision only to the extent that the project complies with the City of Orange's Subdivision Ordinance and any other applicable zoning regulations. Approval does not include any action or findings as to compliance or approval of the project regarding any other applicable ordinance, regulation, or requirement.

6	Codes Covenants and Restrictions (CC&R'S) shall be designed and approved by the City for the entire site and address specific responsibilities of the Homeowners Association (HOA). A few specific areas include, but are not limited to: a. Any aspect that is zoning in nature shall be structured so they cannot be rescinded or modified without City concurrence. b. Maintenance responsibilities for any private drainage or water quality features c. Maintenance responsibilities for fuel modification areas d. Maintenance responsibilities for landscape areas, including parkway median roadway areas, arterial roadway landscaping, common slopes or native open space e. Identification of HOA community trail or bikeway systems that will be open to the general public through public pedestrian easements, and maintenance of these community trails and bikeways f. Detailing enforcement options available to the City to ensure that maintenance is continuously undertaken for common slopes, drainage and water quality, fuel modification zones, trails that are open to the public or other zoning aspects g. Maintenance of any applicable private streets h. Maintenance of any applicable private recreation facilities i. Identification of common open space lots that will be owned or under the control of the HOA and maintenance for open space lots j. Ensure, in perpetuity, that private trails and bikeways open to the general public shall not be blocked through the construction of any fencing, gates or other devices that would limit or restrict access to the general public k. A method to distribute the cost of required maintenance in an equitable manner among the owners of eh dwelling units within the subdivision l. Ownership and maintenance of common slope areas, including down drain and terrace drains m. The CC&R's shall contain a provision that the Fire Chief can, at his discretion, require further street markings for fire lanes (including red curbing) if signage fails to keep fire lanes clear of vehicles or other obstructions
7	All lettered parcels not specifically assigned to and accepted by a governmental entity shall remain under the common ownership, maintenance, and liability of the HOA. No lettered lot may be sold separately. Private park facilities within a development area shall be maintained as designed and approved by the City and shall not be altered or removed without specific approval from the City of Orange. These provisions shall be reflected in the CC&R's.
8	A final common area landscaping and irrigation plan shall be submitted for review and approval by the Planning Division and Public Works. Plants and shrubbery chosen for landscaping around common area fencing or public trails shall be such that when installed is of a graduated height, from lower to higher away from the access area so as to prevent blind corners and maintain maximum visibility of surrounding area for those using the access.
9	A lighting plan shall be submitted for review and approval for any exterior lighting of common areas or parking areas. Lighting plan shall be designed to confine all direct lighting to the property in a manner meeting the approval of the Planning Manager. Lighting shall be included for any trail not adjoining a public street that will be utilized in evening hours.
10	Any graffiti shall be removed within 72 hours from the time the City of Orange Notice of Violation is received by the applicant/property owner.
11	In conjunction with the operation of the (business or residence) the property owner shall be responsible to maintain the property to a level deemed adequate by the Community Development. This includes, but is not limited to, the buildings, carports, landscape on-site, recreational facilities, trash areas, signage, utilities, property walls, and gates.
12	Prior to building permit issuance, the applicant shall demonstrate to the satisfaction of the Community Development Director that new mechanical equipment screening shall be installed that architecturally matches the building.
13	Prior to building permit issuance, the applicant shall demonstrate to the satisfaction of the Community Development Director that all mechanical and air conditioning equipment shall be shielded and screened from view from adjacent streets and properties. The screening shall be integrated architecturally with the building.
14	All associated roof mounted equipment shall be completely screened from view and painted to match the color and appearance of the existing roof/building.

15	Building permits shall be obtained for all construction work, as required by the City of Orange, Community Development Department\`s Building and Safety Services. Failure to obtain the required building permits may be cause for revocation of this entitlement.
16	Prior to the issuance of a building permit, the applicant shall record a Density Bonus Housing Agreement on the parcel(s) designated for the construction of the affordable units. The Density Bonus Housing Agreement shall be drafted by the applicant and reviewed by the Community Development Director and the City Attorney with a recommendation made to the Planning Commission and City Council. The Density Bonus Housing Agreement shall provide for the following conditions governing the use of the affordable housing units during the use restriction period: a. The rules and procedures for qualifying tenants, establishing affordable rent, filling vacancies and maintaining the affordable units for qualified tenants. b. Provisions requiring owners to verify tenant incomes and maintain books and records to demonstrate compliance with this chapter. c. Provisions requiring owners to submit an annual report to the city, which includes the name, address and income of each person occupying each affordable unit, and which identifies the bedroom size and monthly rent or cost of each affordable unit. d. Determination of Rent. A maximum rent schedule shall be submitted to the Department of Community Development prior to the issuance of an occupancy permit for the affordable units, and updated annually on the anniversary date of occupancy. e. Deposit amount. Total move-in costs for eligible tenants occupying affordable units shall be limited to first month\`s rent plus a security/cleaning deposit not to exceed one month\`s rent. f. Upward Mobility Allowance. When a tenant occupying an affordable unit no longer qualifies under the income requirements, verified through the monitoring program required as part of the Density Bonus Housing Agreement, that tenant may then be charged market rate rent. If this occurs, any currently vacant unit of similar type to the affordable unit in question shall then be designated as an affordable unit, and the owner shall immediately attempt to secure tenants in accordance with this chapter. The owner is required to maintain at all times during the use restriction the minimum number of affordable units identifies in the Density Bonus Housing Agreement. g. Subletting of Affordable Units. No subletting of designated affordable units shall be allowed unless the following conditions are met: i. Written permission is obtained from the Community Development Director ii. The sublessee qualifies as a very low or lower income household. iii. The rent collected shall not exceed the maximum affordable rent.
17	The CC&R`s shall be recorded prior to or concurrent with the Final Map.
Tuan Cao tcao@cityoforange.org	
18	Prior to issuance of any grading permit or building permit, the applicant must submit improvement plans to the Water Division for review and approval for any new fire hydrants, domestic water services, fire services, landscape services, backflow prevention devices, and any other proposed improvements or relocations affecting the public water system facilities.
19	Prior to issuance of any grading permit, the applicant must construct all public and/or private improvements to the satisfaction of the Water Division. The applicant may be required to enter into an agreement with the City of Orange, and post security in a form and amount acceptable to the City Engineer and/or Water Division to ensure construction of said improvements.
20	Prior to issuance of any grading permit or building permit, the applicant will be responsible for the installation and/or relocation of the proposed or existing public water system facilities to a location and of a design per the improvement plans approved by the Water Division.
21	Prior to issuance of certificate of occupancy, the applicant will be responsible for the installation of necessary fire hydrants and fire services as approved by the Fire Department and Water Division.
22	Prior to issuance of building permit, the Water Division will approve the type and location of landscaping services, fire services, and backflow prevention devices for proposed City services.

23	Prior to issuance of building permit, the applicant must submit construction documents must show that the installation of sewer mains in the vicinity of water mains is done per the Department of Public Works Water Division Standard No. 113 and will be approved by the Water Division.
24	Prior to issuance of building permit, the applicant must submit construction documents must show that a six foot minimum horizontal clearance and a one foot minimum vertical clearance would be maintained between City water mains, laterals, services, meters, fire hydrants and all other utilities except sewer. The Water Division will review and approve the construction documents.
25	Prior to issuance of building permit, the applicant must submit construction documents that show that an eight-foot minimum clearance is provided between City water mains, laterals, services, meters, fire hydrants, signs, or trees or other substantial shrubs and plants as required by the Water Division. The Water Division will review and approve the construction documents.
26	Prior to issuance of building permit, construction documents must show that permanent signs, awning, surface water quality management features or other structures are not built over water mains, laterals, services, meters, or fire hydrants as required by the Water Division.
27	Prior to issuance of building permit, for the first phase of work, the applicant will be responsible for obtaining approval of all necessary encroachment permits from affected agencies for all public water construction work.
28	Prior to approval of a water improvement plan, the applicant must satisfy all water main connection, plan check, and inspections charges as determined by the Water Division.
29	Plans submitted during plan check must show that the water improvement plans are consistent with the fire suppression plans and or fire master plan. The applicant’s consultant preparing the water improvement plans must coordinate their plans with the consultant preparing the fire suppression plans and/or fire master plan so that their designs concur.
30	Plans submitted during plan check must show that the minimum separation requirements are met and that each of the various designer’s plan sets match. The applicant’s consultant preparing the improvement and utility plans must coordinate their plans with the consultants preparing the landscape, architectural, surface water quality management, fire master and/or fire suppression plans so that all designs are consistent.
31	Prior to issuance of encroachment permit, the applicant must prepare and provide product material submittals consistent with the water improvement plans for all proposed public water system facilities to the Water Division per the City of Orange Standard Specifications and Plans For the Construction of Water System for review and approval.
32	Prior to issuance of certificate of occupancy, the applicant must furnish and install individual pressure regulators on new services where the incoming pressure exceeds eighty pounds per square inch.

Mike Carney
mcarney@cityoforange.org

33	1. Prior to issuance of grading permits the applicant shall submit a Priority Project WQMP for review and approval to the Public Works Department that: a. Prioritizes the use of Low Impact Development principles as follows: preserves natural features; minimizes runoff and reduces impervious surfaces; and utilizes infiltration of runoff as the method of pollutant treatment. Infiltration BMPs to be considered include the use of permeable materials such as concrete and concrete pavers, infiltration trenches, infiltration planters, and other infiltration BMPs as applicable, b. Incorporates the applicable Site Design, Routine Source, Structural Control and Low Impact BMPs as defined in the Model Water Quality Management Plan and Technical Guidance Document, c. Maintains the hydrologic characteristics of the site by matching time of concentration, runoff, velocity, volume and hydrograph for a 2-year storm event, d. Minimizes the potential increase in downstream erosion and avoids downstream impacts to physical structures, aquatic and riparian habitat, e. Generally describes the long-term operation and maintenance requirements for structural and Treatment Control BMPs, f. Identifies the entity or employees that will be responsible for long-term operation, maintenance, repair and or replacement of the structural and Treatment Control BMPs and the training that qualifies them to operate and maintain the BMPs, g. Describes the mechanism for funding the long-term operation and maintenance of all structural and Treatment Control BMPs, h. Includes a copy of the forms to be used in conducting maintenance and inspection activities, i. Meets recordkeeping requirements (forms to be kept for 5 years). j. Includes a copy of the form to be submitted annually by the project owner to the Public Works Department that certifies that the project's structural and treatment BMPs are being inspected and maintained in accordance with the project's WQMP.
34	10. Prior to final sign off, a copy of the project's CC&Rs shall be provided to the Public Works Department for review and approval that includes requirements for maintenance and funding of the project's structural and treatment water quality best management practices as approved by the City in the project's WQMP.
35	2. Prior to issuance of certificates for use and occupancy, the applicant shall demonstrate the following to the Public Works Department: a. That all structural and treatment control best management practices (BMPs) described in the Project WQMP have been constructed and installed in conformance with the approved plans and specifications, b. That the applicant is prepared to implement all non-structural BMPs described in the Project WQMP, c. That an adequate number of copies of the project's approved final Project WQMP are available for the future occupiers.
36	3. Prior to issuance of certificates for use of occupancy or final signoff by the Public Works Department, the applicant shall demonstrate to the satisfaction of Public Works, that the preparer of the WQMP has reviewed the BMP maintenance requirements in Section V of the WQMP with the responsible person and that a copy of the WQMP has been provided to that person. A certification letter from the WQMP preparer may be used to satisfy this condition.
37	4. Prior to issuance of building permits, the applicant shall review the approved Water Quality Management Plan (WQMP) and grading plan to ensure the structure's downspouts or drainage outlet locations are consistent with those documents. Copies of the building or architectural plans specifically showing the downspouts and drainage outlets shall be submitted to the Public Works Department for review.
38	5. The project applicant shall maintain all structural, treatment and low impact development BMPs at the frequency specified in the approved WQMP. Upon transfer of ownership or management responsibilities for the project site, the applicant shall notify the City of Orange Public Works Department of the new person(s) or entity responsible for maintenance of the BMPs.

HAMILTON
LAND DEVELOPMENT, INC.

March 18, 2025

City of Orange
300 E. Chapman Ave.
Orange, CA 92866

Re: Proposed Mixed-Income Residential Project
705-715 West Fletcher Avenue

City of Orange Planning Department,

We are pleased to submit this preliminary plan review application for a proposed single-family residential small lot subdivision at the above referenced property. The project complies with the City's general plan land use designation for the property and is designed as a small lot subdivision as allowed by the R3 zoning. Given the current housing crisis, we are hopeful that our proposal to bring much needed mixed income housing to the City of Orange will be viewed favorably.

The property is a .72 acre vacant parcel previously occupied by a street sweeping company. All structures were recently demolished and the site is essentially a flat pad with no trees and very little vegetation. The property is surrounded to the east, west and north by residential townhomes with a similar density as the proposed project. The south side of the property is bounded by Fletcher Avenue with the Fletcher Basin beyond.

The proposed project will feature 15 new single-family homes on individual small lots, one of which will be set aside for a very low income household (50% AMI). The proposed entry level three story homes are anticipated to be approximately 1,600 square feet with three bedrooms and a two car garage and will be geared towards growing families. The project will be a common interest development with a homeowners association owning and managing the private streets and walkways, common open space, common landscape areas and guest parking spaces.

The baseline density for the project under the City's land use designation of Low Medium Density Residential (LMDR) is 11 homes (.72 net acres * 15 du/acre). The proposed low income set aside is for 9% of the homes (9% * 11 homes = 1). The affordable homes will be set-aside for very low income households (50% AMI) which qualifies the project for a density bonus of 30%, or 4 homes, in accordance with state density bonus law and City of Orange municipal code section 17.15.

In exchange for voluntarily setting aside affordable units, the proposed project qualifies for reductions and waivers to certain zoning standards as allowed by the state density bonus law and City code. These reductions include small lot subdivision standards related to minimum lot depth, setbacks, building orientation, building articulation and certain other site planning and massing guidelines. These reductions will allow the project to accommodate the affordable and bonus homes but still provide a for-sale single-family subdivision that compliments the surrounding neighborhood. The reductions and waivers are separate from the allowed incentives outlined in the state density bonus law. A proposed project incentive and a complete list of development standard reductions will be provided with the full entitlement submittal.

It is anticipated that the project will be constructed in one phase, with all homes being sold and occupied within a three to four month period. Building the project in one phase should minimize any impacts associated with construction noise and traffic.

We look forward to working with the City of Orange on this proposed mixed-income housing project. The proposed project qualifies for the protections offered by SB 330 and the statewide preliminary application form is included with this submittal. Please contact me if you have any questions or need additional information.

Sincerely,



Matt Hamilton, PE

PRELIMINARY REPORT

Prelim Number:

FBDO-2501879

Fidelity National Title
NATIONAL COMMERCIAL SERVICES

4400 MacArthur Blvd, Suite 200
Newport Beach, CA 92660

Issuing Policies of **Fidelity National Title Insurance Company**

Order No.: FBDO-2501879

TO:
Hamilton Land Development
1635 Ohms Way, Suite A
Costa Mesa, CA 92627

Attn: Matt Hamilton
Ref No.:

Title Officer.: .Team Brett Bissett
Email: ocncs@fnf.com
Phone No.: 949-622-4962
Fax No.:

Escrow Officer: JRiddleTeam
Email: JRiddleTeam@fnf.com
4210 Riverwalk Parkway
Riverside, CA 92505
Phone No.:
Fax No.:

Loan No.:

Property: 705-715 W Fletcher Ave, Orange, CA 92865

In response to the application for a policy of title insurance referenced herein, **Fidelity National Title Company** hereby reports that it is prepared to issue, or cause to be issued, as of the date hereof, a policy or policies of title insurance describing the land and the estate or interest therein hereinafter set forth, insuring against loss which may be sustained by reason of a defect, lien or encumbrance not shown or referred to as an exception herein or not excluded from coverage pursuant to the printed Schedules, Exclusions from Coverage, and Conditions of said policy forms.

With respect to any contemplated owner's policy, the printed Exceptions and Exclusions from the coverage and Limitations on Covered Risks of said policy or policies are set forth in Attachment One. The policy to be issued may contain an arbitration clause. When the Amount of Insurance is less than that set forth in the arbitration clause, all arbitrable matters shall be arbitrated at the option of either the Company or the Insured as the exclusive remedy of the parties. Limitations on Covered Risks applicable to the CLTA/ALTA Homeowner's Policy of Title Insurance, which establish a Deductible Amount and a Maximum Dollar Limit of Liability for certain coverages are also set forth in Attachment One. Copies of the policy forms should be read. They are available from the office which issued this report.

Please read the exceptions shown or referred to herein and the exceptions and exclusions set forth in Attachment One of this report carefully. The exceptions and exclusions are meant to provide you with notice of matters which are not covered under the terms of the title insurance policy and should be carefully considered.

It is important to note that this preliminary report is not a written representation as to the condition of title and may not list all liens, defects, and encumbrances affecting title to the land.

This report (and any supplements or amendments hereto) is issued solely for the purpose of facilitating the issuance of a policy of title insurance and no liability is assumed hereby. If it is desired that liability be assumed prior to the issuance of a policy of title insurance, a binder or commitment should be requested.

Countersigned By:

Christopher Smith

Authorized Officer or Agent
Christopher Smith

Effective date: February 28, 2025 at 07:30 AM

The form of Policy or Policies of Title Insurance contemplated by this Report is:

ALTA Owner's Policy 2021

ALTA Loan Policy 2021

1. The estate or interest in the Land hereinafter described or referred to covered by this Report is:

   Fee Simple

2. Title to said estate or interest at the date hereof is vested in:

   ROBERT F. CARTER AND DEANNA M. CARTER, as Trustees or any Successor Trustee of The Carter Revocable Living Trust under instrument dated March 31, 1997

3. The Land referred to in this Report is described as follows:

   SEE EXHIBIT "A" ATTACHED HERETO AND MADE A PART HEREOF

EXHIBIT A

Legal Description

For APN/Parcel ID(s): 374-261-11 and 374-261-10

THE LAND REFERRED TO HEREIN BELOW IS SITUATED IN THE CITY OF ORANGE, COUNTY OF ORANGE, STATE OF CALIFORNIA AND IS DESCRIBED AS FOLLOWS:

PARCEL 1:

BEGINNING AT THE SOUTHEAST CORNER OF THE LAND CONVEYED TO ELWOOD R. BENDER AND WIFE BY DEED RECORDED AUGUST 28, 1946 IN BOOK 1455, PAGE 9 OF OFFICIAL RECORDS, SAID SOUTHEAST CORNER BEING IN THE CENTER LINE OF FLETCHER STREET SOUTH 89° 57' 30" EAST 316.75 FEET FROM THE POINT OF INTERSECTION OF THE CENTER LINES OF THOSE CERTAIN 40 FOOT COUNTY ROADS DESCRIBED IN DEEDS RECORDED JANUARY 17, 1917 IN BOOK 299, PAGE 131 OF DEEDS, AND RECORDED MAY 13, 1918 IN BOOK 324, PAGE 4 OF DEEDS;

THENCE NORTHERLY ALONG THE EASTERLY LINE OF SAID BENDER'S LAND 300 FEET;

THENCE SOUTH 89° 57’ 30" EAST, PARALLEL WITH THE CENTER LINE OF SAID FLETCHER STREET, 60 FEET;

THENCE SOUTHERLY, PARALLEL WITH THE EASTERLY LINE OF SAID BENDER'S LAND, 300 FEET TO THE CENTER LINE OF SAID FLETCHER STREET;

THENCE NORTH 89° 57’ 30" WEST ALONG SAID CENTER LINE, 60 FEET TO THE POINT OF BEGINNING.

EXCEPTING THEREFROM THAT PORTION AS CONVEYED TO THE CITY OF ORANGE BY GRANT DEED RECORDED JULY 18, 1969 AS INSTRUMENT NO. 12226, IN BOOK 9025, PAGE 294 OF OFFICIAL RECORDS.

APN: 374-261-10

PARCEL 2:

BEGINNING AT A POINT IN THE CENTER LINE OF FLETCHER STREET SOUTH 89° 57’ 30” EAST 60 FEET FROM THE SOUTHEAST CORNER OF THE LAND CONVEYED TO ELWOOD R. BENDER AND WIFE, BY DEED RECORDED AUGUST 26, 1946 IN BOOK 1455, PAGE 9 OF OFFICIAL RECORDS OF SAID ORANGE COUNTY, SAID POINT BEING SOUTH 89° 57’ 30” EAST 376.75 FEET ALONG SAID CENTER LINE FROM THE POINT OF INTERSECTION OF THE CENTER LINES OF THOSE CERTAIN 40-FOOT COUNTY ROADS DESCRIBED IN DEEDS RECORDED JANUARY 17, 1917 IN BOOK 299, PAGE 131 OF DEEDS, AND RECORDED MAY 13, 1918 IN BOOK 324, PAGE 4 OF DEEDS;

THENCE SOUTH 89° 57’ 30” EAST ALONG SAID CENTER LINE 60 FEET;

THENCE NORTHERLY PARALLEL WITH THE EASTERLY LINE OF SAID BENDER’S LAND, 300 FEET;

THENCE NORTH 89° 57’ 30” WEST PARALLEL WITH THE SAID CENTER LINE OF FLETCHER STREET, 60 FEET;

THENCE SOUTHERLY PARALLEL WITH THE EASTERLY LINE OF SAID BENDER’S LAND 300 FEET TO THE POINT OF BEGINNING.

EXCEPTING THEREFROM THAT PORTION AS CONVEYED TO THE CITY OF ORANGE BY GRANT DEED RECORDED JULY 18, 1969 AS INSTRUMENT NO. 12226, IN BOOK 9025, PAGE 294 OF OFFICIAL RECORDS.

APN: 374-261-11

EXCEPTIONS

At the date hereof, items to be considered and exceptions to coverage in addition to the printed exceptions and exclusions in said policy form would be as follows:

1. Property taxes, which are a lien not yet due and payable, including any assessments collected with taxes to be levied for the fiscal year 2025-2026.

2. Property taxes, including any personal property taxes and any assessments collected with taxes, are as follows:

Tax Identification No.:	374-261-10
Fiscal Year:	2024-2025
1st Installment:	$187.85 paid.
2nd Installment:	$187.85, open (Delinquent after April 10)
Penalty and Cost:	$41.78
Homeowners Exemption:	$0.00
Code Area:	08-001

Affects: Parcel 1

3. Property taxes, including any personal property taxes and any assessments collected with taxes, are as follows:

Tax Identification No.:	374-261-11
Fiscal Year:	2024-2025
1st Installment:	$226.17 paid.
2nd Installment:	$226.17, open (Delinquent after April 10)
Penalty and Cost:	$45.61
Homeowners Exemption:	$0.00
Code Area:	08-001

Affects: Parcel 2

4. The lien of supplemental or escaped assessments of property taxes, if any, made pursuant to the provisions of Chapter 3.5 (commencing with Section 75) or Part 2, Chapter 3, Articles 3 and 4, respectively, of the Revenue and Taxation Code of the State of California as a result of the transfer of title to the vestee named in Schedule A or as a result of changes in ownership or new construction occurring prior to Date of Policy.

5. Water rights, claims or title to water, whether or not disclosed by the public records.

6. Easement(s) in favor of the public over any existing roads lying within said Land.

7. A deed of trust to secure an indebtedness in the amount shown below,

Dated:	August 15, 1984
Trustor/Grantor	Robert F. and Deanna M. Carter
Trustee:	Amwest General Agency Inc.
Beneficiary:	Amwest Surety Insurance Company
Loan No.:	Not Set Out
Recording Date:	September 26, 1984
Recording No.:	84-400332 of Official Records

This Company will require that the original note, the original deed of trust and a properly executed request for full reconveyance together with appropriate documentation (i.e., copy of trust, partnership agreement or corporate resolution) be in this office prior to the close of this transaction if the above-mentioned item is to be paid through this transaction or deleted from a policy of title insurance.

Any demands submitted to us for payoff must be signed by all beneficiaries as shown on said deed of trust, and/or any assignments thereto. In the event said demand is submitted by an agent of the beneficiary(s), we will require

the written approval of the demand by the beneficiary(s). Servicing agreements do not constitute approval for the purposes of this requirement.

If no amounts remain due under the obligation a zero balance demand will be required along with the reconveyance documents.

In addition, we require the written approval of said demand by the trustor(s) on said deed of trust or the current owners if applicable.

8. A deed of trust to secure an indebtedness in the amount shown below,

Amount: $187,700.00
Dated: September 24, 2012
Trustor/Grantor ROBERT F. CARTER AND DEANNA M. CARTER, TRUSTEES OR ANY SUCCESSOR TRUSTEE OF THE CARTER REVOCABLE LIVING TRUST UNDER INSTRUMENT DATED MARCH 31, 1997
Trustee: Quality Loan Service Corporation
Beneficiary: Mortgage Electronic Registration Systems, Inc. (MERS), solely as nominee for NATIONSTAR MORTGAGE LLC, its successors and assigns
Loan No.: 211618071
Recording Date: October 3, 2012
Recording No.: 2012000582401 of Official Records

A substitution of trustee under said deed of trust which names, as the substituted trustee, the following

Trustee: Nationwide Title Clearing Inc.
Recording Date: November 18, 2021
Recording No.: 2021000707133 of Official Records

The effect of a full reconveyance recorded November 18, 2021 at Recording No. 2021000707133 of Official Records, which purports to reconvey the above-mentioned Deed of Trust.

No statement is made hereto as to the effect or validity of said reconveyance.

The requirement that this Company be furnished with confirmation from the lender that the Deed of Trust has been released prior to issuance of a policy of title insurance.

9. A judgment, for the amount shown below, and any other amounts due:

Plaintiff: Mark N. Carter
Defendants: Michael F. Carter, etc., et al.
Date entered: June 20, 2018
County: Orange
Court: Superior Court of the State of California
Case No.: 30-2015-00796360-CU-BC-CJC
Recording Date: June 26, 2018
Recording No.: 2018000234033 of Official Records

10. A deed of trust to secure an indebtedness in the amount shown below,

Amount: $500,000.00
Dated: January 10, 2019
Trustor/Grantor ROBERT F. CARTER AND DEANNA M. CARTER, as Trustee or any Successor Trustee of The Carter Revocable Living Trust under instrument dated March 31, 1997
Trustee: Ticor Title
Beneficiary: Poppy Bank
Loan No.: Not Set Out
Recording Date: January 30, 2019

Recording No.: 2019000030791 of Official Records

The Deed of Trust set forth above is purported to be a "Credit Line" Deed of Trust. Under California Civil Code §2943.1 it is a requirement that the Trustor/Grantor of said Deed of Trust either immediately provide the beneficiary with the "Borrower's instruction to Suspend and Close Equity Line of Credit" or provide a satisfactory subordination of this Deed of Trust to the proposed Deed of Trust to be recorded at closing.

If the above credit line is being paid off, this Company will require that Escrow obtain written confirmation from the current Beneficiary that the account has been frozen prior to recording. Failure to do so will result in this Company holding funds at the close of Escrow until such confirmation is obtained from the Beneficiary.

A substitution of trustee under said deed of trust which names, as the substituted trustee, the following

Trustee: Poppy Bank
Recording Date: October 13, 2021
Recording No.: 2021000628781 of Official Records

The effect of a full reconveyance recorded October 13, 2021 at Recording No. 2021000628781 of Official Records, which purports to reconvey the above-mentioned Deed of Trust.

No statement is made hereto as to the effect or validity of said reconveyance.

The requirement that this Company be furnished with confirmation from the lender that the Deed of Trust has been released prior to issuance of a policy of title insurance.

11. Any easements not disclosed by the public records as to matters affecting title to real property, whether or not said easements are visible and apparent.

12. Matters which may be disclosed by an inspection and/or by a correct ALTA/ACSM Land Title Survey of said Land that is satisfactory to the Company, and/or by inquiry of the parties in possession thereof.

13. Discrepancies, conflicts in boundary lines, shortage in area, encroachments, or any other matters which a correct survey would disclose and which are not shown by the public records.

14. Any invalidity or defect in the title of the vestees in the event that the trust referred to herein is invalid or fails to grant sufficient powers to the trustee(s) or in the event there is a lack of compliance with the terms and provisions of the trust instrument.

    If title is to be insured in the trustee(s) of a trust, (or if their act is to be insured), this Company will require a Trust Certification pursuant to California Probate Code Section 18100.5.

    The Company reserves the right to add additional items or make further requirements after review of the requested documentation.

15. Any rights of the parties in possession of a portion of, or all of, said Land, which rights are not disclosed by the public records.

    The Company will require, for review, a full and complete copy of any unrecorded agreement, contract, license and/or lease, together with all supplements, assignments and amendments thereto, before issuing any policy of title insurance without excepting this item from coverage.

    The Company reserves the right to except additional items and/or make additional requirements after reviewing said documents.

END OF EXCEPTIONS

PLEASE REFER TO THE "INFORMATIONAL NOTES" AND "REQUIREMENTS" SECTIONS WHICH FOLLOW FOR INFORMATION NECESSARY TO COMPLETE THIS TRANSACTION.

REQUIREMENTS

1. In order to complete this report, the Company requires a Statement of Information to be completed by the following party(ies),

   Party(ies): All Parties

   The Company reserves the right to add additional items or make further requirements after review of the requested Statement of Information.

   NOTE: The Statement of Information is necessary to complete the search and examination of title under this order. Any title search includes matters that are indexed by name only, and having a completed Statement of Information assists the Company in the elimination of certain matters which appear to involve the parties but in fact affect another party with the same or similar name. Be assured that the Statement of Information is essential and will be kept strictly confidential to this file.

2. The Company will require either (a) a complete copy of the trust agreement and any amendments thereto certified by the trustee(s) to be a true and complete copy with respect to the hereinafter named trust, or (b) a Certification, pursuant to California Probate Code Section 18100.5, executed by all of the current trustee(s) of the hereinafter named trust, a form of which is attached.

   Name of Trust: The Carter Revocable Living Trust under instrument dated March 31, 1997

END OF REQUIREMENTS

INFORMATIONAL NOTES

1. Note: None of the items shown in this report will cause the Company to decline to attach ALTA Endorsement Form 9 to an Extended Coverage Loan Policy, when issued.

2. Note: The Company is not aware of any matters which would cause it to decline to attach CLTA Endorsement Form 116 indicating that there is located on said Land a single family residence, known as 705-715 W Fletcher Avenue, City of Orange, CA, to an Extended Coverage Loan Policy.

3. Notice: Please be aware that due to the conflict between federal and state laws concerning the cultivation, distribution, manufacture or sale of marijuana, the Company is not able to close or insure any transaction involving Land that is associated with these activities.

4. Note: There are NO conveyances affecting said Land recorded within 24 months of the date of this report.

5. Note: The policy of title insurance will include an arbitration provision. The Company or the insured may demand arbitration. Arbitrable matters may include, but are not limited to, any controversy or claim between the Company and the insured arising out of or relating to this policy, any service of the Company in connection with its issuance or the breach of a policy provision or other obligation. Please ask your escrow or title officer for a sample copy of the policy to be issued if you wish to review the arbitration provisions and any other provisions pertaining to your Title Insurance coverage.

6. The following Exclusion(s) are added to preliminary reports, commitments and will be included as an endorsement in the following policies:

A. 2006 ALTA Owner's Policy (06-17-06).

6. Defects, liens, encumbrances, adverse claims, notices, or other matters not appearing in the Public Records but that would be disclosed by an examination of any records maintained by or on behalf of a Tribe or on behalf of its members.

B. 2006 ALTA Loan Policy (06-17-06)

8. Defects, liens, encumbrances, adverse claims, notices, or other matters not appearing in the Public Records but that would be disclosed by an examination of any records maintained by or on behalf of a Tribe or on behalf of its members.

9. Any claim of invalidity, unenforceability, or lack of priority of the lien of the Insured Mortgage based on the application of a Tribe's law resulting from the failure of the Insured Mortgage to specify State law as the governing law with respect to the lien of the Insured Mortgage.

C. ALTA Homeowner's Policy of Title Insurance (12-02-13) and CLTA Homeowner's Policy of Title Insurance (12-02-13).

10. Defects, liens, encumbrances, adverse claims, notices, or other matters not appearing in the Public Records but that would be disclosed by an examination of any records maintained by or on behalf of a Tribe or on behalf of its members.

D. ALTA Expanded Coverage Residential Loan Policy - Assessments Priority (04-02-15).

12. Defects, liens, encumbrances, adverse claims, notices, or other matters not appearing in the Public Records but that would be disclosed by an examination of any records maintained by or on behalf of a Tribe or on behalf of its members.

13. Any claim of invalidity, unenforceability, or lack of priority of the lien of the Insured Mortgage based on the application of a Tribe's law resulting from the failure of the Insured Mortgage to specify State law as the governing law with respect to the lien of the Insured Mortgage.

E. CLTA Standard Coverage Policy 1990 (11-09-18).

7. Defects, liens, encumbrances, adverse claims, notices, or other matters not appearing in the public records but that would be disclosed by an examination of any records maintained by or on behalf of a tribe or on behalf of its members.

8. Any claim of invalidity, unenforceability, or lack of priority of the lien of the insured mortgage based on the application of a tribe's law resulting from the failure of the insured mortgage to specify state law as the governing law with respect to the lien of the insured mortgage.

7. Pursuant to Government Code Section 27388.1, as amended and effective as of 1-1-2018, a Documentary Transfer Tax (DTT) Affidavit may be required to be completed and submitted with each document when DTT is being paid or when an exemption is being claimed from paying the tax. If a governmental agency is a party to the document, the form will not be required. DTT Affidavits may be available at a Tax Assessor-County Clerk-Recorder.

END OF INFORMATIONAL NOTES

WIRE FRAUD ALERT

This Notice is not intended to provide legal or professional advice.
If you have any questions, please consult with a lawyer.

All parties to a real estate transaction are targets for wire fraud and many have lost hundreds of thousands of dollars because they simply relied on the wire instructions received via email, without further verification. **If funds are to be wired in conjunction with this real estate transaction, we strongly recommend verbal verification of wire instructions through a known, trusted phone number prior to sending funds.**

In addition, the following non-exclusive self-protection strategies are recommended to minimize exposure to possible wire fraud.

- **NEVER RELY** on emails purporting to change wire instructions. Parties to a transaction rarely change wire instructions in the course of a transaction.
- **ALWAYS VERIFY** wire instructions, specifically the ABA routing number and account number, by calling the party who sent the instructions to you. DO NOT use the phone number provided in the email containing the instructions, use phone numbers you have called before or can otherwise verify. **Obtain the number of relevant parties to the transaction as soon as an escrow account is opened.** DO NOT send an email to verify as the email address may be incorrect or the email may be intercepted by the fraudster.
- **USE COMPLEX EMAIL PASSWORDS** that employ a combination of mixed case, numbers, and symbols. Make your passwords greater than eight (8) characters. Also, change your password often and do NOT reuse the same password for other online accounts.
- **USE MULTI-FACTOR AUTHENTICATION** for email accounts. Your email provider or IT staff may have specific instructions on how to implement this feature.

For more information on wire-fraud scams or to report an incident, please refer to the following links:

Federal Bureau of Investigation:
http://www.fbi.gov

Internet Crime Complaint Center:
http://www.ic3.gov

TM and © Fidelity National Financial, Inc. and/or an affiliate. All rights reserved

FIDELITY NATIONAL FINANCIAL
PRIVACY NOTICE

Effective January 1, 2025

Fidelity National Financial, Inc. and its majority-owned subsidiary companies (collectively, "FNF," "our," or "we") respect and are committed to protecting your privacy. This Privacy Notice explains how we collect, use, and protect personal information, when and to whom we disclose such information, and the choices you have about the use and disclosure of that information.

A limited number of FNF subsidiaries have their own privacy notices. If a subsidiary has its own privacy notice, the privacy notice will be available on the subsidiary's website and this Privacy Notice does not apply.

Collection of Personal Information

FNF may collect the following categories of Personal Information:

- contact information (*e.g.*, name, address, phone number, email address);
- demographic information (*e.g.*, date of birth, gender, marital status);
- identity information (*e.g.,* Social Security Number, driver's license, passport, or other government ID number);
- financial account information (*e.g.,* loan or bank account information);
- biometric data (e.g., fingerprints, retina or iris scans, voiceprints, or other unique biological characteristics; and
- other personal information necessary to provide products or services to you.

We may collect Personal Information about you from:

- information we receive from you or your agent;
- information about your transactions with FNF, our affiliates, or others; and
- information we receive from consumer reporting agencies and/or governmental entities, either directly from these entities or through others.

Collection of Browsing Information

FNF automatically collects the following types of Browsing Information when you access an FNF website, online service, or application (each an "FNF Website") from your Internet browser, computer, and/or device:

- Internet Protocol (IP) address and operating system;
- browser version, language, and type;
- domain name system requests; and
- browsing history on the FNF Website, such as date and time of your visit to the FNF Website and visits to the pages within the FNF Website.

Like most websites, our servers automatically log each visitor to the FNF Website and may collect the Browsing Information described above. We use Browsing Information for system administration, troubleshooting, fraud investigation, and to improve our websites. Browsing Information generally does not reveal anything personal about you, though if you have created a user account for an FNF Website and are logged into that account, the FNF Website may be able to link certain browsing activity to your user account.

Other Online Specifics

Cookies. When you visit an FNF Website, a "cookie" may be sent to your computer. A cookie is a small piece of data that is sent to your Internet browser from a web server and stored on your computer's hard drive. Information gathered using cookies helps us improve your user experience. For example, a cookie can help the website load properly or can customize the display page based on your browser type and user preferences. You can choose whether or not to accept cookies by changing your Internet browser settings. Be aware that doing so may impair or limit some functionality of the FNF Website.

Web Beacons. We use web beacons to determine when and how many times a page has been viewed. This information is used to improve our websites.

Do Not Track. Currently our FNF Websites do not respond to "Do Not Track" features enabled through your browser.

Links to Other Sites. FNF Websites may contain links to unaffiliated third-party websites. FNF is not responsible for the privacy practices or content of those websites. We recommend that you read the privacy policy of every website you visit.

Use of Personal Information

FNF uses Personal Information for these main purposes:

- To provide products and services to you or in connection with a transaction involving you.

- To improve our products and services.
- To prevent and detect fraud;
- To maintain the security of our systems, tools, accounts, and applications;
- To verify and authenticate identities and credentials;
- To communicate with you about our, our affiliates', and others' products and services, jointly or independently.
- To provide reviews and testimonials about our services, with your consent.

When Information Is Disclosed

We may disclose your Personal Information and Browsing Information in the following circumstances:

- to enable us to detect or prevent criminal activity, fraud, material misrepresentation, or nondisclosure;
- to affiliated or nonaffiliated service providers who provide or perform services or functions on our behalf and who agree to use the information only to provide such services or functions;
- to affiliated or nonaffiliated third parties with whom we perform joint marketing, pursuant to an agreement with them to jointly market financial products or services to you;
- to law enforcement or authorities in connection with an investigation, or in response to a subpoena or court order; or
- in the good-faith belief that such disclosure is necessary to comply with legal process or applicable laws, or to protect the rights, property, or safety of FNF, its customers, or the public.

The law does not require your prior authorization and does not allow you to restrict the disclosures described above. Additionally, we may disclose your information to third parties for whom you have given us authorization or consent to make such disclosure. We do not otherwise share your Personal Information or Browsing Information with nonaffiliated third parties, except as required or permitted by law.

We reserve the right to transfer your Personal Information, Browsing Information, and any other information, in connection with the sale or other disposition of all or part of the FNF business and/or assets, or in the event of bankruptcy, reorganization, insolvency, receivership, or an assignment for the benefit of creditors. By submitting Personal Information and/or Browsing Information to FNF, you expressly agree and consent to the use and/or transfer of the foregoing information in connection with any of the above described proceedings.

Security of Your Information

We maintain physical, electronic, and procedural safeguards to protect your Personal Information.

Choices With Your Information

Whether you submit Personal Information or Browsing Information to FNF is entirely up to you. If you decide not to submit Personal Information or Browsing Information, FNF may not be able to provide certain services or products to you.

State-Specific Consumer Privacy Information:

For additional information about your state-specific consumer privacy rights, to make a consumer privacy request, or to appeal a previous privacy request, please follow the link Privacy Request, or email privacy@fnf.com or call (888) 714-2710.

Certain state privacy laws require that FNF disclose the categories of third parties to which FNF may disclose the Personal Information and Browsing Information listed above. Those categories are:

- FNF affiliates and subsidiaries;
- Non-affiliated third parties, with your consent;
- Business in connection with the sale or other disposition of all or part of the FNF business and/or assets;
- Service providers;
- Law endorsement or authorities in connection with an investigation, or in response to a subpoena or court order.

For California Residents: We will not share your Personal Information or Browsing Information with nonaffiliated third parties, except as permitted by California law. For additional information about your California privacy rights, please visit the "California Privacy" link on our website (fnf.com/california-privacy) or call (888) 413-1748.

For Nevada Residents: We are providing this notice pursuant to state law. You may be placed on our internal Do Not Call List by calling FNF Privacy at (888) 714-2710 or by contacting us via the information set forth at the end of this Privacy Notice. For further information concerning Nevada's telephone solicitation law, you may contact: Bureau of Consumer Protection, Office of the Nevada Attorney General, 555 E. Washington St., Suite 3900, Las Vegas, NV 89101; Phone number: (702) 486-3132; email: aginquiries@ag.state.nv.us.

For Oregon Residents: We will not share your Personal Information or Browsing Information with nonaffiliated third parties for marketing purposes, except after you have been informed by us of such sharing and had an opportunity to indicate that you do not want a disclosure made for marketing purposes. For additional information about your Oregon consumer privacy rights, or to make a consumer privacy request, or appeal a previous privacy request, please email privacy@fnf.com or call (888) 714-2710

FNF is the controller of the following businesses registered with the Secretary of State in Oregon:
Chicago Title Company of Oregon, Fidelity National Title Company of Oregon, Lawyers Title of Oregon, LoanCare, Ticor, Title Company of Oregon, Western Title & Escrow Company, Chicago Title Company, Chicago Title Insurance Company, Commonwealth Land Title Insurance Company, Fidelity National Title Insurance Company, Liberty Title & Escrow, Novare National Settlement Service, Ticor Title Company of California, Exos Valuations, Fidelity & Guaranty Life, Insurance Agency, Fidelity National Home Warranty Company, Fidelity National Management Services, Fidelity Residential Solutions, FNF Insurance Services, FNTG National Record Centers, IPEX, Mission Servicing Residential, National Residential Nominee Services, National Safe Harbor Exchanges, National Title Insurance of New York, NationalLink Valuations, NexAce Corp., ServiceLink Auction, ServiceLink Management Company, ServiceLink Services, ServiceLink Title Company of Oregon, ServiceLink Valuation Solutions, Western Title & Escrow Company

For Vermont Residents: We will not disclose information about your creditworthiness to our affiliates and will not disclose your personal information, financial information, credit report, or health information to nonaffiliated third parties to market to you, other than as permitted by Vermont law, unless you authorize us to make those disclosures.

Information From Children

The FNF Websites are not intended or designed to attract persons under the age of eighteen (18). We do not collect Personal Information from any person that we know to be under the age of thirteen (13) without permission from a parent or guardian.

International Users

FNF's headquarters is located within the United States. If you reside outside the United States and choose to provide Personal Information or Browsing Information to us, please note that we may transfer that information outside of your country of residence. By providing FNF with your Personal Information and/or Browsing Information, you consent to our collection, transfer, and use of such information in accordance with this Privacy Notice.

FNF Website Services for Mortgage Loans

Certain FNF companies provide services to mortgage loan servicers, including hosting websites that collect customer information on behalf of mortgage loan servicers (the "Service Websites"). The Service Websites may contain links to both this Privacy Notice and the mortgage loan servicer or lender's privacy notice. The sections of this Privacy Notice titled When Information is Disclosed, Choices with Your Information, and Accessing and Correcting Information do not apply to the Service Websites. The mortgage loan servicer or lender's privacy notice governs use, disclosure, and access to your Personal Information. FNF does not share Personal Information collected through the Service Websites, except as required or authorized by contract with the mortgage loan servicer or lender, or as required by law or in the good-faith belief that such disclosure is necessary: to comply with a legal process or applicable law, to enforce this Privacy Notice, or to protect the rights, property, or safety of FNF or the public.

Your Consent To This Privacy Notice; Notice Changes

By submitting Personal Information and/or Browsing Information to FNF, you consent to the collection and use of the information in accordance with this Privacy Notice. We may change this Privacy Notice at any time. The Privacy Notice's effective date will show the last date changes were made. If you provide information to us following any change of the Privacy Notice, that signifies your assent to and acceptance of the changes to the Privacy Notice.

Accessing and Correcting Information; Contact Us

If you have questions or would like to correct your Personal Information, visit FNF's Privacy Request website or contact us by phone at (888) 714-2710, by email at privacy@fnf.com, or by mail to:

Fidelity National Financial, Inc.
601 Riverside Avenue,
Jacksonville, Florida 32204
Attn: Chief Privacy Officer

ATTACHMENT ONE

CALIFORNIA LAND TITLE ASSOCIATION
STANDARD COVERAGE POLICY - 1990 (11-09-18)

EXCLUSIONS FROM COVERAGE

The following matters are expressly excluded from the coverage of this policy and the Company will not pay loss or damage, costs, attorneys' fees or expenses which arise by reason of:

1. (a) Any law, ordinance or governmental regulation (including but not limited to building or zoning laws, ordinances, or regulations) restricting, regulating, prohibiting or relating (i) the occupancy, use, or enjoyment of the land; (ii) the character, dimensions or location of any improvement now or hereafter erected on the land; (iii) a separation in ownership or a change in the dimensions or area of the land or any parcel of which the land is or was a part; or (iv) environmental protection, or the effect of any violation of these laws, ordinances or governmental regulations, except to the extent that a notice of the enforcement thereof or a notice of a defect, lien, or encumbrance resulting from a violation or alleged violation affecting the land has been recorded in the public records at Date of Policy.

   (b) Any governmental police power not excluded by (a) above, except to the extent that a notice of the exercise thereof or notice of a defect, lien or encumbrance resulting from a violation or alleged violation affecting the land has been recorded in the public records at Date of Policy.

2. Rights of eminent domain unless notice of the exercise thereof has been recorded in the public records at Date of Policy, but not excluding from coverage any taking which has occurred prior to Date of Policy which would be binding on the rights of a purchaser for value without knowledge.

3. Defects, liens, encumbrances, adverse claims or other matters:

   (a) whether or not recorded in the public records at Date of Policy, but created, suffered, assumed or agreed to by the insured claimant;

   (b) not known to the Company, not recorded in the public records at Date of Policy, but known to the insured claimant and not disclosed in writing to the Company by the insured claimant prior to the date the insured claimant became an insured under this policy;

   (c) resulting in no loss or damage to the insured claimant;

   (d) attaching or created subsequent to Date of Policy; or

   (e) resulting in loss or damage which would not have been sustained if the insured claimant had paid value for the insured mortgage or for the estate or interest insured by this policy.

4. Unenforceability of the lien of the insured mortgage because of the inability or failure of the insured at Date of Policy, or the inability or failure of any subsequent owner of the indebtedness, to comply with the applicable doing business laws of the state in which the land is situated.

5. Invalidity or unenforceability of the lien of the insured mortgage, or claim thereof, which arises out of the transaction evidenced by the insured mortgage and is based upon usury or any consumer credit protection or truth in lending law.

6. Any claim, which arises out of the transaction vesting in the insured the estate or interest insured by this policy or the transaction creating the interest of the insured lender, by reason of the operation of federal bankruptcy, state insolvency or similar creditors' rights laws.

EXCEPTIONS FROM COVERAGE - SCHEDULE B, PART I

This policy does not insure against loss or damage (and the Company will not pay costs, attorneys' fees or expenses) which arise by reason of:

1. Taxes or assessments which are not shown as existing liens by the records of any taxing authority that levies taxes or assessments on real property or by the public records.

   Proceedings by a public agency which may result in taxes or assessments, or notices of such proceedings, whether or not shown by the records of such agency or by the public records.

2. Any facts, rights, interests, or claims which are not shown by the public records but which could be ascertained by an inspection of the land or which may be asserted by persons in possession thereof.

3. Easements, liens or encumbrances, or claims thereof, not shown by the public records.

4. Discrepancies, conflicts in boundary lines, shortage in area, encroachments, or any other facts which a correct survey would disclose, and which are not shown by the public records.

5. (a) Unpatented mining claims; (b) reservations or exceptions in patents or in Acts authorizing the issuance thereof; (c) water rights, claims or title to water, whether or not the matters excepted under (a), (b) or (c) are shown by the public records.

6. Any lien or right to a lien for services, labor or material unless such lien is shown by the public records at Date of Policy.

EXCEPTIONS FROM COVERAGE - SCHEDULE B, PART II

(*Variable exceptions such as taxes, easements, CC&R's, etc., are inserted here*)

ATTACHMENT ONE
(CONTINUED)

CALIFORNIA LAND TITLE ASSOCIATION
STANDARD COVERAGE OWNER'S POLICY (02-04-22)
EXCLUSIONS FROM COVERAGE

The following matters are excluded from the coverage of this policy, and the Company will not pay loss or damage, costs, attorneys' fees, or expenses that arise by reason of:

1. a. any law, ordinance, permit, or governmental regulation (including those relating to building and zoning) that restricts, regulates, prohibits, or relates to:
   i. the occupancy, use, or enjoyment of the Land;
   ii. the character, dimensions, or location of any improvement on the Land;
   iii. the subdivision of land; or
   iv. environmental remediation or protection.
   b. any governmental forfeiture, police, regulatory, or national security power.
   c. the effect of a violation or enforcement of any matter excluded under Exclusion 1.a. or 1.b.

   Exclusion 1 does not modify or limit the coverage provided under Covered Risk 5 or 6.
2. Any power of eminent domain. Exclusion 2 does not modify or limit the coverage provided under Covered Risk 7.
3. Any defect, lien, encumbrance, adverse claim, or other matter:
   a. created, suffered, assumed, or agreed to by the Insured Claimant;
   b. not Known to the Company, not recorded in the Public Records at the Date of Policy, but Known to the Insured Claimant and not disclosed in writing to the Company by the Insured Claimant prior to the date the Insured Claimant became an Insured under this policy;
   c. resulting in no loss or damage to the Insured Claimant;
   d. attaching or created subsequent to the Date of Policy (Exclusion 3.d. does not modify or limit the coverage provided under Covered Risk 9 or 10); or
   e. resulting in loss or damage that would not have been sustained if consideration sufficient to qualify the Insured named in Schedule A as a bona fide purchaser had been given for the Title at the Date of Policy.
4. Any claim, by reason of the operation of federal bankruptcy, state insolvency, or similar creditors' rights law, that the transaction vesting the Title as shown in Schedule A is a:
   a. fraudulent conveyance or fraudulent transfer;
   b. voidable transfer under the Uniform Voidable Transactions Act; or
   c. preferential transfer:
      i. to the extent the instrument of transfer vesting the Title as shown in Schedule A is not a transfer made as a contemporaneous exchange for new value; or
      ii. for any other reason not stated in Covered Risk 9.b.
5. Any claim of a PACA-PSA Trust. Exclusion 5 does not modify or limit the coverage provided under Covered Risk 8.
6. Any lien on the Title for real estate taxes or assessments imposed or collected by a governmental authority that becomes due and payable after the Date of Policy.

   Exclusion 6 does not modify or limit the coverage provided under Covered Risk 2.b.

7 Any discrepancy in the quantity of the area, square footage, or acreage of the Land or of any improvement to the Land.

EXCEPTIONS FROM COVERAGE

Some historical land records contain Discriminatory Covenants that are illegal and unenforceable by law. This policy treats any Discriminatory Covenant in a document referenced in Schedule B as if each Discriminatory Covenant is redacted, repudiated, removed, and not republished or recirculated. Only the remaining provisions of the document are excepted from coverage.

This policy does not insure against loss or damage and the Company will not pay costs, attorneys' fees, or expenses resulting from the terms and conditions of any lease or easement identified in Schedule A, and the following matters:

PART I

1. (a) Taxes or assessments that are not shown as existing liens by the records of any taxing authority that levies taxes or assessments on real property or by the Public Records; (b) proceedings by a public agency that may result in taxes or assessments, or notices of such proceedings, whether or not shown by the records of such agency or by the Public Records.
2. Any facts, rights, interests, or claims that are not shown by the Public Records at Date of Policy but that could be (a) ascertained by an inspection of the Land, or (b) asserted by persons or parties in possession of the Land.
3. Easements, liens or encumbrances, or claims thereof, not shown by the Public Records at Date of Policy.
4. Any encroachment, encumbrance, violation, variation, easement, or adverse circumstance affecting the Title that would be disclosed by an accurate and complete land survey of the Land and not shown by the Public Records at Date of Policy.
5. (a) Unpatented mining claims; (b) reservations or exceptions in patents or in Acts authorizing the issuance thereof; (c) water rights, claims or title to water, whether or not the matters excepted under (a), (b), or (c) are shown by the Public Records.
6. Any lien or right to a lien for services, labor, material or equipment unless such lien is shown by the Public Records at Date of Policy.
7. Any claim to (a) ownership of or rights to minerals and similar substances, including but not limited to ores, metals, coal, lignite, oil, gas, uranium, clay, rock, sand, and gravel located in, on, or under the Land or produced from the Land, whether such ownership or rights arise by lease, grant, exception, conveyance, reservation, or otherwise; and (b) any rights, privileges, immunities, rights of way, and easements associated therewith or appurtenant thereto, whether or not the interests or rights excepted in (a) or (b) appear in the Public Records or are shown in Schedule B.

PART II

(*Variable exceptions such as taxes, easements, CC&R's, etc., are inserted here*)

ATTACHMENT ONE
(CONTINUED)

CLTA/ALTA HOMEOWNER'S POLICY OF TITLE INSURANCE (7-01-21)
EXCLUSIONS FROM COVERAGE

The following matters are excluded from the coverage of this policy and We will not pay loss or damage, costs, attorneys' fees, or expenses that arise by reason of:

1. a. any law, ordinance, permit, or governmental regulation (including those relating to building and zoning) that restricts, regulates, prohibits, or relates to:
   i. the occupancy, use, or enjoyment of the Land;
   ii. the character, dimensions, or location of any improvement on the Land;
   iii. the subdivision of land; or
   iv. environmental remediation or protection.
   b. any governmental forfeiture, police, or regulatory, or national security power.
   c. the effect of a violation or enforcement of any matter excluded under Exclusion 1.a. or 1.b.

   Exclusion 1 does not modify or limit the coverage provided under Covered Risk 8.a., 14, 15, 16, 18, 19, 20, 23, or 27.
2. Any power to take the Land by condemnation. Exclusion 2 does not modify or limit the coverage provided under Covered Risk 17.
3. Any defect, lien, encumbrance, adverse claim, or other matter:
   a. created, suffered, assumed, or agreed to by You;
   b. not Known to Us, not recorded in the Public Records at the Date of Policy, but Known to You and not disclosed in writing to Us by You prior to the date You became an Insured under this policy;
   c. resulting in no loss or damage to You;
   d. attaching or created subsequent to the Date of Policy (Exclusion 3.d. does not modify or limit the coverage provided under Covered Risk 5, 8.f., 25, 26, 27, 28, or 32); or
   e. resulting in loss or damage that would not have been sustained if You paid consideration sufficient to qualify You as a bona fide purchaser of the Title at the Date of Policy.
4. Lack of a right:
   a. to any land outside the area specifically described and referred to in Item 3 of Schedule A; and
   b. in any street, road, avenue, alley, lane, right-of-way, body of water, or waterway that abut the Land.

   Exclusion 4 does not modify or limit the coverage provided under Covered Risk 11 or 21.
5. The failure of Your existing structures, or any portion of Your existing structures, to have been constructed before, on, or after the Date of Policy in accordance with applicable building codes. Exclusion 5 does not modify or limit the coverage provided under Covered Risk 14 or 15.
6. Any claim, by reason of the operation of federal bankruptcy, state insolvency, or similar creditors' rights law, that the transfer of the Title to You is a:
   a. fraudulent conveyance or fraudulent transfer;
   b. voidable transfer under the Uniform Voidable Transactions Act; or
   c. preferential transfer:
      i. to the extent the instrument of transfer vesting the Title as shown in Schedule A is not a transfer made as a contemporaneous exchange for new value; or
      ii. for any other reason not stated in Covered Risk 30.
7. Contamination, explosion, fire, flooding, vibration, fracturing, earthquake, or subsidence.
8. Negligence by a person or an entity exercising a right to extract or develop oil, gas, minerals, groundwater, or any other subsurface substance.
9. Any lien on Your Title for real estate taxes or assessments, imposed or collected by a governmental authority that becomes due and payable after the Date of Policy. Exclusion 9 does not modify or limit the coverage provided under Covered Risk 8.a or 27.
10. Any discrepancy in the quantity of the area, square footage, or acreage of the Land or of any improvement to the Land.

LIMITATIONS ON COVERED RISKS

Your insurance for the following Covered Risks is limited on the Owner's Coverage Statement as follows:

- For Covered Risk 16, 18, 19 and 21 Your Deductible Amount and Our Maximum Dollar Limit of Liability shown in Schedule A.

The deductible amounts and maximum dollar limits shown on Schedule A are as follows:

	Your Deductible Amount	Our Maximum Dollar Limit of Liability
Covered Risk 16:	1.00% of Policy Amount Shown in Schedule A or $2,500.00 (whichever is less)	$ 10,000.00
Covered Risk 18:	1.00% of Policy Amount Shown in Schedule A or $5,000.00 (whichever is less)	$ 25,000.00
Covered Risk 19:	1.00% of Policy Amount Shown in Schedule A or $5,000.00 (whichever is less)	$ 25,000.00
Covered Risk 21:	1.00% of Policy Amount Shown in Schedule A or $2,500.00 (whichever is less)	$ 5,000.00

ATTACHMENT ONE
(CONTINUED)

CLTA/ALTA HOMEOWNER'S POLICY OF TITLE INSURANCE (12-02-13)

EXCLUSIONS

In addition to the Exceptions in Schedule B, You are not insured against loss, costs, attorneys' fees, and expenses resulting from:

1. Governmental police power, and the existence or violation of those portions of any law or government regulation concerning:
   a. building;
   b. zoning;
   c. land use;
   d. improvements on the Land;
   e. land division; and
   f. environmental protection.

   This Exclusion does not limit the coverage described in Covered Risk 8.a., 14, 15, 16, 18, 19, 20, 23 or 27.
2. The failure of Your existing structures, or any part of them, to be constructed in accordance with applicable building codes. This Exclusion does not limit the coverage described in Covered Risk 14 or 15.
3. The right to take the Land by condemning it. This Exclusion does not limit the coverage described in Covered Risk 17.
4. Risks:
   a. that are created, allowed, or agreed to by You, whether or not they are recorded in the Public Records;
   b. that are Known to You at the Policy Date, but not to Us, unless they are recorded in the Public Records at the Policy Date;
   c. that result in no loss to You; or
   d. that first occur after the Policy Date - this does not limit the coverage described in Covered Risk 7, 8.e., 25, 26, 27 or 28.
5. Failure to pay value for Your Title.
6. Lack of a right:
   a. to any land outside the area specifically described and referred to in paragraph 3 of Schedule A; and
   b. in streets, alleys, or waterways that touch the Land.

   This Exclusion does not limit the coverage described in Covered Risk 11 or 21.
7. The transfer of the Title to You is invalid as a preferential transfer or as a fraudulent transfer or conveyance under federal bankruptcy, state insolvency, or similar creditors' rights laws.
8. Contamination, explosion, fire, flooding, vibration, fracturing, earthquake or subsidence.
9. Negligence by a person or an Entity exercising a right to extract or develop minerals, water, or any other substances.

LIMITATIONS ON COVERED RISKS

Your insurance for the following Covered Risks is limited on the Owner's Coverage Statement as follows:

- For Covered Risk 16, 18, 19 and 21, Your Deductible Amount and Our Maximum Dollar Limit of Liability shown in Schedule A.

The deductible amounts and maximum dollar limits shown on Schedule A are as follows:

	Your Deductible Amount	Our Maximum Dollar Limit of Liability
Covered Risk 16:	1.00% of Policy Amount Shown in Schedule A or $2,500.00 (whichever is less)	$ 10,000.00
Covered Risk 18:	1.00% of Policy Amount Shown in Schedule A or $5,000.00 (whichever is less)	$ 25,000.00
Covered Risk 19:	1.00% of Policy Amount Shown in Schedule A or $5,000.00 (whichever is less)	$ 25,000.00
Covered Risk 21:	1.00% of Policy Amount Shown in Schedule A or $2,500.00 (whichever is less)	$ 5,000.00

ATTACHMENT ONE
(CONTINUED)

ALTA OWNER'S POLICY (07-01-2021)

EXCLUSIONS FROM COVERAGE

The following matters are excluded from the coverage of this policy, and the Company will not pay loss or damage, costs, attorneys' fees, or expenses that arise by reason of:

1. a. any law, ordinance, permit, or governmental regulation (including those relating to building and zoning) that restricts, regulates, prohibits, or relates to:
   i. the occupancy, use, or enjoyment of the Land;
   ii. the character, dimensions, or location of any improvement on the Land;
   iii. the subdivision of land; or
   iv. environmental remediation or protection.
   b. any governmental forfeiture, police, regulatory, or national security power.
   c. the effect of a violation or enforcement of any matter excluded under Exclusion 1.a. or 1.b.

   Exclusion 1 does not modify or limit the coverage provided under Covered Risk 5 or 6.
2. Any power of eminent domain. Exclusion 2 does not modify or limit the coverage provided under Covered Risk 7.
3. Any defect, lien, encumbrance, adverse claim, or other matter:
   a. created, suffered, assumed, or agreed to by the Insured Claimant;
   b. not Known to the Company, not recorded in the Public Records at the Date of Policy, but Known to the Insured Claimant and not disclosed in writing to the Company by the Insured Claimant prior to the date the Insured Claimant became an Insured under this policy;
   c. resulting in no loss or damage to the Insured Claimant;
   d. attaching or created subsequent to the Date of Policy (Exclusion 3.d. does not modify or limit the coverage provided under Covered Risk 9 or 10); or
   e. resulting in loss or damage that would not have been sustained if consideration sufficient to qualify the Insured named in Schedule A as a bona fide purchaser had been given for the Title at the Date of Policy.
4. Any claim, by reason of the operation of federal bankruptcy, state insolvency, or similar creditors' rights law, that the transaction vesting the Title as shown in Schedule A is a:
   a. fraudulent conveyance or fraudulent transfer;
   b. voidable transfer under the Uniform Voidable Transactions Act; or
   c. preferential transfer:
      i. to the extent the instrument of transfer vesting the Title as shown in Schedule A is not a transfer made as a contemporaneous exchange for new value; or
      ii. for any other reason not stated in Covered Risk 9.b.
5. Any claim of a PACA-PSA Trust. Exclusion 5 does not modify or limit the coverage provided under Covered Risk 8.
6. Any lien on the Title for real estate taxes or assessments, imposed or collected by a governmental authority that becomes due and payable after the Date of Policy. Exclusion 6 does not modify or limit the coverage provided under Covered Risk 2.b.
7. Any discrepancy in the quantity of the area, square footage, or acreage of the Land or of any improvement to the Land.

EXCEPTIONS FROM COVERAGE

Some historical land records contain Discriminatory Covenants that are illegal and unenforceable by law. This policy treats any Discriminatory Covenant in a document referenced in Schedule B as if each Discriminatory Covenant is redacted, repudiated, removed, and not republished or recirculated. Only the remaining provisions of the document are excepted from coverage.

This policy does not insure against loss or damage and the Company will not pay costs, attorneys' fees, or expenses resulting from the terms and conditions of any lease or easement identified in Schedule A, and the following matters:

NOTE: The 2021 ALTA Owner's Policy may be issued to afford either Standard Coverage or Extended Coverage. In addition to variable exceptions such as taxes, easements, CC&R's, etc., the Exceptions from Coverage in a Standard Coverage policy will also include the Western Regional Standard Coverage Exceptions listed as 1 through 7 below:

1. (a) Taxes or assessments that are not shown as existing liens by the records of any taxing authority that levies taxes or assessments on real property or by the Public Records; (b) proceedings by a public agency that may result in taxes or assessments, or notices of such proceedings, whether or not shown by the records of such agency or by the Public Records.
2. Any facts, rights, interests, or claims that are not shown by the Public Records at Date of Policy but that could be (a) ascertained by an inspection of the Land or (b) asserted by persons or parties in possession of the Land.
3. Easements, liens or encumbrances, or claims thereof, not shown by the Public Records at Date of Policy.
4. Any encroachment, encumbrance, violation, variation, easement, or adverse circumstance affecting the Title that would be disclosed by an accurate and complete land survey of the Land and not shown by the Public Records at Date of Policy.
5. (a) Unpatented mining claims; (b) reservations or exceptions in patents or in Acts authorizing the issuance thereof; (c) water rights, claims or title to water, whether or not the matters excepted under (a), (b), or (c) are shown by the Public Records.
6. Any lien or right to a lien for services, labor, material or equipment unless such lien is shown by the Public Records at Date of Policy.
7. Any claim to (a) ownership of or rights to minerals and similar substances, including but not limited to ores, metals, coal, lignite, oil, gas, uranium, clay, rock, sand, and gravel located in, on, or under the Land or produced from the Land, whether such ownership or rights arise by lease, grant, exception, conveyance, reservation, or otherwise; and (b) any rights, privileges, immunities, rights of way, and easements associated therewith or appurtenant thereto, whether or not the interests or rights excepted in (a) or (b) appear in the Public Records or are shown in Schedule B.

ATTACHMENT ONE
(CONTINUED)

2006 ALTA OWNER'S POLICY (06-17-06)

EXCLUSIONS FROM COVERAGE

The following matters are expressly excluded from the coverage of this policy, and the Company will not pay loss or damage, costs, attorneys' fees, or expenses that arise by reason of:

1. (a) Any law, ordinance, permit, or governmental regulation (including those relating to building and zoning) restricting, regulating, prohibiting, or relating to
   (i) the occupancy, use, or enjoyment of the Land;
   (ii) the character, dimensions, or location of any improvement erected on the Land;
   (iii) the subdivision of land; or
   (iv) environmental protection;
   or the effect of any violation of these laws, ordinances, or governmental regulations. This Exclusion 1(a) does not modify or limit the coverage provided under Covered Risk 5.
   (b) Any governmental police power. This Exclusion 1(b) does not modify or limit the coverage provided under Covered Risk 6.
2. Rights of eminent domain. This Exclusion does not modify or limit the coverage provided under Covered Risk 7 or 8.
3. Defects, liens, encumbrances, adverse claims, or other matters
   (a) created, suffered, assumed, or agreed to by the Insured Claimant;
   (b) not Known to the Company, not recorded in the Public Records at Date of Policy, but Known to the Insured Claimant and not disclosed in writing to the Company by the Insured Claimant prior to the date the Insured Claimant became an Insured under this policy;
   (c) resulting in no loss or damage to the Insured Claimant;
   (d) attaching or created subsequent to Date of Policy (however, this does not modify or limit the coverage provided under Covered Risk 9 and 10); or
   (e) resulting in loss or damage that would not have been sustained if the Insured Claimant had paid value for the Title.
4. Any claim, by reason of the operation of federal bankruptcy, state insolvency, or similar creditors' rights laws, that the transaction vesting the Title as shown in Schedule A, is
   (a) a fraudulent conveyance or fraudulent transfer; or
   (b) a preferential transfer for any reason not stated in Covered Risk 9 of this policy.
5. Any lien on the Title for real estate taxes or assessments imposed by governmental authority and created or attaching between Date of Policy and the date of recording of the deed or other instrument of transfer in the Public Records that vests Title as shown in Schedule A.

EXCEPTIONS FROM COVERAGE

This policy does not insure against loss or damage, and the Company will not pay costs, attorneys' fees, or expenses that arise by reason of:

NOTE: The 2006 ALTA Owner's Policy may be issued to afford either Standard Coverage or Extended Coverage. In addition to variable exceptions such as taxes, easements, CC&R's, etc., the Exceptions from Coverage in a Standard Coverage policy will also include the Western Regional Standard Coverage Exceptions listed below as 1 through 7 below:

1. (a) Taxes or assessments that are not shown as existing liens by the records of any taxing authority that levies taxes or assessments on real property or by the Public Records; (b) proceedings by a public agency that may result in taxes or assessments, or notices of such proceedings, whether or not shown by the records of such agency or by the Public Records.
2. Any facts, rights, interests, or claims that are not shown by the Public Records at Date of Policy but that could be (a) ascertained by an inspection of the Land, or (b) asserted by persons or parties in possession of the Land.
3. Easements, liens or encumbrances, or claims thereof, not shown by the Public Records at Date of Policy.
4. Any encroachment, encumbrance, violation, variation, easement, or adverse circumstance affecting the Title that would be disclosed by an accurate and complete land survey of the Land and not shown by the Public Records at Date of Policy.
5. (a) Unpatented mining claims; (b) reservations or exceptions in patents or in Acts authorizing the issuance thereof; (c) water rights, claims or title to water, whether or not the matters excepted under (a), (b), or (c) are shown by the Public Records.
6. Any lien or right to a lien for services, labor, material or equipment unless such lien is shown by the Public Records at Date of Policy.]
7. Any claim to (a) ownership of or rights to minerals and similar substances, including but not limited to ores, metals, coal, lignite, oil, gas, uranium, clay, rock, sand, and gravel located in, on, or under the Land or produced from the Land, whether such ownership or rights arise by lease, grant, exception, conveyance, reservation, or otherwise; and (b) any rights, privileges, immunities, rights of way, and easements associated therewith or appurtenant thereto, whether or not the interests or rights excepted in (a) or (b) appear in the Public Records or are shown in Schedule B.

Notice of Available Discounts

Pursuant to Section 2355.3 in Title 10 of the California Code of Regulations Fidelity National Financial, Inc. and its subsidiaries ("FNF") must deliver a notice of each discount available under our current rate filing along with the delivery of escrow instructions, a preliminary report or commitment. Please be aware that the provision of this notice does not constitute a waiver of the consumer's right to be charged the filed rate. As such, your transaction may not qualify for the below discounts.

You are encouraged to discuss the applicability of one or more of the below discounts with a Company representative. These discounts are generally described below; consult the rate manual for a full description of the terms, conditions and requirements for such discount. These discounts only apply to transactions involving services rendered by the FNF Family of Companies. This notice only applies to transactions involving property improved with a one-to-four family residential dwelling.

Not all discounts are offered by every FNF Company. The discount will only be applicable to the FNF Company as indicated by the named discount.

FNF Underwritten Title Companies
CTC - Chicago Title Company
CLTC - Commonwealth Land Title Company
FNTC - Fidelity National Title Company
FNTCCA - Fidelity National Title Company of California
TICOR - Ticor Title Company of California
LTC - Lawyer's Title Company
SLTC - ServiceLink Title Company

Underwritten by FNF Underwriters
CTIC - Chicago Title Insurance Company
CLTIC - Commonwealth Land Title Insurance Co.
FNTIC - Fidelity National Title Insurance Co.
NTINY - National Title Insurance of New York

Available Discounts

CHURCHES OR CHARITABLE NON-PROFIT ORGANIZATIONS (CTIC, CLTIC, FNTIC, NTINY)
On properties used as a church or for charitable purposes within the scope of the normal activities of such entities, provided said charge is normally the church's obligation the charge for an owner's policy shall be fifty percent (50%) to seventy percent (70%) of the appropriate title insurance rate, depending on the type of coverage selected. The charge for a lender's policy shall be forty percent (40%) to fifty percent (50%) of the appropriate title insurance rate, depending on the type of coverage selected.

DISASTER AREA TRANSACTIONS (CTIC, CLTIC, FNTIC, NTINY)
This rate is available for individuals or entities that were victims of a national or state disaster. The rate can be used for a Lender's Policy (Standard or Extended), or an Owner's Policy (Standard or Homeowners coverage). To qualify for this rate, the applicant must, prior to the closing of the applicable transaction, make a written request, including a statement meeting the following criteria:

A. The subject property is in a disaster area declared by the government of the United States or the State of California.

B. The subject property was substantially or totally destroyed in the declared disaster.

C. The subject property ownership has not changed since the time of the disaster.

The rate will be fifty percent (50%) of the applicable rate, and the transaction must be completed within sixty (60) months of the date of the declaration of the disaster.

DISASTER AREA ESCROWS (CTC, CLTC, FNTC, TICOR, LTC)
This rate is available for individuals or entities that were victims of a national or state disaster. The rate can be used for a loan or a sale escrow transaction. To qualify for this rate, the applicant must, prior to the closing of the applicable transaction, make a written request, including a statement meeting the following criteria:

A. The subject property is in a disaster area declared by the government of the United States or the State of California.

B. The subject property was substantially or totally destroyed in the declared disaster.

C. The subject property ownership has not changed since the time of the disaster.

Notice of Available Discounts
(continued)

The rate will be fifty percent (50%) of the applicable rate, and the transaction must be completed within sixty (60) months of the date of the declaration of the disaster. Standard minimum charge applies based upon property type. No other discounts or special rates, or combination of discounts or special rates, shall be applicable. Applies to a single transaction per property.

This rate is applicable to the following Zones/Counties:

Zone 1.A: Orange County
Zone 1.B: Riverside and San Bernardino Counties
Zone 2: Los Angeles County
Zone 3: Ventura County
Zone 10: San Diego County
Zone 12: Imperial County

If used for a sale transaction, the application of this rate assumes the charge for the Residential Sale Escrow Services (RSES) fee will be split evenly between buyer and seller. As such and regardless of how the calculated applicable RSES will be split between the disaster victim and the other principal, the rate will be applied only to one half (1/2) of the calculated applicable RSES fee, regardless of whether the disaster victim is paying half (1/2) of the RSES fee (as is customary) or paying the entire fee. The rate under this provision will be fifty percent (50%) of disaster victims' one half (1/2) portion only and shall not apply to any portion paid by non-disaster victim. Additional services will be charged at the normal rates.

MILITARY DISCOUNT RATE (CTIC, CLTIC, FNTIC)
Upon the Company being advised in writing and prior to the closing of the transaction that an active duty, honorably separated, or retired member of the United States Military or Military Reserves or National Guard is acquiring or selling an owner occupied one-to-four family property, the selling owner or acquiring buyer, as applicable, will be entitled to a discount equal to fifteen percent (15%) of the otherwise applicable rates such party would be charged for title insurance policies. Minimum charge: Four Hundred Twenty-Five And No/100 Dollars ($425.00)

The Company may require proof of eligibility from the parties to the transaction verifying they are entitled to the discount as described. No other discounts or special rates, or combination of discounts or special rates, shall be applicable.

MILITARY RATE (SLTC)
A discount of twenty percent (20%) off the purchase transaction closing and settlement fee or a discount of One Hundred And No/100 Dollars ($100.00) off the refinance closing and settlement fee, will be applied when the loan is guaranteed by the United States Veterans Administration and the escrow fee is being paid by the consumer and is listed as paid by borrower on the Closing Disclosure and final Settlement Statement.

FIDELITY NATIONAL FINANCIAL
PRIVACY NOTICE

Effective January 1, 2025

Fidelity National Financial, Inc. and its majority-owned subsidiary companies (collectively, "FNF," "our," or "we") respect and are committed to protecting your privacy. This Privacy Notice explains how we collect, use, and protect personal information, when and to whom we disclose such information, and the choices you have about the use and disclosure of that information.

A limited number of FNF subsidiaries have their own privacy notices. If a subsidiary has its own privacy notice, the privacy notice will be available on the subsidiary's website and this Privacy Notice does not apply.

Collection of Personal Information

FNF may collect the following categories of Personal Information:

- contact information (*e.g.*, name, address, phone number, email address);
- demographic information (*e.g.*, date of birth, gender, marital status);
- identity information (*e.g.,* Social Security Number, driver's license, passport, or other government ID number);
- financial account information (*e.g.,* loan or bank account information);
- biometric data (e.g., fingerprints, retina or iris scans, voiceprints, or other unique biological characteristics; and
- other personal information necessary to provide products or services to you.

We may collect Personal Information about you from:

- information we receive from you or your agent;
- information about your transactions with FNF, our affiliates, or others; and
- information we receive from consumer reporting agencies and/or governmental entities, either directly from these entities or through others.

Collection of Browsing Information

FNF automatically collects the following types of Browsing Information when you access an FNF website, online service, or application (each an "FNF Website") from your Internet browser, computer, and/or device:

- Internet Protocol (IP) address and operating system;
- browser version, language, and type;
- domain name system requests; and
- browsing history on the FNF Website, such as date and time of your visit to the FNF Website and visits to the pages within the FNF Website.

Like most websites, our servers automatically log each visitor to the FNF Website and may collect the Browsing Information described above. We use Browsing Information for system administration, troubleshooting, fraud investigation, and to improve our websites. Browsing Information generally does not reveal anything personal about you, though if you have created a user account for an FNF Website and are logged into that account, the FNF Website may be able to link certain browsing activity to your user account.

Other Online Specifics

Cookies. When you visit an FNF Website, a "cookie" may be sent to your computer. A cookie is a small piece of data that is sent to your Internet browser from a web server and stored on your computer's hard drive. Information gathered using cookies helps us improve your user experience. For example, a cookie can help the website load properly or can customize the display page based on your browser type and user preferences. You can choose whether or not to accept cookies by changing your Internet browser settings. Be aware that doing so may impair or limit some functionality of the FNF Website.

Web Beacons. We use web beacons to determine when and how many times a page has been viewed. This information is used to improve our websites.

Do Not Track. Currently our FNF Websites do not respond to "Do Not Track" features enabled through your browser.

Links to Other Sites. FNF Websites may contain links to unaffiliated third-party websites. FNF is not responsible for the privacy practices or content of those websites. We recommend that you read the privacy policy of every website you visit.

Use of Personal Information

FNF uses Personal Information for these main purposes:

- To provide products and services to you or in connection with a transaction involving you.
- To improve our products and services.
- To prevent and detect fraud;
- To maintain the security of our systems, tools, accounts, and applications;
- To verify and authenticate identities and credentials;
- To communicate with you about our, our affiliates', and others' products and services, jointly or independently.
- To provide reviews and testimonials about our services, with your consent.

When Information Is Disclosed

We may disclose your Personal Information and Browsing Information in the following circumstances:

- to enable us to detect or prevent criminal activity, fraud, material misrepresentation, or nondisclosure;
- to affiliated or nonaffiliated service providers who provide or perform services or functions on our behalf and who agree to use the information only to provide such services or functions;
- to affiliated or nonaffiliated third parties with whom we perform joint marketing, pursuant to an agreement with them to jointly market financial products or services to you;
- to law enforcement or authorities in connection with an investigation, or in response to a subpoena or court order; or
- in the good-faith belief that such disclosure is necessary to comply with legal process or applicable laws, or to protect the rights, property, or safety of FNF, its customers, or the public.

The law does not require your prior authorization and does not allow you to restrict the disclosures described above. Additionally, we may disclose your information to third parties for whom you have given us authorization or consent to make such disclosure. We do not otherwise share your Personal Information or Browsing Information with nonaffiliated third parties, except as required or permitted by law.

We reserve the right to transfer your Personal Information, Browsing Information, and any other information, in connection with the sale or other disposition of all or part of the FNF business and/or assets, or in the event of bankruptcy, reorganization, insolvency, receivership, or an assignment for the benefit of creditors. By submitting Personal Information and/or Browsing Information to FNF, you expressly agree and consent to the use and/or transfer of the foregoing information in connection with any of the above described proceedings.

Security of Your Information

We maintain physical, electronic, and procedural safeguards to protect your Personal Information.

Choices With Your Information

Whether you submit Personal Information or Browsing Information to FNF is entirely up to you. If you decide not to submit Personal Information or Browsing Information, FNF may not be able to provide certain services or products to you.

State-Specific Consumer Privacy Information:

For additional information about your state-specific consumer privacy rights, to make a consumer privacy request, or to appeal a previous privacy request, please follow the link Privacy Request, or email privacy@fnf.com or call (888) 714-2710.

Certain state privacy laws require that FNF disclose the categories of third parties to which FNF may disclose the Personal Information and Browsing Information listed above. Those categories are:

- FNF affiliates and subsidiaries;
- Non-affiliated third parties, with your consent;
- Business in connection with the sale or other disposition of all or part of the FNF business and/or assets;

- Service providers;
- Law endorsement or authorities in connection with an investigation, or in response to a subpoena or court order.

For California Residents: We will not share your Personal Information or Browsing Information with nonaffiliated third parties, except as permitted by California law. For additional information about your California privacy rights, please visit the "California Privacy" link on our website (fnf.com/california-privacy) or call (888) 413-1748.

For Nevada Residents: We are providing this notice pursuant to state law. You may be placed on our internal Do Not Call List by calling FNF Privacy at (888) 714-2710 or by contacting us via the information set forth at the end of this Privacy Notice. For further information concerning Nevada's telephone solicitation law, you may contact: Bureau of Consumer Protection, Office of the Nevada Attorney General, 555 E. Washington St., Suite 3900, Las Vegas, NV 89101; Phone number: (702) 486-3132; email: aginquiries@ag.state.nv.us.

For Oregon Residents: We will not share your Personal Information or Browsing Information with nonaffiliated third parties for marketing purposes, except after you have been informed by us of such sharing and had an opportunity to indicate that you do not want a disclosure made for marketing purposes. For additional information about your Oregon consumer privacy rights, or to make a consumer privacy request, or appeal a previous privacy request, please email privacy@fnf.com or call (888) 714-2710

FNF is the controller of the following businesses registered with the Secretary of State in Oregon:
Chicago Title Company of Oregon, Fidelity National Title Company of Oregon, Lawyers Title of Oregon, LoanCare, Ticor, Title Company of Oregon, Western Title & Escrow Company, Chicago Title Company, Chicago Title Insurance Company, Commonwealth Land Title Insurance Company, Fidelity National Title Insurance Company, Liberty Title & Escrow, Novare National Settlement Service, Ticor Title Company of California, Exos Valuations, Fidelity & Guaranty Life, Insurance Agency, Fidelity National Home Warranty Company, Fidelity National Management Services, Fidelity Residential Solutions, FNF Insurance Services, FNTG National Record Centers, IPEX, Mission Servicing Residential, National Residential Nominee Services, National Safe Harbor Exchanges, National Title Insurance of New York, NationalLink Valuations, NexAce Corp., ServiceLink Auction, ServiceLink Management Company, ServiceLink Services, ServiceLink Title Company of Oregon, ServiceLink Valuation Solutions, Western Title & Escrow Company

For Vermont Residents: We will not disclose information about your creditworthiness to our affiliates and will not disclose your personal information, financial information, credit report, or health information to nonaffiliated third parties to market to you, other than as permitted by Vermont law, unless you authorize us to make those disclosures.

Information From Children

The FNF Websites are not intended or designed to attract persons under the age of eighteen (18). We do not collect Personal Information from any person that we know to be under the age of thirteen (13) without permission from a parent or guardian.

International Users

FNF's headquarters is located within the United States. If you reside outside the United States and choose to provide Personal Information or Browsing Information to us, please note that we may transfer that information outside of your country of residence. By providing FNF with your Personal Information and/or Browsing Information, you consent to our collection, transfer, and use of such information in accordance with this Privacy Notice.

FNF Website Services for Mortgage Loans

Certain FNF companies provide services to mortgage loan servicers, including hosting websites that collect customer information on behalf of mortgage loan servicers (the "Service Websites"). The Service Websites may contain links to both this Privacy Notice and the mortgage loan servicer or lender's privacy notice. The sections of this Privacy Notice titled When Information is Disclosed, Choices with Your Information, and Accessing and Correcting Information do not apply to the Service Websites. The mortgage loan servicer or lender's privacy notice governs use, disclosure, and access to your Personal Information. FNF does not share Personal Information collected through the Service Websites, except as required or authorized by contract with the mortgage loan servicer or lender, or as required by law or in the good-faith belief that such disclosure is

necessary: to comply with a legal process or applicable law, to enforce this Privacy Notice, or to protect the rights, property, or safety of FNF or the public.

Your Consent To This Privacy Notice; Notice Changes

By submitting Personal Information and/or Browsing Information to FNF, you consent to the collection and use of the information in accordance with this Privacy Notice. We may change this Privacy Notice at any time. The Privacy Notice's effective date will show the last date changes were made. If you provide information to us following any change of the Privacy Notice, that signifies your assent to and acceptance of the changes to the Privacy Notice.

Accessing and Correcting Information; Contact Us

If you have questions or would like to correct your Personal Information, visit FNF's Privacy Request website or contact us by phone at (888) 714-2710, by email at privacy@fnf.com, or by mail to:

Fidelity National Financial, Inc.
601 Riverside Avenue,
Jacksonville, Florida 32204
Attn: Chief Privacy Officer

Notice of Available Discounts

Pursuant to Section 2355.3 in Title 10 of the California Code of Regulations Fidelity National Financial, Inc. and its subsidiaries ("FNF") must deliver a notice of each discount available under our current rate filing along with the delivery of escrow instructions, a preliminary report or commitment. Please be aware that the provision of this notice does not constitute a waiver of the consumer's right to be charged the filed rate. As such, your transaction may not qualify for the below discounts.

You are encouraged to discuss the applicability of one or more of the below discounts with a Company representative. These discounts are generally described below; consult the rate manual for a full description of the terms, conditions and requirements for such discount. These discounts only apply to transactions involving services rendered by the FNF Family of Companies. This notice only applies to transactions involving property improved with a one-to-four family residential dwelling.

Not all discounts are offered by every FNF Company. The discount will only be applicable to the FNF Company as indicated by the named discount.

FNF Underwritten Title Companies
CTC - Chicago Title Company
CLTC - Commonwealth Land Title Company
FNTC - Fidelity National Title Company
FNTCCA - Fidelity National Title Company of California
TICOR - Ticor Title Company of California
LTC - Lawyer's Title Company
SLTC - ServiceLink Title Company

Underwritten by FNF Underwriters
CTIC - Chicago Title Insurance Company
CLTIC - Commonwealth Land Title Insurance Co.
FNTIC - Fidelity National Title Insurance Co.
NTINY - National Title Insurance of New York

Available Discounts

CHURCHES OR CHARITABLE NON-PROFIT ORGANIZATIONS (CTIC, CLTIC, FNTIC, NTINY)
On properties used as a church or for charitable purposes within the scope of the normal activities of such entities, provided said charge is normally the church's obligation the charge for an owner's policy shall be fifty percent (50%) to seventy percent (70%) of the appropriate title insurance rate, depending on the type of coverage selected. The charge for a lender's policy shall be forty percent (40%) to fifty percent (50%) of the appropriate title insurance rate, depending on the type of coverage selected.

DISASTER AREA TRANSACTIONS (CTIC, CLTIC, FNTIC, NTINY)
This rate is available for individuals or entities that were victims of a national or state disaster. The rate can be used for a Lender's Policy (Standard or Extended), or an Owner's Policy (Standard or Homeowners coverage). To qualify for this rate, the applicant must, prior to the closing of the applicable transaction, make a written request, including a statement meeting the following criteria:

A. The subject property is in a disaster area declared by the government of the United States or the State of California.

B. The subject property was substantially or totally destroyed in the declared disaster.

C. The subject property ownership has not changed since the time of the disaster.

The rate will be fifty percent (50%) of the applicable rate, and the transaction must be completed within sixty (60) months of the date of the declaration of the disaster.

Notice of Available Discounts
(continued)

DISASTER AREA ESCROWS (CTC, CLTC, FNTC, TICOR, LTC)
This rate is available for individuals or entities that were victims of a national or state disaster. The rate can be used for a loan or a sale escrow transaction. To qualify for this rate, the applicant must, prior to the closing of the applicable transaction, make a written request, including a statement meeting the following criteria:

A. The subject property is in a disaster area declared by the government of the United States or the State of California.

B. The subject property was substantially or totally destroyed in the declared disaster.

C. The subject property ownership has not changed since the time of the disaster.

The rate will be fifty percent (50%) of the applicable rate, and the transaction must be completed within sixty (60) months of the date of the declaration of the disaster. Standard minimum charge applies based upon property type. No other discounts or special rates, or combination of discounts or special rates, shall be applicable. Applies to a single transaction per property.

This rate is applicable to the following Zones/Counties:

Zone 1.A: Orange County
Zone 1.B: Riverside and San Bernardino Counties
Zone 2: Los Angeles County
Zone 3: Ventura County
Zone 10: San Diego County
Zone 12: Imperial County

If used for a sale transaction, the application of this rate assumes the charge for the Residential Sale Escrow Services (RSES) fee will be split evenly between buyer and seller. As such and regardless of how the calculated applicable RSES will be split between the disaster victim and the other principal, the rate will be applied only to one half (1/2) of the calculated applicable RSES fee, regardless of whether the disaster victim is paying half (1/2) of the RSES fee (as is customary) or paying the entire fee. The rate under this provision will be fifty percent (50%) of disaster victims' one half (1/2) portion only and shall not apply to any portion paid by non-disaster victim. Additional services will be charged at the normal rates.

MILITARY DISCOUNT RATE (CTIC, CLTIC, FNTIC)
Upon the Company being advised in writing and prior to the closing of the transaction that an active duty, honorably separated, or retired member of the United States Military or Military Reserves or National Guard is acquiring or selling an owner occupied one-to-four family property, the selling owner or acquiring buyer, as applicable, will be entitled to a discount equal to fifteen percent (15%) of the otherwise applicable rates such party would be charged for title insurance policies. Minimum charge: Four Hundred Twenty-Five And No/100 Dollars ($425.00)

The Company may require proof of eligibility from the parties to the transaction verifying they are entitled to the discount as described. No other discounts or special rates, or combination of discounts or special rates, shall be applicable.

MILITARY RATE (SLTC)
A discount of twenty percent (20%) off the purchase transaction closing and settlement fee or a discount of One Hundred And No/100 Dollars ($100.00) off the refinance closing and settlement fee, will be applied when the loan is guaranteed by the United States Veterans Administration and the escrow fee is being paid by the consumer and is listed as paid by borrower on the Closing Disclosure and final Settlement Statement.

WIRE SAFE™ | Inquire before you wire!

WIRE FRAUD ALERT

This Notice is not intended to provide legal or professional advice.
If you have any questions, please consult with a lawyer.

All parties to a real estate transaction are targets for wire fraud and many have lost hundreds of thousands of dollars because they simply relied on the wire instructions received via email, without further verification. **If funds are to be wired in conjunction with this real estate transaction, we strongly recommend verbal verification of wire instructions through a known, trusted phone number prior to sending funds.**

In addition, the following non-exclusive self-protection strategies are recommended to minimize exposure to possible wire fraud.

- **NEVER RELY** on emails purporting to change wire instructions. Parties to a transaction rarely change wire instructions in the course of a transaction.
- **ALWAYS VERIFY** wire instructions, specifically the ABA routing number and account number, by calling the party who sent the instructions to you. DO NOT use the phone number provided in the email containing the instructions, use phone numbers you have called before or can otherwise verify. **Obtain the number of relevant parties to the transaction as soon as an escrow account is opened.** DO NOT send an email to verify as the email address may be incorrect or the email may be intercepted by the fraudster.
- **USE COMPLEX EMAIL PASSWORDS** that employ a combination of mixed case, numbers, and symbols. Make your passwords greater than eight (8) characters. Also, change your password often and do NOT reuse the same password for other online accounts.
- **USE MULTI-FACTOR AUTHENTICATION** for email accounts. Your email provider or IT staff may have specific instructions on how to implement this feature.

For more information on wire-fraud scams or to report an incident, please refer to the following links:

Federal Bureau of Investigation:
http://www.fbi.gov

Internet Crime Complaint Center:
http://www.ic3.gov

TM and © Fidelity National Financial, Inc. and/or an affiliate. All rights reserved

ATTACHMENT ONE

CALIFORNIA LAND TITLE ASSOCIATION
STANDARD COVERAGE POLICY - 1990 (11-09-18)

EXCLUSIONS FROM COVERAGE

The following matters are expressly excluded from the coverage of this policy and the Company will not pay loss or damage, costs, attorneys' fees or expenses which arise by reason of:

1. (a) Any law, ordinance or governmental regulation (including but not limited to building or zoning laws, ordinances, or regulations) restricting, regulating, prohibiting or relating (i) the occupancy, use, or enjoyment of the land; (ii) the character, dimensions or location of any improvement now or hereafter erected on the land; (iii) a separation in ownership or a change in the dimensions or area of the land or any parcel of which the land is or was a part; or (iv) environmental protection, or the effect of any violation of these laws, ordinances or governmental regulations, except to the extent that a notice of the enforcement thereof or a notice of a defect, lien, or encumbrance resulting from a violation or alleged violation affecting the land has been recorded in the public records at Date of Policy.

   (b) Any governmental police power not excluded by (a) above, except to the extent that a notice of the exercise thereof or notice of a defect, lien or encumbrance resulting from a violation or alleged violation affecting the land has been recorded in the public records at Date of Policy.

2. Rights of eminent domain unless notice of the exercise thereof has been recorded in the public records at Date of Policy, but not excluding from coverage any taking which has occurred prior to Date of Policy which would be binding on the rights of a purchaser for value without knowledge.

3. Defects, liens, encumbrances, adverse claims or other matters:

   (a) whether or not recorded in the public records at Date of Policy, but created, suffered, assumed or agreed to by the insured claimant;

   (b) not known to the Company, not recorded in the public records at Date of Policy, but known to the insured claimant and not disclosed in writing to the Company by the insured claimant prior to the date the insured claimant became an insured under this policy;

   (c) resulting in no loss or damage to the insured claimant;

   (d) attaching or created subsequent to Date of Policy; or

   (e) resulting in loss or damage which would not have been sustained if the insured claimant had paid value for the insured mortgage or for the estate or interest insured by this policy.

4. Unenforceability of the lien of the insured mortgage because of the inability or failure of the insured at Date of Policy, or the inability or failure of any subsequent owner of the indebtedness, to comply with the applicable doing business laws of the state in which the land is situated.

5. Invalidity or unenforceability of the lien of the insured mortgage, or claim thereof, which arises out of the transaction evidenced by the insured mortgage and is based upon usury or any consumer credit protection or truth in lending law.

6. Any claim, which arises out of the transaction vesting in the insured the estate or interest insured by this policy or the transaction creating the interest of the insured lender, by reason of the operation of federal bankruptcy, state insolvency or similar creditors' rights laws.

EXCEPTIONS FROM COVERAGE - SCHEDULE B, PART I

This policy does not insure against loss or damage (and the Company will not pay costs, attorneys' fees or expenses) which arise by reason of:

1. Taxes or assessments which are not shown as existing liens by the records of any taxing authority that levies taxes or assessments on real property or by the public records.

   Proceedings by a public agency which may result in taxes or assessments, or notices of such proceedings, whether or not shown by the records of such agency or by the public records.

2. Any facts, rights, interests, or claims which are not shown by the public records but which could be ascertained by an inspection of the land or which may be asserted by persons in possession thereof.

3. Easements, liens or encumbrances, or claims thereof, not shown by the public records.

4. Discrepancies, conflicts in boundary lines, shortage in area, encroachments, or any other facts which a correct survey would disclose, and which are not shown by the public records.

5. (a) Unpatented mining claims; (b) reservations or exceptions in patents or in Acts authorizing the issuance thereof; (c) water rights, claims or title to water, whether or not the matters excepted under (a), (b) or (c) are shown by the public records.

6. Any lien or right to a lien for services, labor or material unless such lien is shown by the public records at Date of Policy.

EXCEPTIONS FROM COVERAGE - SCHEDULE B, PART II

(*Variable exceptions such as taxes, easements, CC&R's, etc., are inserted here*)

ATTACHMENT ONE
(CONTINUED)

CALIFORNIA LAND TITLE ASSOCIATION
STANDARD COVERAGE OWNER'S POLICY (02-04-22)
EXCLUSIONS FROM COVERAGE

The following matters are excluded from the coverage of this policy, and the Company will not pay loss or damage, costs, attorneys' fees, or expenses that arise by reason of:

1. a. any law, ordinance, permit, or governmental regulation (including those relating to building and zoning) that restricts, regulates, prohibits, or relates to:
   i. the occupancy, use, or enjoyment of the Land;
   ii. the character, dimensions, or location of any improvement on the Land;
   iii. the subdivision of land; or
   iv. environmental remediation or protection.
   b. any governmental forfeiture, police, regulatory, or national security power.
   c. the effect of a violation or enforcement of any matter excluded under Exclusion 1.a. or 1.b.

   Exclusion 1 does not modify or limit the coverage provided under Covered Risk 5 or 6.
2. Any power of eminent domain. Exclusion 2 does not modify or limit the coverage provided under Covered Risk 7.
3. Any defect, lien, encumbrance, adverse claim, or other matter:
   a. created, suffered, assumed, or agreed to by the Insured Claimant;
   b. not Known to the Company, not recorded in the Public Records at the Date of Policy, but Known to the Insured Claimant and not disclosed in writing to the Company by the Insured Claimant prior to the date the Insured Claimant became an Insured under this policy;
   c. resulting in no loss or damage to the Insured Claimant;
   d. attaching or created subsequent to the Date of Policy (Exclusion 3.d. does not modify or limit the coverage provided under Covered Risk 9 or 10); or
   e. resulting in loss or damage that would not have been sustained if consideration sufficient to qualify the Insured named in Schedule A as a bona fide purchaser had been given for the Title at the Date of Policy.
4. Any claim, by reason of the operation of federal bankruptcy, state insolvency, or similar creditors' rights law, that the transaction vesting the Title as shown in Schedule A is a:
   a. fraudulent conveyance or fraudulent transfer;
   b. voidable transfer under the Uniform Voidable Transactions Act; or
   c. preferential transfer:
      i. to the extent the instrument of transfer vesting the Title as shown in Schedule A is not a transfer made as a contemporaneous exchange for new value; or
      ii. for any other reason not stated in Covered Risk 9.b.
5. Any claim of a PACA-PSA Trust. Exclusion 5 does not modify or limit the coverage provided under Covered Risk 8.
6. Any lien on the Title for real estate taxes or assessments imposed or collected by a governmental authority that becomes due and payable after the Date of Policy.

   Exclusion 6 does not modify or limit the coverage provided under Covered Risk 2.b.
7 Any discrepancy in the quantity of the area, square footage, or acreage of the Land or of any improvement to the Land.

EXCEPTIONS FROM COVERAGE

Some historical land records contain Discriminatory Covenants that are illegal and unenforceable by law. This policy treats any Discriminatory Covenant in a document referenced in Schedule B as if each Discriminatory Covenant is redacted, repudiated, removed, and not republished or recirculated. Only the remaining provisions of the document are excepted from coverage.

This policy does not insure against loss or damage and the Company will not pay costs, attorneys' fees, or expenses resulting from the terms and conditions of any lease or easement identified in Schedule A, and the following matters:

PART I

1. (a) Taxes or assessments that are not shown as existing liens by the records of any taxing authority that levies taxes or assessments on real property or by the Public Records; (b) proceedings by a public agency that may result in taxes or assessments, or notices of such proceedings, whether or not shown by the records of such agency or by the Public Records.
2. Any facts, rights, interests, or claims that are not shown by the Public Records at Date of Policy but that could be (a) ascertained by an inspection of the Land, or (b) asserted by persons or parties in possession of the Land.
3. Easements, liens or encumbrances, or claims thereof, not shown by the Public Records at Date of Policy.
4. Any encroachment, encumbrance, violation, variation, easement, or adverse circumstance affecting the Title that would be disclosed by an accurate and complete land survey of the Land and not shown by the Public Records at Date of Policy.
5. (a) Unpatented mining claims; (b) reservations or exceptions in patents or in Acts authorizing the issuance thereof; (c) water rights, claims or title to water, whether or not the matters excepted under (a), (b), or (c) are shown by the Public Records.
6. Any lien or right to a lien for services, labor, material or equipment unless such lien is shown by the Public Records at Date of Policy.
7. Any claim to (a) ownership of or rights to minerals and similar substances, including but not limited to ores, metals, coal, lignite, oil, gas, uranium, clay, rock, sand, and gravel located in, on, or under the Land or produced from the Land, whether such ownership or rights arise by lease, grant, exception, conveyance, reservation, or otherwise; and (b) any rights, privileges, immunities, rights of way, and easements associated therewith or appurtenant thereto, whether or not the interests or rights excepted in (a) or (b) appear in the Public Records or are shown in Schedule B.

PART II

(*Variable exceptions such as taxes, easements, CC&R's, etc., are inserted here*)

ATTACHMENT ONE
(CONTINUED)

CLTA/ALTA HOMEOWNER'S POLICY OF TITLE INSURANCE (7-01-21)
EXCLUSIONS FROM COVERAGE

The following matters are excluded from the coverage of this policy and We will not pay loss or damage, costs, attorneys' fees, or expenses that arise by reason of:

1. a. any law, ordinance, permit, or governmental regulation (including those relating to building and zoning) that restricts, regulates, prohibits, or relates to:
   i. the occupancy, use, or enjoyment of the Land;
   ii. the character, dimensions, or location of any improvement on the Land;
   iii. the subdivision of land; or
   iv. environmental remediation or protection.
   b. any governmental forfeiture, police, or regulatory, or national security power.
   c. the effect of a violation or enforcement of any matter excluded under Exclusion 1.a. or 1.b.

   Exclusion 1 does not modify or limit the coverage provided under Covered Risk 8.a., 14, 15, 16, 18, 19, 20, 23, or 27.
2. Any power to take the Land by condemnation. Exclusion 2 does not modify or limit the coverage provided under Covered Risk 17.
3. Any defect, lien, encumbrance, adverse claim, or other matter:
   a. created, suffered, assumed, or agreed to by You;
   b. not Known to Us, not recorded in the Public Records at the Date of Policy, but Known to You and not disclosed in writing to Us by You prior to the date You became an Insured under this policy;
   c. resulting in no loss or damage to You;
   d. attaching or created subsequent to the Date of Policy (Exclusion 3.d. does not modify or limit the coverage provided under Covered Risk 5, 8.f., 25, 26, 27, 28, or 32); or
   e. resulting in loss or damage that would not have been sustained if You paid consideration sufficient to qualify You as a bona fide purchaser of the Title at the Date of Policy.
4. Lack of a right:
   a. to any land outside the area specifically described and referred to in Item 3 of Schedule A; and
   b. in any street, road, avenue, alley, lane, right-of-way, body of water, or waterway that abut the Land.

   Exclusion 4 does not modify or limit the coverage provided under Covered Risk 11 or 21.
5. The failure of Your existing structures, or any portion of Your existing structures, to have been constructed before, on, or after the Date of Policy in accordance with applicable building codes. Exclusion 5 does not modify or limit the coverage provided under Covered Risk 14 or 15.
6. Any claim, by reason of the operation of federal bankruptcy, state insolvency, or similar creditors' rights law, that the transfer of the Title to You is a:
   a. fraudulent conveyance or fraudulent transfer;
   b. voidable transfer under the Uniform Voidable Transactions Act; or
   c. preferential transfer:
      i. to the extent the instrument of transfer vesting the Title as shown in Schedule A is not a transfer made as a contemporaneous exchange for new value; or
      ii. for any other reason not stated in Covered Risk 30.
7. Contamination, explosion, fire, flooding, vibration, fracturing, earthquake, or subsidence.
8. Negligence by a person or an entity exercising a right to extract or develop oil, gas, minerals, groundwater, or any other subsurface substance.
9. Any lien on Your Title for real estate taxes or assessments, imposed or collected by a governmental authority that becomes due and payable after the Date of Policy. Exclusion 9 does not modify or limit the coverage provided under Covered Risk 8.a or 27.
10. Any discrepancy in the quantity of the area, square footage, or acreage of the Land or of any improvement to the Land.

LIMITATIONS ON COVERED RISKS

Your insurance for the following Covered Risks is limited on the Owner's Coverage Statement as follows:

- For Covered Risk 16, 18, 19 and 21 Your Deductible Amount and Our Maximum Dollar Limit of Liability shown in Schedule A.

The deductible amounts and maximum dollar limits shown on Schedule A are as follows:

	Your Deductible Amount	Our Maximum Dollar Limit of Liability
Covered Risk 16:	1.00% of Policy Amount Shown in Schedule A or $2,500.00 (whichever is less)	$ 10,000.00
Covered Risk 18:	1.00% of Policy Amount Shown in Schedule A or $5,000.00 (whichever is less)	$ 25,000.00
Covered Risk 19:	1.00% of Policy Amount Shown in Schedule A or $5,000.00 (whichever is less)	$ 25,000.00
Covered Risk 21:	1.00% of Policy Amount Shown in Schedule A or $2,500.00 (whichever is less)	$ 5,000.00

ATTACHMENT ONE
(CONTINUED)

CLTA/ALTA HOMEOWNER'S POLICY OF TITLE INSURANCE (12-02-13)

EXCLUSIONS

In addition to the Exceptions in Schedule B, You are not insured against loss, costs, attorneys' fees, and expenses resulting from:

1. Governmental police power, and the existence or violation of those portions of any law or government regulation concerning:
   a. building;
   b. zoning;
   c. land use;
   d. improvements on the Land;
   e. land division; and
   f. environmental protection.

   This Exclusion does not limit the coverage described in Covered Risk 8.a., 14, 15, 16, 18, 19, 20, 23 or 27.
2. The failure of Your existing structures, or any part of them, to be constructed in accordance with applicable building codes. This Exclusion does not limit the coverage described in Covered Risk 14 or 15.
3. The right to take the Land by condemning it. This Exclusion does not limit the coverage described in Covered Risk 17.
4. Risks:
   a. that are created, allowed, or agreed to by You, whether or not they are recorded in the Public Records;
   b. that are Known to You at the Policy Date, but not to Us, unless they are recorded in the Public Records at the Policy Date;
   c. that result in no loss to You; or
   d. that first occur after the Policy Date - this does not limit the coverage described in Covered Risk 7, 8.e., 25, 26, 27 or 28.
5. Failure to pay value for Your Title.
6. Lack of a right:
   a. to any land outside the area specifically described and referred to in paragraph 3 of Schedule A; and
   b. in streets, alleys, or waterways that touch the Land.

   This Exclusion does not limit the coverage described in Covered Risk 11 or 21.
7. The transfer of the Title to You is invalid as a preferential transfer or as a fraudulent transfer or conveyance under federal bankruptcy, state insolvency, or similar creditors' rights laws.
8. Contamination, explosion, fire, flooding, vibration, fracturing, earthquake or subsidence.
9. Negligence by a person or an Entity exercising a right to extract or develop minerals, water, or any other substances.

LIMITATIONS ON COVERED RISKS

Your insurance for the following Covered Risks is limited on the Owner's Coverage Statement as follows:

- For Covered Risk 16, 18, 19 and 21, Your Deductible Amount and Our Maximum Dollar Limit of Liability shown in Schedule A.

The deductible amounts and maximum dollar limits shown on Schedule A are as follows:

	Your Deductible Amount	Our Maximum Dollar Limit of Liability
Covered Risk 16:	1.00% of Policy Amount Shown in Schedule A or $2,500.00 (whichever is less)	$ 10,000.00
Covered Risk 18:	1.00% of Policy Amount Shown in Schedule A or $5,000.00 (whichever is less)	$ 25,000.00
Covered Risk 19:	1.00% of Policy Amount Shown in Schedule A or $5,000.00 (whichever is less)	$ 25,000.00
Covered Risk 21:	1.00% of Policy Amount Shown in Schedule A or $2,500.00 (whichever is less)	$ 5,000.00

ATTACHMENT ONE
(CONTINUED)

ALTA OWNER'S POLICY (07-01-2021)

EXCLUSIONS FROM COVERAGE

The following matters are excluded from the coverage of this policy, and the Company will not pay loss or damage, costs, attorneys' fees, or expenses that arise by reason of:

1. a. any law, ordinance, permit, or governmental regulation (including those relating to building and zoning) that restricts, regulates, prohibits, or relates to:
   i. the occupancy, use, or enjoyment of the Land;
   ii. the character, dimensions, or location of any improvement on the Land;
   iii. the subdivision of land; or
   iv. environmental remediation or protection.
   b. any governmental forfeiture, police, regulatory, or national security power.
   c. the effect of a violation or enforcement of any matter excluded under Exclusion 1.a. or 1.b.

   Exclusion 1 does not modify or limit the coverage provided under Covered Risk 5 or 6.
2. Any power of eminent domain. Exclusion 2 does not modify or limit the coverage provided under Covered Risk 7.
3. Any defect, lien, encumbrance, adverse claim, or other matter:
   a. created, suffered, assumed, or agreed to by the Insured Claimant;
   b. not Known to the Company, not recorded in the Public Records at the Date of Policy, but Known to the Insured Claimant and not disclosed in writing to the Company by the Insured Claimant prior to the date the Insured Claimant became an Insured under this policy;
   c. resulting in no loss or damage to the Insured Claimant;
   d. attaching or created subsequent to the Date of Policy (Exclusion 3.d. does not modify or limit the coverage provided under Covered Risk 9 or 10); or
   e. resulting in loss or damage that would not have been sustained if consideration sufficient to qualify the Insured named in Schedule A as a bona fide purchaser had been given for the Title at the Date of Policy.
4. Any claim, by reason of the operation of federal bankruptcy, state insolvency, or similar creditors' rights law, that the transaction vesting the Title as shown in Schedule A is a:
   a. fraudulent conveyance or fraudulent transfer;
   b. voidable transfer under the Uniform Voidable Transactions Act; or
   c. preferential transfer:
      i. to the extent the instrument of transfer vesting the Title as shown in Schedule A is not a transfer made as a contemporaneous exchange for new value; or
      ii. for any other reason not stated in Covered Risk 9.b.
5. Any claim of a PACA-PSA Trust. Exclusion 5 does not modify or limit the coverage provided under Covered Risk 8.
6. Any lien on the Title for real estate taxes or assessments, imposed or collected by a governmental authority that becomes due and payable after the Date of Policy. Exclusion 6 does not modify or limit the coverage provided under Covered Risk 2.b.
7. Any discrepancy in the quantity of the area, square footage, or acreage of the Land or of any improvement to the Land.

EXCEPTIONS FROM COVERAGE

Some historical land records contain Discriminatory Covenants that are illegal and unenforceable by law. This policy treats any Discriminatory Covenant in a document referenced in Schedule B as if each Discriminatory Covenant is redacted, repudiated, removed, and not republished or recirculated. Only the remaining provisions of the document are excepted from coverage.

This policy does not insure against loss or damage and the Company will not pay costs, attorneys' fees, or expenses resulting from the terms and conditions of any lease or easement identified in Schedule A, and the following matters:

NOTE: The 2021 ALTA Owner's Policy may be issued to afford either Standard Coverage or Extended Coverage. In addition to variable exceptions such as taxes, easements, CC&R's, etc., the Exceptions from Coverage in a Standard Coverage policy will also include the Western Regional Standard Coverage Exceptions listed as 1 through 7 below:

1. (a) Taxes or assessments that are not shown as existing liens by the records of any taxing authority that levies taxes or assessments on real property or by the Public Records; (b) proceedings by a public agency that may result in taxes or assessments, or notices of such proceedings, whether or not shown by the records of such agency or by the Public Records.
2. Any facts, rights, interests, or claims that are not shown by the Public Records at Date of Policy but that could be (a) ascertained by an inspection of the Land or (b) asserted by persons or parties in possession of the Land.
3. Easements, liens or encumbrances, or claims thereof, not shown by the Public Records at Date of Policy.
4. Any encroachment, encumbrance, violation, variation, easement, or adverse circumstance affecting the Title that would be disclosed by an accurate and complete land survey of the Land and not shown by the Public Records at Date of Policy.
5. (a) Unpatented mining claims; (b) reservations or exceptions in patents or in Acts authorizing the issuance thereof; (c) water rights, claims or title to water, whether or not the matters excepted under (a), (b), or (c) are shown by the Public Records.
6. Any lien or right to a lien for services, labor, material or equipment unless such lien is shown by the Public Records at Date of Policy.
7. Any claim to (a) ownership of or rights to minerals and similar substances, including but not limited to ores, metals, coal, lignite, oil, gas, uranium, clay, rock, sand, and gravel located in, on, or under the Land or produced from the Land, whether such ownership or rights arise by lease, grant, exception, conveyance, reservation, or otherwise; and (b) any rights, privileges, immunities, rights of way, and easements associated therewith or appurtenant thereto, whether or not the interests or rights excepted in (a) or (b) appear in the Public Records or are shown in Schedule B.

ATTACHMENT ONE
(CONTINUED)

2006 ALTA OWNER'S POLICY (06-17-06)

EXCLUSIONS FROM COVERAGE

The following matters are expressly excluded from the coverage of this policy, and the Company will not pay loss or damage, costs, attorneys' fees, or expenses that arise by reason of:

1. (a) Any law, ordinance, permit, or governmental regulation (including those relating to building and zoning) restricting, regulating, prohibiting, or relating to
   (i) the occupancy, use, or enjoyment of the Land;
   (ii) the character, dimensions, or location of any improvement erected on the Land;
   (iii) the subdivision of land; or
   (iv) environmental protection;
   or the effect of any violation of these laws, ordinances, or governmental regulations. This Exclusion 1(a) does not modify or limit the coverage provided under Covered Risk 5.
   (b) Any governmental police power. This Exclusion 1(b) does not modify or limit the coverage provided under Covered Risk 6.
2. Rights of eminent domain. This Exclusion does not modify or limit the coverage provided under Covered Risk 7 or 8.
3. Defects, liens, encumbrances, adverse claims, or other matters
   (a) created, suffered, assumed, or agreed to by the Insured Claimant;
   (b) not Known to the Company, not recorded in the Public Records at Date of Policy, but Known to the Insured Claimant and not disclosed in writing to the Company by the Insured Claimant prior to the date the Insured Claimant became an Insured under this policy;
   (c) resulting in no loss or damage to the Insured Claimant;
   (d) attaching or created subsequent to Date of Policy (however, this does not modify or limit the coverage provided under Covered Risk 9 and 10); or
   (e) resulting in loss or damage that would not have been sustained if the Insured Claimant had paid value for the Title.
4. Any claim, by reason of the operation of federal bankruptcy, state insolvency, or similar creditors' rights laws, that the transaction vesting the Title as shown in Schedule A, is
   (a) a fraudulent conveyance or fraudulent transfer; or
   (b) a preferential transfer for any reason not stated in Covered Risk 9 of this policy.
5. Any lien on the Title for real estate taxes or assessments imposed by governmental authority and created or attaching between Date of Policy and the date of recording of the deed or other instrument of transfer in the Public Records that vests Title as shown in Schedule A.

EXCEPTIONS FROM COVERAGE

This policy does not insure against loss or damage, and the Company will not pay costs, attorneys' fees, or expenses that arise by reason of:

NOTE: The 2006 ALTA Owner's Policy may be issued to afford either Standard Coverage or Extended Coverage. In addition to variable exceptions such as taxes, easements, CC&R's, etc., the Exceptions from Coverage in a Standard Coverage policy will also include the Western Regional Standard Coverage Exceptions listed below as 1 through 7 below:

1. (a) Taxes or assessments that are not shown as existing liens by the records of any taxing authority that levies taxes or assessments on real property or by the Public Records; (b) proceedings by a public agency that may result in taxes or assessments, or notices of such proceedings, whether or not shown by the records of such agency or by the Public Records.
2. Any facts, rights, interests, or claims that are not shown by the Public Records at Date of Policy but that could be (a) ascertained by an inspection of the Land, or (b) asserted by persons or parties in possession of the Land.
3. Easements, liens or encumbrances, or claims thereof, not shown by the Public Records at Date of Policy.
4. Any encroachment, encumbrance, violation, variation, easement, or adverse circumstance affecting the Title that would be disclosed by an accurate and complete land survey of the Land and not shown by the Public Records at Date of Policy.
5. (a) Unpatented mining claims; (b) reservations or exceptions in patents or in Acts authorizing the issuance thereof; (c) water rights, claims or title to water, whether or not the matters excepted under (a), (b), or (c) are shown by the Public Records.
6. Any lien or right to a lien for services, labor, material or equipment unless such lien is shown by the Public Records at Date of Policy.]
7. Any claim to (a) ownership of or rights to minerals and similar substances, including but not limited to ores, metals, coal, lignite, oil, gas, uranium, clay, rock, sand, and gravel located in, on, or under the Land or produced from the Land, whether such ownership or rights arise by lease, grant, exception, conveyance, reservation, or otherwise; and (b) any rights, privileges, immunities, rights of way, and easements associated therewith or appurtenant thereto, whether or not the interests or rights excepted in (a) or (b) appear in the Public Records or are shown in Schedule B.

Fidelity National Title
NATIONAL COMMERCIAL SERVICES

OWNER'S DECLARATION

Escrow No.: FBDO-2501879D
Property: 705-715 W Fletcher Ave, Orange, CA 92865

The undersigned hereby declares as follows:

1. (Fill in the applicable paragraph and strike the other)

   A. Declarant ("Owner") is the owner or lessee, as the case may be, of certain premises located at 705-715 W Fletcher Ave, Orange, CA 92865, further described as follows: See Preliminary Report/Commitment No. FBDO-2501879 for full legal description (the "Land").

   B. Declarant is the _____ of _____ ("Owner"), which is the owner or lessee, as the case may be, of certain premises located at 705-715 W Fletcher Ave, Orange, CA 92865, further described as follows: See Preliminary Report/Commitment No. FBDO-2501879 for full legal description (the "Land").

2. (Fill in the applicable paragraph and strike the other)

   A. During the period of six (6) months immediately preceding the date of this declaration no work has been done, no surveys or architectural or engineering plans have been prepared, and no materials have been furnished in connection with the erection, equipment, repair, protection or removal of any building or other structure on the Land or in connection with the improvement of the Land in any manner whatsoever.

   B. During the period of six (6) months immediately preceding the date of this declaration certain work has been done and materials furnished in connection with _____ upon the Land in the approximate total sum of $_____, but no work whatsoever remains to be done and no materials remain to be furnished to complete the construction in full compliance with the plans and specifications, nor are there any unpaid bills incurred for labor and materials used in making such improvements or repairs upon the Land, or for the services of architects, surveyors or engineers, except as follows: _____. Owner, by the undersigned Declarant, agrees to and does hereby indemnify and hold harmless Fidelity National Title Insurance Company against any and all claims arising therefrom.

3. Owner has not previously conveyed the Land; is not a debtor in bankruptcy (and if a partnership, the general partner thereof is not a debtor in bankruptcy); and has not received notice of any pending court action affecting the title to the Land.

4. Except as shown in the above referenced Preliminary Report/Commitment, there are no unpaid or unsatisfied mortgages, deeds of trust, Uniform Commercial Code financing statements, regular assessments, special assessments, periodic assessments or any assessment from any source, claims of lien, special assessments, or taxes that constitute a lien against the Land or that affect the Land but have not been recorded in the public records. There are no violations of the covenants, conditions and restrictions as shown in the above referenced Preliminary Report/Commitment.

5. The Land is currently in use as _____; _____ occupy/occupies the Land; and the following are all of the leases or other occupancy rights affecting the Land:

   _____

6. There are no other persons or entities that assert an ownership interest in the Land, nor are there unrecorded easements, claims of easement, or boundary disputes that affect the Land.

7. There are no outstanding options to purchase or rights of first refusal affecting the Land.

8. Between the most recent Effective Date of the above referenced Preliminary Report/Commitment and the date of recording of the Insured Instrument(s), Owner has not taken or allowed, and will not take or allow, any action or inaction to encumber or otherwise affect title to the Land.

OWNER'S DECLARATION

(continued)

9. That the undersigned has not received any written notice of violation of any covenants, conditions or restrictions, if any, affecting the Land.

10. That there are no outstanding unpaid sellers or suppliers of PACA/PASA commodities or products incurred by the Lessee, except:

    _____

    _____

11. That no notices of claim or notices of intent to preserve claim rights have been received by the Company from PACA/PASA sellers or suppliers of the Lessee, except:

    _____

    _____

This declaration is made with the intention that Fidelity National Title Insurance Company (the "Company") and its policy issuing agents will rely upon it in issuing their title insurance policies and endorsements. Owner, by the undersigned Declarant, agrees to indemnify the Company against loss or damage (including attorneys' fees, expenses, and costs) incurred by the Company as a result of any untrue statement made herein. Additionally, Owner, by the undersigned Declarant, agrees to indemnify and hold the Company harmless during the gap period between the last title examination of the Land that was conducted by, for and/or on behalf of the Company, and the time when the deed, assignments and any other documents creating priority of title are recorded in connection with the sale and/or transfer of the Land.

I declare under penalty of perjury that the foregoing is true and correct and that this declaration was executed on March 12, 2025 at 04:44 PM.

CARTER, ROBERT F TR

BY:_____

Fidelity National Title
NATIONAL COMMERCIAL SERVICES

STATEMENT OF INFORMATION
CONFIDENTIAL INFORMATION
FOR YOUR PROTECTION

Escrow No.: FBDO-2501879D

Completion of this statement expedites your application for title insurance, as it assists in establishing identity, eliminating matters affecting persons with similar names and avoiding the use of fraudulent or forged documents. Complete all blanks (please print) or indicate "none" or "N/A." If more space is needed for any item(s), use the reverse side of the form. Each party (and spouse/domestic partner, if applicable) to the transaction should personally sign this form.

NAME AND PERSONAL INFORMATION

_____ Date of Birth _____
First Name Middle Name (If none, indicate) Last Name Maiden Name

Home Phone _____ Business Phone _____ Birthplace _____

Cell Phone _____ Fax _____ Email _____

Social Security No. _____ Driver's License No. _____

List any other name you have used or been known by _____

State of residence _____ I have lived continuously in the U.S.A. since _____

Are you currently married? ☐ Yes ☐ No Are you currently a registered domestic partner? ☐ Yes ☐ No

If yes, complete the following information:

Date and place of marriage _____

Spouse/Domestic Partner _____ Date of Birth _____
First Name Middle Name (If none, indicate) Last Name Maiden Name

Home Phone _____ Business Phone _____ Birthplace _____

Cell Phone _____ Fax _____ Email _____

Social Security No. _____ Driver's License No. _____

List any other name you have used or been known by _____

State of residence _____ I have lived continuously in the U.S.A. since _____

CHILDREN

Child Name: _____ Date of Birth: _____ Child Name: _____ Date of Birth: _____

Child Name: _____ Date of Birth: _____ Child Name: _____ Date of Birth: _____

(if more space is required, use reverse side of form)

RESIDENCES (LAST 10 YEARS)

Number & Street City From (date) to (date)

Number & Street City From (date) to (date)

(if more space is required, use reverse side of form)

OCCUPATIONS/BUSINESSES (LAST 10 YEARS)

Firm or Business Name Address From (date) to (date)

Firm or Business Name Address From (date) to (date)

(if more space is required, use reverse side of form)

SPOUSE'S/DOMESTIC PARTNER'S OCCUPATIONS/BUSINESSES (LAST 10 YEARS)

Firm or Business Name Address From (date) to (date)

Firm or Business Name Address From (date) to (date)

(if more space is required, use reverse side of form)

STATEMENT OF INFORMATION
CONFIDENTIAL INFORMATION FOR YOUR PROTECTION
(continued)

PRIOR MARRIAGE(S) and PRIOR DOMESTIC PARTNERSHIP(S)

Any prior marriages or domestic partnerships for either person? _____ If yes, complete the following:

Prior spouse's (Party A) name: _____ Prior Spouse of Party A: _____

Marriage ended by: ☐ Death ☐ Divorce/Dissolution ☐ Nullification Date of Death/Divorce: _____

Prior spouse's (Party B) name: _____ Prior Spouse of Party B: _____ Spouse

Marriage ended by: ☐ Death ☐ Divorce/Dissolution ☐ Nullification Date of Death/Divorce: _____

(if more space is required, use reverse side of form)

INFORMATION ABOUT THE PROPERTY

Buyer intends to reside on the property in this transaction: ☐ Yes ☐ No

Owner to complete the following items

Street Address of Property in this transaction: _____

The land is ☐ unimproved; or improved with a structure of the following type: ☐ A Single or 1-4 Family ☐ Condo Unit ☐ Other _____

Improvements, remodeling or repairs to this property have been made within the past six (6) months: ☐ Yes ☐ No

If yes, have all costs for labor and materials arising in connection therewith been paid in full? ☐ Yes ☐ No

Any current loans on property? _____ If yes, complete the following:

Lender_____ Loan Amount_____ Loan Account No. _____

Lender_____ Loan Amount_____ Loan Account No. _____

The undersigned declare, under penalty of perjury, that the foregoing is true and correct.

IN WITNESS WHEREOF, the undersigned have executed this document on the date(s) set forth below.

_____ _____
Signature Date


_____
Print Name

_____ _____
Signature Date

_____
Print Name


(Note: If applicable, both spouses/domestic partners must sign.)

THANK YOU.

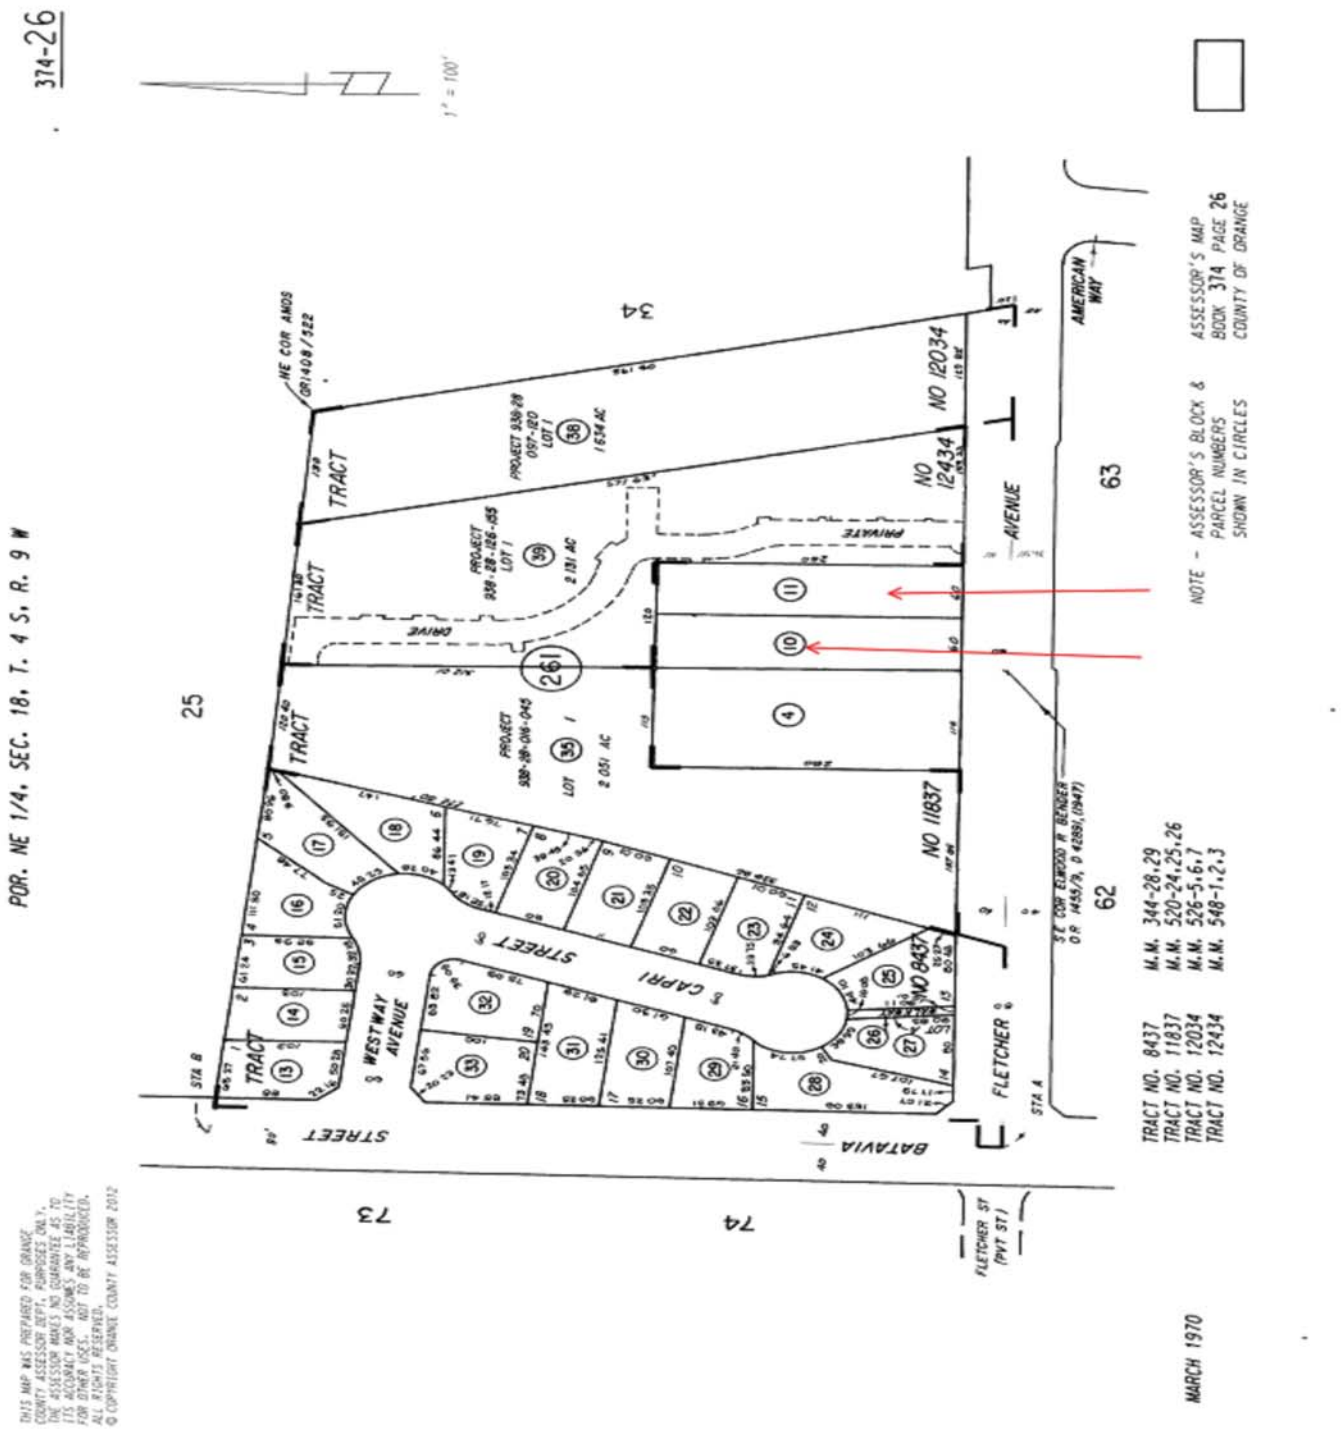

This map/plat is being furnished as an aid in locating the herein described Land in relation to adjoining streets, natural boundaries and other land, and is not a survey of the land depicted. Except to the extent a policy of title insurance is expressly modified by endorsement, if any, the Company does not insure dimensions, distances, location of easements, acreage or other matters shown thereon.

715 W Fletcher – HazMat Inventory

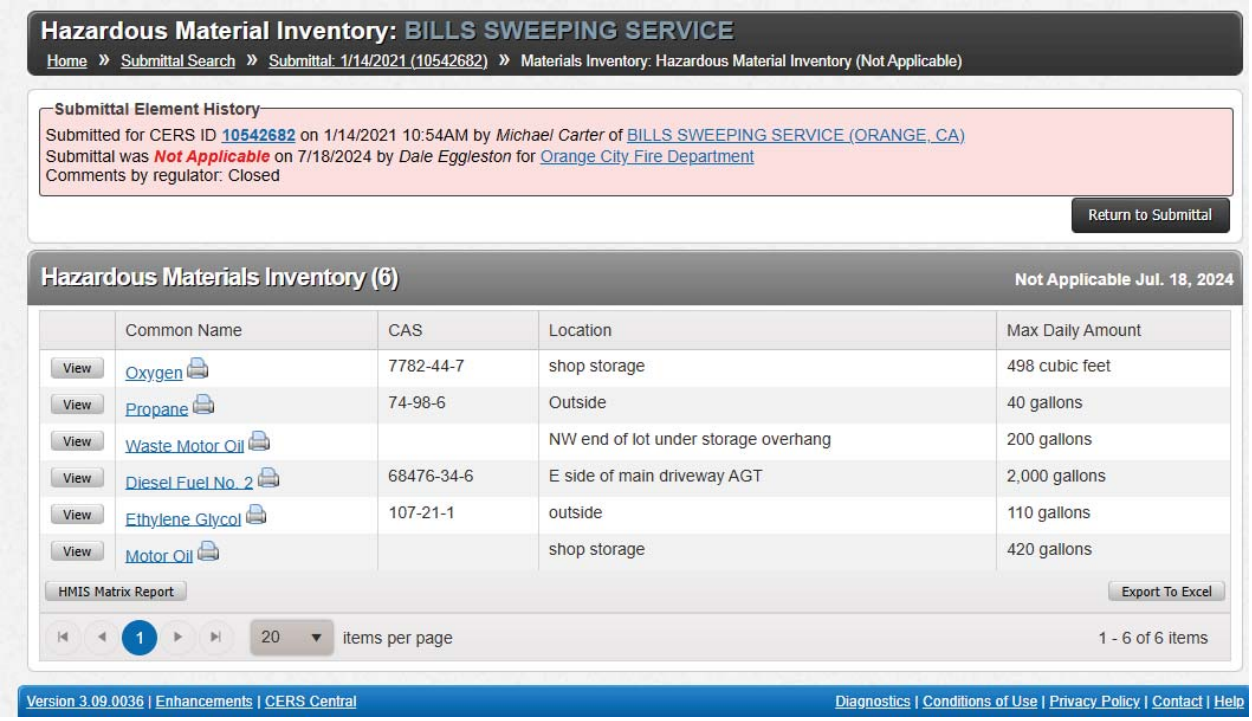

Hazardous Material Inventory: BILLS SWEEPING SERVICE

Home » Submittal Search » Submittal: 1/14/2021 (10542682) » Materials Inventory: Hazardous Material Inventory (Not Applicable)

Submittal Element History

Submitted for CERS ID 10542682 on 1/14/2021 10:54AM by *Michael Carter* of BILLS SWEEPING SERVICE (ORANGE, CA)
Submittal was ***Not Applicable*** on 7/18/2024 by *Dale Eggleston* for Orange City Fire Department
Comments by regulator: Closed

Return to Submittal


Hazardous Materials Inventory (6) — Not Applicable Jul. 18, 2024

	Common Name	CAS	Location	Max Daily Amount
View	Oxygen	7782-44-7	shop storage	498 cubic feet
View	Propane	74-98-6	Outside	40 gallons
View	Waste Motor Oil		NW end of lot under storage overhang	200 gallons
View	Diesel Fuel No. 2	68476-34-6	E side of main driveway AGT	2,000 gallons
View	Ethylene Glycol	107-21-1	outside	110 gallons
View	Motor Oil		shop storage	420 gallons

HMIS Matrix Report | Export To Excel

1 | 20 items per page | 1 - 6 of 6 items

Version 3.09.0036 | Enhancements | CERS Central | Diagnostics | Conditions of Use | Privacy Policy | Contact | Help

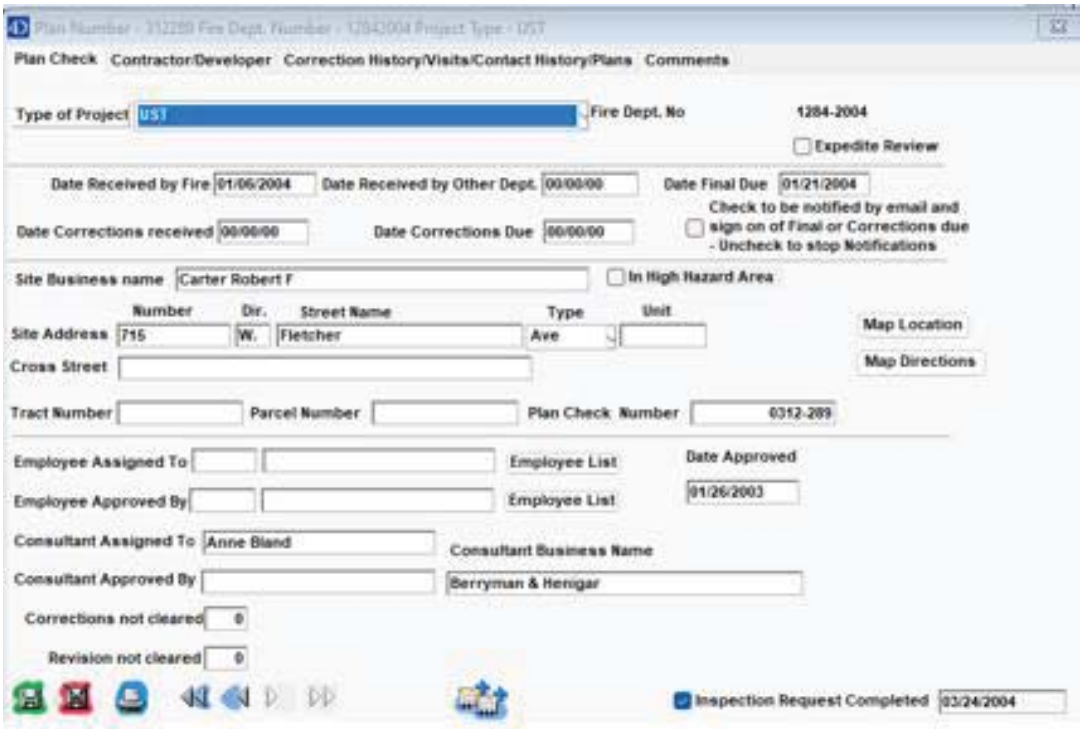

Plan Check | Contractor/Developer | Correction History/Visits/Contact History/Plans | Comments

Type of Project: UST | Fire Dept. No: 1284-2004 | Expedite Review

Date Received by Fire: 01/06/2004 | Date Received by Other Dept.: 00/00/00 | Date Final Due: 01/21/2004

Date Corrections received: 00/00/00 | Date Corrections Due: 00/00/00 | Check to be notified by email and sign on of Final or Corrections due - Uncheck to stop Notifications

Site Business name: Carter Robert F | In High Hazard Area

Site Address: Number 715 | Dir. W. | Street Name Fletcher | Type Ave | Unit | Map Location | Map Directions

Cross Street:

Tract Number: | Parcel Number: | Plan Check Number: 0312-289

Employee Assigned To: | Employee List | Date Approved

Employee Approved By: | Employee List | 01/26/2003

Consultant Assigned To: Anne Bland | Consultant Business Name


Consultant Approved By: | Berryman & Henigar

Corrections not cleared: 0

Revision not cleared: 0

Inspection Request Completed: 03/24/2004

Inspection Reports :

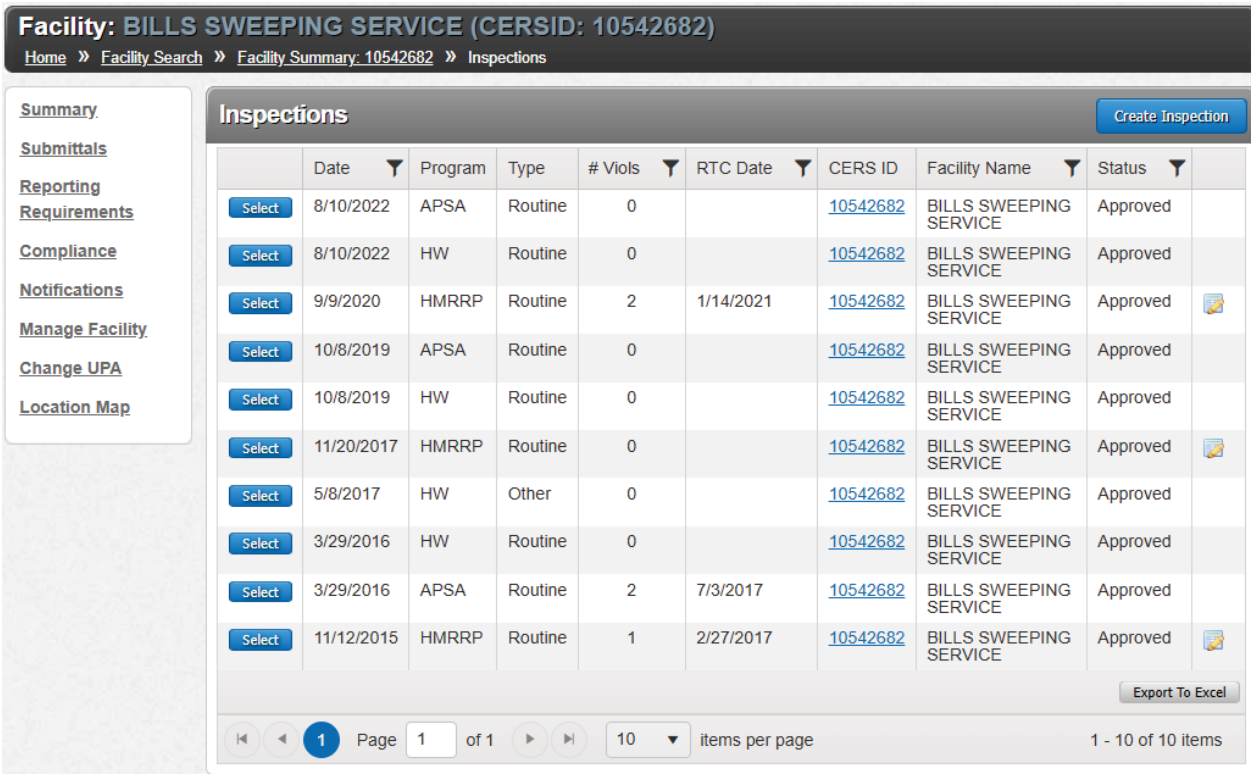

Inspection Information: BILLS SWEEPING SERVICE (CERS ID: 10542682)

Home » Facility » Inspection » 9/9/2020 » Summary

Inspection Summary

Inspection Information

Regulator	Orange City Fire Department
Inspection Date	9/9/2020
Inspection Type	Routine
Program Element	Hazardous Materials Release Response Plans (HMRRP)
Inspection Comments	field verification.

Number of Class I Violations	0
Number of Class II Violations	0
Number of Minor Violations	2
Date Returned to Compliance	1/14/2021

Violation Details

Create Violation

	Occurred On	Type	Class	Actual RTC	RTC Qualifier	Violation Comment	
Select	9/9/2020	Hazardous materials inventory	Minor	1/14/2021	Documented		
Select	9/9/2020	Site map	Minor	1/14/2021	Documented		

Edit Cancel

Created By: Barbara Reid on 9/9/2020 9:01 AM
Last Updated By: Barbara Reid on 2/2/2021 8:32 AM

California Environmental Reporting System: Business | © 2025 California Environmental Protection Agency

Inspection Information: BILLS SWEEPING SERVICE (CERS ID: 10542682)

Home » Facility » Inspection » 10/8/2019 » Summary

Inspection Summary

Inspection Information

Regulator	Orange County Environmental Health
Inspection Date	10/8/2019
Inspection Type	Routine
Program Element	Hazardous Waste Generator
Inspection Comments	On site to conduct a routine Hazardous Waste inspection. Met with Mike Carter, President. The facility is a Small Quantity Generator of automotive repair wastes from maintenance of their vehicle fleet. Walked throughout the facility and observed the facility's Hazardous Waste storage area. Hazardous Waste containers were observed properly labeled and stored closed. The perimeter of the facility was walked and the municipal trash dumpster was observed. There are no signs of illegal disposal. Hazardous waste manifests were available for review. The facility's EPA ID number is active. Emergency plan is maintained on site. No hazardous waste violations were observed this date. This inspection report was sent to info@billsweeping.net.

Number of Class I Violations	0
Number of Class II Violations	0
Number of Minor Violations	0
Date Returned to Compliance	None

Violation Details

Create Violation

	Occurred On	Type	Class	Actual RTC	RTC Qualifier	Violation Comment	

Cancel

Created By: nick reyes on 1/6/2020 7:42 AM
Last Updated By: nick reyes on 1/6/2020 7:42 AM
EDT Transaction: 1/6/2020 7:42 AM / 3D66DD38-5186-4B76-8F92-861578681E50

Inspection Information: BILLS SWEEPING SERVICE (CERS ID: 10542682)

Home » Facility » Inspection » 11/20/2017 » Summary

Inspection Summary

Inspection Information

Regulator	Orange City Fire Department
Inspection Date	11/20/2017
Inspection Type	Routine
Program Element	Hazardous Materials Release Response Plans (HMRRP)
Inspection Comments	Field verification of chemical inventory, no violations noted.

Number of Class I Violations	0
Number of Class II Violations	0
Number of Minor Violations	0
Date Returned to Compliance	None

Violation Details

Create Violation

	Occurred On	Type	Class	Actual RTC	RTC Qualifier	Violation Comment	

Edit Cancel

Created By: Dale Eggleston on 11/20/2017 10:18 AM
Last Updated By: Dale Eggleston on 11/20/2017 10:18 AM

Inspection Information: BILLS SWEEPING SERVICE (CERS ID: 10542682)

Home » Facility » Inspection » 11/12/2015 » Summary

Inspection Summary

Inspection Information

Regulator	Orange City Fire Department
Inspection Date	11/12/2015
Inspection Type	Routine
Program Element	Hazardous Materials Release Response Plans (HMRRP)
Inspection Comments	Pending CUPA authorization to report electronically. Request made on 10/28/15.

Number of Class I Violations	0
Number of Class II Violations	0
Number of Minor Violations	1
Date Returned to Compliance	2/27/2017

Violation Details

Create Violation

	Occurred On	Type	Class	Actual RTC	RTC Qualifier	Violation Comment	
Select	11/12/2015	Annual Review / Certification	Minor	2/27/2017	Documented	Verified, owner requested access from CUPA on 10/28/15, pending authorization. Called and left a message on VM.	

Edit Cancel

Created By: Rosie Flores on 1/20/2016 2:33 PM
Last Updated By: Rosie Flores on 2/27/2017 5:07 PM

California Environmental Reporting System: Business | © 2025 California Environmental Protection Agency
CERS Technical Support:cers@calepa.ca.gov

ORANGE CITY FIRE DEPARTMENT

1176 EAST CHAPMAN AVENUE · ORANGE, CALIFORNIA 92866 · P (714) 288-2500· WWW.ORANGECITYFIRE.ORG

Good Afternoon Allen,

We have updated the records request to reflect the Hazardous Materials Inventory for this site, and the documents have been uploaded to the request. I have also Included a copy of the inspections for this site.

Additionally, we have attached the only record for the removal permit that we have on file. The date on the bottom right reflects when it was closed out.

Upon further review of the request and records that we do have on file, we do not show anything regarding cleanup or removal records.

If you would like you may also submit a record request through OCHCA to see if the CUPA group has any additional records, but based on the dates, it may likely have been purged by this time, and records would not be retained unless a case was opened up by OCHCA.

I have included to link to the OCHCA Records Request for your reference : Access to Public Records | Orange County California - Health Care Agency

Thank you,

Samara Eljaouhari

HOUSING CRISIS ACT of 2019 – SB 330

PRELIMINARY APPLICATION FORM

PURPOSE

This form serves as the preliminary application for housing development projects seeking vesting rights pursuant to SB 330, the Housing Crisis Act of 2019.

GENERAL INFORMATION

An applicant for a housing development project that includes (1) residential units (2) a mix of commercial and residential uses with two-thirds of the project's square footage used for residential purposes; or (3) transitional or supportive housing, shall be deemed to have submitted a preliminary application upon provision of all of the information listed in this Preliminary Application form and payment of the permit processing fee to the agency from which approval for the project is being sought.

After submitting this Preliminary Application to the local agency, an applicant has 180 days to submit a full application or the Preliminary Application will expire.

Submittal Date Stamp*[1,2]:

*[1]Submittal of all the information listed and payment of the permit processing fee freezes fees and development standards as of this date, unless exceptions per Government Code § 65889.5(o) are triggered.

*[2]Note: Record keeping pertaining to which standards and fees apply at date of submittal is imperative, as **penalties may apply for imposing incorrect standards**

Notes:

1. California Environmental Quality Act (CEQA) and Coastal Act standards apply.
2. After submittal of all of the information required, if the development proponent revises the project to change the number of residential units or square footage of construction changes by 20 percent or more, excluding any increase resulting from Density Bonus Law, the development proponent must resubmit the required information so that it reflects the revisions.

SITE INFORMATION

1. **PROJECT LOCATION** - The specific location, including parcel numbers, a legal description, and site address, if applicable.

   Street Address _____Unit/Space Number _____

   Legal Description (Lot, Block, Tract) Attached? YES ☐ NO ☐

   Assessor Parcel Number(s) _____

2. **EXISTING USES -** The existing uses on the project site and identification of major physical alterations to the property on which the project is to be located.

3. **SITE PLAN -** A site plan showing the building(s) location on the property and approximate square footage of each building that is to be occupied.

   024

   Attached? YES ☐ NO ☐

4. **ELEVATIONS -** Elevations showing the massing and height of each building that is to be occupied.

   Attached? YES NO ☐

5. **PROPOSED USES** - The proposed land uses by number of units and square feet of residential and nonresidential development using the categories in the applicable zoning ordinance.

a. **RESIDENTIAL DWELLING UNIT COUNT:**

Please indicate the number of dwelling units proposed, including a breakdown of levels by affordability, set by each income category.

	Number of Units
Market Rate	
Managers Unit(s) – Market Rate	
Extremely Low Income	
Very Low Income	
Low Income	
Moderate Income	
Total No. of Units	
Total No. of Affordable Units	
Total No. of Density Bonus Units	

Other notes on units:

6. **FLOOR AREA** - Provide the proposed floor area and square footage of residential and nonresidential development, by building (attach relevant information by building and totals here):

	Residential	Nonresidential	Total
Floor Area (Zoning)			
Square Footage of Construction			

7. **PARKING -** The proposed number of parking spaces:

8. **AFFORDABLE HOUSING INCENTIVES, WAIVERS, CONCESSIONS and PARKING REDUCTIONS** - Will the project proponent seek Density Bonus incentives, waivers, concessions, or parking reductions pursuant to California Government Code Section 65915?

025

YES ☐ NO ☐

If "YES," please describe:

9. **SUBDIVISION –** Will the project proponent seek any approvals under the Subdivision Map Act, including, but not limited to, a parcel map, a vesting or tentative map, or a condominium map?

YES ☐ NO ☐

If "YES," please describe:

10. **POLLUTANTS** – Are there any proposed point sources of air or water pollutants?

YES ☐ NO xxc☐

If "YES," please describe:

11. **EXISTING SITE CONDITIONS –** Provide the number of existing residential units on the project site that will be demolished and whether each existing unit is occupied or unoccupied. Provide attachment, if needed.

	Occupied Residential Units	Unoccupied Residential Units	Total Residential Units
Existing			
To Be Demolished			

12. **ADDITIONAL SITE CONDITIONS –**

a. Whether a portion of the property is located within any of the following:

i. A very high fire hazard severity zone, as determined by the Department of Forestry and Fire Protection, pursuant to Section 51178?

YES ☐ NO ☐

ii. Wetlands, as defined in the United States Fish and Wildlife Service Manual, Part 660 FW 2 (June 21, 1993)?

YES ☐ NO ☐

iii. A hazardous waste site that is listed pursuant to Section 65962.5, or a hazardous waste site designated by the Department of Toxic Substances Control pursuant to Section 25356 of the Health and Safety Code?

YES ☐ NO ☐

iv. A special flood hazard area subject to inundation by the 1 percent annual chance flood (100-year flood) as determined by any official maps published by the Federal Emergency Management Agency?

YES ☐ NO ☐

v. A delineated earthquake fault zone as determined by the State Geologist in any official maps published by the State Geologist, unless the development complies with applicable seismic protection building code standards adopted by the California Building Standards Commission under the California Building Standards Law (Part 2.5 (commencing with Section 18901) of Division 13 of the Health and Safety Code), and by any local building department under Chapter 12.2 (commencing with Section 8875) of Division 1 of Title 2?

YES ☐ NO ☐

vi. A stream or other resource that may be subject to a streambed alteration agreement pursuant to Chapter 6 (commencing with Section 1600) of Division 2 of the Fish and Game Code?

YES ☐ NO ☐

If "YES" to any, please describe:

b. Does the project site contain historic and/or cultural resources?

YES ☐ NO ☐

If "YES," please describe:

c. Does the project site contain any species of special concern?

YES ☐ NO

If "YES," please describe:

d. Does the project site contain any recorded public easement, such as easements for storm drains, water lines, and other public rights of way?

YES ☐ NO ☐

If "YES," please describe:

e. Does the project site contain a stream or other resource that may be subject to a streambed alteration agreement pursuant to Chapter 6 (commencing with Section 1600) of Division 2 of the Fish and Game Code? Provide an aerial site photograph showing existing site conditions of environmental site features that would be subject to regulations by a public agency, including creeks and wetlands.

YES ☐ NO ☐

If "YES," please describe and depict in attached site map:

13. **COASTAL ZONE -** For housing development projects proposed to be located within the coastal zone, whether any portion of the property contains any of the following:

a. Wetlands, as defined in subdivision (b) of Section 13577 of Title 14 of the California Code of Regulations.

YES ☐ NO ☐

b. Environmentally sensitive habitat areas, as defined in Section 30240 of the Public Resources Code.

YES ☐ NO ☐

c. A tsunami run-up zone. YES ☐ NO ☐

d. Use of the site for public access to or along the coast. YES ☐ NO ☐

14. **PROJECT TEAM INFORMATION -** The applicant's contact information and, if the applicant does not own the property, consent from the property owner to submit the application.

Applicant's Name _____

Company/Firm _____

Address _____Unit/Space Number _____

City _____ State _____ Zip Code _____

Telephone _____ Email _____

Are you in escrow to purchase the property? YES ☐ NO ☐

Property Owner of Record ☐ Same as applicant ☐ Different from applicant

Name (if different from applicant) _____

Address _____Unit/Space Number _____

City _____ State _____ Zip Code _____

Telephone _____ Email _____

Optional: Agent/Representative Name _____

Company/Firm _____

Address _____Unit/Space Number _____

City _____ State _____ Zip Code _____

Telephone _____ Email _____

Optional: Other (Specify Architect, Engineer, CEQA Consultant, etc.) _____

Name _____

Company/Firm _____

Address _____Unit/Space Number _____

City _____ State _____ Zip Code _____

Telephone _____ Email _____

Primary Contact for Project: ☐ Owner ☐ Applicant ☐ Agent/Representative ☐ Other

akim@envaudit.com

From: Samara Eljaouhari <seljaouhari@cityoforange.org>
Sent: Wednesday, May 14, 2025 4:33 PM
To: akim@envaudit.com
Subject: RE: Public Records Request #25-1 (3365)
Attachments: Job Card_0302-366.pdf; PRR 25-1.docx

Good Afternoon Allen,

We are looking into the closures of the tanks and I hope to have an answer to you sometime either tomorrow or early next week (as our offices are closed on Fridays).

Additionally, Please see attached documents regarding the chemical inventory at the site, as well as the job card for permit 0302-366.

Regarding the inspection reports, which inspection reports are you specifically looking for, and for which tank.

Thank you for you patience, and I apologize for the inconvenience.

Samara Eljaouhari
Administrative Assistant• Fire Headquarters

p (714) 288-2530
ORANGE CITY FIRE DEPARTMENT
1176 E. Chapman Avenue • Orange, CA 92866
family • pride • tradition

From: akim@envaudit.com <akim@envaudit.com>
Sent: Wednesday, May 14, 2025 2:53 PM
To: Samara Eljaouhari <seljaouhari@cityoforange.org>
Subject: Re: Public Records Request #25-1 (3365)

This is the first time you received an email from this sender (akim@envaudit.com). Exercise caution when clicking links, opening attachments or taking further action, before validating its authenticity.

Secured by Check Point

Hello,

I just spoke with you on the phone about some permits that may be missing on our PRR. I am looking for additional records that may be labeled as follows:

1. (0302-366) issued 09/15/03 (final 07/13/04) for the installation of a 2,000-gal AST

2. (0312-289) issued 01/27/02 (final ??/??/??) for the removal of an UST

Additionally, I have not received any hazardous inventory, inspection reports, etc.

Thank you.

Allen S. Kim
Environmental Audit, Inc.
1000-A Ortega Way
Placentia, CA 92870
+1.714.632.8521 ext.234
Email: akim@envaudit.com

The information in this transmittal (including attachments, if any) is privileged and confidential and is intended only for the recipient listed above. Any review, use, disclosure, distribution or copying of this transmittal is prohibited except by or on behalf of the intended recipient. If you have received this transmittal in error, please notify me immediately by reply email and destroy all copies of the transmittal.

E-mail correspondence, along with any attachments, may be subject to the California Public Records Act; and as such may be subject to public disclosure unless otherwise exempt under the Act.

CITY OF ORANGE

COMMUNITY DEVELOPMENT DEPARTMENT

BUILDING DIVISION | (714) 744-7200

Permit # 0302-366

Inspection Hours:
Mornings: 7:00 am - 12:00 pm
Afternoons: 12:00 pm - 4:00 pm

Scan QR code or visit https://h2.maintstar.co/orange/portal/#/inspections for inspection updates and scheduling.

Project Location: 715 W Fletcher AVE, Orange, CA 92865

Suite:


Description: INSTALL ABOVE GROUND DIESEL FUEL TANK, (2000 GALLON)

Levels	Inspection Type	Date	Inspector
.	BD-SLAB GRADE		
	BD-FOOTINGS		
	BD-STEEL	07/12/2004	
	BD-UG CONDUIT	07/12/2004	
	BD-FINAL **	07/13/2004	
	BD-E-FINAL **	07/13/2004	

NOTES:

Post in a conspicuous place.

715 W Fletcher – HazMat Inventory

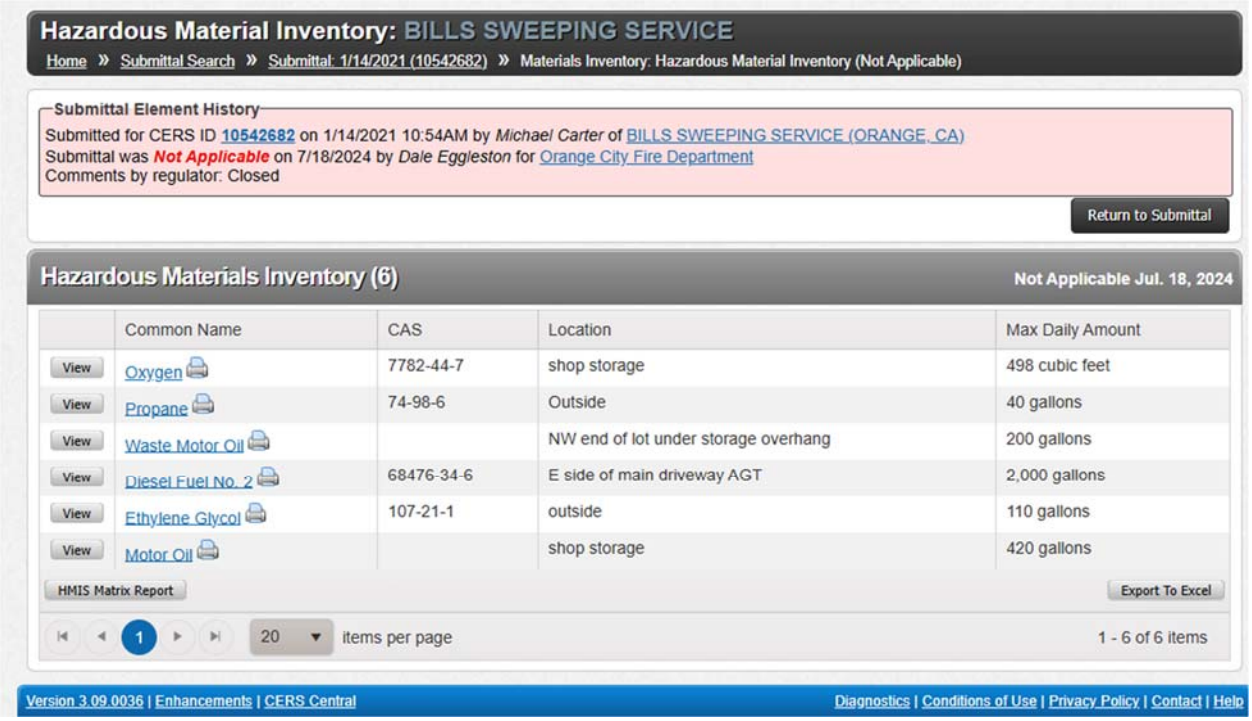

Hazardous Material Inventory: BILLS SWEEPING SERVICE

Home » Submittal Search » Submittal: 1/14/2021 (10542682) » Materials Inventory: Hazardous Material Inventory (Not Applicable)

Submittal Element History

Submitted for CERS ID 10542682 on 1/14/2021 10:54AM by *Michael Carter* of BILLS SWEEPING SERVICE (ORANGE, CA)
Submittal was ***Not Applicable*** on 7/18/2024 by *Dale Eggleston* for Orange City Fire Department
Comments by regulator: Closed

Return to Submittal

Hazardous Materials Inventory (6) — Not Applicable Jul. 18, 2024

	Common Name	CAS	Location	Max Daily Amount
View	Oxygen	7782-44-7	shop storage	498 cubic feet
View	Propane	74-98-6	Outside	40 gallons
View	Waste Motor Oil		NW end of lot under storage overhang	200 gallons
View	Diesel Fuel No. 2	68476-34-6	E side of main driveway AGT	2,000 gallons
View	Ethylene Glycol	107-21-1	outside	110 gallons
View	Motor Oil		shop storage	420 gallons

HMIS Matrix Report | Export To Excel

1 | 20 items per page | 1 - 6 of 6 items

Version 3.09.0036 | Enhancements | CERS Central | Diagnostics | Conditions of Use | Privacy Policy | Contact | Help

APPENDIX H

Laboratory Report and Chain of Custody Record

Enviro - Chem, Inc.
1214 E. Lexington Avenue, Pomona, CA 91766 Tel (909) 590-5905 Fax (909) 590-5907

Date: June 8, 2025

Mr. Steve Bright
Environmental Audit, Inc.
1000 Ortega Way, Suite A
Placentia, CA 92670-7125
Tel:(714)632-8521 E-Mail: SBright@EnvAudit.com

Project: **Keusder Homes**
Project No.: **3365**
Lab I.D.: **250602-43 through -51**

Dear Mr. Bright:

The **analytical results** for the soil samples, received by our laboratory on June 2, 2025, are attached. The samples were received chilled, intact, and accompanying chain of custody.

Enviro-Chem appreciates the opportunity to provide you and your company this and other services. Please do not hesitate to call us if you have any questions.

Sincerely,

Pearl Wong
Quality Manager

This data package has been reviewed for technical correctness and completeness. Release of this data has been authorized by the Laboratory Manager or Manager's Designee, as verified by the above signature which applies to this PDF File as well as any associated electronic data deliverable files. The results contained in this report meet all requirements of ELAP and pertain only to those samples which were submitted for analysis. This report may be reproduced only in its entirety.

Enviro - Chem, Inc.
1214 E. Lexington Avenue, Pomona, CA 91766 Tel (909) 590-5905 Fax (909) 590-5907

LABORATORY REPORT

CUSTOMER: **Environmental Audit, Inc.**
1000 Ortega Way, Suite A, Placentia, CA 92670-7125
Tel: (714) 632-8521 E-Mail: SBright@EnvAudit.com

PROJECT: **Keusder Home**

PROJECT No.: **3365**
DATE RECEIVED: 06/02/25
DATE EXTRACTED: 06/03/25
DATE ANALYZED: 06/03/25
DATE REPORTED: 06/08/25

MATRIX: SOIL
DATE SAMPLED: 05/30/25
REPORT TO: MR. STEVE BRIGHT

TOTAL PETROLEUM HYDROCARBONS (TPH) - CARBON CHAIN ANALYSIS
METHOD: EPA 8015B
UNIT: mg/Kg = MILLIGRAM PER KILOGRAM = PPM

SAMPLE I.D.	LAB I.D.	C6-C10	C10-C28	C28-C36	DF
B-1d5'	250602-43	ND	ND	ND	1
B-1d10'	250602-44	ND	ND	ND	1
B-1d15"	250602-45	ND	ND	ND	1
B-2d5'	250602-46	ND	ND	ND	1
B-2d10'	250602-47	ND	ND	ND	1
B-2d15"	250602-48	ND	ND	ND	1
B-3d5'	250602-49	ND	ND	ND	1
B-3d10'	250602-50	ND	ND	ND	1
B-3d15"	250602-51	ND	ND	ND	1
METHOD BLANK		ND	ND	ND	1
	PQL	10	10	50	

COMMENTS:
C6-C10 = GASOLINE RANGE
C10-C28 = DIESEL RANGE
C28-C36 = MOTOR OIL RANGE
DF = DILUTION FACTOR
PQL = PRACTICAL QUANTITATION LIMIT
ACTUAL DETECTION LIMIT = DF X PQL
ND = NON-DETECTED OR BELOW THE ACTUAL DETECTION LIMIT

DATA REVIEWED AND APPROVED BY: _____
CAL-DHS ELAP CERTIFICATE No.: 1555

Enviro Chem, Inc

1214 E. Lexington Avenue, Pomona, CA 91766 Tel (909)590-5905 Fax (909)590-5907

8015B QA/QC Report

Date Analyzed: 6/3/2025 **Units:** mg/Kg (ppm)

Matrix: **Soil/Solid/Sludge/Liquid**

Matrix Spike (MS)/Matrix Spike Duplicate (MSD)

Spiked Sample Lab I.D.: 250602-29 MS/MSD

Analyte	SR	spk conc	MS	%MS	MSD	%MSD	%RPD	ACP %MS	ACP RPD
C10~C28 Range	0	200	181	**91%**	167	**84%**	**8%**	**70-130**	**0-20%**

LCS STD RECOVERY:

Analyte	spk conc	LCS	%REC	ACP
C10~C28 Range	200	202	**101%**	**75-125**

Analyzed and Reviewed By: _____

Final Reviewer: _____

* = Matrix Spike fail due to matrix interference (If Marked)

Enviro - Chem, Inc.
1214 E. Lexington Avenue, Pomona, CA 91766 Tel (909) 590-5905 Fax (909) 590-5907

LABORATORY REPORT

CUSTOMER: **Environmental Audit, Inc.**
1000 Ortega Way, Suite A, Placentia, CA 92670-7125
Tel: (714) 632-8521 E-Mail: SBright@EnvAudit.com

PROJECT: **Keusder Home**
MATRIX: SOIL
DATE SAMPLED: 05/30/25
REPORT TO: MR. STEVE BRIGHT

PROJECT No.: **3365**
DATE RECEIVED: 06/02/25
DATE ANALYZED: 06/02/25
DATE REPORTED: 06/08/25

SAMPLE I.D.: **B-1d5'**

LAB I.D.: 250602-43

VOLATILE ORGANICS, EPA METHOD 5035/8260B, PAGE 1 OF 2
UNIT: mg/Kg = MILLIGRAM PER KILOGRAM = PPM

PARAMETER	SAMPLE RESULT	PQL X1
ACETONE	ND	0.020
BENZENE	ND	0.005
BROMOBENZENE	ND	0.005
BROMOCHLOROMETHANE	ND	0.005
BROMODICHLOROMETHANE	ND	0.005
BROMOFORM	ND	0.005
BROMOMETHANE	ND	0.005
2-BUTANONE (MEK)	ND	0.020
N-BUTYLBENZENE	ND	0.005
SEC-BUTYLBENZENE	ND	0.005
TERT-BUTYLBENZENE	ND	0.005
CARBON DISULFIDE	ND	0.010
CARBON TETRACHLORIDE	ND	0.005
CHLOROBENZENE	ND	0.005
CHLOROETHANE	ND	0.005
CHLOROFORM	ND	0.005
CHLOROMETHANE	ND	0.005
2-CHLOROTOLUENE	ND	0.005
4-CHLOROTOLUENE	ND	0.005
DIBROMOCHLOROMETHANE	ND	0.005
1,2-DIBROMO-3-CHLOROPROPANE	ND	0.005
1,2-DIBROMOETHANE	ND	0.005
DIBROMOMETHANE	ND	0.005
1,2-DICHLOROBENZENE	ND	0.005
1,3-DICHLOROBENZENE	ND	0.005
1,4-DICHLOROBENZENE	ND	0.005
DICHLORODIFLUOROMETHANE	ND	0.005
1,1-DICHLOROETHANE	ND	0.005
1,2-DICHLOROETHANE	ND	0.005
1,1-DICHLOROETHENE	ND	0.005
CIS-1,2-DICHLOROETHENE	ND	0.005
TRANS-1,2-DICHLOROETHENE	ND	0.005
1,2-DICHLOROPROPANE	ND	0.005

----- TO BE CONTINUED ON PAGE #2 -----

DATA REVIEWED AND APPROVED BY: _____

Enviro - Chem, Inc.
1214 E. Lexington Avenue, Pomona, CA 91766 Tel (909) 590-5905 Fax (909) 590-5907

LABORATORY REPORT

CUSTOMER: **Environmental Audit, Inc.**
1000 Ortega Way, Suite A, Placentia, CA 92670-7125
Tel: (714) 632-8521 E-Mail: SBright@EnvAudit.com

PROJECT: **Keusder Home** PROJECT No.: **3365**
MATRIX: SOIL DATE RECEIVED: 06/02/25
DATE SAMPLED: 05/30/25 DATE ANALYZED: 06/02/25
REPORT TO: MR. STEVE BRIGHT DATE REPORTED: 06/08/25

SAMPLE I.D.: **B-1d5'** LAB I.D.: 250602-43

VOLATILE ORGANICS, EPA METHOD 5035/8260B, PAGE 2 OF 2
UNIT: mg/Kg = MILLIGRAM PER KILOGRAM = PPM

PARAMETER	SAMPLE RESULT	PQL X1
1,3-DICHLOROPROPANE	ND	0.005
2,2-DICHLOROPROPANE	ND	0.005
1,1-DICHLOROPROPENE	ND	0.005
CIS-1,3-DICHLOROPROPENE	ND	0.005
TRANS-1,3-DICHLOROPROPENE	ND	0.005
ETHYLBENZENE	ND	0.005
2-HEXANONE	ND	0.020
HEXACHLOROBUTADIENE	ND	0.005
ISOPROPYLBENZENE	ND	0.005
4-ISOPROPYLTOLUENE	ND	0.005
4-METHYL-2-PENTANONE (MIBK)	ND	0.020
METHYL tert-BUTYL ETHER (MTBE)	ND	0.005
METHYLENE CHLORIDE	ND	0.010
NAPHTHALENE	ND	0.005
N-PROPYLBENZENE	ND	0.005
STYRENE	ND	0.005
1,1,1,2-TETRACHLOROETHANE	ND	0.005
1,1,2,2-TETRACHLOROETHANE	ND	0.005
TETRACHLOROETHENE (PCE)	ND	0.005
TOLUENE	ND	0.005
1,2,3-TRICHLOROBENZENE	ND	0.005
1,2,4-TRICHLOROBENZENE	ND	0.005
1,1,1-TRICHLOROETHANE	ND	0.005
1,1,2-TRICHLOROETHANE	ND	0.005
TRICHLOROETHENE (TCE)	ND	0.005
TRICHLOROFLUOROMETHANE	ND	0.005
1,2,3-TRICHLOROPROPANE	ND	0.005
1,2,4-TRIMETHYLBENZENE	ND	0.005
1,3,5-TRIMETHYLBENZENE	ND	0.005
VINYL CHLORIDE	ND	0.005
M/P-XYLENE	ND	0.010
O-XYLENE	ND	0.005

COMMENTS PQL = PRACTICAL QUANTITATION LIMIT
ND = NON-DETECTED OR BELOW THE PQL
DATA REVIEWED AND APPROVED BY: _____
CAL-DHS ELAP CERTIFICATE No.: 1555

Enviro - Chem, Inc.
1214 E. Lexington Avenue, Pomona, CA 91766 Tel (909) 590-5905 Fax (909) 590-5907

LABORATORY REPORT

CUSTOMER: **Environmental Audit, Inc.**
1000 Ortega Way, Suite A, Placentia, CA 92670-7125
Tel: (714) 632-8521 E-Mail: SBright@EnvAudit.com

PROJECT: **Keusder Home** PROJECT No.: **3365**
MATRIX: SOIL DATE RECEIVED: 06/02/25
DATE SAMPLED: 05/30/25 DATE ANALYZED: 06/02/25
REPORT TO: MR. STEVE BRIGHT DATE REPORTED: 06/08/25

SAMPLE I.D.: **B-1d10'** LAB I.D.: 250602-44

VOLATILE ORGANICS, EPA METHOD 5035/8260B, PAGE 1 OF 2
UNIT: mg/Kg = MILLIGRAM PER KILOGRAM = PPM

PARAMETER	SAMPLE RESULT	PQL X1
ACETONE	ND	0.020
BENZENE	ND	0.005
BROMOBENZENE	ND	0.005
BROMOCHLOROMETHANE	ND	0.005
BROMODICHLOROMETHANE	ND	0.005
BROMOFORM	ND	0.005
BROMOMETHANE	ND	0.005
2-BUTANONE (MEK)	ND	0.020
N-BUTYLBENZENE	ND	0.005
SEC-BUTYLBENZENE	ND	0.005
TERT-BUTYLBENZENE	ND	0.005
CARBON DISULFIDE	ND	0.010
CARBON TETRACHLORIDE	ND	0.005
CHLOROBENZENE	ND	0.005
CHLOROETHANE	ND	0.005
CHLOROFORM	ND	0.005
CHLOROMETHANE	ND	0.005
2-CHLOROTOLUENE	ND	0.005
4-CHLOROTOLUENE	ND	0.005
DIBROMOCHLOROMETHANE	ND	0.005
1,2-DIBROMO-3-CHLOROPROPANE	ND	0.005
1,2-DIBROMOETHANE	ND	0.005
DIBROMOMETHANE	ND	0.005
1,2-DICHLOROBENZENE	ND	0.005
1,3-DICHLOROBENZENE	ND	0.005
1,4-DICHLOROBENZENE	ND	0.005
DICHLORODIFLUOROMETHANE	ND	0.005
1,1-DICHLOROETHANE	ND	0.005
1,2-DICHLOROETHANE	ND	0.005
1,1-DICHLOROETHENE	ND	0.005
CIS-1,2-DICHLOROETHENE	ND	0.005
TRANS-1,2-DICHLOROETHENE	ND	0.005
1,2-DICHLOROPROPANE	ND	0.005

----- TO BE CONTINUED ON PAGE #2 -----

DATA REVIEWED AND APPROVED BY: _____

Enviro - Chem, Inc.
1214 E. Lexington Avenue, Pomona, CA 91766 Tel (909) 590-5905 Fax (909) 590-5907

LABORATORY REPORT

CUSTOMER: **Environmental Audit, Inc.**
1000 Ortega Way, Suite A, Placentia, CA 92670-7125
Tel: (714) 632-8521 E-Mail: SBright@EnvAudit.com

PROJECT: **Keusder Home**
MATRIX: SOIL
DATE SAMPLED: 05/30/25
REPORT TO: MR. STEVE BRIGHT

PROJECT No.: **3365**
DATE RECEIVED: 06/02/25
DATE ANALYZED: 06/02/25
DATE REPORTED: 06/08/25

SAMPLE I.D.: **B-1d10'**
LAB I.D.: 250602-44

VOLATILE ORGANICS, EPA METHOD 5035/8260B, PAGE 2 OF 2
UNIT: mg/Kg = MILLIGRAM PER KILOGRAM = PPM

PARAMETER	SAMPLE RESULT	PQL X1
1,3-DICHLOROPROPANE	ND	0.005
2,2-DICHLOROPROPANE	ND	0.005
1,1-DICHLOROPROPENE	ND	0.005
CIS-1,3-DICHLOROPROPENE	ND	0.005
TRANS-1,3-DICHLOROPROPENE	ND	0.005
ETHYLBENZENE	ND	0.005
2-HEXANONE	ND	0.020
HEXACHLOROBUTADIENE	ND	0.005
ISOPROPYLBENZENE	ND	0.005
4-ISOPROPYLTOLUENE	ND	0.005
4-METHYL-2-PENTANONE (MIBK)	ND	0.020
METHYL tert-BUTYL ETHER (MTBE)	ND	0.005
METHYLENE CHLORIDE	ND	0.010
NAPHTHALENE	ND	0.005
N-PROPYLBENZENE	ND	0.005
STYRENE	ND	0.005
1,1,1,2-TETRACHLOROETHANE	ND	0.005
1,1,2,2-TETRACHLOROETHANE	ND	0.005
TETRACHLOROETHENE (PCE)	ND	0.005
TOLUENE	ND	0.005
1,2,3-TRICHLOROBENZENE	ND	0.005
1,2,4-TRICHLOROBENZENE	ND	0.005
1,1,1-TRICHLOROETHANE	ND	0.005
1,1,2-TRICHLOROETHANE	ND	0.005
TRICHLOROETHENE (TCE)	ND	0.005
TRICHLOROFLUOROMETHANE	ND	0.005
1,2,3-TRICHLOROPROPANE	ND	0.005
1,2,4-TRIMETHYLBENZENE	ND	0.005
1,3,5-TRIMETHYLBENZENE	ND	0.005
VINYL CHLORIDE	ND	0.005
M/P-XYLENE	ND	0.010
O-XYLENE	ND	0.005

COMMENTS PQL = PRACTICAL QUANTITATION LIMIT
ND = NON-DETECTED OR BELOW THE PQL
DATA REVIEWED AND APPROVED BY: _____
CAL-DHS ELAP CERTIFICATE No.: 1555

Enviro - Chem, Inc.
1214 E. Lexington Avenue, Pomona, CA 91766 Tel (909) 590-5905 Fax (909) 590-5907

LABORATORY REPORT

CUSTOMER: **Environmental Audit, Inc.**
1000 Ortega Way, Suite A, Placentia, CA 92670-7125
Tel: (714) 632-8521 E-Mail: SBright@EnvAudit.com

PROJECT: **Keusder Home** PROJECT No.: **3365**
MATRIX: SOIL DATE RECEIVED: 06/02/25
DATE SAMPLED: 05/30/25 DATE ANALYZED: 06/02/25
REPORT TO: MR. STEVE BRIGHT DATE REPORTED: 06/08/25

SAMPLE I.D.: **B-1d15"** LAB I.D.: 250602-45

VOLATILE ORGANICS, EPA METHOD 5035/8260B, PAGE 1 OF 2
UNIT: mg/Kg = MILLIGRAM PER KILOGRAM = PPM

PARAMETER	SAMPLE RESULT	PQL X1
ACETONE	ND	0.020
BENZENE	ND	0.005
BROMOBENZENE	ND	0.005
BROMOCHLOROMETHANE	ND	0.005
BROMODICHLOROMETHANE	ND	0.005
BROMOFORM	ND	0.005
BROMOMETHANE	ND	0.005
2-BUTANONE (MEK)	ND	0.020
N-BUTYLBENZENE	ND	0.005
SEC-BUTYLBENZENE	ND	0.005
TERT-BUTYLBENZENE	ND	0.005
CARBON DISULFIDE	ND	0.010
CARBON TETRACHLORIDE	ND	0.005
CHLOROBENZENE	ND	0.005
CHLOROETHANE	ND	0.005
CHLOROFORM	ND	0.005
CHLOROMETHANE	ND	0.005
2-CHLOROTOLUENE	ND	0.005
4-CHLOROTOLUENE	ND	0.005
DIBROMOCHLOROMETHANE	ND	0.005
1,2-DIBROMO-3-CHLOROPROPANE	ND	0.005
1,2-DIBROMOETHANE	ND	0.005
DIBROMOMETHANE	ND	0.005
1,2-DICHLOROBENZENE	ND	0.005
1,3-DICHLOROBENZENE	ND	0.005
1,4-DICHLOROBENZENE	ND	0.005
DICHLORODIFLUOROMETHANE	ND	0.005
1,1-DICHLOROETHANE	ND	0.005
1,2-DICHLOROETHANE	ND	0.005
1,1-DICHLOROETHENE	ND	0.005
CIS-1,2-DICHLOROETHENE	ND	0.005
TRANS-1,2-DICHLOROETHENE	ND	0.005
1,2-DICHLOROPROPANE	ND	0.005

----- TO BE CONTINUED ON PAGE #2 -----

DATA REVIEWED AND APPROVED BY: _____

Enviro - Chem, Inc.
1214 E. Lexington Avenue, Pomona, CA 91766 Tel (909) 590-5905 Fax (909) 590-5907

LABORATORY REPORT

CUSTOMER: **Environmental Audit, Inc.**
1000 Ortega Way, Suite A, Placentia, CA 92670-7125
Tel: (714) 632-8521 E-Mail: SBright@EnvAudit.com

PROJECT: **Keusder Home** PROJECT No.: **3365**
MATRIX: SOIL DATE RECEIVED: 06/02/25
DATE SAMPLED: 05/30/25 DATE ANALYZED: 06/02/25
REPORT TO: MR. STEVE BRIGHT DATE REPORTED: 06/08/25

SAMPLE I.D.: **B-1d15"** LAB I.D.: 250602-45

VOLATILE ORGANICS, EPA METHOD 5035/8260B, PAGE 2 OF 2
UNIT: mg/Kg = MILLIGRAM PER KILOGRAM = PPM

PARAMETER	SAMPLE RESULT	PQL X1
1,3-DICHLOROPROPANE	ND	0.005
2,2-DICHLOROPROPANE	ND	0.005
1,1-DICHLOROPROPENE	ND	0.005
CIS-1,3-DICHLOROPROPENE	ND	0.005
TRANS-1,3-DICHLOROPROPENE	ND	0.005
ETHYLBENZENE	ND	0.005
2-HEXANONE	ND	0.020
HEXACHLOROBUTADIENE	ND	0.005
ISOPROPYLBENZENE	ND	0.005
4-ISOPROPYLTOLUENE	ND	0.005
4-METHYL-2-PENTANONE (MIBK)	ND	0.020
METHYL tert-BUTYL ETHER (MTBE)	ND	0.005
METHYLENE CHLORIDE	ND	0.010
NAPHTHALENE	ND	0.005
N-PROPYLBENZENE	ND	0.005
STYRENE	ND	0.005
1,1,1,2-TETRACHLOROETHANE	ND	0.005
1,1,2,2-TETRACHLOROETHANE	ND	0.005
TETRACHLOROETHENE (PCE)	ND	0.005
TOLUENE	ND	0.005
1,2,3-TRICHLOROBENZENE	ND	0.005
1,2,4-TRICHLOROBENZENE	ND	0.005
1,1,1-TRICHLOROETHANE	ND	0.005
1,1,2-TRICHLOROETHANE	ND	0.005
TRICHLOROETHENE (TCE)	ND	0.005
TRICHLOROFLUOROMETHANE	ND	0.005
1,2,3-TRICHLOROPROPANE	ND	0.005
1,2,4-TRIMETHYLBENZENE	ND	0.005
1,3,5-TRIMETHYLBENZENE	ND	0.005
VINYL CHLORIDE	ND	0.005
M/P-XYLENE	ND	0.010
O-XYLENE	ND	0.005

COMMENTS PQL = PRACTICAL QUANTITATION LIMIT
ND = NON-DETECTED OR BELOW THE PQL
DATA REVIEWED AND APPROVED BY: _____
CAL-DHS ELAP CERTIFICATE No.: 1555

Enviro - Chem, Inc.
1214 E. Lexington Avenue, Pomona, CA 91766 Tel (909) 590-5905 Fax (909) 590-5907

LABORATORY REPORT

CUSTOMER: **Environmental Audit, Inc.**
1000 Ortega Way, Suite A, Placentia, CA 92670-7125
Tel: (714) 632-8521 E-Mail: SBright@EnvAudit.com

PROJECT: **Keusder Home**
MATRIX: SOIL
DATE SAMPLED: 05/30/25
REPORT TO: MR. STEVE BRIGHT

PROJECT No.: **3365**
DATE RECEIVED: 06/02/25
DATE ANALYZED: 06/02/25
DATE REPORTED: 06/08/25

SAMPLE I.D.: **B-2d5'**
LAB I.D.: 250602-46

VOLATILE ORGANICS, EPA METHOD 5035/8260B, PAGE 1 OF 2
UNIT: mg/Kg = MILLIGRAM PER KILOGRAM = PPM

PARAMETER	SAMPLE RESULT	PQL X1
ACETONE	ND	0.020
BENZENE	ND	0.005
BROMOBENZENE	ND	0.005
BROMOCHLOROMETHANE	ND	0.005
BROMODICHLOROMETHANE	ND	0.005
BROMOFORM	ND	0.005
BROMOMETHANE	ND	0.005
2-BUTANONE (MEK)	ND	0.020
N-BUTYLBENZENE	ND	0.005
SEC-BUTYLBENZENE	ND	0.005
TERT-BUTYLBENZENE	ND	0.005
CARBON DISULFIDE	ND	0.010
CARBON TETRACHLORIDE	ND	0.005
CHLOROBENZENE	ND	0.005
CHLOROETHANE	ND	0.005
CHLOROFORM	ND	0.005
CHLOROMETHANE	ND	0.005
2-CHLOROTOLUENE	ND	0.005
4-CHLOROTOLUENE	ND	0.005
DIBROMOCHLOROMETHANE	ND	0.005
1,2-DIBROMO-3-CHLOROPROPANE	ND	0.005
1,2-DIBROMOETHANE	ND	0.005
DIBROMOMETHANE	ND	0.005
1,2-DICHLOROBENZENE	ND	0.005
1,3-DICHLOROBENZENE	ND	0.005
1,4-DICHLOROBENZENE	ND	0.005
DICHLORODIFLUOROMETHANE	ND	0.005
1,1-DICHLOROETHANE	ND	0.005
1,2-DICHLOROETHANE	ND	0.005
1,1-DICHLOROETHENE	ND	0.005
CIS-1,2-DICHLOROETHENE	ND	0.005
TRANS-1,2-DICHLOROETHENE	ND	0.005
1,2-DICHLOROPROPANE	ND	0.005

----- TO BE CONTINUED ON PAGE #2 -----

DATA REVIEWED AND APPROVED BY: _____

Enviro - Chem, Inc.
1214 E. Lexington Avenue, Pomona, CA 91766 Tel (909) 590-5905 Fax (909) 590-5907

LABORATORY REPORT

CUSTOMER: **Environmental Audit, Inc.**
1000 Ortega Way, Suite A, Placentia, CA 92670-7125
Tel: (714) 632-8521 E-Mail: SBright@EnvAudit.com

PROJECT: **Keusder Home** PROJECT No.: **3365**
MATRIX: SOIL DATE RECEIVED: 06/02/25
DATE SAMPLED: 05/30/25 DATE ANALYZED: 06/02/25
REPORT TO: MR. STEVE BRIGHT DATE REPORTED: 06/08/25

SAMPLE I.D.: **B-2d5'** LAB I.D.: 250602-46

VOLATILE ORGANICS, EPA METHOD 5035/8260B, PAGE 2 OF 2
UNIT: mg/Kg = MILLIGRAM PER KILOGRAM = PPM

PARAMETER	SAMPLE RESULT	PQL X1
1,3-DICHLOROPROPANE	ND	0.005
2,2-DICHLOROPROPANE	ND	0.005
1,1-DICHLOROPROPENE	ND	0.005
CIS-1,3-DICHLOROPROPENE	ND	0.005
TRANS-1,3-DICHLOROPROPENE	ND	0.005
ETHYLBENZENE	ND	0.005
2-HEXANONE	ND	0.020
HEXACHLOROBUTADIENE	ND	0.005
ISOPROPYLBENZENE	ND	0.005
4-ISOPROPYLTOLUENE	ND	0.005
4-METHYL-2-PENTANONE (MIBK)	ND	0.020
METHYL tert-BUTYL ETHER (MTBE)	ND	0.005
METHYLENE CHLORIDE	ND	0.010
NAPHTHALENE	ND	0.005
N-PROPYLBENZENE	ND	0.005
STYRENE	ND	0.005
1,1,1,2-TETRACHLOROETHANE	ND	0.005
1,1,2,2-TETRACHLOROETHANE	ND	0.005
TETRACHLOROETHENE (PCE)	ND	0.005
TOLUENE	ND	0.005
1,2,3-TRICHLOROBENZENE	ND	0.005
1,2,4-TRICHLOROBENZENE	ND	0.005
1,1,1-TRICHLOROETHANE	ND	0.005
1,1,2-TRICHLOROETHANE	ND	0.005
TRICHLOROETHENE (TCE)	ND	0.005
TRICHLOROFLUOROMETHANE	ND	0.005
1,2,3-TRICHLOROPROPANE	ND	0.005
1,2,4-TRIMETHYLBENZENE	ND	0.005
1,3,5-TRIMETHYLBENZENE	ND	0.005
VINYL CHLORIDE	ND	0.005
M/P-XYLENE	ND	0.010
O-XYLENE	ND	0.005

COMMENTS PQL = PRACTICAL QUANTITATION LIMIT
ND = NON-DETECTED OR BELOW THE PQL
DATA REVIEWED AND APPROVED BY: _____
CAL-DHS ELAP CERTIFICATE No.: 1555

Enviro - Chem, Inc.
1214 E. Lexington Avenue, Pomona, CA 91766 Tel (909) 590-5905 Fax (909) 590-5907

LABORATORY REPORT

CUSTOMER: **Environmental Audit, Inc.**
1000 Ortega Way, Suite A, Placentia, CA 92670-7125
Tel: (714) 632-8521 E-Mail: SBright@EnvAudit.com

PROJECT: **Keusder Home** PROJECT No.: **3365**
MATRIX: SOIL DATE RECEIVED: 06/02/25
DATE SAMPLED: 05/30/25 DATE ANALYZED: 06/02/25
REPORT TO: MR. STEVE BRIGHT DATE REPORTED: 06/08/25

SAMPLE I.D.: **B-2d10'** LAB I.D.: 250602-47

VOLATILE ORGANICS, EPA METHOD 5035/8260B, PAGE 1 OF 2
UNIT: mg/Kg = MILLIGRAM PER KILOGRAM = PPM

PARAMETER	SAMPLE RESULT	PQL X1
ACETONE	ND	0.020
BENZENE	ND	0.005
BROMOBENZENE	ND	0.005
BROMOCHLOROMETHANE	ND	0.005
BROMODICHLOROMETHANE	ND	0.005
BROMOFORM	ND	0.005
BROMOMETHANE	ND	0.005
2-BUTANONE (MEK)	ND	0.020
N-BUTYLBENZENE	ND	0.005
SEC-BUTYLBENZENE	ND	0.005
TERT-BUTYLBENZENE	ND	0.005
CARBON DISULFIDE	ND	0.010
CARBON TETRACHLORIDE	ND	0.005
CHLOROBENZENE	ND	0.005
CHLOROETHANE	ND	0.005
CHLOROFORM	ND	0.005
CHLOROMETHANE	ND	0.005
2-CHLOROTOLUENE	ND	0.005
4-CHLOROTOLUENE	ND	0.005
DIBROMOCHLOROMETHANE	ND	0.005
1,2-DIBROMO-3-CHLOROPROPANE	ND	0.005
1,2-DIBROMOETHANE	ND	0.005
DIBROMOMETHANE	ND	0.005
1,2-DICHLOROBENZENE	ND	0.005
1,3-DICHLOROBENZENE	ND	0.005
1,4-DICHLOROBENZENE	ND	0.005
DICHLORODIFLUOROMETHANE	ND	0.005
1,1-DICHLOROETHANE	ND	0.005
1,2-DICHLOROETHANE	ND	0.005
1,1-DICHLOROETHENE	ND	0.005
CIS-1,2-DICHLOROETHENE	ND	0.005
TRANS-1,2-DICHLOROETHENE	ND	0.005
1,2-DICHLOROPROPANE	ND	0.005

----- TO BE CONTINUED ON PAGE #2 -----

DATA REVIEWED AND APPROVED BY: _____

Enviro - Chem, Inc.
1214 E. Lexington Avenue, Pomona, CA 91766 Tel (909) 590-5905 Fax (909) 590-5907

LABORATORY REPORT

CUSTOMER: **Environmental Audit, Inc.**
1000 Ortega Way, Suite A, Placentia, CA 92670-7125
Tel: (714) 632-8521 E-Mail: SBright@EnvAudit.com

PROJECT: **Keusder Home** PROJECT No.: **3365**
MATRIX: SOIL DATE RECEIVED: 06/02/25
DATE SAMPLED: 05/30/25 DATE ANALYZED: 06/02/25
REPORT TO: MR. STEVE BRIGHT DATE REPORTED: 06/08/25

SAMPLE I.D.: **B-2d10'** LAB I.D.: 250602-47

VOLATILE ORGANICS, EPA METHOD 5035/8260B, PAGE 2 OF 2
UNIT: mg/Kg = MILLIGRAM PER KILOGRAM = PPM

PARAMETER	SAMPLE RESULT	PQL X1
1,3-DICHLOROPROPANE	ND	0.005
2,2-DICHLOROPROPANE	ND	0.005
1,1-DICHLOROPROPENE	ND	0.005
CIS-1,3-DICHLOROPROPENE	ND	0.005
TRANS-1,3-DICHLOROPROPENE	ND	0.005
ETHYLBENZENE	ND	0.005
2-HEXANONE	ND	0.020
HEXACHLOROBUTADIENE	ND	0.005
ISOPROPYLBENZENE	ND	0.005
4-ISOPROPYLTOLUENE	ND	0.005
4-METHYL-2-PENTANONE (MIBK)	ND	0.020
METHYL tert-BUTYL ETHER (MTBE)	ND	0.005
METHYLENE CHLORIDE	ND	0.010
NAPHTHALENE	ND	0.005
N-PROPYLBENZENE	ND	0.005
STYRENE	ND	0.005
1,1,1,2-TETRACHLOROETHANE	ND	0.005
1,1,2,2-TETRACHLOROETHANE	ND	0.005
TETRACHLOROETHENE (PCE)	ND	0.005
TOLUENE	ND	0.005
1,2,3-TRICHLOROBENZENE	ND	0.005
1,2,4-TRICHLOROBENZENE	ND	0.005
1,1,1-TRICHLOROETHANE	ND	0.005
1,1,2-TRICHLOROETHANE	ND	0.005
TRICHLOROETHENE (TCE)	ND	0.005
TRICHLOROFLUOROMETHANE	ND	0.005
1,2,3-TRICHLOROPROPANE	ND	0.005
1,2,4-TRIMETHYLBENZENE	ND	0.005
1,3,5-TRIMETHYLBENZENE	ND	0.005
VINYL CHLORIDE	ND	0.005
M/P-XYLENE	ND	0.010
O-XYLENE	ND	0.005

COMMENTS PQL = PRACTICAL QUANTITATION LIMIT
ND = NON-DETECTED OR BELOW THE PQL
DATA REVIEWED AND APPROVED BY: _____
CAL-DHS ELAP CERTIFICATE No.: 1555

Enviro - Chem, Inc.
1214 E. Lexington Avenue, Pomona, CA 91766 Tel (909) 590-5905 Fax (909) 590-5907

LABORATORY REPORT

CUSTOMER: **Environmental Audit, Inc.**
1000 Ortega Way, Suite A, Placentia, CA 92670-7125
Tel: (714) 632-8521 E-Mail: SBright@EnvAudit.com

PROJECT: **Keusder Home** PROJECT No.: **3365**
MATRIX: SOIL DATE RECEIVED: 06/02/25
DATE SAMPLED: 05/30/25 DATE ANALYZED: 06/02/25
REPORT TO: MR. STEVE BRIGHT DATE REPORTED: 06/08/25

SAMPLE I.D.: **B-2d15"** LAB I.D.: 250602-48

VOLATILE ORGANICS, EPA METHOD 5035/8260B, PAGE 1 OF 2
UNIT: mg/Kg = MILLIGRAM PER KILOGRAM = PPM

PARAMETER	SAMPLE RESULT	PQL X1
ACETONE	ND	0.020
BENZENE	ND	0.005
BROMOBENZENE	ND	0.005
BROMOCHLOROMETHANE	ND	0.005
BROMODICHLOROMETHANE	ND	0.005
BROMOFORM	ND	0.005
BROMOMETHANE	ND	0.005
2-BUTANONE (MEK)	ND	0.020
N-BUTYLBENZENE	ND	0.005
SEC-BUTYLBENZENE	ND	0.005
TERT-BUTYLBENZENE	ND	0.005
CARBON DISULFIDE	ND	0.010
CARBON TETRACHLORIDE	ND	0.005
CHLOROBENZENE	ND	0.005
CHLOROETHANE	ND	0.005
CHLOROFORM	ND	0.005
CHLOROMETHANE	ND	0.005
2-CHLOROTOLUENE	ND	0.005
4-CHLOROTOLUENE	ND	0.005
DIBROMOCHLOROMETHANE	ND	0.005
1,2-DIBROMO-3-CHLOROPROPANE	ND	0.005
1,2-DIBROMOETHANE	ND	0.005
DIBROMOMETHANE	ND	0.005
1,2-DICHLOROBENZENE	ND	0.005
1,3-DICHLOROBENZENE	ND	0.005
1,4-DICHLOROBENZENE	ND	0.005
DICHLORODIFLUOROMETHANE	ND	0.005
1,1-DICHLOROETHANE	ND	0.005
1,2-DICHLOROETHANE	ND	0.005
1,1-DICHLOROETHENE	ND	0.005
CIS-1,2-DICHLOROETHENE	ND	0.005
TRANS-1,2-DICHLOROETHENE	ND	0.005
1,2-DICHLOROPROPANE	ND	0.005

----- TO BE CONTINUED ON PAGE #2 -----

DATA REVIEWED AND APPROVED BY: _____

Enviro - Chem, Inc.
1214 E. Lexington Avenue, Pomona, CA 91766 Tel (909) 590-5905 Fax (909) 590-5907

LABORATORY REPORT

CUSTOMER: **Environmental Audit, Inc.**
1000 Ortega Way, Suite A, Placentia, CA 92670-7125
Tel: (714) 632-8521 E-Mail: SBright@EnvAudit.com

PROJECT: **Keusder Home** PROJECT No.: **3365**
MATRIX: SOIL DATE RECEIVED: 06/02/25
DATE SAMPLED: 05/30/25 DATE ANALYZED: 06/02/25
REPORT TO: MR. STEVE BRIGHT DATE REPORTED: 06/08/25

SAMPLE I.D.: **B-2d15"** LAB I.D.: 250602-48

VOLATILE ORGANICS, EPA METHOD 5035/8260B, PAGE 2 OF 2
UNIT: mg/Kg = MILLIGRAM PER KILOGRAM = PPM

PARAMETER	SAMPLE RESULT	PQL X1
1,3-DICHLOROPROPANE	ND	0.005
2,2-DICHLOROPROPANE	ND	0.005
1,1-DICHLOROPROPENE	ND	0.005
CIS-1,3-DICHLOROPROPENE	ND	0.005
TRANS-1,3-DICHLOROPROPENE	ND	0.005
ETHYLBENZENE	ND	0.005
2-HEXANONE	ND	0.020
HEXACHLOROBUTADIENE	ND	0.005
ISOPROPYLBENZENE	ND	0.005
4-ISOPROPYLTOLUENE	ND	0.005
4-METHYL-2-PENTANONE (MIBK)	ND	0.020
METHYL tert-BUTYL ETHER (MTBE)	ND	0.005
METHYLENE CHLORIDE	ND	0.010
NAPHTHALENE	ND	0.005
N-PROPYLBENZENE	ND	0.005
STYRENE	ND	0.005
1,1,1,2-TETRACHLOROETHANE	ND	0.005
1,1,2,2-TETRACHLOROETHANE	ND	0.005
TETRACHLOROETHENE (PCE)	ND	0.005
TOLUENE	ND	0.005
1,2,3-TRICHLOROBENZENE	ND	0.005
1,2,4-TRICHLOROBENZENE	ND	0.005
1,1,1-TRICHLOROETHANE	ND	0.005
1,1,2-TRICHLOROETHANE	ND	0.005
TRICHLOROETHENE (TCE)	ND	0.005
TRICHLOROFLUOROMETHANE	ND	0.005
1,2,3-TRICHLOROPROPANE	ND	0.005
1,2,4-TRIMETHYLBENZENE	ND	0.005
1,3,5-TRIMETHYLBENZENE	ND	0.005
VINYL CHLORIDE	ND	0.005
M/P-XYLENE	ND	0.010
O-XYLENE	ND	0.005

COMMENTS PQL = PRACTICAL QUANTITATION LIMIT
ND = NON-DETECTED OR BELOW THE PQL
DATA REVIEWED AND APPROVED BY: _____
CAL-DHS ELAP CERTIFICATE No.: 1555

Enviro - Chem, Inc.
1214 E. Lexington Avenue, Pomona, CA 91766 Tel (909) 590-5905 Fax (909) 590-5907

LABORATORY REPORT

CUSTOMER: **Environmental Audit, Inc.**
1000 Ortega Way, Suite A, Placentia, CA 92670-7125
Tel: (714) 632-8521 E-Mail: SBright@EnvAudit.com

PROJECT: **Keusder Home** PROJECT No.: **3365**
MATRIX: SOIL DATE RECEIVED: 06/02/25
DATE SAMPLED: 05/30/25 DATE ANALYZED: 06/02/25
REPORT TO: MR. STEVE BRIGHT DATE REPORTED: 06/08/25

SAMPLE I.D.: **B-3d5'** LAB I.D.: 250602-49

VOLATILE ORGANICS, EPA METHOD 5035/8260B, PAGE 1 OF 2
UNIT: mg/Kg = MILLIGRAM PER KILOGRAM = PPM

PARAMETER	SAMPLE RESULT	PQL X1
ACETONE	ND	0.020
BENZENE	ND	0.005
BROMOBENZENE	ND	0.005
BROMOCHLOROMETHANE	ND	0.005
BROMODICHLOROMETHANE	ND	0.005
BROMOFORM	ND	0.005
BROMOMETHANE	ND	0.005
2-BUTANONE (MEK)	ND	0.020
N-BUTYLBENZENE	ND	0.005
SEC-BUTYLBENZENE	ND	0.005
TERT-BUTYLBENZENE	ND	0.005
CARBON DISULFIDE	ND	0.010
CARBON TETRACHLORIDE	ND	0.005
CHLOROBENZENE	ND	0.005
CHLOROETHANE	ND	0.005
CHLOROFORM	ND	0.005
CHLOROMETHANE	ND	0.005
2-CHLOROTOLUENE	ND	0.005
4-CHLOROTOLUENE	ND	0.005
DIBROMOCHLOROMETHANE	ND	0.005
1,2-DIBROMO-3-CHLOROPROPANE	ND	0.005
1,2-DIBROMOETHANE	ND	0.005
DIBROMOMETHANE	ND	0.005
1,2-DICHLOROBENZENE	ND	0.005
1,3-DICHLOROBENZENE	ND	0.005
1,4-DICHLOROBENZENE	ND	0.005
DICHLORODIFLUOROMETHANE	ND	0.005
1,1-DICHLOROETHANE	ND	0.005
1,2-DICHLOROETHANE	ND	0.005
1,1-DICHLOROETHENE	ND	0.005
CIS-1,2-DICHLOROETHENE	ND	0.005
TRANS-1,2-DICHLOROETHENE	ND	0.005
1,2-DICHLOROPROPANE	ND	0.005

----- TO BE CONTINUED ON PAGE #2 -----

DATA REVIEWED AND APPROVED BY: _____

Enviro - Chem, Inc.
1214 E. Lexington Avenue, Pomona, CA 91766 Tel (909) 590-5905 Fax (909) 590-5907

LABORATORY REPORT

CUSTOMER: **Environmental Audit, Inc.**
1000 Ortega Way, Suite A, Placentia, CA 92670-7125
Tel: (714) 632-8521 E-Mail: SBright@EnvAudit.com

PROJECT: **Keusder Home** PROJECT No.: **3365**
MATRIX: SOIL DATE RECEIVED: 06/02/25
DATE SAMPLED: 05/30/25 DATE ANALYZED: 06/02/25
REPORT TO: MR. STEVE BRIGHT DATE REPORTED: 06/08/25

SAMPLE I.D.: **B-3d5'** LAB I.D.: 250602-49

VOLATILE ORGANICS, EPA METHOD 5035/8260B, PAGE 2 OF 2
UNIT: mg/Kg = MILLIGRAM PER KILOGRAM = PPM

PARAMETER	SAMPLE RESULT	PQL X1
1,3-DICHLOROPROPANE	ND	0.005
2,2-DICHLOROPROPANE	ND	0.005
1,1-DICHLOROPROPENE	ND	0.005
CIS-1,3-DICHLOROPROPENE	ND	0.005
TRANS-1,3-DICHLOROPROPENE	ND	0.005
ETHYLBENZENE	ND	0.005
2-HEXANONE	ND	0.020
HEXACHLOROBUTADIENE	ND	0.005
ISOPROPYLBENZENE	ND	0.005
4-ISOPROPYLTOLUENE	ND	0.005
4-METHYL-2-PENTANONE (MIBK)	ND	0.020
METHYL tert-BUTYL ETHER (MTBE)	ND	0.005
METHYLENE CHLORIDE	ND	0.010
NAPHTHALENE	ND	0.005
N-PROPYLBENZENE	ND	0.005
STYRENE	ND	0.005
1,1,1,2-TETRACHLOROETHANE	ND	0.005
1,1,2,2-TETRACHLOROETHANE	ND	0.005
TETRACHLOROETHENE (PCE)	ND	0.005
TOLUENE	ND	0.005
1,2,3-TRICHLOROBENZENE	ND	0.005
1,2,4-TRICHLOROBENZENE	ND	0.005
1,1,1-TRICHLOROETHANE	ND	0.005
1,1,2-TRICHLOROETHANE	ND	0.005
TRICHLOROETHENE (TCE)	ND	0.005
TRICHLOROFLUOROMETHANE	ND	0.005
1,2,3-TRICHLOROPROPANE	ND	0.005
1,2,4-TRIMETHYLBENZENE	ND	0.005
1,3,5-TRIMETHYLBENZENE	ND	0.005
VINYL CHLORIDE	ND	0.005
M/P-XYLENE	ND	0.010
O-XYLENE	ND	0.005

COMMENTS PQL = PRACTICAL QUANTITATION LIMIT
ND = NON-DETECTED OR BELOW THE PQL
DATA REVIEWED AND APPROVED BY: _____
CAL-DHS ELAP CERTIFICATE No.: 1565

Enviro - Chem, Inc.
1214 E. Lexington Avenue, Pomona, CA 91766 Tel (909) 590-5905 Fax (909) 590-5907

LABORATORY REPORT

CUSTOMER: **Environmental Audit, Inc.**
1000 Ortega Way, Suite A, Placentia, CA 92670-7125
Tel: (714) 632-8521 E-Mail: SBright@EnvAudit.com

PROJECT: **Keusder Home**
PROJECT No.: **3365**
MATRIX: SOIL
DATE RECEIVED: 06/02/25
DATE SAMPLED: 05/30/25
DATE ANALYZED: 06/02/25
REPORT TO: MR. STEVE BRIGHT
DATE REPORTED: 06/08/25

SAMPLE I.D.: **B-3d10'**
LAB I.D.: 250602-50

VOLATILE ORGANICS, EPA METHOD 5035/8260B, PAGE 1 OF 2
UNIT: mg/Kg = MILLIGRAM PER KILOGRAM = PPM

PARAMETER	SAMPLE RESULT	PQL X1
ACETONE	ND	0.020
BENZENE	ND	0.005
BROMOBENZENE	ND	0.005
BROMOCHLOROMETHANE	ND	0.005
BROMODICHLOROMETHANE	ND	0.005
BROMOFORM	ND	0.005
BROMOMETHANE	ND	0.005
2-BUTANONE (MEK)	ND	0.020
N-BUTYLBENZENE	ND	0.005
SEC-BUTYLBENZENE	ND	0.005
TERT-BUTYLBENZENE	ND	0.005
CARBON DISULFIDE	ND	0.010
CARBON TETRACHLORIDE	ND	0.005
CHLOROBENZENE	ND	0.005
CHLOROETHANE	ND	0.005
CHLOROFORM	ND	0.005
CHLOROMETHANE	ND	0.005
2-CHLOROTOLUENE	ND	0.005
4-CHLOROTOLUENE	ND	0.005
DIBROMOCHLOROMETHANE	ND	0.005
1,2-DIBROMO-3-CHLOROPROPANE	ND	0.005
1,2-DIBROMOETHANE	ND	0.005
DIBROMOMETHANE	ND	0.005
1,2-DICHLOROBENZENE	ND	0.005
1,3-DICHLOROBENZENE	ND	0.005
1,4-DICHLOROBENZENE	ND	0.005
DICHLORODIFLUOROMETHANE	ND	0.005
1,1-DICHLOROETHANE	ND	0.005
1,2-DICHLOROETHANE	ND	0.005
1,1-DICHLOROETHENE	ND	0.005
CIS-1,2-DICHLOROETHENE	ND	0.005
TRANS-1,2-DICHLOROETHENE	ND	0.005
1,2-DICHLOROPROPANE	ND	0.005

----- TO BE CONTINUED ON PAGE #2 -----

DATA REVIEWED AND APPROVED BY: _____

Enviro – Chem, Inc.
1214 E. Lexington Avenue, Pomona, CA 91766 Tel (909) 590-5905 Fax (909) 590-5907

LABORATORY REPORT

CUSTOMER: **Environmental Audit, Inc.**
1000 Ortega Way, Suite A, Placentia, CA 92670-7125
Tel: (714) 632-8521 E-Mail: SBright@EnvAudit.com

PROJECT: **Keusder Home** PROJECT No.: **3365**
MATRIX: SOIL DATE RECEIVED: 06/02/25
DATE SAMPLED: 05/30/25 DATE ANALYZED: 06/02/25
REPORT TO: MR. STEVE BRIGHT DATE REPORTED: 06/08/25

SAMPLE I.D.: **B-3d10'** LAB I.D.: 250602-50

VOLATILE ORGANICS, EPA METHOD 5035/8260B, PAGE 2 OF 2
UNIT: mg/Kg = MILLIGRAM PER KILOGRAM = PPM

PARAMETER	SAMPLE RESULT	PQL X1
1,3-DICHLOROPROPANE	ND	0.005
2,2-DICHLOROPROPANE	ND	0.005
1,1-DICHLOROPROPENE	ND	0.005
CIS-1,3-DICHLOROPROPENE	ND	0.005
TRANS-1,3-DICHLOROPROPENE	ND	0.005
ETHYLBENZENE	ND	0.005
2-HEXANONE	ND	0.020
HEXACHLOROBUTADIENE	ND	0.005
ISOPROPYLBENZENE	ND	0.005
4-ISOPROPYLTOLUENE	ND	0.005
4-METHYL-2-PENTANONE (MIBK)	ND	0.020
METHYL tert-BUTYL ETHER (MTBE)	ND	0.005
METHYLENE CHLORIDE	ND	0.010
NAPHTHALENE	ND	0.005
N-PROPYLBENZENE	ND	0.005
STYRENE	ND	0.005
1,1,1,2-TETRACHLOROETHANE	ND	0.005
1,1,2,2-TETRACHLOROETHANE	ND	0.005
TETRACHLOROETHENE (PCE)	ND	0.005
TOLUENE	ND	0.005
1,2,3-TRICHLOROBENZENE	ND	0.005
1,2,4-TRICHLOROBENZENE	ND	0.005
1,1,1-TRICHLOROETHANE	ND	0.005
1,1,2-TRICHLOROETHANE	ND	0.005
TRICHLOROETHENE (TCE)	ND	0.005
TRICHLOROFLUOROMETHANE	ND	0.005
1,2,3-TRICHLOROPROPANE	ND	0.005
1,2,4-TRIMETHYLBENZENE	ND	0.005
1,3,5-TRIMETHYLBENZENE	ND	0.005
VINYL CHLORIDE	ND	0.005
M/P-XYLENE	ND	0.010
O-XYLENE	ND	0.005

COMMENTS PQL = PRACTICAL QUANTITATION LIMIT
ND = NON-DETECTED OR BELOW THE PQL
DATA REVIEWED AND APPROVED BY: _____
CAL-DHS ELAP CERTIFICATE No.: 1555

Enviro – Chem, Inc.
1214 E. Lexington Avenue, Pomona, CA 91766 Tel (909) 590-5905 Fax (909) 590-5907

LABORATORY REPORT

CUSTOMER: **Environmental Audit, Inc.**
1000 Ortega Way, Suite A, Placentia, CA 92670-7125
Tel: (714) 632-8521 E-Mail: SBright@EnvAudit.com

PROJECT: **Keusder Home** PROJECT No.: **3365**
MATRIX: SOIL DATE RECEIVED: 06/02/25
DATE SAMPLED: 05/30/25 DATE ANALYZED: 06/02/25
REPORT TO: MR. STEVE BRIGHT DATE REPORTED: 06/08/25

SAMPLE I.D.: **B-3d15"** LAB I.D.: 250602-51

VOLATILE ORGANICS, EPA METHOD 5035/8260B, PAGE 1 OF 2
UNIT: mg/Kg = MILLIGRAM PER KILOGRAM = PPM

PARAMETER	SAMPLE RESULT	PQL X1
ACETONE	ND	0.020
BENZENE	ND	0.005
BROMOBENZENE	ND	0.005
BROMOCHLOROMETHANE	ND	0.005
BROMODICHLOROMETHANE	ND	0.005
BROMOFORM	ND	0.005
BROMOMETHANE	ND	0.005
2-BUTANONE (MEK)	ND	0.020
N-BUTYLBENZENE	ND	0.005
SEC-BUTYLBENZENE	ND	0.005
TERT-BUTYLBENZENE	ND	0.005
CARBON DISULFIDE	ND	0.010
CARBON TETRACHLORIDE	ND	0.005
CHLOROBENZENE	ND	0.005
CHLOROETHANE	ND	0.005
CHLOROFORM	ND	0.005
CHLOROMETHANE	ND	0.005
2-CHLOROTOLUENE	ND	0.005
4-CHLOROTOLUENE	ND	0.005
DIBROMOCHLOROMETHANE	ND	0.005
1,2-DIBROMO-3-CHLOROPROPANE	ND	0.005
1,2-DIBROMOETHANE	ND	0.005
DIBROMOMETHANE	ND	0.005
1,2-DICHLOROBENZENE	ND	0.005
1,3-DICHLOROBENZENE	ND	0.005
1,4-DICHLOROBENZENE	ND	0.005
DICHLORODIFLUOROMETHANE	ND	0.005
1,1-DICHLOROETHANE	ND	0.005
1,2-DICHLOROETHANE	ND	0.005
1,1-DICHLOROETHENE	ND	0.005
CIS-1,2-DICHLOROETHENE	ND	0.005
TRANS-1,2-DICHLOROETHENE	ND	0.005
1,2-DICHLOROPROPANE	ND	0.005

----- TO BE CONTINUED ON PAGE #2 -----

DATA REVIEWED AND APPROVED BY: _____

Enviro – Chem, Inc.
1214 E. Lexington Avenue, Pomona, CA 91766 Tel (909) 590-5905 Fax (909) 590-5907

LABORATORY REPORT

CUSTOMER: **Environmental Audit, Inc.**
1000 Ortega Way, Suite A, Placentia, CA 92670-7125
Tel: (714) 632-8521 E-Mail: SBright@EnvAudit.com

PROJECT: **Keusder Home** PROJECT No.: **3365**
MATRIX: SOIL DATE RECEIVED: 06/02/25
DATE SAMPLED: 05/30/25 DATE ANALYZED: 06/02/25
REPORT TO: MR. STEVE BRIGHT DATE REPORTED: 06/08/25

SAMPLE I.D.: **B-3d15"** LAB I.D.: 250602-51

VOLATILE ORGANICS, EPA METHOD 5035/8260B, PAGE 2 OF 2
UNIT: mg/Kg = MILLIGRAM PER KILOGRAM = PPM

PARAMETER	SAMPLE RESULT	PQL X1
1,3-DICHLOROPROPANE	ND	0.005
2,2-DICHLOROPROPANE	ND	0.005
1,1-DICHLOROPROPENE	ND	0.005
CIS-1,3-DICHLOROPROPENE	ND	0.005
TRANS-1,3-DICHLOROPROPENE	ND	0.005
ETHYLBENZENE	ND	0.005
2-HEXANONE	ND	0.020
HEXACHLOROBUTADIENE	ND	0.005
ISOPROPYLBENZENE	ND	0.005
4-ISOPROPYLTOLUENE	ND	0.005
4-METHYL-2-PENTANONE (MIBK)	ND	0.020
METHYL tert-BUTYL ETHER (MTBE)	ND	0.005
METHYLENE CHLORIDE	ND	0.010
NAPHTHALENE	ND	0.005
N-PROPYLBENZENE	ND	0.005
STYRENE	ND	0.005
1,1,1,2-TETRACHLOROETHANE	ND	0.005
1,1,2,2-TETRACHLOROETHANE	ND	0.005
TETRACHLOROETHENE (PCE)	ND	0.005
TOLUENE	ND	0.005
1,2,3-TRICHLOROBENZENE	ND	0.005
1,2,4-TRICHLOROBENZENE	ND	0.005
1,1,1-TRICHLOROETHANE	ND	0.005
1,1,2-TRICHLOROETHANE	ND	0.005
TRICHLOROETHENE (TCE)	ND	0.005
TRICHLOROFLUOROMETHANE	ND	0.005
1,2,3-TRICHLOROPROPANE	ND	0.005
1,2,4-TRIMETHYLBENZENE	ND	0.005
1,3,5-TRIMETHYLBENZENE	ND	0.005
VINYL CHLORIDE	ND	0.005
M/P-XYLENE	ND	0.010
O-XYLENE	ND	0.005

COMMENTS PQL = PRACTICAL QUANTITATION LIMIT
ND = NON-DETECTED OR BELOW THE PQL
DATA REVIEWED AND APPROVED BY: _____
CAL-DHS ELAP CERTIFICATE No.: 1555

Enviro – Chem, Inc.
1214 E. Lexington Avenue, Pomona, CA 91766 Tel (909) 590-5905 Fax (909) 590-5907

METHOD BLANK REPORT

CUSTOMER: **Environmental Audit, Inc.**
1000 Ortega Way, Suite A, Placentia, CA 92670-7125
Tel: (714) 632-8521 E-Mail: SBright@EnvAudit.com

PROJECT: **Keusder Home**
MATRIX: SOIL
DATE SAMPLED: 05/30/25
REPORT TO: MR. STEVE BRIGHT

PROJECT No.: **3365**
DATE RECEIVED: 06/02/25
DATE ANALYZED: 06/02/25
DATE REPORTED: 06/08/25

METHOD BLANK REPORT FOR LAB I.D.: 250602-43 THROUGH -51

VOLATILE ORGANICS, EPA METHOD 5035/8260B, PAGE 1 OF 2
UNIT: mg/Kg = MILLIGRAM PER KILOGRAM = PPM

PARAMETER	SAMPLE RESULT	PQL X1
ACETONE	ND	0.020
BENZENE	ND	0.005
BROMOBENZENE	ND	0.005
BROMOCHLOROMETHANE	ND	0.005
BROMODICHLOROMETHANE	ND	0.005
BROMOFORM	ND	0.005
BROMOMETHANE	ND	0.005
2-BUTANONE (MEK)	ND	0.020
N-BUTYLBENZENE	ND	0.005
SEC-BUTYLBENZENE	ND	0.005
TERT-BUTYLBENZENE	ND	0.005
CARBON DISULFIDE	ND	0.010
CARBON TETRACHLORIDE	ND	0.005
CHLOROBENZENE	ND	0.005
CHLOROETHANE	ND	0.005
CHLOROFORM	ND	0.005
CHLOROMETHANE	ND	0.005
2-CHLOROTOLUENE	ND	0.005
4-CHLOROTOLUENE	ND	0.005
DIBROMOCHLOROMETHANE	ND	0.005
1,2-DIBROMO-3-CHLOROPROPANE	ND	0.005
1,2-DIBROMOETHANE	ND	0.005
DIBROMOMETHANE	ND	0.005
1,2-DICHLOROBENZENE	ND	0.005
1,3-DICHLOROBENZENE	ND	0.005
1,4-DICHLOROBENZENE	ND	0.005
DICHLORODIFLUOROMETHANE	ND	0.005
1,1-DICHLOROETHANE	ND	0.005
1,2-DICHLOROETHANE	ND	0.005
1,1-DICHLOROETHENE	ND	0.005
CIS-1,2-DICHLOROETHENE	ND	0.005
TRANS-1,2-DICHLOROETHENE	ND	0.005
1,2-DICHLOROPROPANE	ND	0.005

----- TO BE CONTINUED ON PAGE #2 -----

DATA REVIEWED AND APPROVED BY: _____

Enviro – Chem, Inc.
1214 E. Lexington Avenue, Pomona, CA 91766 Tel (909) 590-5905 Fax (909) 590-5907

METHOD BLANK REPORT

CUSTOMER: **Environmental Audit, Inc.**
1000 Ortega Way, Suite A, Placentia, CA 92670-7125
Tel: (714) 632-8521 E-Mail: SBright@EnvAudit.com

PROJECT: **Keusder Home** PROJECT No.: **3365**
MATRIX: SOIL DATE RECEIVED: 06/02/25
DATE SAMPLED: 05/30/25 DATE ANALYZED: 06/02/25
REPORT TO: MR. STEVE BRIGHT DATE REPORTED: 06/08/25

METHOD BLANK REPORT FOR LAB I.D.: 250602-43 THROUGH -51

VOLATILE ORGANICS, EPA METHOD 5035/8260B, PAGE 2 OF 2
UNIT: mg/Kg = MILLIGRAM PER KILOGRAM = PPM

PARAMETER	SAMPLE RESULT	PQL X1
1,3-DICHLOROPROPANE	ND	0.005
2,2-DICHLOROPROPANE	ND	0.005
1,1-DICHLOROPROPENE	ND	0.005
CIS-1,3-DICHLOROPROPENE	ND	0.005
TRANS-1,3-DICHLOROPROPENE	ND	0.005
ETHYLBENZENE	ND	0.005
2-HEXANONE	ND	0.020
HEXACHLOROBUTADIENE	ND	0.005
ISOPROPYLBENZENE	ND	0.005
4-ISOPROPYLTOLUENE	ND	0.005
4-METHYL-2-PENTANONE (MIBK)	ND	0.020
METHYL tert-BUTYL ETHER (MTBE)	ND	0.005
METHYLENE CHLORIDE	ND	0.010
NAPHTHALENE	ND	0.005
N-PROPYLBENZENE	ND	0.005
STYRENE	ND	0.005
1,1,1,2-TETRACHLOROETHANE	ND	0.005
1,1,2,2-TETRACHLOROETHANE	ND	0.005
TETRACHLOROETHENE (PCE)	ND	0.005
TOLUENE	ND	0.005
1,2,3-TRICHLOROBENZENE	ND	0.005
1,2,4-TRICHLOROBENZENE	ND	0.005
1,1,1-TRICHLOROETHANE	ND	0.005
1,1,2-TRICHLOROETHANE	ND	0.005
TRICHLOROETHENE (TCE)	ND	0.005
TRICHLOROFLUOROMETHANE	ND	0.005
1,2,3-TRICHLOROPROPANE	ND	0.005
1,2,4-TRIMETHYLBENZENE	ND	0.005
1,3,5-TRIMETHYLBENZENE	ND	0.005
VINYL CHLORIDE	ND	0.005
M/P-XYLENE	ND	0.010
O-XYLENE	ND	0.005

COMMENTS PQL = PRACTICAL QUANTITATION LIMIT
ND = NON-DETECTED OR BELOW THE PQL
DATA REVIEWED AND APPROVED BY: _____
CAL-DHS ELAP CERTIFICATE No.: 1555

Enviro-Chem, Inc.
1214 E. Lexington Avenue, Pomona, CA 91766 Tel (909)590-5905 Fax (909)590-5907

EPA 8260B
QA/QC Report

Date Analyzed: 6/2/2025 **Matrix:** Solid/Soil/Liquid
Machine: D **Unit:** mg/Kg (PPM)

Matrix Spike (MS)/Matrix Spike Duplicate (MSD)
Spiked Sample Lab I.D.: 250602-43 MS/MSD

Analyte	S.R.	spk conc	MS	MS%REC	MSD	MSD%REC	RPD(%)	ACP %REC	RPD Limits
Benzene	0	0.050	0.048	**96**	0.055	**110**	**14**	75-125	0-20
Chlorobenzene	0	0.050	0.057	**114**	0.058	**116**	**2**	75-125	0-20
Chloroform	0	0.050	0.041	**82**	0.049	**98**	**16**	75-125	0-20
1,1-Dichlorothene	0	0.050	0.039	**78**	0.046	**92**	**14**	75-125	0-20
Ethylbenzene	0	0.050	0.062	**124**	0.054	**108**	**16**	75-125	0-20
o-Xylene	0	0.050	0.055	**110**	0.062	**124**	**14**	75-125	0-20
m,p-Xylene	0	0.100	0.122	**122**	0.115	**115**	**7**	75-125	0-20
Toluene	0	0.050	0.051	**102**	0.058	**116**	**14**	75-125	0-20
1,1,1-Trichloroethane	0	0.050	0.043	**86**	0.049	**98**	**12**	75-125	0-20
Trichloroethene (TCE)	0	0.050	0.057	**114**	0.059	**118**	**4**	75-125	0-20

Lab Control Spike (LCS):

Analyte	spk conc	LCS	%REC	Limits
Benzene	0.050	0.042	**84**	75-125
Chlorobenzene	0.050	0.051	**102**	75-125
Chloroform	0.050	0.044	**88**	75-125
1,1-Dichlorothene	0.050	0.043	**86**	75-125
Ethylbenzene	0.050	0.056	**112**	75-125
o-Xylene	0.050	0.049	**98**	75-125
m,p-Xylene	0.100	0.109	**109**	75-125
Toluene	0.050	0.045	**90**	75-125
1,1,1-Trichloroethane	0.050	0.039	**78**	75-125
Trichloroethene (TCE)	0.050	0.051	**102**	75-125

Surrogate Recovery	spk conc	ACP %RC	MB %RC	%RC	%RC	%RC	%RC	%RC	%RC
Sample I.D.			**M-BLK**	**250602-10**	**250602-43**	**250602-44**	**250602-45**	**250602-46**	**250602-47**
Dibromofluoromethane	50.0	70-130	108%	105%	106%	108%	118%	115%	115%
Toluene-d8	50.0	70-130	98%	99%	97%	97%	99%	98%	98%
4-Bromofluorobenzene	50.0	70-130	102%	100%	100%	100%	103%	102%	103%

Surrogate Recovery	spk conc	ACP %RC	%RC	%RC	%RC	%RC	%RC	%RC	%RC
Sample I.D.			**250602-48**	**250602-49**	**250602-50**	**250602-51**			
Dibromofluoromethane	50.0	70-130	97%	99%	114%	111%			
Toluene-d8	50.0	70-130	97%	97%	99%	100%			
4-Bromofluorobenzene	50.0	70-130	94%	97%	102%	100%			

Surrogate Recovery	spk conc	ACP %RC	%RC	%RC	%RC	%RC	%RC	%RC	%RC
Sample I.D.									
Dibromofluoromethane	50.0	70-130							
Toluene-d8	50.0	70-130							
4-Bromofluorobenzene	50.0	70-130							

S.R. = Sample Results
spk conc = Spike Concentration
MS = Matrix Spike
%RC = Percent Recovery
ACP %RC = Accepted Percent Recovery
MSD = Matrix Spike Duplicate

Analyzed/Reviewed By: _____ **Final Reviewer:** _____

* = Surrogate fail due to matrix interference

Note: Matrix QC (MS/MSD) may not be reported if insufficient sample is provided. LCS/LCSD may be performed to demonstrate precision and accuracy at a batch level.

Environmental Audit, Inc. ®

Planning, Environmental Analysis and Hazardous
Substances Management and Remediation
1000 ORTEGA WAY, SUITE A (714) 632-8521
PLACENTIA, CA 92870-7162 FAX (714) 632-6754

Chain of Custody Record

SAMPLING REQUIREMENTS: RCRA ☐ NPDES ☐ SDWA ☐ _____ ☐

WRITTEN QC REPORT TURNAROUND TIME:
ROUTINE QC ☐
RWQCB QC ☐ SAME DAY ☐ 24hr ☐ 48 hr ☐ NORMAL ☐

PROJECT NO.	PROJECT NAME:
3365	Keusder Homes

SAMPLER: (Signature) Brian C. Beltz

PROJECT MANAGER: Steven Bright

SAMPLE NUMBER	DATE	TIME	COMP	GRAB	SAMPLE DESCRIPTION	CONTR TYPE: GLASS	PLASTIC	BRASS/SS TUBE	ANALYSIS REQUESTED: TPH-CC (8015B)	VOCs (8260B)	NUMBER OF CONTAINERS	REMARKS
B-1d5' 250625-43	5/30/25	755		X	Soil				X	X	5	pt 1 5035
B-1d10' -44	5/30/25	803		X	Soil				X	X		
B-1d15" -45	5/30/25	808		X	Soil				X	X		
B-2d5' -46	5/30/25	815		X	Soil				X	X		
B-2d10' -47	5/30/25	820		X	Soil				X	X		
B-2d15" -48	5/30/25	825		X	Soil				X	X		
												30
											35	

TOTAL NUMBER OF CONTAINERS

RELINQUISHED BY: (Signature)	DATE/TIME	RECEIVED BY: (Signature)	RELINQUISHED BY: (Signature)	DATE/TIME	RECEIVED BY: (Signature)
BCB	6-2-25 1240			06/02/25 1430	
RELINQUISHED BY: (Signature)	DATE/TIME	RECEIVED BY: (Signature)	RELINQUISHED BY: (Signature)	DATE/TIME	RECEIVED BY: (Signature)

SAMPLES SHIPPED VIA:	SHIPPED BY: (Signature)	COURIER: (Signature)	RECEIVED FOR BY: (Signature)	DATE/TIME
FedEx ☐ UPS ☐ Airborne ☐ Bus ☐ Hand ☐ _____ ☐			LAB: Encon-Chen	6/2/25 1430

Environmental Audit, Inc. ®

Planning, Environmental Analysis and Hazardous
Substances Management and Remediation
1000 ORTEGA WAY, SUITE A (714) 632-8521
PLACENTIA, CA 92870-7162 FAX (714) 632-6754

Chain of Custody Record

SAMPLING REQUIREMENTS: RCRA ☐ NPDES ☐ SDWA ☐ _____ ☐

WRITTEN QC REPORT TURNAROUND TIME:

ROUTINE QC ☐

RWQCB QC ☐ SAME DAY ☐ 24hr ☐ 48 hr ☐ NORMAL ☐

PROJECT NO.	PROJECT NAME:
3365	Keusder Homes

SAMPLER: (Signature) Brian C. Beltz

PROJECT MANAGER: Steven Bright

SAMPLE NUMBER	DATE	TIME	COMP	GRAB	SAMPLE DESCRIPTION	CONTR TYPE: GLASS	CONTR TYPE: PLASTIC	CONTR TYPE: BRASS/SS TUBE	ANALYSIS REQUESTED: TPH-CC (8015B)	ANALYSIS REQUESTED: VOCs (8260B)	NUMBER OF CONTAINERS	REMARKS
B-3d5' 2506214	5/30/25	833		X	Soil				X	X	5	
B-3d10' 5	5/30/25	838		X	Soil				X	X	5	
B-3d15" 1	5/30/25	843		X	Soil				X	X	5	
											1	
								TOTAL NUMBER OF CONTAINERS			15	

RELINQUISHED BY: (Signature)	DATE/TIME	RECEIVED BY: (Signature)	RELINQUISHED BY: (Signature)	DATE/TIME	RECEIVED BY: (Signature)
BC	6-2-25 1140			06/02/25 1430	
RELINQUISHED BY: (Signature)	DATE/TIME	RECEIVED BY: (Signature)	RELINQUISHED BY: (Signature)	DATE/TIME	RECEIVED BY: (Signature)

SAMPLES SHIPPED VIA:	SHIPPED BY: (Signature)	COURIER: (Signature)	RECEIVED FOR BY: (Signature)	DATE/TIME
FedEx ☐ UPS ☐ Airborne ☐ Bus ☐ Hand ☐ _____ ☐			LAB: Enviro-Chem	6/2/25 1430

APPENDIX I


DTSC HWTS Records

Handler Profile

Search for an ID Number

CAC000003897 - 1X BILL'S SWEEPING SERVICE CORP

Status: INACTIVE

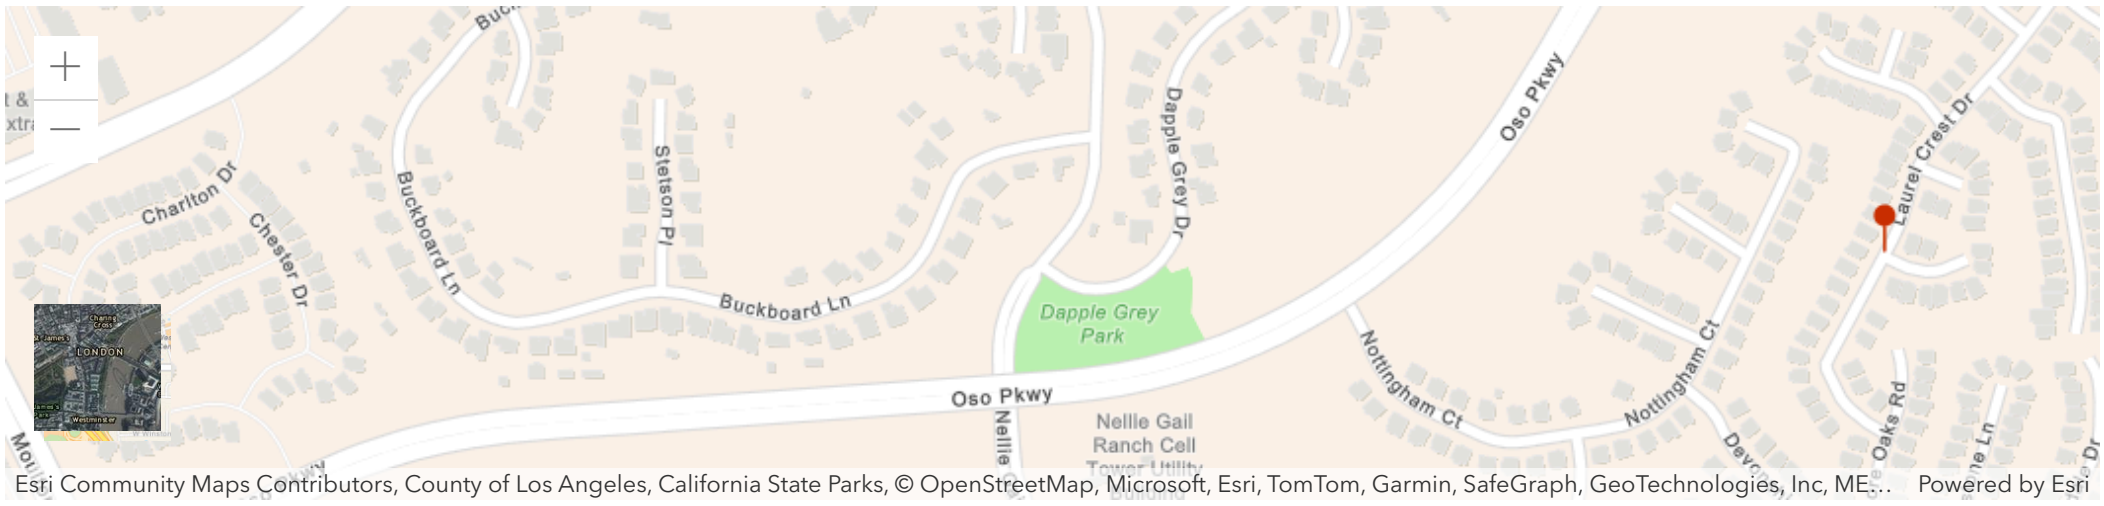

ID Number Profile

ID Number:	CAC000003897
Facility Name:	1X BILL'S SWEEPING SERVICE CORP
ID Number Status:	INACTIVE (expired: 10/25/2000)
ID Type:	TEMPORARY
ID Category:	STATE
Entity Types:	GENERATOR
Issued Date:	4/2/1987
Last Updated:	10/25/2000

Facility Address

715 W FLETCHER ST
ORANGE, CA 92665
ORANGE County
(33.575711, -117.681048)

Mailing Address

715 W FLETCHER ST
ORANGE, CA 92665

Owner

--
--
--, 99 --

Requestor

--

--
--
--, 99 --

Contact

MARK CARTER
--
--, 99 --

CalEnviroScreen 4.0 Results ⓘ

Census Tract: 6059076201 (Population: 7619)

The results for each indicator range from 0-100 and represent the percentile ranking of census tract 6059076201 relative to other census tracts.

Overall Percentiles

CalEnviroScreen:	37
Pollution Burden:	66
Population Characteristics:	24

Environmental Effects

Cleanup Sites:	38
Groundwater Threats:	26
Hazardous Waste:	82
Solid Waste:	78

NAICS Codes ⓘ

Annual ID Number Verification History

Year	Status	Method	VQ Number (eVQ)	Certified On Date	Signed By

No results found matching your search criteria.

Page Size: 10 0 to 0 of 0 Page 0 of 0

Manifests

No Manifest Data for this ID Number.

Waste Code Matrix


Copyright © 2025 State of California

Handler Profile

Search for an ID Number

CAL000096437 - BILLS SWEEPING SVC LLC

Status: INACTIVE

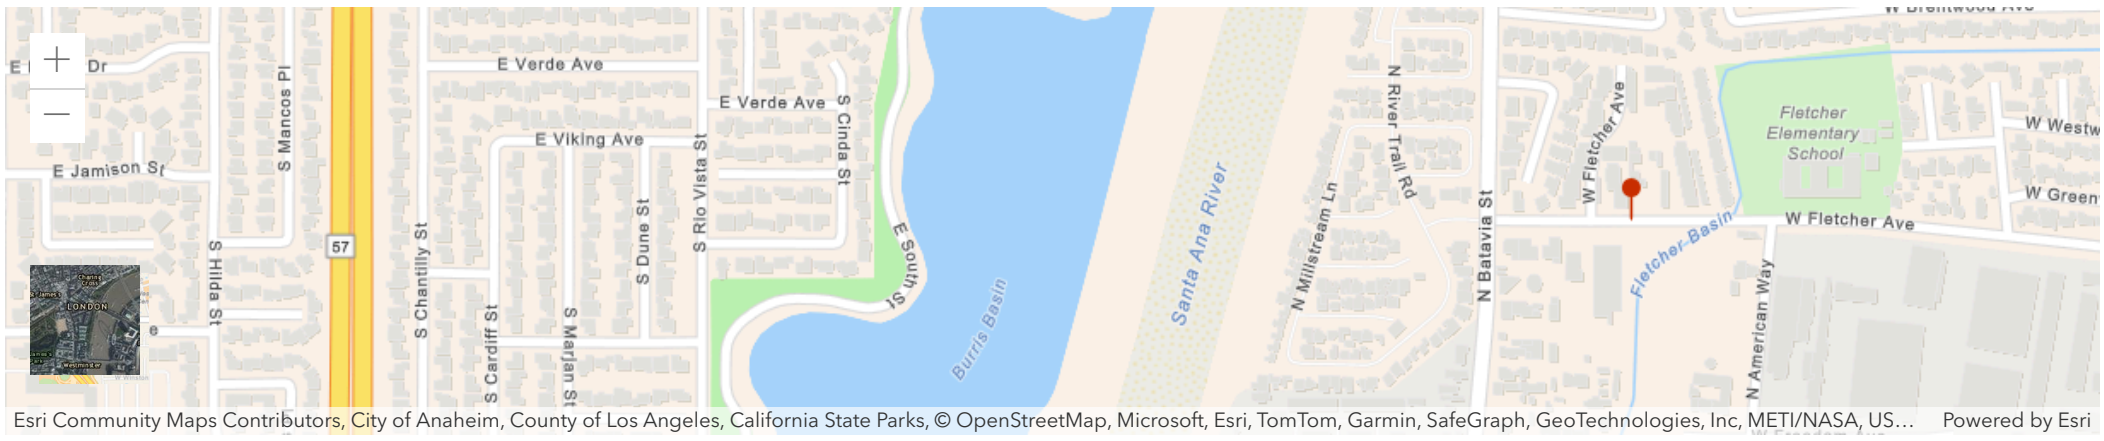

ID Number Profile

ID Number:	CAL000096437
Facility Name:	BILLS SWEEPING SVC LLC
ID Number Status:	INACTIVE (expired: 6/30/2017)
ID Type:	PERMANENT
ID Category:	STATE
Entity Types:	GENERATOR
Issued Date:	1/29/1993
Last Updated:	10/28/2016

Facility Address

715 W FLETCHER AVE
ORANGE, CA 92865
ORANGE County
(33.829619, -117.860039)

Mailing Address

715 W FLETCHER AVE
ORANGE, CA 92865

Owner

BILLS SWEEPING SERVICE LLC
715 W FLETCHER AVE
ORANGE, CA 92865

Requestor

--
--
--
--, 99 --

Contact

MICHAEL CARTER

715 W FLETCHER AVE
ORANGE, CA 92865

CalEnviroScreen 4.0 Results

Census Tract: 6059076201 (Population: 7619)

The results for each indicator range from 0-100 and represent the percentile ranking of census tract 6059076201 relative to other census tracts.

Overall Percentiles

CalEnviroScreen:	37
Pollution Burden:	66
Population Characteristics:	24

Environmental Effects

Cleanup Sites:	38
Groundwater Threats:	26
Hazardous Waste:	82
Solid Waste:	78

NAICS Codes

488119	Other Airport Operations


Annual ID Number Verification History

Year	Status	Method	VQ Number (eVQ)	Completion Date	Signed By
2011	COMPLETE	PAPER		9/21/2011	
2010	COMPLETE	PAPER		11/2/2010	
2009	COMPLETE	PAPER		4/6/2010	
2004	COMPLETE	PAPER		10/25/2004	
2003	COMPLETE	PAPER		3/22/2004	
2001	COMPLETE	PAPER		3/14/2002	
2000	COMPLETE	PAPER		3/14/2002	
1999	COMPLETE	PAPER		3/14/2002	
1998	COMPLETE	PAPER		3/14/2002	
1997	COMPLETE	PAPER		3/14/2002	


Page Size: 10 1 to 10 of 12 Page 1 of 2

Manifests

Manifest Per Year by Handler Type

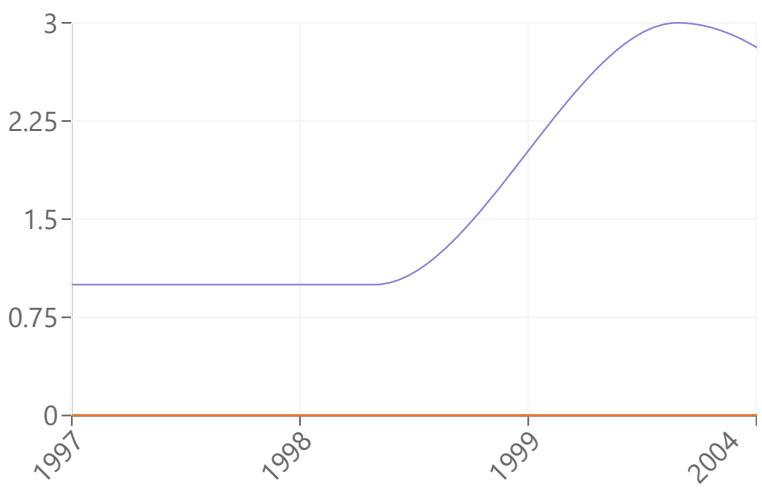

Tonnage Handled Per Year by Handler Type

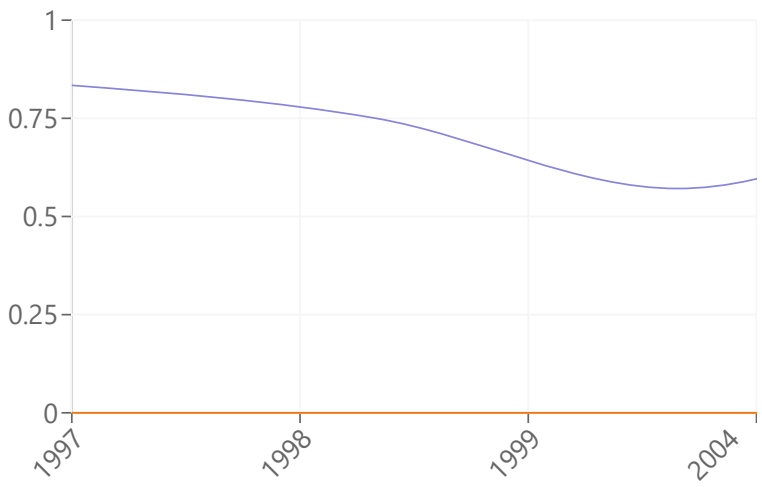

Manifest Counts and Total Tonnage

Export CSV

	Generator		Transporter		TSDF	
Year	Count	Tons	Count	Tons	Count	Tons
2004	1	0.83403	0	0	0	0
1999	3	0.5712	0	0	0	0
1998	1	0.75063	0	0	0	0
1997	1	0.83403	0	0	0	0

Waste Code Matrix ›

Copyright © 2025 State of California

Waste Code By Year Matrix Report NON-RCRA

The Department of Toxic Substances Control (DTSC) takes every precaution to ensure the accuracy of data in the Hazardous Waste Tracking System (HWTS). However because of the large number of manifests handled inaccuracies in the submitted data and limitations of the manifest system and the technical limitations of the database DTSC cannot guarantee that the data accurately reflect what was actually transported or produced.

Report Generated: 5/5/2025 2:51:18 PM

Waste Cod	Description	2004	1999	1998	1997
133	AQ SOL (2 < PH < 12.5) W ORG RESIDUES >= 10%	0	0	0.75063	0.83403
134	AQ SOL (2 < PH < 12.5) W ORG RESIDUES < 10%	0	0.5712	0	0
223	UNSPECIFIED OIL-CONTAINING WASTE	0.83403	0	0	0

Waste Code By Year Matrix Report RCRA

The Department of Toxic Substances Control (DTSC) takes every precaution to ensure the accuracy of data in the Hazardous Waste Tracking System (HWTS). However because of the large number of manifests handled inaccuracies in the submitted data and limitations of the manifest system and the technical limitations of the database DTSC cannot guarantee that the data accurately reflect what was actually transported or produced.

Report Generated: 5/5/2025 2:51:26 PM


Waste Cod	Description	1999
D039	Tetrachloroethylene	0.5712

Handler Profile

Search for an ID Number

CAC003175466 - VENTURE POINT

Status: INACTIVE

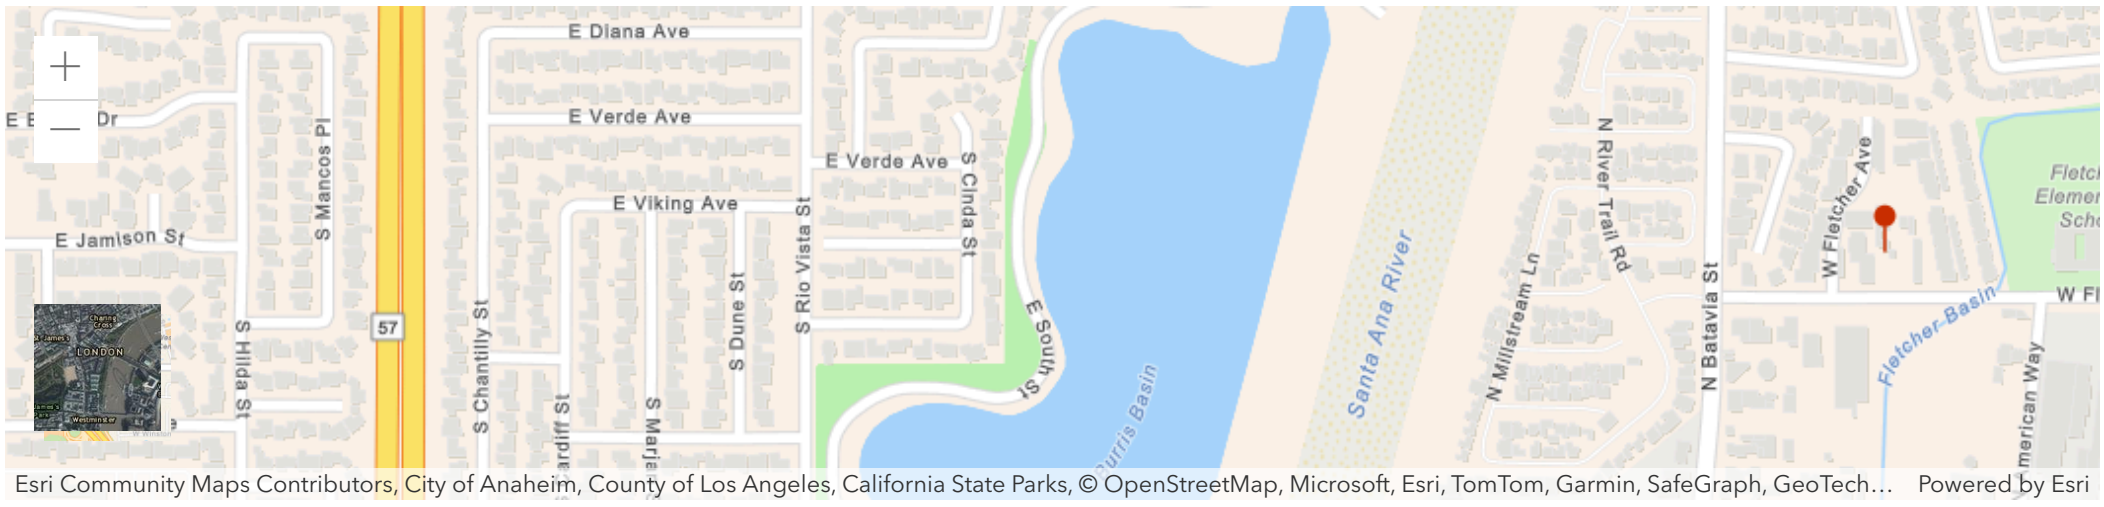

ID Number Profile

ID Number:	CAC003175466
Facility Name:	VENTURE POINT
ID Number Status:	INACTIVE (expired: 8/9/2022)
ID Type:	TEMPORARY
ID Category:	STATE
Entity Types:	
Issued Date:	5/10/2022
Last Updated:	8/10/2022

Facility Address

715 W FLETCHER AVE
ORANGE, CA 92865
ORANGE County
(33.83002301, -117.85998599)

Mailing Address

4685 MACARTHUR CT STE 375
NEWPORT BEACH, CA 92660

Owner

,

Requestor

CORE ENVIRONMENTAL SOLUTIONS

TALIA MANTILLA
482 W ARROW HWY STE G
SAN DIMAS, CA 91773

Contact

,

CalEnviroScreen 4.0 Results ⓘ

Census Tract: 6059076201 (Population: 7619)

The results for each indicator range from 0-100 and represent the percentile ranking of census tract 6059076201 relative to other census tracts.

Overall Percentiles

CalEnviroScreen:	37
Pollution Burden:	66
Population Characteristics:	24

Environmental Effects

Cleanup Sites:	38
Groundwater Threats:	26
Hazardous Waste:	82
Solid Waste:	78

NAICS Codes ⓘ

Annual ID Number Verification History


Year	Status	Method	VQ Number (eVQ)	Category Of Date	Signed By

No results found matching your search criteria


Page Size: 10 0 to 0 of 0 Page 0 of 0

Manifests

Manifest Per Year by Handler Type

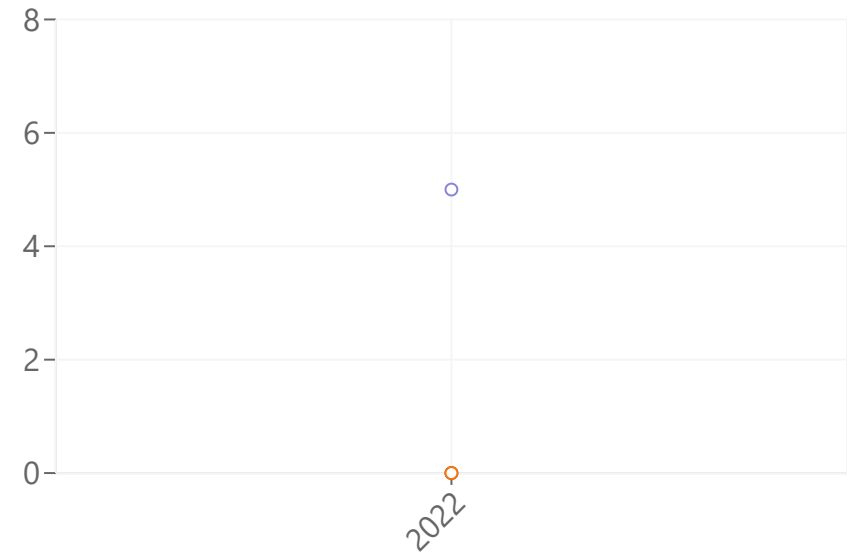

Tonnage Handled Per Year by Handler Type

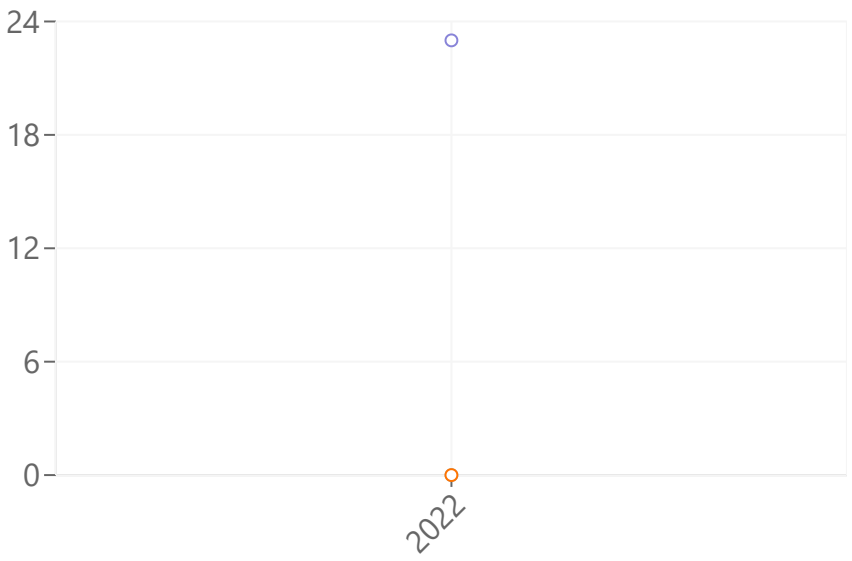

Manifest Counts and Total Tonnage

Export CSV

	Generator		Transporter		TSDF	
Year	Count	Tons	Count	Tons	Count	Tons
2022	5	23	0	0	0	0

Waste Code Matrix ›

Copyright © 2025 State of California

Waste Code By Year Matrix Report NON-RCRA

The Department of Toxic Substances Control (DTSC) takes every precaution to ensure the accuracy of data in the Hazardous Waste Tracking System (HWTS). However because of the large number of manifests handled inaccuracies in the submitted data and limitations of the manifest system and the technical limitations of the database DTSC cannot guarantee that the data accurately reflect what was actually transported or produced.

Report Generated: 5/5/2025 2:48:47 PM

Waste Code	Description	2022
151	ASBESTOS-CONTAINING WASTE	23

MM 385 FF 154

Please print or type. Form Approved. OMB No. 2050-0039

UNIFORM HAZARDOUS WASTE MANIFEST

1. Generator ID Number	2. Page 1 of	3. Emergency Response Phone	4. Manifest Tracking Number
CAC003175466	1	909/875-9288	022863337 JJK

GENERATOR

5. Generator's Name and Mailing Address
Venture Point
4685 MacArthur Ct., #375
Newport Beach CA 92660
Generator's Phone: 949/ 673-4660 Attn: John Clement

Generator's Site Address (if different than mailing address)
715 W. Fletcher Avenue
Orange CA 92865

6. Transporter 1 Company Name
North State Environmental (650) 588-2838
U.S. EPA ID Number: CAR000206086

7. Transporter 2 Company Name
U.S. EPA ID Number:

8. Designated Facility Name and Site Address
LaPaz County Landfill
26999 Hwy 95 Mile Post 128
Parker AZ 85344
Facility's Phone: (928) 916-1253
U.S. EPA ID Number: AZC950823111

9a. HM	9b. U.S. DOT Description (including Proper Shipping Name, Hazard Class, ID Number, and Packing Group (if any))	10. Containers No.	10. Containers Type	11. Total Quantity	12. Unit Wt./Vol.	13. Waste Codes
X	1. RQ,NA2212,Asbestos, 9, PGIII	1	CM	20	Y	151
	2.					
	3.					
	4.					

14. Special Handling Instructions and Additional Information
1 ASBESTOS1 ; ACM 51242125064

ERG# 171

1:
2:
3:
4:

15. **GENERATOR'S/OFFEROR'S CERTIFICATION:** I hereby declare that the contents of this consignment are fully and accurately described above by the proper shipping name, and are classified, packaged, marked and labeled/placarded, and are in all respects in proper condition for transport according to applicable international and national governmental regulations. If export shipment and I am the Primary Exporter, I certify that the contents of this consignment conform to the terms of the attached EPA Acknowledgment of Consent.
I certify that the waste minimization statement identified in 40 CFR 262.27(a) (if I am a large quantity generator) or (b) (if I am a small quantity generator) is true.

Generator's/Offeror's Printed/Typed Name: ops Karen Sedano
Signature: Karen Sedano
Month 6 Day 9 Year 22

INT'L

16. International Shipments ☐ Import to U.S. ☐ Export from U.S. Port of entry/exit:
Transporter signature (for exports only): Date leaving U.S.:

TRANSPORTER

17. Transporter Acknowledgment of Receipt of Materials

Transporter 1 Printed/Typed Name: Edward Naye
Signature:
Month 6 Day 9 Year 22

Transporter 2 Printed/Typed Name:
Signature:
Month Day Year

DESIGNATED FACILITY

18. Discrepancy

18a. Discrepancy Indication Space ☐ Quantity ☐ Type ☐ Residue ☐ Partial Rejection ☐ Full Rejection

Manifest Reference Number:

18b. Alternate Facility (or Generator)
U.S. EPA ID Number:
Facility's Phone:

18c. Signature of Alternate Facility (or Generator)
Month Day Year

19. Hazardous Waste Report Management Method Codes (i.e., codes for hazardous waste treatment, disposal, and recycling systems)

1.	2.	3.	4.
H132			

20. Designated Facility Owner or Operator: Certification of receipt of hazardous materials covered by the manifest except as noted in Item 18a

Printed/Typed Name: Mark Jackson
Signature:
Month 6 Day 17 Year 22

EPA Form 8700-22 (Rev. 12-17) Previous editions are obsolete.

DESIGNATED FACILITY TO EPA's e-MANIFEST SYSTEM

MIRA 385 FT BLV

Please print or type. Form Approved. OMB No. 2050-0039

UNIFORM HAZARDOUS WASTE MANIFEST	1. Generator ID Number	2. Page 1 of	3. Emergency Response Phone	4. Manifest Tracking Number
	C A C 0 0 3 1 7 5 4 6 6	1	909/875-9288	022863349 JJK

GENERATOR

5. Generator's Name and Mailing Address
Venture Point
4685 MacArthur Ct., #375
Newport Beach CA 92660
Generator's Phone: 949/ 673-4660 Attn: John Clement

Generator's Site Address (if different than mailing address)
715 W. Fletcher Avenue
Orange CA 92865

6. Transporter 1 Company Name: North State Environmental (650) 588-2838
U.S. EPA ID Number: C A R 0 0 0 2 0 6 0 8 6

7. Transporter 2 Company Name
U.S. EPA ID Number

8. Designated Facility Name and Site Address
LaPaz County Landfill
26999 Hwy 95 Mile Post 128
Parker AZ 85344
Facility's Phone: (928) 916-1253
U.S. EPA ID Number: A Z C 9 5 0 8 2 3 1 1 1

9a. HM	9b. U.S. DOT Description (including Proper Shipping Name, Hazard Class, ID Number, and Packing Group (if any))	10. Containers No.	10. Containers Type	11. Total Quantity	12. Unit Wt./Vol.	13. Waste Codes
X	1. RQ,NA2212,Asbestos, 9, PGIII	1	CM	20	Y	151
	2.					
	3.					
	4.					

14. Special Handling Instructions and Additional Information
1 ASBESTOS81 ; ACM 51242125064
SECOND: 21865 E. Copley Dr., Diamond Bar CA 91789 (909) 396-3456
EPA Region IX 75 Hawthorne St., San Francsco CA 94105 (415) 744-1305
Asbestos Removal Requirement 40 CFR61 (Bagged, sealed, labeled)
BIN# ESP 20
ERG# 1A approx weight= 1:
2:
3:
4:

15. GENERATOR'S/OFFEROR'S CERTIFICATION: I hereby declare that the contents of this consignment are fully and accurately described above by the proper shipping name, and are classified, packaged, marked and labeled/placarded, and are in all respects in proper condition for transport according to applicable international and national governmental regulations. If export shipment and I am the Primary Exporter, I certify that the contents of this consignment conform to the terms of the attached EPA Acknowledgment of Consent.
I certify that the waste minimization statement identified in 40 CFR 262.27(a) (if I am a large quantity generator) or (b) (if I am a small quantity generator) is true.

Generator's/Offeror's Printed/Typed Name: Acting Agent for Vilulfo Hernandez
Signature: Acting Agent for
Month 05 Day 31 Year 22

INT'L

16. International Shipments ☐ Import to U.S. ☐ Export from U.S. Port of entry/exit:
Transporter signature (for exports only): Date leaving U.S.:

TRANSPORTER

17. Transporter Acknowledgment of Receipt of Materials
Transporter 1 Printed/Typed Name: Juan Antonio Miramontes
Signature:
Month 05 Day 31 Year 22
Transporter 2 Printed/Typed Name
Signature
Month Day Year

DESIGNATED FACILITY

18. Discrepancy
18a. Discrepancy Indication Space ☐ Quantity ☐ Type ☐ Residue ☐ Partial Rejection ☐ Full Rejection
Manifest Reference Number:
18b. Alternate Facility (or Generator)
U.S. EPA ID Number
Facility's Phone:
18c. Signature of Alternate Facility (or Generator)
Month Day Year

19. Hazardous Waste Report Management Method Codes (i.e., codes for hazardous waste treatment, disposal, and recycling systems)
1. H132 2. 3. 4.

20. Designated Facility Owner or Operator: Certification of receipt of hazardous materials covered by the manifest except as noted in Item 18a
Printed/Typed Name: Walt Johnson
Signature:
Month 6 Day 1 Year 22

EPA Form 8700-22 (Rev. 12-17) Previous editions are obsolete.

DESIGNATED FACILITY TO EPA's e-MANIFEST SYSTEM

MMA FTBM

Please print or type. Form Approved. OMB No. 2050-0039

UNIFORM HAZARDOUS WASTE MANIFEST	1. Generator ID Number	2. Page 1 of	3. Emergency Response Phone	4. Manifest Tracking Number
	CAC003175466	1	909/875-9288	022863350 JJK

GENERATOR

5. Generator's Name and Mailing Address
Venture Point
4685 MacArthur Ct., #375
Newport Beach CA 92660
Generator's Phone: 949/ 673-4660 Attn: John Clement

Generator's Site Address (if different than mailing address)
715 W. Fletcher Avenue
Orange CA 92865

6. Transporter 1 Company Name: North State Environmental — (650)588-2838 — U.S. EPA ID Number: CAR000206086

7. Transporter 2 Company Name: Miramontes Transportation Inc — U.S. EPA ID Number: CAR000184309

8. Designated Facility Name and Site Address
LaPaz County Landfill
26999 Hwy 95 Mile Post 128
Parker AZ 85344
Facility's Phone: (928)916-1253
U.S. EPA ID Number: AZC950823111

9a. HM	9b. U.S. DOT Description (including Proper Shipping Name, Hazard Class, ID Number, and Packing Group (if any))	10. Containers No.	10. Containers Type	11. Total Quantity	12. Unit Wt./Vol.	13. Waste Codes		
X	1. RQ,NA2212,Asbestos, 9, PGIII	1	CM	20	Y	151		
	2.							
	3.							
	4.							

14. Special Handling Instructions and Additional Information
1 ASBESTOS1 ; ACM 51242125064
SCAQMD:21865 E. Copley Dr., Diamond Bar CA 91789 (909)396-3456
EPA Region IX 75 Hawthorne St., San Francsco CA 94105 (415)744-1305
Asbestos Removal Requirement 40 CFR61 (Bagged, sealed, labeled)
ERG# 171
Approx weight= 1:
2:
3:
4:
BIN# 20-5

15. **GENERATOR'S/OFFEROR'S CERTIFICATION:** I hereby declare that the contents of this consignment are fully and accurately described above by the proper shipping name, and are classified, packaged, marked and labeled/placarded, and are in all respects in proper condition for transport according to applicable international and national governmental regulations. If export shipment and I am the Primary Exporter, I certify that the contents of this consignment conform to the terms of the attached EPA Acknowledgment of Consent.
I certify that the waste minimization statement identified in 40 CFR 262.27(a) (if I am a large quantity generator) or (b) (if I am a small quantity generator) is true.

Generator's/Offeror's Printed/Typed Name: Acting Agent FOR r Vilivi Fo Hernandez — Signature: Acting Agent for — Month 05 Day 31 Year 22

INT'L

16. International Shipments ☐ Import to U.S. ☐ Export from U.S. Port of entry/exit:
Transporter signature (for exports only): Date leaving U.S.:

TRANSPORTER

17. Transporter Acknowledgment of Receipt of Materials

Transporter 1 Printed/Typed Name: Juan Antonio Miramontes — Signature: — Month 05 Day 31 Year 22

Transporter 2 Printed/Typed Name: Karen Sedano — Signature: Karen Sedano — Month 06 Day 10 Year 22

DESIGNATED FACILITY

18. Discrepancy

18a. Discrepancy Indication Space ☐ Quantity ☐ Type ☐ Residue ☐ Partial Rejection ☐ Full Rejection

Manifest Reference Number:

18b. Alternate Facility (or Generator) — U.S. EPA ID Number
Facility's Phone:

18c. Signature of Alternate Facility (or Generator) — Month Day Year

19. Hazardous Waste Report Management Method Codes (i.e., codes for hazardous waste treatment, disposal, and recycling systems)
1. H132 2. 3. 4.

20. Designated Facility Owner or Operator: Certification of receipt of hazardous materials covered by the manifest except as noted in Item 18a
Printed/Typed Name: Pam Johnson — Signature: — Month 6 Day 16 Year 22

EPA Form 8700-22 (Rev. 12-17) Previous editions are obsolete.

DESIGNATED FACILITY TO EPA's e-MANIFEST SYSTEM

MITA 385 BKBH

Please print or type. Form Approved. OMB No. 2050-0039

UNIFORM HAZARDOUS WASTE MANIFEST	1. Generator ID Number	2. Page 1 of	3. Emergency Response Phone	4. Manifest Tracking Number
	C A C 0 0 3 1 7 5 4 6 6	1	909/875-9288	023373740 JJK

GENERATOR

5. Generator's Name and Mailing Address
Venture Point
4685 MacArthur Ct., #375
Newport Beach CA 92660
Generator's Phone: 949/ 673-4660 Attn: John Clement

Generator's Site Address (if different than mailing address)
715 W. Fletcher Avenue
Orange CA 92865

6. Transporter 1 Company Name
North State Environmental (650) 588-2838
U.S. EPA ID Number: C A R 0 0 0 2 0 6 0 8 6

7. Transporter 2 Company Name
U.S. EPA ID Number:

8. Designated Facility Name and Site Address
LaPaz County Landfill
26999 Hwy 95 Mile Post 128
Parker AZ 85344
Facility's Phone: (928) 916-1253
U.S. EPA ID Number: A Z C 9 5 0 8 2 3 1 1 1

9a. HM	9b. U.S. DOT Description (including Proper Shipping Name, Hazard Class, ID Number, and Packing Group (if any))	10. Containers No.	10. Containers Type	11. Total Quantity	12. Unit Wt./Vol.	13. Waste Codes
X	1. RQ,NA2212,Asbestos, 9, PGIII	1	CM	20	Y	151
	2.					
	3.					
	4.					

14. Special Handling Instructions and Additional Information
1 ASBESTOS1 ; ACM 51242125064
SCAQMD: 21865 E. Copley Dr., Diamond Bar CA 91789 (909) 396-3456
EPA Region IX 75 Hawthorne St., San Francsco CA 94105 (415) 744-1305
Asbestos Removal Requirement 40 CFR61 (Bagged, sealed, labeled)
ERG# 171
Approx weight= 1:
2:
3:
4:

15. GENERATOR'S/OFFEROR'S CERTIFICATION: I hereby declare that the contents of this consignment are fully and accurately described above by the proper shipping name, and are classified, packaged, marked and labeled/placarded, and are in all respects in proper condition for transport according to applicable international and national governmental regulations. If export shipment and I am the Primary Exporter, I certify that the contents of this consignment conform to the terms of the attached EPA Acknowledgment of Consent.
I certify that the waste minimization statement identified in 40 CFR 262.27(a) (if I am a large quantity generator) or (b) (if I am a small quantity generator) is true.

Generator's/Offeror's Printed/Typed Name: Acting Agent for Hernandez — Signature: Acting Agent for — Month 05 Day 24 Year 22

INT'L

16. International Shipments ☐ Import to U.S. ☐ Export from U.S. Port of entry/exit:
Transporter signature (for exports only): Date leaving U.S.:

TRANSPORTER

17. Transporter Acknowledgment of Receipt of Materials
Transporter 1 Printed/Typed Name: Karen Sedaro — Signature: Karen Sedaro — Month 05 Day 24 Year 22
Transporter 2 Printed/Typed Name: — Signature: — Month Day Year

DESIGNATED FACILITY

18. Discrepancy
18a. Discrepancy Indication Space ☐ Quantity ☐ Type ☐ Residue ☐ Partial Rejection ☐ Full Rejection
Manifest Reference Number:
18b. Alternate Facility (or Generator) U.S. EPA ID Number
Facility's Phone:
18c. Signature of Alternate Facility (or Generator) Month Day Year

19. Hazardous Waste Report Management Method Codes (i.e., codes for hazardous waste treatment, disposal, and recycling systems)
1. H132 2. 3. 4.

20. Designated Facility Owner or Operator: Certification of receipt of hazardous materials covered by the manifest except as noted in Item 18a
Printed/Typed Name: Matt Johnson — Signature: — Month 6 Day 1 Year 22

EPA Form 8700-22 (Rev. 12-17) Previous editions are obsolete.

DESIGNATED FACILITY TO EPA's e-MANIFEST SYSTEM

Mr Removables 385 2 Bins 117

Please print or type

Form Approved. OMB No. 2050-0039

UNIFORM HAZARDOUS WASTE MANIFEST

1. Generator ID Number	2. Page 1 of	3. Emergency Response Phone	4. Manifest Tracking Number
CAC003175466	1	909/875-9288	022863325 JJK

GENERATOR

5. Generator's Name and Mailing Address

Venture Point
4685 MacArthur Ct., #375
Newport Beach CA 92660
Generator's Phone: 949/ 673-4660 Attn: John Clement

Generator's Site Address (if different than mailing address)

715 W. Fletcher Avenue
Orange CA 92865

6. Transporter 1 Company Name: North State Environmental — (650) 588-2838 — U.S. EPA ID Number: CAR000206086

7. Transporter 2 Company Name — U.S. EPA ID Number

8. Designated Facility Name and Site Address

LaPaz County Landfill
26999 Hwy 95 Mile Post 128
Parker AZ 85344
Facility's Phone: (928) 916-1253

U.S. EPA ID Number: AZC950823111

9a. HM	9b. U.S. DOT Description (including Proper Shipping Name, Hazard Class, ID Number, and Packing Group (if any))	10. Containers No.	10. Containers Type	11. Total Quantity	12. Unit Wt./Vol.	13. Waste Codes
X	1. RQ,NA2212,Asbestos, 9, PGIII	1	CM	20	Y	151
	2.					
	3.					
	4.					

14. Special Handling Instructions and Additional Information

1 ASBESTOS1 ; ACM 51242125064
SCAQMD: 21865 E. Copley Dr., Diamond Bar CA 91789 (909) 396-3456
EPA Region IX 75 Hawthorne St., San Francsco CA 94105 (415) 744-1305
Asbestos Removal Requirement 40 CFR61 (Bagged, sealed, labeled)

ERG# 171 Approx weight= 1: 2: 3: 4:

15. **GENERATOR'S/OFFEROR'S CERTIFICATION:** I hereby declare that the contents of this consignment are fully and accurately described above by the proper shipping name, and are classified, packaged, marked and labeled/placarded, and are in all respects in proper condition for transport according to applicable international and national governmental regulations. If export shipment and I am the Primary Exporter, I certify that the contents of this consignment conform to the terms of the attached EPA Acknowledgment of Consent.
I certify that the waste minimization statement identified in 40 CFR 262.27(a) (if I am a large quantity generator) or (b) (if I am a small quantity generator) is true.

Generator's/Offeror's Printed/Typed Name: Acting Agent for Vilulfo Hernandez — Signature: Acting Agent for — Month 5 — Day 24 — Year 22

INT'L

16. International Shipments ☐ Import to U.S. ☐ Export from U.S. Port of entry/exit:
Transporter signature (for exports only): Date leaving U.S.:

TRANSPORTER

17. Transporter Acknowledgment of Receipt of Materials

Transporter 1 Printed/Typed Name: Karen Sedore — Signature: Karen Sedore — Month 05 — Day 24 — Year 22

Transporter 2 Printed/Typed Name — Signature — Month — Day — Year

DESIGNATED FACILITY

18. Discrepancy

18a. Discrepancy Indication Space ☐ Quantity ☐ Type ☐ Residue ☐ Partial Rejection ☐ Full Rejection

Manifest Reference Number:

18b. Alternate Facility (or Generator) — U.S. EPA ID Number

Facility's Phone:

18c. Signature of Alternate Facility (or Generator) — Month — Day — Year

19. Hazardous Waste Report Management Method Codes (i.e., codes for hazardous waste treatment, disposal, and recycling systems)

1. H132 2. 3. 4.

20. Designated Facility Owner or Operator: Certification of receipt of hazardous materials covered by the manifest except as noted in Item 18a

Printed/Typed Name: Jim Johnson — Signature — Month 5 — Day 26 — Year 22

EPA Form 8700-22 (Rev. 12-17) Previous editions are obsolete.

DESIGNATED FACILITY TO EPA's e-MANIFEST SYSTEM